
 
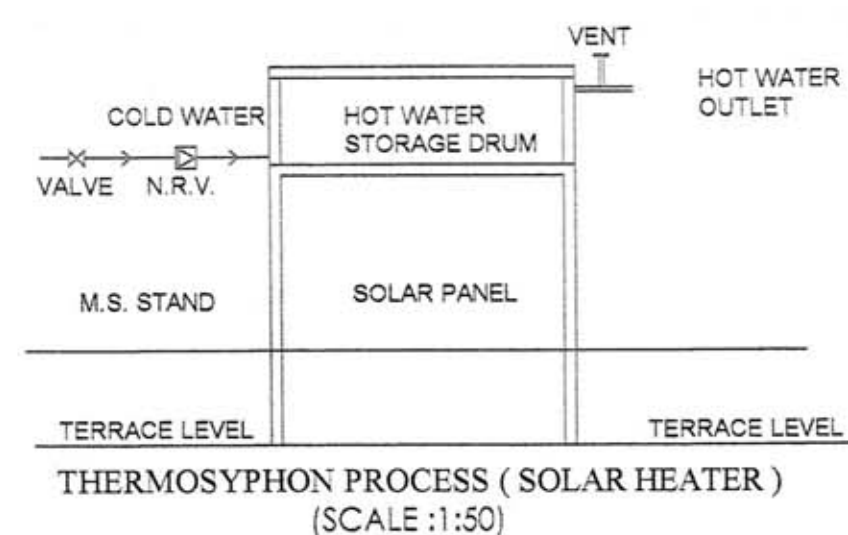
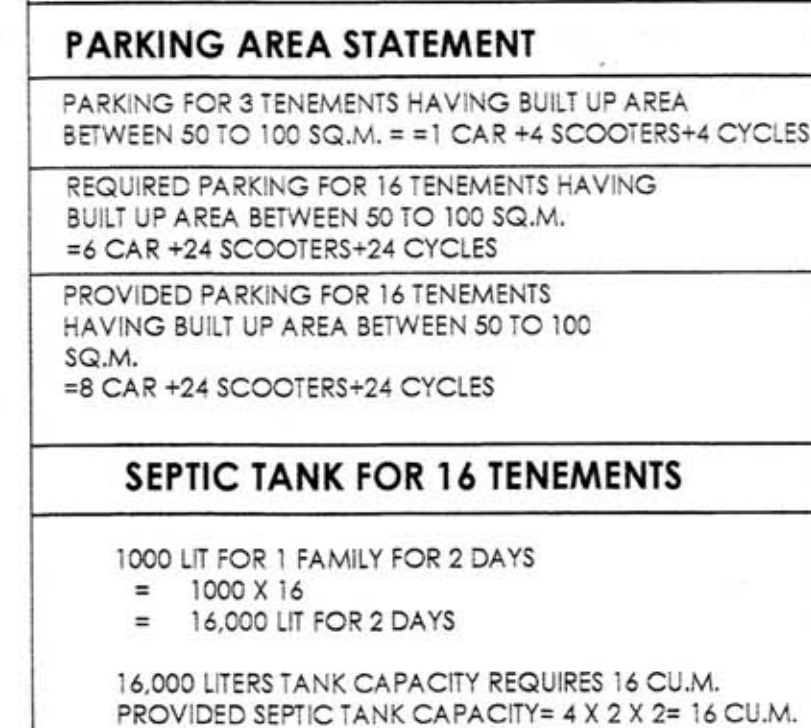
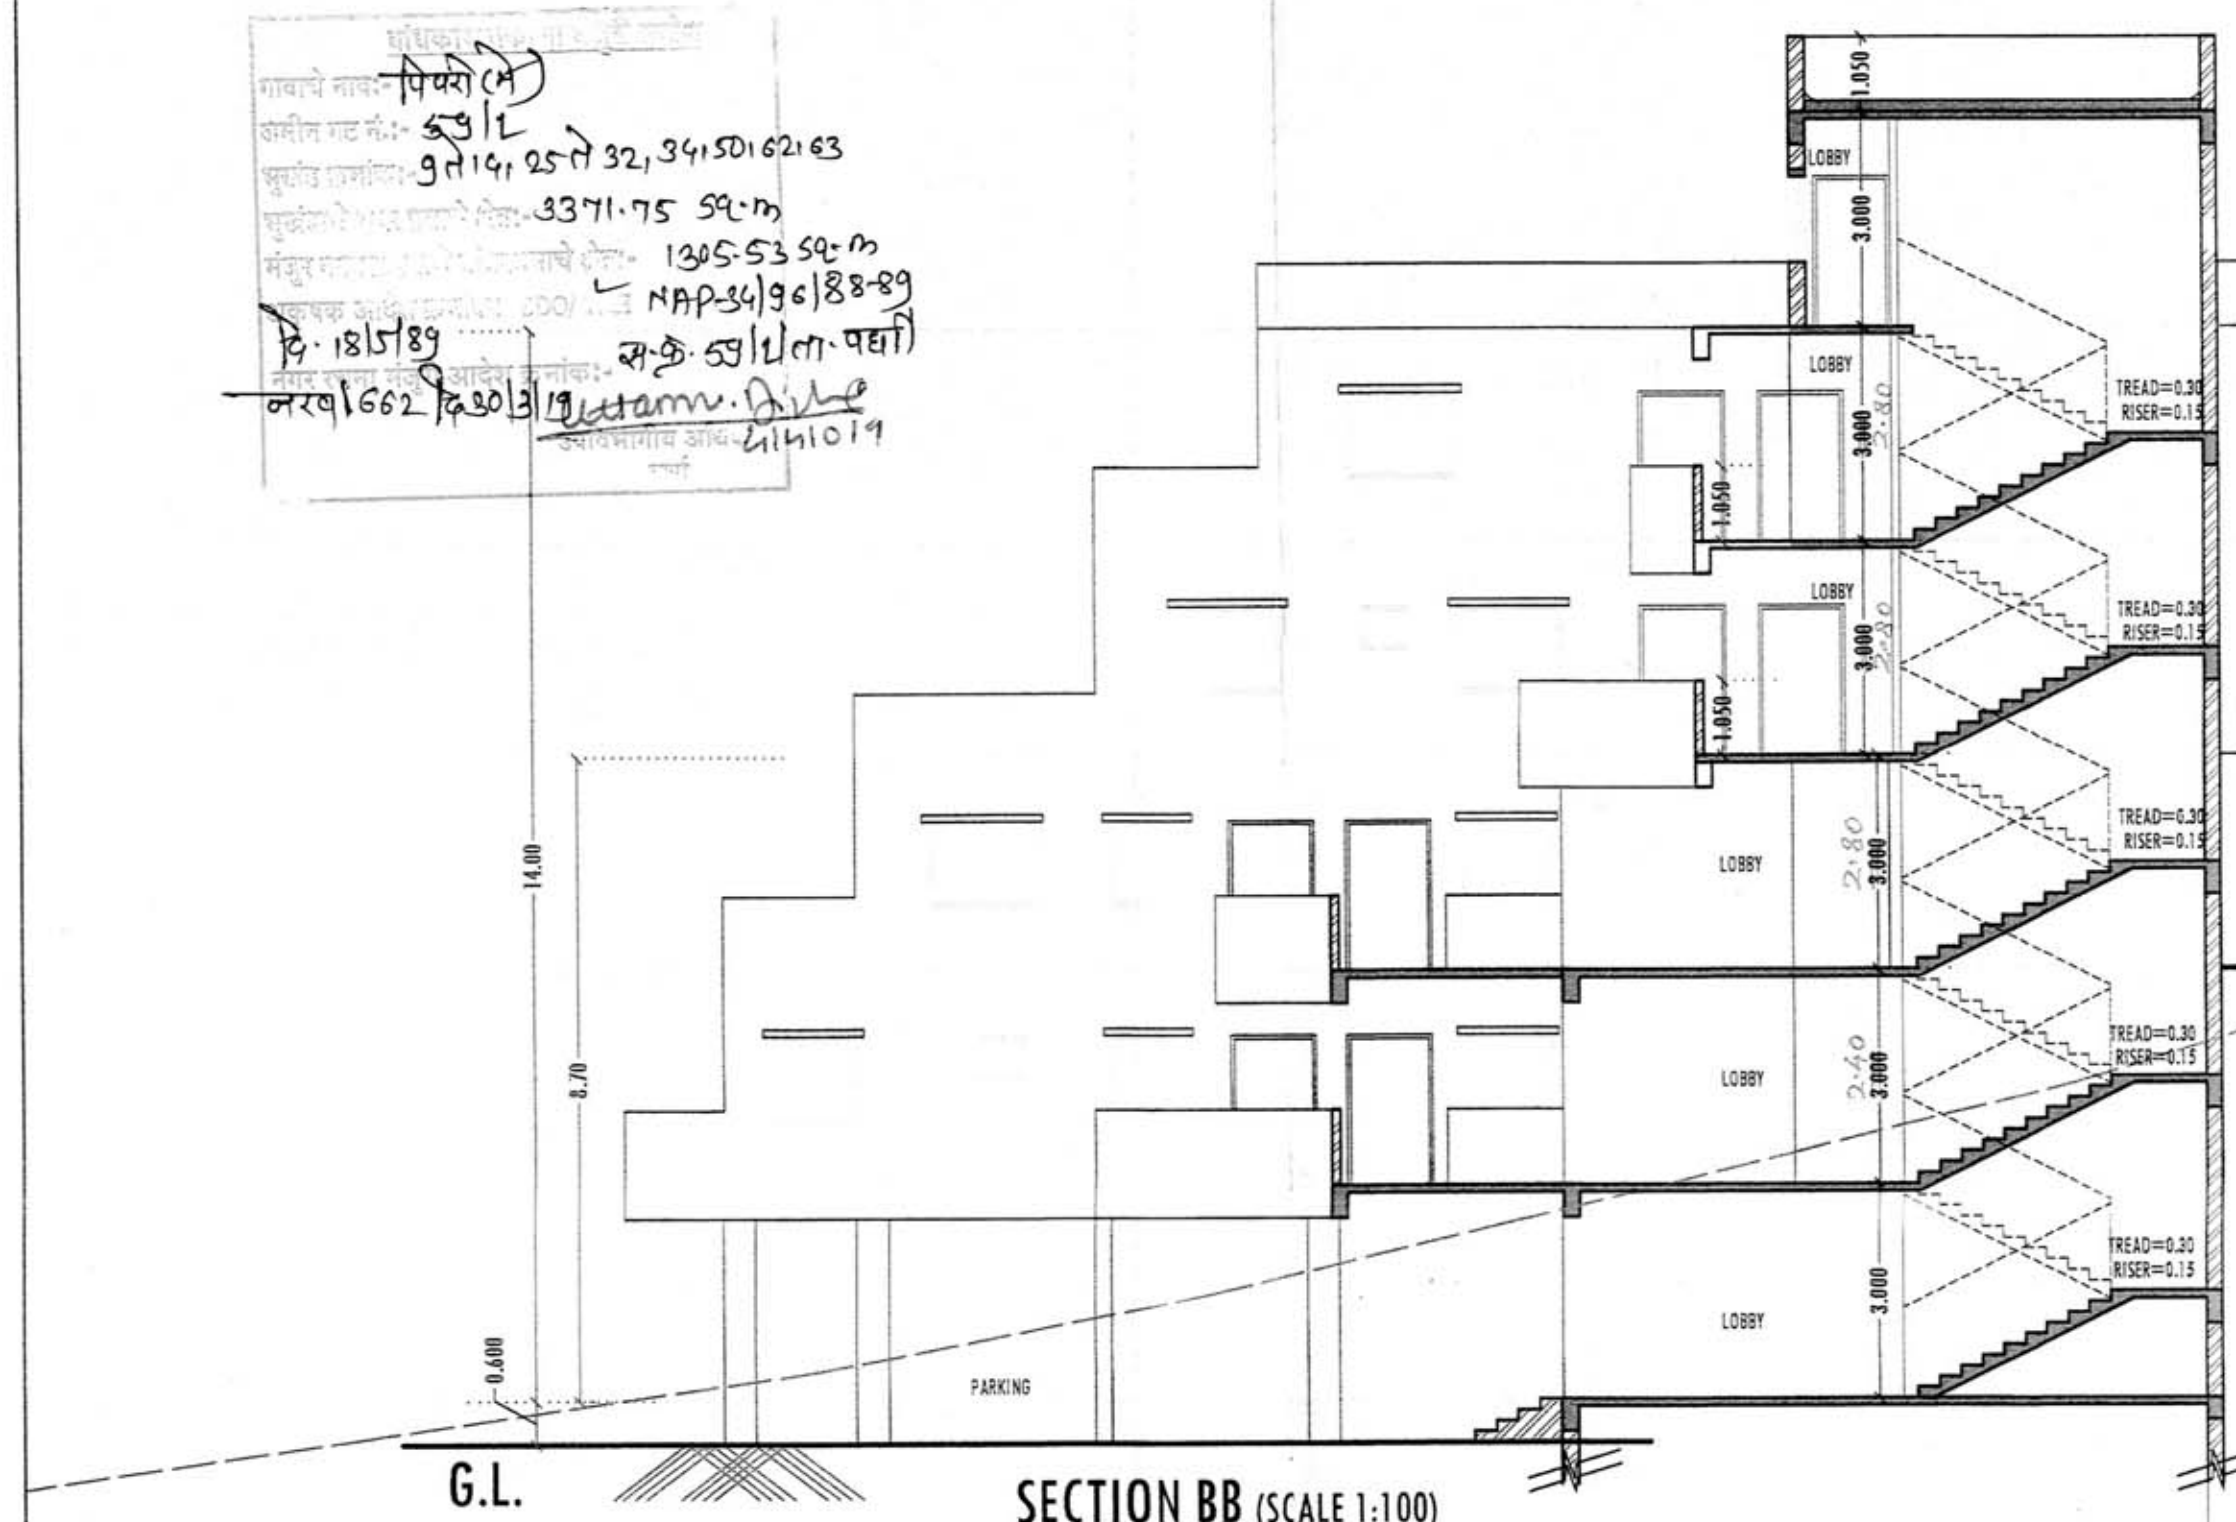


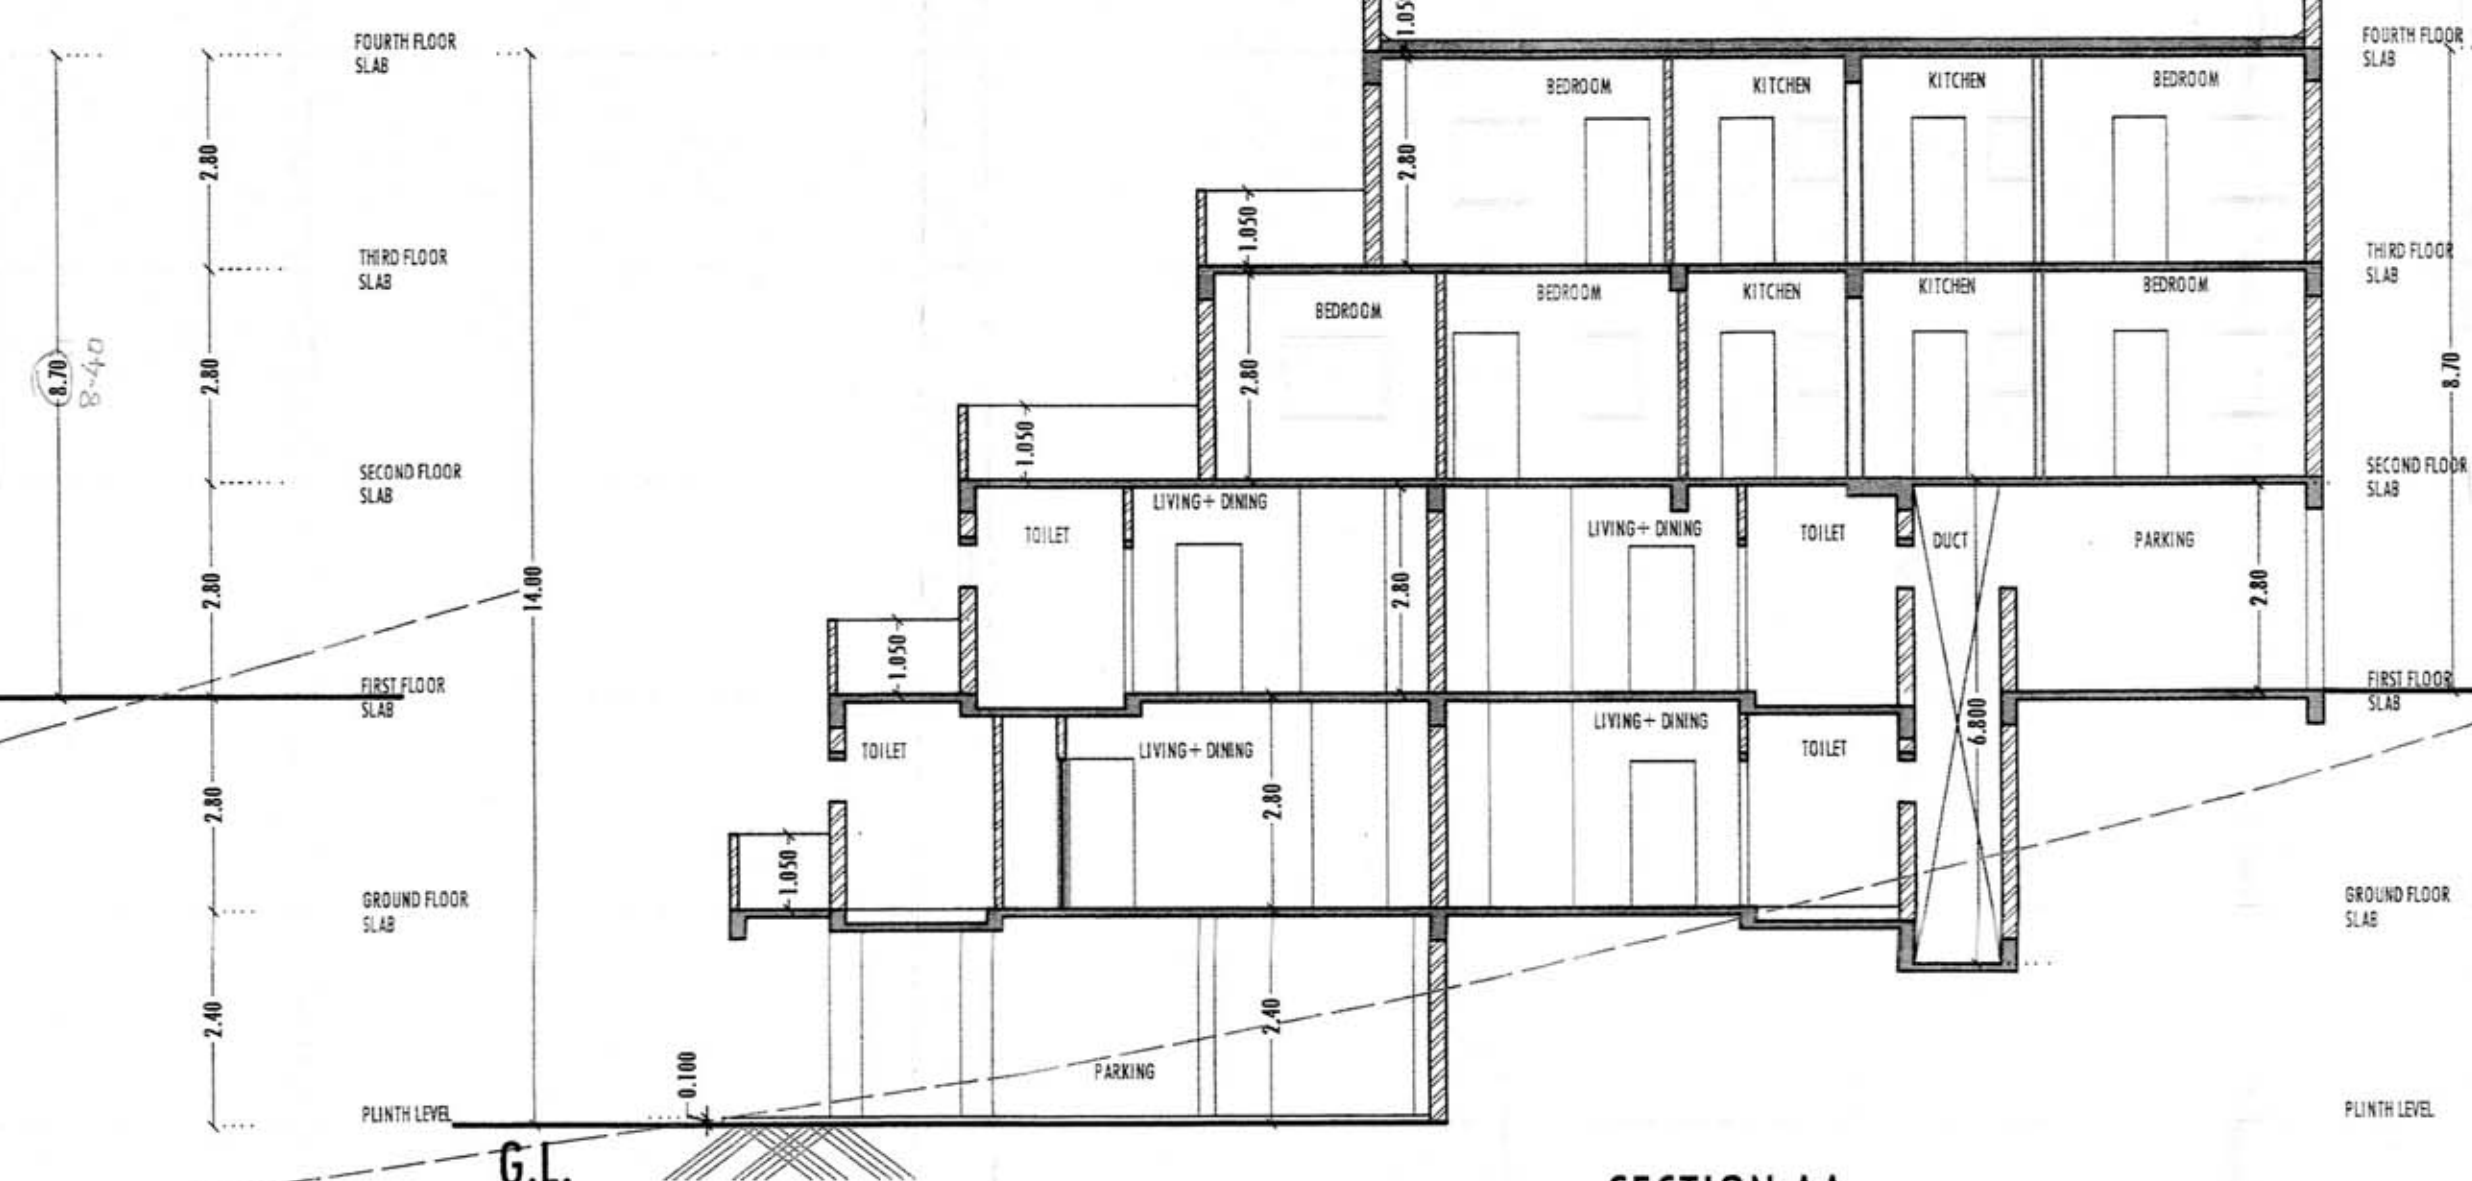


REFERENCE	
PLOT BOUNDARY SHOWN IN THIS	
PROPOSED CONSTRUCTION SHOWN IN THIS	
WORK TO BE DEMOLISHED SHOWN IN THIS	
EXISTING WORK SHOWN IN THIS	
SCHEDULE OF OPENING :	

Sr.No.	Type	Size (M)	Lintel	Sill (M)	Description
1.	D1	1.20 X 2.10	2.10	----	RCC door frame with T.W door
2.	D2	0.90 X 2.10	2.10	----	RCC door frame with flush shutter
3.	D3	0.75 X 2.10	2.10	----	RCC door frame with flush shutter.
4.	D4	1.80 X 2.10	2.10	----	RCC door frame with sliding shutter

WINDOWS -					
1.	W1	1.20 X 1.20	1.20	0.90	Aluminium glazed window
2.	W2	1.50 X 1.20	1.20	0.90	Aluminium glazed window
3.	W3	0.6 x 1.20	1.20	0.90	Aluminium glazed window
4.	W4	0.6 x 1.20	1.20	0.90	Aluminium glazed window

VENTILATORS -				
V1	0.6 X 0.40	2.1	1.65	louvered ventilator

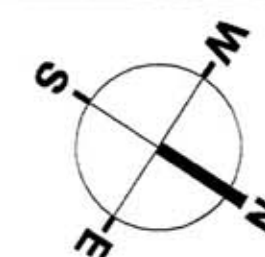

PROJECT:
PROPOSED CONSTRUCTION OF APARTMENT AT
WARDHA

SUBMISSION DRAWING

DATE - 29/03/2019	
DRG.NO. - SU - 02	SCALE - AS SHOWN IN THE DRAWING

CLIENT'S SIGNATURE

MRS. RAJKUMARI DESHMUKH MRS. SANGEETA PRADEEP RITHE


ARCHITECTS'S SIGNATURE _____

Dr. Priya Choudhary
Trimit Architects
Second Floor, Midas Heights, Ramdaspoth, Nagpur
trimitnagpur@gmail.com
PRIYA CHOUDHARY
S.Arch. M. Plan
9498220545


C.O.A. REG.NO.: CA/96/20545
TP. LICENCE .NO.: TPW/130/2018

TRIMIT ARCHITECTS
Planning | Architectural Design |
Interior & Landscape Design


Address: 2nd Floor, Midas Height, Central Bazar Road, Nagpur-440010

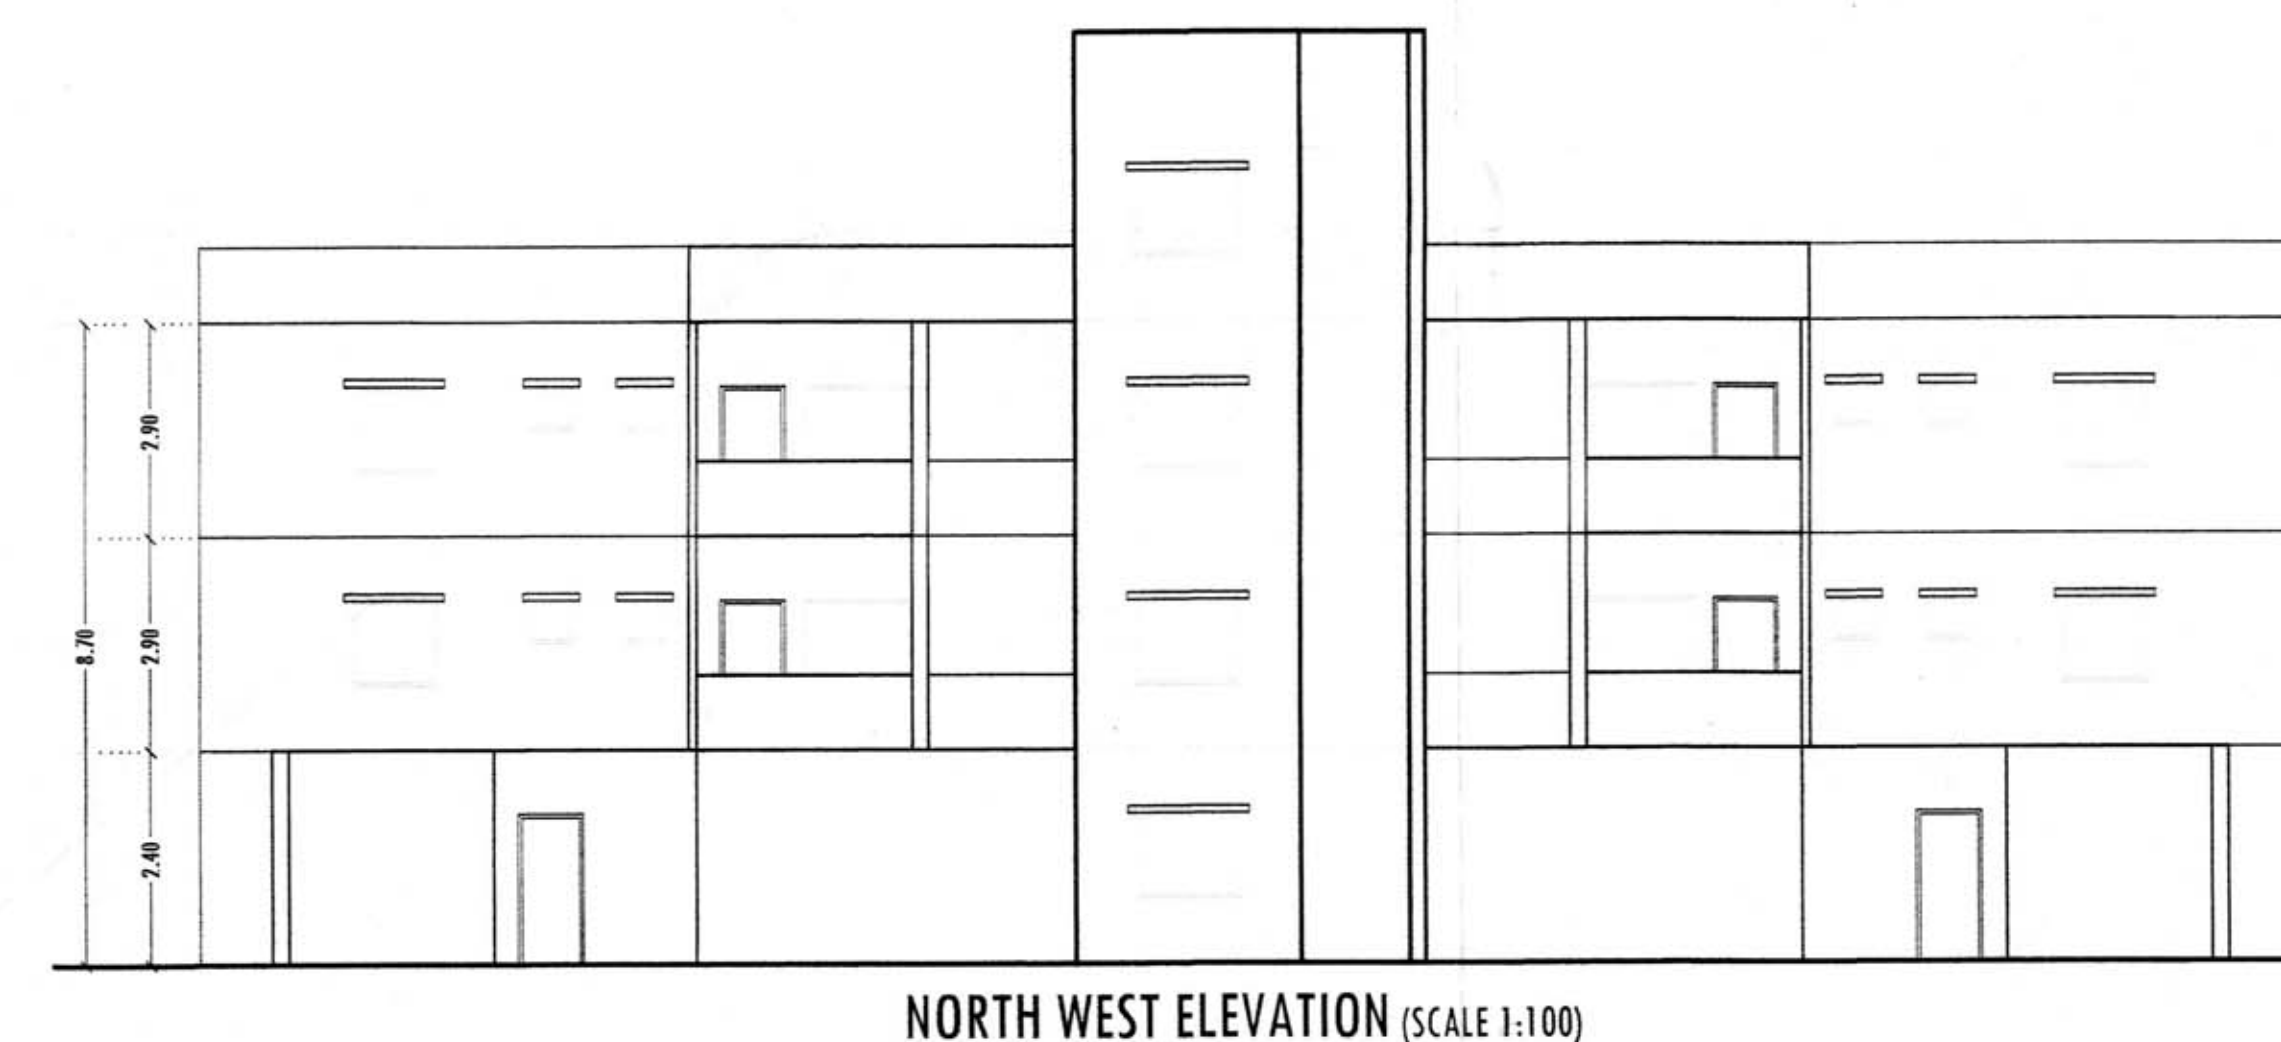

NORTH WEST ELEVATION (SCALE 1:100)

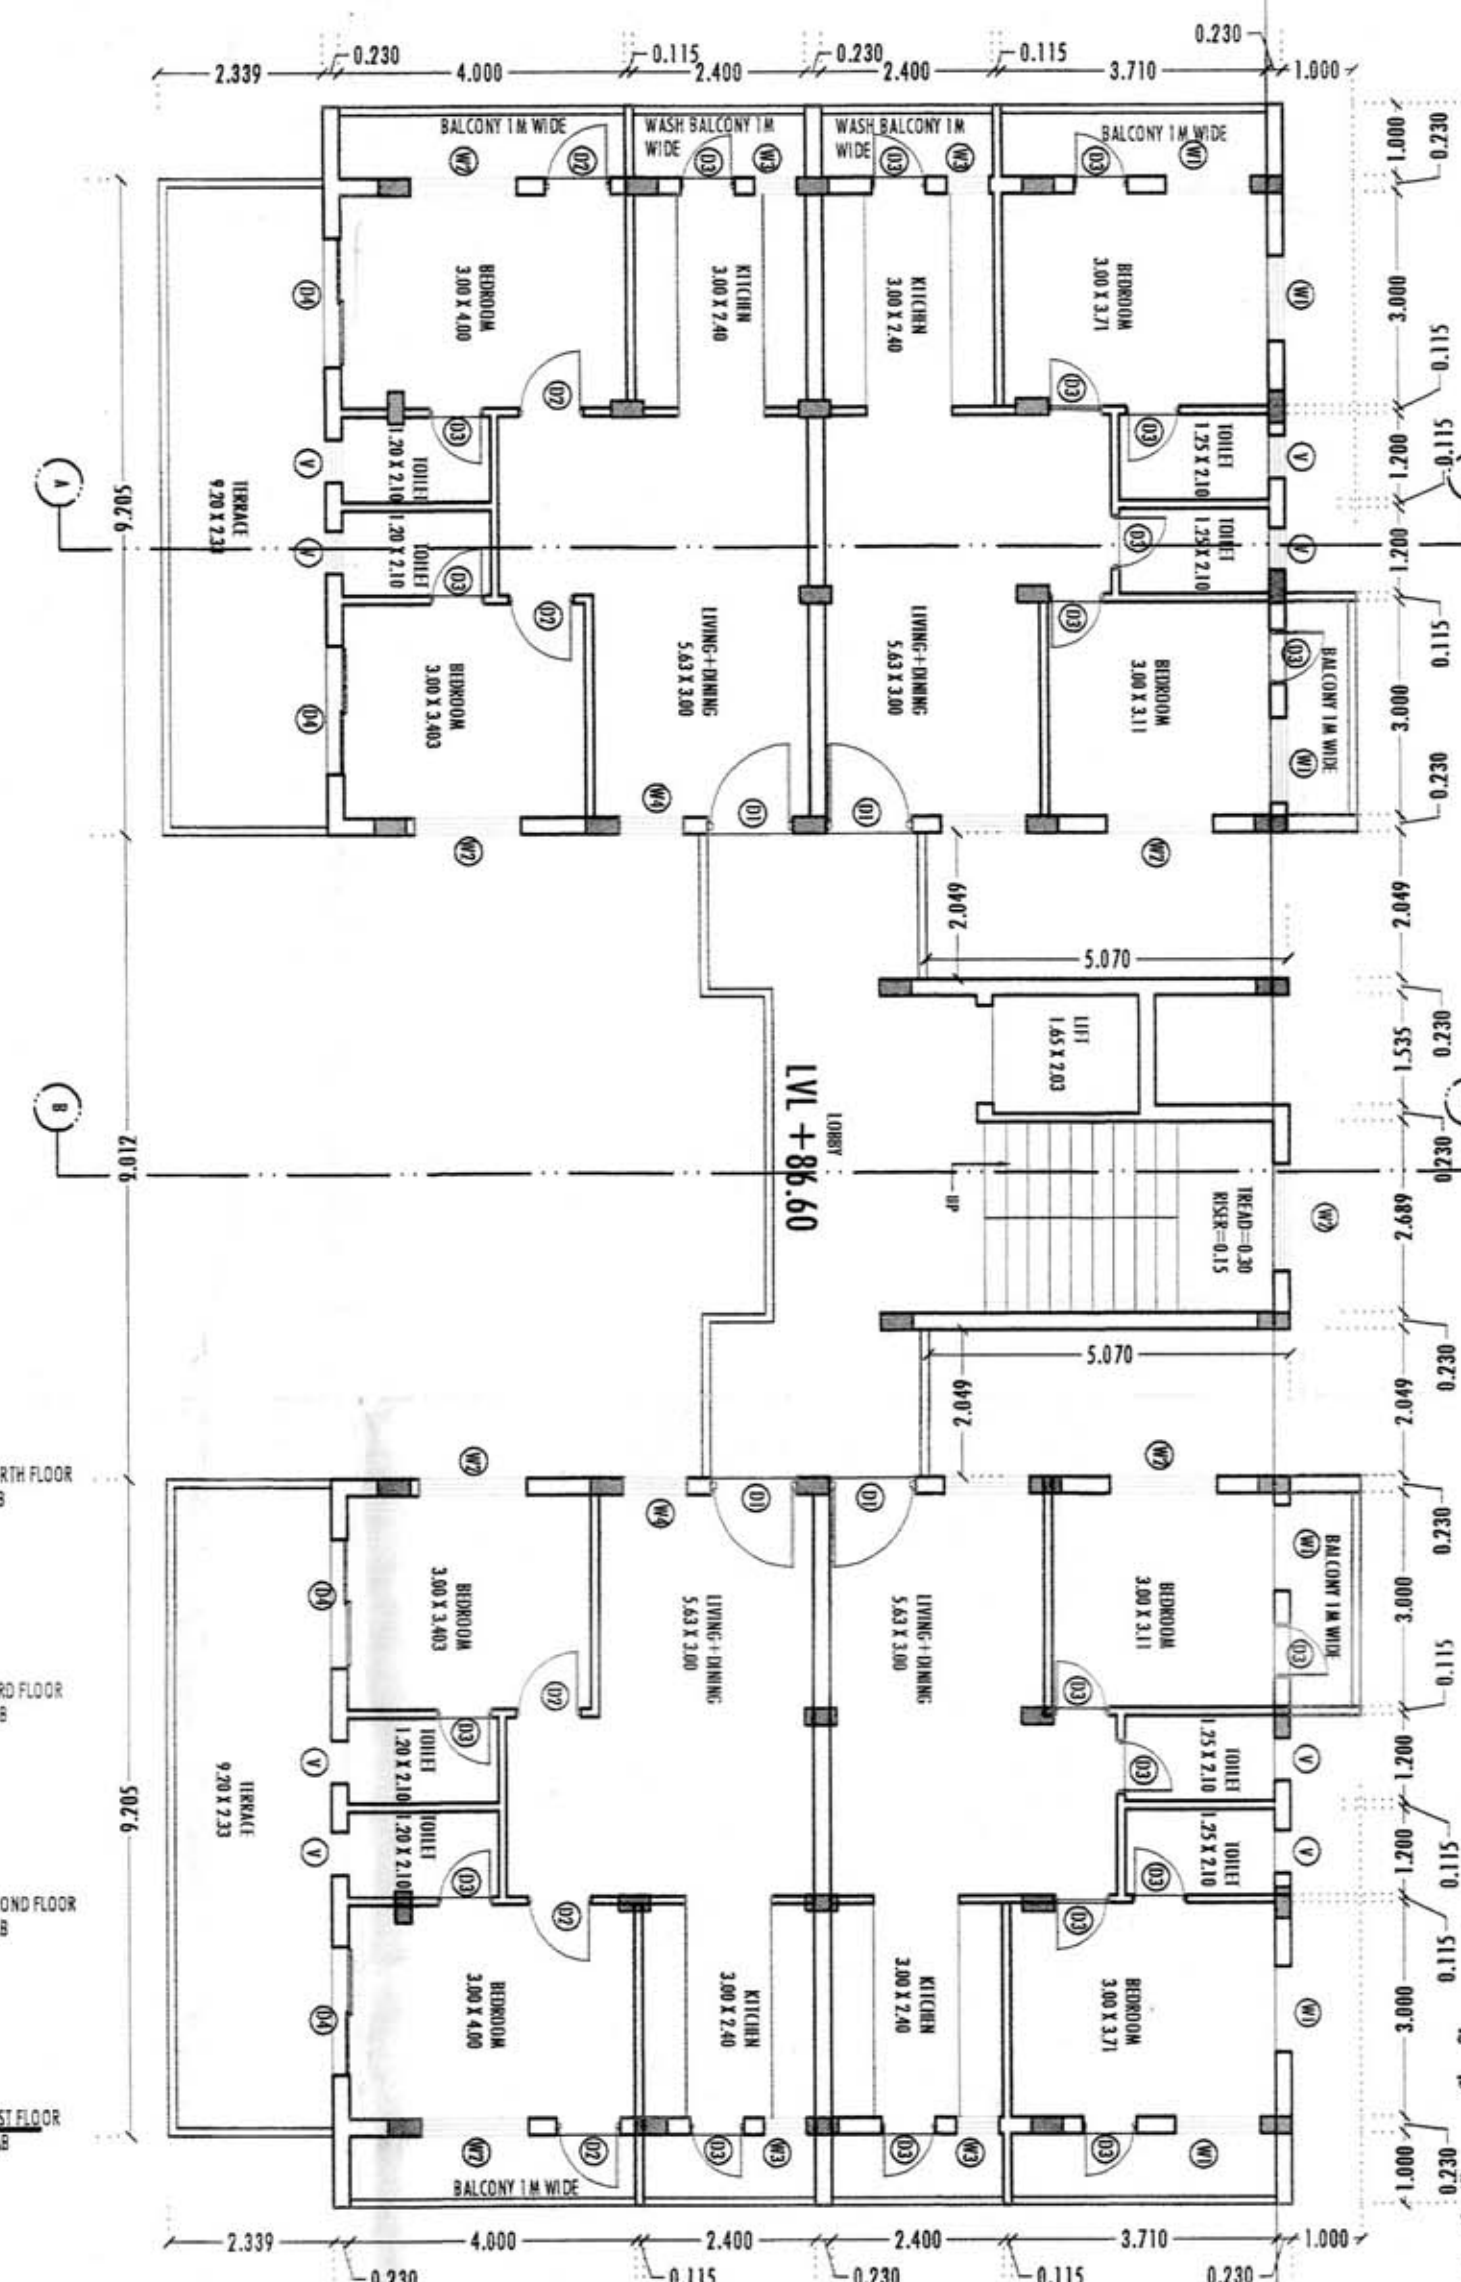

FOURTH FLOOR PLAN (SCALE 1:100)

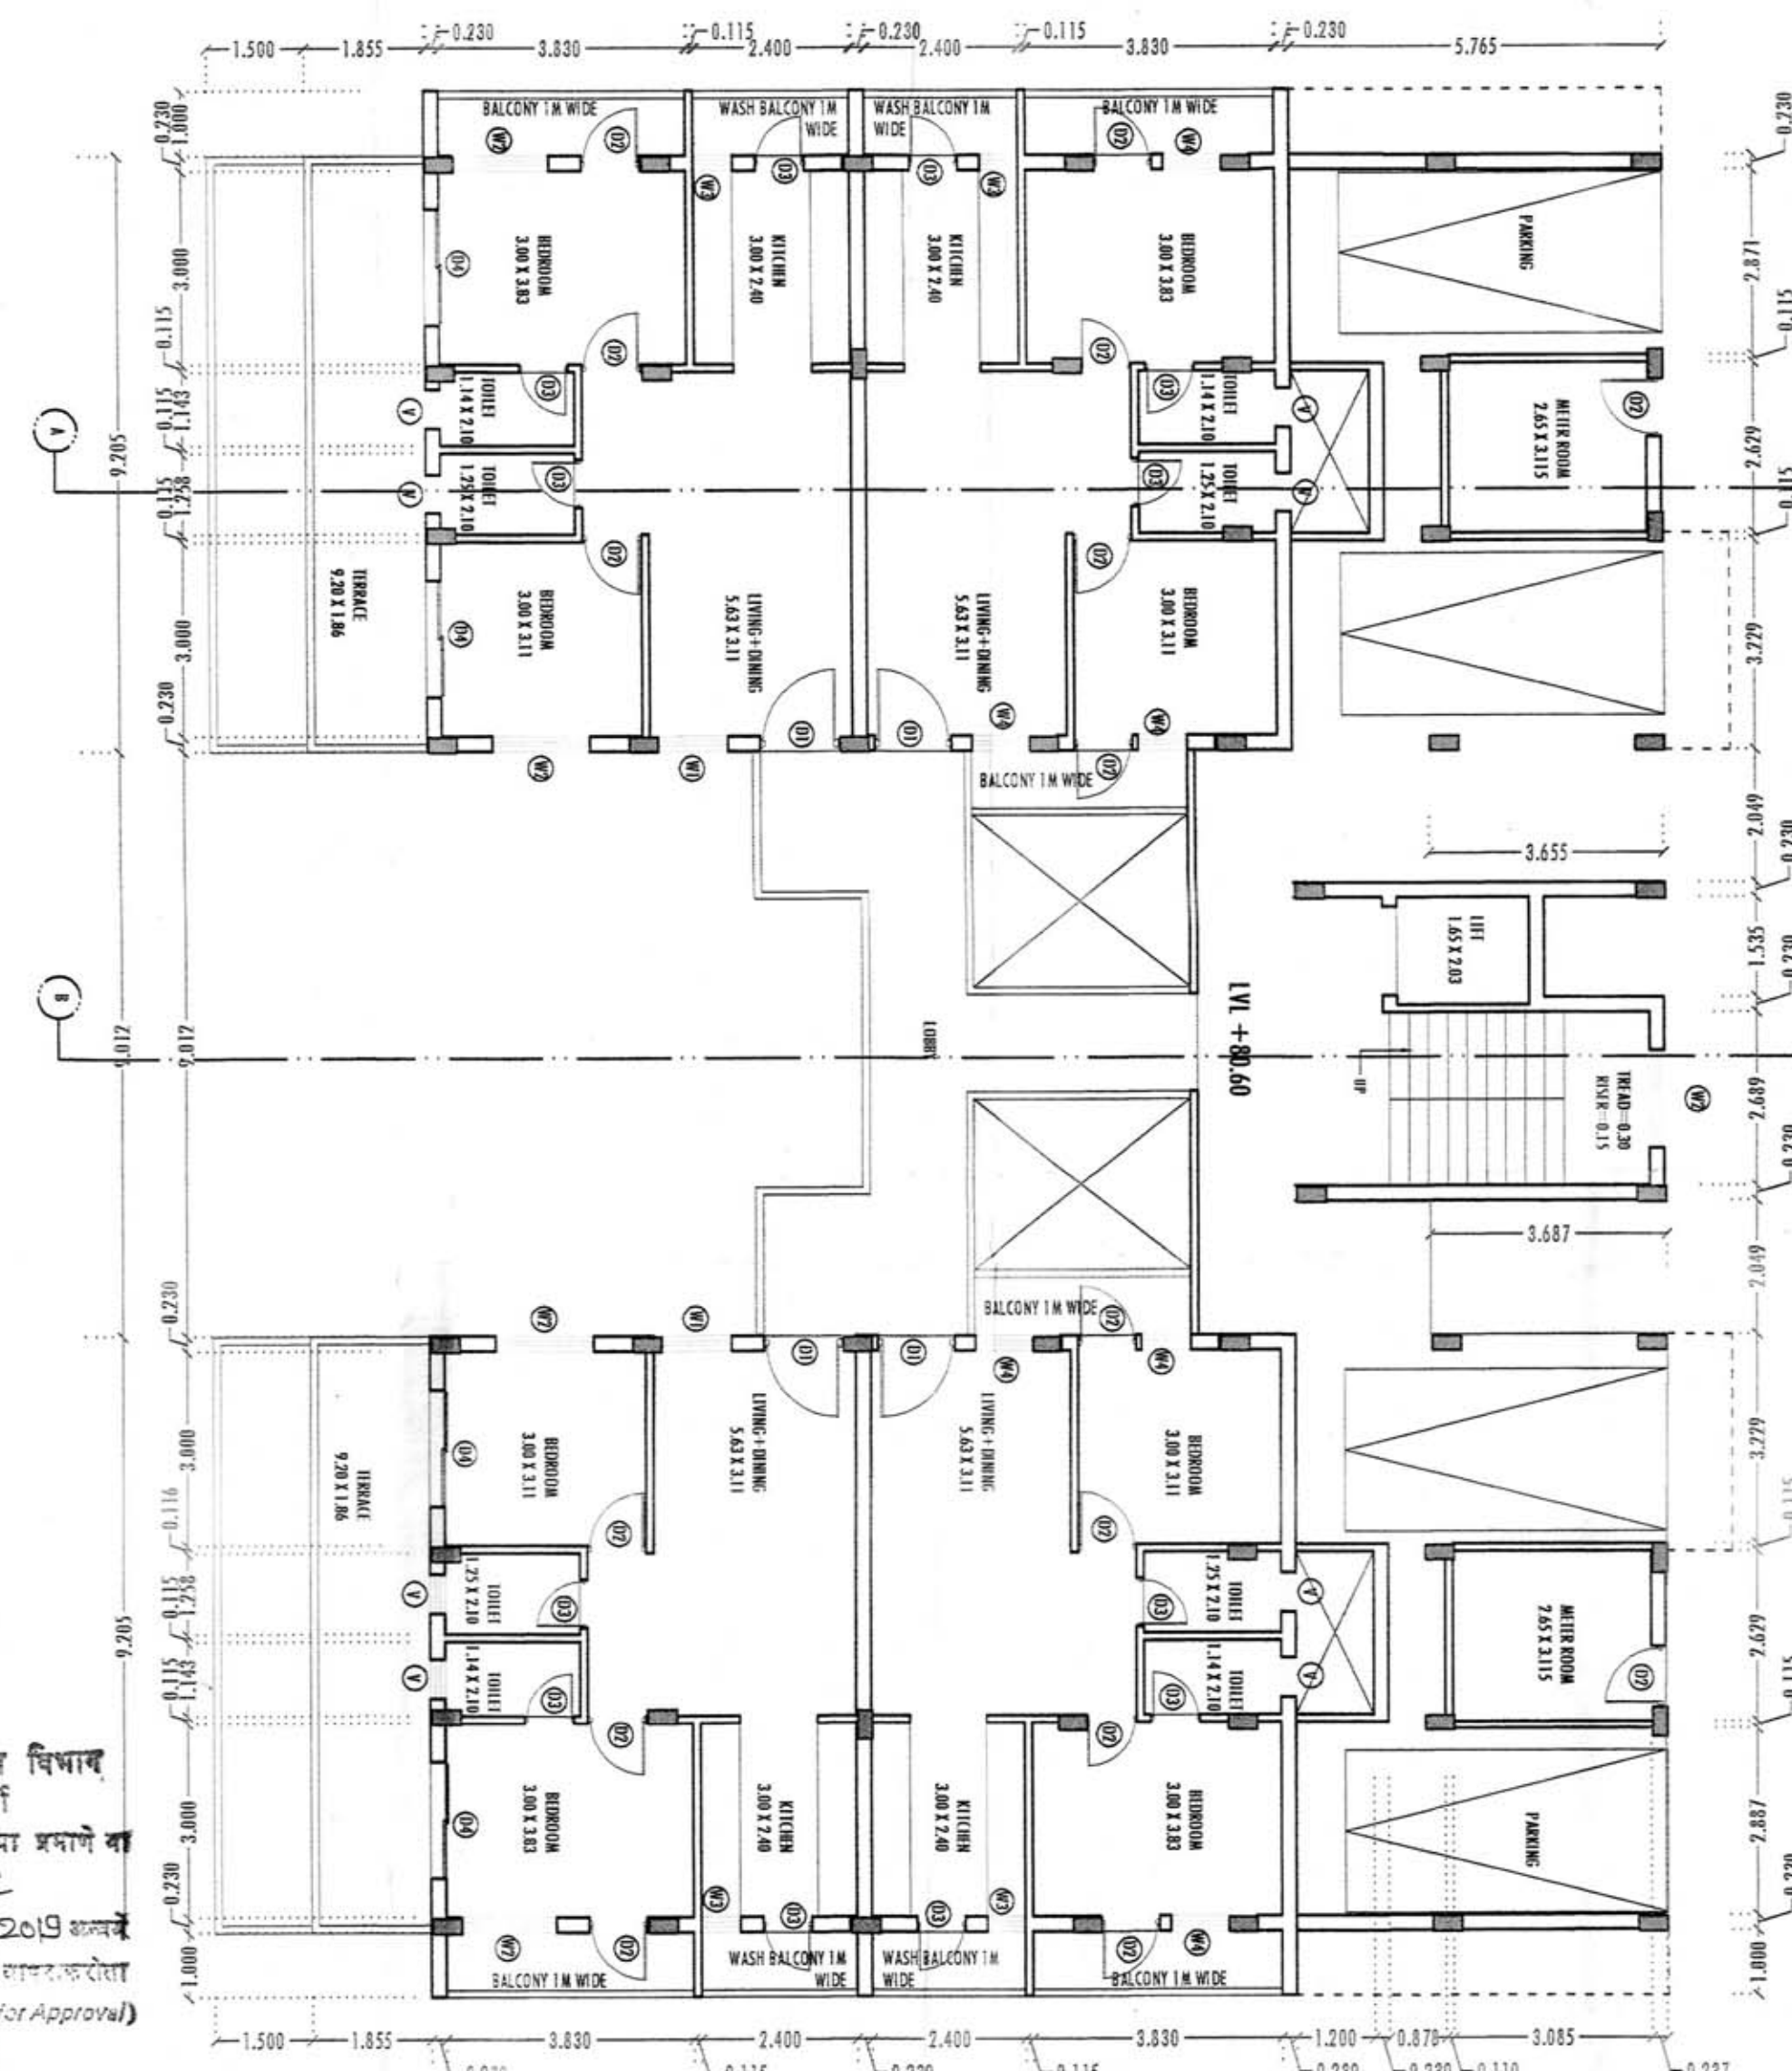

SECOND FLOOR PLAN (SCALE 1:100)