




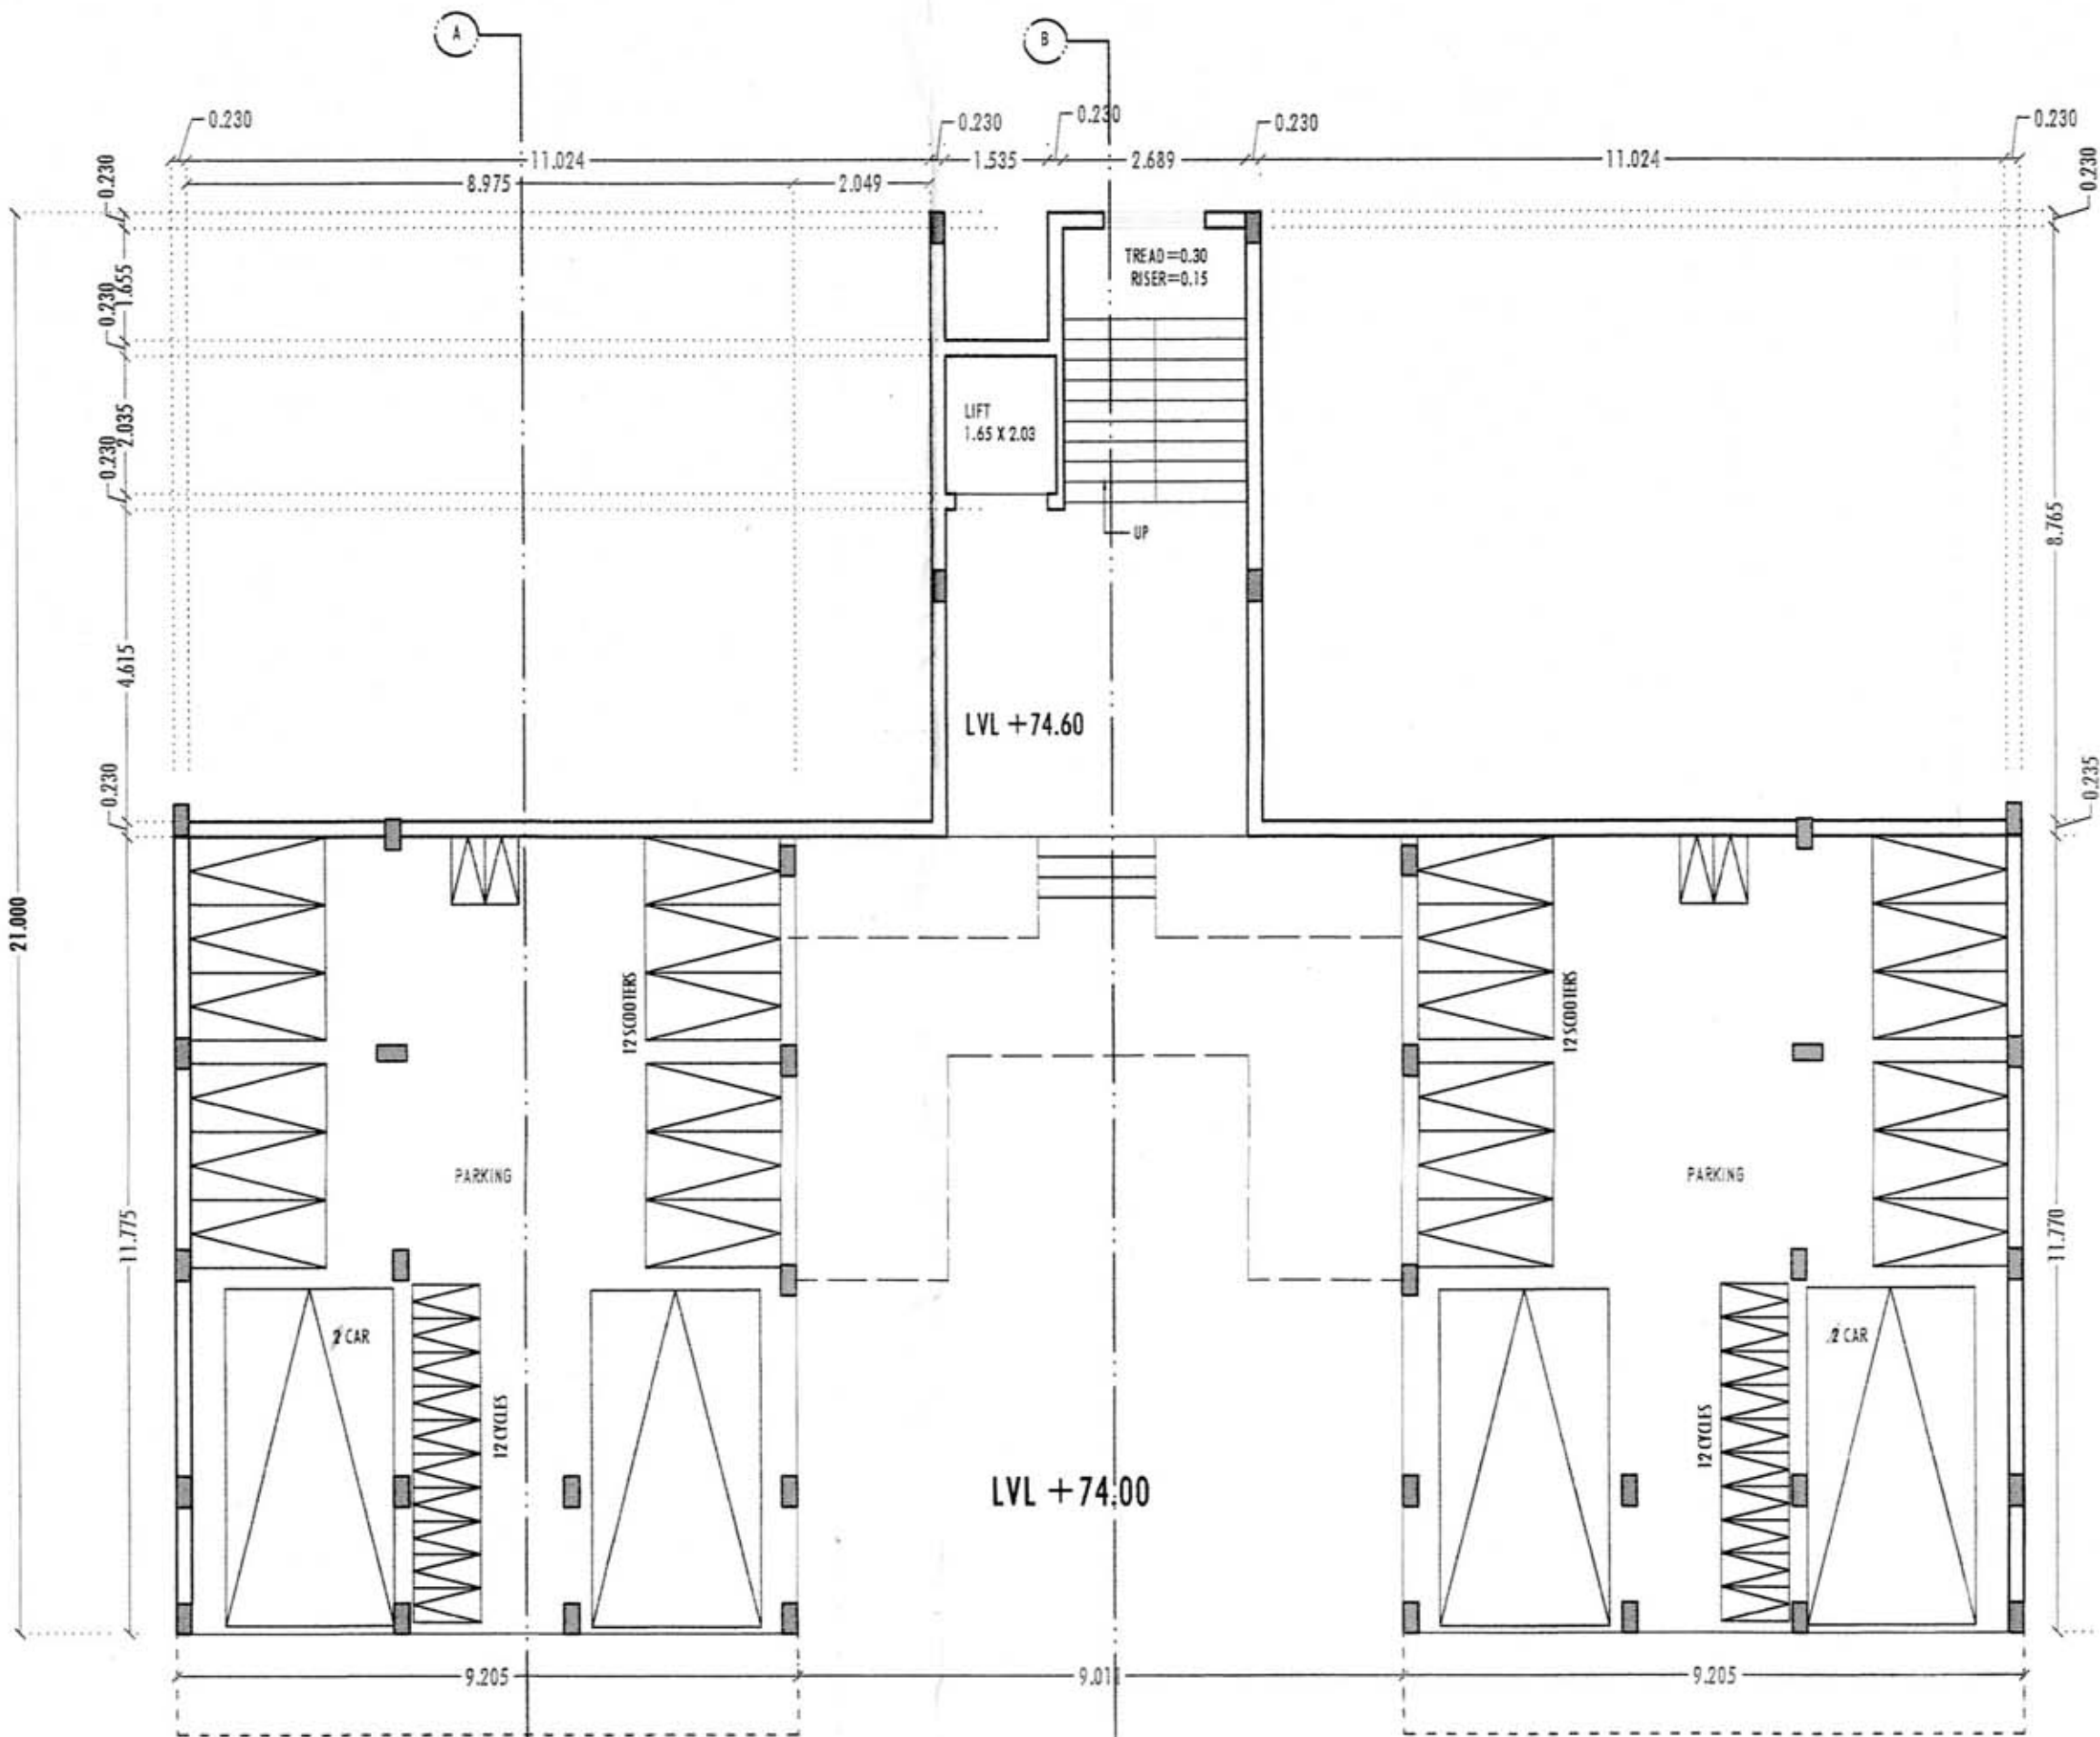


GROUND FLOOR PLAN (SCALE 1:100)

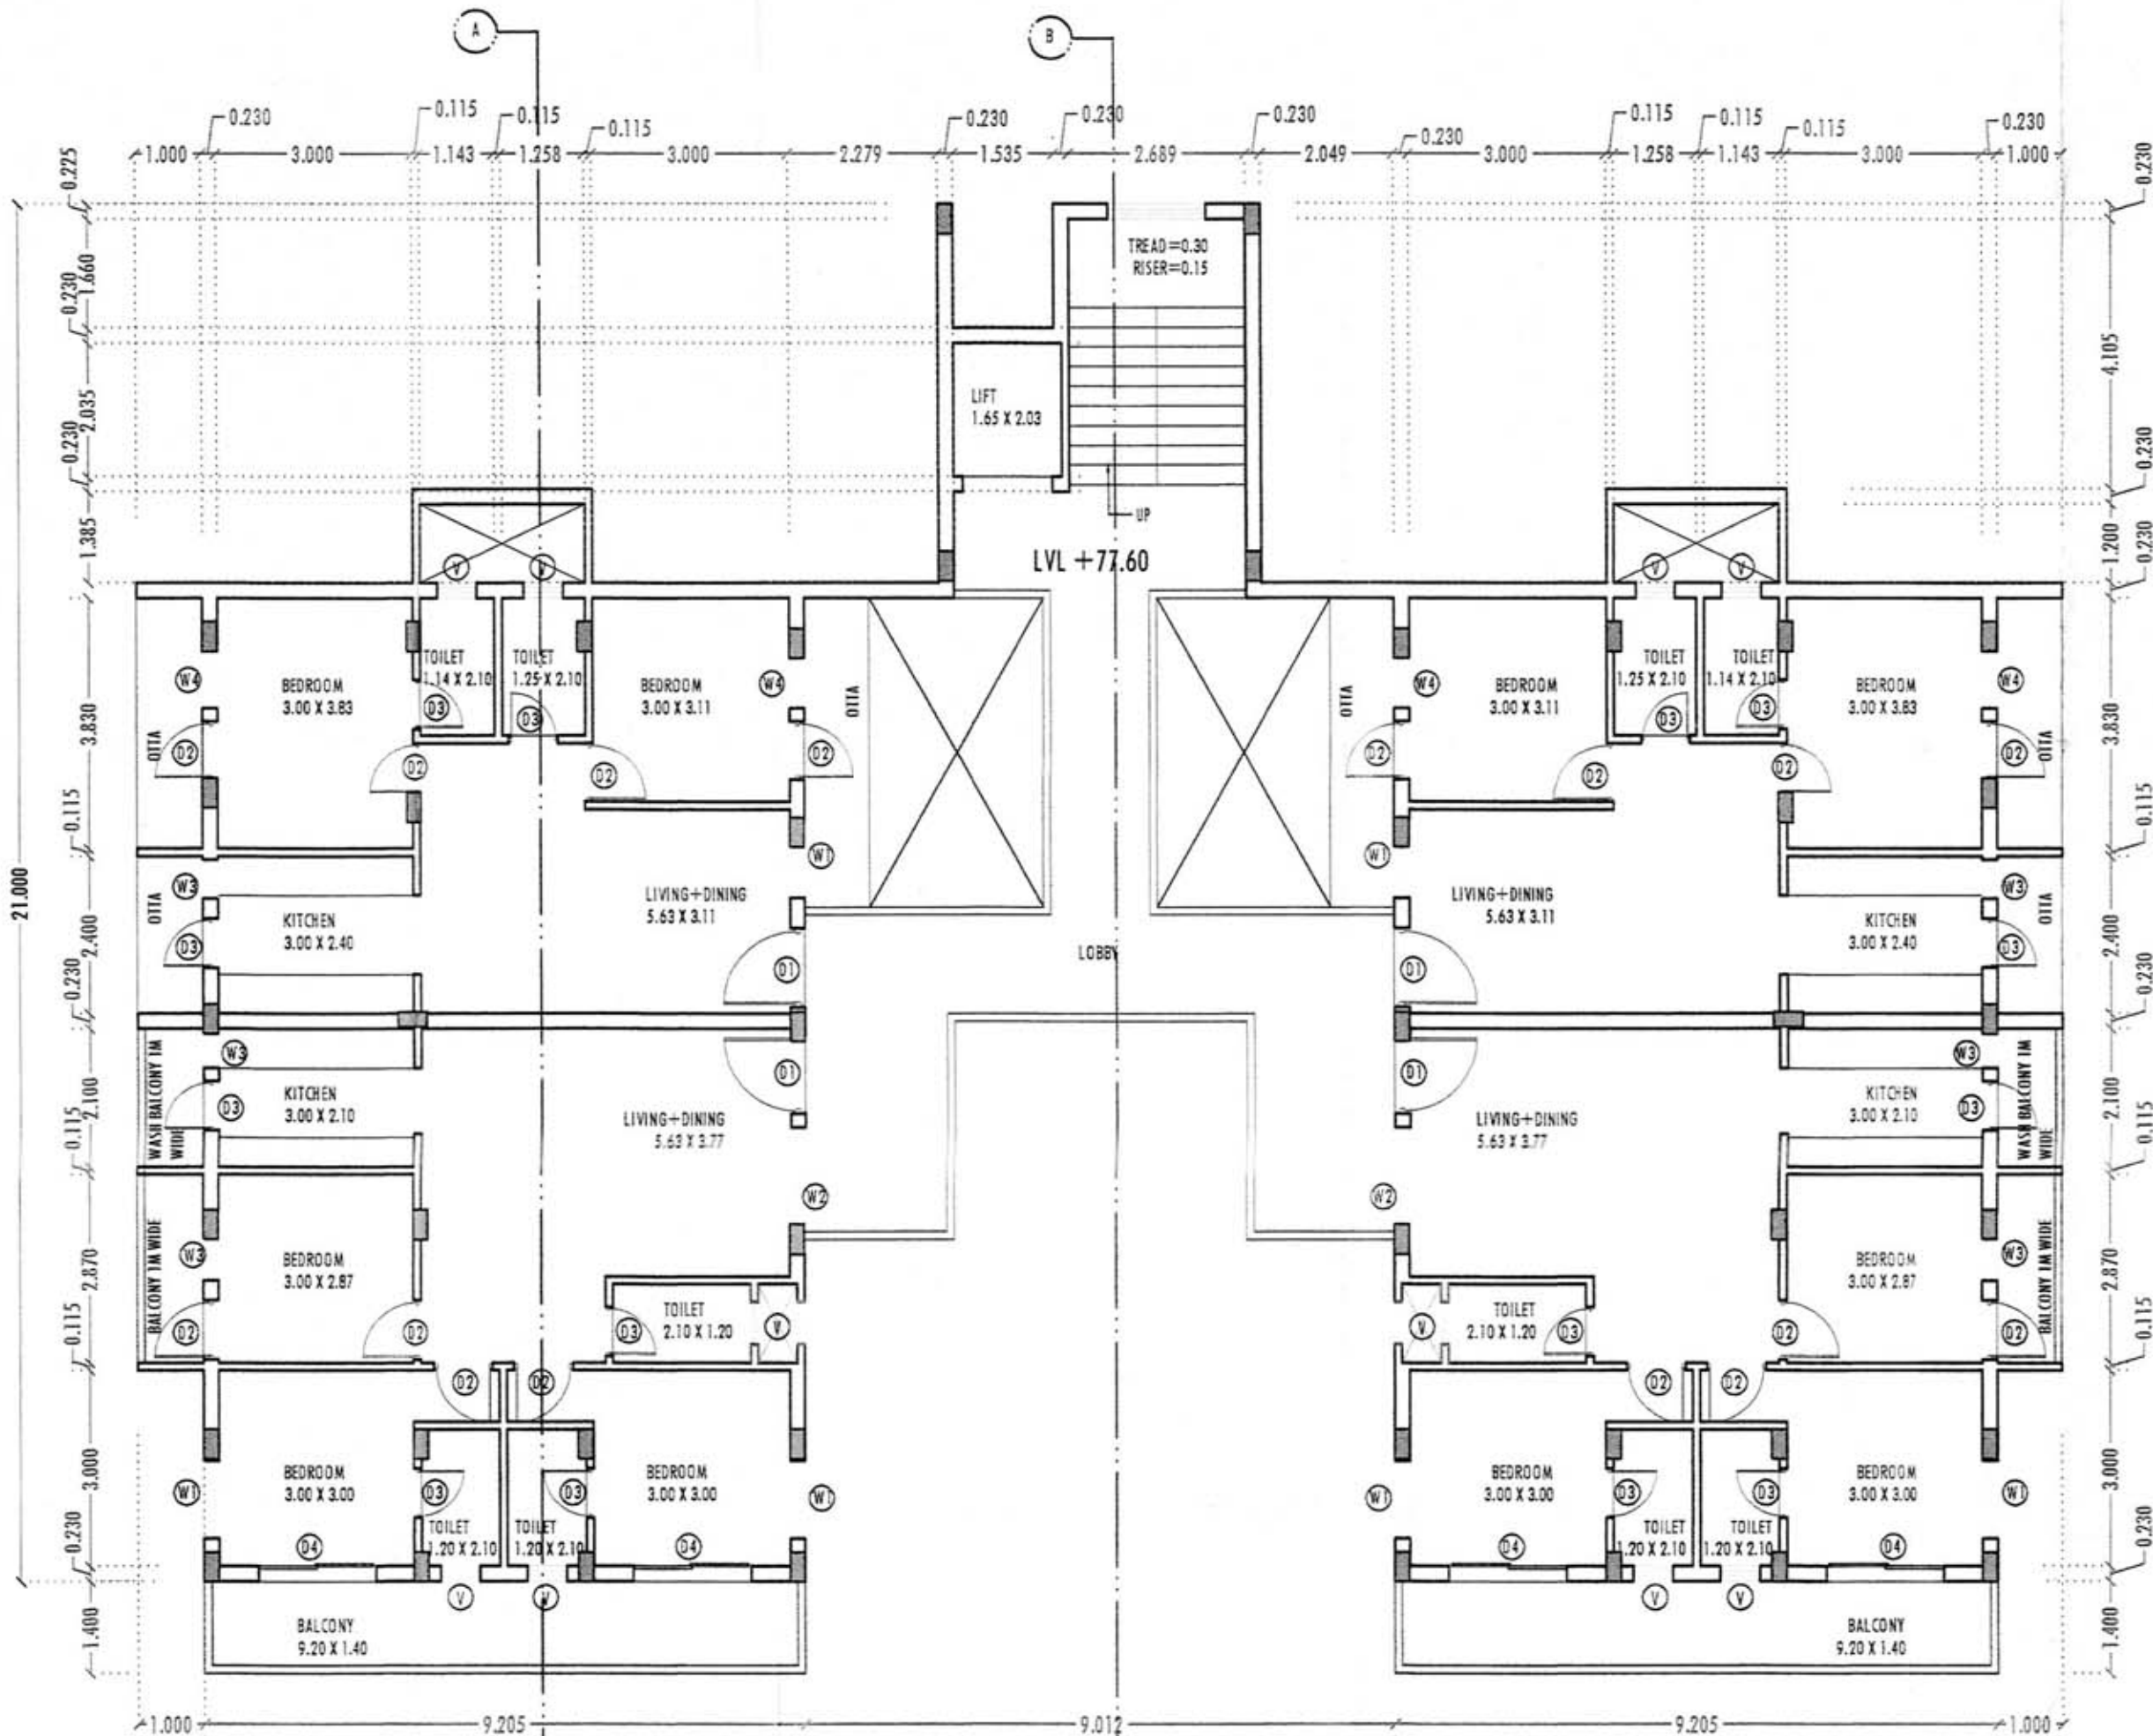

FIRST FLOOR PLAN (SCALE 1:100)

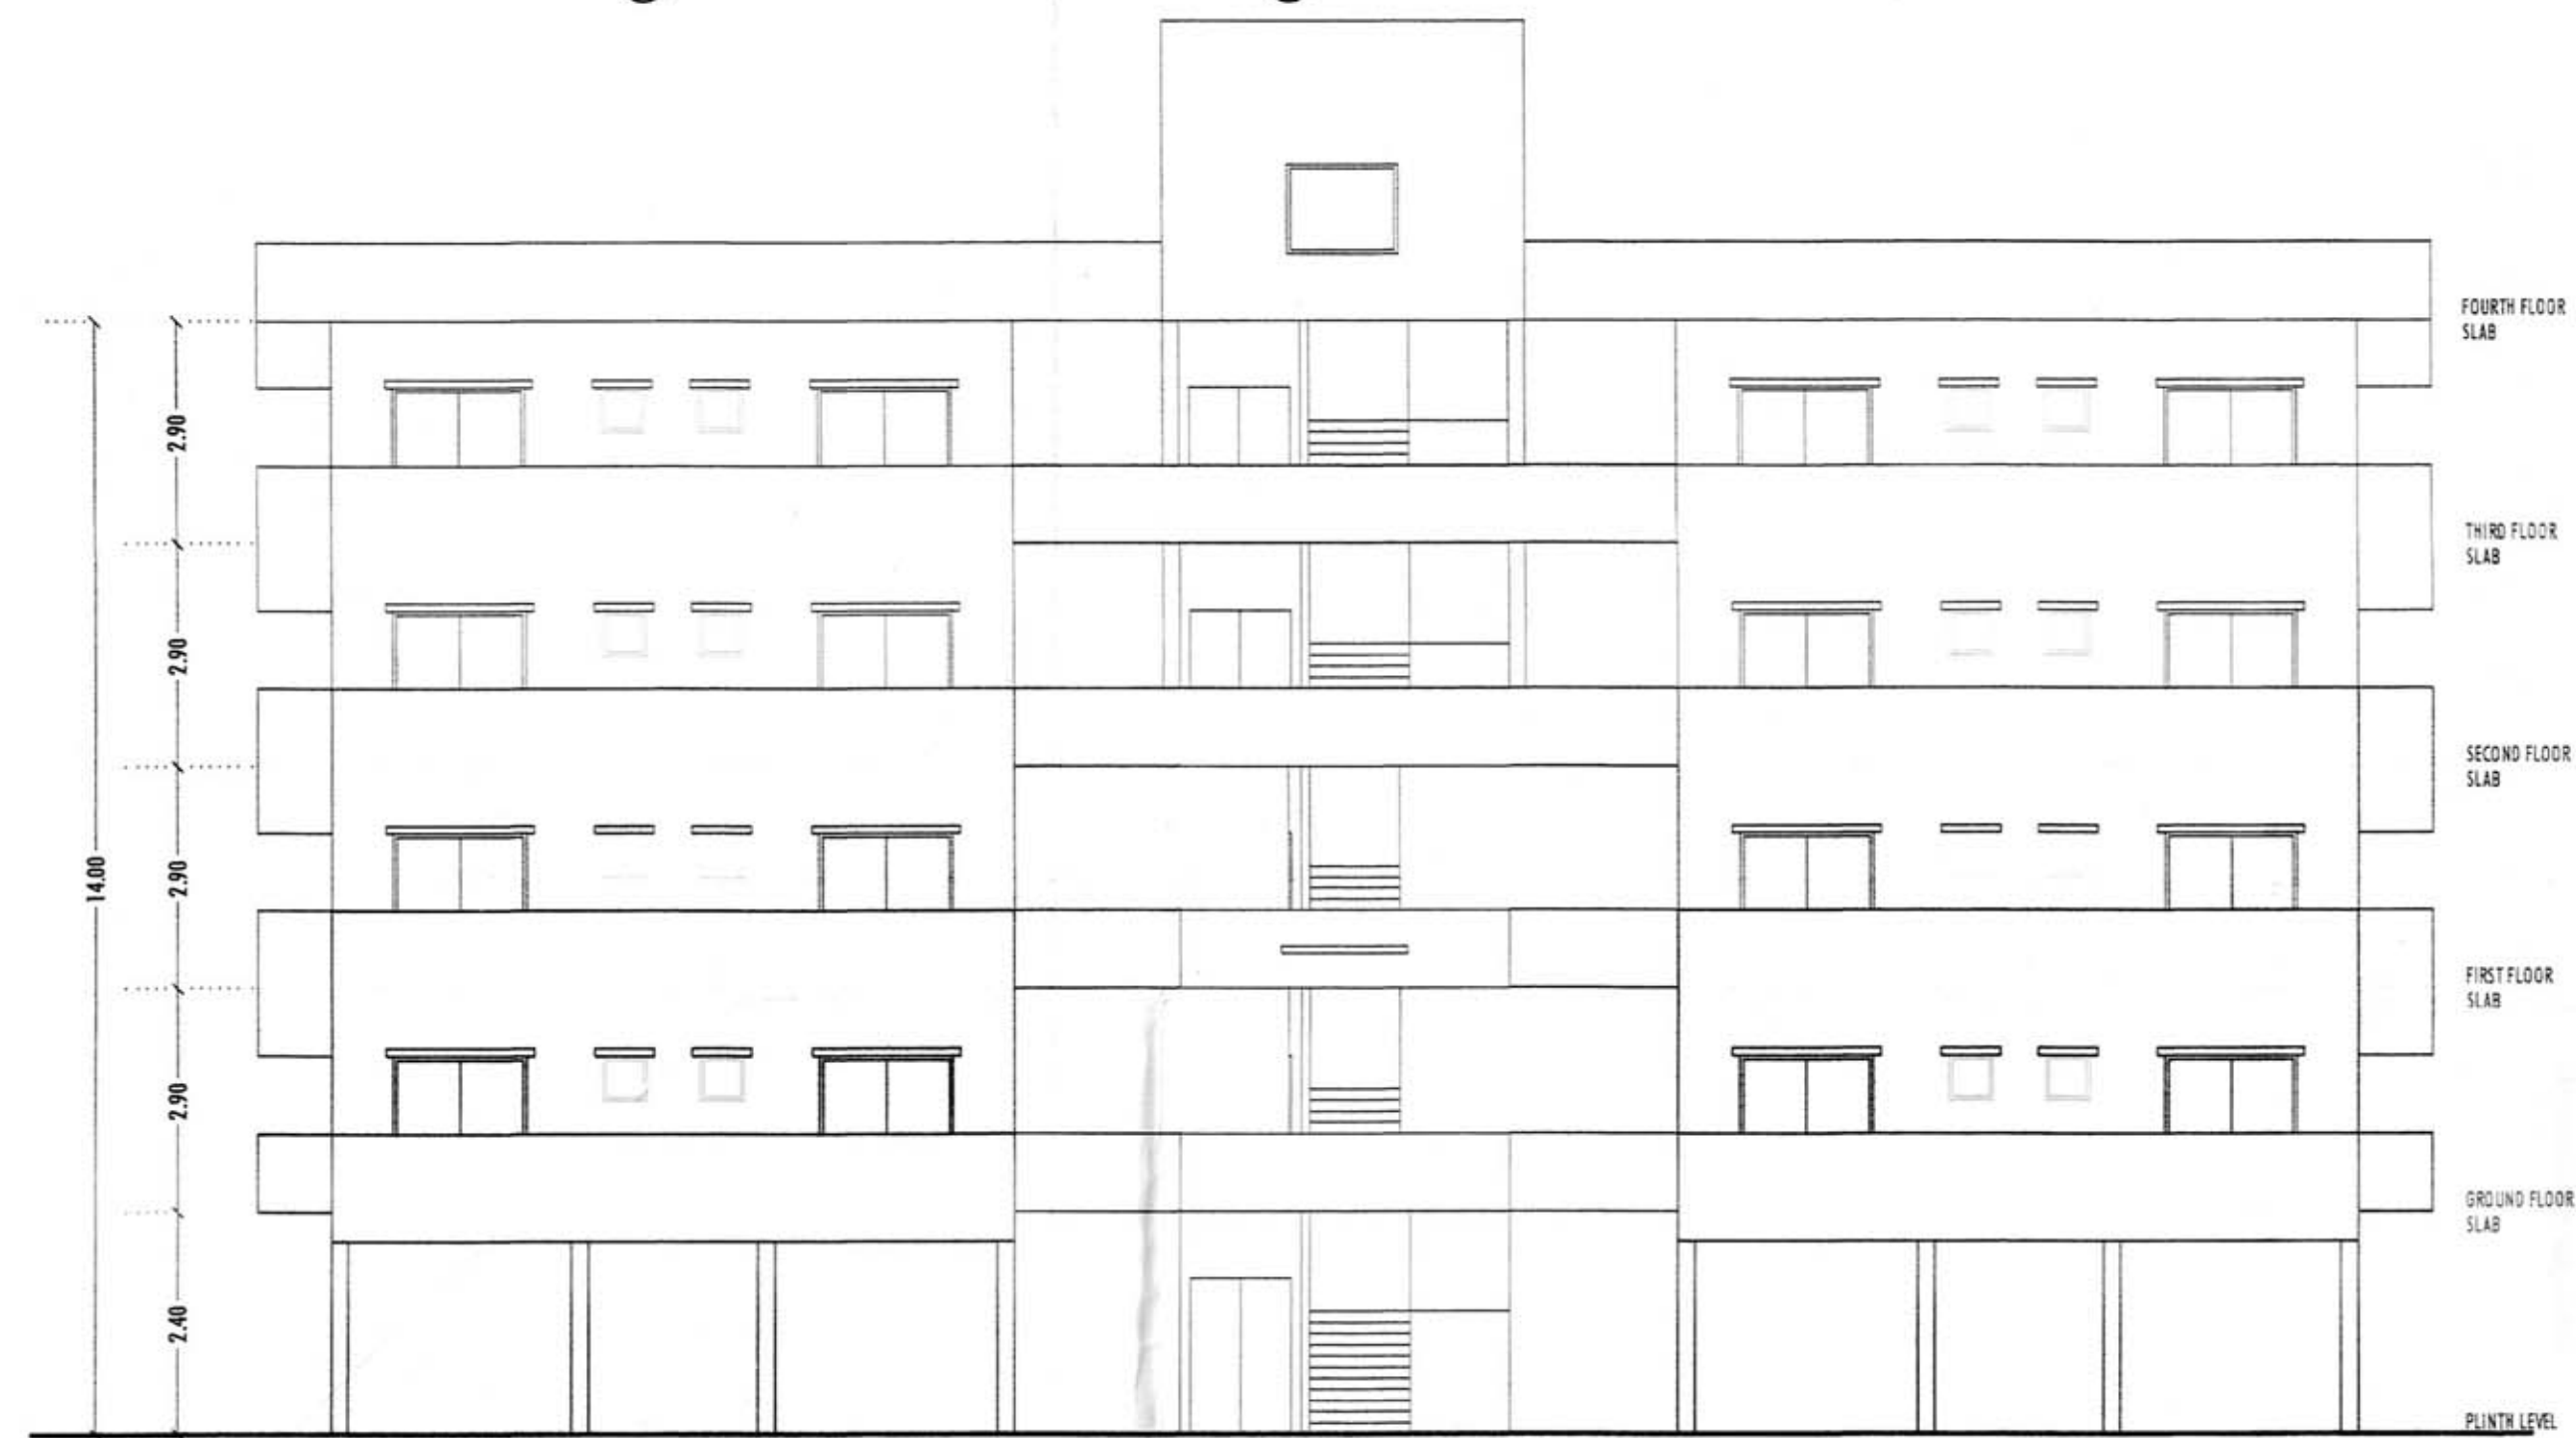

SOUTH-EAST ELEVATION (SCALE 1:100)

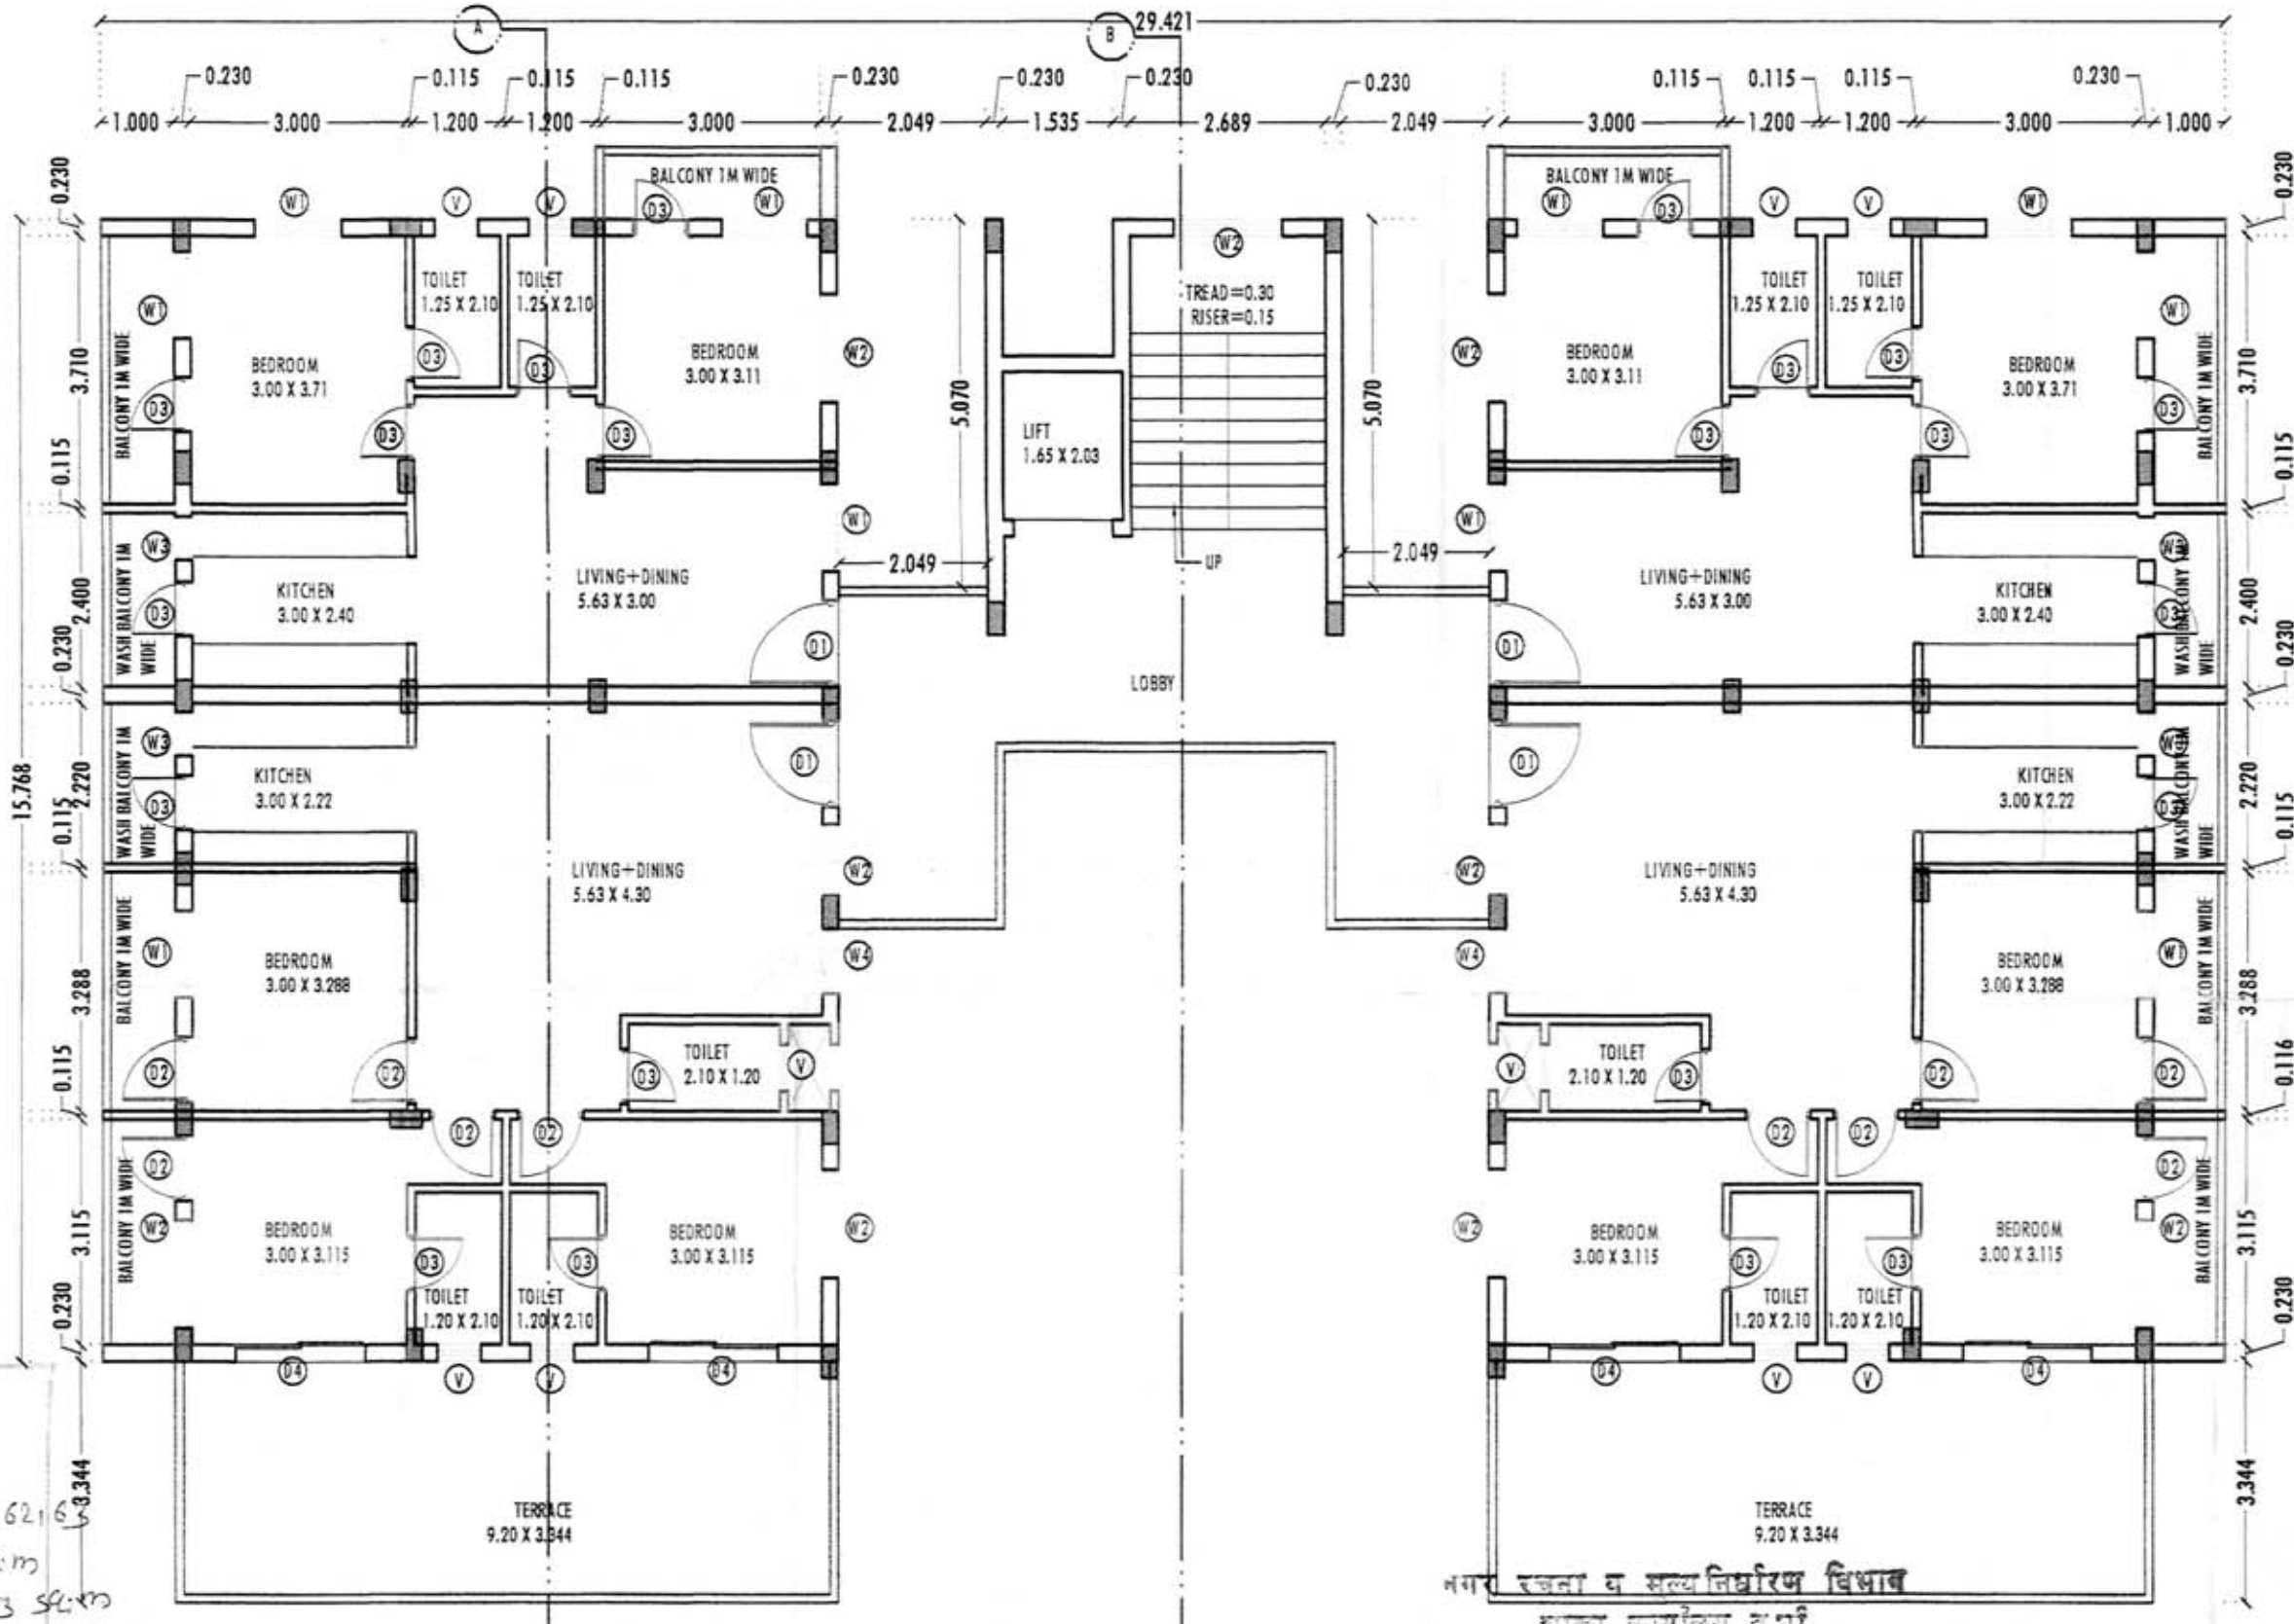


THIRD FLOOR (SCALE 1:100)

PROJECT TITLE

REVISED PLAN SHOWING PROPOSED
RESIDENTIAL MULTI FAMILY BUILDING UNIT
(WING 1) , ON PLOT NO:-9-14,
25-32,34-50,62,63.IN SURVEY NO. :- 59/1,
MOUZA :- PIPRI (MEGHE), TAH.
&DIST.:-WARDHA

LOCATION MAP

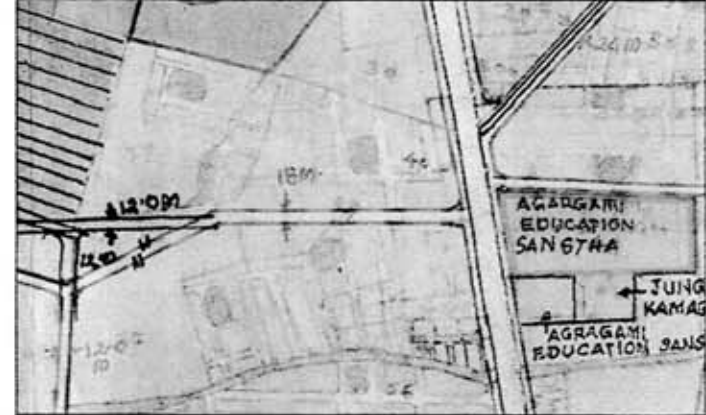

REFERENCE

PLOT BOUNDARY SHOWN IN THIS

PROPOSED CONSTRUCTION
SHOWN IN THIS

WORK TO BE DEMOLISHED
SHOWN IN THIS

EXISTINGWORK SHOWN IN THIS

SCHEDULE OF OPENING :

Sr.No.	Type	Size (M)	Lintel	Sill (M)	Description
1.	D1	1.20 X 2.10	2.10	----	RCC door frame with T.W door
2.	D2	0.90 X 2.10	2.10	----	RCC door frame with flush shutter
3.	D3	0.75 X 2.10	2.10	----	RCC door frame with flush shutter
4.	D4	1.80 X 2.10	2.10	----	RCC door frame with sliding shutter

WINDOWS -

1.	W1	1.20 X 1.20	1.20	0.90	Aluminium glazed window
2.	W2	1.50 X 1.20	1.20	0.90	Aluminium glazed window
3.	W3	0.6 X 1.20	1.20	0.90	Aluminium glazed window
4.	W4	0.9 X 1.20	1.20	0.90	Aluminium glazed window

VENTILATORS -

V1	0.6 X 0.40	2.1	1.65	louvered ventilator
----	------------	-----	------	---------------------



PROJECT:

PROPOSED CONSTRUCTION OF APARTMENT AT
WARDHA

SUBMISSION DRAWING

DATE - 29/03/2019

DRG.NO.-

SU - 02

SCALE - AS SHOWN
IN THE DRAWING

CLIENT'S SIGNATURE

MRS. RAJUMARI DESHMUKH MRS. SANGEETA PRADEEP RITHE

ARCHITECT'S SIGNATURE

Dr. Priya Choudhary
PRIYA CHAUDHARY
Architect



C.O.A. REG.NO.: CA/96/20545
TP. LICENCE.NO.: TPW/130/2018

TRIMIT ARCHITECTS
Planning | Architectural Design |
Interior & Landscape Design

Address: 2nd Floor, Midas Height, Central Bazar Road, Nagpur-440010