


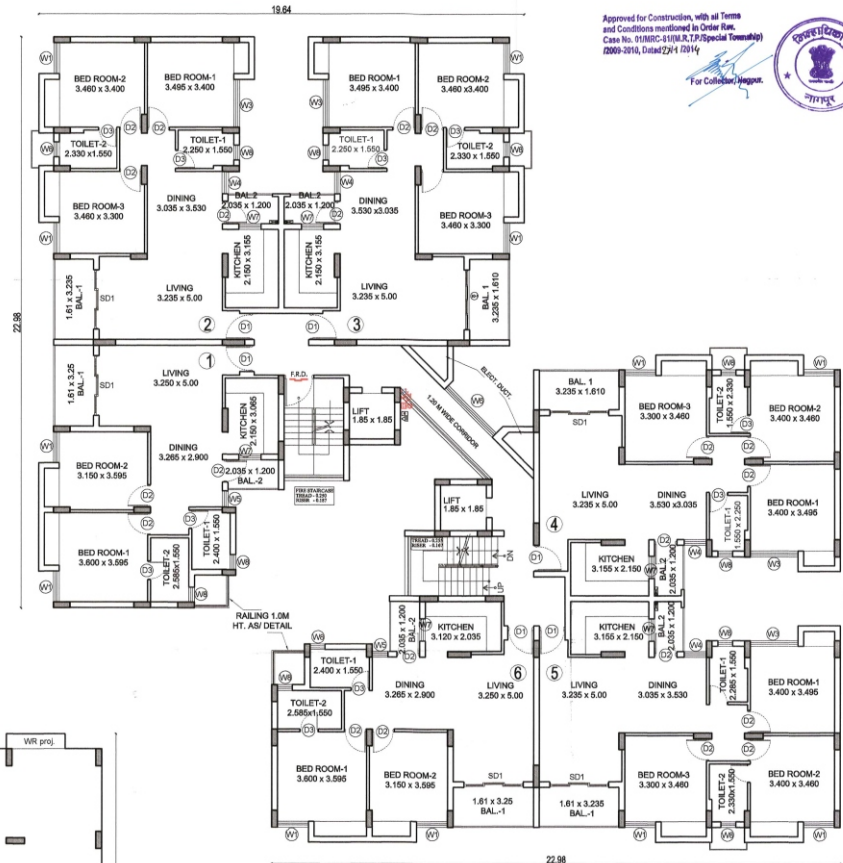

GROUND FLOOR PLAN

TYPICAL FLOOR PLAN
(1ST TO 7TH FLOOR PLAN)

Recommended for approval as amended
in _____ colour subject to the conditions
mentioned in this office letter No. 624...
D. 6/6/17
Joint Director of Town Planning
Nagpur Division, Nagpur.

Approved for Construction, with all Terms
and Conditions mentioned in Order Rev.
Case No. 91880-4108A.12 (Special Township)
2009-2014, Dated 22/4/2014
For Collector/Nagpur.



REVISED BUILDING PLAN FOR DAFFODIL HIGH TYPE - E 2-3 BHK

INCLUDING FIRE HYDRANT PLAN

SCHEDULE OF DOOR/WINDOW				
NO	OPENING SIZES	SHL/SOFT LVL	INTEL LVL	LOCATION
D1	1.05 X 2.10	0.00	2.10	ENTRY TO FLAT
D2	0.90 X 2.10	0.00	2.10	BED ROOM - 1, 2, 3 & BAL - 2
D3	0.75 X 2.10	0.00	2.10	TOILET - 1, 2
SD1	2.40 X 2.1	0.00/2.1	2.1	BALCONY-1
W1	1.25 X 1.20	0.900/2.10	2.10	BED ROOM
W2	1.550 X 1.20	0.900/2.10	2.10	BED ROOM
W3	1.920 X 1.20	0.900/2.10	2.10	BED ROOM
W4	0.900 X 1.20	0.900/2.10	2.10	DINING
W5	0.650 X 1.20	0.900/2.10	2.10	DINING
W6	2.849 X 1.5	0.90/2.10	2.40	LIFT LOBBY WINDOW
W7	0.900 X 1.20	0.900/2.10	2.10	KITCHEN
W8	0.600 X 0.90	1.50/2.10	2.10	TOILET - 1, 2

MOUZA - KOTHEWADA
TAL. - HINGNA
GROUP HOUSING PLOT R-2.7
PREVIOUS DEVELOPMENT
PERMISSION NO.
01/MRC-81/(M.R.T.P./SPECIAL
TOWNSHIP)/2009-2010, DATED
27/01/2014

OWNERS SIGNATURE

[Signature]

FOR FIRE ARCOR INFRASTRUCTURE PVT LTD
MANAGING DIRECTOR

Choudhary Consultants
Architects, Engineers & Project Management Consultants
H.NO. 28, 29, 30, 1000.

SIGNATURE OF ARCHITECT

FIRE CONSULTANT

ALERT MULTIPURPOSE SERVICES
252, Agrawal Mansion,
B-20 Durgawadi Square,
Nagpur-440017
Contact No. 937222186
Office: 0712-3201027
email: alert.fire.protection@gmail.com

INDEX

- FIRE DOOR
- ABC FIRE EXTINGUISHERS
- FIRE PUMP
- FIRE CONTROL PANEL
- FIRE MANUAL CALL POINT
- FIRE HOOTER
- FIRE HYDRANT VALVE
- HP = HYDRANT PIPE
- HR = HOSE REEL
- HB = HOSE BOX
- FIRE SERVICE INLET
- BUTTERFLY VALVE
- NON RETURN VALVE
- YARD HYDRANT STAND POST
- 0.100M DIA PIPE LINE

CLIENTS : FIRE ARCOR INFRASTRUCTURE
PVT.LTD.,

PROJECT : RESIDENTIAL
DEVELOPMENT FOR
FIRE ARCOR INFRASTRUCTURE
PVT.LTD., NAGPUR

DRAWING TITLE :
GROUND & TYPICAL
FLOOR PLAN (19 - X)
(3/2 BHK STD. MID RISE) (BLOCK E)

DATE - 30-08-16 SCALE : 1:100
DRAWN BY - PRAVIN DRAWING NO. REV. NO.
CHECKED - Ar. DILIP. P. A/E-01
FILE: AZAT/E/DWG/NAGPUR/ (3/2 BHK STD. HIGH RISE)