


N.M.R.D.A.
L.S. No. 2005/36827
L.S. Valid
Up to 31-12-2029

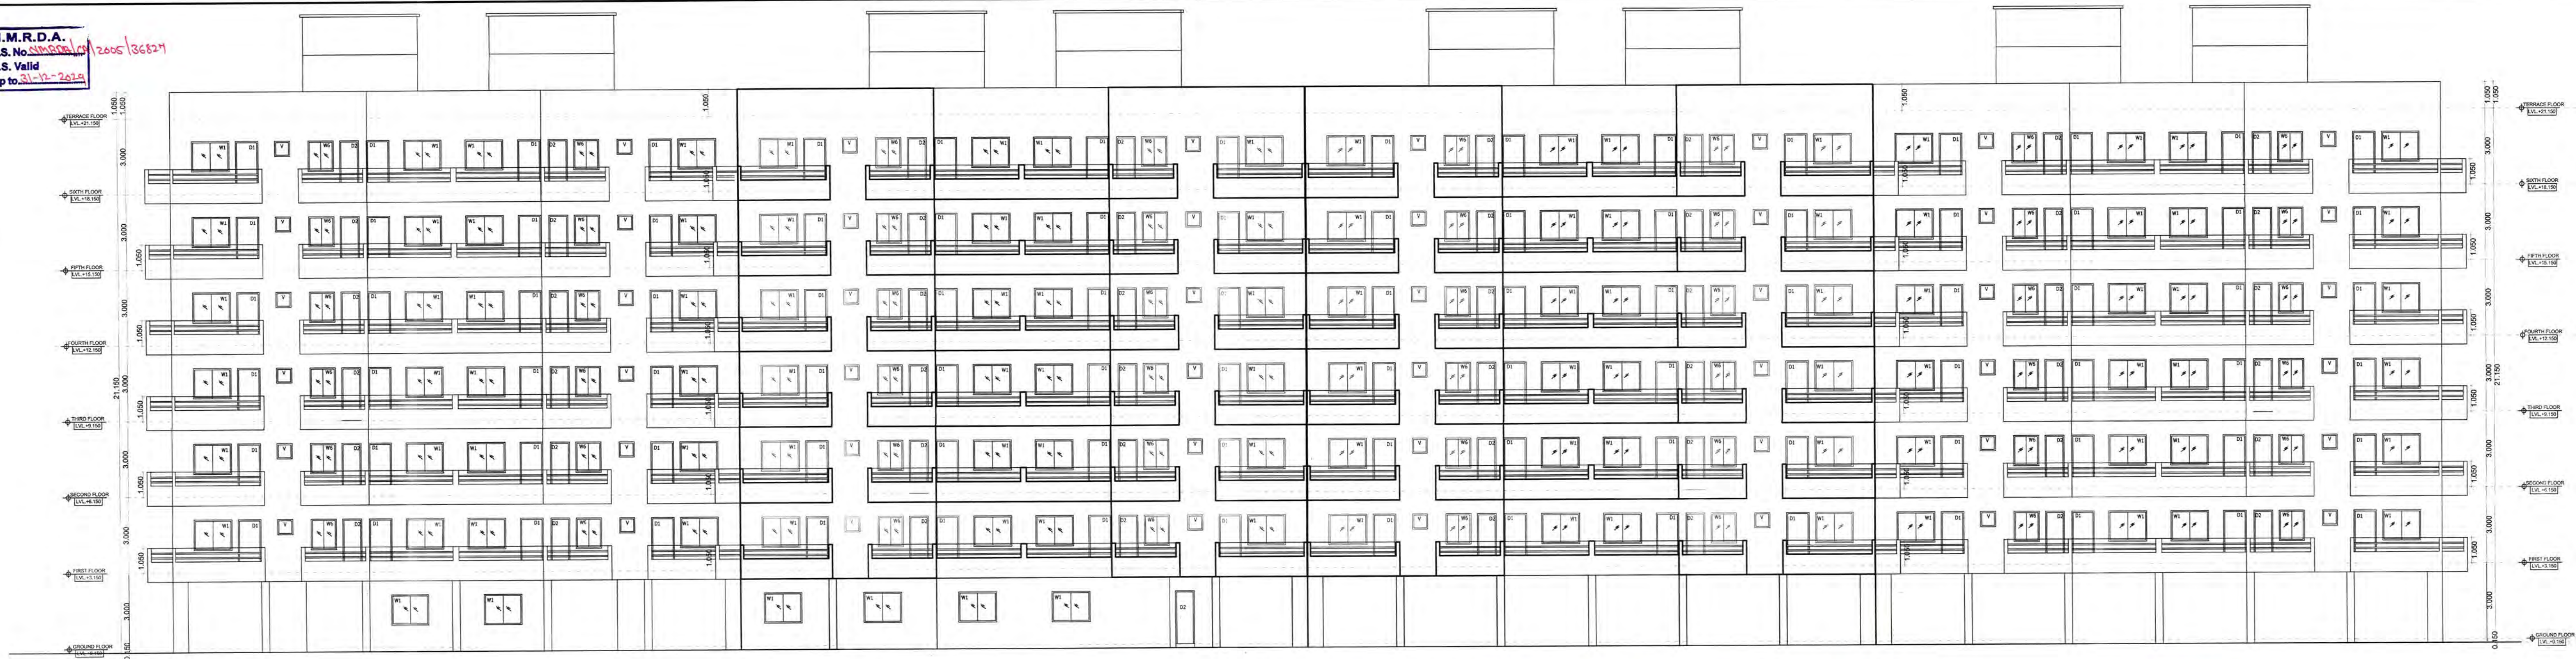

FRONT ELEVATION (BUILDING NO - 3)

This Sanction is Subject to Conditions
Mentioned in Development Agreement Dt. 16/5/2011

SUBJECT TO THE PROVISIONS OF STRUCTURAL DESIGN
SUFFICIENCY CERTIFICATE DATED 23/12/2021 OF
STRUCTURAL DESIGNER M/S. ANEEL K. MEHTA

This Sanction is Subject to Condition
that Plans shall be released as per
Condition No. 1 of the Development
Agreement Dt. 16-5-2011



LEFT SIDE ELEVATION (BUILDING NO - 3)



Subject to the condition laid
down by Directorate of Maharashtra
Fire service vide
Letter No. MFS/51/2022/270 dated 22-3-2022

As per to the condition that Developer/
Applicant shall construct sewage treatment
plant (STP) as per the required norms of
Maharashtra Pollution Control Board and
shall submit the NOC from MPCB with the
compliance of same occupation permission
not be necessary



SECTION - B B (BUILDING NO - 3)

DRAWING NO.

10 / 11

REVISED RESIDENTIAL BUILDING PLANS FOR
GROUP HOUSING SCHEME ON KH. NO. 39/2,
P.H.NO.42, MOUZA - GAWSI MANAPUR, TAH -
NAGPUR (GRAMIN), DIST - NAGPUR

BELONGING TO
PYRAMID VENTURES (I) PVT. LTD.

EXISTING BUILDING - 3 ELEVATION & SECTION

SCHEDULE OF OPENINGS

S.NO.	TYPE	SIZE	REMARK
D	1.150 x 2.10m	T.W.DOUBLE PANELED DOOR	
D1	0.900 x 2.10m	T.W.SINGLE PANELED DOOR	
D2	0.750 x 2.10m	T.W.SINGLE PANELED DOOR	
W	1.800 x 1.20m	ALUMINUM GLAZED WINDOW	
W1	1.500 x 1.20m	ALUMINUM GLAZED WINDOW	
W2	1.350 x 1.20m	ALUMINUM GLAZED WINDOW	
W3	1.300 x 1.20m	ALUMINUM GLAZED WINDOW	
W4	1.270 x 1.20m	ALUMINUM GLAZED WINDOW	
W5	1.100 x 1.20m	ALUMINUM GLAZED WINDOW	
W6	1.000 x 0.90m	ALUMINUM GLAZED WINDOW	
W7	0.760 x 1.20m	ALUMINUM GLAZED WINDOW	
V	0.600 x 0.60m	M.S. VENTILATORS	



INDEX

PLOT BOUNDARY SHOWN IN

EXISTING CONSTRUCTION SHOWN IN

PROPOSED CONSTRUCTION SHOWN IN

SUBMISSION DRAWING

DRN BY: PRANALI DATE: 24/05/2022
CHK BY: AR. SANJAY SCALE: 1:100, 1:200

OWNER:

PYRAMID VENTURES (I) PVT. LTD.

SIGN OF ARCHITECT

