


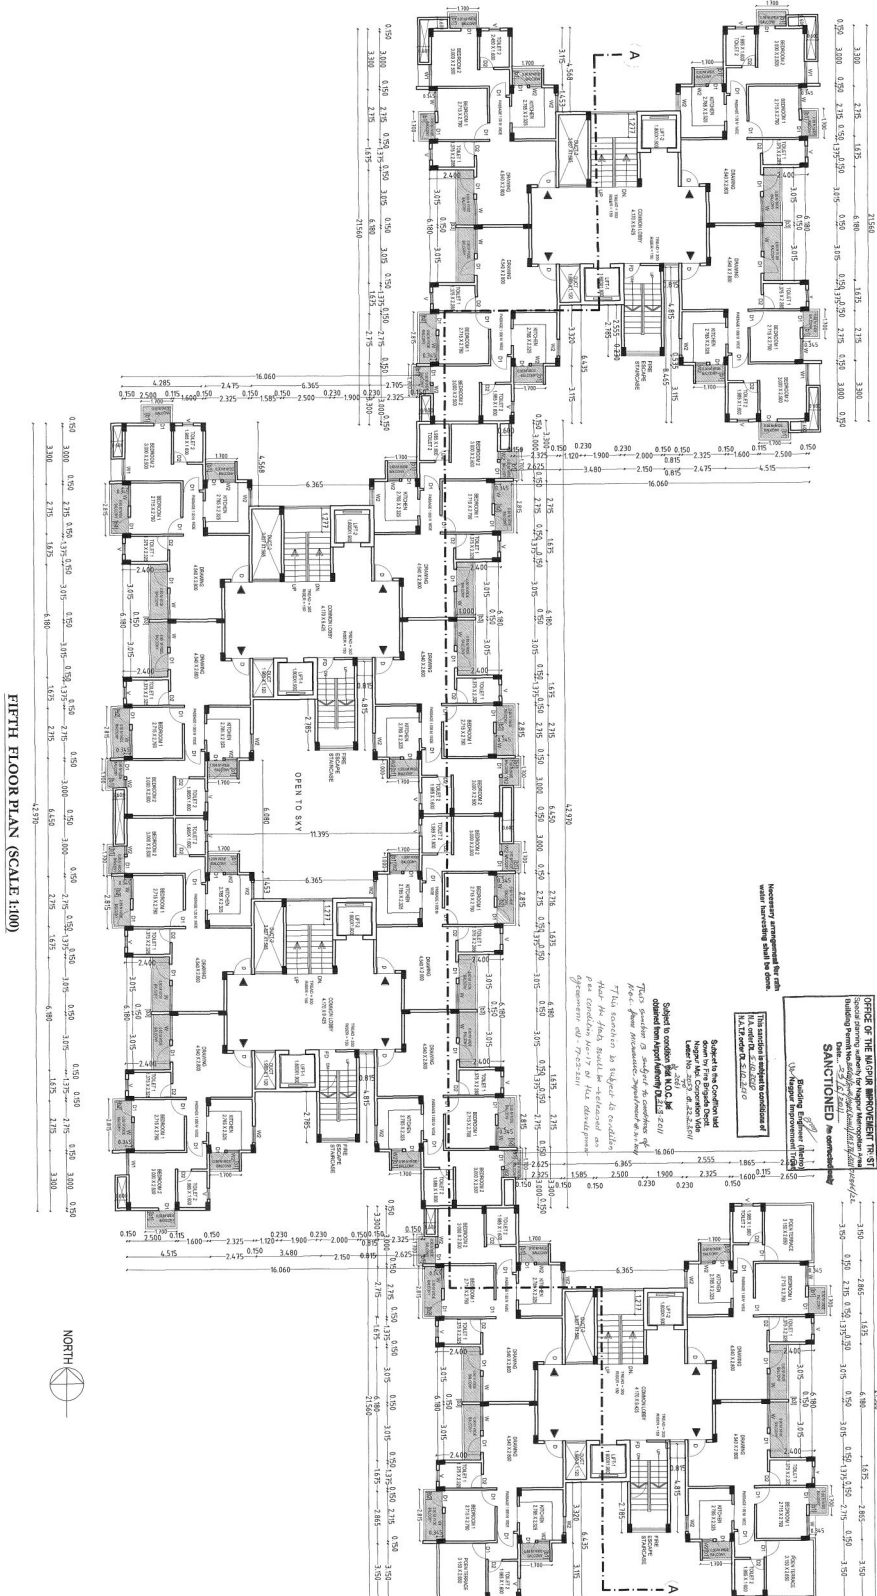

FIFTH FLOOR PLAN (SCALE 1:100)



NIT	(INLET SECTION)
U.S. No. <u>19-82</u>	
Page No. _____	
Serial No. _____	
Validity of License till <u>31-03-2017</u>	

DRAWING NO.	7 / 10
PROPOSED GROUP HOUSING SCHEME ON KH. NO. 39/2, P.H. NO. 42, MOUZA-GAWALI NAAAPUR, TAH- NAGPUR(G), DIST-NAGPUR BELONGING TO PYRAMID VENTURES (I) PVT. LTD.	

AREA STATEMENT :-		
FLOOR	BUILT UP AREA	BALCONY AREA
FIFTH	1107.141	125.914
	1107.141	125.914
NET BUILT UP AREA = 1107.141		

BALCONY AREA STATEMENT			135.036
PERMISSIBLE BALCONY AREA 1/2rd OF PERIMETER 405.110			
b1	35	1,700 M	53.550
b2	11	2,815 M	27.868
b3	8	6,180 M	44.996
TOTAL PROPOSED BALCONY AREA			125.914

(1) TENEMENT HAVING CARPET AREA MORE THAN 40 SQ.M. & LESS THAN 80 SQ.M. FOR EVERY 2 TENEMENTS	REQUIRED PARKING		
	CAR	SCOOTER	CYCLE
FOR 80 TENEMENTS HAVING CARPET AREA BETWEEN 40 & 80 SQ.M.	1	4	4
	40	160	160

SCHEDULE OF FINISHES		
NO.	SIZE	REMARK
D	10 x 2.10m	TW SINGLE PANNELLED DOOR
D1	10 x 2.10m	TW SINGLE PANNELLED DOOR
D2	0.75 x 2.10m	TW SINGLE PANNELLED DOOR
W	1.20 x 1.20m	ALUMINIUM GLAZED WINDOW
W1	0.9 x 0.90m	ALUMINIUM GLAZED WINDOW
W2	0.9 x 1.20m	ALUMINIUM GLAZED WINDOW
V	0.6 x 0.75m	M.S. VENTILATOR

PLOT BOUNDARY SHOWN IN ☐
 PROPOSED CONSTRUCTION SHOWN IN ☐
SUBMISSION DRAWING
 DRN BY: SWATT SCALE 1:100,1:200
 CHK BY: RAJESH DATE: 28/03/11
 AUTHORISED SIGNATORY FOR PYRAMID VENTURES (I) PVT. LTD.