

EAST / WEST ELEVATION (SCALE 1:100)

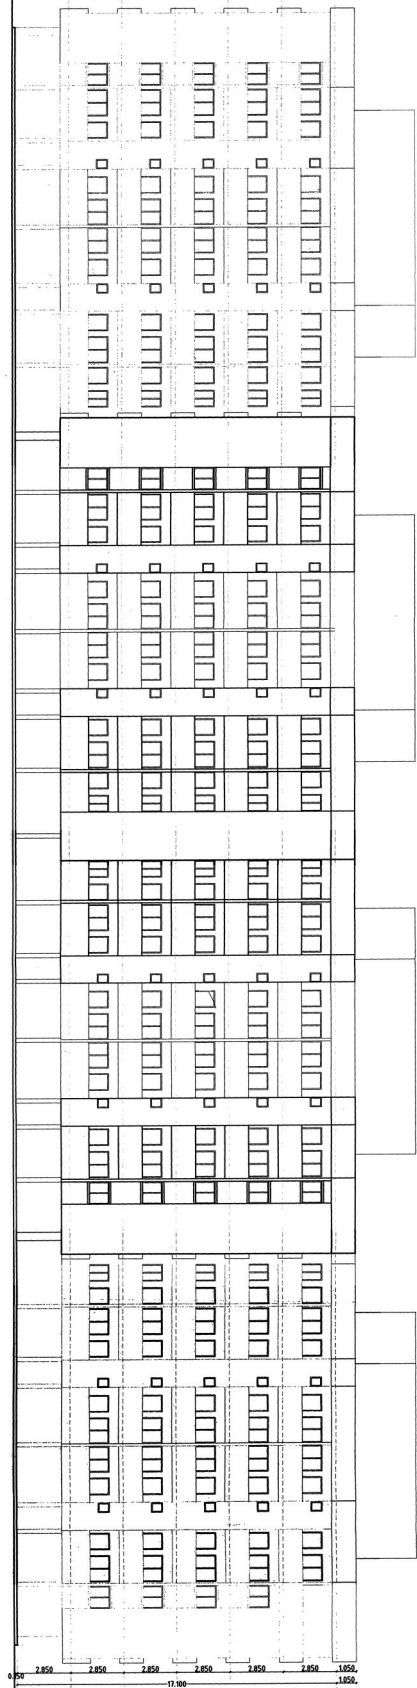


FIG 11
(EAST SECTION)
L. S. No. - J22.E.
Serial No. -
Seal of Licensee in
No. 11/12-2017

DRAWING NO. 10 / 10
PROPOSED GROUP HOUSING SCHEME
ON KH. NO.392, P.H.NO.42, MOUZA-GAWASI NAWAPUR,
TAH. NAGPUR, DIST. NAGPUR BELONGING TO
PYRAMID VENTURES (I) PVT. LTD.
ELEVATIONS AND SECTIONS
FOR BUILDING - 3

FOR THE MASTER APPROVED TRUST
Special Power of Attorney for Master Approver
Date: 28.11.2017
SANCTIONED as per approved
Planning Department
City Engineer
Nagpur
This sanction is subject to condition of
the Master Approver's
Nagpur
This sanction is subject to condition of
the Master Approver's
Nagpur

SCHEDULE OF OPENINGS

NO.	SIZE	REMARK
D	1.0 x 2.10m	T.W SINGLE PANELLED DOOR
D1	1.0 x 2.10m	T.W SINGLE PANELLED DOOR
D2	0.75 x 2.10m	T.W SINGLE PANELLED DOOR
W	1.20 x 1.20m	ALUMINIUM GLAZED WINDOW
W1	0.8 x 0.90m	ALUMINIUM GLAZED WINDOW
W2	0.8 x 1.20m	ALUMINIUM GLAZED WINDOW
V	0.6 x 0.75m	M.S. VENTILATOR

INDEX
FLOOR BOUNDARY SHOWN IN
PROPOSED CONSTRUCTION SHOWN IN
SUBMISSION DRAWING
DATE: 28.11.2017
SCALE: 1:100, 1:200
CHK BY: RAJESH
AUTHORISED SIGNATORY FOR PYRAMID VENTURES (I) PVT. LTD.

SIGN OF ARCHITECT
S. C. Kadam
NAGPUR
NAGPUR