

BUILT UP AREA CALCULATION OF (GROUND FLOOR BUILDING 1

BUILT UP AREA CALCULATION OF (1ST FLOOR)
BUILDING 1





SCHEDULE OF OPENINGS

S.NO.	TYPE	SIZE	REMARK
1	D	1.000 x 2.10m	T/W DOUBLE PANELLED DOOR
2	D1	0.900 x 2.10m	T/W SINGLE PANELLED DOOR
3	D2	0.750 x 2.10m	T/W SINGLE PANELLED DOOR
4	W1	1.750 x 0.90m	ALUMINIUM GLAZED WINDOW
5	W2	0.950 x 1.20m	ALUMINIUM GLAZED WINDOW
6	W3	1.500 x 1.20m	ALUMINIUM GLAZED WINDOW
7	W4	1.000 x 1.20m	ALUMINIUM GLAZED WINDOW
8	W5	2.100 x 1.20m	ALUMINIUM GLAZED WINDOW
9	W6	0.850 x 1.20m	ALUMINIUM GLAZED WINDOW
10	W7	1.800 x 1.20m	ALUMINIUM GLAZED WINDOW
11	V	0.600 x 0.60m	M.S. VENTILATORS




PLOT BOUNDARY SHOWN IN	
EXISTING CONSTRUCTION SHOWN IN	
PROPOSED CONSTRUCTION SHOWN IN	


DRN BY: SNEHA	DATE: 24/05/2022
CHK BY: SANJAY	SCALE: 1:100, 1:200

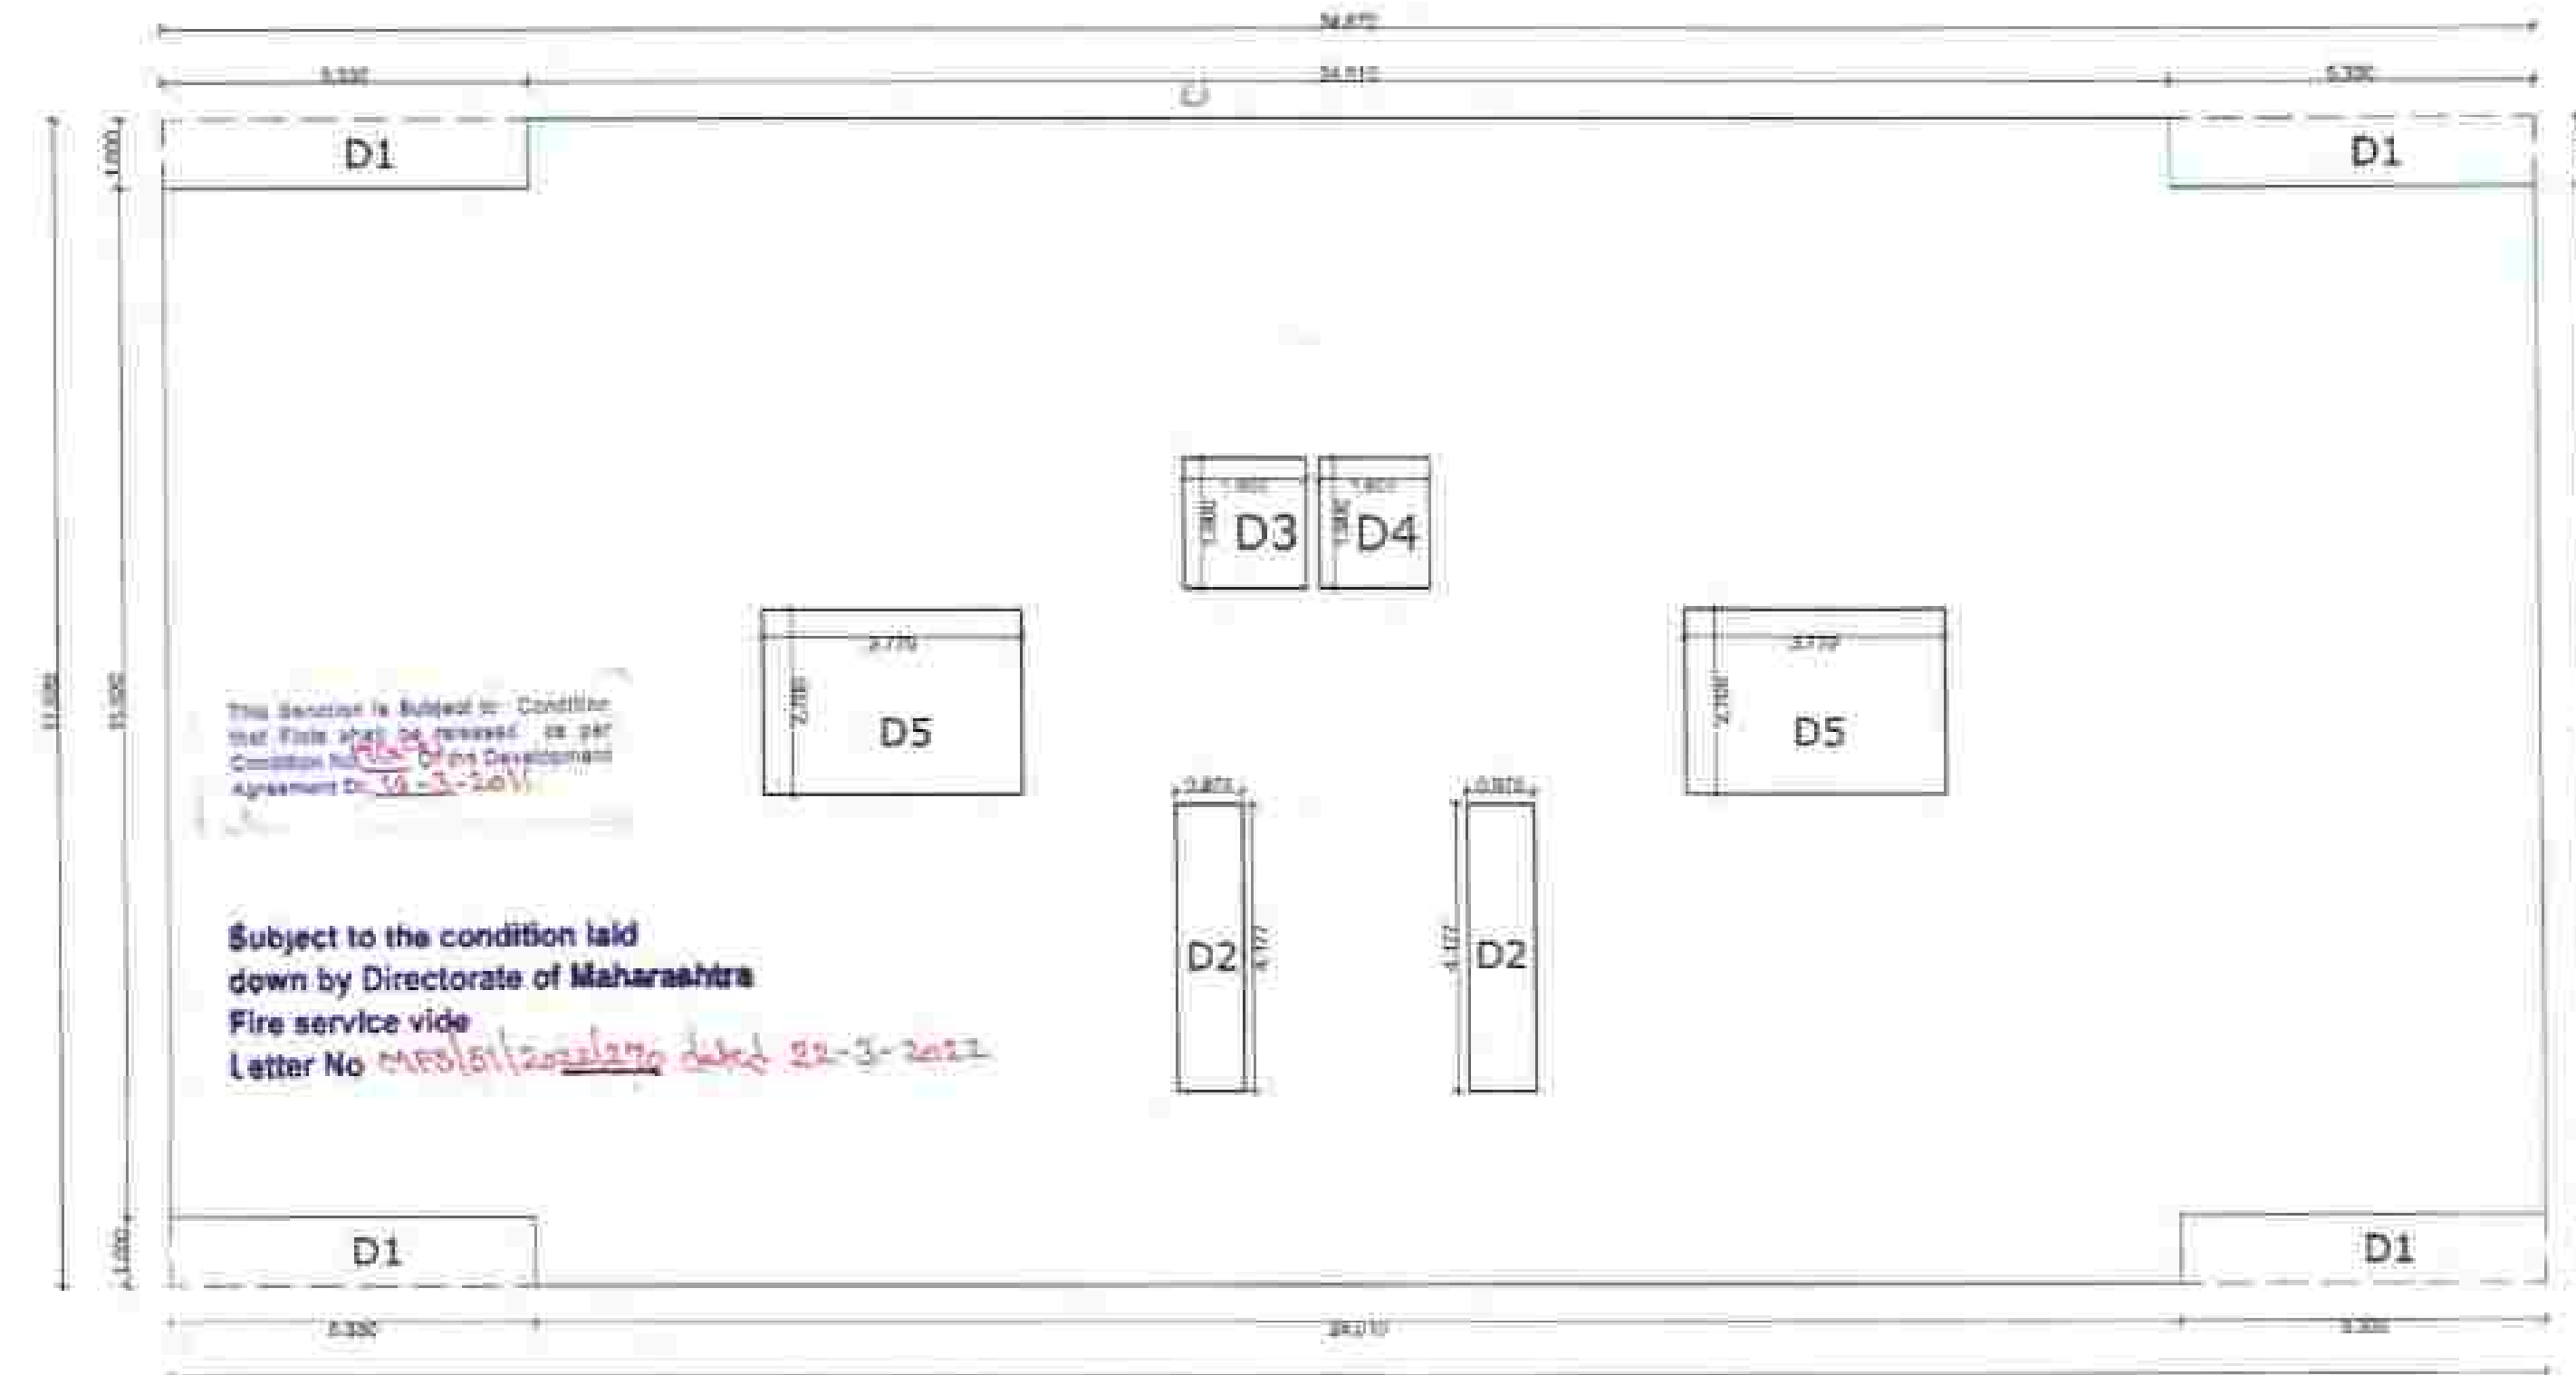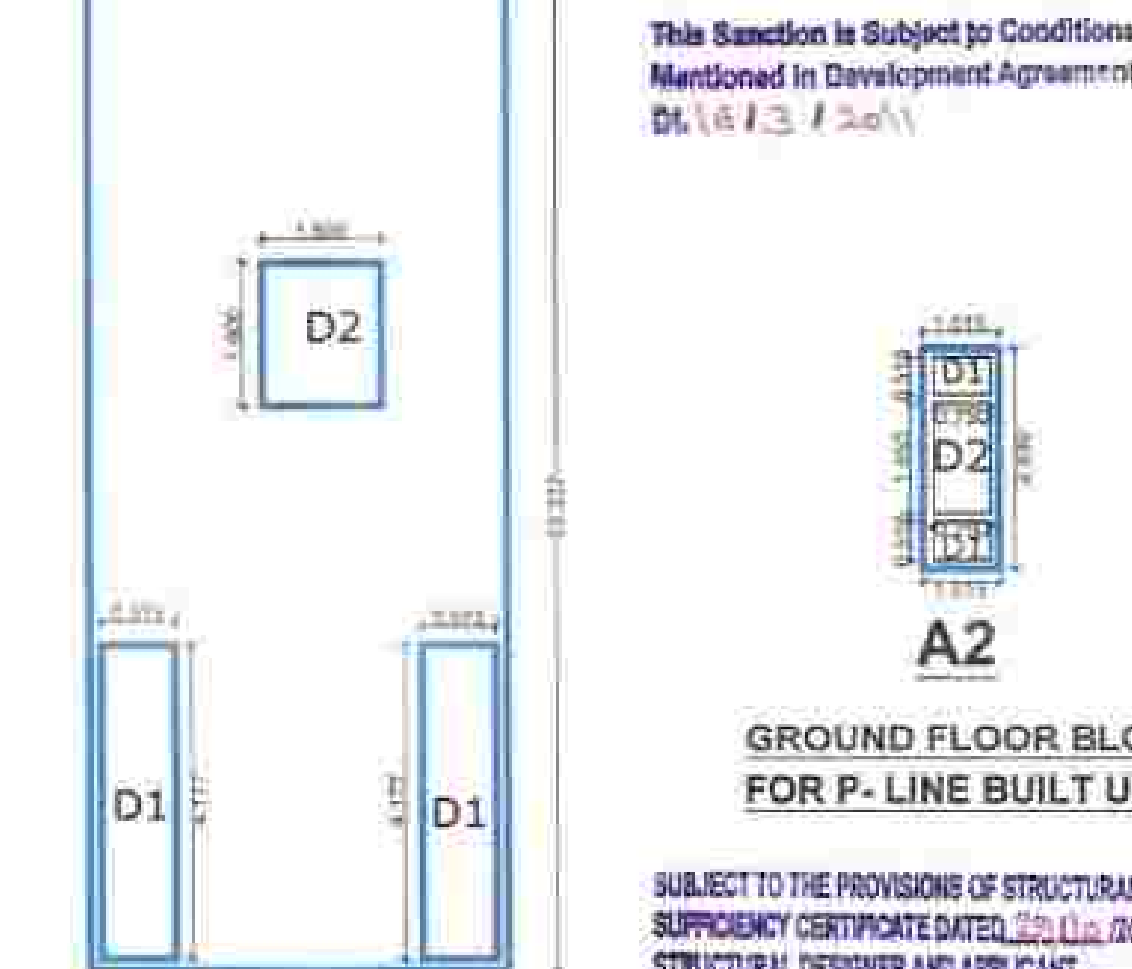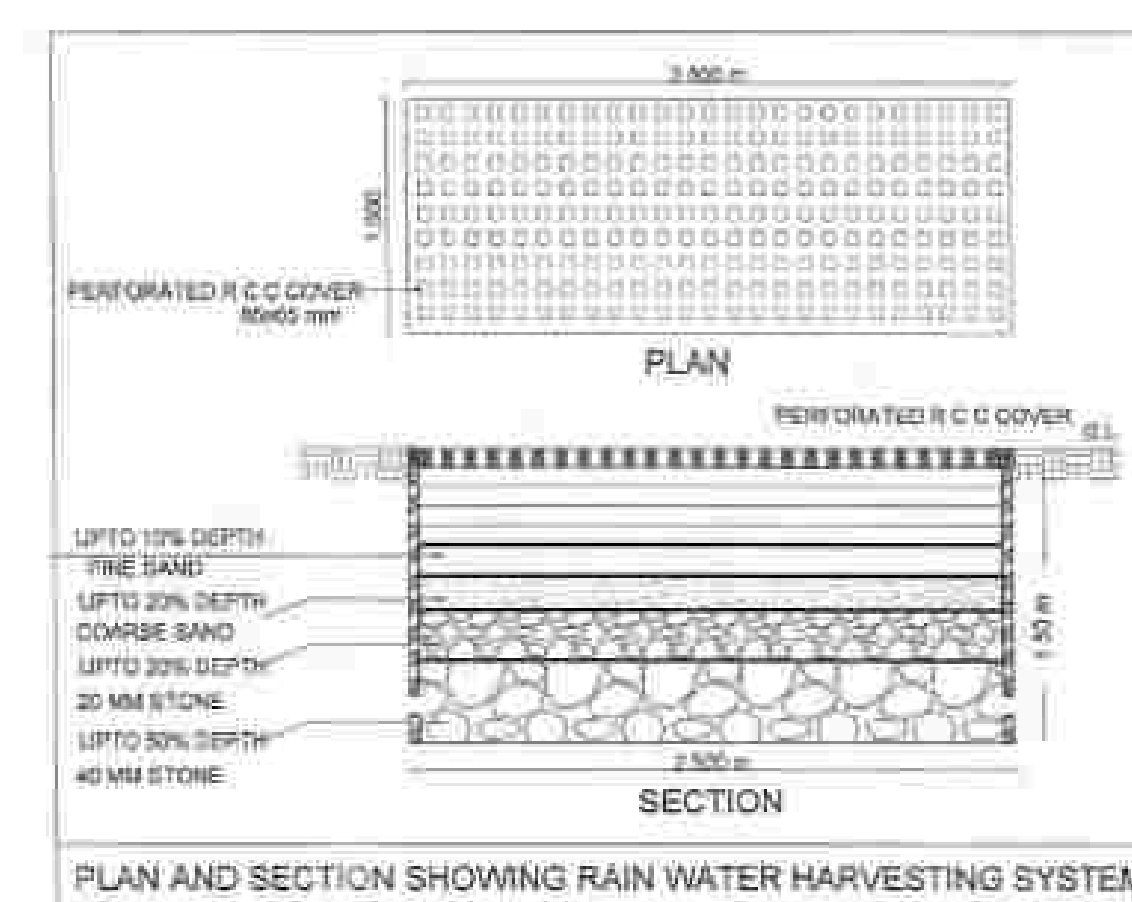 


FIRST FLOOR BLOCK PLAN FOR P- LINE BUILT UP AREA

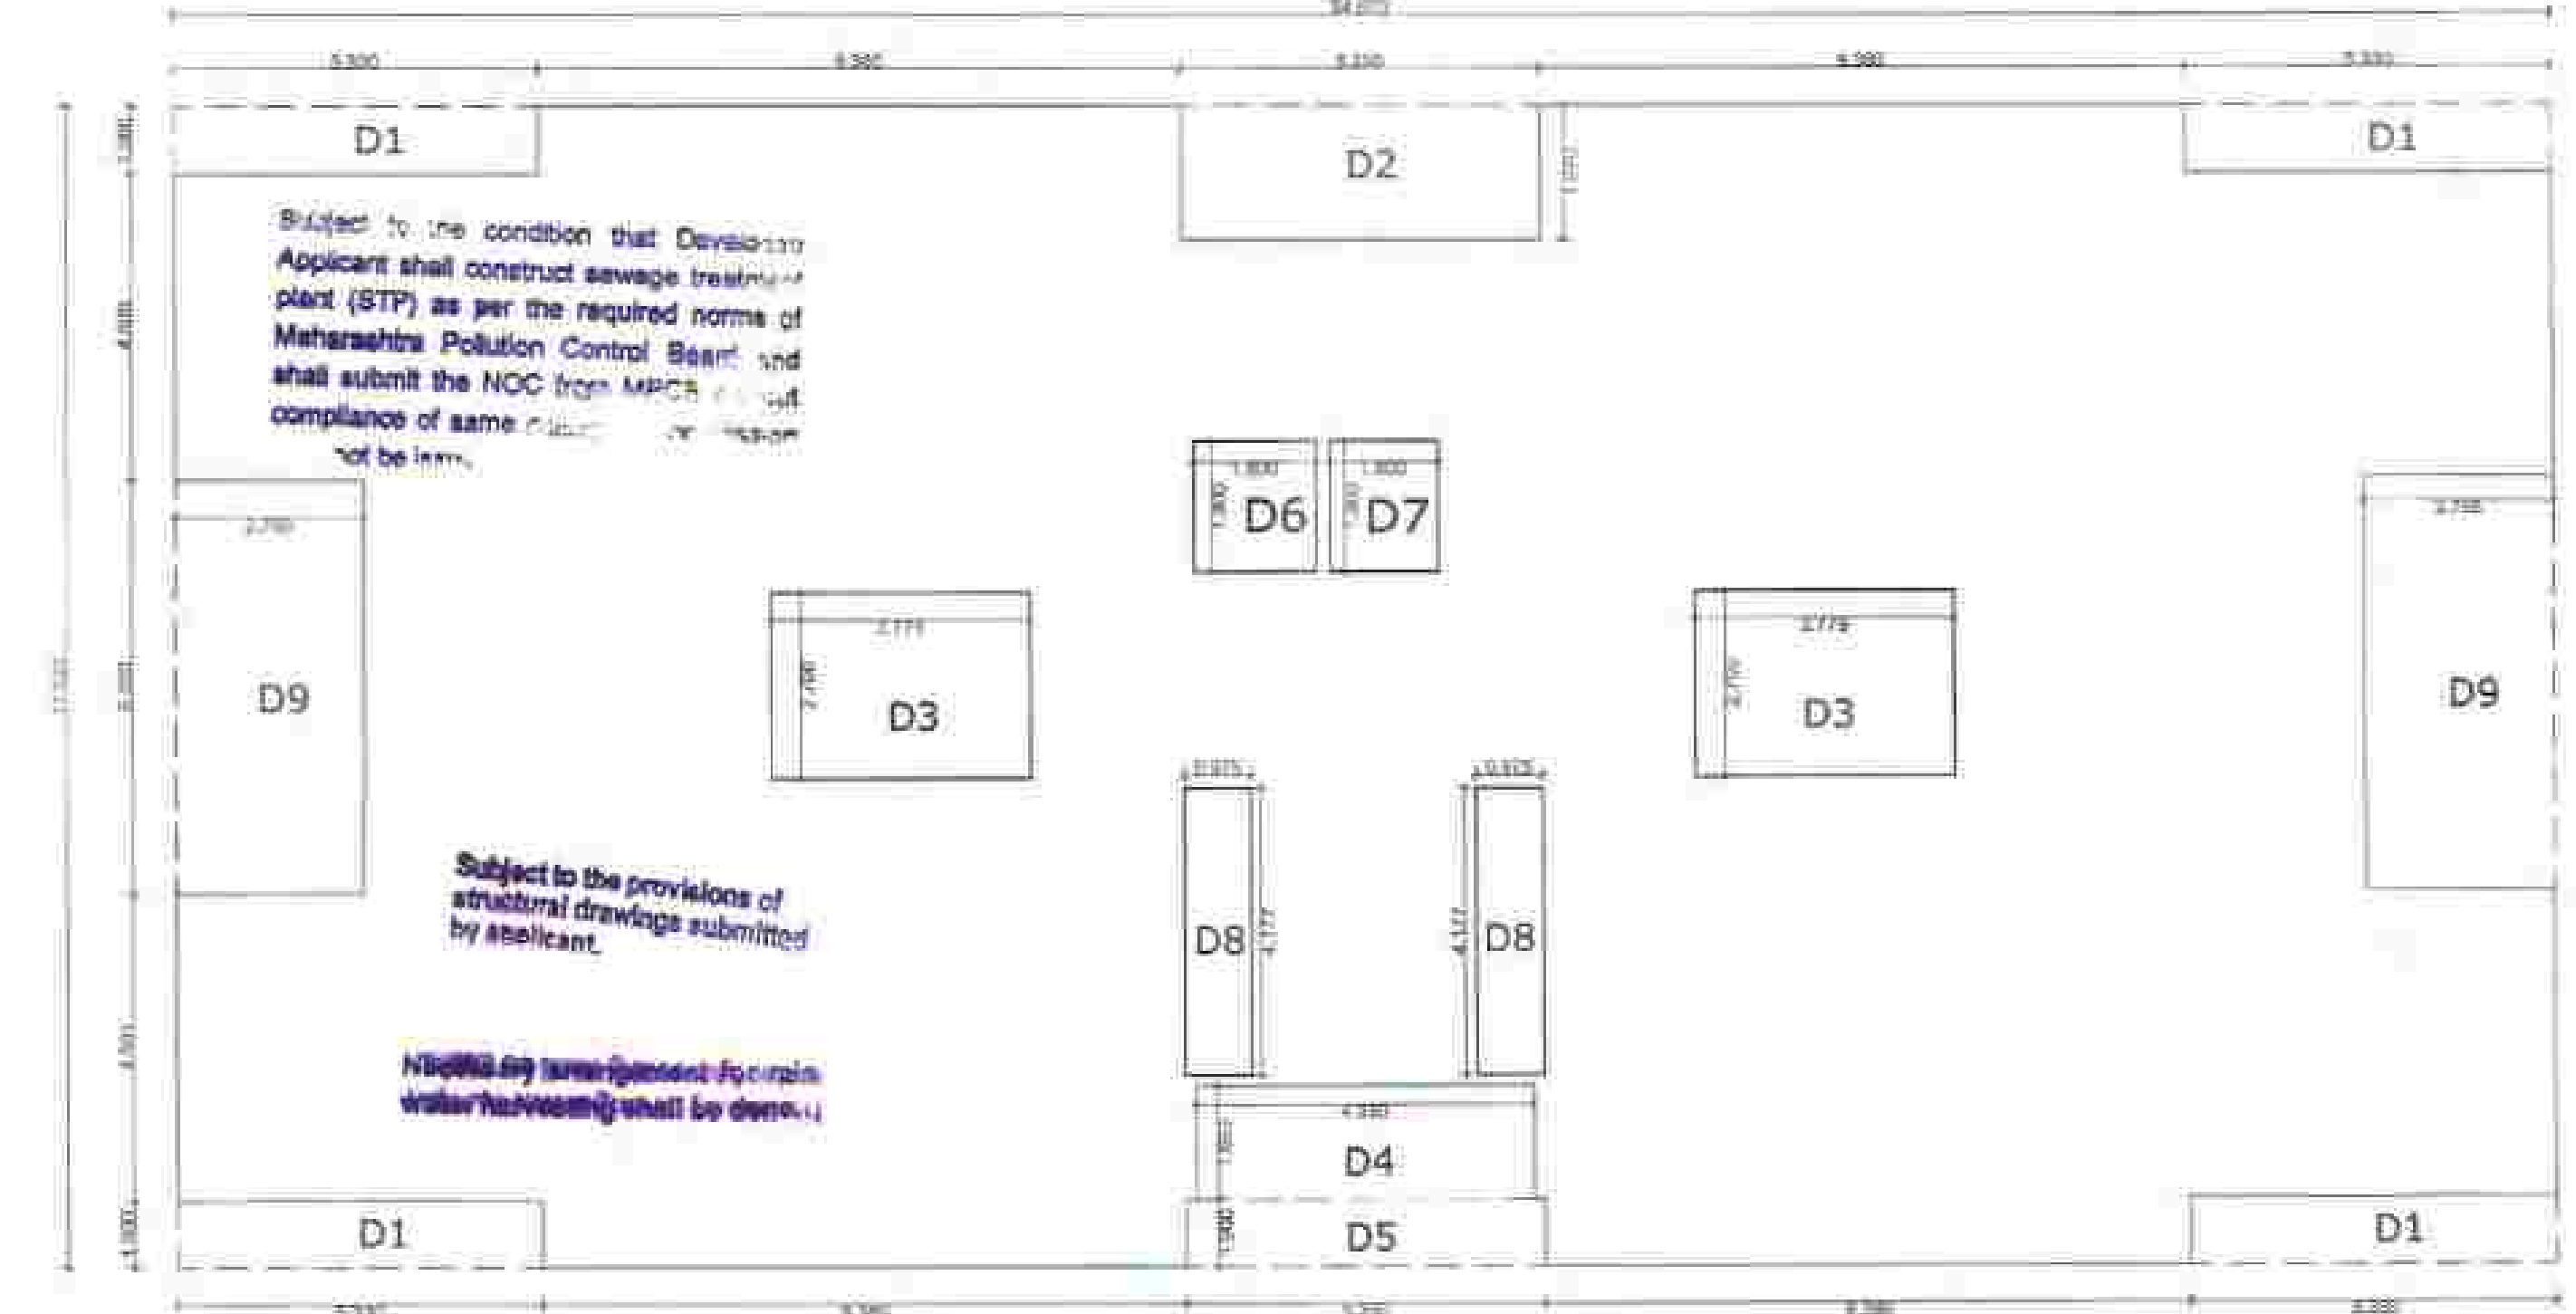

SECOND, FOURTH & SIXTH FLOOR BLOCK PLAN FOR P- LINE BUILT UP AREA

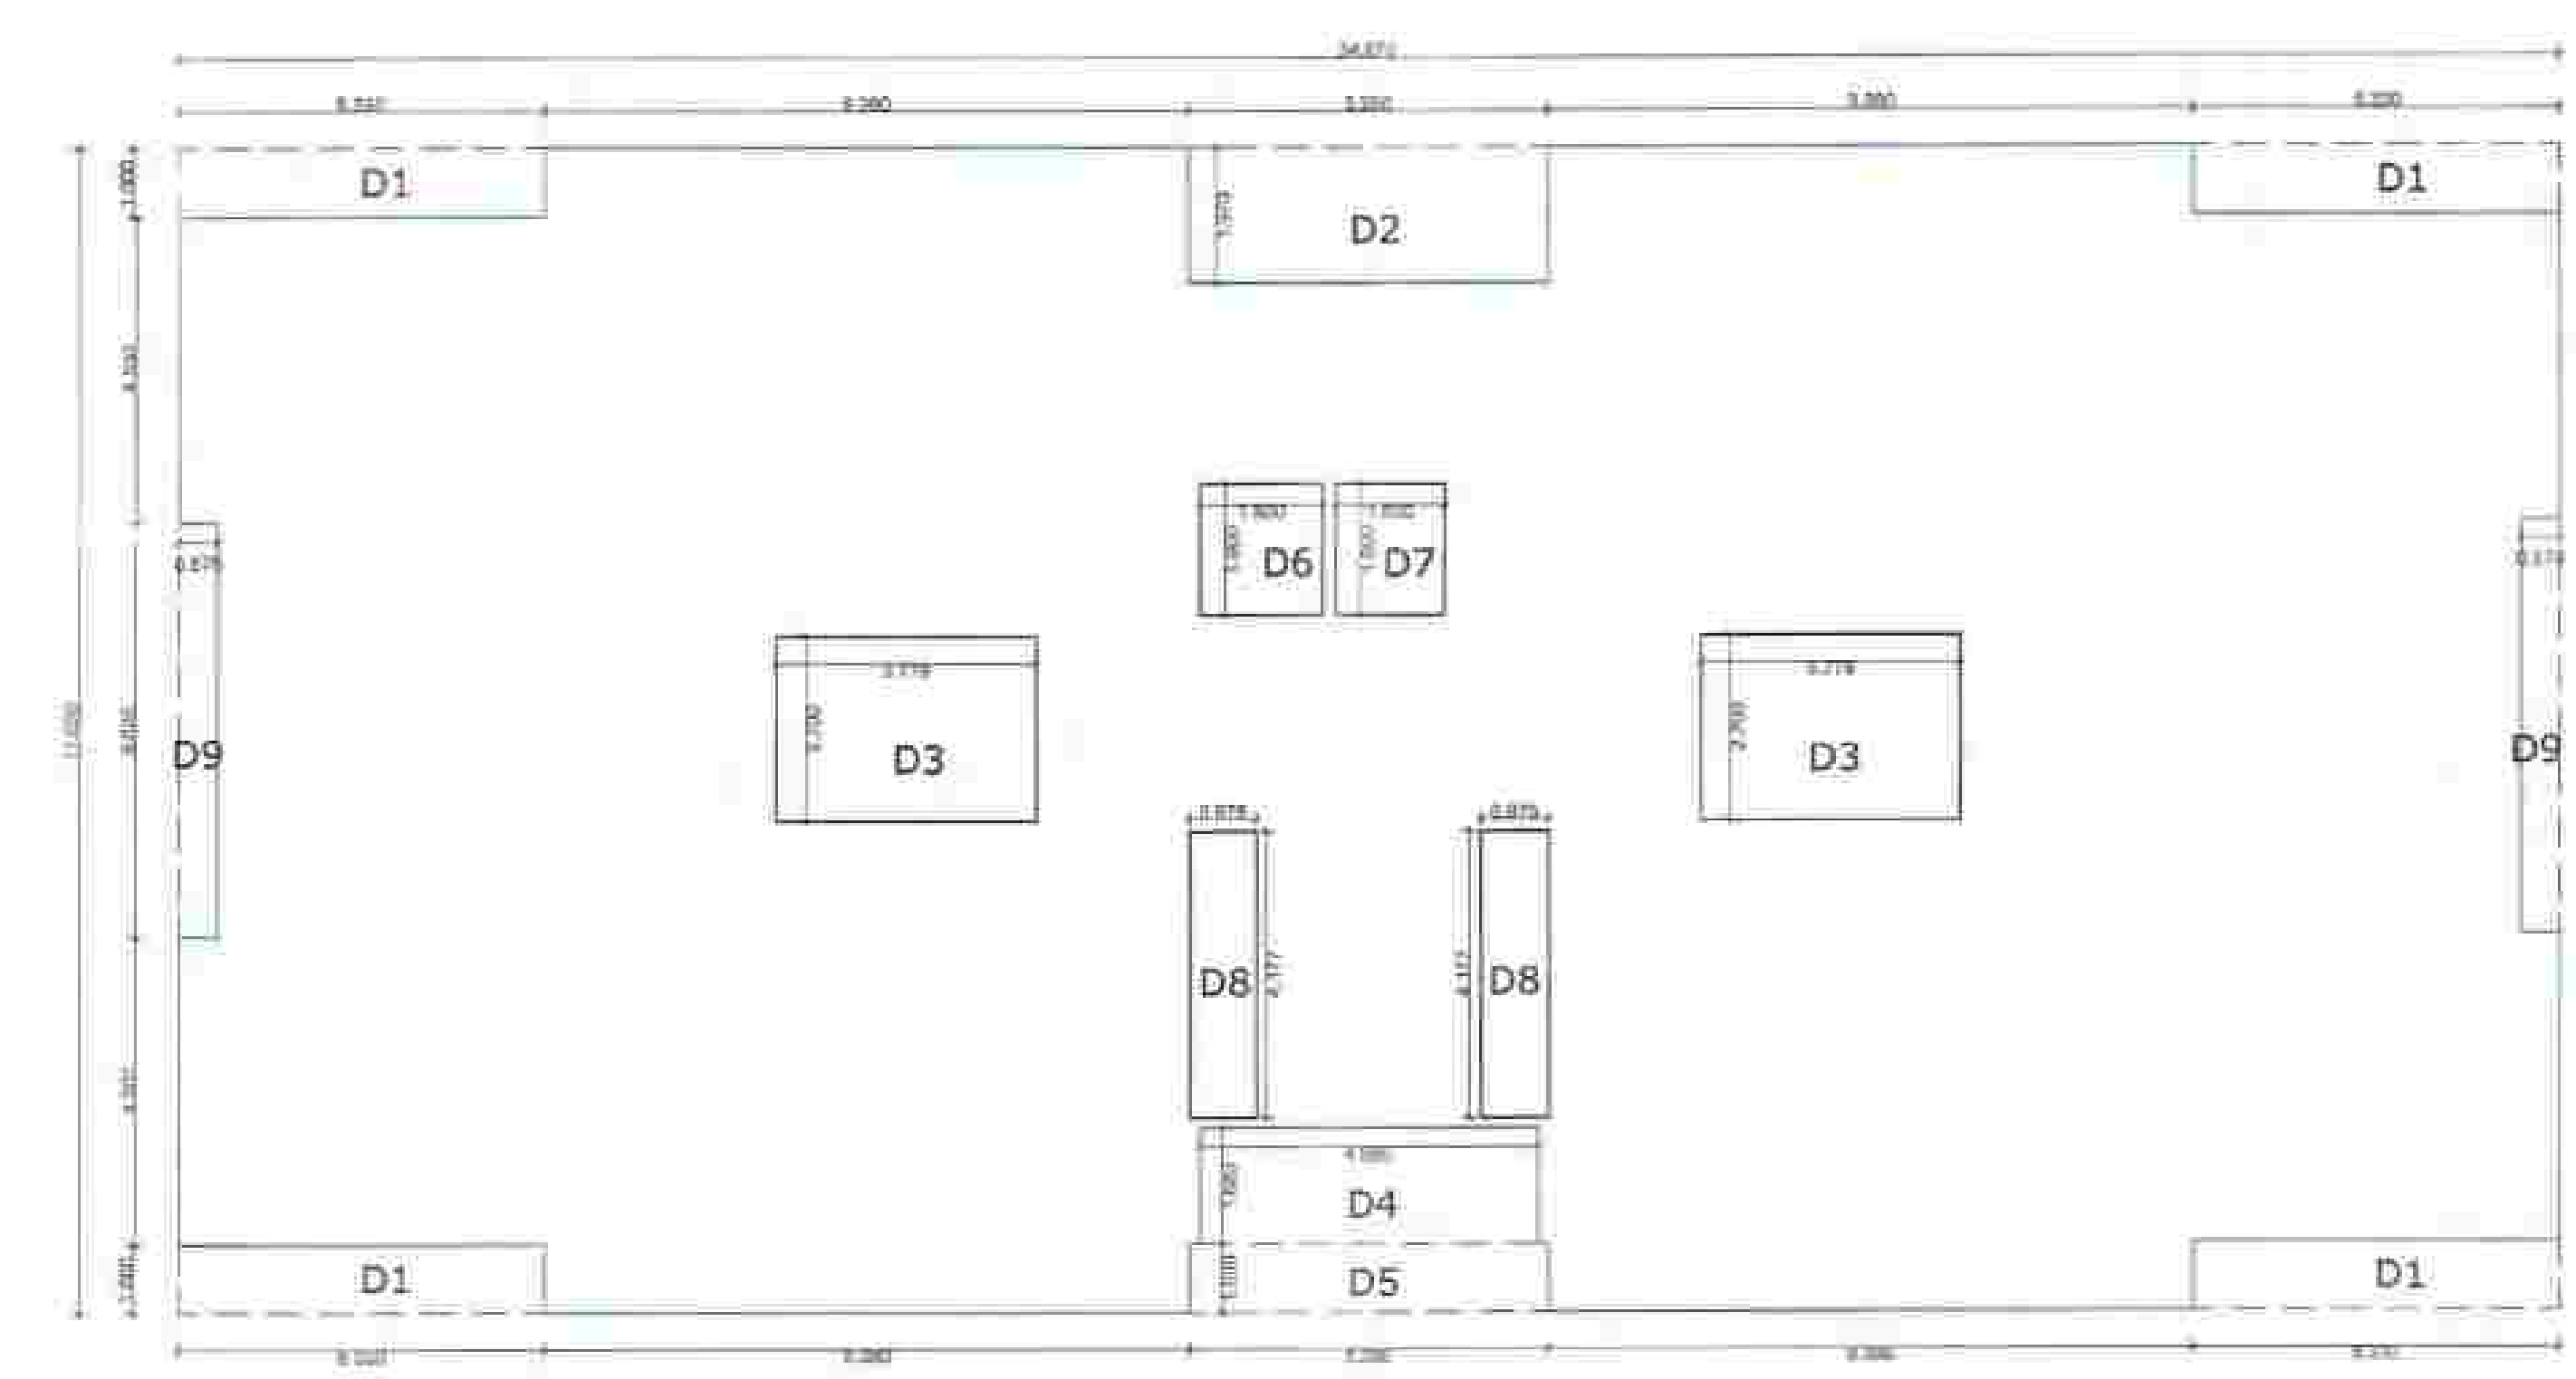

THIRD, FIFTH & SEVENTH FLOOR BLOCK PLAN FOR P- LINE BUILT UP AREA
BUILDING - 1 AREA STATEMENT

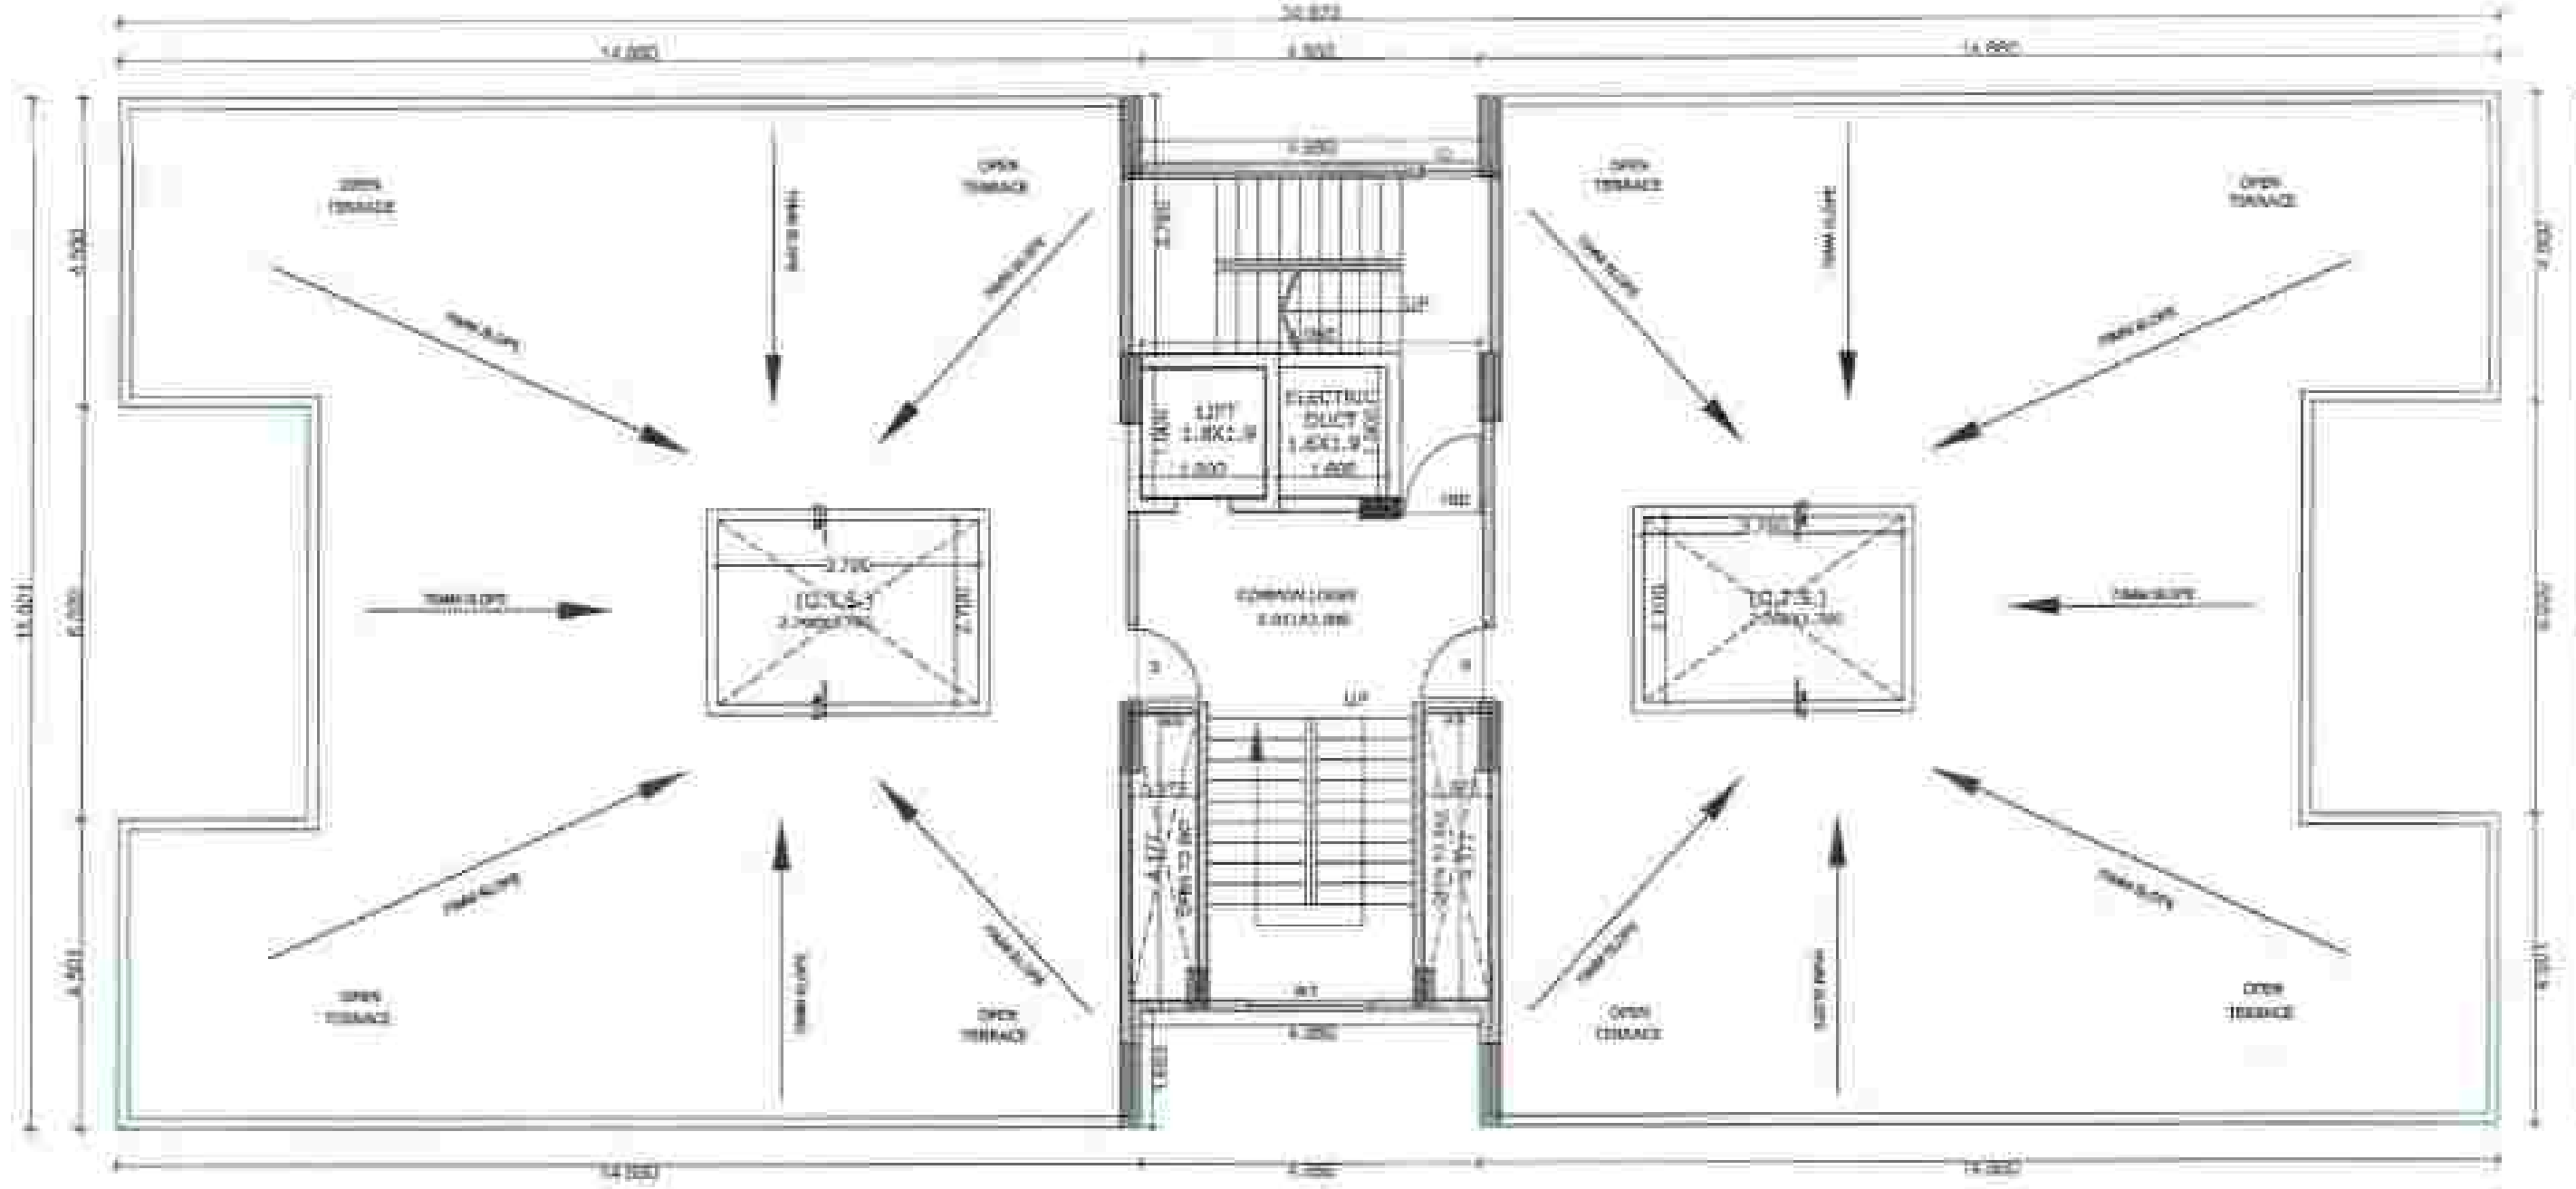


EXISTING TERRACE FLOOR PLAN




EXISTING 2ND, 4TH, 6TH FLOOR PLAN



EXISTING 3RD, 5TH, 7TH FLOOR PLAN

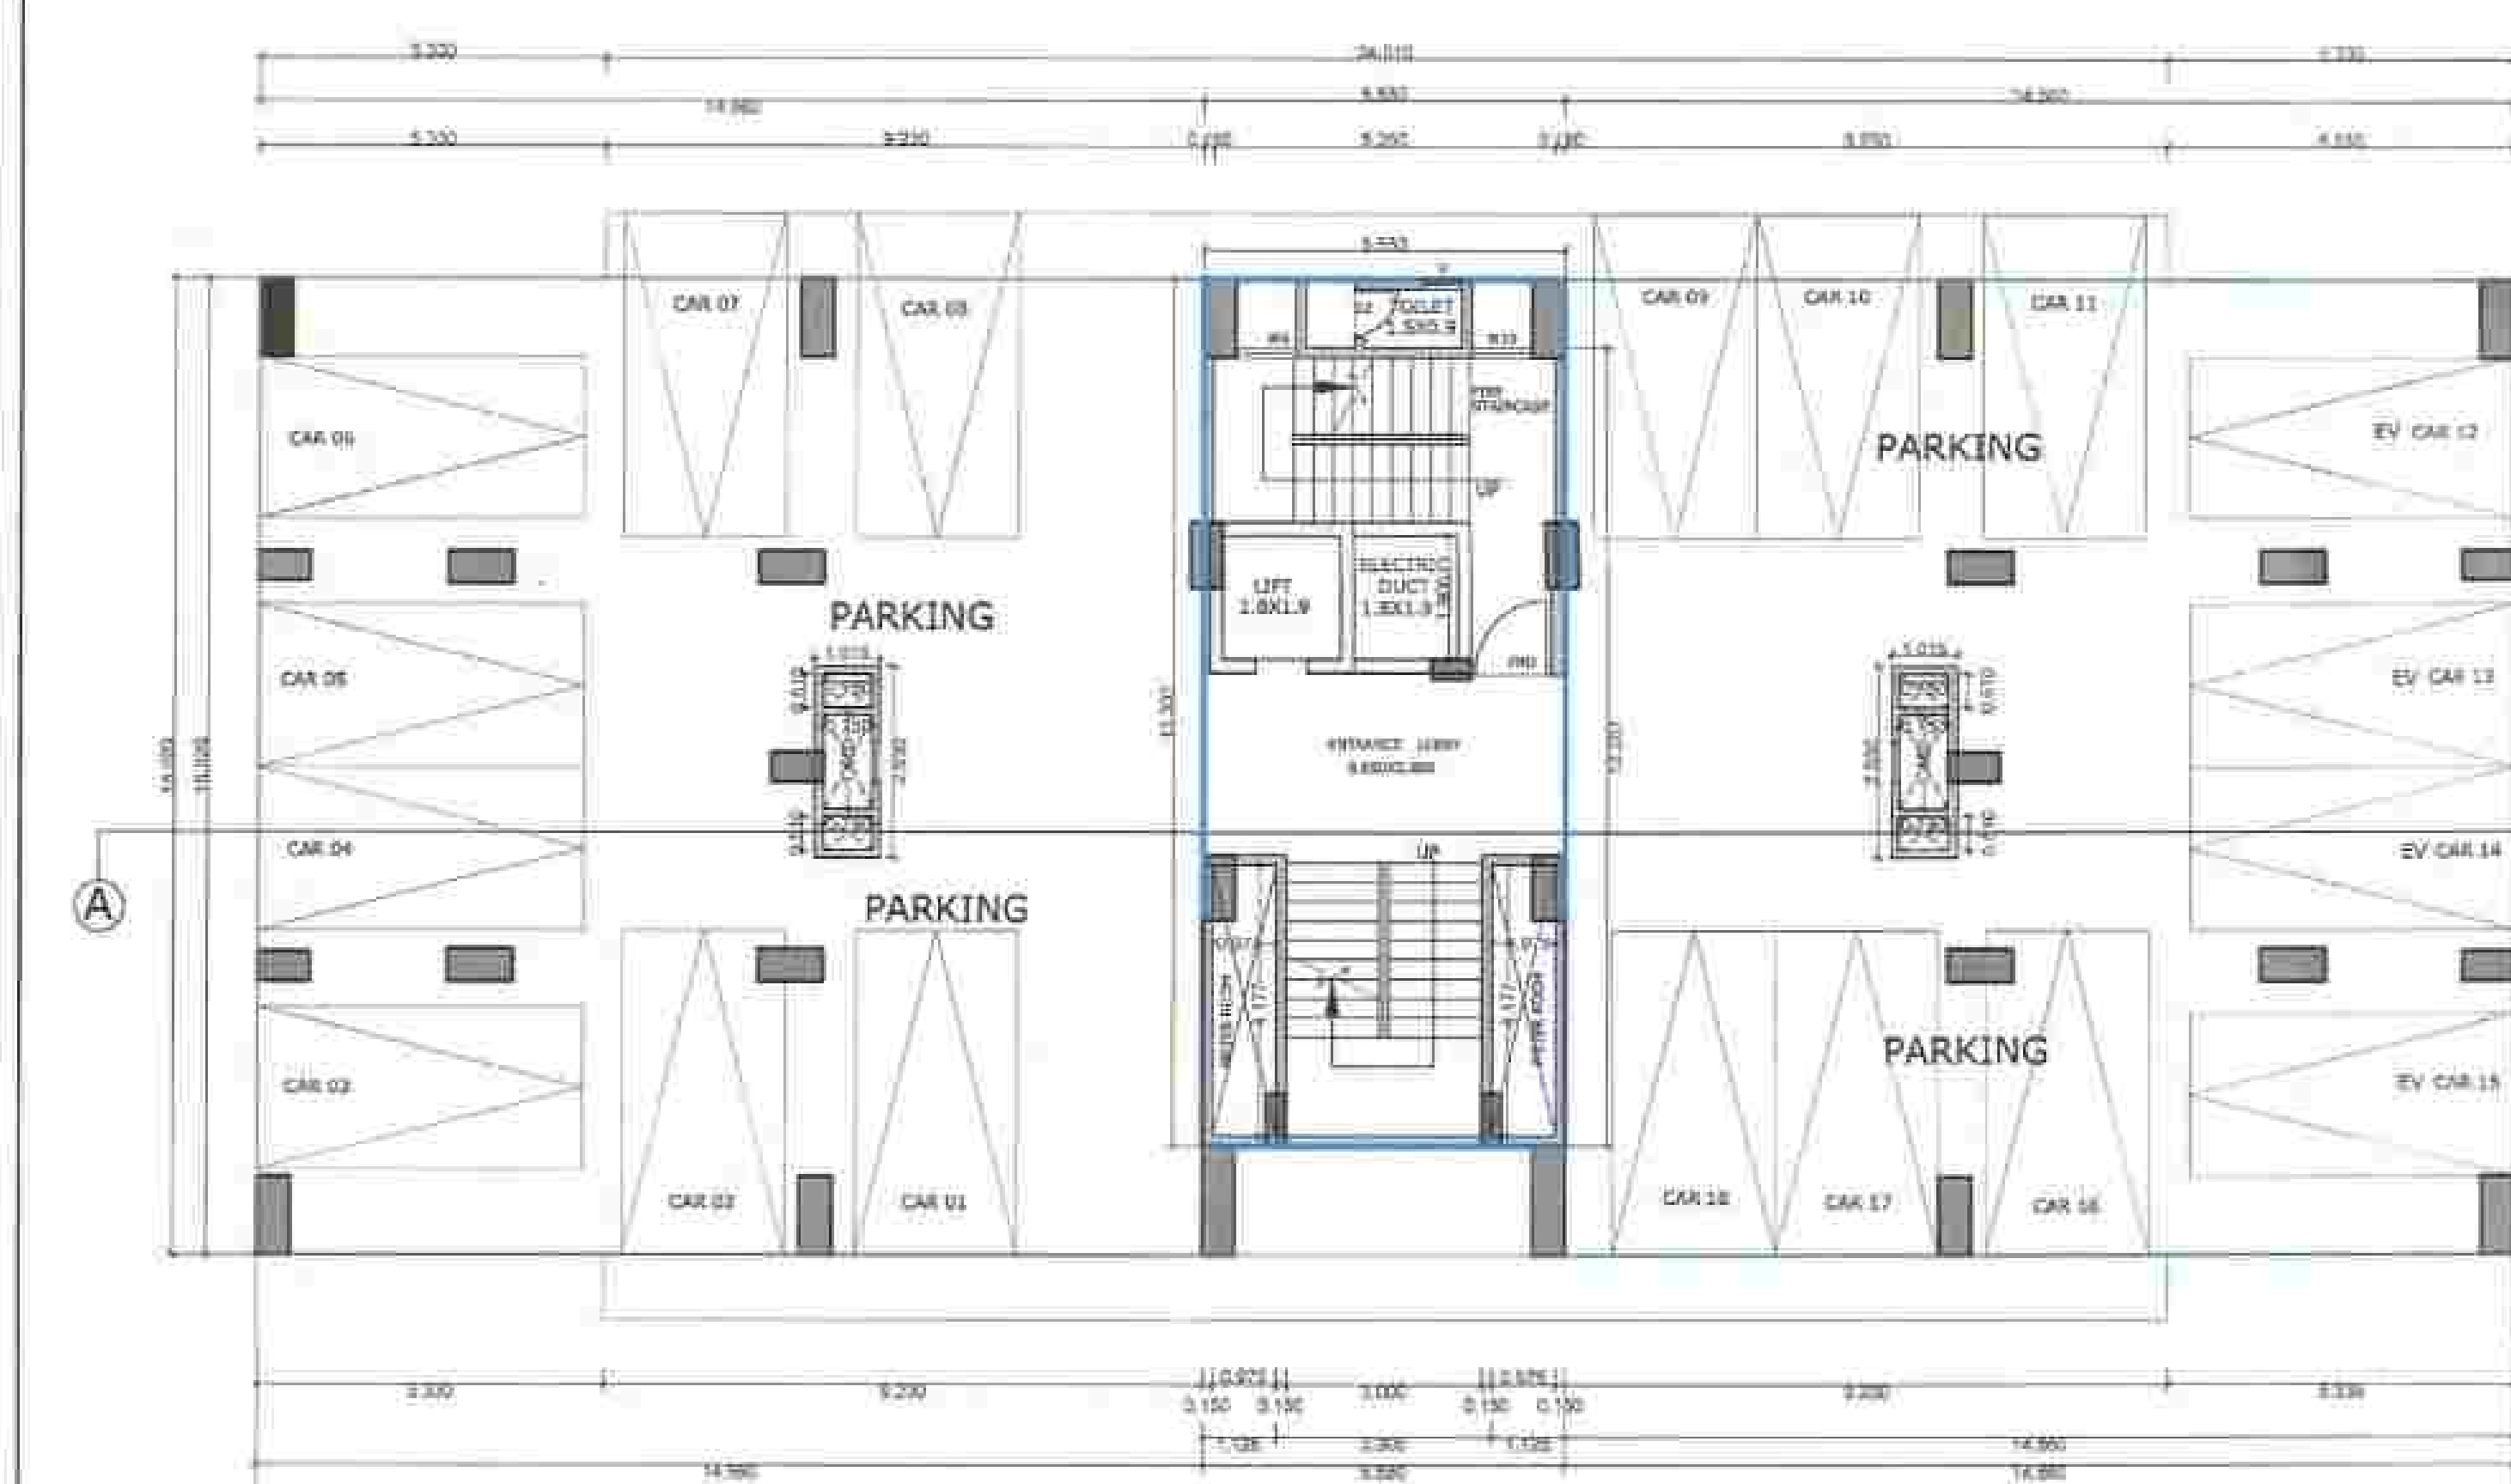

EXISTING GROUND FLOOR PLAN (STILT PARKING)

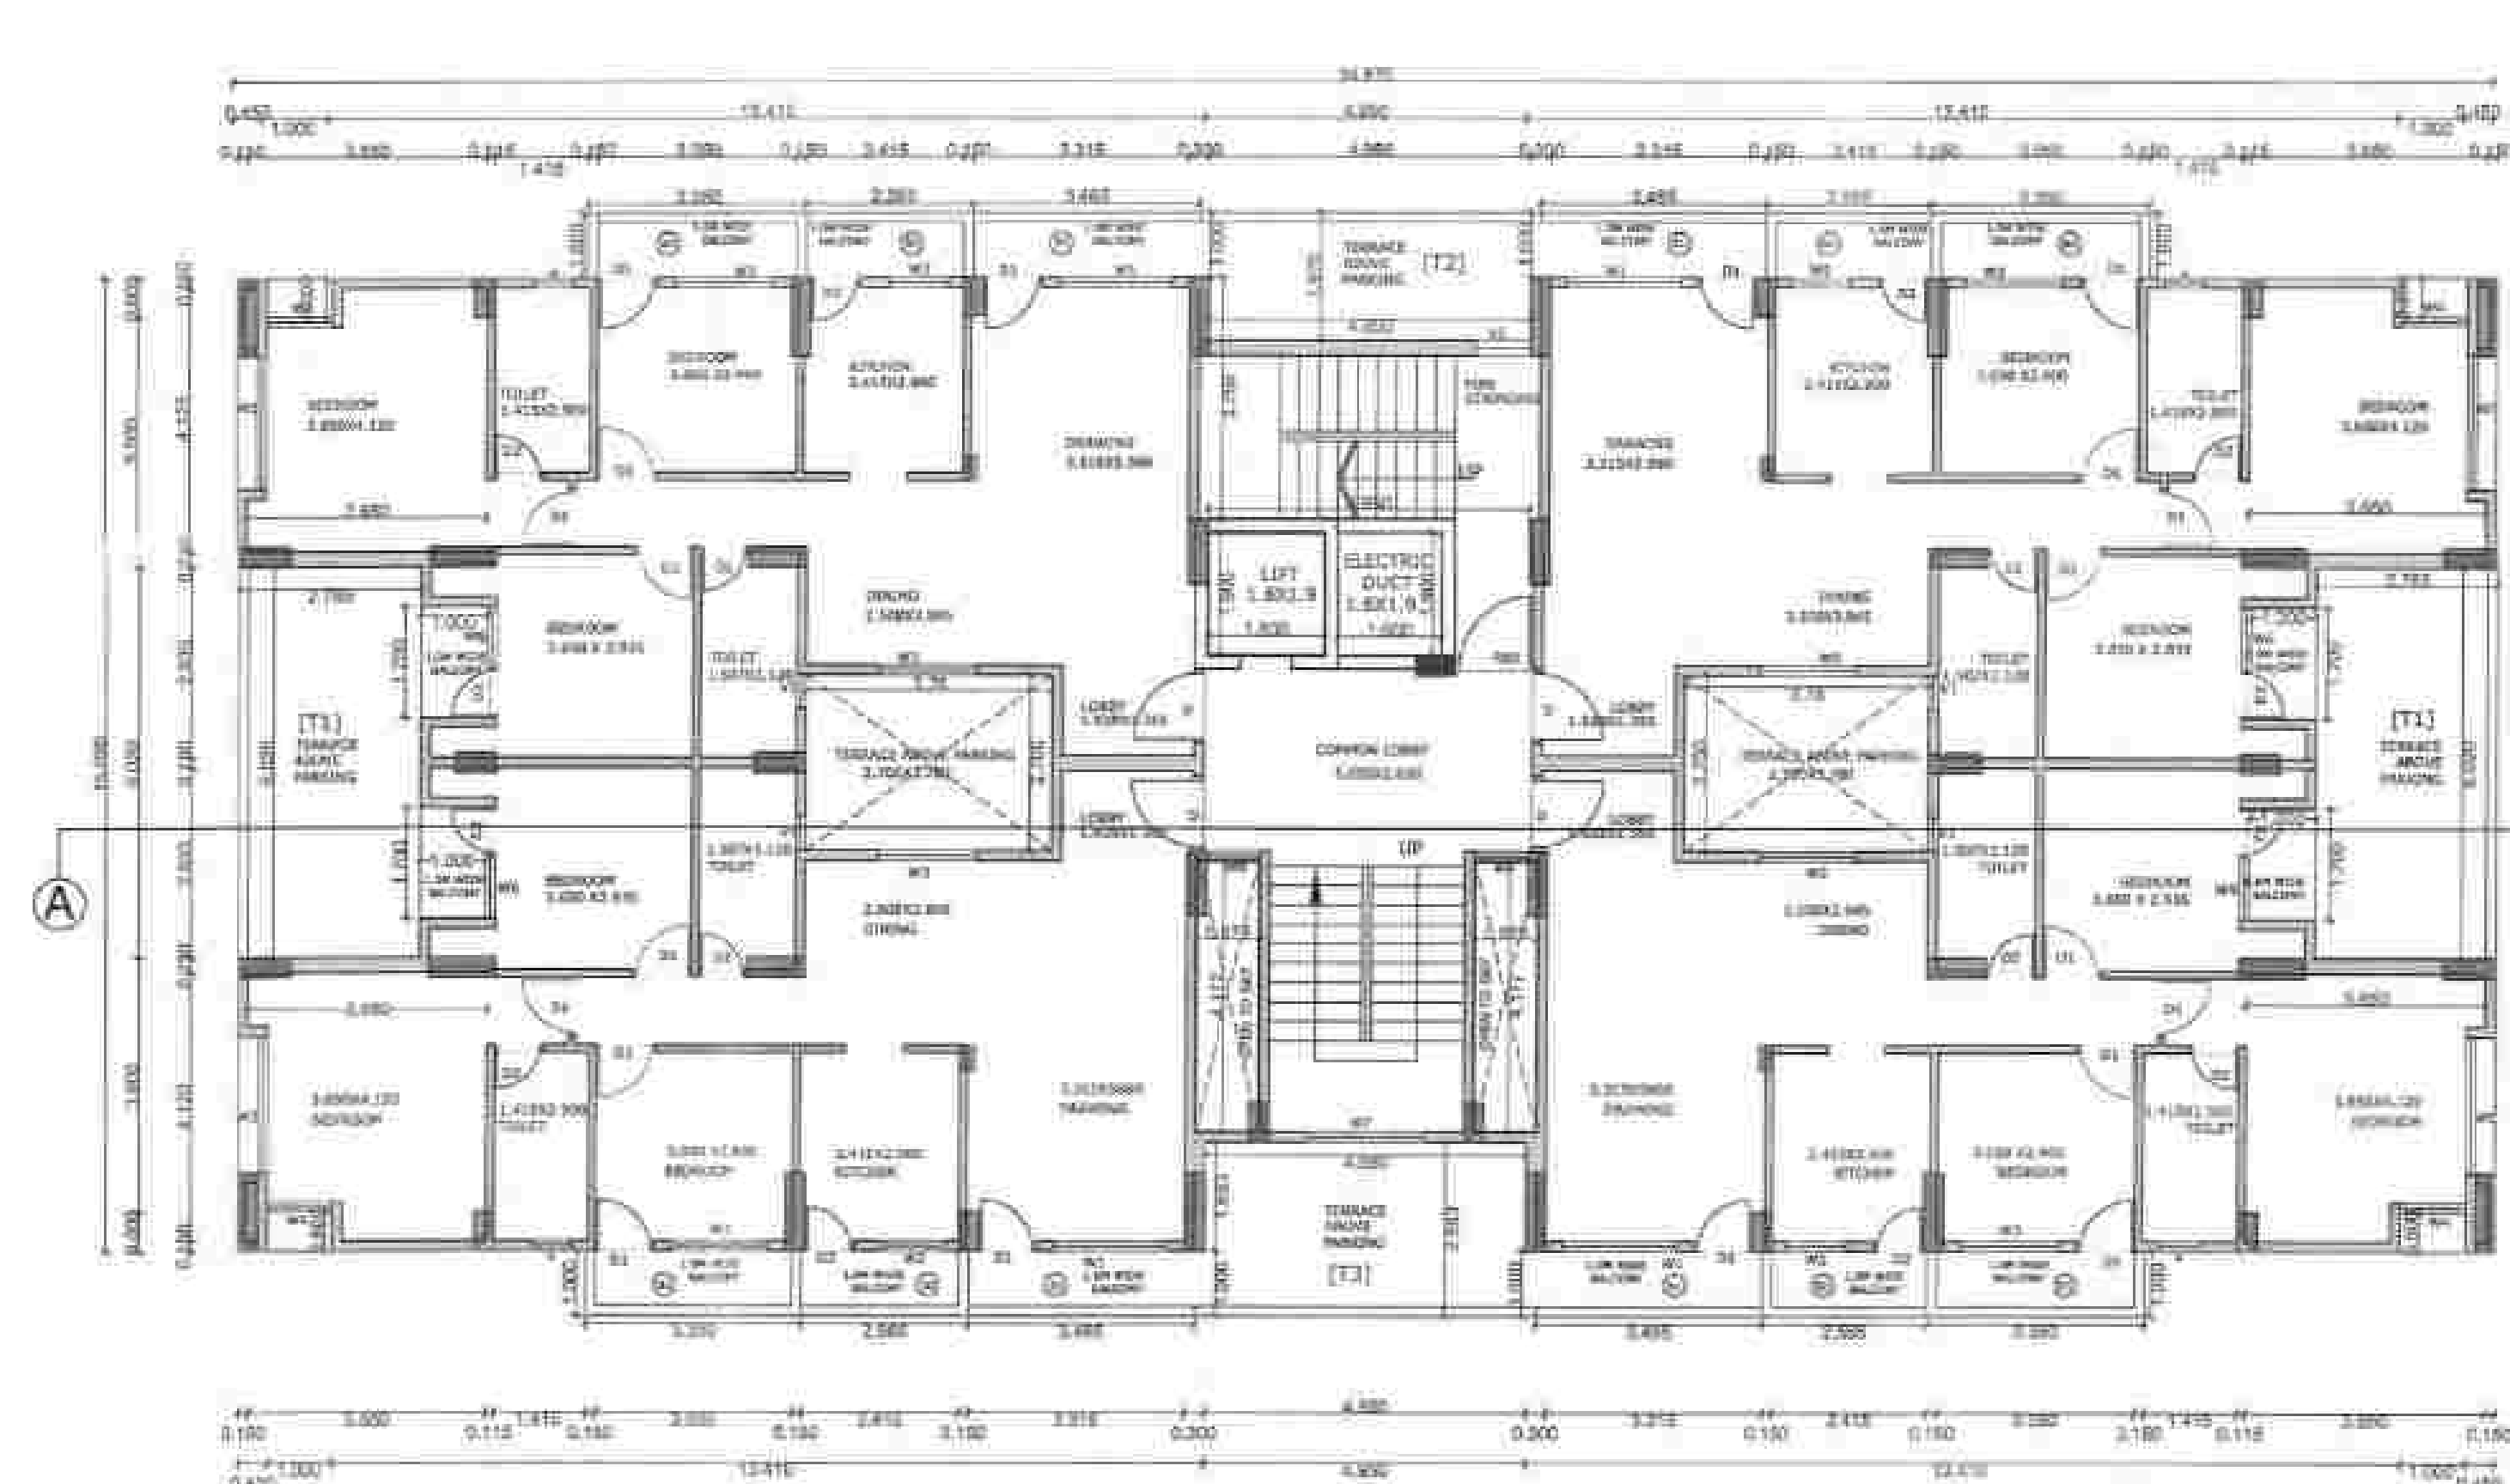

EXISTING FIRST FLOOR PLAN