



N.M.R.D.A.
L.S. No. 2005/36827
Up to 22-12-2022

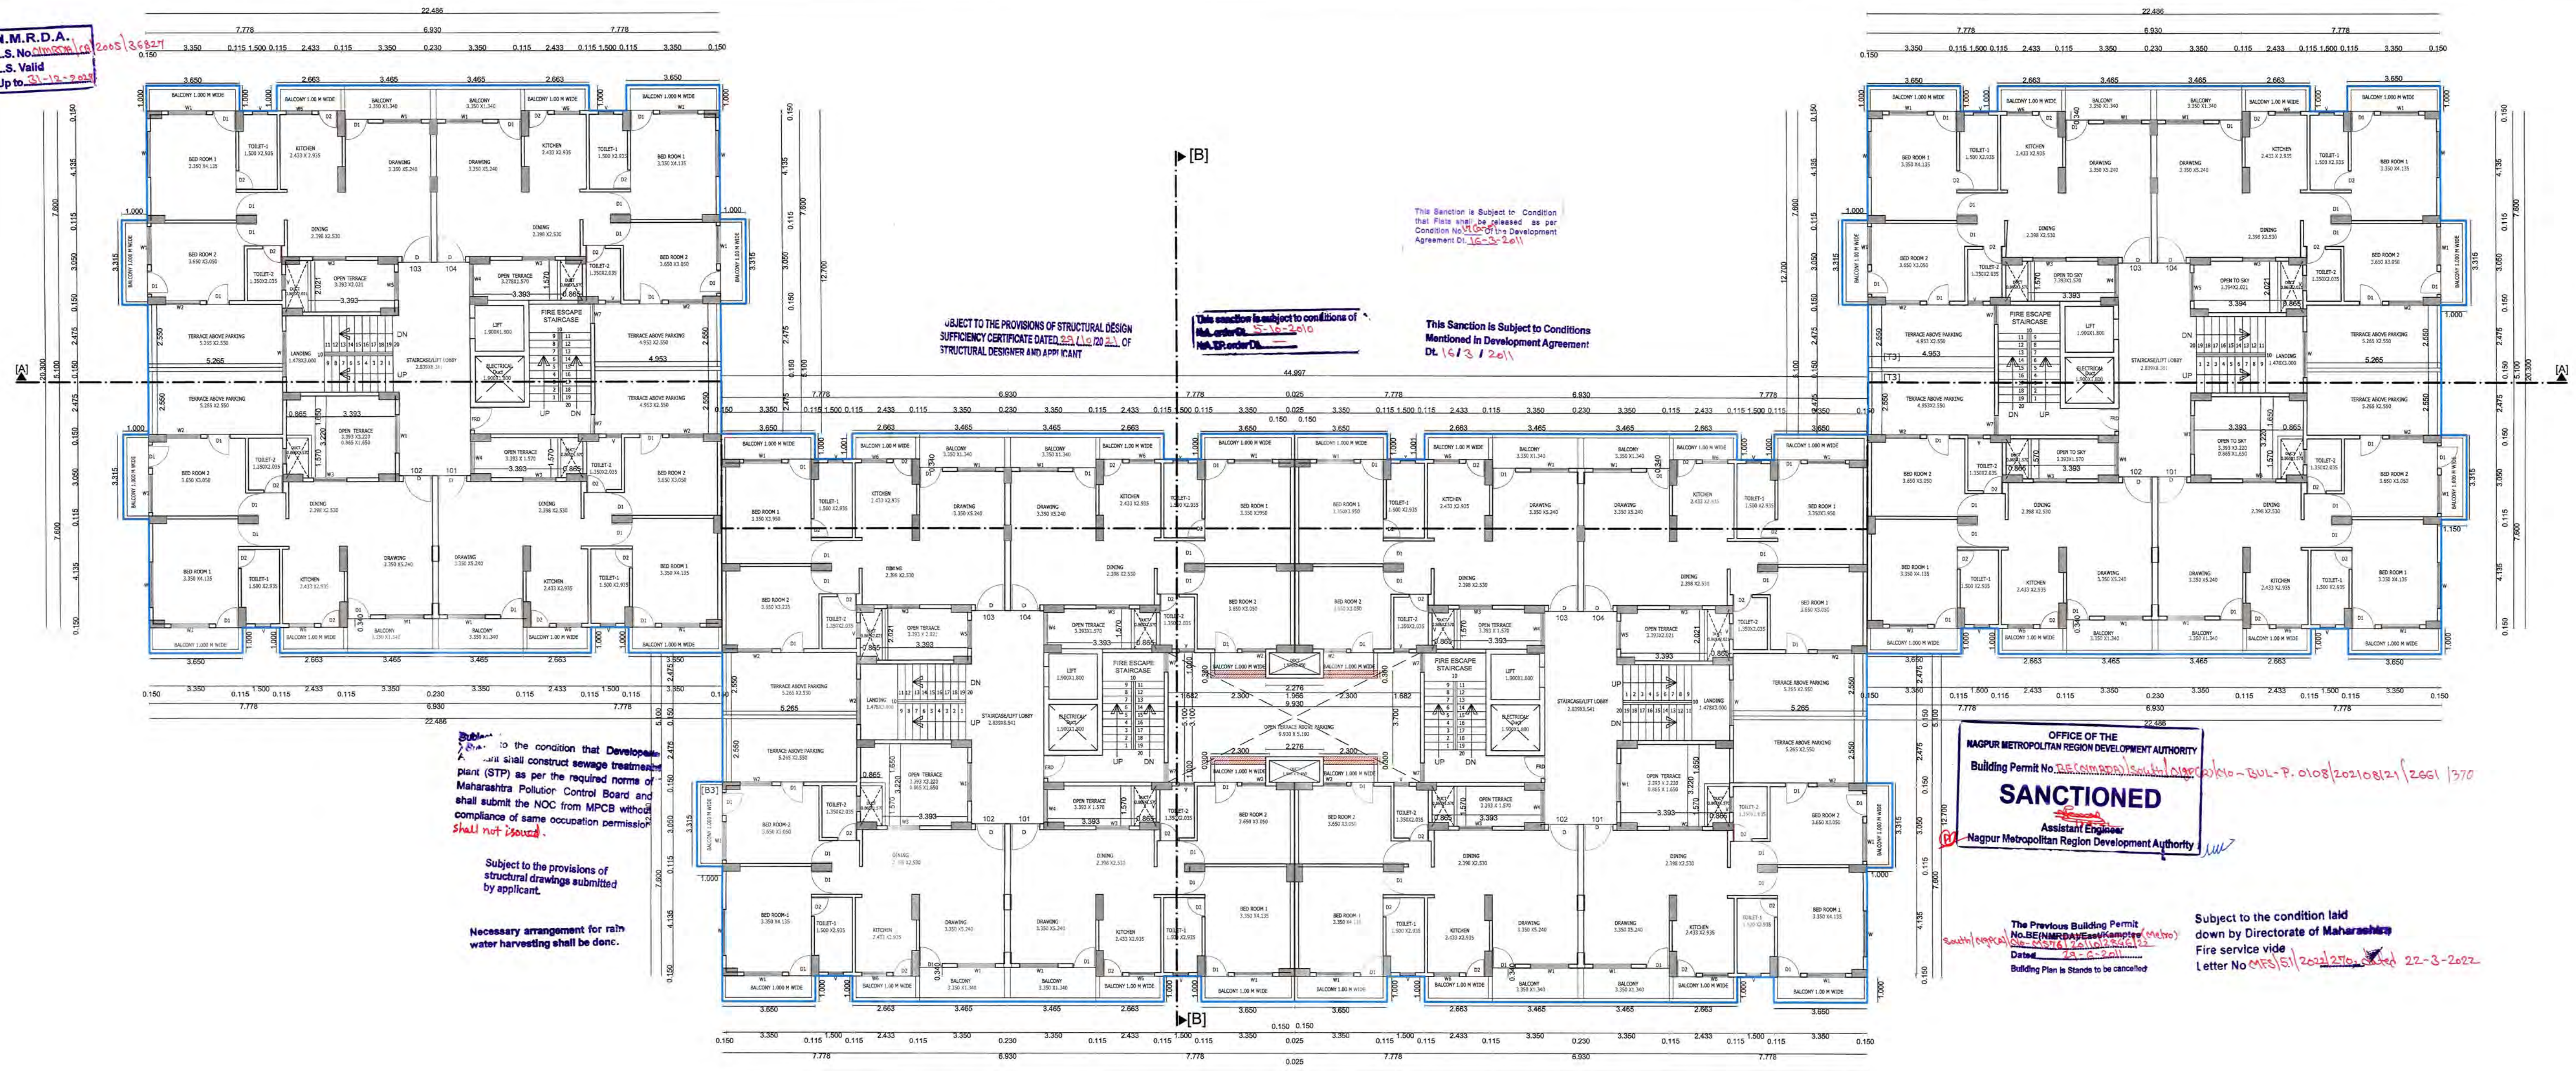

EXISTING FIRST FLOOR PLAN (TOWER C,D,E & F)
SCALE 1:100

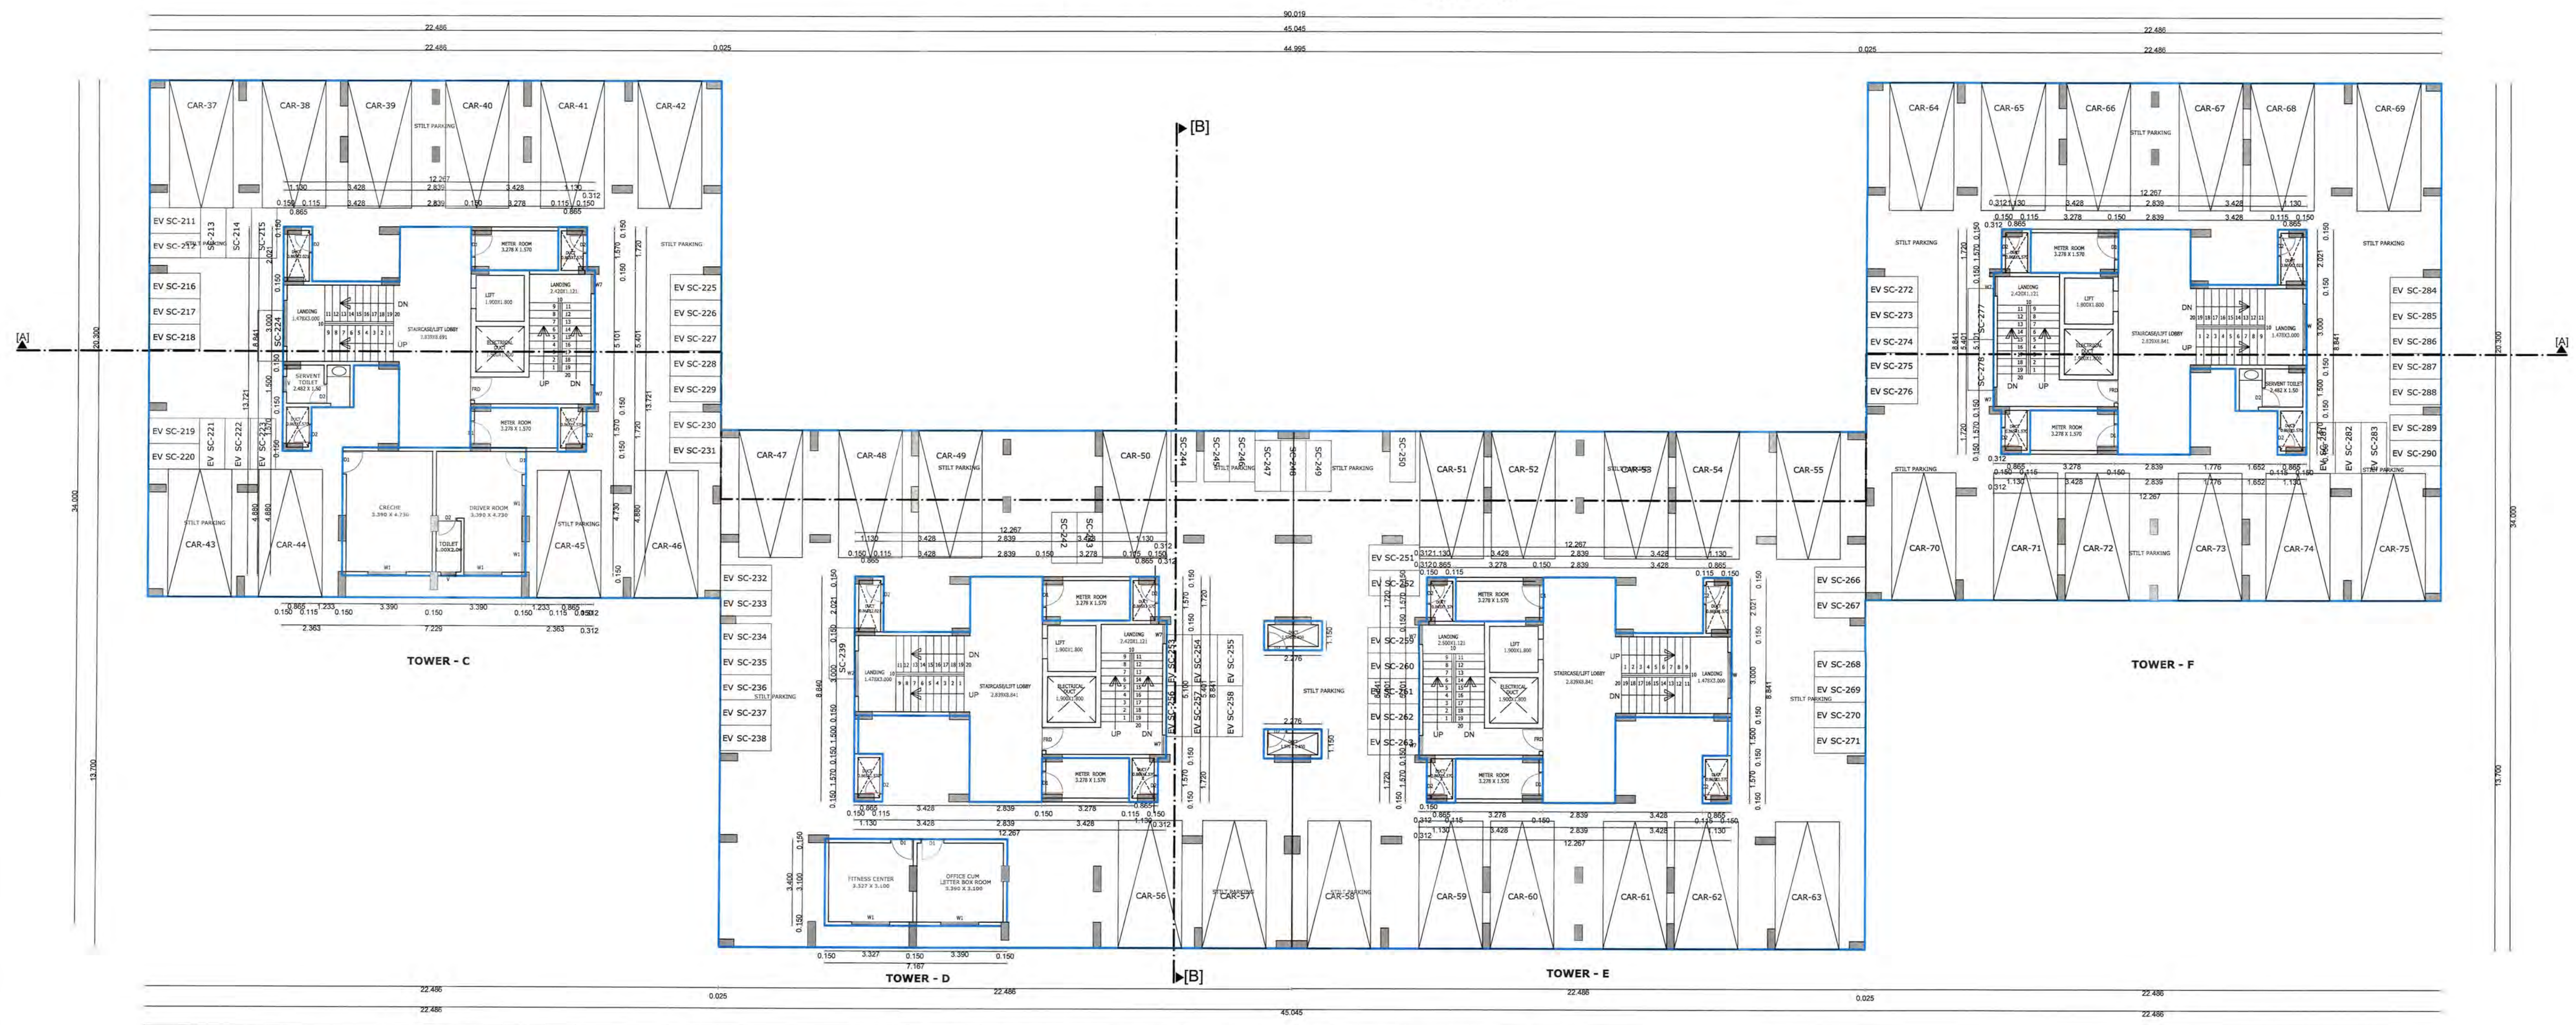

EXISTING GROUND FLOOR PLAN (TOWER C,D,E & F) (STILT PARKING)
SCALE 1:100

DRAWING NO. 5 / 11

REVISED RESIDENTIAL BUILDING PLANS FOR GROUP HOUSING SCHEME ON KH. NO. 39/2, P.H.NO.42, MOUZA - GAWSI MANAPUR, TAH - NAGPUR (GRAMIN), DIST - NAGPUR

BELONGING TO PYRAMID VENTURES (I) PVT. LTD.

EXISTING BUILDING - 3
GROUND & FIRST FLOOR PLAN

SCHEDULE OF OPENINGS			
S.NO.	TYPE	SIZE	REMARK
D	1.150 x 2.10m		T.W.DOUBLE PANELED DOOR
D1	0.900 x 2.10m		T.W.SINGLE PANELED DOOR
D2	0.750 x 2.10m		T.W.SINGLE PANELED DOOR
W	1.800 x 1.20m		ALUMINUM GLAZED WINDOW
W1	1.500 x 1.20m		ALUMINUM GLAZED WINDOW
W2	1.350 x 1.20m		ALUMINUM GLAZED WINDOW
W3	1.300 x 1.20m		ALUMINUM GLAZED WINDOW
W4	1.270 x 1.20m		ALUMINUM GLAZED WINDOW
W5	1.100 x 1.20m		ALUMINUM GLAZED WINDOW
W6	1.000 x 0.90m		ALUMINUM GLAZED WINDOW
W7	0.760 x 1.20m		ALUMINUM GLAZED WINDOW
V	0.600 x 0.60m		M.S. VENTILATORS

INDEX	
PLOT BOUNDARY SHOWN IN	
EXISTING CONSTRUCTION SHOWN IN	
PROPOSED CONSTRUCTION SHOWN IN	

SUBMISSION DRAWING

DRN BY: PRANALI DATE: 24/05/2022

CHK BY: AR.SANJAY SCALE 1:100,1:200

OWNER:

PYRAMID VENTURES (I) PVT. LTD.

SIGN OF ARCHITECT

