



N.M.R.D.A.
S.No. 100/2019/200/36827
L.S. Valid
Up to 31-12-2024

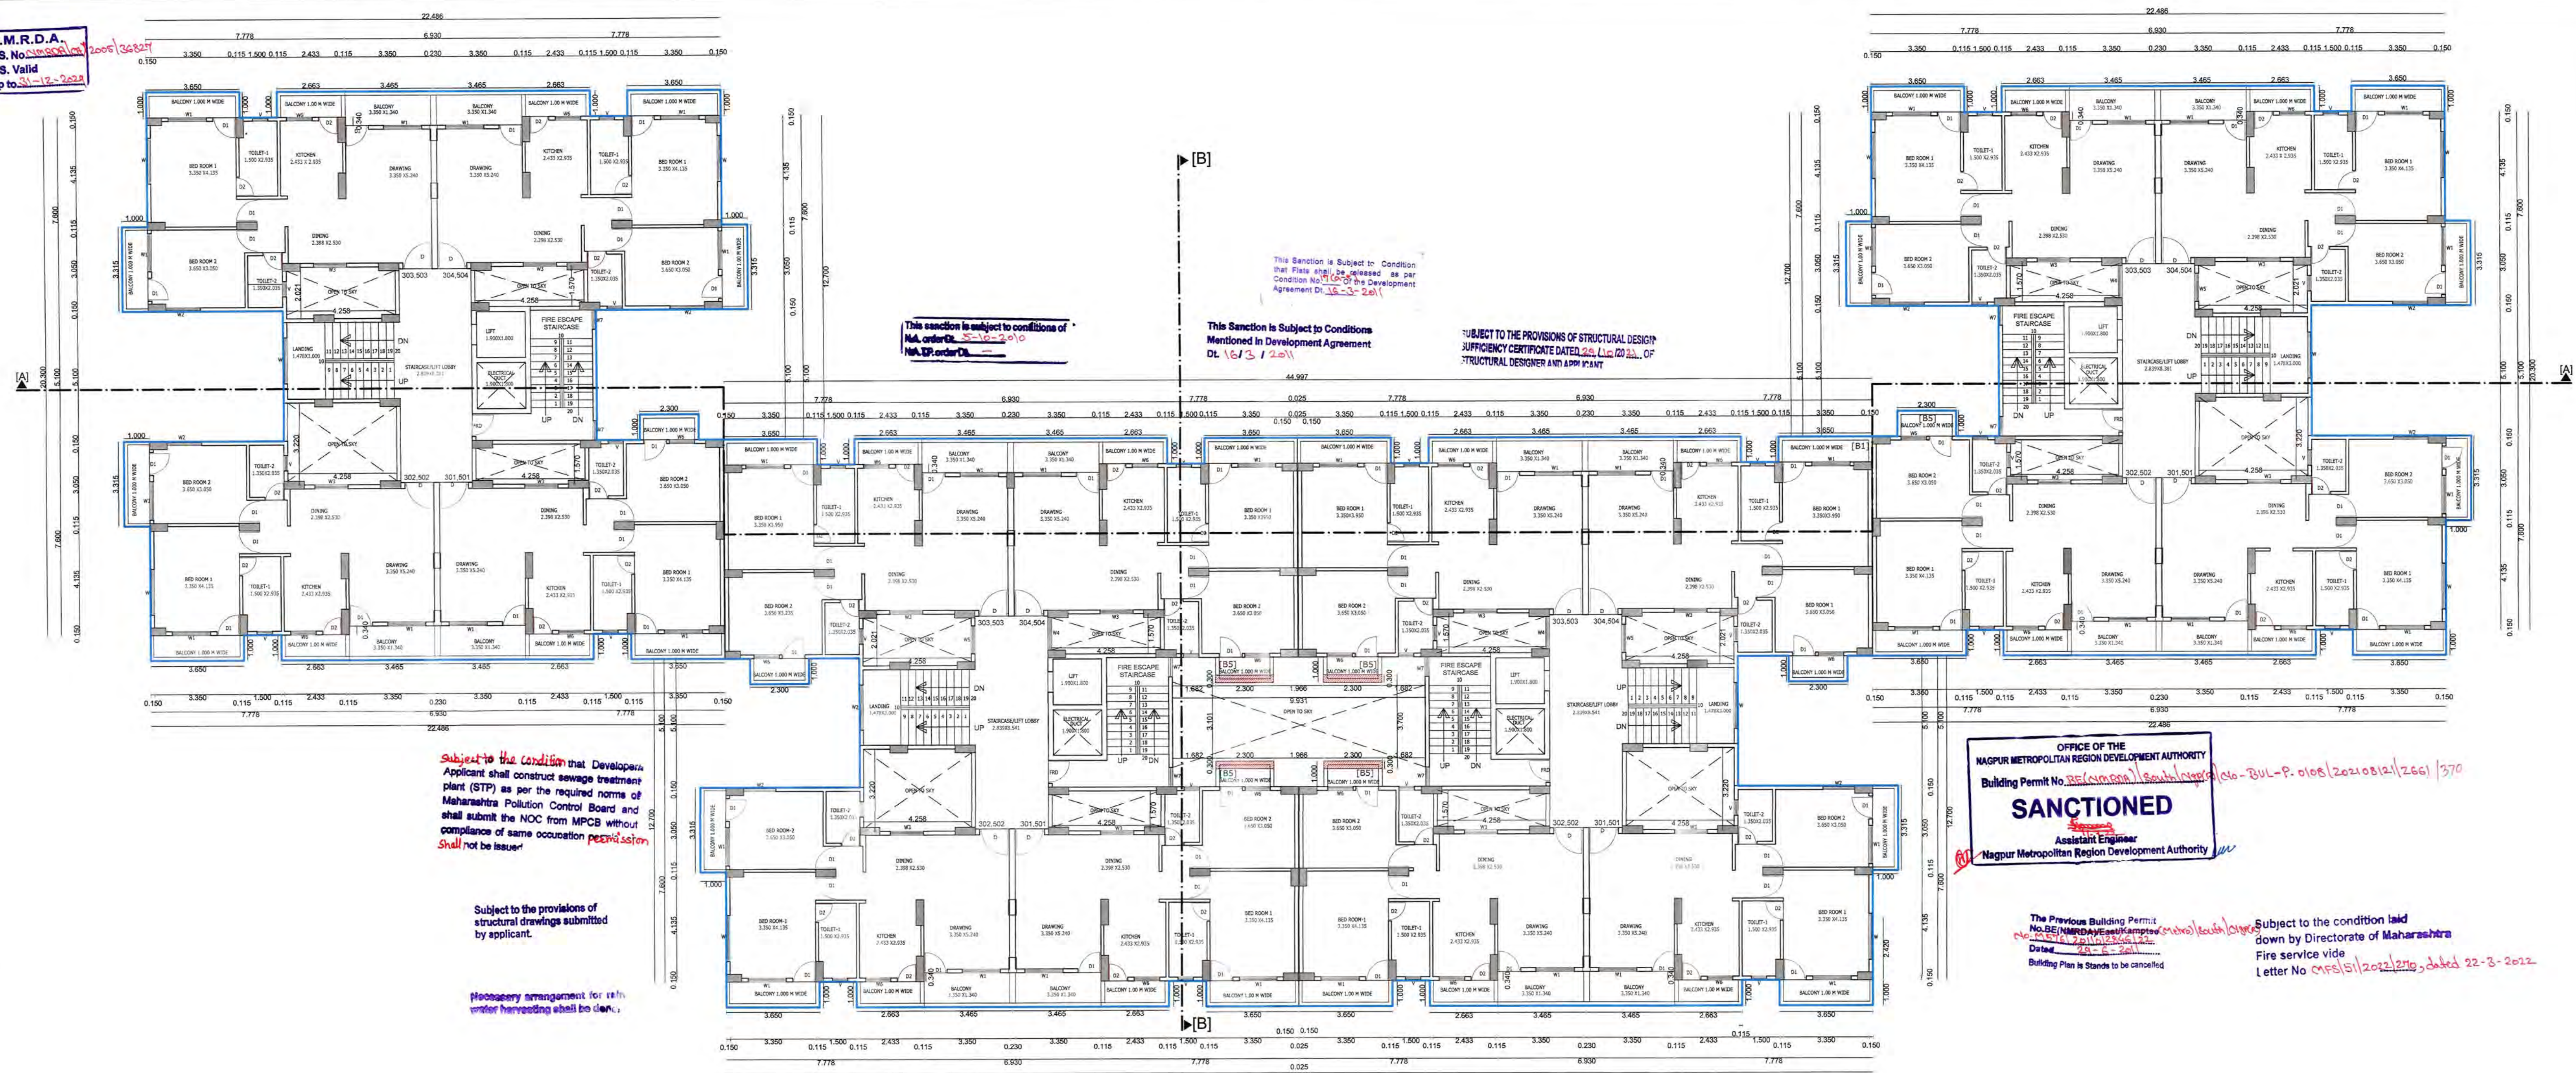

EXISTING THIRD & FIFTH FLOOR PLAN
SCALE 1:100

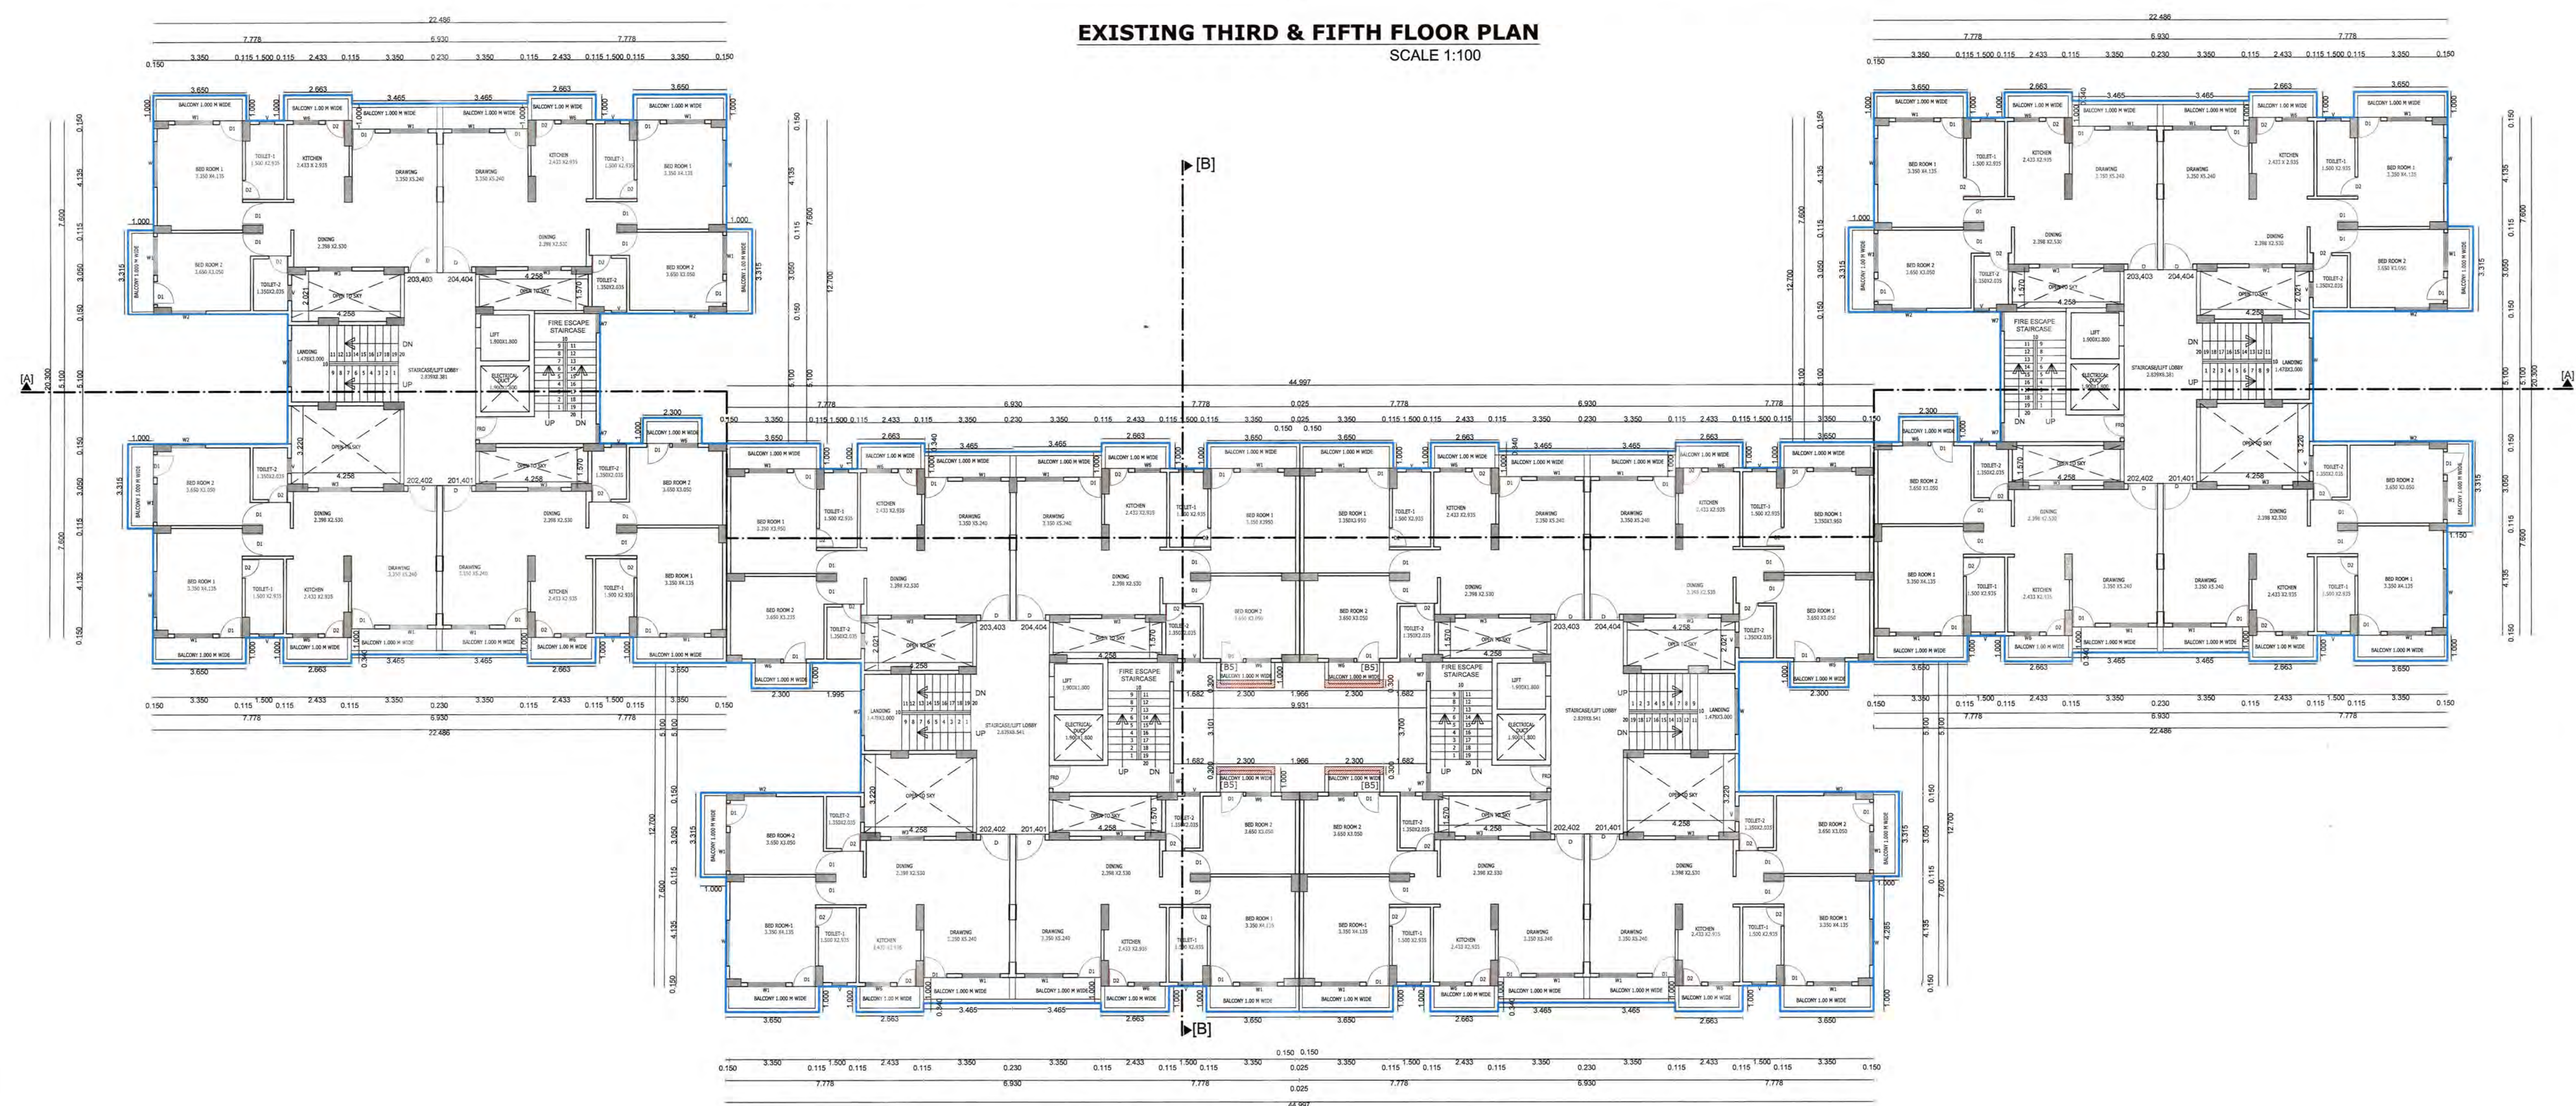

EXISTING SECOND & FOURTH FLOOR PLAN
SCALE 1:100

DRAWING NO. 6 / 11

REVISED RESIDENTIAL BUILDING PLANS FOR
GROUP HOUSING SCHEME ON KH. NO. 39/2,
P.H.NO.42, MOUZA - GAWSI MANAPUR, TAH -
NAGPUR (GRAMIN), DIST - NAGPUR

BELONGING TO
PYRAMID VENTURES (I) PVT. LTD.

EXISTING BUILDING - 3
SECOND ,THIRD ,FOURTH & FIFTH
FLOOR PLAN

SCHEDULE OF OPENINGS

S.NO.	TYPE	SIZE	REMARK
	D	1.150 x 2.10m	T.W.DOUBLE paneled DOOR
	D1	0.900 x 2.10m	T.W.SINGLE paneled DOOR
	D2	0.750 x 2.10m	T.W.SINGLE paneled DOOR
	W	1.800 x 1.20m	ALUMINUM GLAZED WINDOW
	W1	1.500 x 1.20m	ALUMINUM GLAZED WINDOW
	W2	1.350 x 1.20m	ALUMINUM GLAZED WINDOW
	W3	1.300 x 1.20m	ALUMINUM GLAZED WINDOW
	W4	1.270 x 1.20m	ALUMINUM GLAZED WINDOW
	W5	1.100 x 1.20m	ALUMINUM GLAZED WINDOW
	W6	1.000 x 0.90m	ALUMINUM GLAZED WINDOW
	W7	0.760 x 1.20m	ALUMINUM GLAZED WINDOW
	V	0.600 x 0.60m	M.S. VENTILATORS

INDEX

PLOT BOUNDARY SHOWN IN
EXISTING CONSTRUCTION SHOWN IN
PROPOSED CONSTRUCTION SHOWN IN

SUBMISSION DRAWING

DRN BY: PRANALI DATE: 24/05/2022
CHK BY: AR.SANJAY SCALE: 1:100,1:200

OWNER:

PYRAMID VENTURES (I) PVT. LTD.

SIGN OF ARCHITECT

