


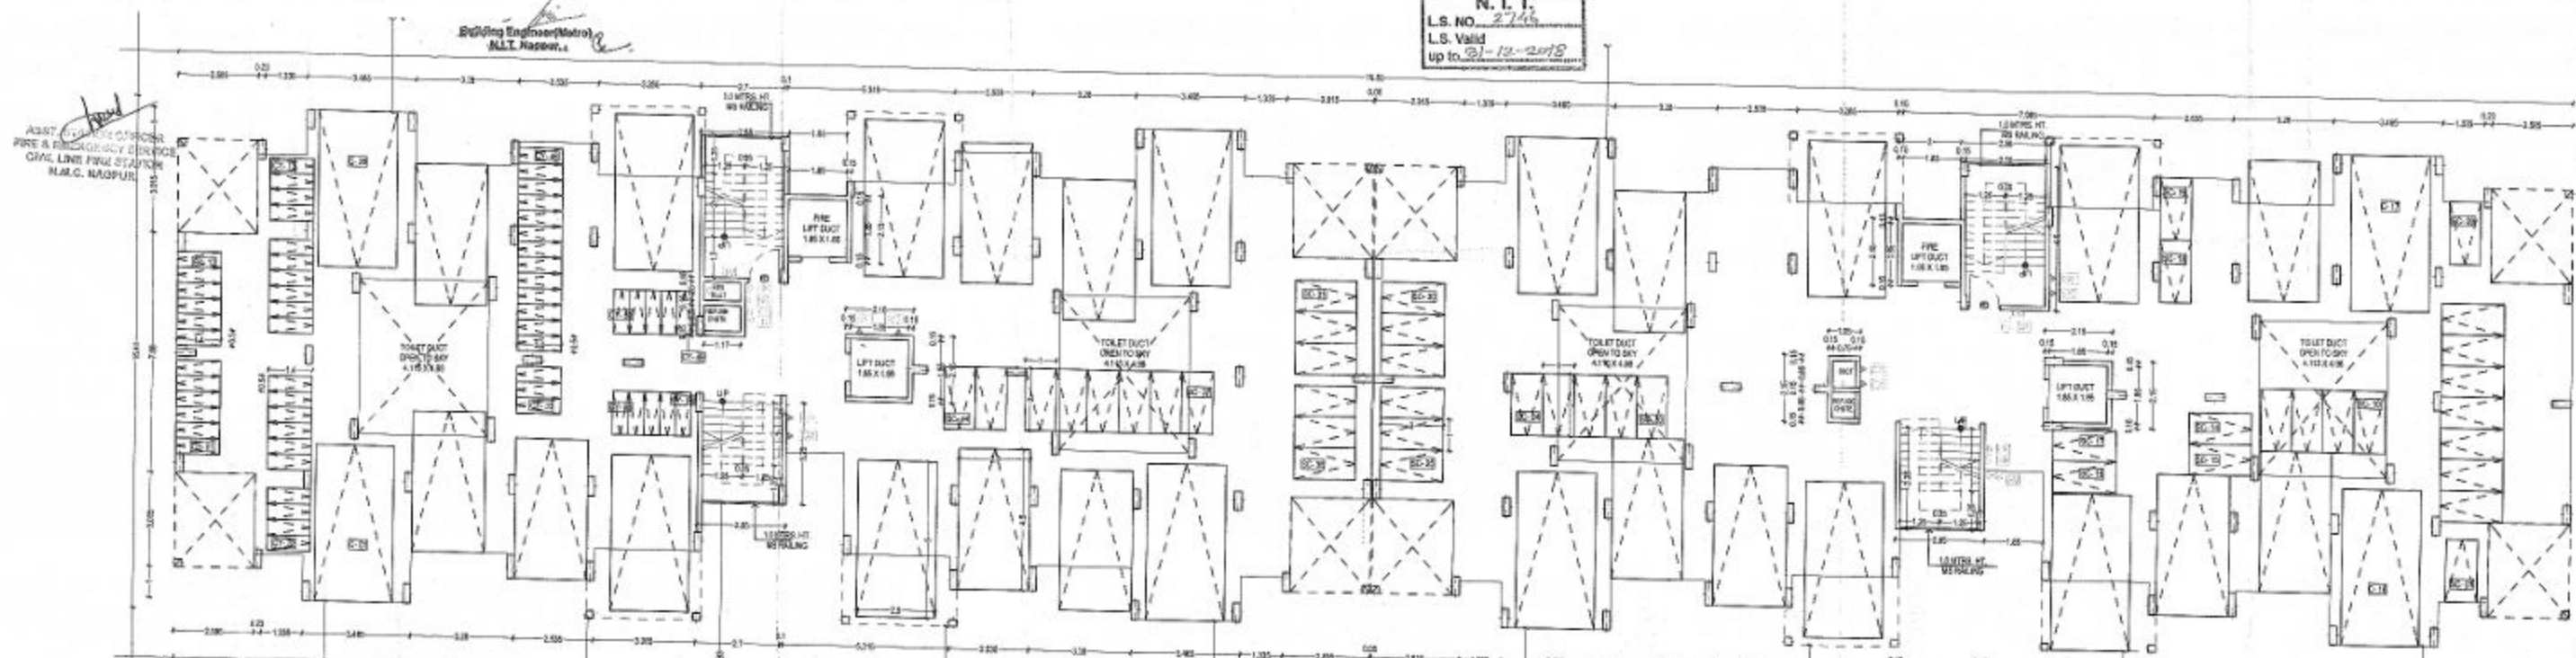

The sanction is subject to conditions of N.A. order D. 25-7-16. This Section is Subject to Conditions Mentioned in Development Agreement D. 17-1-16 with N.I.T. & its conditions attached. 25-7-16.

SUBJECT TO THE PROVISIONS OF STRUCTURAL DESIGN SUFFICIENCY CERTIFICATE DATED 25-7-16 OF STRUCTURAL DESIGNER AND ARCHITECT.

Subject to the provisions of structural drawings submitted by applicant.

Necessary arrangement for rain water harvesting shall be done.

garden bed/pond/pond with an additional area of 100 sq. m. (Release letter) 25-7-16.

STILL LEVEL PLAN FOR BUILDING 2nd floor plan is as per N.A. order D. 25-7-16 and its conditions attached. 25-7-16.


Approved by N.I.T. & its conditions attached. 25-7-16.

(Release letter) 25-7-16.


OFFICE OF THE NAGPUR IMPROVEMENT TRUST
Special planning authority for Nagpur Metropolitan Area
Building Permit No. 100/2016 dated 25-7-16
Date: 25-7-16
SANCTIONED
Building Engineer (Nagpur Improvement Trust)

Subject to terms and condition of Government circular dated 30-5-2016 that Developer have to construct the temporary shade, toilet and arrangement of drinking water for the labour.

This sanction is subject to conditions of N.A. order D. 25-7-16 and its conditions attached. 25-7-16.

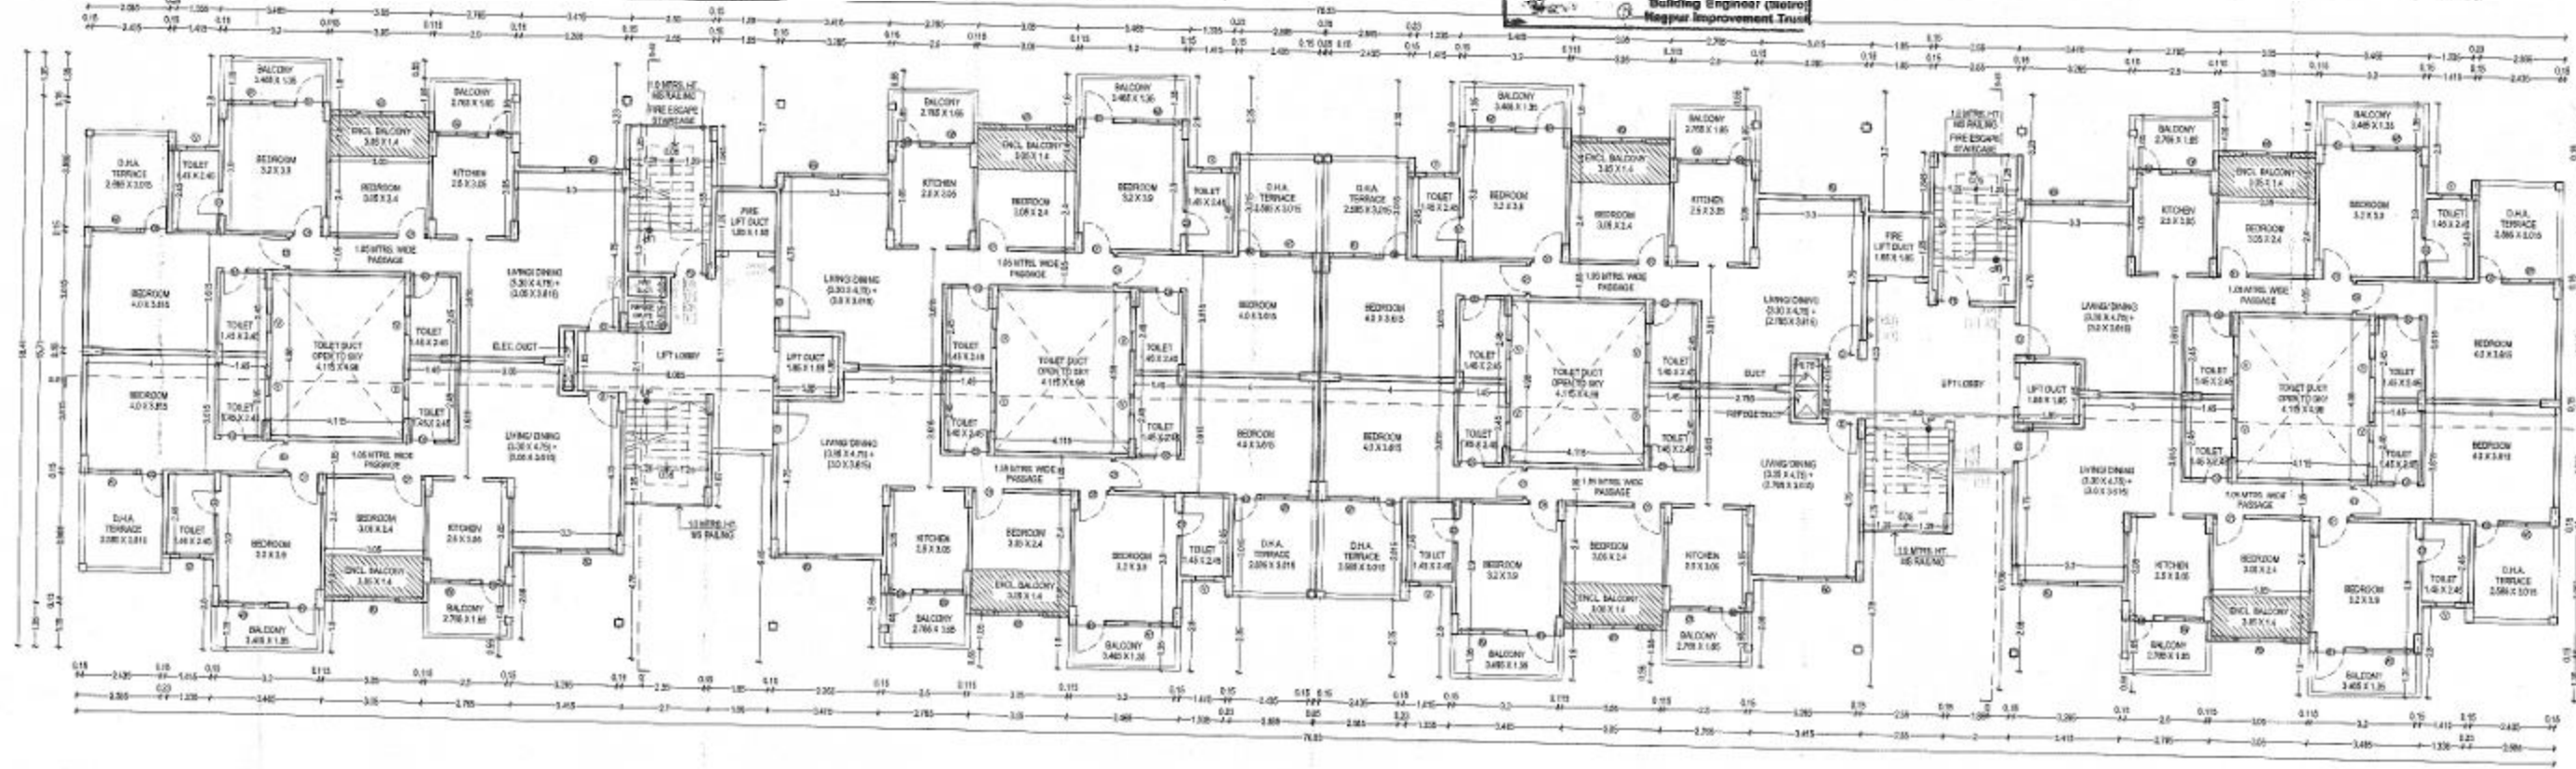

TYPICAL SECOND, FOURTH & SIXTH FLOOR PLAN FOR BUILDING B

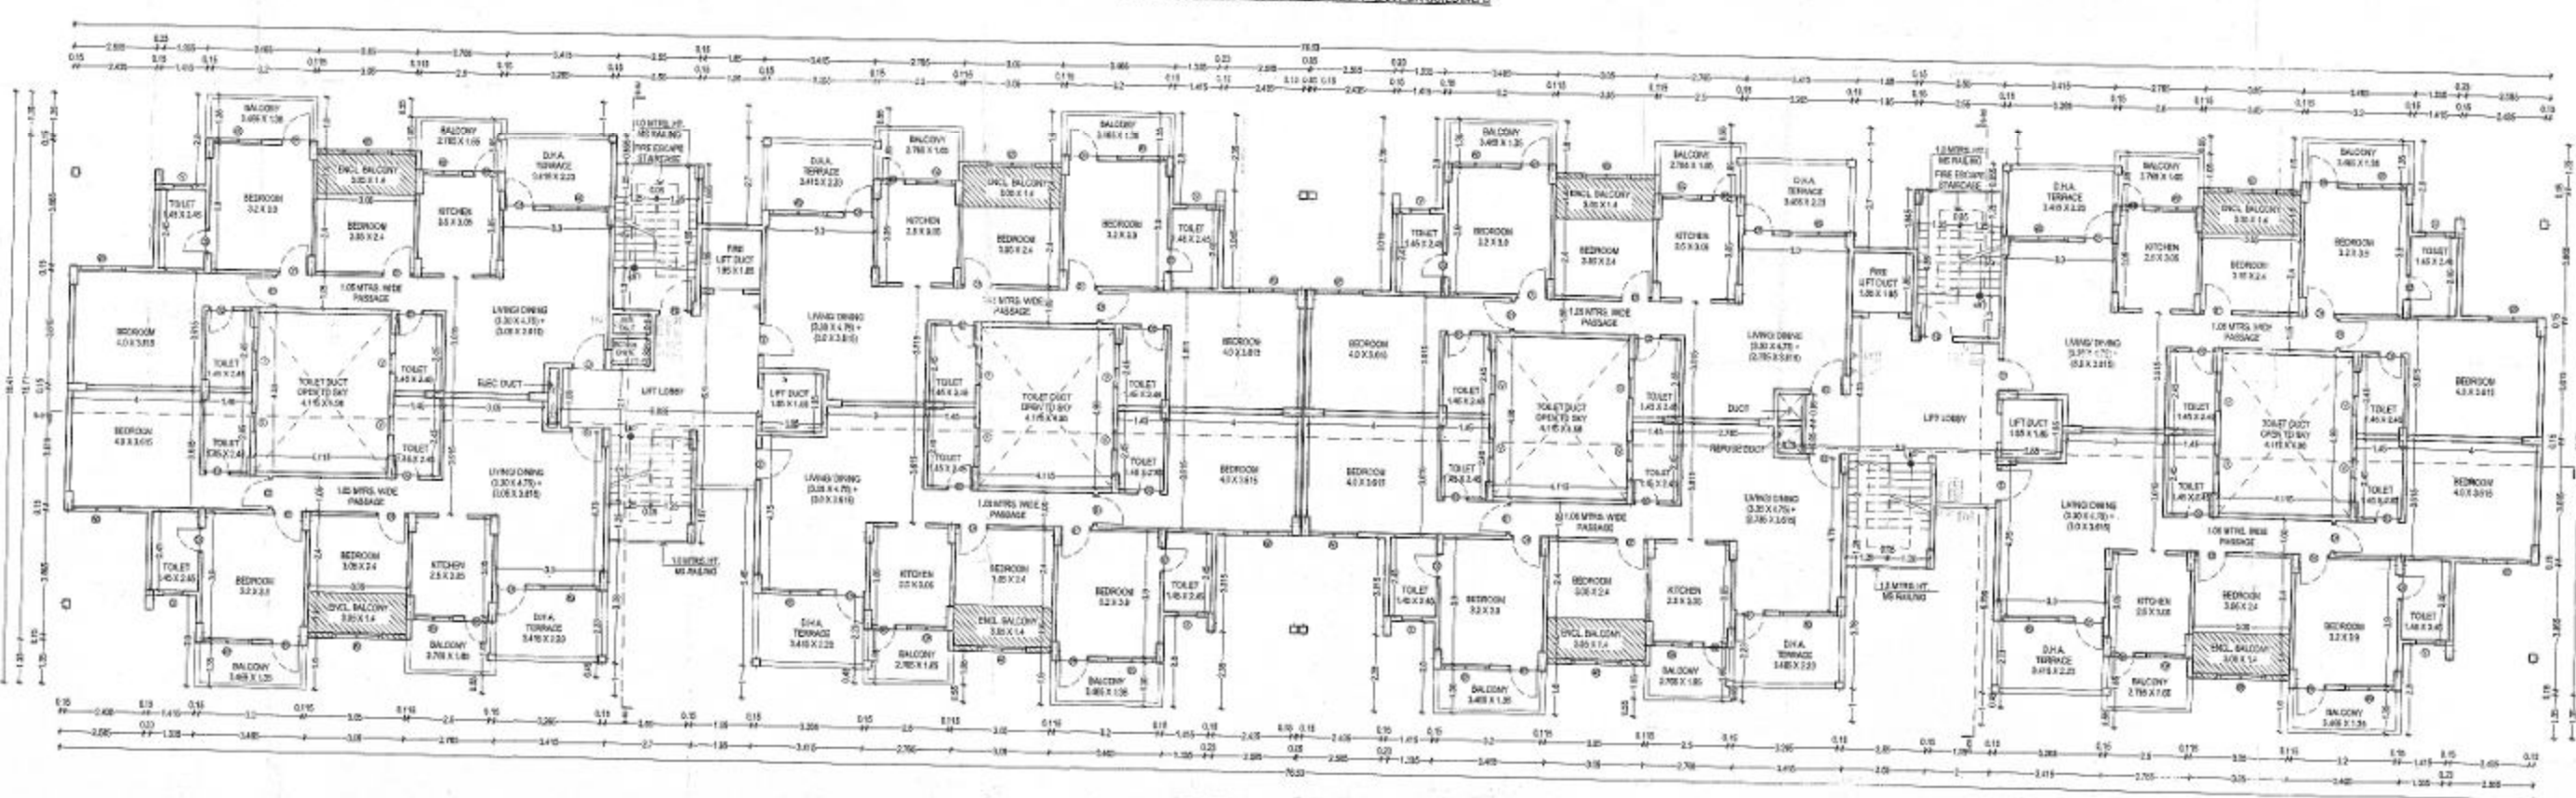

TYPICAL THIRD, FIFTH & SEVENTH FLOOR PLAN FOR BUILDING B

SUBMISSION DRAWING SHEET NO. 02
PROJECT ADDRESS:
PROPOSED RESIDENTIAL MULTI-FAMILY DWELLING UNIT FOR GROUP HOUSING AT KASARA SURVEY NO. 582 (PART) WADGA PANSOLI, T.H. NAGPUR (RURAL), DIST. NAGPUR, BELONGING TO MS NOVEL RESIDENTIAL INFRASTRUCTURES THROUGH
(1) OM SHIVAM BUILDCON PVT. LTD. THROUGH DIRECTOR, SHRI RAVINDRA KISHAN RAO KAPSE
(2) YASHODA HYDRO SEEDS PVT. LTD. THROUGH DIRECTOR SHRI SHANKAR SHANKAR PANDAYE

OFFICE OF THE CORPORATION OF THE CITY OF NAGPUR
(THRU NAGPUR)
No objection Certificate issued by Fire Service Dept. for the proposed construction.
The scope of this approval is restricted to Fire Protection arrangements only. Please see conditions mentioned in N.A. order D. 25-7-16 and its conditions attached. 25-7-16.
Date: 25-7-16
Fire Service N.I.T. & its conditions attached. 25-7-16.

Subject to the Condition laid down by Fire Brigade Dept. Nagpur M.T. Corporation Vaid Letter No. 100/2016 dated 25-7-16.

LEGEND:

1	HOUSE BOX	HB	100
2	SINGLE RATED HYDRANT VALVE	HV	100
3	DRILLING TYPE GEAR	DP	100
4	UNDER GROUND HYDRANT PIPELINE	UP	100
5	ABOVE GROUND HYDRANT PIPELINE	AP	100
6	SLIDE VALVE	SV	100
7	GATE VALVE	GV	100
8	NON-RETURN VALVE	NRV	100
9	HOUSE SILL	HS	100
10	CUT-THRU FIRE EXTINGUISHER SINK	ES	100
11	ABOVE TYPE FIRE EXTINGUISHER SINK	ES	100
12	TWO HOUR RATED FIRE CHECK DOOR	FD	100
13	PIPE RATED VALVE	RV	100
14	MANUAL CALL POINT	CP	100
15	HORN DOOR	HD	100
16	SPRINKLER	SP	100

Window List

ID	Length X Breadth	DESCRIPTION
KW	1.2x1.2	FULLY GLAZED ALUMINIUM SLIDING WINDOW
V	0.6x0.9	FULLY GLAZED ALUMINIUM SLIDING WINDOW
W2	1.8x1.2	FULLY GLAZED ALUMINIUM SLIDING WINDOW
W3	1.5x1.2	FULLY GLAZED ALUMINIUM SLIDING WINDOW

Door List

ID	Length X Breadth	DESCRIPTION
D1	1.2x1.2	TW FRAME WITH TW DOOR
D2	0.6x1.2	FLUSH DOOR WITH NOC FRAME
D3	1.2x1.2	2 HIRE FIRE RATED DOORS

NOTES:
1. DRAWING SHOULD NOT BE SCALED AND ONLY WRITTEN DIMENSIONS ARE TO BE FOLLOWED.
2. ALL EXTERNAL WALLS AREA 150 MM THK. AND INTERNAL WALLS 100 MM THK. PLY BRICK.

NORTH
DRAWING TITLE: FLOOR PLANS FOR BUILDING B
SCALE: 1:100
DATE: 17.05.16
OWNER: NOVEL INFRASTRUCTURE

NOVEL INFRASTRUCTURE
200/40, New Market, Chhattrpada, Nagpur, M.P. 479 001
Phone: 0713-2660000, 2660001
Fax: 0713-2660002
Email: info@novelinfrastructure.com
Website: www.novelinfrastructure.com

NOVEL RESIDENTIAL INFRASTRUCTURE
200/40, New Market, Chhattrpada, Nagpur, M.P. 479 001
Phone: 0713-2660000, 2660001
Fax: 0713-2660002
Email: info@novelinfrastructure.com
Website: www.novelinfrastructure.com

ARCHITECT: ENKVERA ARCHITECTS
P.O. Box: 200, Chhattrpada, Nagpur, M.P. 479 001
Phone: 0713-2660000, 2660001
Fax: 0713-2660002
Email: info@enkveraarchitects.com
Website: www.enkveraarchitects.com