

PROJECT TITLE: **BLOOMDALE**
BY: MAHINDRA LIFESPACES

LOCATION:
SITUATED AT MIHAN, AT MOUZA - KHAPRI (RLY) KHASARA NO.
17(PART), 18(PART), 19(PART), 26(PART), 27(PART), 28, 29 (PART),
(PART), 31 (PART), 35 (PART), 38 (PART), 39 (PART), HINGNA P.S.,
KHAPRI POST OFFICE, NAGPUR DISTRICT.

APPROVAL STAMP


APPROVED
Subject To Conditions Mercised
In This Office Letter No. MADCOMHIA.18165/1985
Dated 21.12.85

12/12/85

Vice Chairman & Managing Director
Maharashtra Airport Development Co. Ltd.

Checked & Found in order
Anubhuti / MADP, N.P.P.

KEY PLAN:

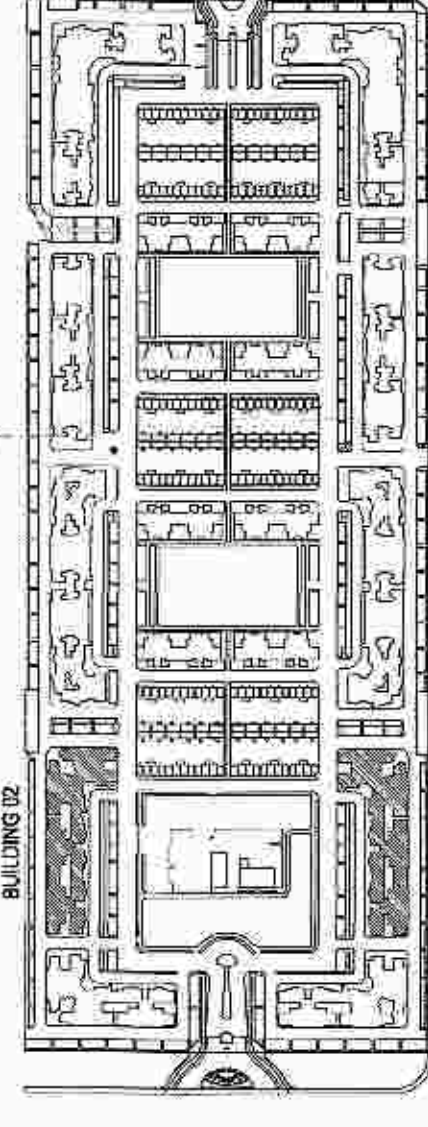

NORTH CAROLINA STATE UNIVERSITY

O. DATE	REVISION
---------	----------

DRAWING TITLE :
SUBMISSION DRAWING
BUILDING TYPE -02 & 09
FLOOR PLANS

SCALE - 1:100

NORTH

DRAWING NO:


CLIENT:

**MAHINDRA BEBANCO
DEVELOPERS LIMITED**
MAHINDRA TOWERS, 5TH FLOOR,
WORLI, MUMBAI - 400 018


ARCHITECT

PARAG KOTWAL
287, "GUNJAR", 1ST FLOOR,
W.H.C. ROAD, LAXMI NAGAR, NAGPUR -


ARCHITECT'S SIGNATURE

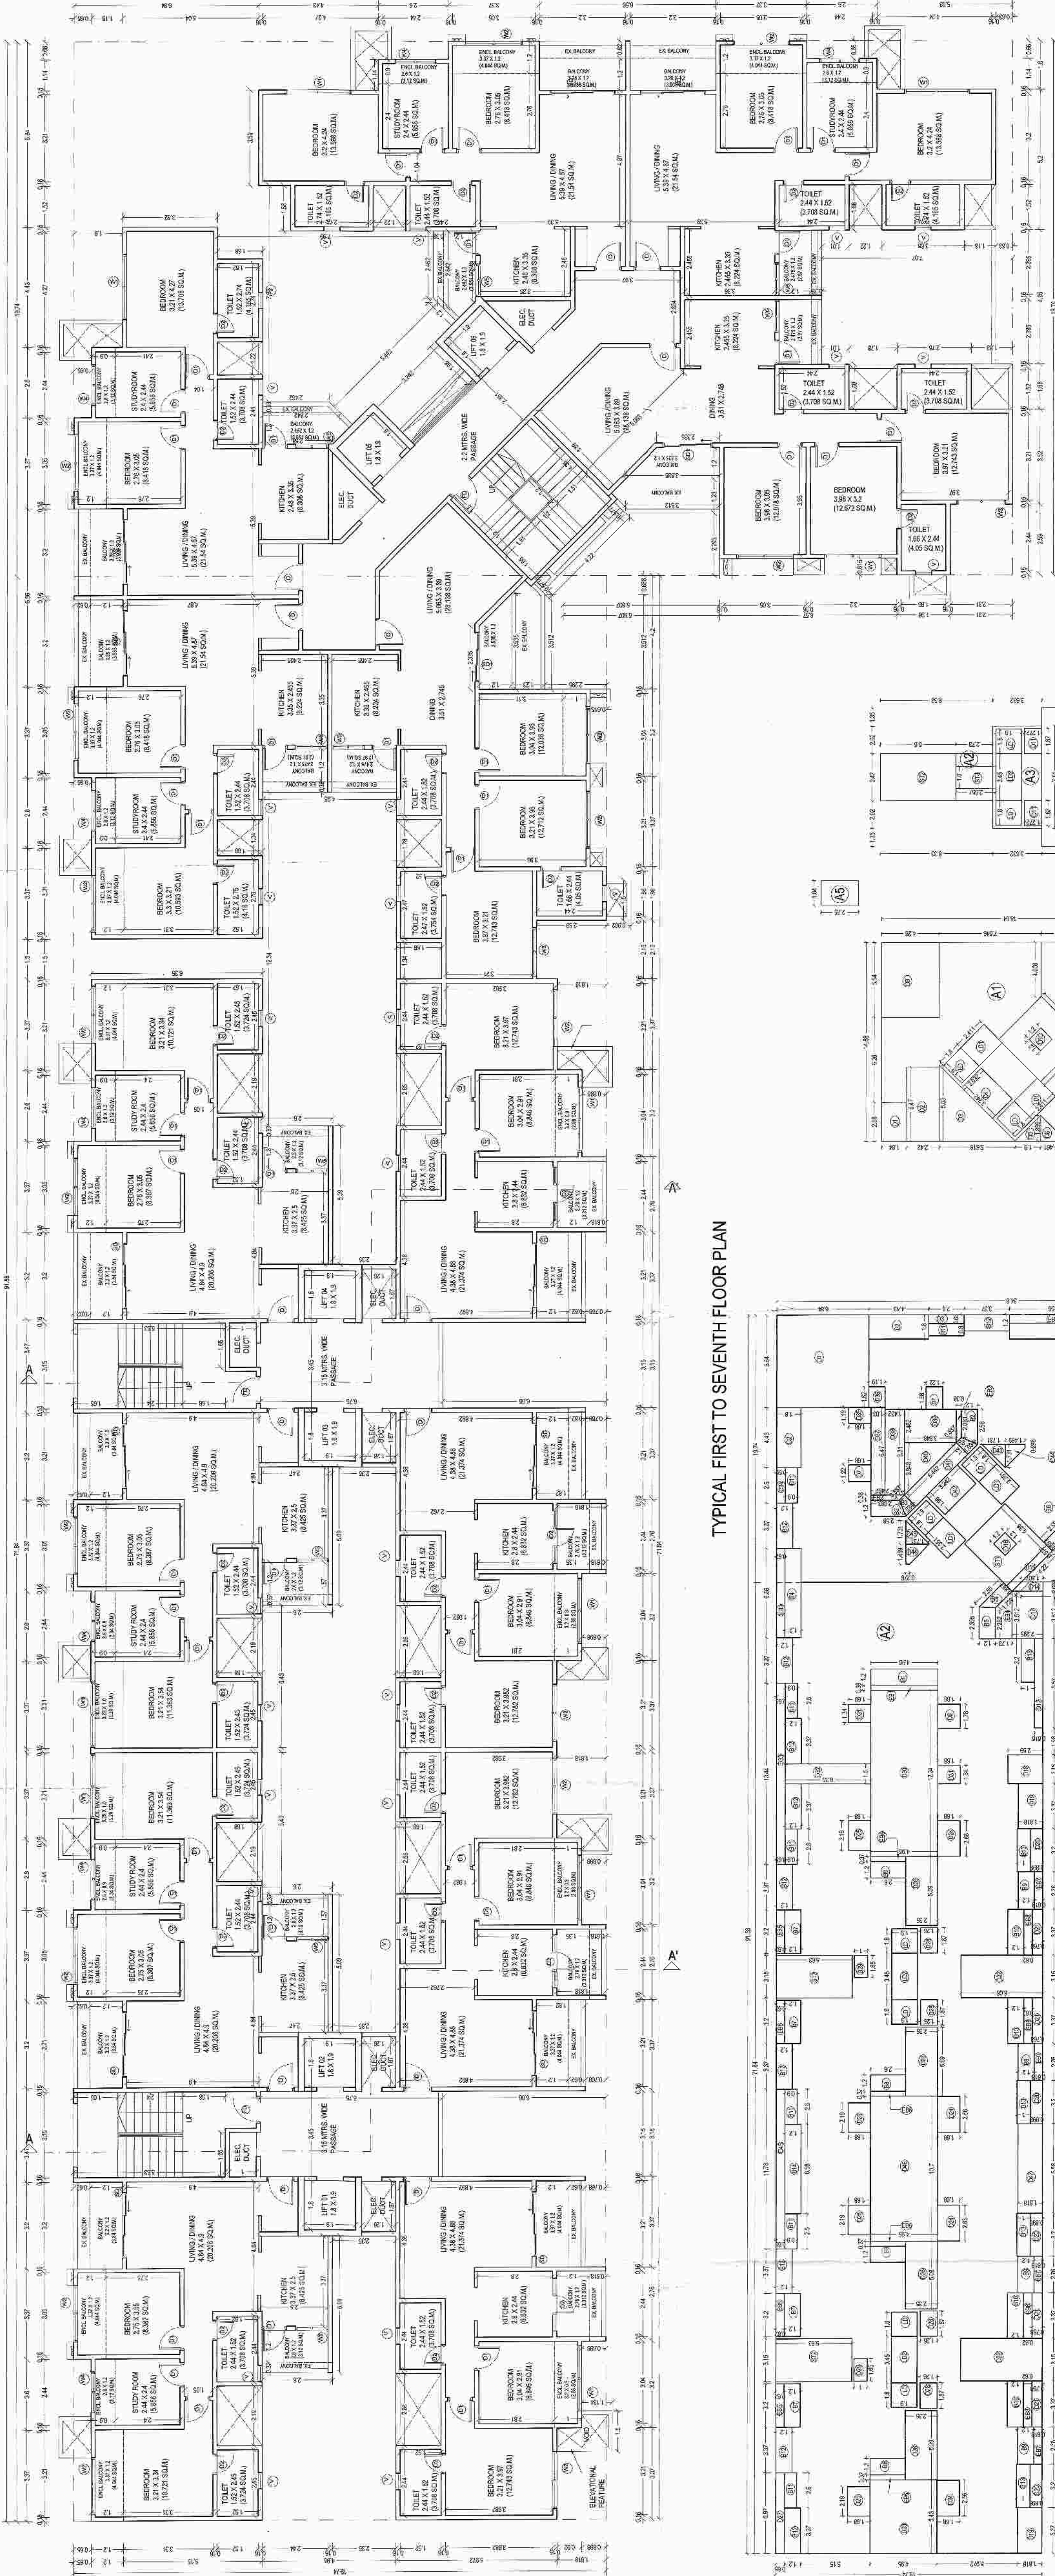


TYPICAL FIRST TO SEVENTH FLOOR PLAN

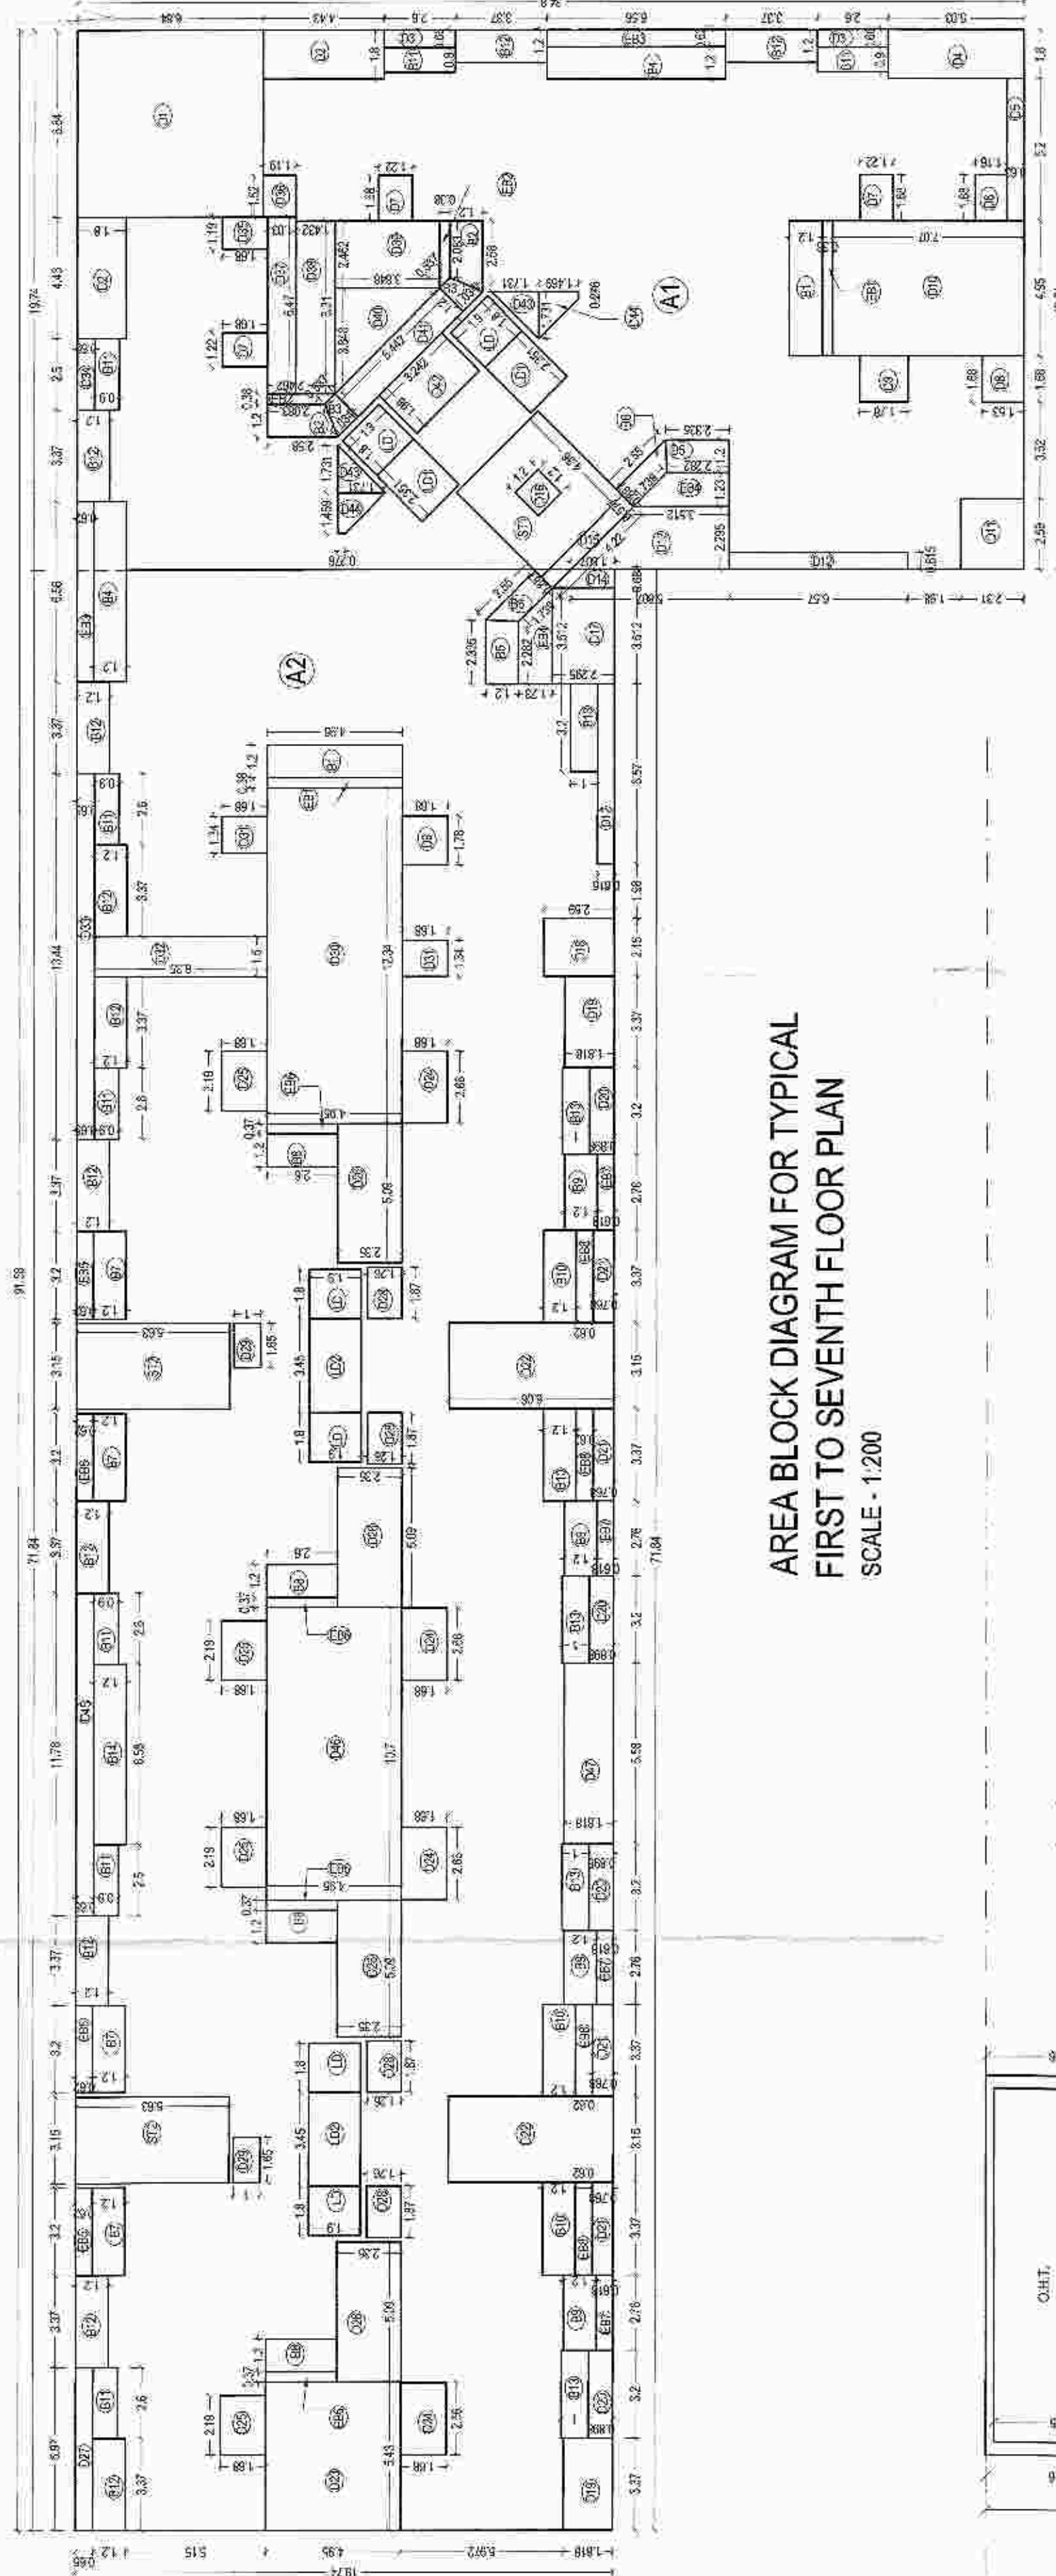


AREA BLOCK DIAGRAM FOR TYPICAL
FIRST TO SEVENTH FLOOR PLAN
SCALE - 1:200

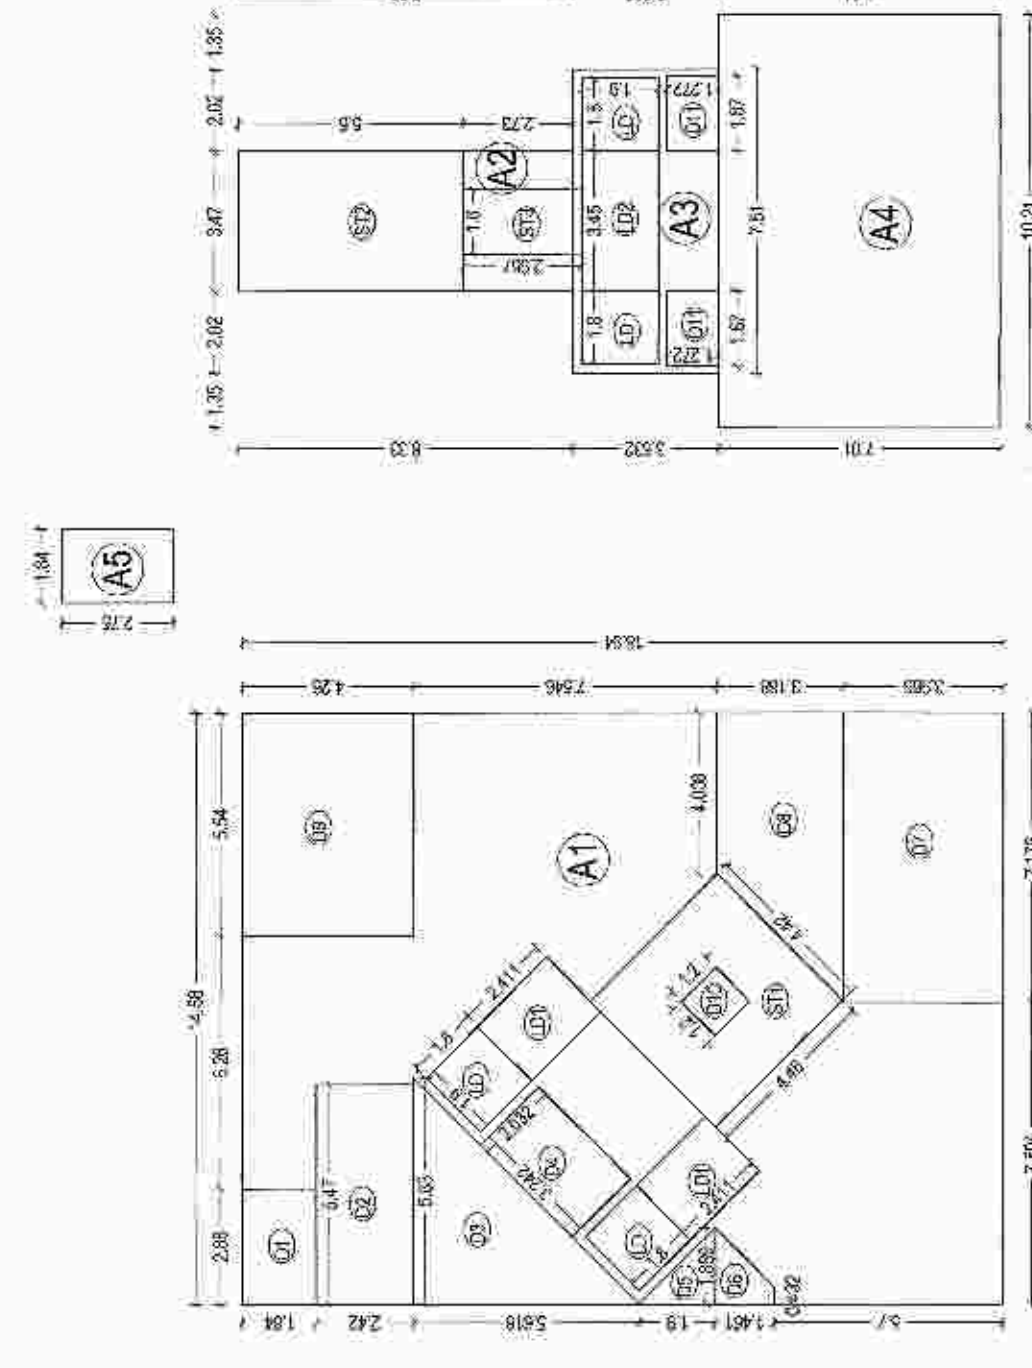

AREA BLOCK DIAGRAM FOR
GROUND FLOOR LOBBY AREA
SCALE - 1:200

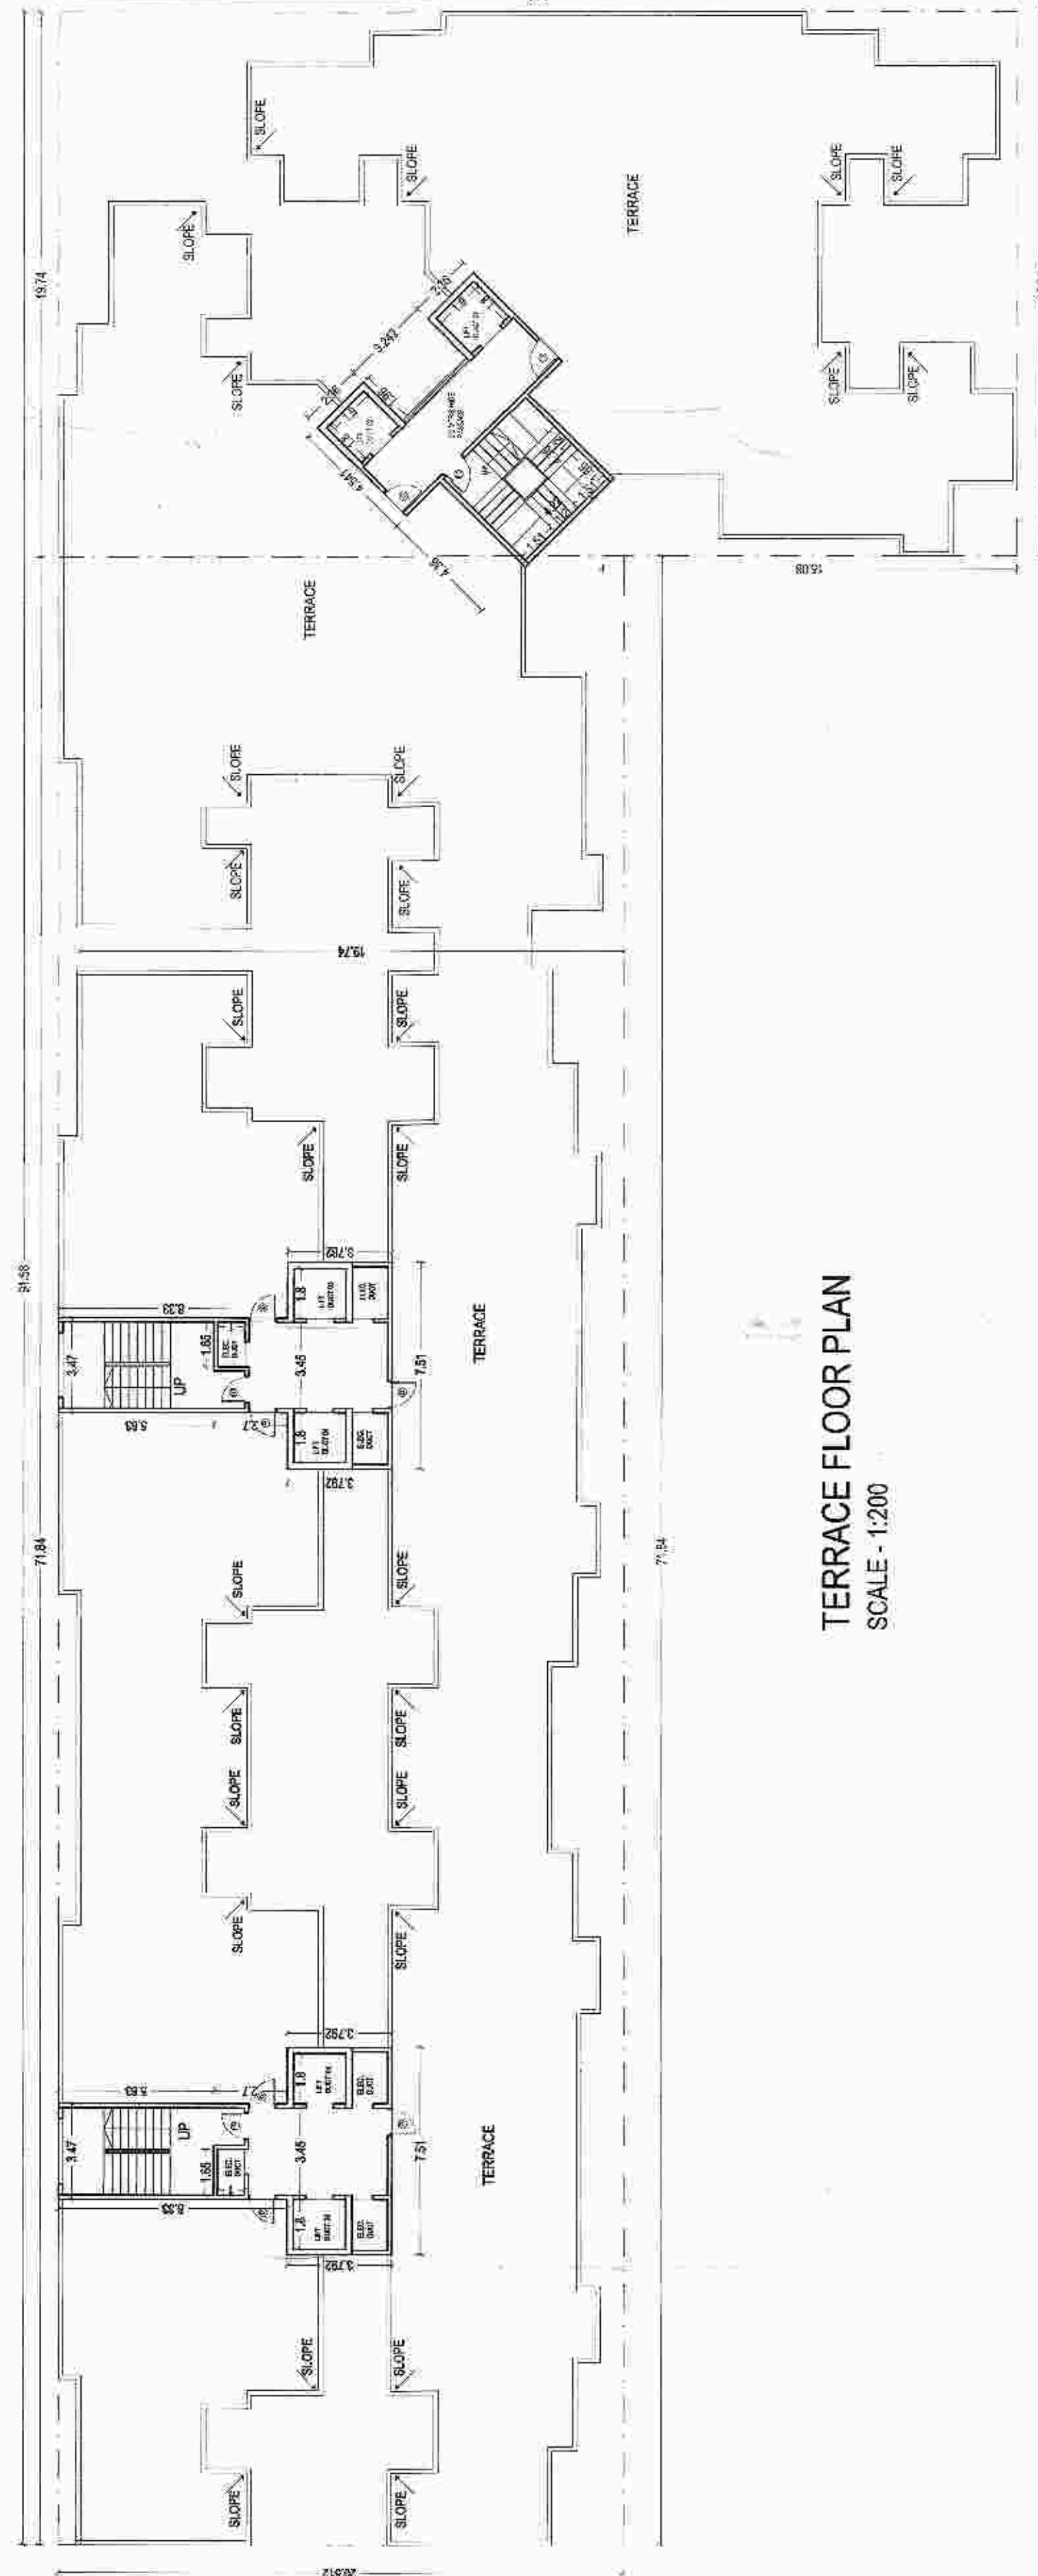

TERRACE FLOOR PLAN
SCALE - 1:200

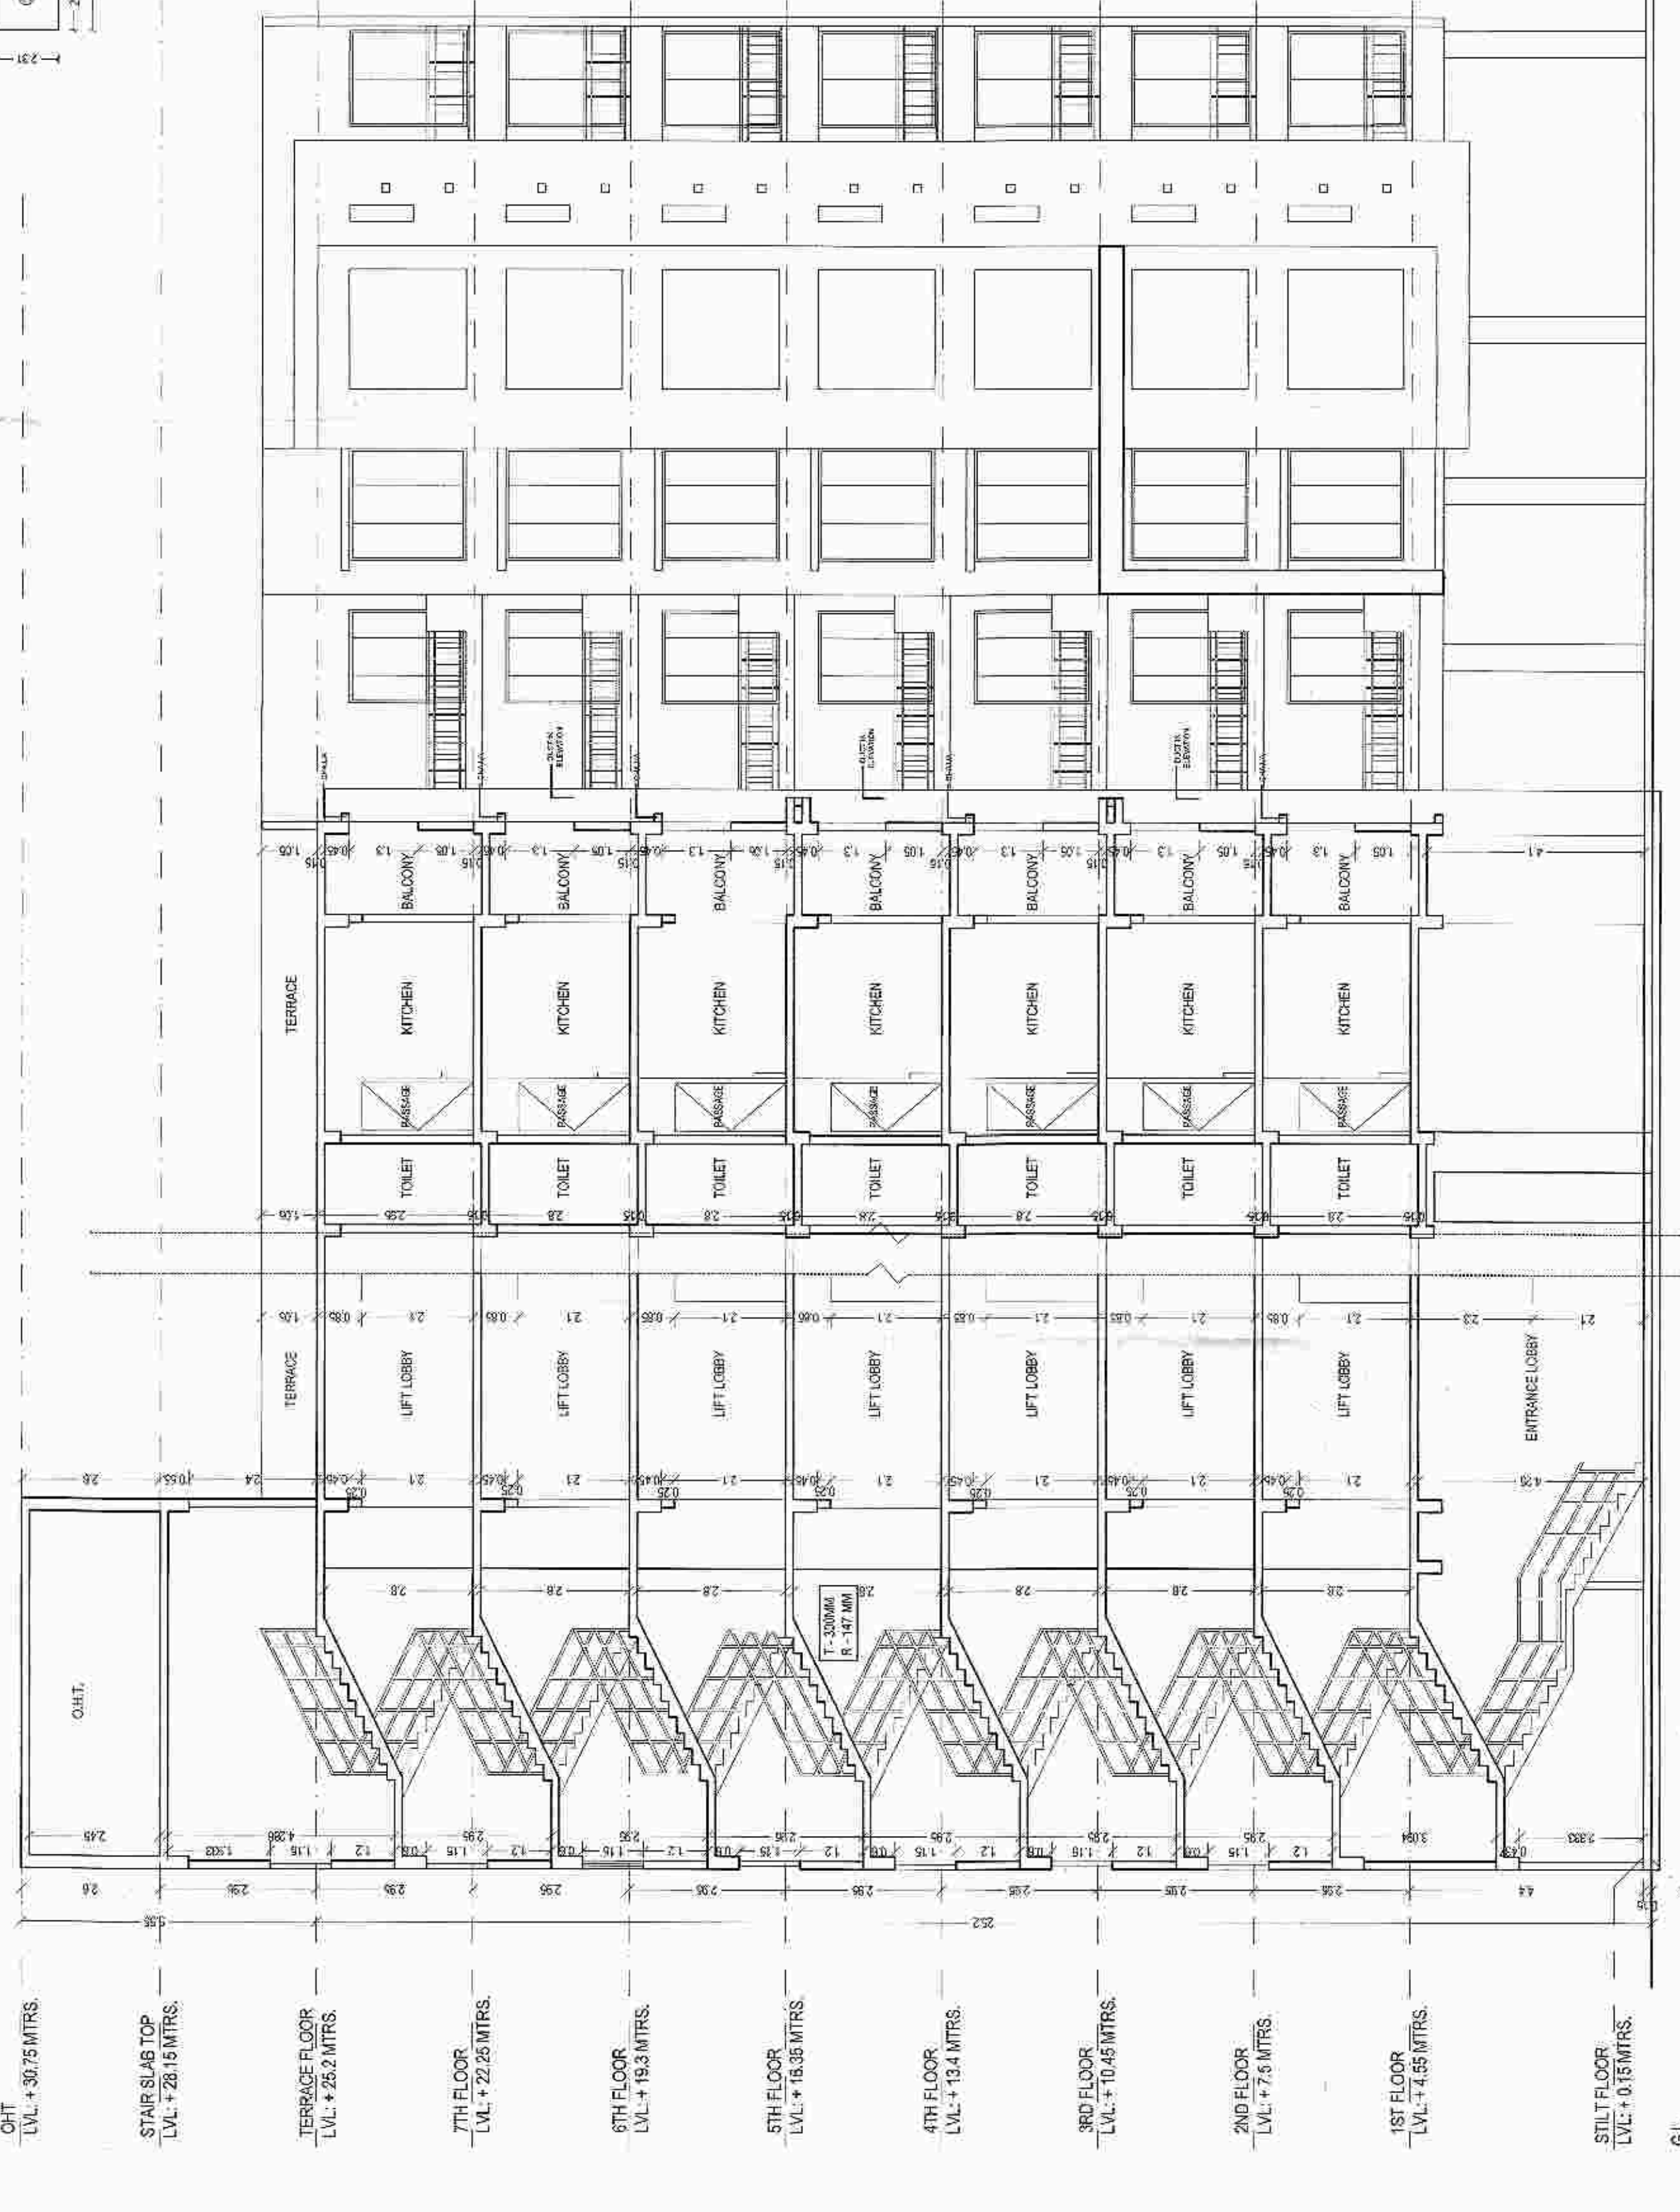

SECTION AT A - A'