



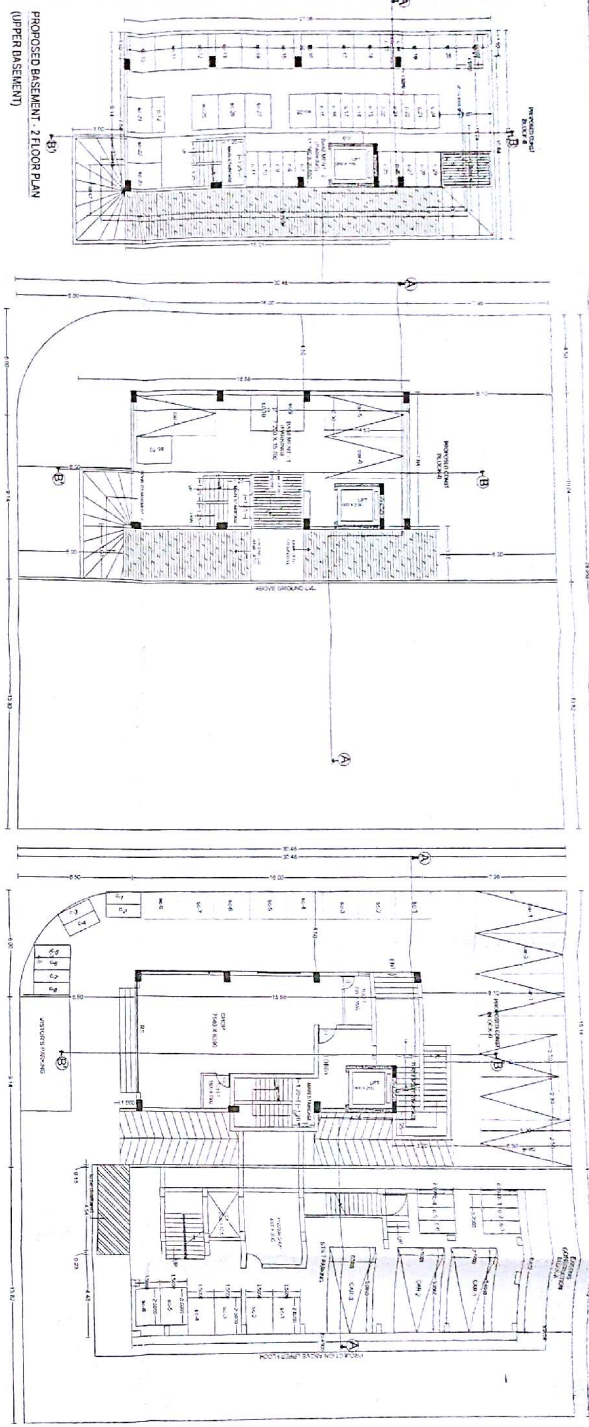


PROPOSED BASEMENT - 1 FLOOR PLAN (LOWER BASEMENT)

EXISTING GROUND FLOOR PROPOSED GROUND FLOOR PLAN

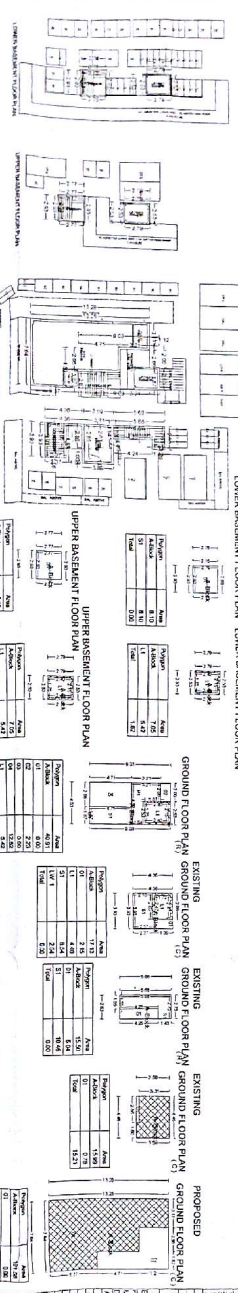

PROPOSED BASEMENT - 1 FLOOR PLAN (LOWER BASEMENT)

EXISTING GROUND FLOOR PROPOSED GROUND FLOOR PLAN

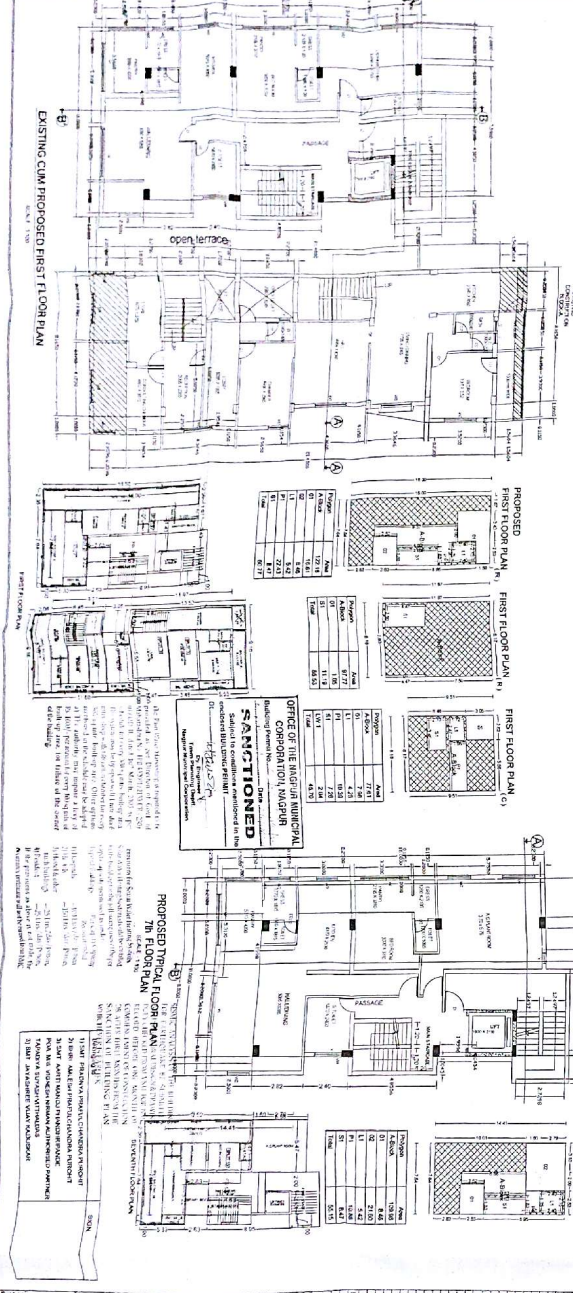

PROPOSED BASEMENT - 1 FLOOR PLAN (LOWER BASEMENT)

EXISTING GROUND FLOOR PROPOSED GROUND FLOOR PLAN

REMARKS TO BE OBSERVED BY THE ENGINEER 1. THE PROPOSED BASEMENT - 1 FLOOR PLAN (LOWER BASEMENT) IS IN ACCORDANCE WITH THE REQUIREMENTS OF THE BUILDING ACT, 1989 AND THE BUILDING REGULATIONS, 1989. 2. THE PROPOSED BASEMENT - 2 FLOOR PLAN (UPPER BASEMENT) IS IN ACCORDANCE WITH THE REQUIREMENTS OF THE BUILDING ACT, 1989 AND THE BUILDING REGULATIONS, 1989. 3. THE EXISTING GROUND FLOOR PROPOSED GROUND FLOOR PLAN IS IN ACCORDANCE WITH THE REQUIREMENTS OF THE BUILDING ACT, 1989 AND THE BUILDING REGULATIONS, 1989.	
DATE: 10/10/2023 BY: [Signature] FOR: [Signature]	
PROJECT NO. 12345 SHEET NO. 23	