



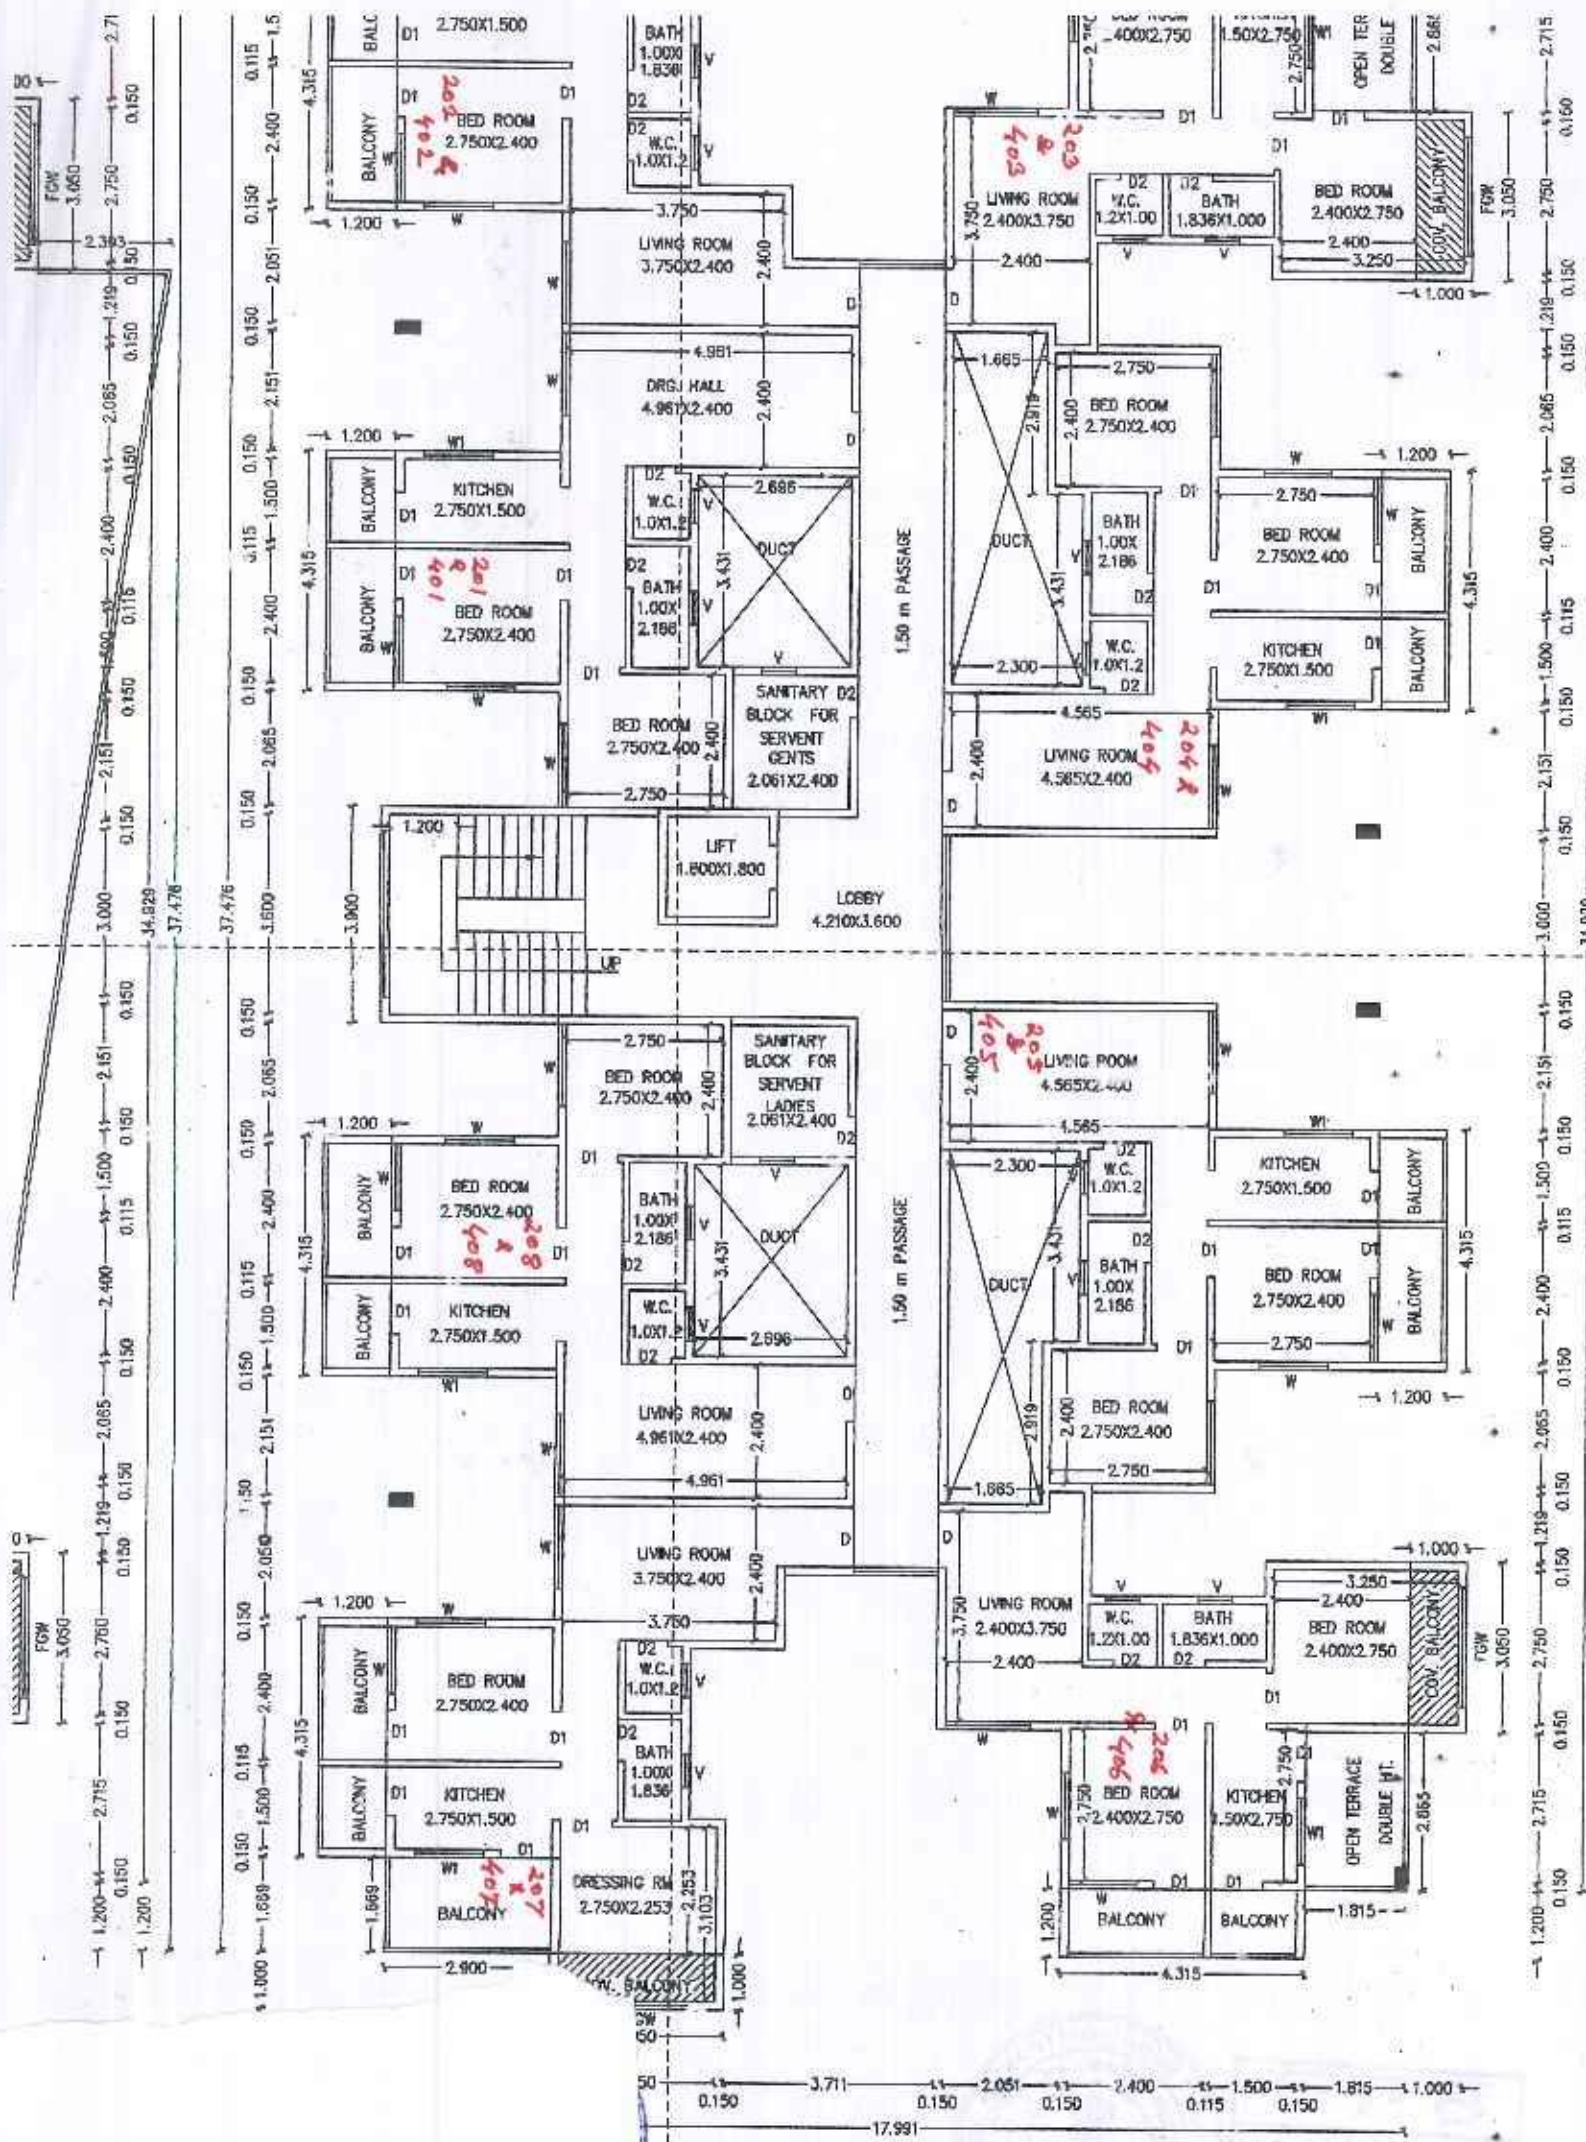

[B] TYPICAL SECOND & FOURTH FLOOR PLAN
SCALE 1:100

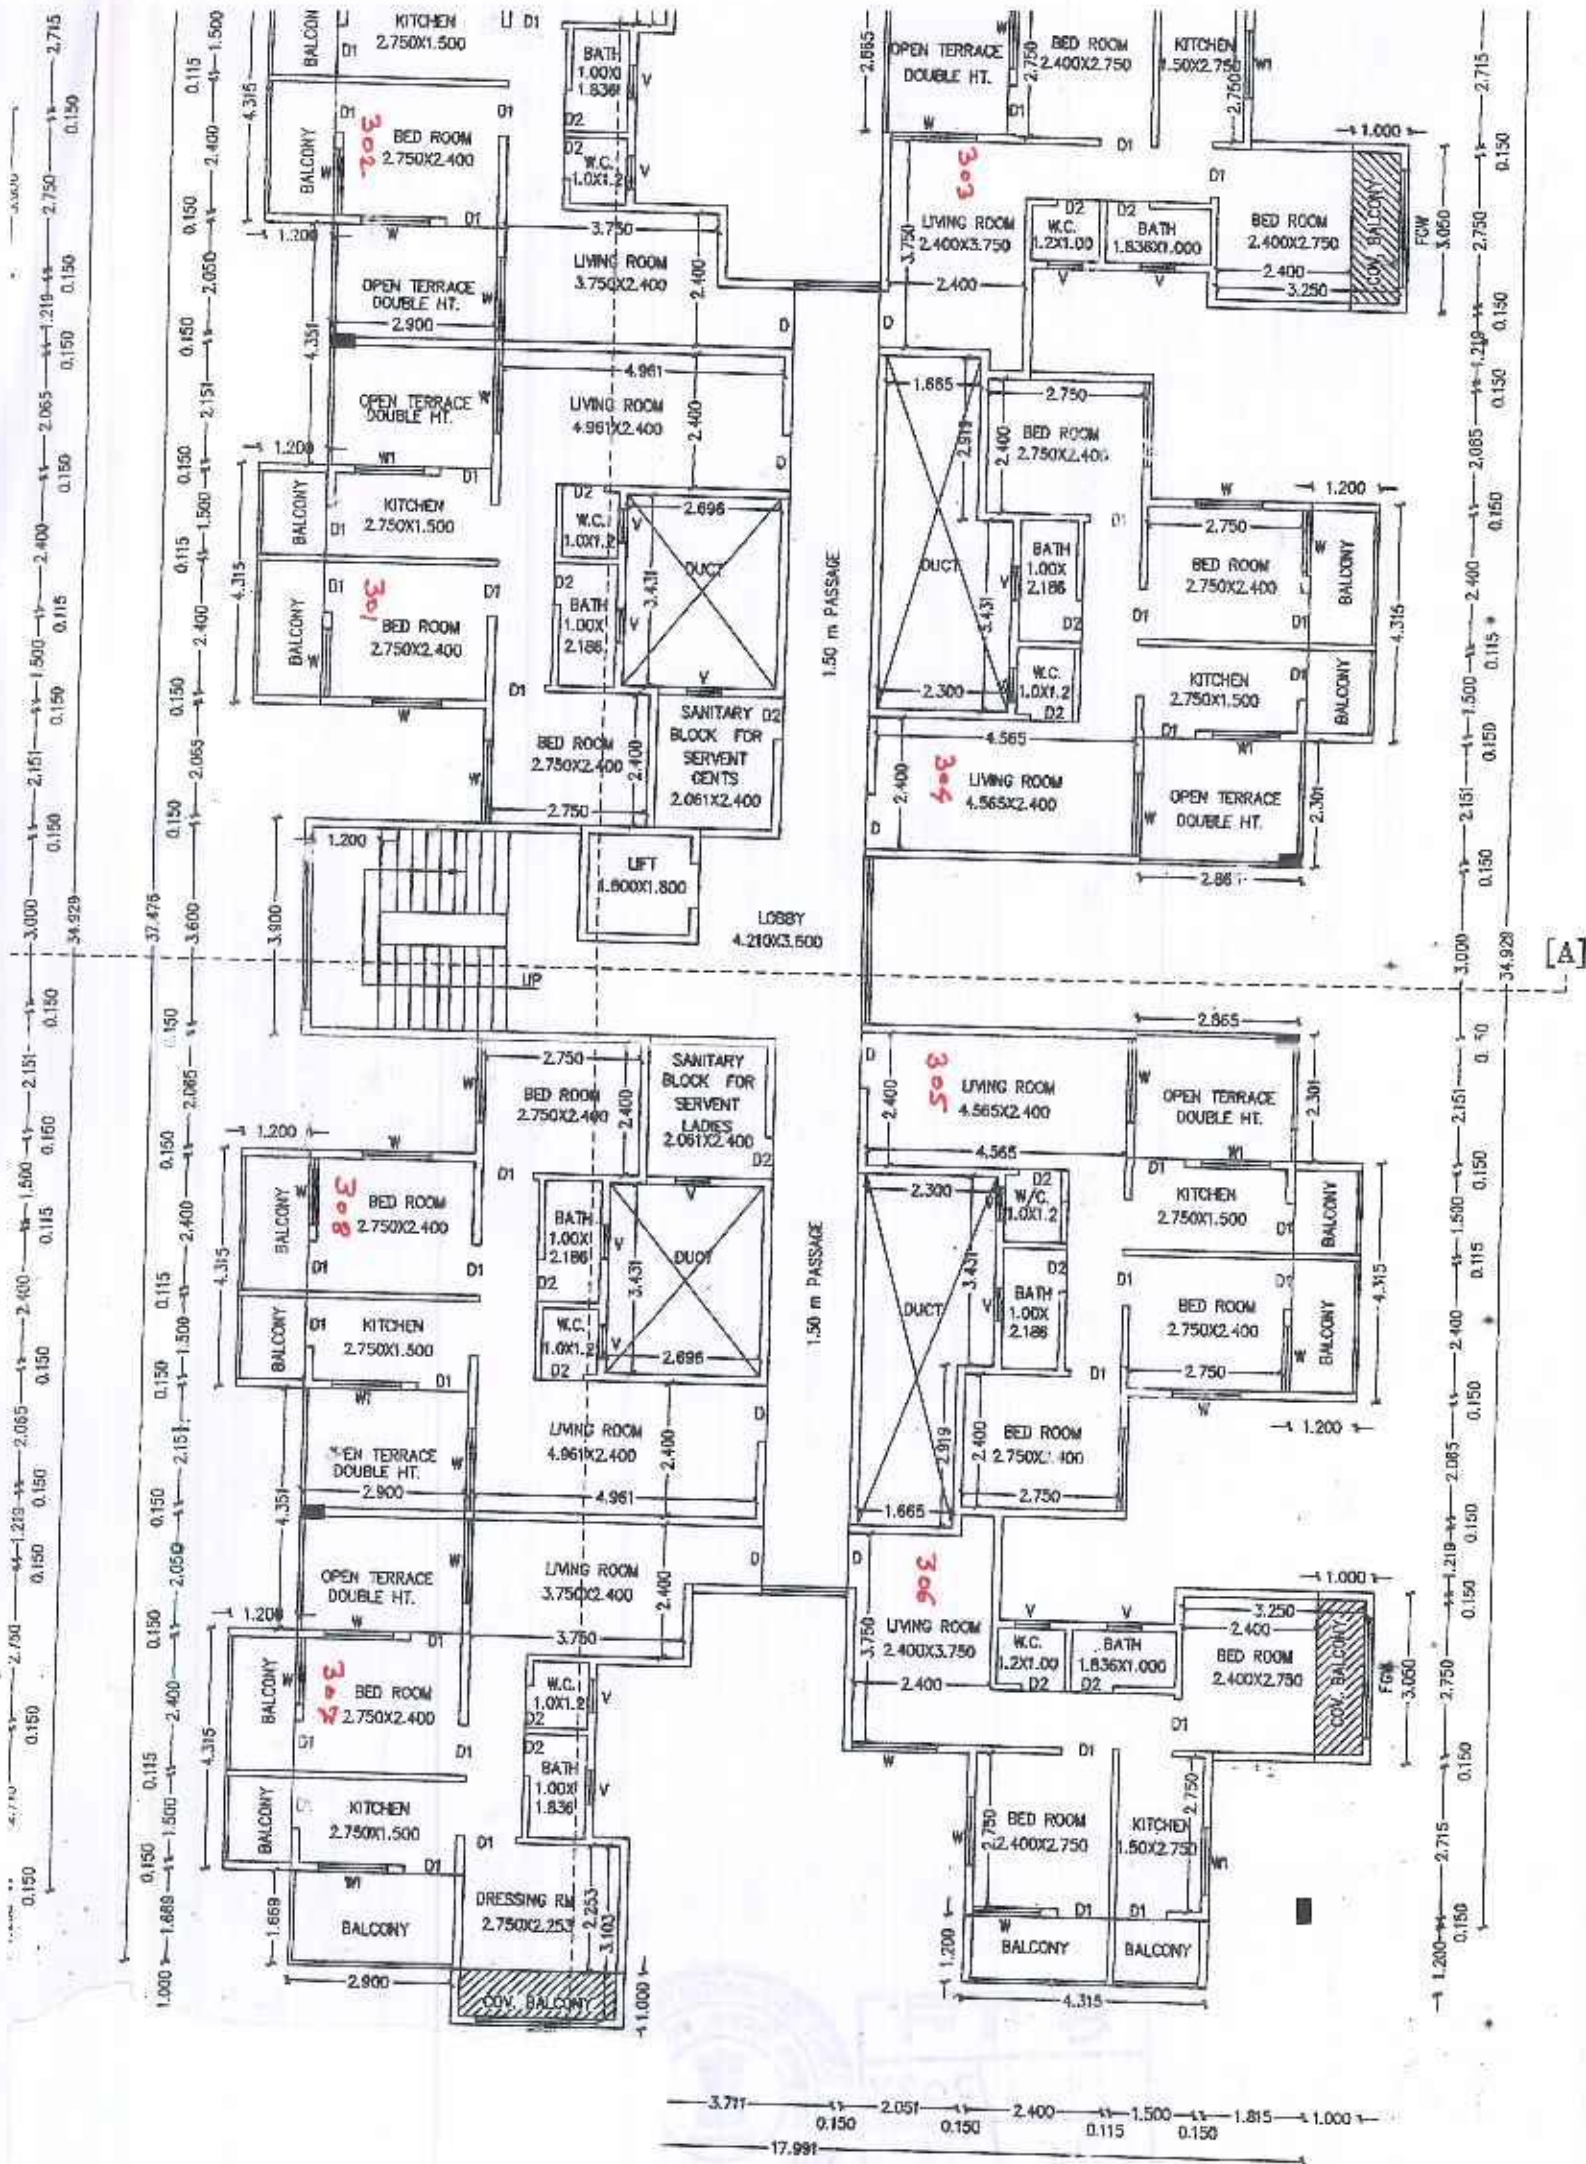

THIRD FLOOR PLAN

SCALE 1:100

1. GENERAL INFORMATION
 2. SITE PLAN
 3. FLOOR PLANS
 4. SECTION
 5. ELEVATIONS
 6. DETAILS
 7. SPECIFICATIONS
 8. NOTES
 9. APPENDICES
 10. INDEX

