

SCHEDULE OF OPENINGS				
CODE	SIZE	U.V.	U.V.A.	REMARKS
W	1500 x 1200	900	2100	TWO GLAZED WINDOW
W1	1200 x 1200	800	2100	TWO GLAZED WINDOW
W2	1000 x 1200	1000	2100	GLAZED WINDOW
V1	400 x 750	2100	2100	LOWEDED VENTILATOR
D1	2000 x 2100	---	2100	T.W. DOOR
D2	900 x 2100	---	2100	T.W. DOOR
D3	750 x 2100	---	2100	T.W. DOOR

[illegible]

FLOOR	483,363	Q.M.
-------	---------	------

REFERENCE:


Plot Boundary Shown in This	
Proposed Construction Shown in This	

Architect's Sign. Client's Sign.


 MR. LOKESH KADU
 100, 11/11/11
 KAC, 402, 411, 410
 LOKESH W. KADU

COA NO. CA / 2007/3781	DATE	08-08-2013		NARC NO 2143 NARC NO 402 DATE 11/06/2008 DATE 08-08-2013	CHECKED BY ()
------------------------	------	------------	--	---	-------------------

Emanate Design
architettura - planning - design

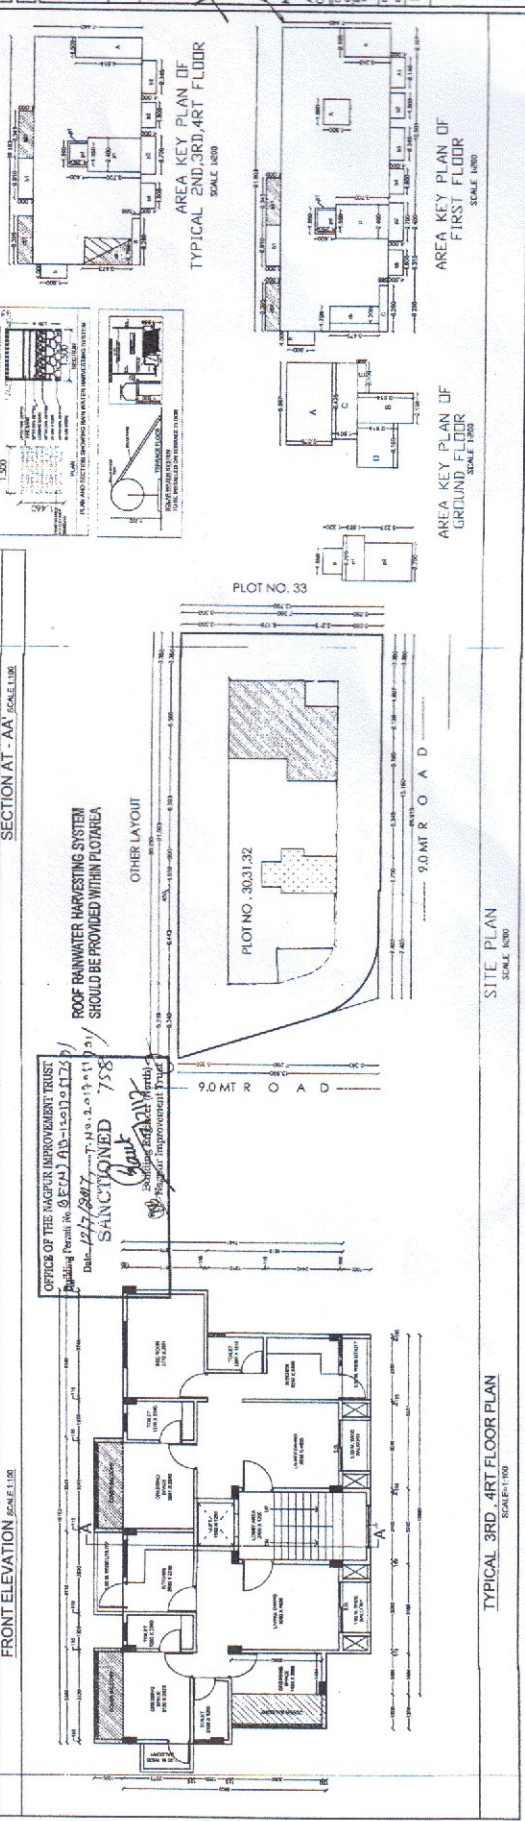

FRONT ELEVATION SCALE 1:100

SECTION AT - AA' SCALE 1:100

OFFICE OF THE MAGPUP IMPROVEMENT TRUST
Publishing Permit No. 05 (P.M.) AD-1-10-10-1763
Date: 12/7/2017 T.M.O. 2.019-0119
SANCTIONED 758
Hout
Southern Forest Products
*Southern Forest Products

$$242 - 150 = 92$$

100

852-257-7000 FAX 852-257-7001
 100% INSTALLED ON SERVICE, FL OVER

AREA KEY

PLAN OF

2

1
