

Promotions for a Safe Water Heating System

Safe Water Heating System should be installed in the building for the following uses as either a central or point-of-use water heater:

Type of building	1	2	3	4	5
1) Schools	0.00	0.00	0.00	0.00	0.00
2) Day camps	0.00	0.00	0.00	0.00	0.00
3) Hotels & motels	0.00	0.00	0.00	0.00	0.00
4) Residential	0.00	0.00	0.00	0.00	0.00

If the provisions are adopted, it may make the program effective and will be used from NAECA.


REFERENCE

08-09-2023

N

ALL DIMENSIONS ARE IN MM.


DRAWING TITLE

SUBMISSION DWG.


ARCHITECT'S SIGN

CLIENT'S SIGN


Ar. LOKESH V. KADU
Architectural Planning, Interiors &
Graphic Design
Room: 205, 25-25-25, 25th Cross, 1st Stage, Mangalore Complex,
Sai Baba Nagar - 400010 (M.S.) India
Cell: +91-9620434624, +91-7739342284
E-mail: lokeshk@rediffmail.com
www.lokeshk.com

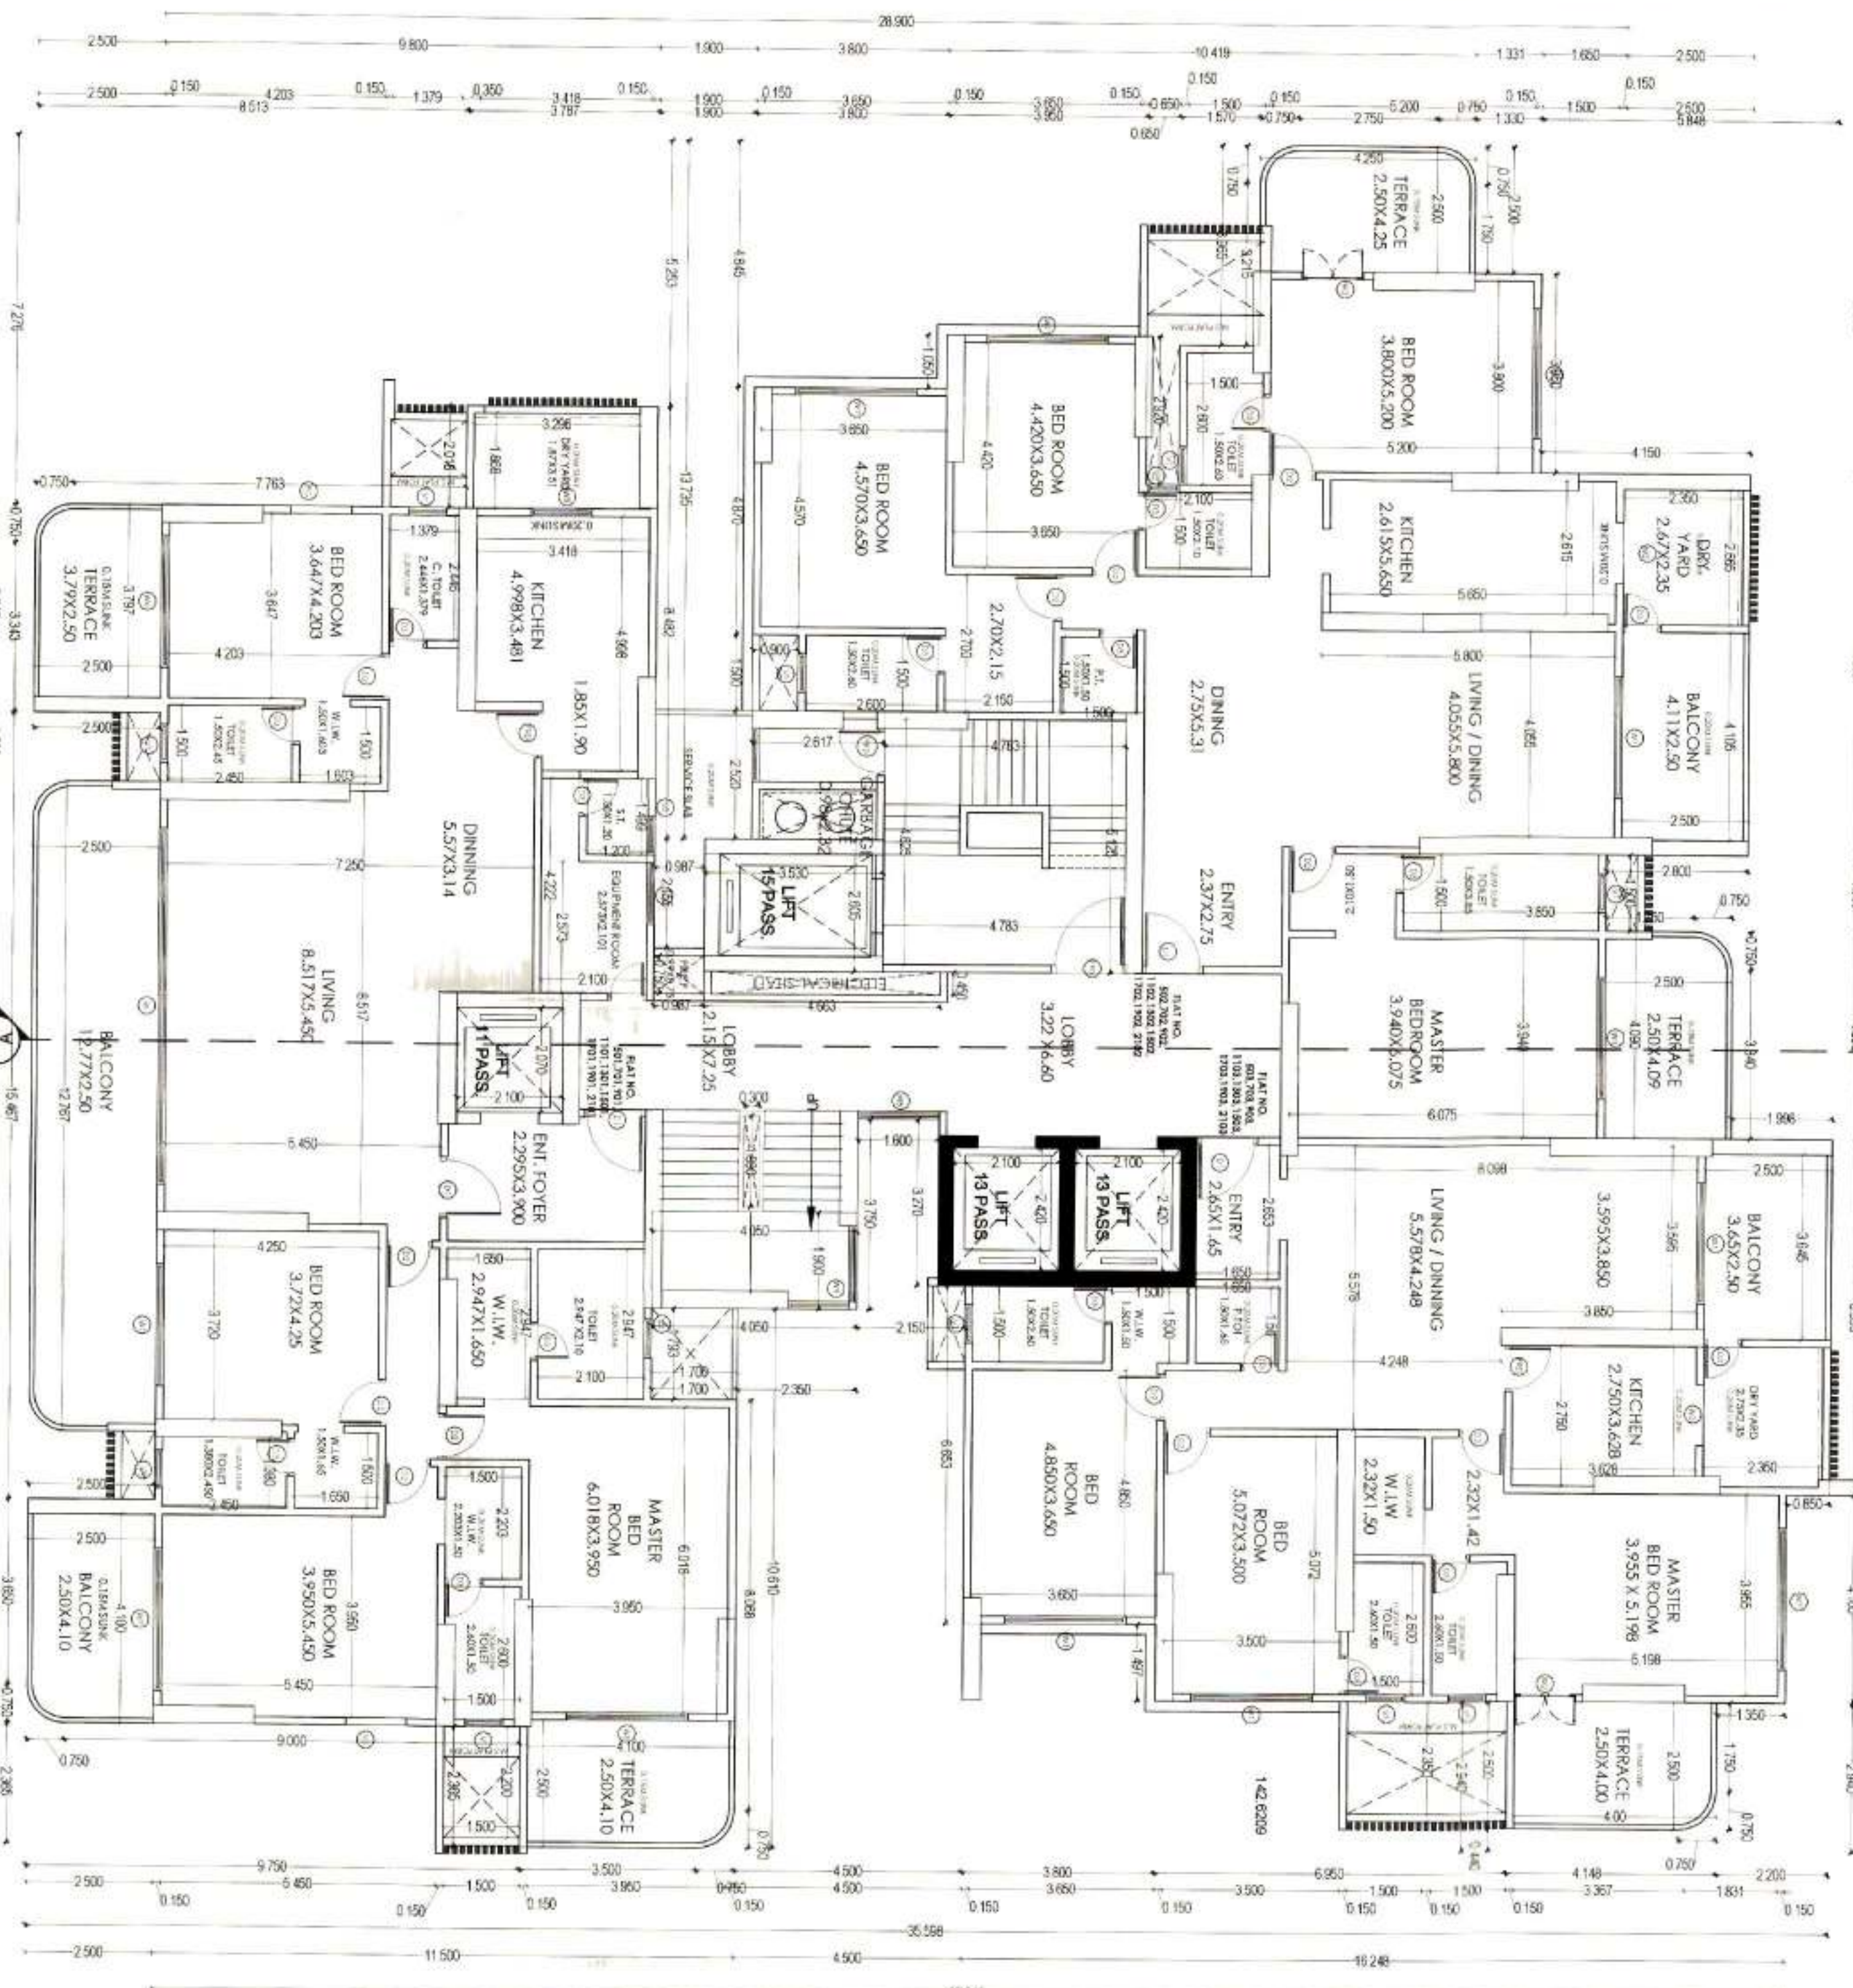

TYPICAL 3RD, 5TH, 7TH, 9TH, 11TH, 13, 15, 17, 19 TH FLOOR PLAN
SCALE 1:100

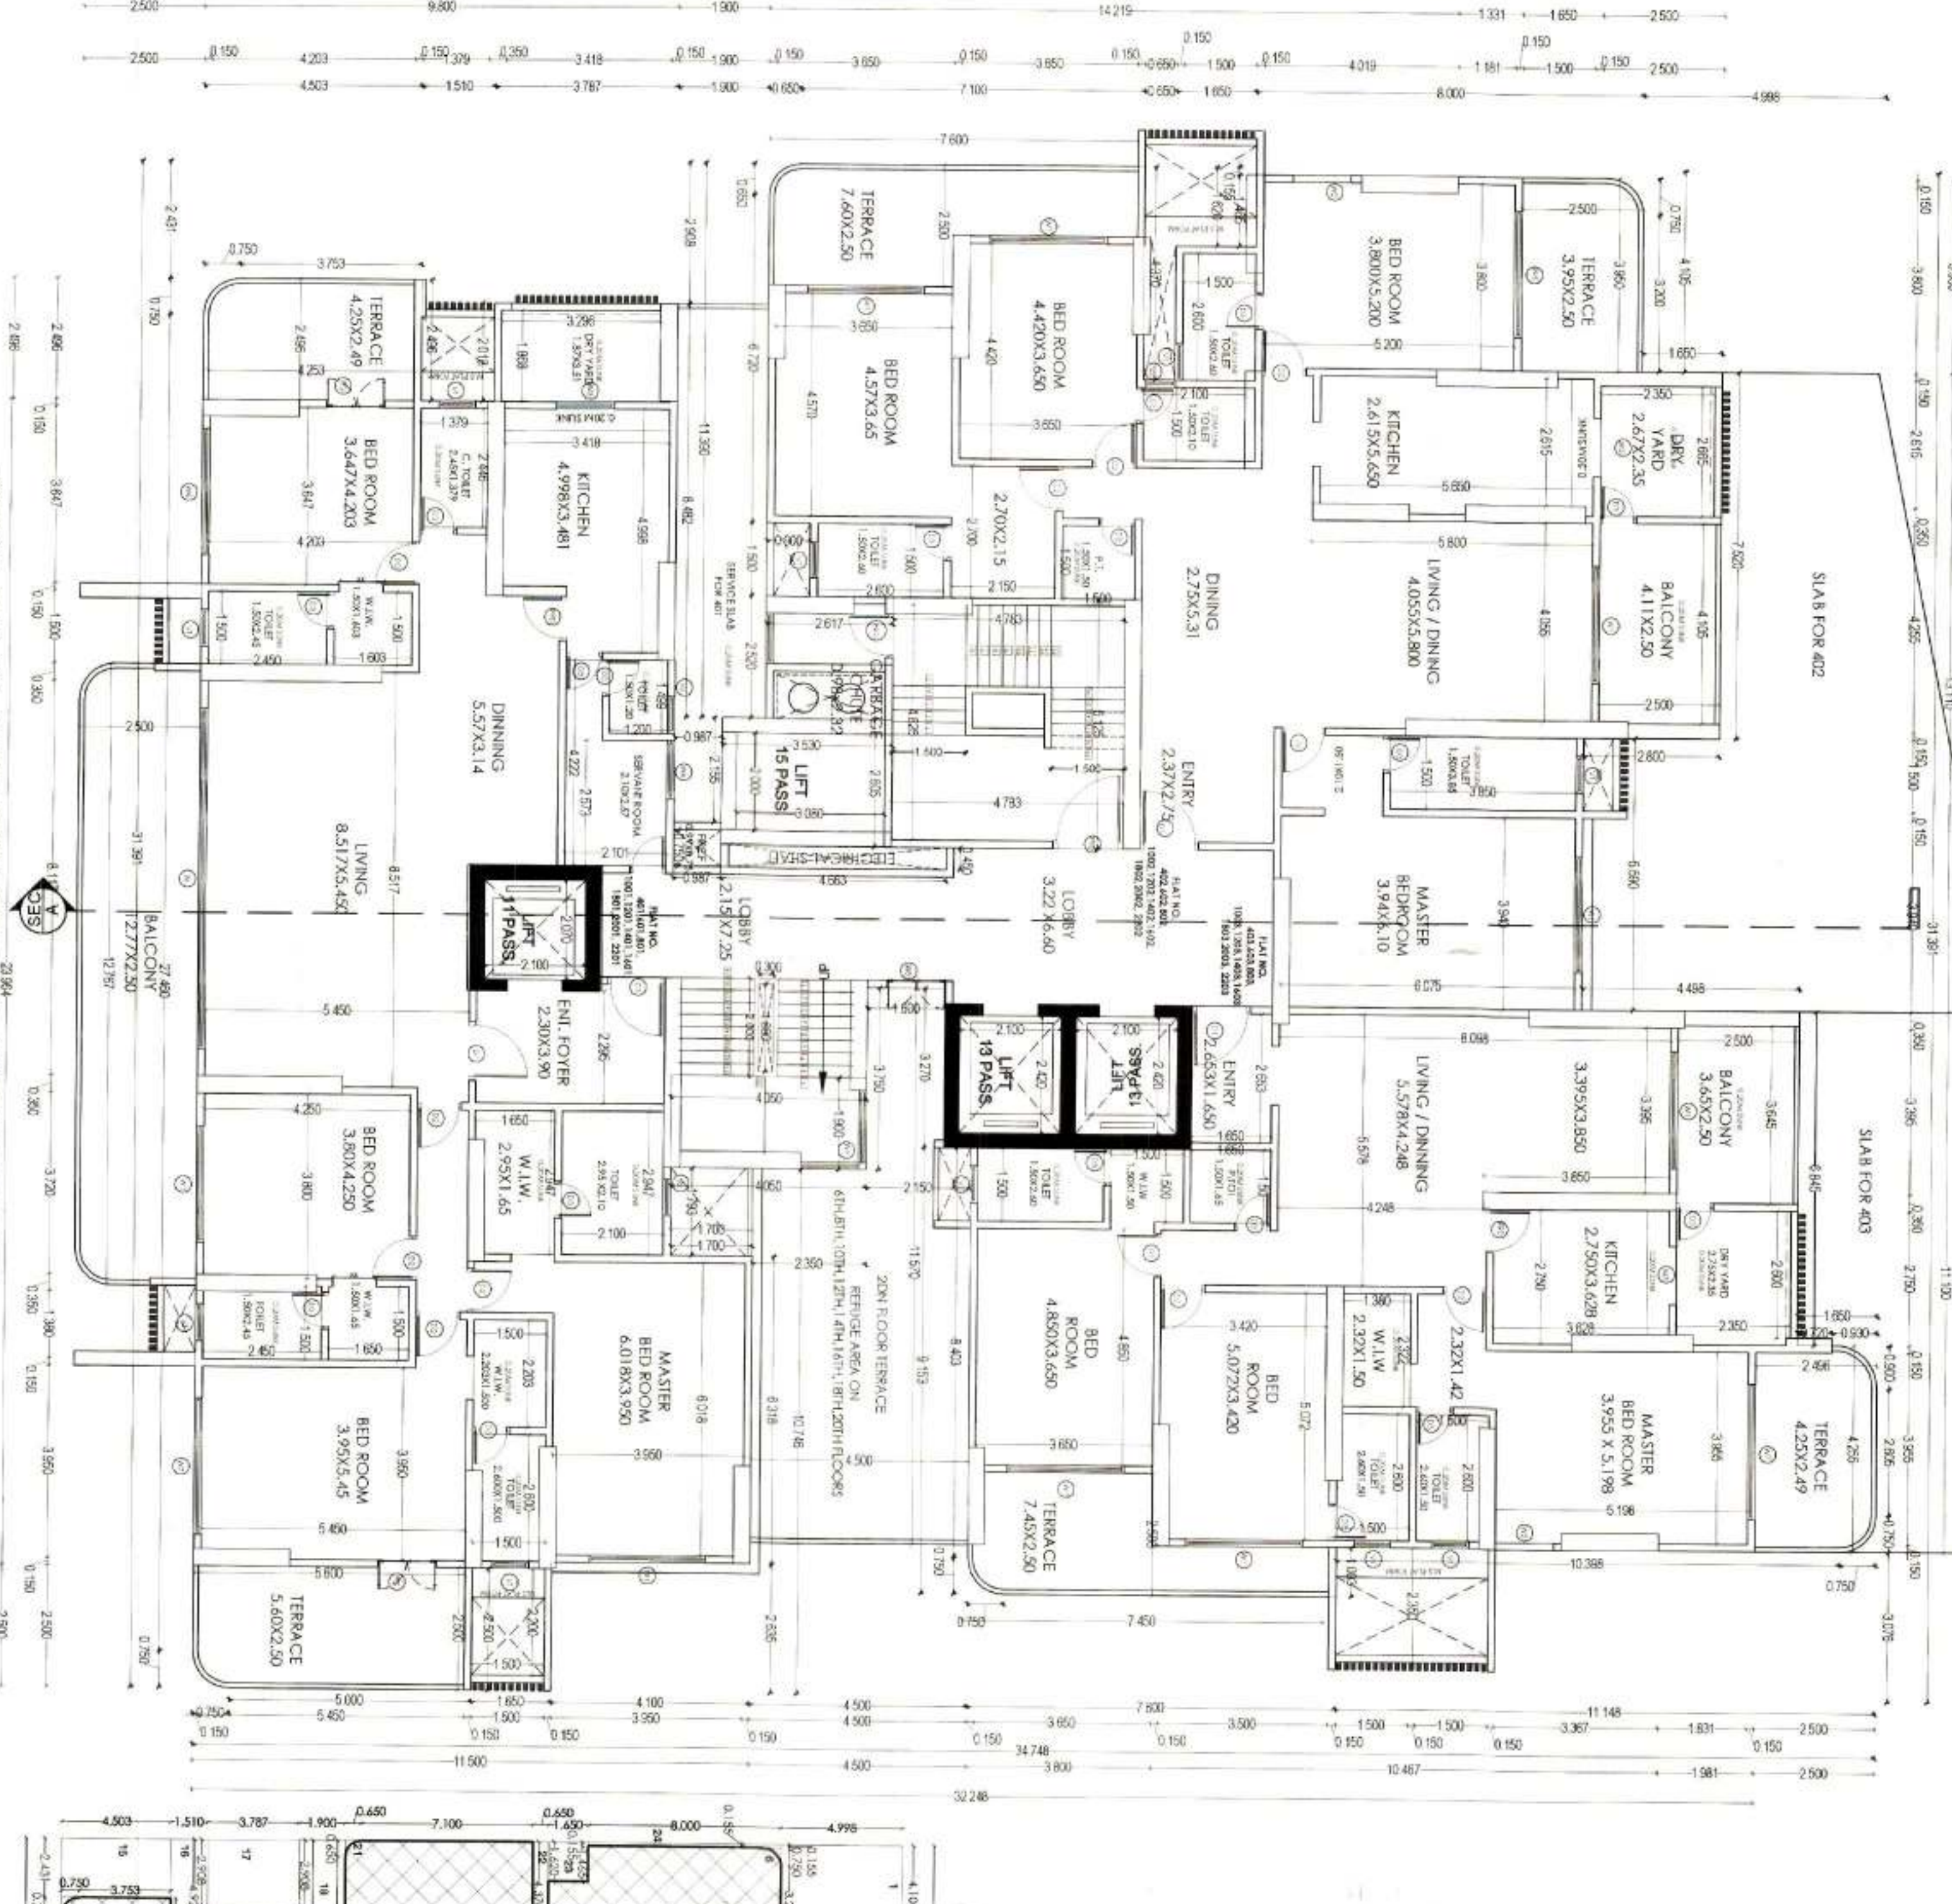

21.964
TYPICAL 2ND, 4TH, 6TH, 8TH, 10TH, 12TH, 14TH, 16TH, 18TH, 20TH FLOOR PLAN
SCALE 1:100

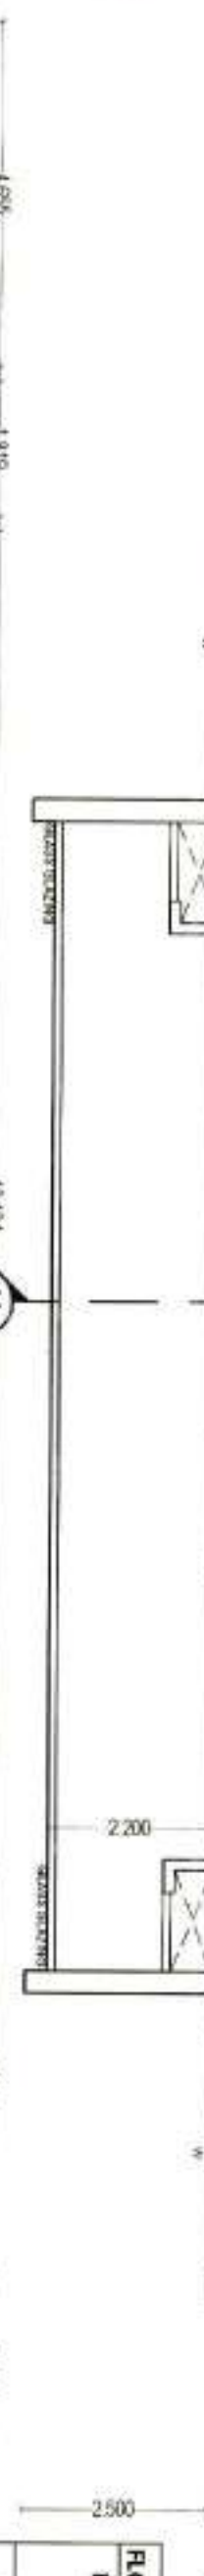


EXISTING FIRST FLOOR PLAN



EXISTING 1ST FLOOR KEY PLAN
SCALE: 1/8"=1'-0"

Sr.No.	Room/No.	Dimensions	Area
1	Alkabet (11.1)	252.3 x 18.50	471.6681
2			
3	1D	2.424 x 21.90	53.1540
4	1D1	1.207 x 21.90	26.4370
5	1D	1.200 x 21.90	26.3880
6	1D	1.200 x 21.90	26.3880
7	1D1	1.207 x 21.90	26.4370
8	1D	1.200 x 21.90	26.3880
9	1D	1.200 x 21.90	26.3880
1800

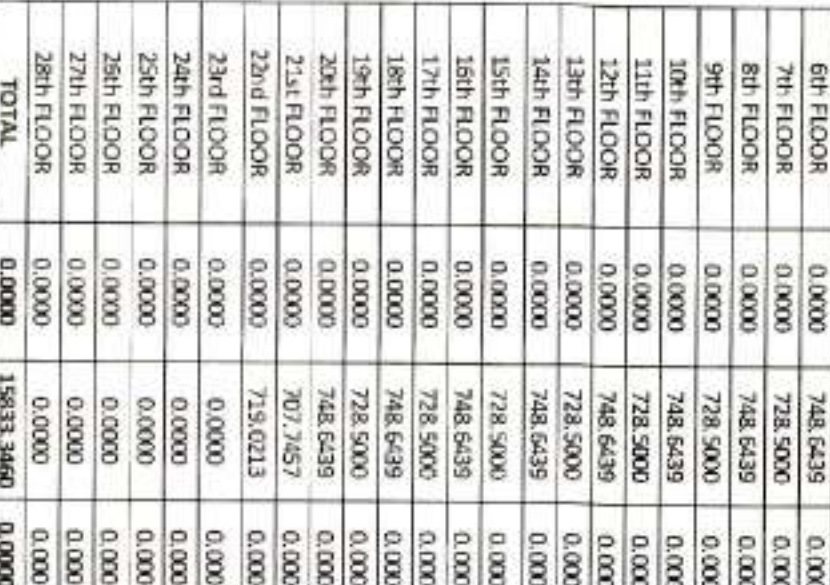


8th FLOOR	0.0000	748.6439	0.0000
9th FLOOR	0.0000	728.5000	0.0000

FLOOR AREA BY SETBACK - BUILDING 1									
FLOOR #	NAME	COVERED AREA		UNCOVERED AREA		TOTAL AREA		TOTAL SETBACK	TOTAL AREA
		AREA	PERCENT	AREA	PERCENT	AREA	PERCENT		
BASEMENT	1	0.000	0.000	45.799	0.00	0.00	0.00	45.799	0
1ST FLOOR	1	0.000	0.000	30.840	0.00	0.00	0.00	30.840	0
2ND FLOOR	1	0.000	0.000	45.113	0.00	0.00	0.00	45.113	0
3RD FLOOR	1	0.000	0.000	72.800	0.00	0.00	0.00	72.800	0
4TH FLOOR	1	0.000	0.000	74.849	0.00	0.00	0.00	74.849	0
5TH FLOOR	1	0.000	0.000	72.800	0.00	0.00	0.00	72.800	0
6TH FLOOR	1	0.000	0.000	74.849	0.00	0.00	0.00	74.849	0
BODILISE ECI CTATNAFAT : NIIN OLIC 1

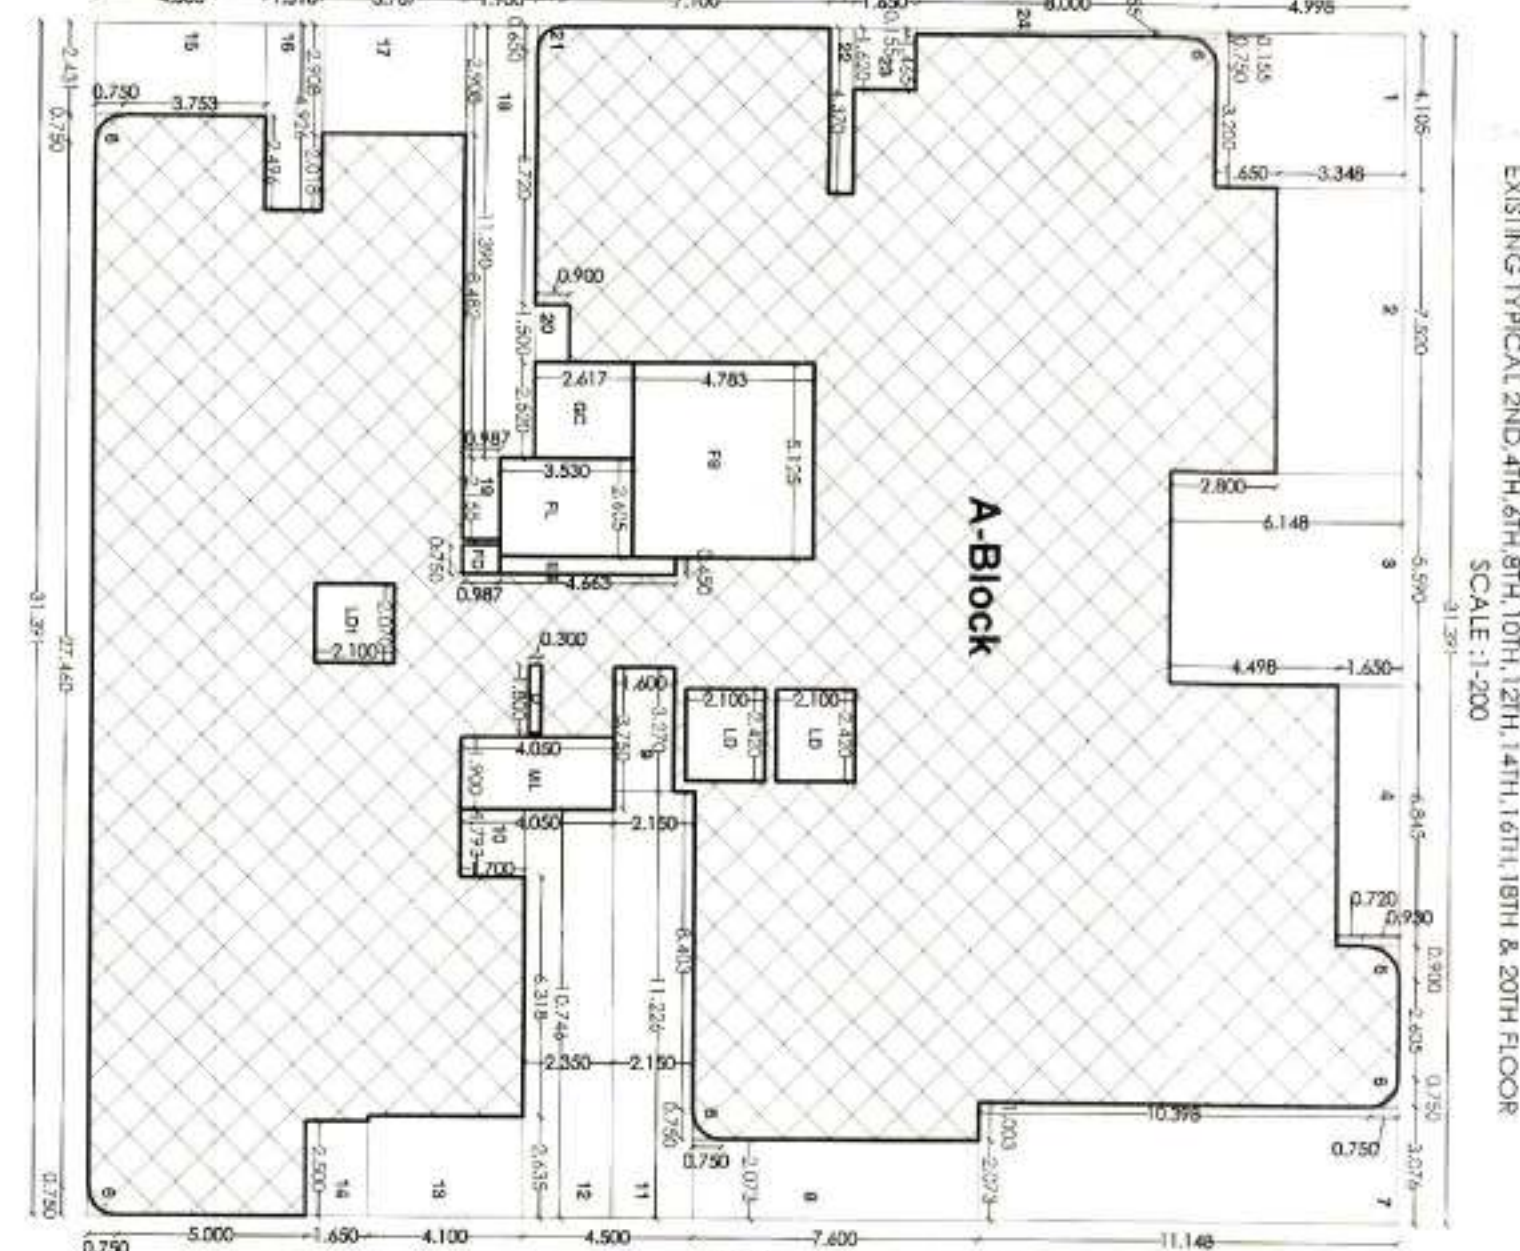

EXISTING TYPICAL 2ND, 4TH, 6TH, 8TH, 10TH, 12TH, 14TH, 16TH, 18TH & 20TH FLOOR
SCALE: 1"=8'-0"

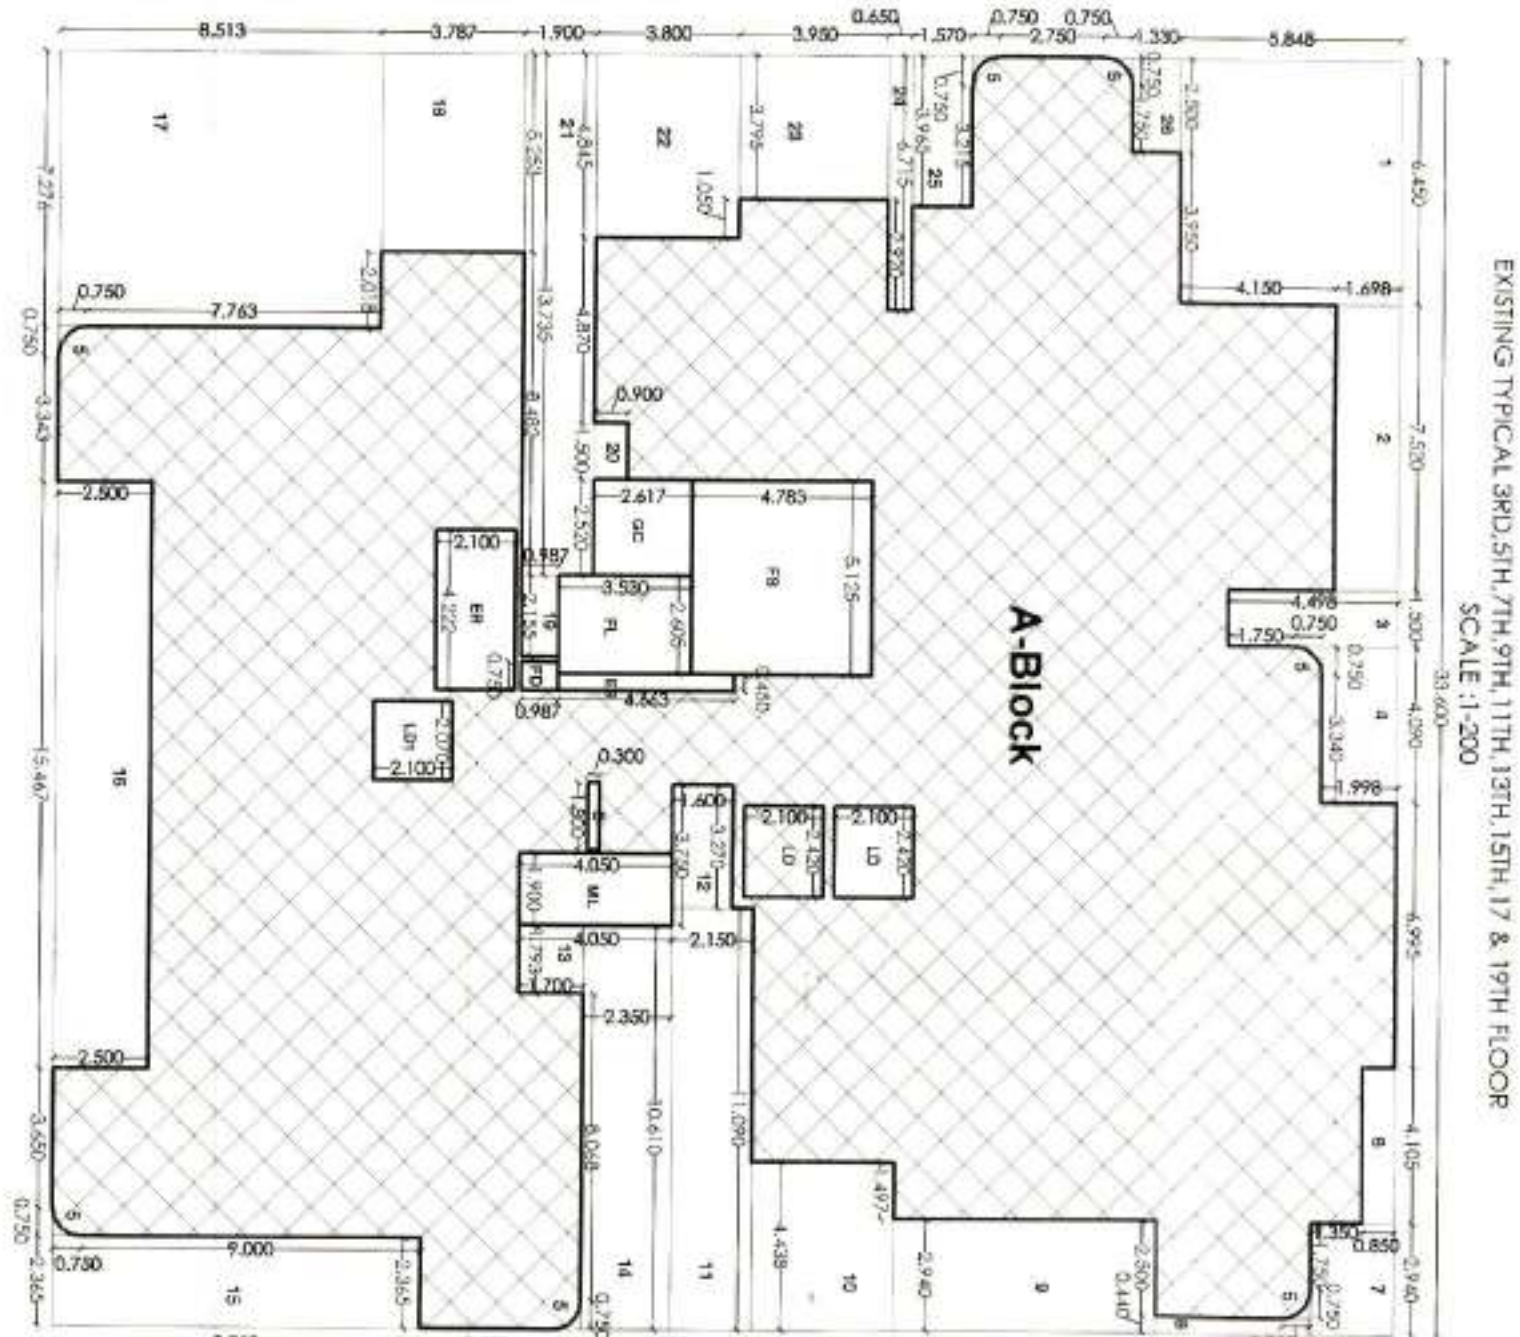

EXISTING TYPICAL 3RD, 5TH, 7TH, 9TH, 11TH, 13TH, 15TH, 17 & 19TH FLOOR

ESTIMATING TOTAL			2000-2009	2010-2019	2020-2029	4700-4709	4710
------------------	--	--	-----------	-----------	------

EXISTING TYPICAL
2ND, 4TH, 6TH, 8TH, 10TH, 12TH, 14TH, 16TH, 18TH &

S.No	Polymers	Area
1	A	18.000
2	B	18.000
3	C	18.000
4	D	18.000
5	E	18.000
6	F	18.000
7	G	18.000
8	H	18.000
9	I	18.000
10	J	18.000
11	K	18.000
12	L	18.000
13	M	18.000
14	N	18.000
15	O	18.000
16	P	18.000
17	Q	18.000
18	R	18.000
19	S	18.000
20	T	18.000
21	U	18.000
22	V	18.000
23	W	18.000
24	X	18.000
25	Y	18.000
26	Z	18.000
27	AA	18.000
28	AB	18.000
29	AC	18.000
30	AD	18.000
31	AE	18.000
32	AF	18.000
33	AG	18.000
34	AH	18.000
35	AI	18.000
36	AJ	18.000
37	AK	18.000
38	AL	18.000
39	AM	18.000
40	AN	18.000
41	AO	18.000
42	AP	18.000
43	AQ	18.000
44	AR	18.000
45	AS	18.000
46	AT	18.000
47	AU	18.000
48	AV	18.000
49	AW	18.000
50	AX	18.000
51	AY	18.000
52	AZ	18.000
53	BA	18.000
54	BB	18.000
55	BC	18.000
56	BD	18.000
57	BE	18.000
58	BF	18.000
59	BG	18.000
60	BH	18.000
61	BI	18.000
62	BJ	18.000
63	BK	18.000
64	BL	18.000
65	BM	18.000
66	BN	18.000
67	BO	18.000
68	BP	18.000
69	BQ	18.000
70	BR	18.000
71	BS	18.000
72	BT	18.000
73	BU	18.000
74	BV	18.000
75	BW	18.000
76	BX	18.000
77	BY	18.000
78	BZ	18.000
79	CA	18.000
80	CB	18.000
81	CC	18.000
82	CD	18.000
83	CE	18.000
84	CF	18.000
85	CG	18.000
86	CH	18.000
87	CI	18.000
88	CJ	18.000
89	CK	18.000
90	CL	18.000
91	CM	18.000
92	CN	18.000
93	CO	18.000
94	CP	18.000
95	CQ	18.000
96	CR	18.000
97	CS	18.000
98	CT	18.000
99	CU	18.000
100	CV	18.000
101	AW	18.000
102	AX	18.000
103	AY	18.000
104	AZ	18.000
105	BA	18.000
106	BB	18.000
107	BC	18.000
108	BD	18.000
109	BE	18.000
110	BF	18.000
111	BG	18.000
112	BH	18.000
113	BI	18.000
114	BJ	18.000
115	BK	18.000
116	BL	18.000
117	BM	18.000
118	BN	18.000
119	BO	18.000
120	BP	18.000
121	BQ	18.000
122	BR	18.000
123	BS	18.000
124	BT	18.000
125	BU	18.000
126	BV	18.000
127	BW	18.000
128	BX	18.000
129	BY	18.000
130	BZ	18.000
131	CA	18.000
132	CB	18.000
133	CC	18.000
134	CD	18.000
135	CE	18.000

FLOOR PLAN		
Room	Dimensions	Area
Living Room	12' x 15'	180 sq. ft.
Kitchen	10' x 12'	120 sq. ft.
Bathroom	5' x 8'	40 sq. ft.
Bedroom	11' x 13'	143 sq. ft.
Hallway	3' x 10'	30 sq. ft.
Entry	4' x 6'	24 sq. ft.
Front Porch	8' x 10'	80 sq. ft.
Back Porch	6' x 8'	48 sq. ft.
Garage	12' x 20'	240 sq. ft.
Overall Dimensions	30' x 40'	1200 sq. ft.

09-03-2021

N

Note - ALL DIMENSIONS ARE IN MM.