


**PROPOSED RESIDENTIAL LAYOUT PLAN FOR S. NO. 2, 3, MOUZA - SINKA,
P.H. NO. 59, TAHSIL - HINGNA & DISTRICT - NAGPUR.**

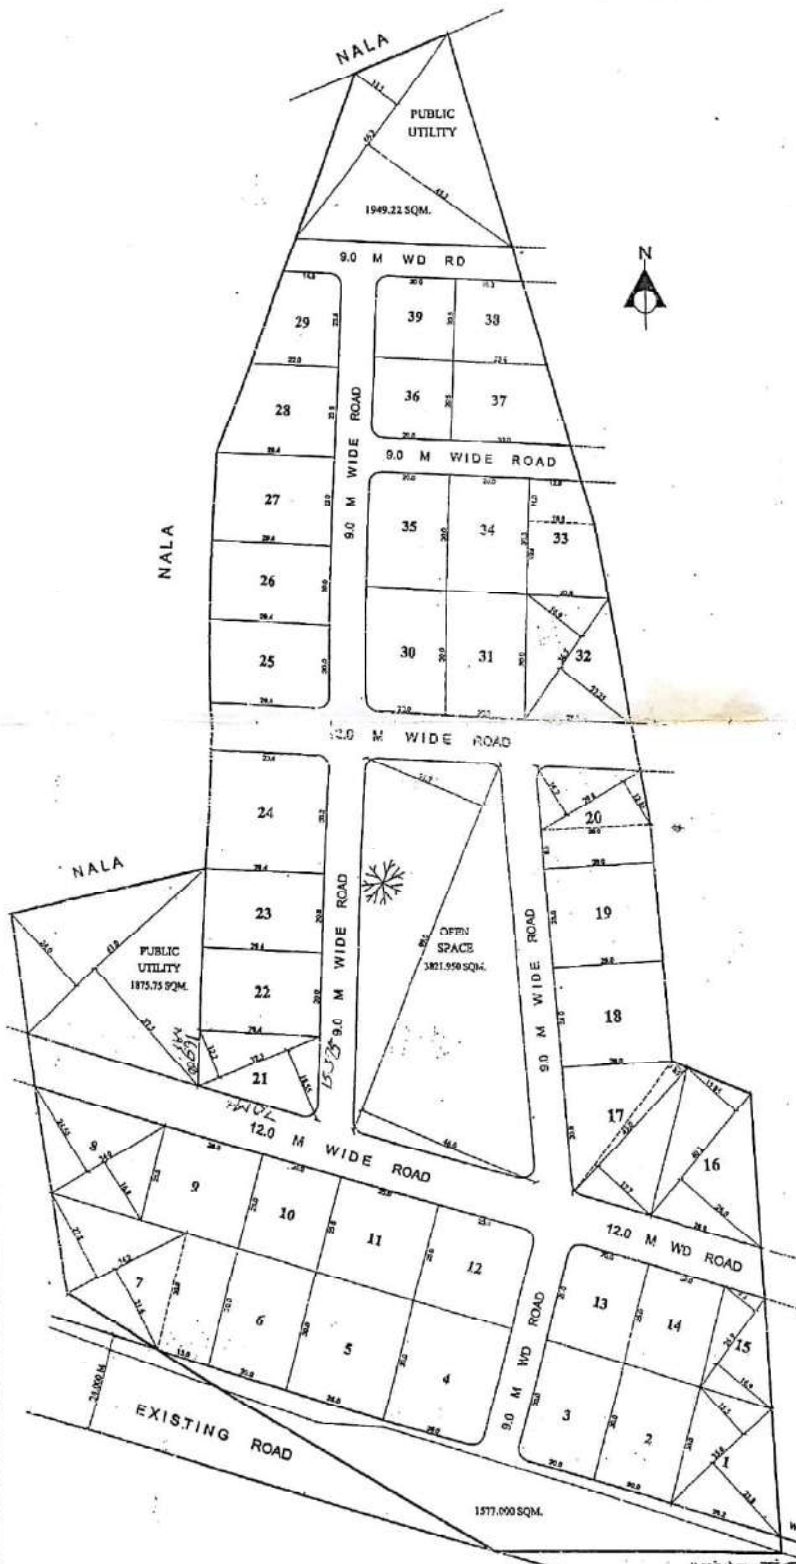

**LAYOUT PLAN
SCALE 1: 500**


ALL DIMENSIONS ARE IN METERS

AREA STATEMENT—

TOTAL AREA OF LAND — S. NO. 2, 3	— 38,760.00 SQM.
AREA UNDER EXISTING ROAD	— 1577.00 SQM.
AREA UNDER SCHEDULE	— 3813.00 SQM.
AREA UNDER OPEN SPACE (10.7 X 11.70 + 44.5 X 10.7) = (10.7 X 11.70) + (44.5 X 10.7) = 121.10	— 321.50 SQM.
AREA UNDER PUBLIC UTILITY (10.7 X 11.70 + 44.5 X 10.7) = (10.7 X 11.70) + (44.5 X 10.7) = 121.10	— 321.50 SQM.
AREA UNDER PLOTS	— 24132.280 SQM.
AREA UNDER ROADS*	— 6343.800 SQM.

SCHEDULE OF PLOTS

PLT. NO.	SIZE (MT)	AREA (SQM)	LESS TAX	NET PLOT AREA (SQM)	NO. OF PLOTS	TOTAL PLOT AREA (SQM)
1	(10.7 X 11.70) X 11.70	141.10	—	141.10	1	141.10
2	20.0 X 20.0	400.00	—	400.00	1	400.00
3	20.0 X 20.0	400.00	17.87	382.13	1	382.13
4	20.0 X 20.0	400.00	17.87	382.13	1	382.13
5	20.0 X 20.0	400.00	—	400.00	1	400.00
6	20.0 X 20.0	400.00	—	400.00	1	400.00
7	(10.7 X 11.70) X (10.7 X 11.70) X 11.70	141.10	—	141.10	1	141.10
8	(10.7 X 11.70) X 11.70	141.10	—	141.10	1	141.10
9	20.0 X 20.0	400.00	—	400.00	1	400.00
10	20.0 X 20.0	400.00	—	400.00	1	400.00
11	20.0 X 20.0	400.00	—	400.00	1	400.00
12	20.0 X 20.0	400.00	—	400.00	1	400.00
13	20.0 X 20.0	400.00	—	400.00	1	400.00
14	20.0 X 20.0	400.00	—	400.00	1	400.00
15	20.0 X 20.0	400.00	—	400.00	1	400.00
16	20.0 X 20.0	400.00	—	400.00	1	400.00
17	20.0 X 20.0	400.00	—	400.00	1	400.00
18	20.0 X 20.0	400.00	—	400.00	1	400.00
19	20.0 X 20.0	400.00	—	400.00	1	400.00
20	20.0 X 20.0	400.00	—	400.00	1	400.00
21	20.0 X 20.0	400.00	—	400.00	1	400.00
22	20.0 X 20.0	400.00	—	400.00	1	400.00
23	20.0 X 20.0	400.00	—	400.00	1	400.00
24	20.0 X 20.0	400.00	—	400.00	1	400.00
25	20.0 X 20.0	400.00	—	400.00	1	400.00
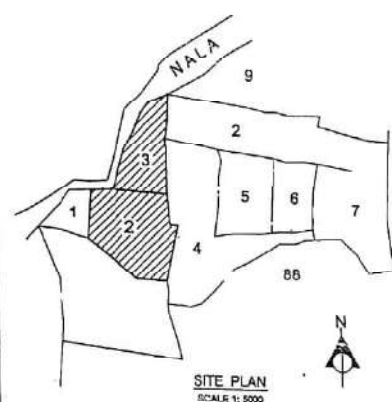

**SITE PLAN
SCALE 1: 5000**

OWNER SIGN:

ARCHITECT SIGN:

(Signature)

(Signature)
Engineer & Licensee
All India Reg. No. 100
100, 101, 102, 103
P. No. 100, 101, 102, 103