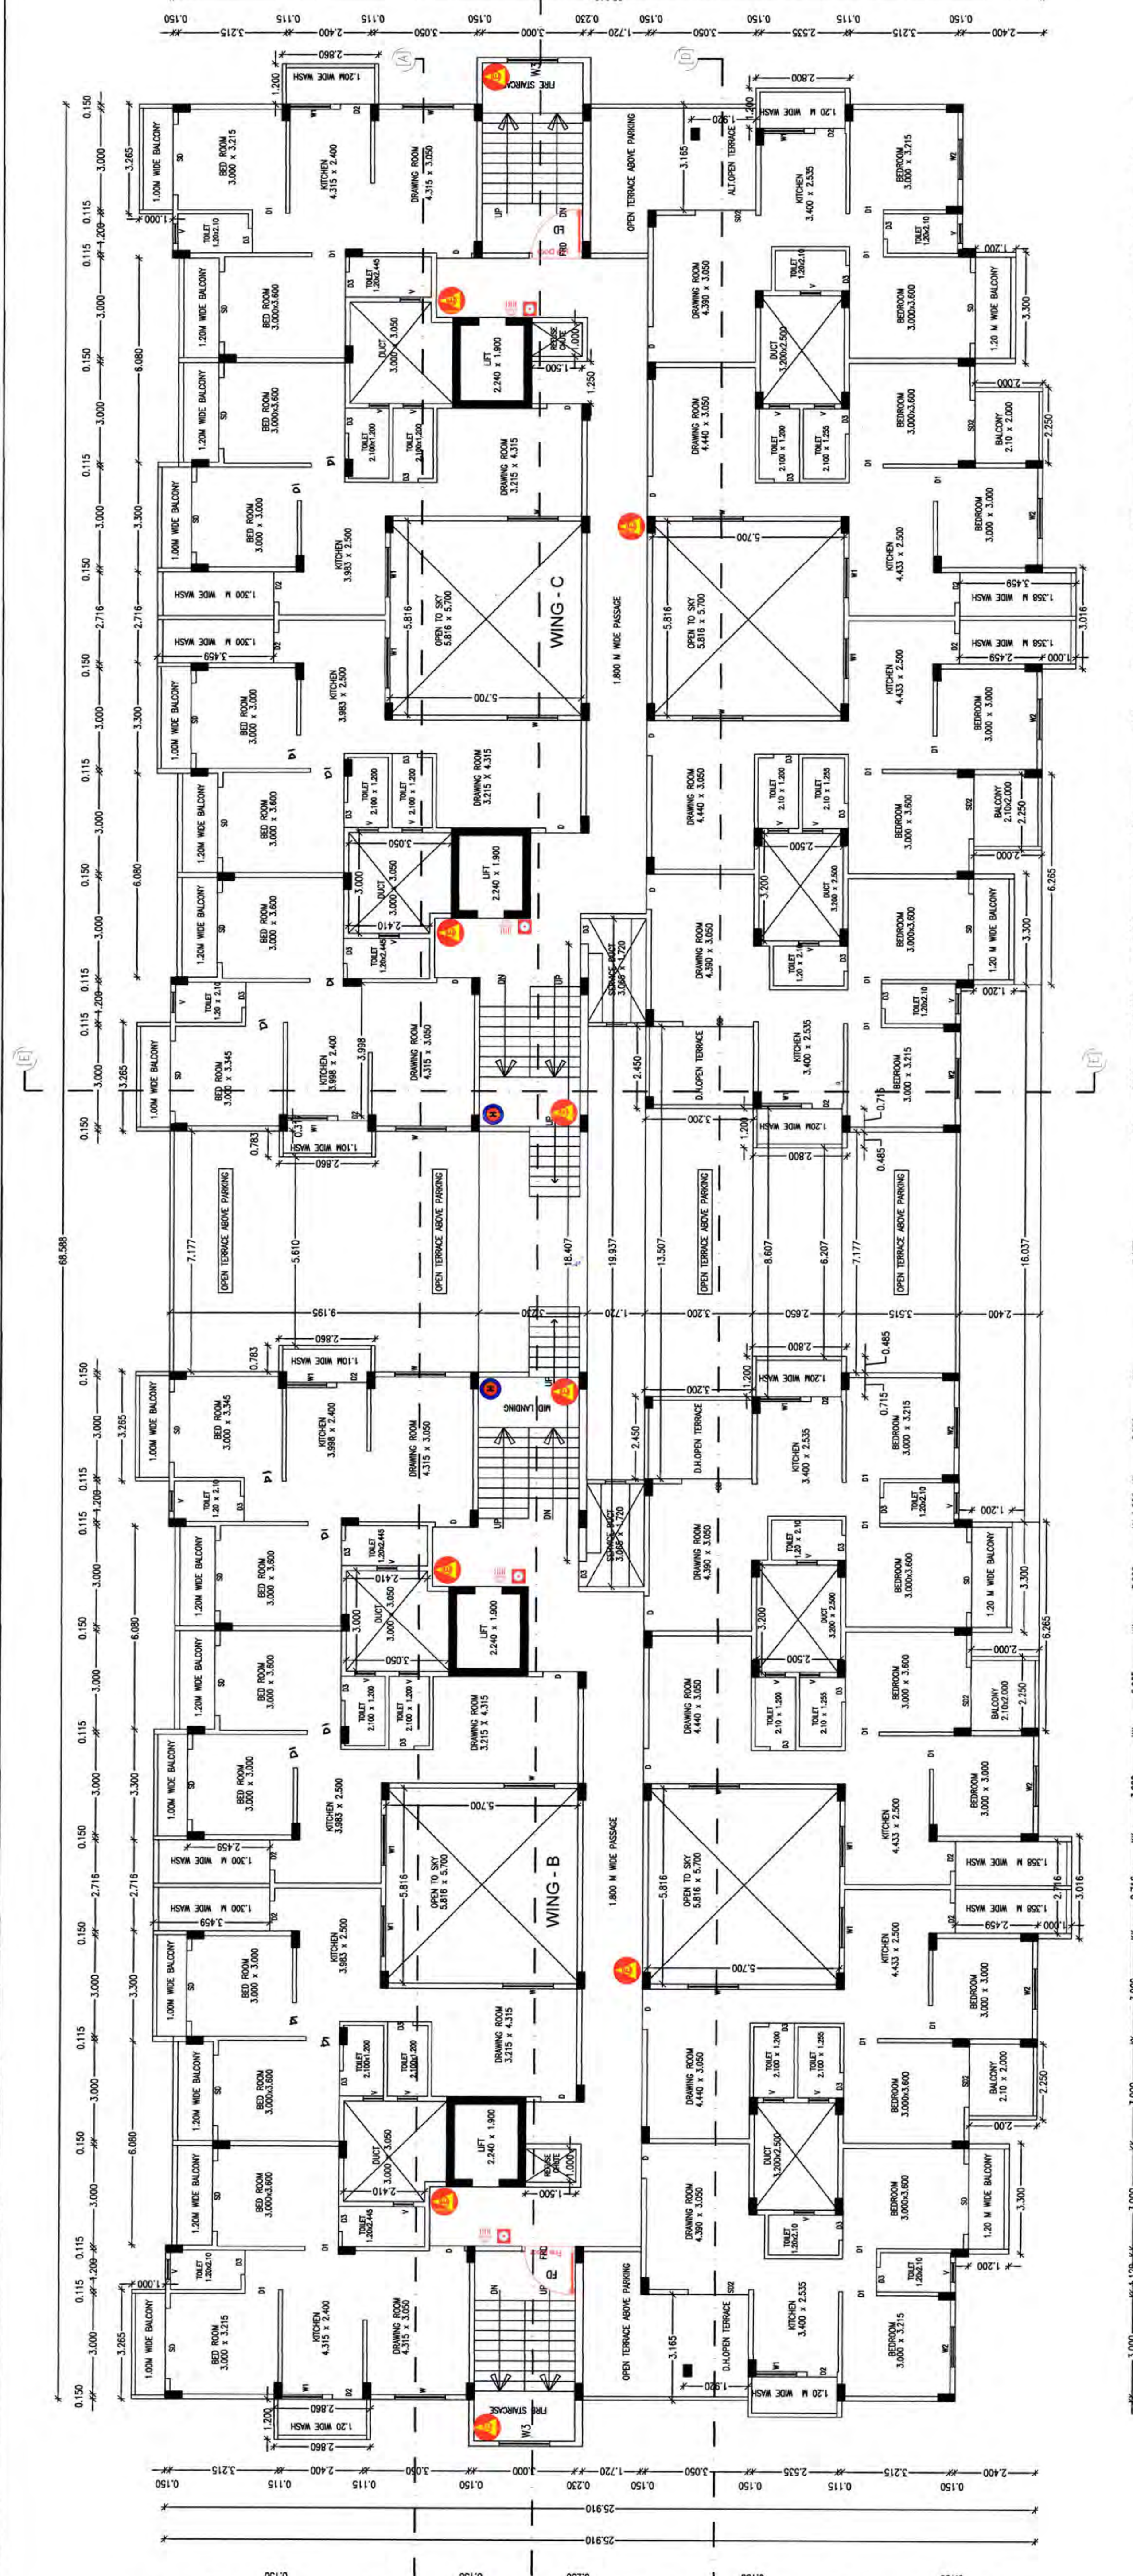
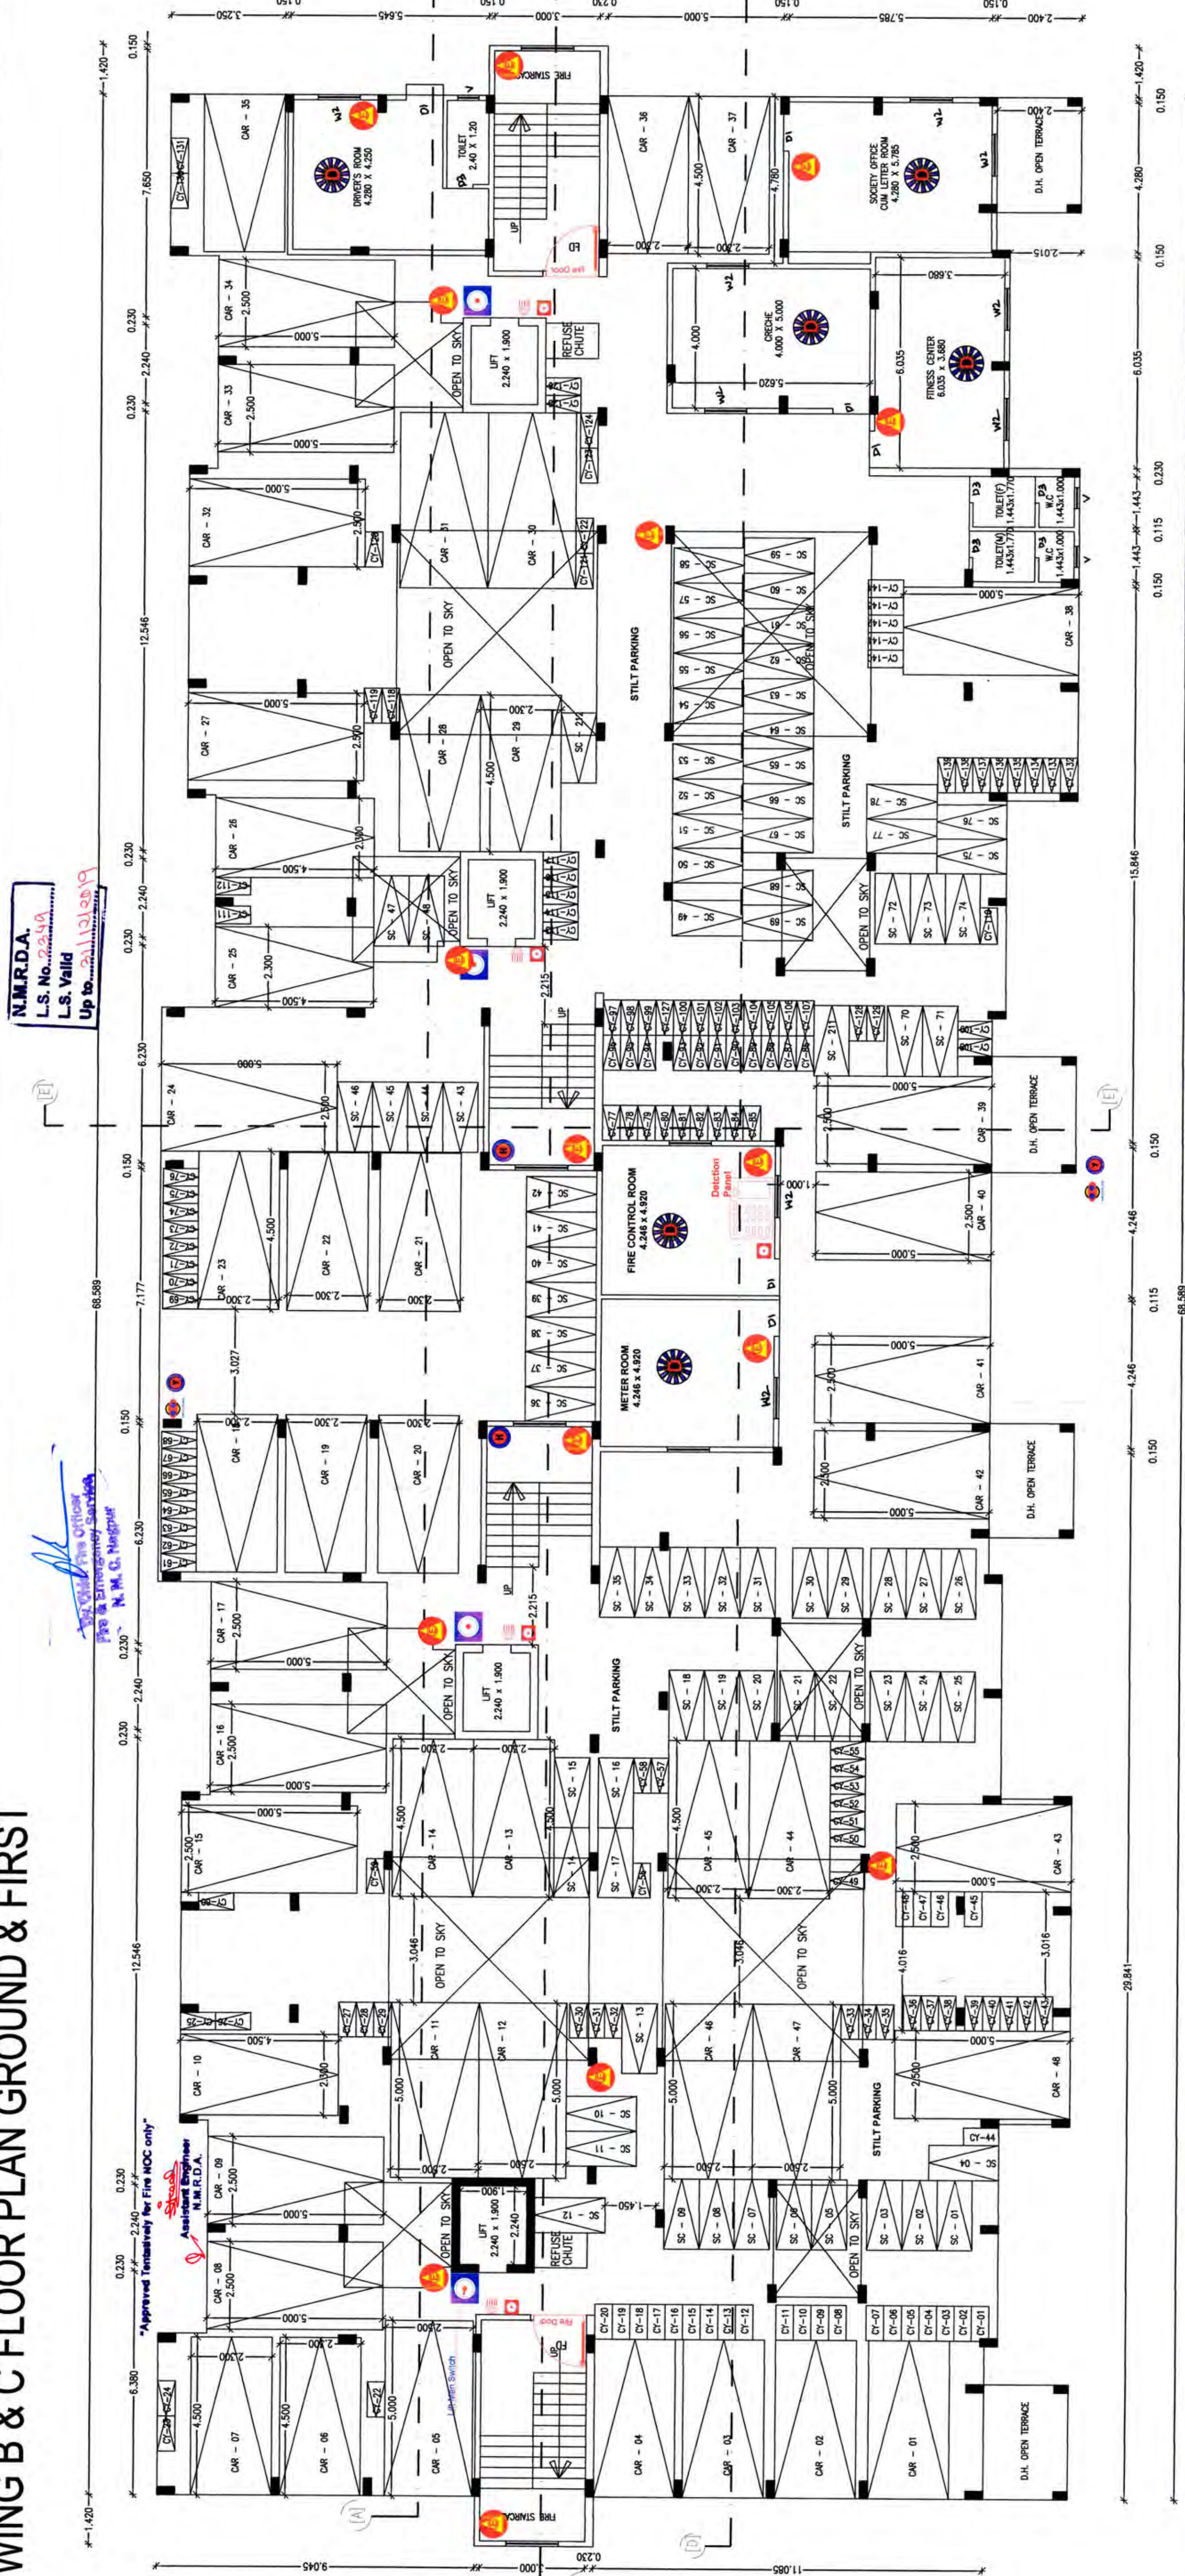


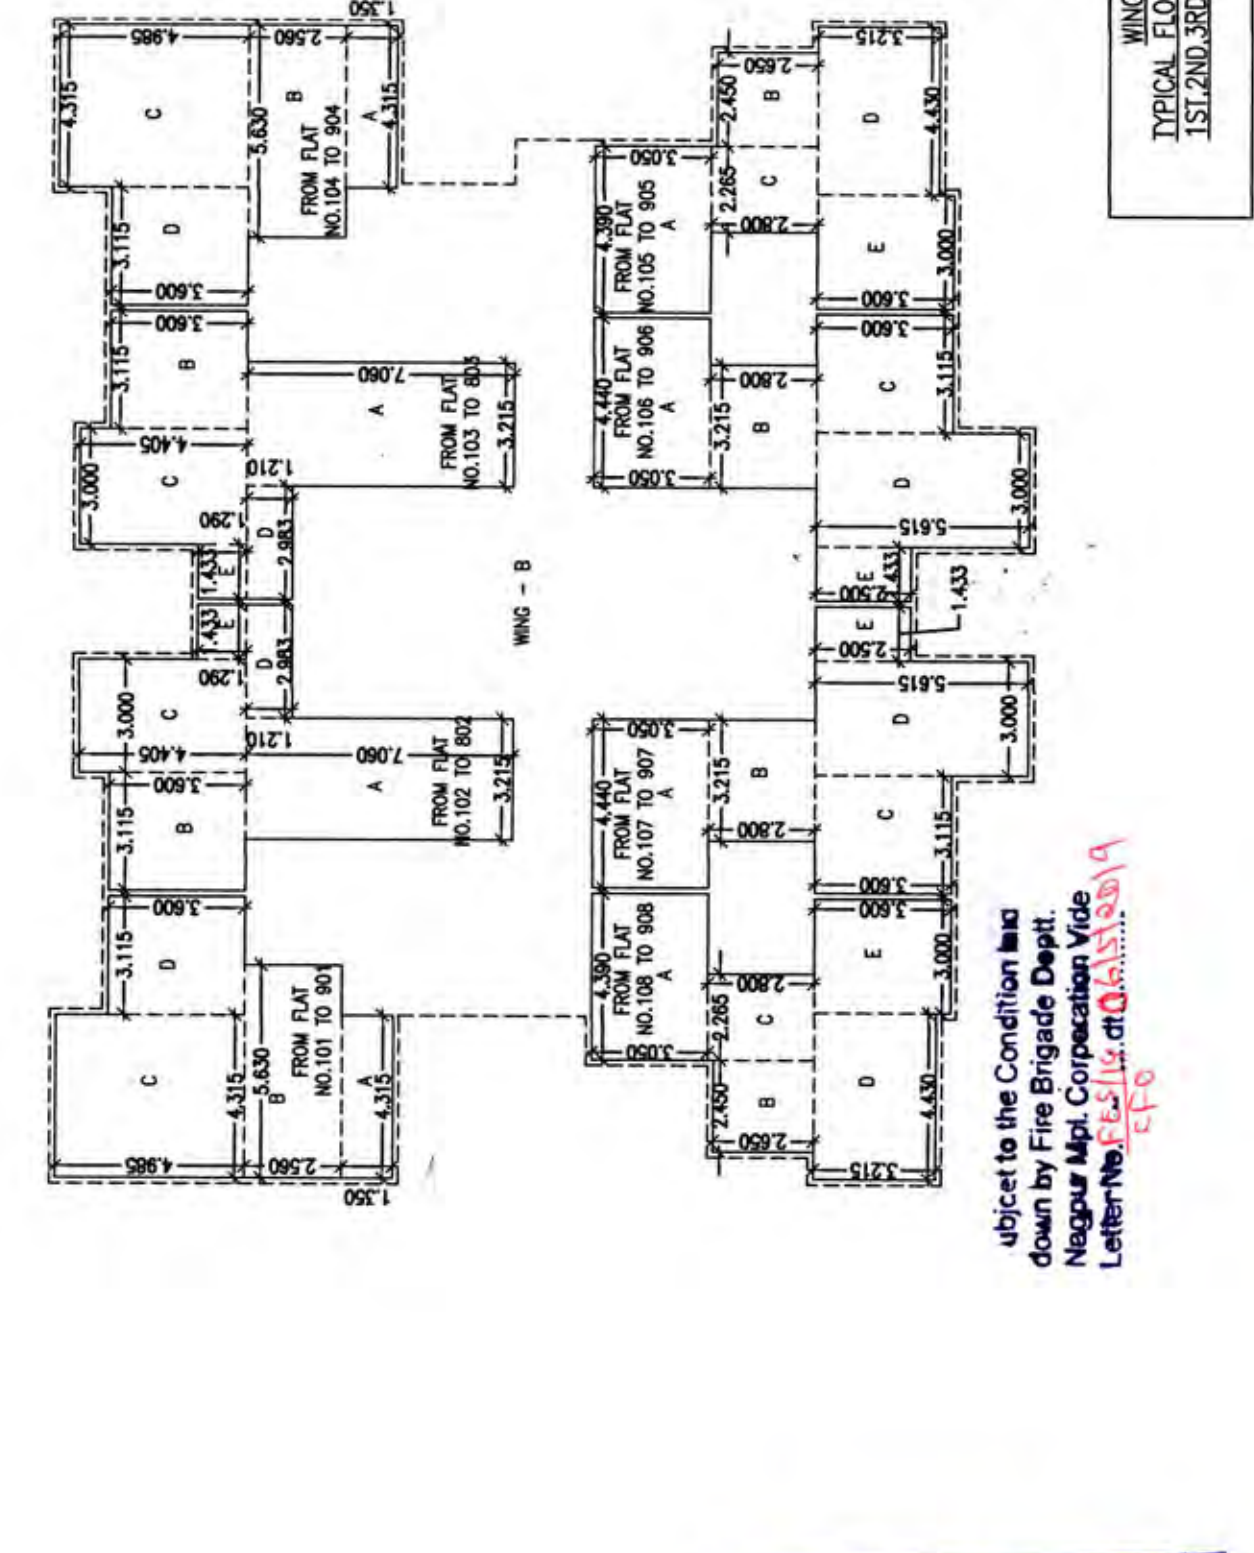
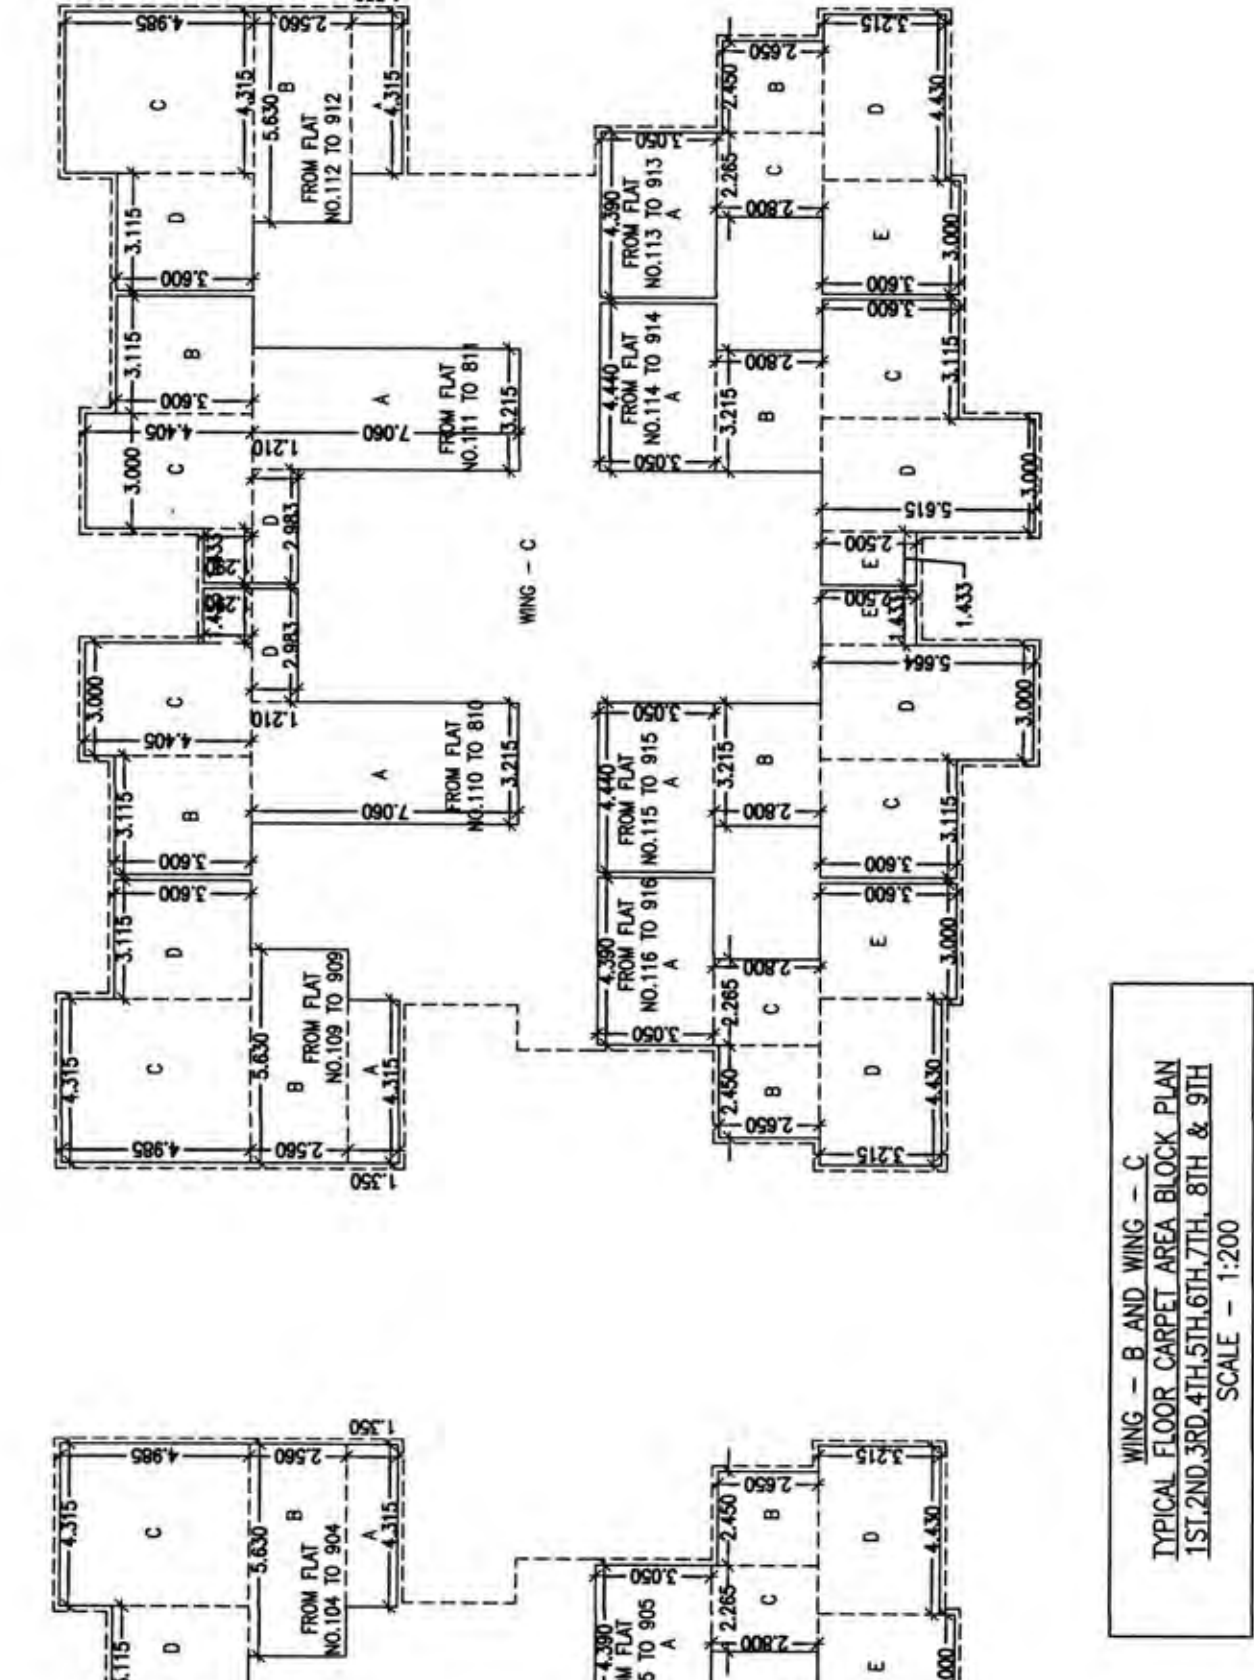
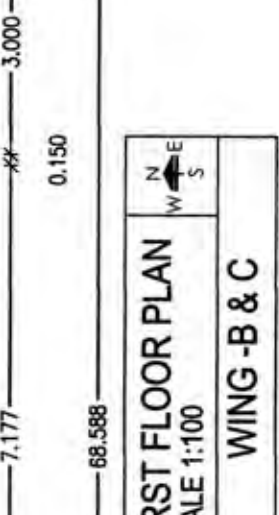
WING B & C FLOOR PLAN GROUND & FIRST



DRAWING SCHEDULE			
QTY	TYPE	SIZE	DESCRIPTION
1	D1	1,050 X 2,100	FULLY PANELLED DOOR
1	D1	1,000 X 2,100	FULLY PANELLED DOOR
1	D1	950 X 2,100	FULLY PANELLED DOOR
1	D1	900 X 2,100	FULLY PANELLED DOOR
1	D1	850 X 2,100	FULLY PANELLED DOOR
1	S1	2,100 X 2,100	SINKING DOOR
1	S2	1,800 X 2,100	SINKING DOOR
1	#	1,500 X 2,100	FULLY GLAZED WINDOW
1	#1	1,500 X 0,900	FULLY GLAZED WINDOW
1	#2	1,500 X 0,900	FULLY GLAZED WINDOW
1	#3	1,500 X 1,200	FULLY GLAZED WINDOW
1	V	0,600 X 0,900	VENTILATOR



THE BUILDER SHOWN IN
THIS DRAWING IS NOT A
REGISTERED ARCHITECT OR SHOWN IN

[illegible][illegible]

**CITY OF THE CORPORATION
OFFICE OF THE CITY OF NAGPUR.**

(FIRE SERVICE)

No Objection Certificate hereby issued
by Fire Service Deptt. for the proposed
construction.

The scope of this approval is Restricted
to Fire Protection arrangements only.
Please See conditions mentioned
to 33 in N.O.C. Certificate
to G.A. / 16 / J.F.B.dated 06/07/2019

06/07/2019
Chief Officer
Fire Service N.M.C. Nagpur.

OFFICE OF THE
MAGPUR METROPOLITAN REGION DEVELOPMENT AUTHORITY

Building Permit No. **191614919**
SANCTIONED

Assistant Engineer
Magpur Metropolitan Region Development Authority

This sanction is subject to conditions of
the sanction letter **191614919**
191614919 order 12

This Sanction is Subject to Conditions
Mentioned in Development agreement

SUBJECT TO THE PROVISIONS OF STRUCTURAL DESIGN
SUFFICIENCY CERTIFICATE DATED 14/05/2016 OF
STRUCTURAL DESIGNER AND APPLICANT

Subject to the provisions of
structural drawings submitted
by applicant.

Subject to Condition of
N.O.C from Airport Authority
DN 24/14/18/19

Necessary arrangement for rain
water harvesting shall be done.

Subject to terms and condition of
Government circular dated 30-01-2016 that
Developer have to construct the temporary
storage, toilet and arrangement of drinking
water.

GROUND FLOOR PLAN



N

SCALE 1:100

WING -B & C



N

Subjected to the conditions that Developer/ Applicant shall construct sewage treatment plant (STP) as per the required norms of Maharashtra Pollution Control Board and shall submit the NOC from MPCB without compliance of same occupation permission shall not be issued.

This Sanction is Subject to Condition that Plans shall be released as per Agreement D/L 10/10/10

Free Drawing & Designing By
MANOPUSH
Lic No. MFS-LAF-0580 & D-0459
U.MLOKHANDE, 70, Diware-Lay-Out, Gocheri, Nagpur.
Ph. No.-9325777025, I.D. manopush@gmail.com

