



OFFICE OF THE
NAGPUR METROPOLITAN REGION DEVELOPMENT AUTHORITY
Building Permit No. BE/2006/DE/1/South/Nagpur(K)/N
SANCTIONED
Sanctioned
Assistant Engineer
Nagpur Metropolitan Region Development Authority

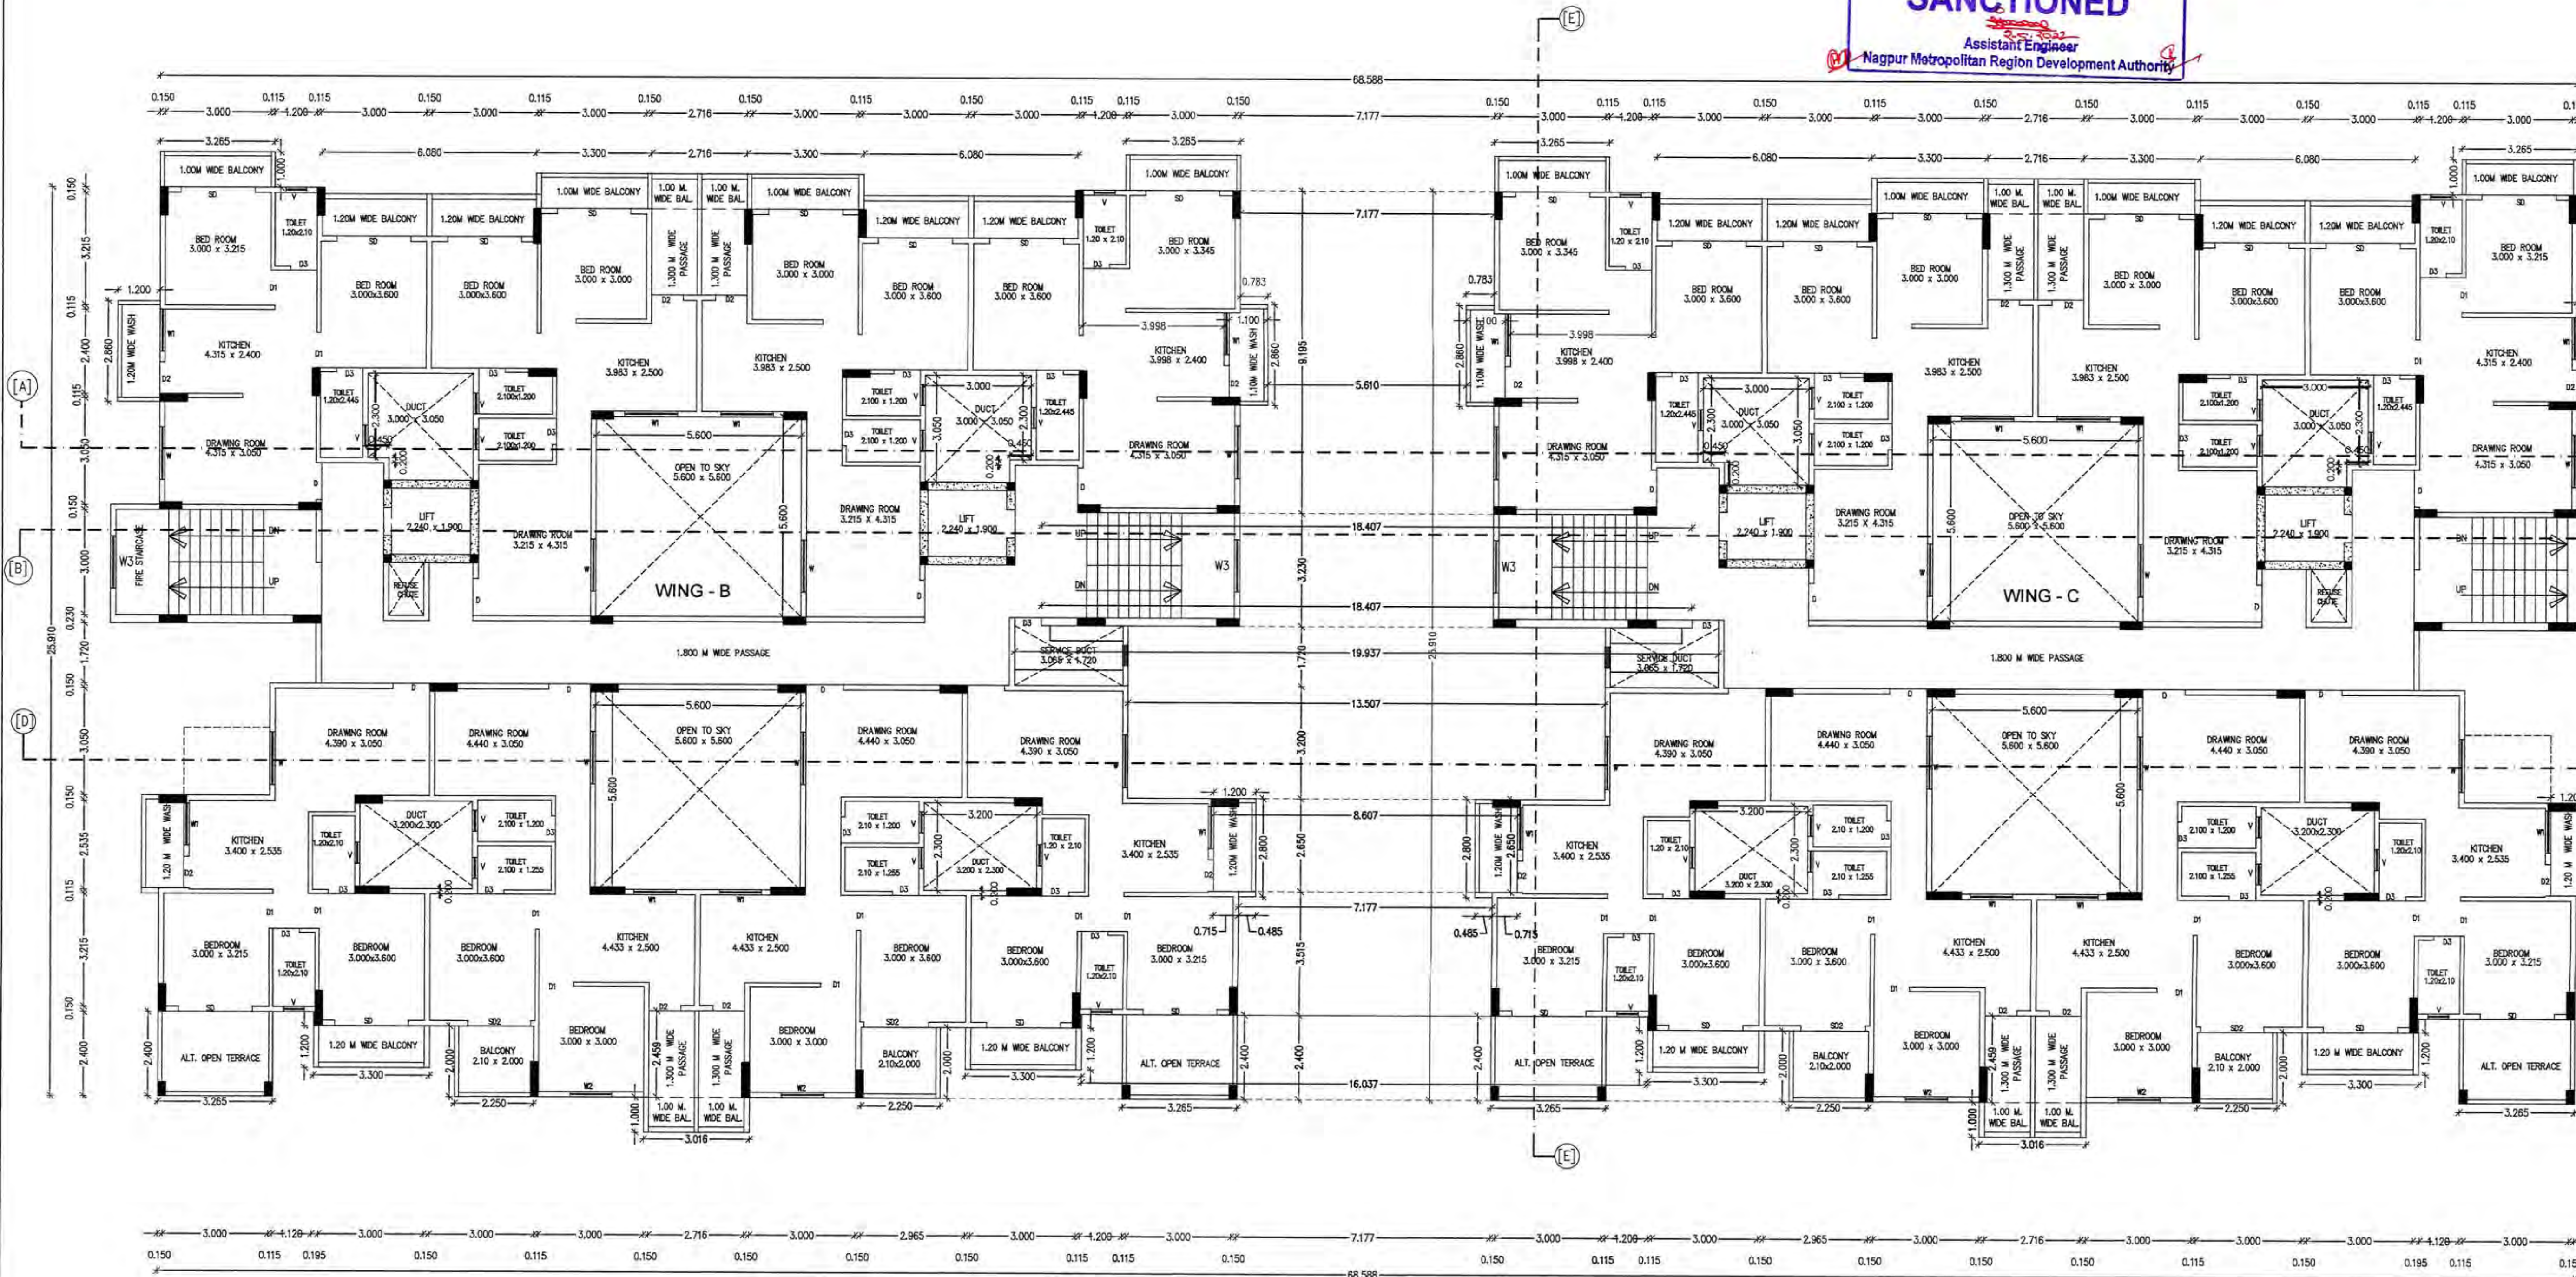

TYPICAL FLOOR PLAN
(2ND, 4TH, 6TH & 8TH)
SCALE 1:100

W N
S

EXISTING WING - B & C

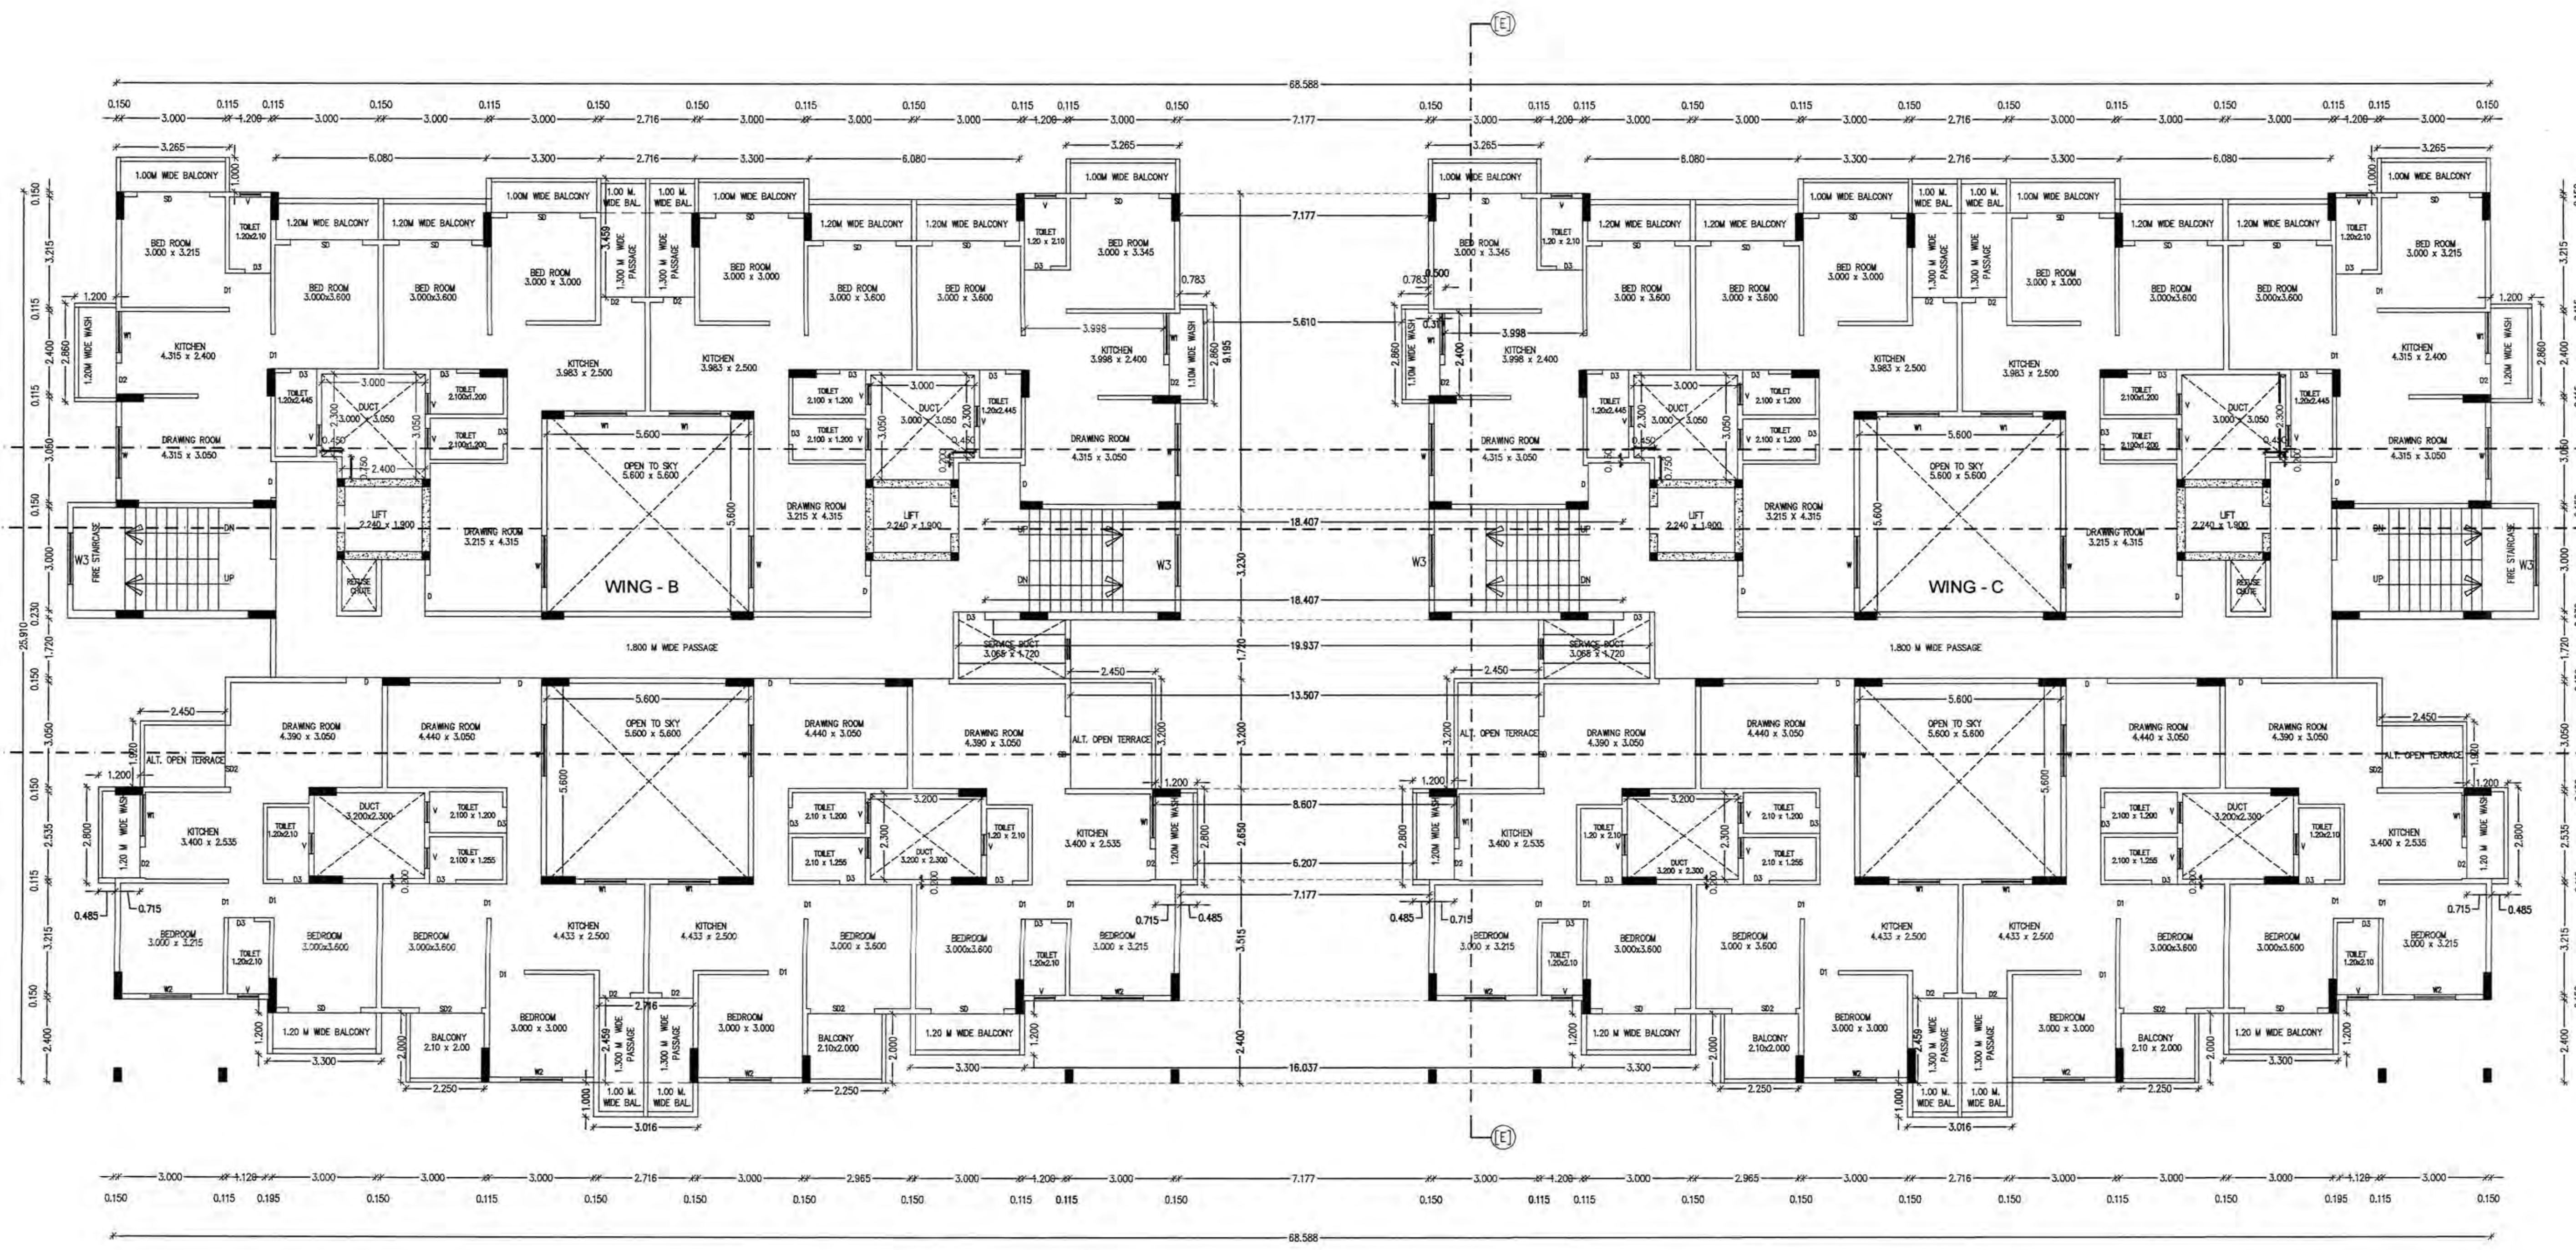

TYPICAL FLOOR PLAN
(3RD AND 5TH & 9TH FLOOR)
SCALE: 1:100

EXISTING WING - B & C

M/S SHREE LAXMI VENTURE PVT. LTD. THROUGH DIRECTORS

- 1) SHRI. VINOD PUNDLIKRAO KUBDE
- 2) SHRI. RAJESH HOMRAJ ROKADE
- 3) SHRI. GANESH HOMRAJ ROKADE
- 4) SHRI. UMESH RAMBHAU MHATRE

This sanction is subject to conditions of
N.A. order Dt 04/05/2019
P.A.T.P. order Dt —

This Sanction is Subject to Conditions
Mentioned in Development Agreement
Dt. 14/05/2019

SUBJECT TO THE PROVISIONS OF STRUCTURAL DESIGN
SUFFICIENCY CERTIFICATE DATED 04.10.2022 OF
STRUCTURAL DESIGNER AND APPLICANT

Subject to the provisions of structural drawings submitted by applicant.

Necessary arrangement for rain water harvesting shall be done

Subject to Condition of
N.O.C. from Airport Authority

Subject to the Condition laid down by Fire Brigade Deptt.

Letter No. **FES/14/dt.06/05/2019**

The Previous Building Permit
No. BE(NMRDAVE) South (NMRDAVE)

South (Nayak) No. MB-748/2019
Dated 14.06.2019
Building Plan is stands to be cancelled.

This Sanction is Subject to Conditions

Condition No. 2(a-e) of the Development Agreement D. 4/6/2017

Subject to the condition that the
Applicant shall construct sewage treatment

plant (STP) as per the required Maharashtra Pollution Control Board.

shall submit the NOC from MPCB
compliance of same occupation per

Subject to terms and conditions

Subject to terms and con
Government circular dated 30-01
Developer have to construct the

(D) Developer have to construct the shade, toilet and arrangement of water for the labours.

OPENING SCHEDULE	
TYPE	SIZE

TYPE	SIZE
D	1.050 X 2.100
D1	1.000 X 2.100

D2	0.900 X 2.100
D3	0.750 X 2.100

SD	2.100 X 2.100
SD2	1.800 X 2.100
W	1.400 X 1.200

W	1.500 X 1.200
W1	1.500 X .0.900
W2	1.200 X 1.200

W2	1.200 X 1.200
W3	1.500 X 1.200
V	0.600 X 0.600

INDEX :-
PLOT BOUNDARY SHOWN IN
EXISTING CONSTRUCTION PLUGH IN

EXISTING CONSTRUCTION SHOWN IN
OWNER'S SIGN.

100

1. Price

1) SHRI. VINOD PUNDLIKRAO KURDE

~~88~~

2) SHRI. RAJESH HOMRAJ ROKAD

ARCHITECT'S SIGN.

Final



— 177 —

DESIGN
Flat no. G-6, C
New

SCALE:- 1:100, 1:200,1:500,

SHEET NO. - 06/13