

*Approved tentatively for Plan NOC Only

Building Engineer (NIT)
N.T. Nandani

N.T.
L.S. NO. 2746
L.S. Valid
up to 28/12/2018

This Sanction is Subject to Condition of that Part which is referred to in the Condition of the Development Agreement of 17/12/14


OFFICE OF THE NAGPUR IMPROVEMENT TRUST
Special planning authority for Nagpur Metropolitan Area
Building Permit No. 1117/18/744
Date: 11/11/2018
SANCTIONED
Building Engineer (Metro)
Nagpur Improvement Trust

Subject to terms and condition of Government Circular dated 30-11-2015, that Developer have to construct the temporary shade, toilet and arrangement of disposal of water for the labourers.

OFFICE OF THE CORPORATION
OF THE CITY OF NAGPUR.
(P.W. DIVISION)
No Objection Certificate is issued for the proposed construction.
The scope of this approval is restricted to the proposed construction only.
Please see conditions mentioned in the N.O.C. Certificate.
No. G.A. 1755/18 dated 11/11/2018
Chief Executive Officer
P.W. Division N.M.C. Nagpur

Subject to the Condition laid down by Fire Brigade Dept. Nagpur M.C. Corporation vide Letter No. 1755/18 dated 11-11-2018

SUBMISSION DRAWING SHEET NO. 25
PROJECT ADDRESS:
PROPOSED RESIDENTIAL MULTI FAMILY DWELLING UNIT ON PLOT NO. 11 KHASRA SURVEY NO. 582 (PART) MOUZA PANARI (BZ. TAL. NAGPUR (RURAL), DIST. NAGPUR, BELONGING TO MS NOVEL RESIDENTIAL INFRASTRUCTURES THROUGH (1) OM SHIVAM BUILDCON PVT. LTD. THROUGH DIRECTOR, SHRI RAVINORA KISANRAO KAPSE, (2) YASHODA HYBRID SEEDS PVT. LTD. THROUGH DIRECTOR SHRI SHANKAR DHANU PARADE.
APPROVAL STAMP:

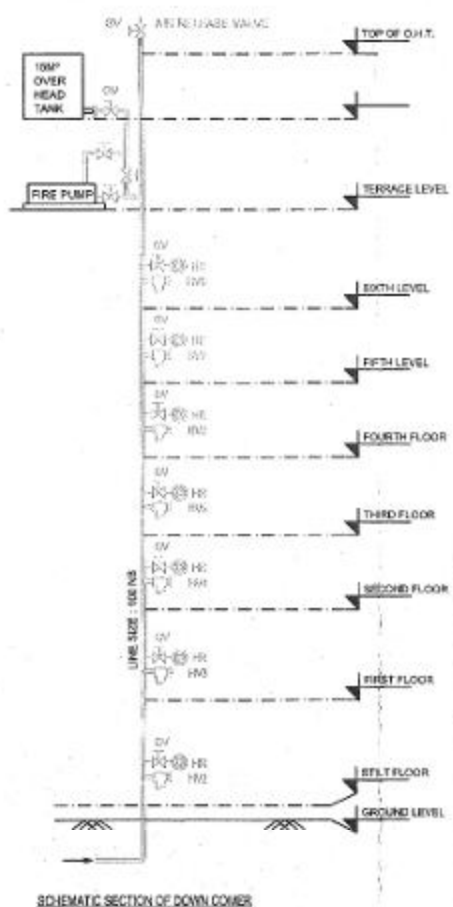

LEGEND:

NO.	DESCRIPTION	SYMBOL
1.	HOSE BOX	HB
2.	BRASS HEADED HYDRANT VALVE (BRASS TYPE - 32MM)	HV
3.	UNDER GROUND HYDRANT PIPE LINE	UHP
4.	ABOVE GROUND HYDRANT PIPE LINE	AHP
5.	SLIDE VALVE	SV
6.	SAFETY VALVE	SV
7.	NON RETURN VALVE	NRV
8.	HOSE REEL	HR
9.	CUTTY PIPE FIRE EXTINGUISHER (KKS)	CKT
10.	AIR TYPE FIRE EXTINGUISHER (KKS)	EXT
11.	TWO HOUR RATED FIRE CHECK DOOR	FD
12.	FIRE INLET VALVE	FI
13.	MANUAL CALL POINT	CP
14.	WORK BOX	WB


Contents of sheet :
Plan and Section
Stamps of Approval of Plans
CERTIFICATE OF AREA
Certified that the plot under reference was surveyed by me on ... and the dimensions of sides etc. of the plot stated on plan are as measured on site and the area so worked out tally with the area stated in document of ownership / T.P. Scheme Records / Land Records Department / City Survey records.

Signature of Architect/ Licensed Engineer/ Structural Engineer / Supervisor

NOTES:
1. DRAWING SHOULD NOT BE SCALED AND ONLY WRITTEN DIMENSIONS ARE TO BE FOLLOWED.
2. ALL EXTERNAL WALLS ARE 150 MM THK. AND INTERNAL WALLS 115 MM THK. FLY ASH BRICK.

OWNER: NOVEL INFRASTRUCTURE
ARCHITECT: EKVIRRA ARCHITECTS
DATE: 28/10/18
REV. NO.: 01
SIGNATURE: [Signature]
SIGNATURE: [Signature]

APPROVED BY: [Signature]
DATE: 28/10/18
REV. NO.: 01
SIGNATURE: [Signature]
SIGNATURE: [Signature]

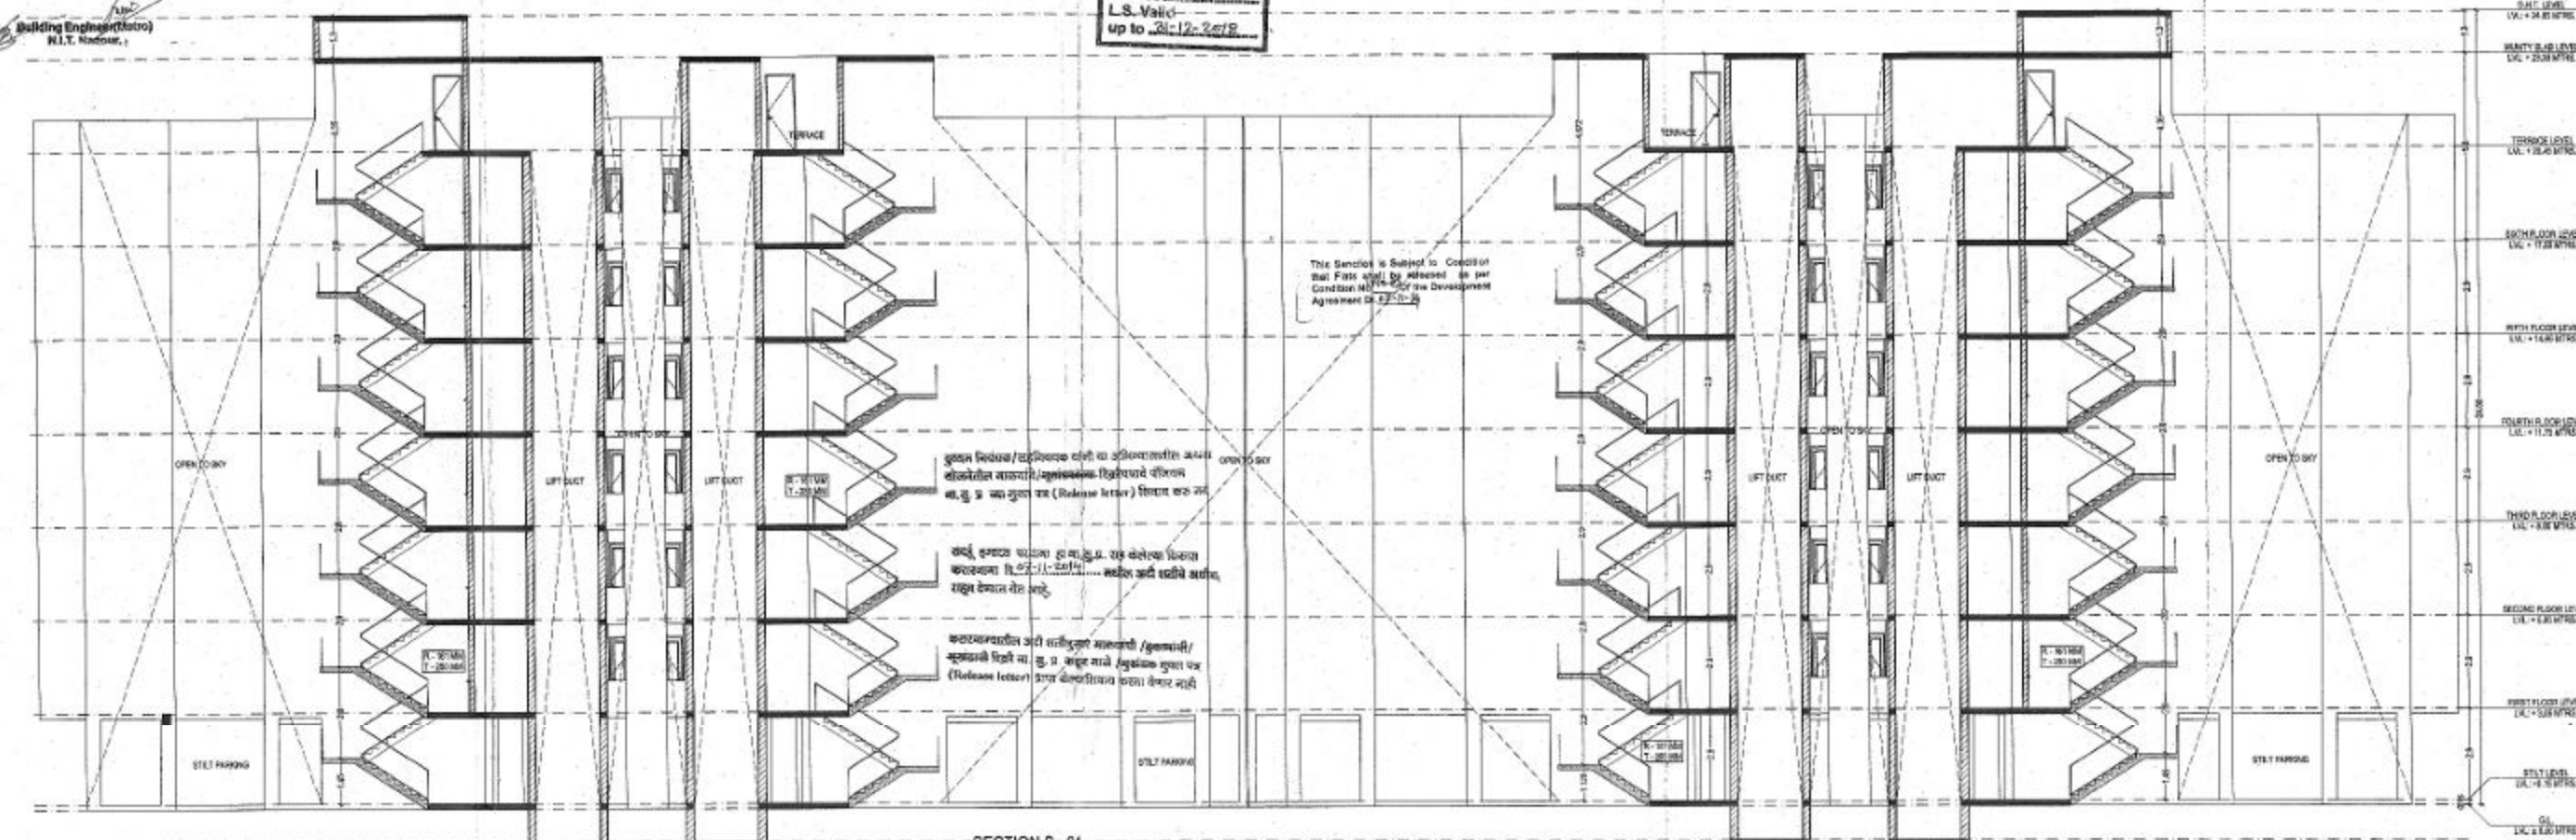

SECTION S-01


This Sanction is Subject to Conditions Mentioned in Development agreement Dt. 17/11/14 with N.I.T.

Subject to the provisions of structural drawings submitted by applicant.


NECESSARY ARRANGEMENT FOR RAIN WATER HARVESTING SHALL BE DONE.




FRONT ELEVATION

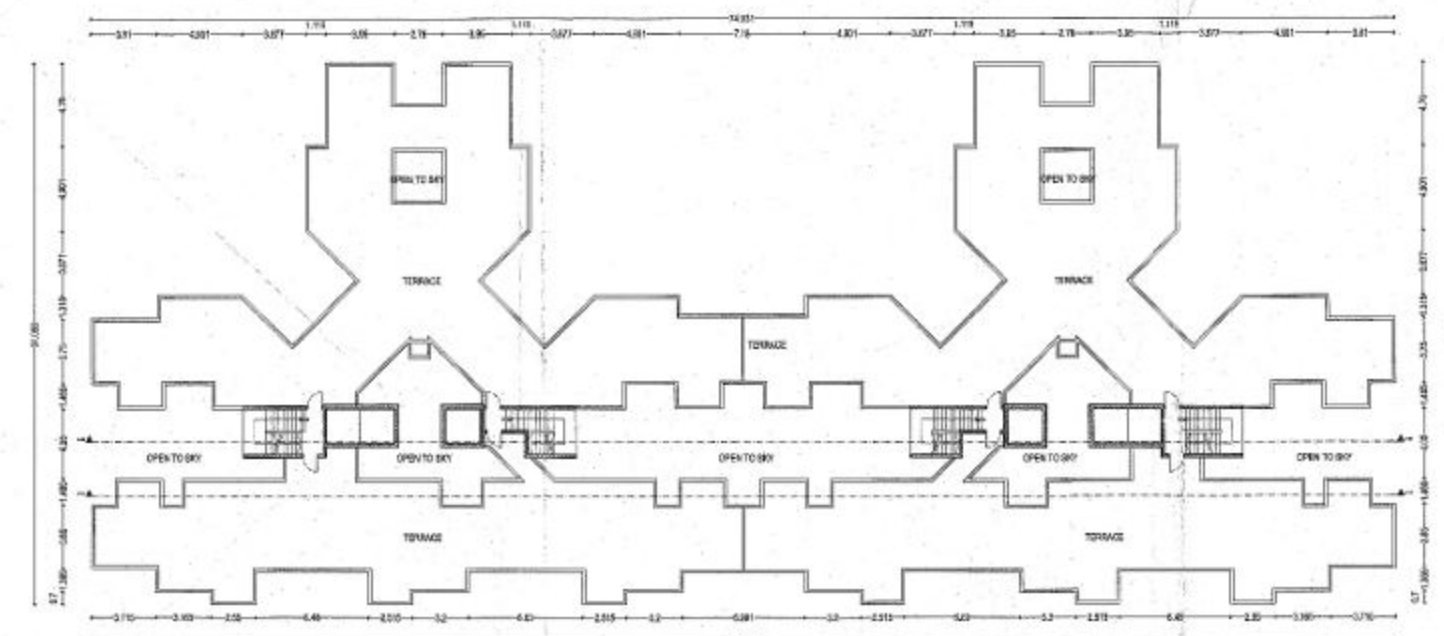


TERRACE PLAN

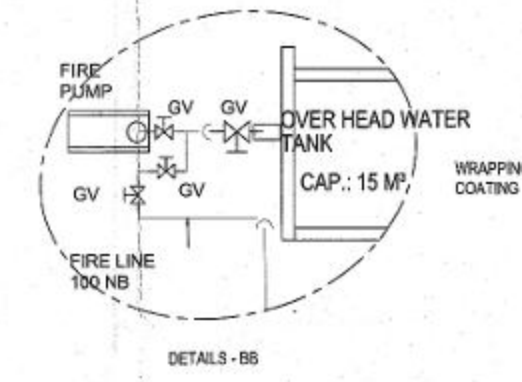


DETAILS - BS

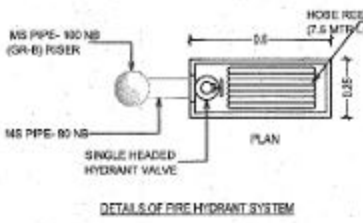

DETAILS OF FIRE HYDRANT SYSTEM

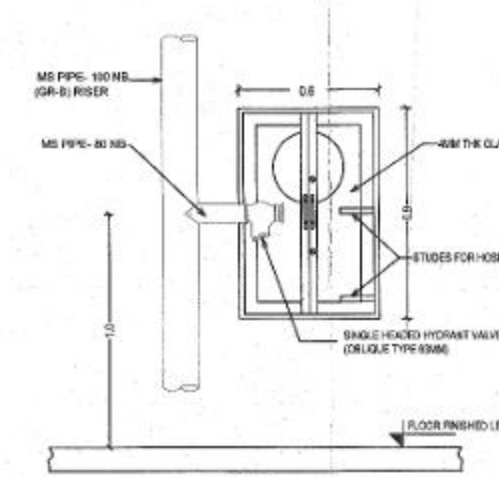

ELEVATION

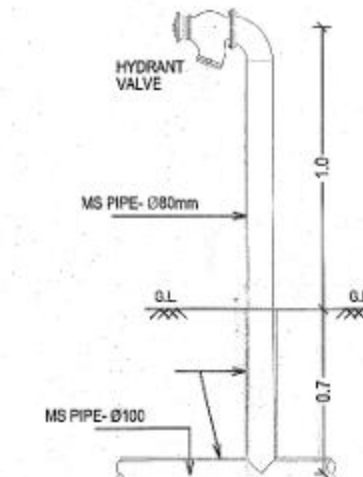

TYPICAL SECTION OF UNDER GROUND HYDRANT LINE

APPROVED BY: [Signature]
DATE: 28/10/18
REV. NO.: 01
SIGNATURE: [Signature]
SIGNATURE: [Signature]