



GROUND FLOOR PLAN




Polygon	Area
A-Block	1564.64
L1	7.61
V1	7.53
V2	4.56
V3	4.56
V4	64.56
P1	334.21
S1	19.58
S2	19.58
S3	19.58
Total	1082.88

FIRST FLOOR PLAN



Polygon	Area
A-Block	3234.03
L1	7.61
L2	6.45
V1	64.56
V2	7.53
V3	5.59
V4	4.56
V5	4.56
P1	334.36
P2	281.04
S1	19.58
S2	16.90
S3	13.95
S4	13.95
S5	19.53
S6	19.53
Total	2414.33

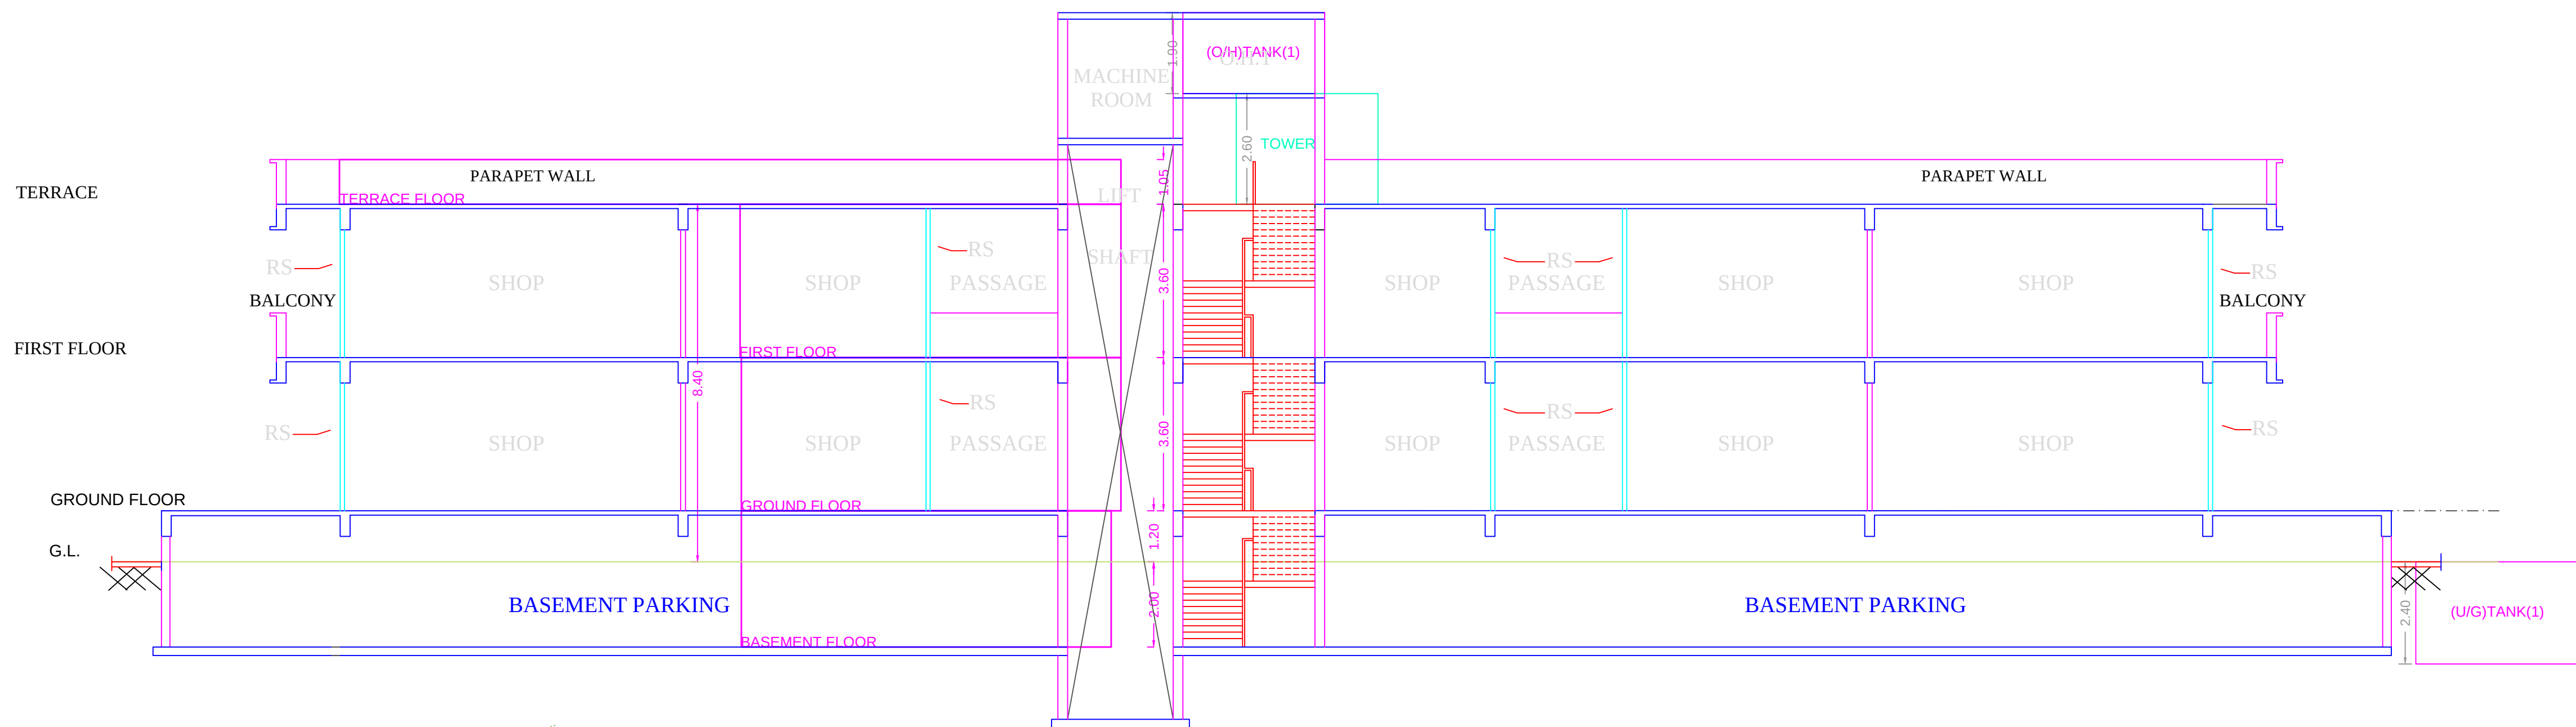

STAMP OF APPROVAL

DRAWING(s) APPROVED SUBJECT TO
CONDITIONS CONTAINED IN THE
LETTER NO. EE-1/A/10-DCR / A-15952 /
DATED 11.01.2018

BUILDING: 1 (B)

OWNER'S NAME: Shri. Anuj Badjate		OWNER'S SIGN:
PROJECT: Plot No. : X-102/2 Ward : Village :		
INDUSTRIAL AREA : ARCHITECT: Manish Radheshyam Khobragade SQUARE DESIGN STUDIO 2ND FLOOR, 52, BAJAJ NAGAR, NAGPUR - 44 00 10 MAHARASHTRA.		
JOB NO. : INWARD NO. : KEY NO. :		DRG. NO. : SCALE : DRAWN BY/CHECKED BY : DATE : SHEET NO. : 3/4