



STAMP OF APPROVAL

DRAWING(S) APPROVED SUBJECT TO
CONDITIONS CONTAINED IN THE
LETTER NO. EE-1/Auto-DCR / A-15952 /
DATED 11.01.2018


BUILDING: 1 (B)

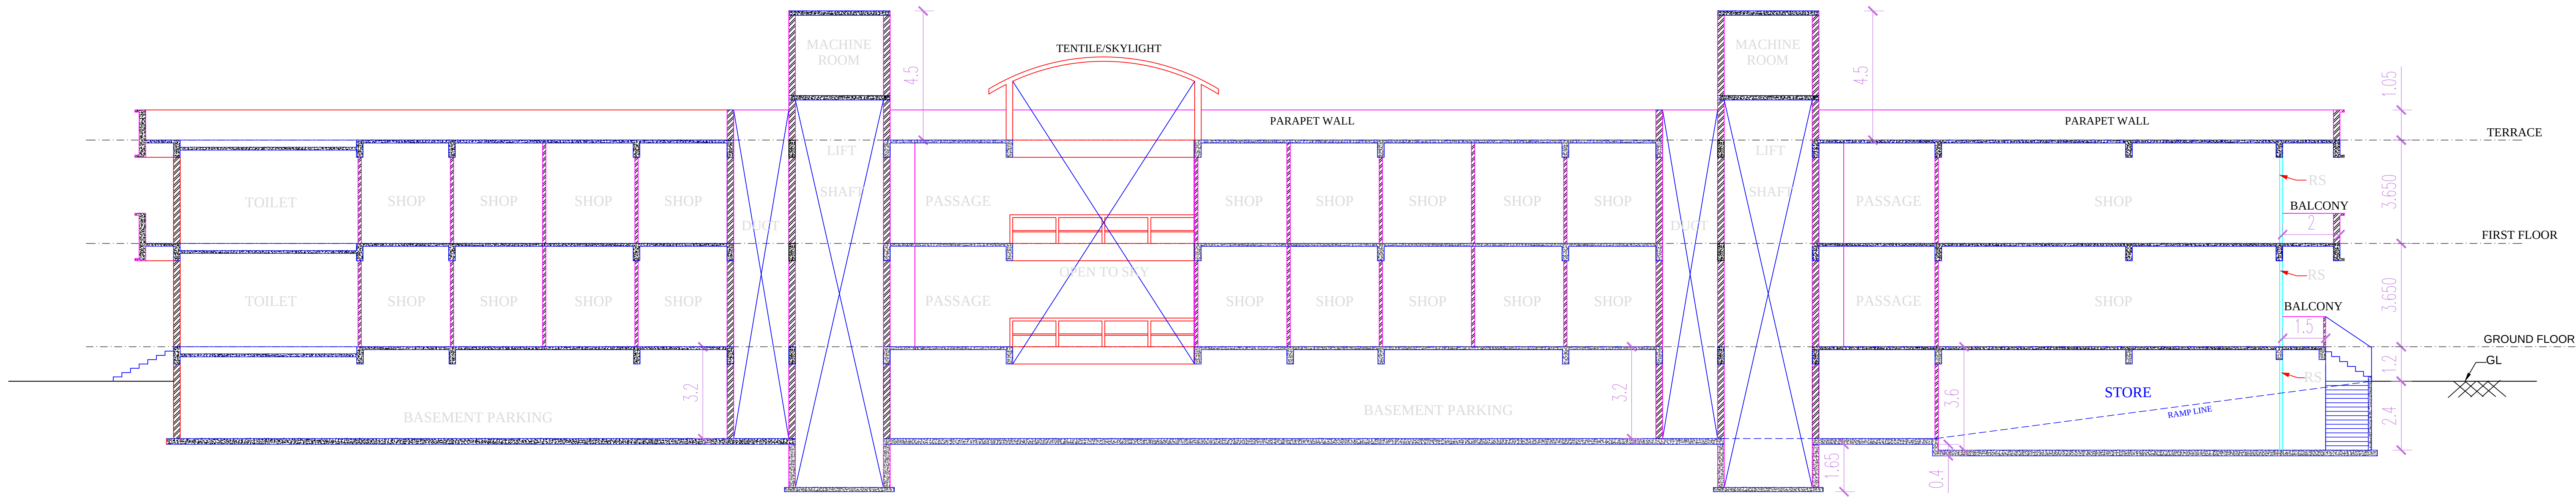

SECTION A-A SCALE - 1:100

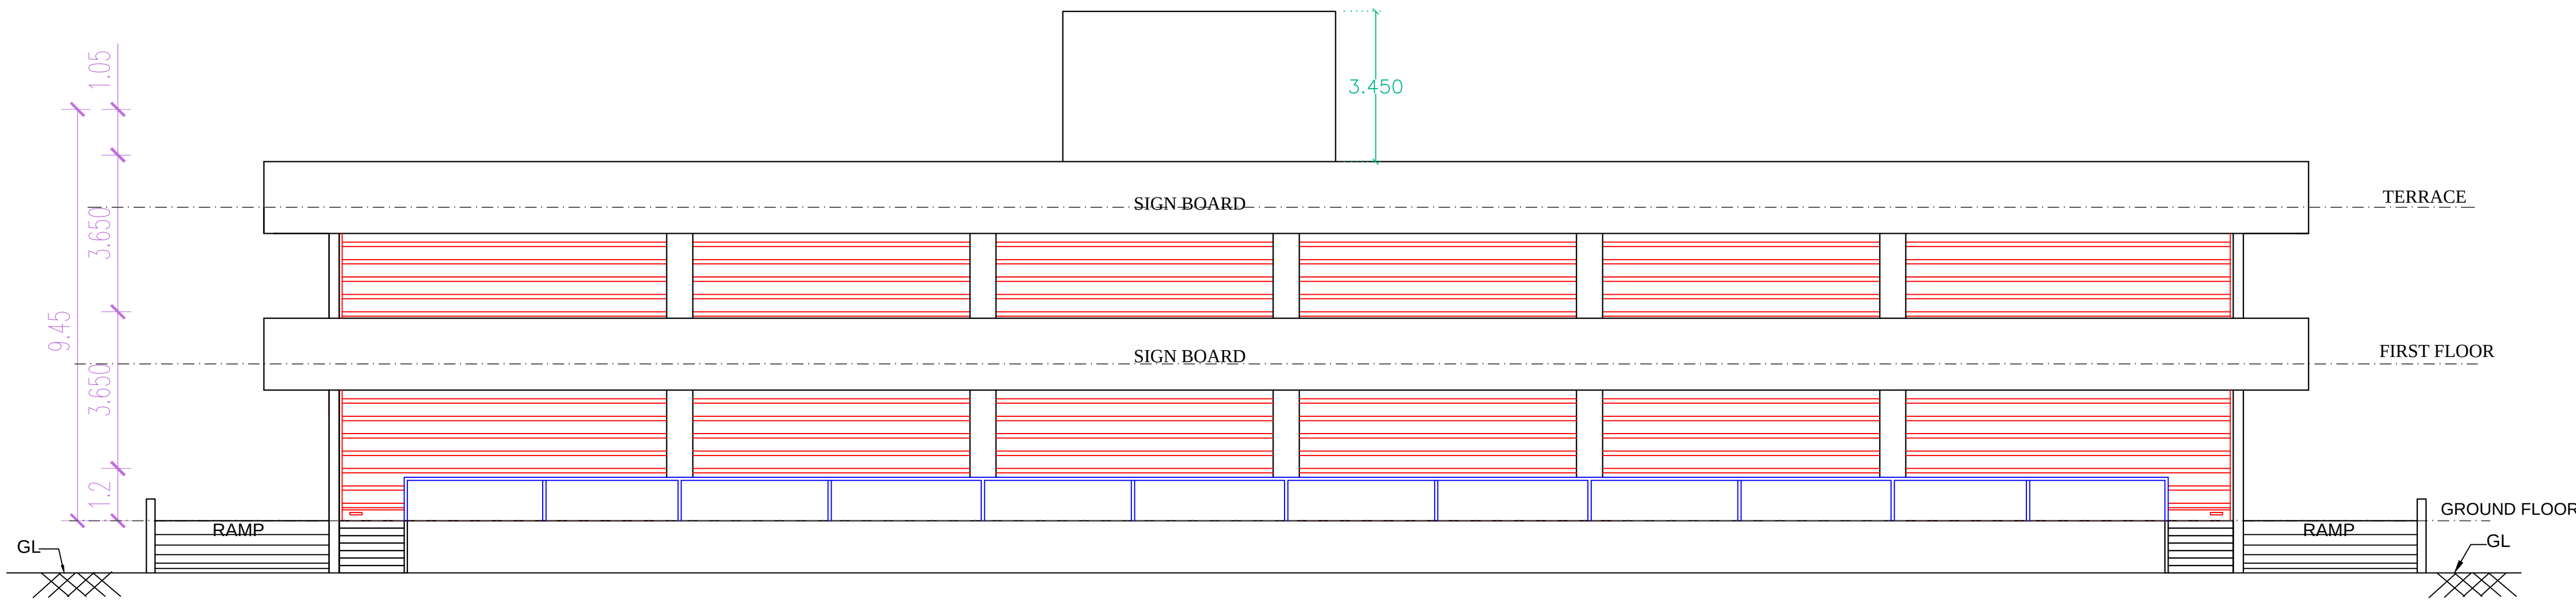


FRONT ELEVATION SCALE - 1:100

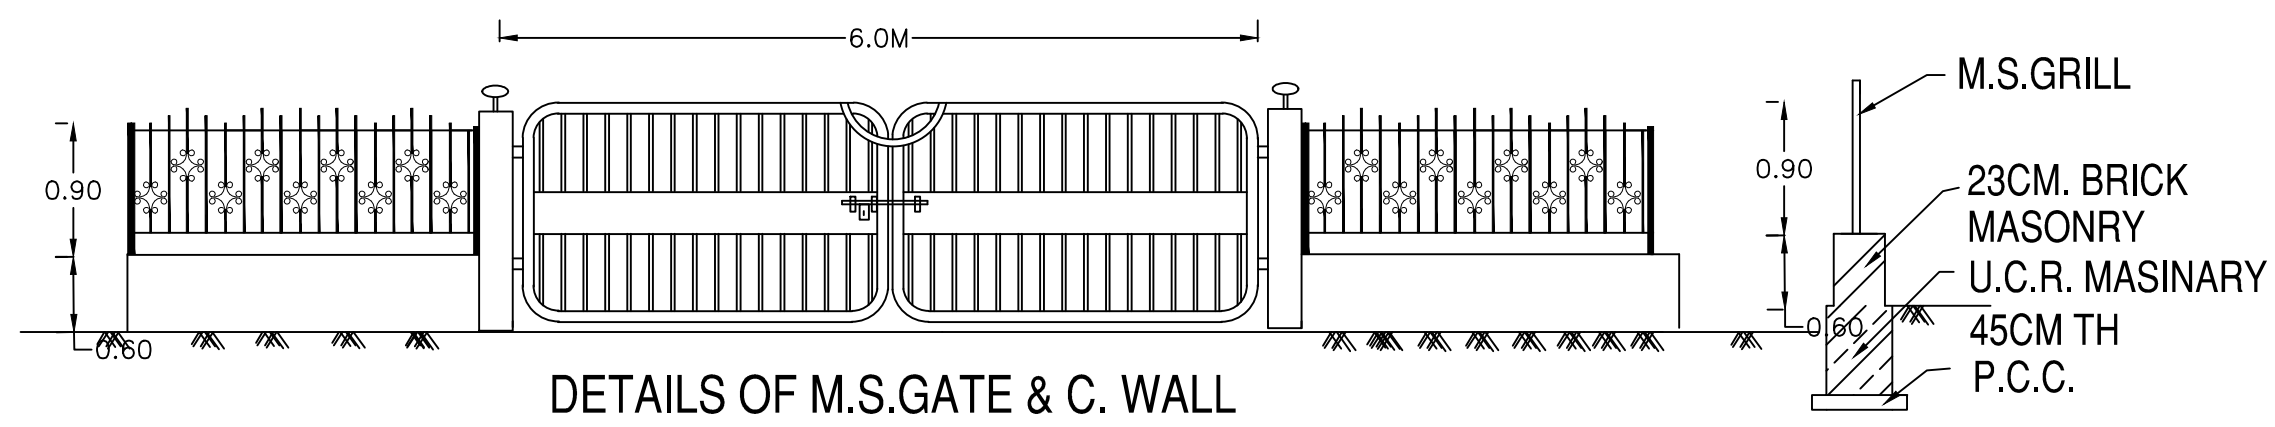

DETAILS OF M.S. GATE & C. WALL


ROAD SIDE COMPOUND WALL SECTION

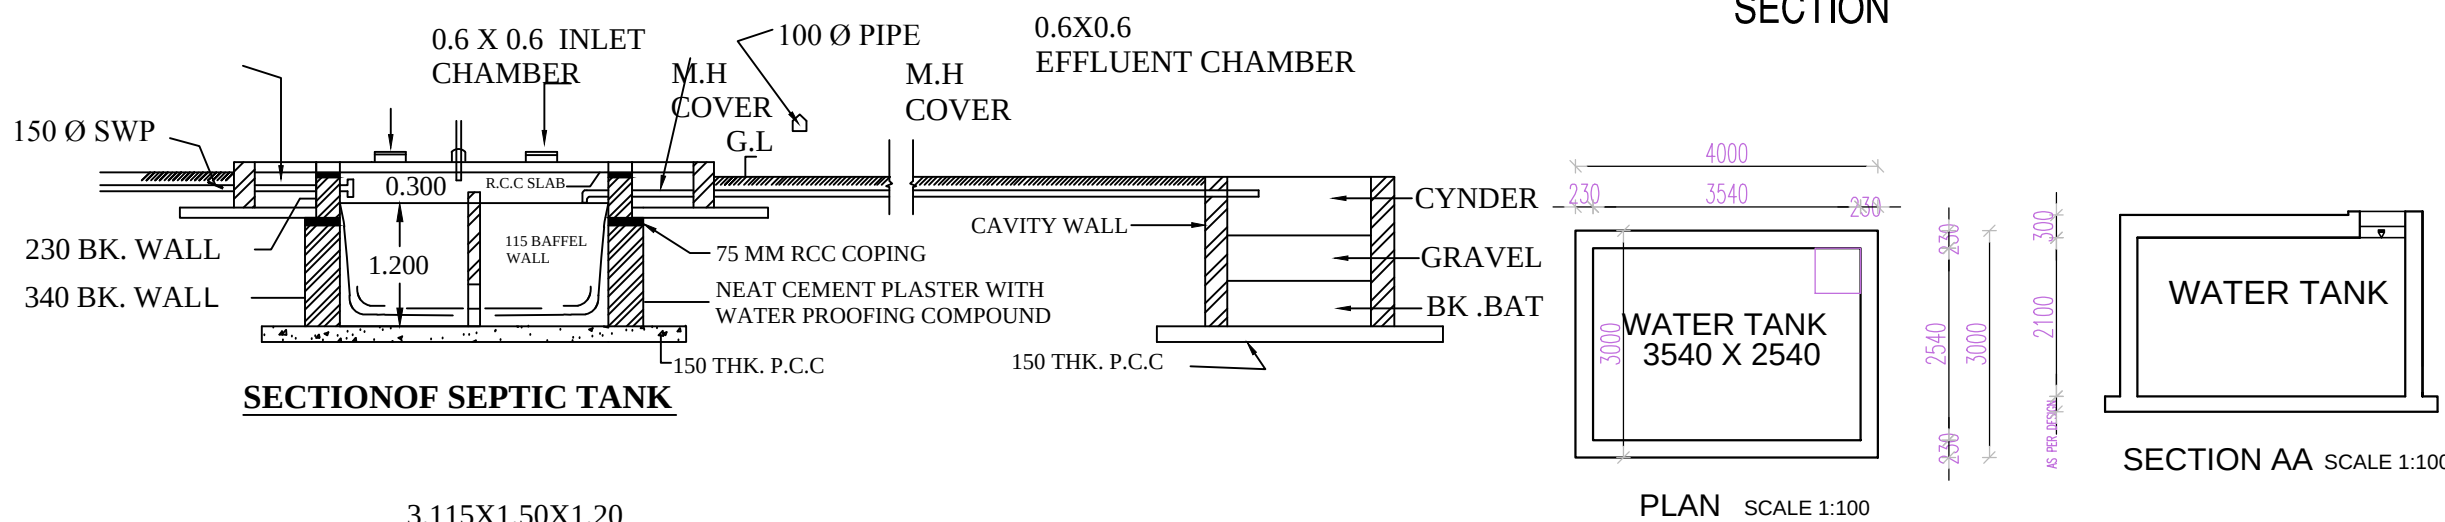

SECTION OF SEPTIC TANK

PLAN SCALE 1:100


SECTION AA SCALE 1:100

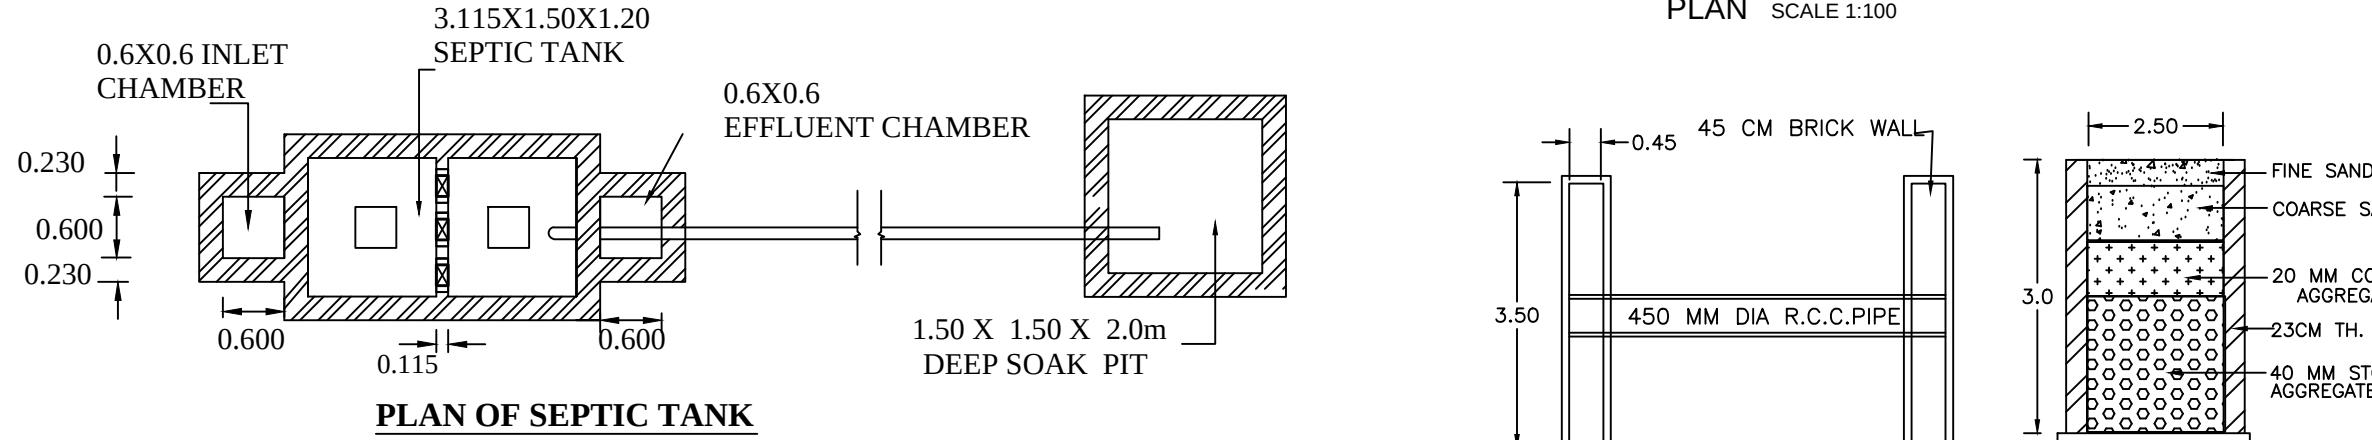

PLAN OF SEPTIC TANK

DEATILS OF C.D.WORK

SECTION OF FILTER PIT [2.5 X 2.5 X3.00] R.W.H.S.

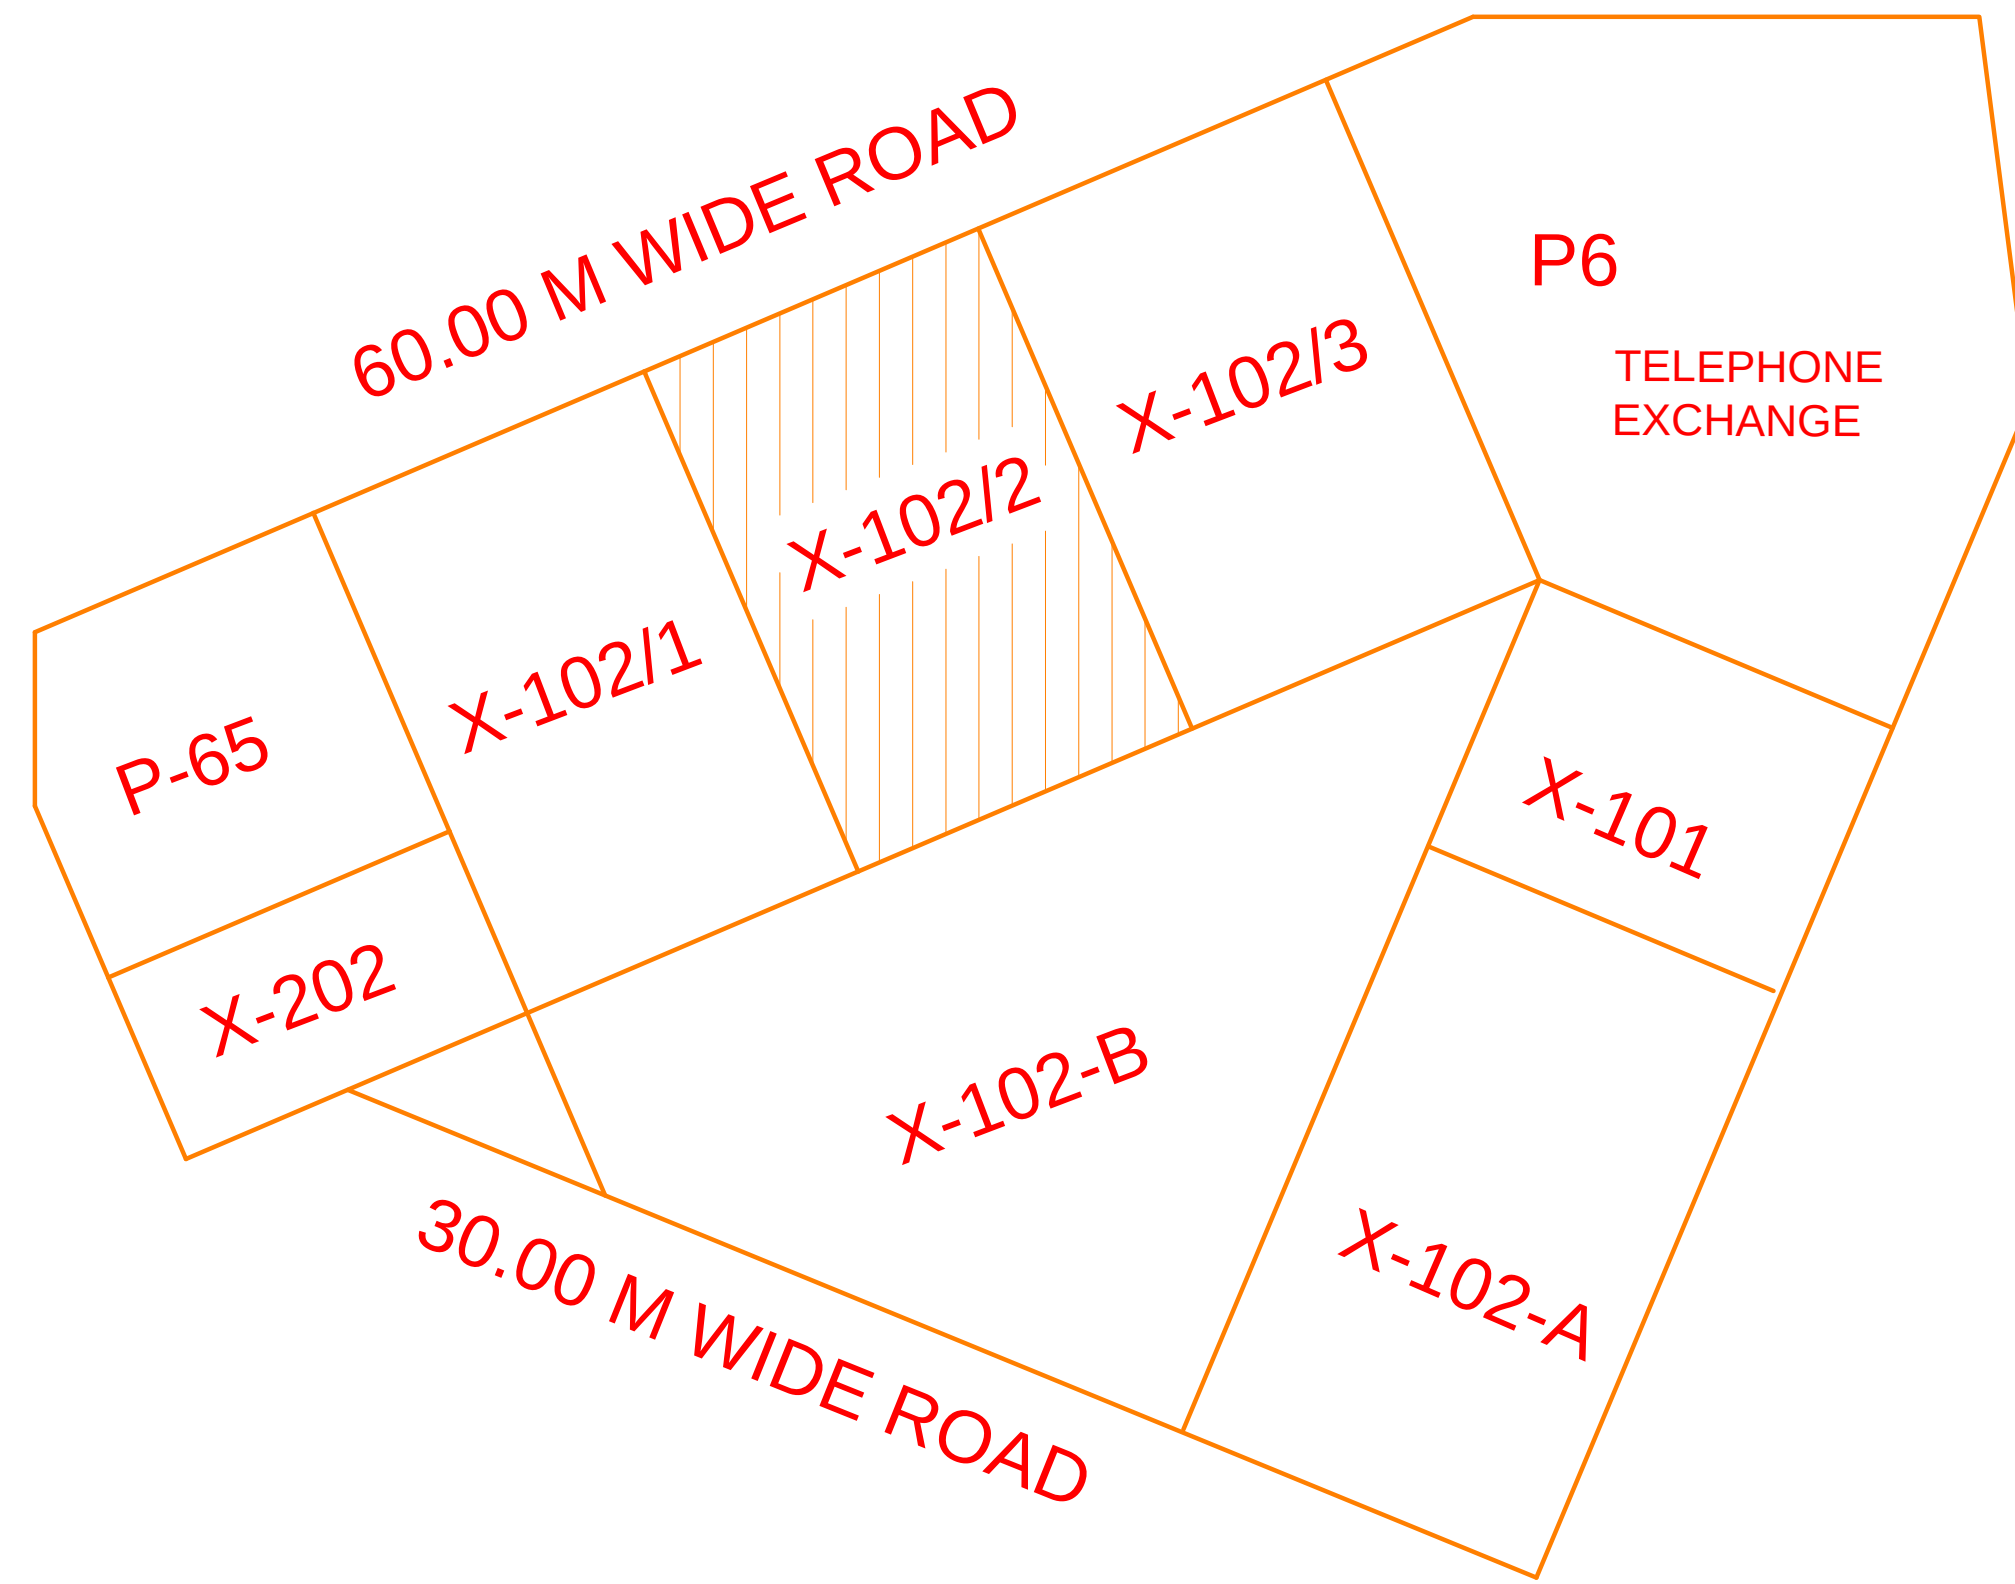

LOCATION PLAN

OWNER'S NAME: Shri. Anuj Badjate			OWNER'S SIGN:		
PROJECT:					
Plot No. : X-102/2			Survey No. :		
Ward :			Village :		
INDUSTRIAL AREA :					
ARCHITECT:				ARCHITECT'S SIGN:	
Manish Radheshyam Khobragade					
SQUARE DESIGN STUDIO					
2ND FLOOR, 52, BAJAJ NAGAR, NAGPUR - 44 00 10					
MAHARASHTRA.					
JOB NO.	DRG. NO.	SCALE	DRAWN BY / CHECKED BY		
		1:100			
INWARD NO.	SWG/199/52112		DATE	04-11-2017	
KEY NO.	m-4		SHEET NO.	4 / 4	