

PROJECT TITLE:


LOCATION:

APPROVAL STAMP

APPROVED

Checked & Found in order

KEY PLAN:

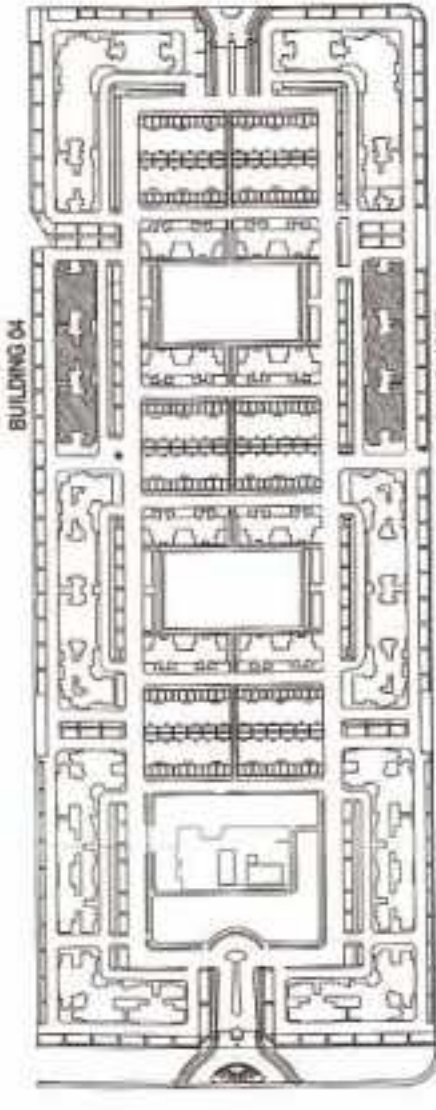

NO.	DATE	REVISION
-----	------	----------

DRAWING TITLE:

SUBMISSION DRAWING
BUILDING TYPE - 04 & 07
ELEVATION & SECTIONS

SCALE - 1:100	DATE: 08 - 05 - 2011
---------------	----------------------

NORTH	DRAWING NO.:
-------	--------------

CLIENT:

**MAHINDRA BEBANCO
DEVELOPERS LIMITED**
MAHINDRA TOWERS, 5TH FLOOR,
WORLD, MUMBAI - 400 018

Indra Balceno Development Limited
by *Indra*

ARCHITECT:


PARAG KOTWAL
287,"GUNJAR", 1ST FLOOR,
ROAD 1 AYMI NAGAR, NAGPUR - 22

ARCHITECT'S SIGNATURE



BLOCK-D

FRONT ELEVATION
BLOCK-C

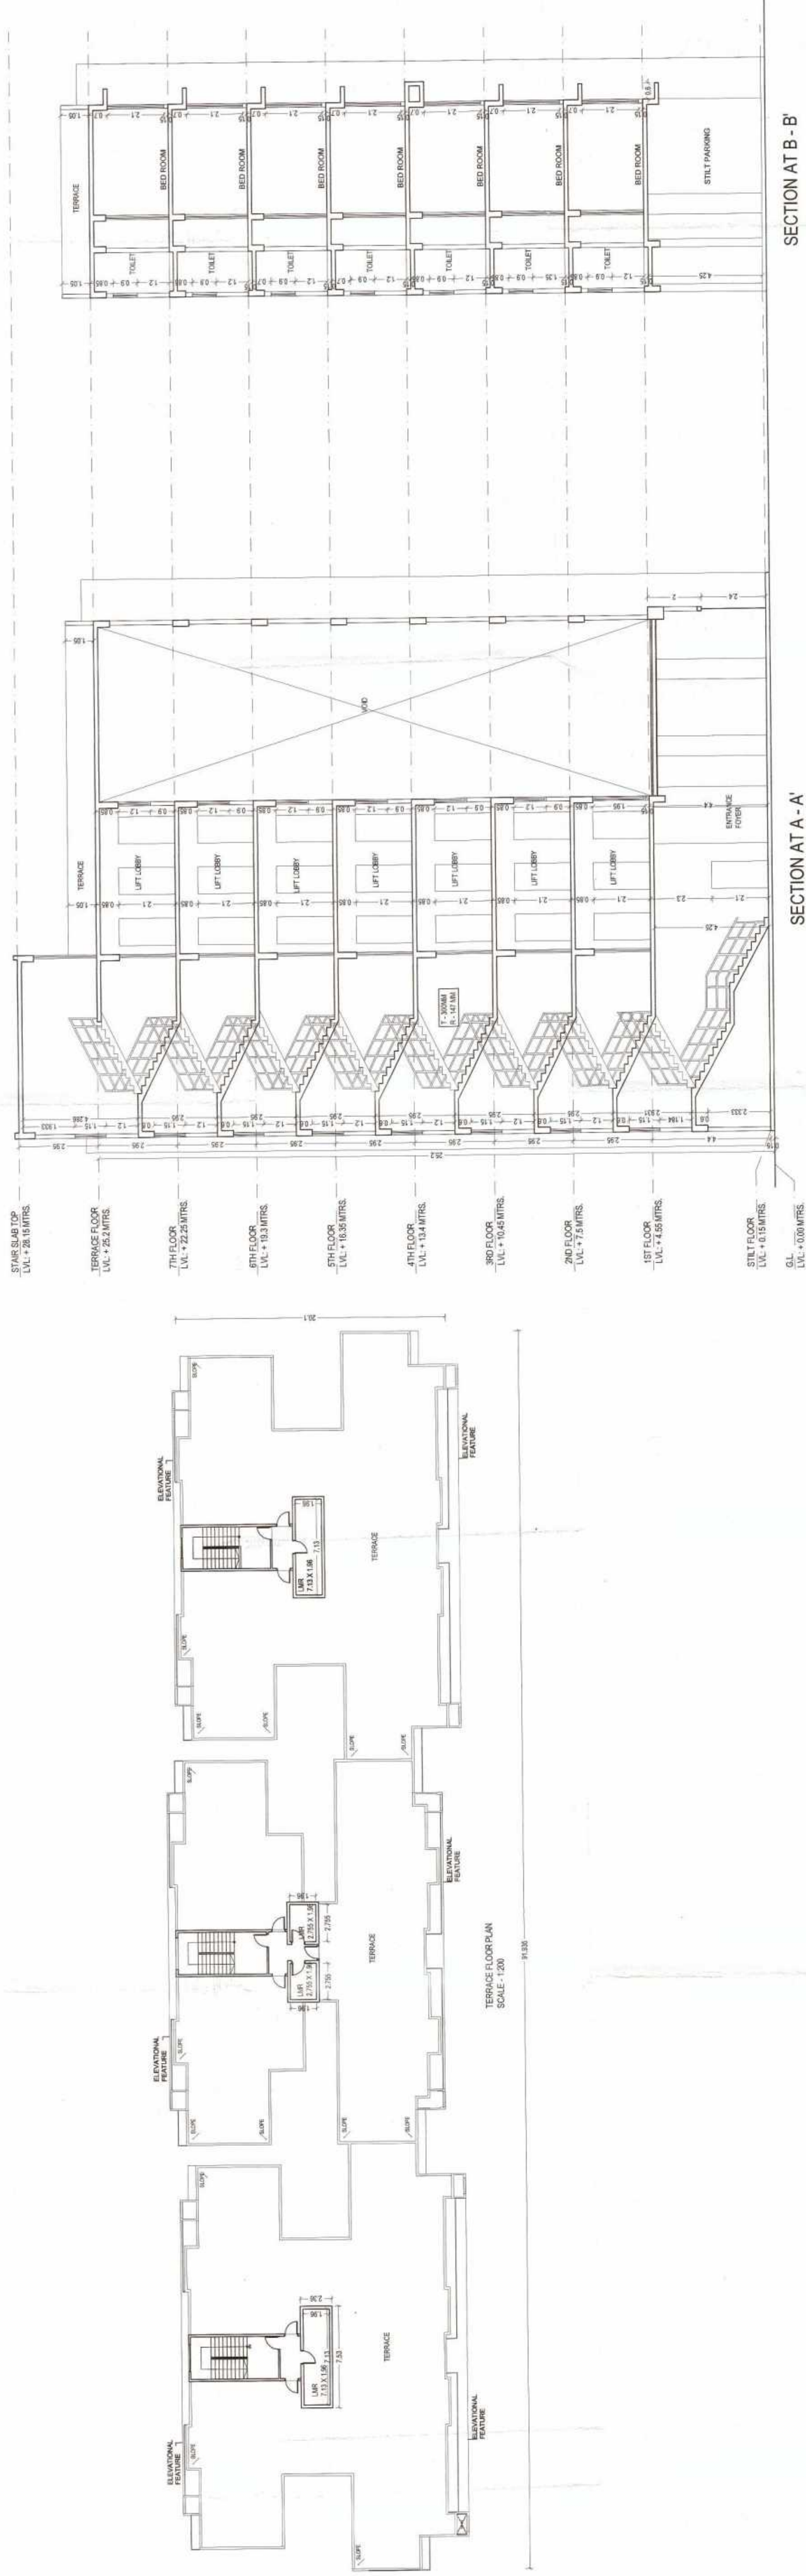

SECTION AT A - A'

SECTION AT B - B'