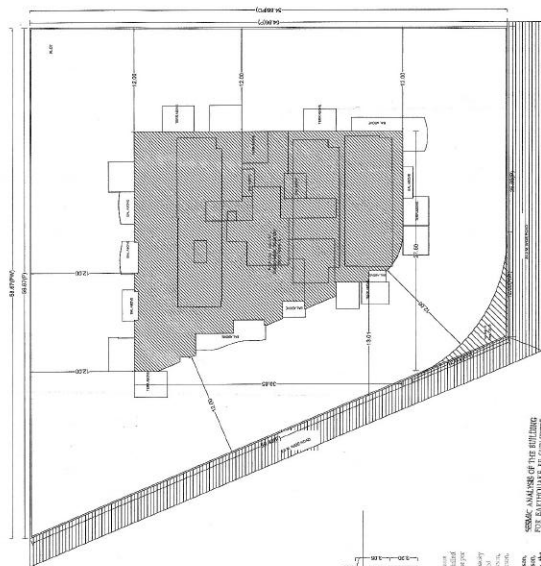
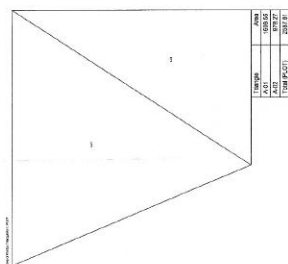


OFFICE OF THE CORPORATION OF
THE CITY NAEPUR
Building Payment No. 311317165 D.C.
To: J. M. (d)11 Date: 03.14.01
SANCTIONED
Subject to conditions mentioned in the building permit
A. Ashford Director
Town Planning
Moggi Nandani Corp. v. City

[illegible][illegible]

SEISMIC ANALYSIS OF THE BUILDING FOR EARTHQUAKE BE SUBMITTED INDUSTRIAL DESIGN DRAWING DAILY OFFICE FROM UNIT FOR NMC RECORD, BEFORE ONE MONTH OF COMMENCEMENT OF CONSTRUCTION OR AFTER THREE MONTHS FROM THE SANCTION OF BUILDING PLAN WHICH EVER IS EARLIER.

PLOT NO: 10 & 142
RELONG TO
SHR NACHAY KANAMNAG DESHPANDE
DATE: 10/10/2018
SIGNATURE: 
LAND USE AS PER SANCTIONED/CONSENT PLAN: Residential
LOCATION OF PLOT: Non-Compulsory
ZONE AS PER AMBIX-M: R-2
PROCP BLDG USE SUBMITTED AS PER PLAN: Residential


DEPARTMENT	STUDENT	DATE
1. NAME OF STUDENT	5.1	
2. ADDRESS	5.2	
3. CITY	5.3	
4. STATE	5.4	
5. ZIP CODE	5.5	
6. PHONE NUMBER	5.6	
7. FAX NUMBER	5.7	
8. E-MAIL ADDRESS	5.8	
9. DATE OF BIRTH	5.9	
10. DATE OF DEATH	5.10	
11. DATE OF MARRIAGE	5.11	
12. DATE OF DIVORCE	5.12	
13. DATE OF SEPARATION	5.13	
14. DATE OF REENTRY	5.14	
15. DATE OF DEPORTATION	5.15	
16. DATE OF REENTRY	5.16	
17. DATE OF DEPORTATION	5.17	
18. DATE OF REENTRY	5.18	
19. DATE OF DEPORTATION	5.19	
20. DATE OF REENTRY	5.20	
21. DATE OF DEPORTATION	5.21	
22. DATE OF REENTRY	5.22	
23. DATE OF DEPORTATION	5.23	
24. DATE OF REENTRY	5.24	
25. DATE OF DEPORTATION	5.25	
26. DATE OF REENTRY	5.26	
27. DATE OF DEPORTATION	5.27	
28. DATE OF REENTRY	5.28	
29. DATE OF DEPORTATION	5.29	
30. DATE OF REENTRY	5.30	
31. DATE OF DEPORTATION	5.31	
32. DATE OF REENTRY	5.32	
33. DATE OF DEPORTATION	5.33	
34. DATE OF REENTRY	5.34	
35. DATE OF DEPORTATION	5.35	
36. DATE OF REENTRY	5.36	
37. DATE OF DEPORTATION	5.37	
38. DATE OF REENTRY	5.38	
39. DATE OF DEPORTATION	5.39	
40. DATE OF REENTRY	5.40	
41. DATE OF DEPORTATION	5.41	
42. DATE OF REENTRY	5.42	
43. DATE OF DEPORTATION	5.43	
44. DATE OF REENTRY	5.44	
45. DATE OF DEPORTATION	5.45	
46. DATE OF REENTRY	5.46	
47. DATE OF DEPORTATION	5.47	
48. DATE OF REENTRY	5.48	
49. DATE OF DEPORTATION	5.49	
50. DATE OF REENTRY	5.50	
51. DATE OF DEPORTATION	5.51	
52. DATE OF REENTRY	5.52	
53. DATE OF DEPORTATION	5.53	
54. DATE OF REENTRY	5.54	
55. DATE OF DEPORTATION	5.55	
56. DATE OF REENTRY	5.56	
57. DATE OF DEPORTATION	5.57	
58. DATE OF REENTRY	5.58	
59. DATE OF DEPORTATION	5.59	
60. DATE OF REENTRY	5.60	
61. DATE OF DEPORTATION	5.61	
62. DATE OF REENTRY	5.62	
92. DATE OF REENTRY	5.92	
93. DATE OF DEPORTATION	5.93	
94. DATE OF REENTRY	5.94	
95. DATE OF DEPORTATION	5.95	
96. DATE OF REENTRY	5.96	
97. DATE OF DEPORTATION	5.97	
98. DATE OF REENTRY	5.98	
99. DATE OF DEPORTATION	5.99	
100. DATE OF REENTRY	5.100	

[illegible]


ARCHITECT	MADHAV DESHPANDE MADHAV DESHPANDE ARCHITECT R.F.Y.L. NO. 1127 MUMBAI
PREPARED BY	

	JOINT NO.	DRG. NO.	SCALE	QUANTITY CHECKED BY
			1:100	
PROJECT NO.			DATE	20-03-2015

KEY NO.	SHEET NO.	105
---------	-----------	-----

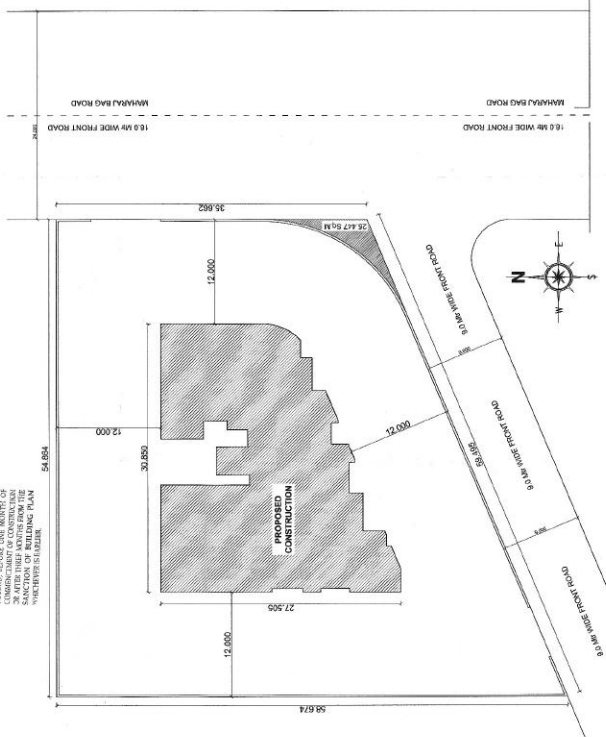

SITE PLAN
SCALE 1 : 200

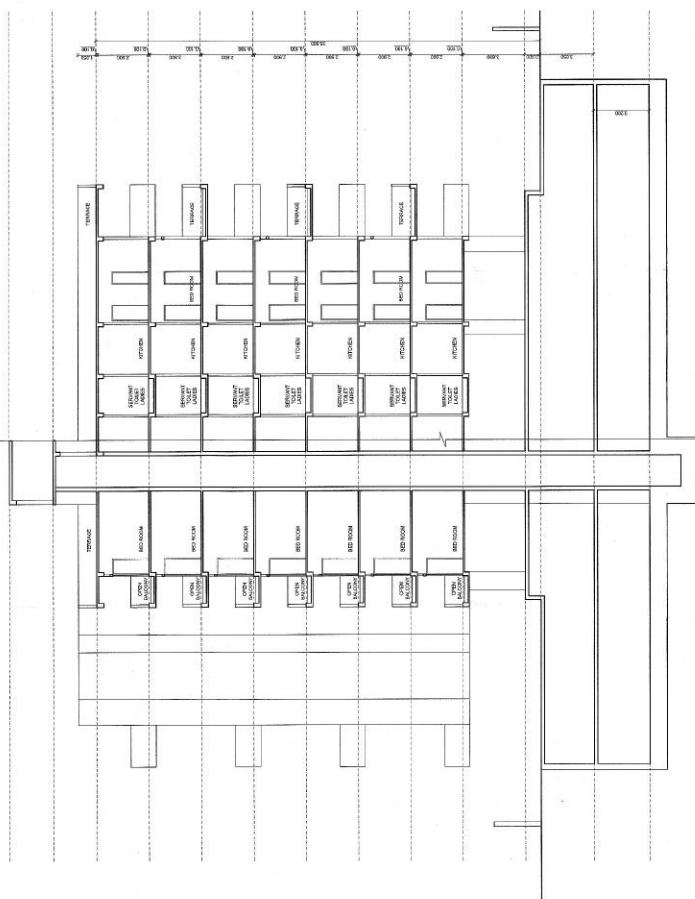

FRONT ELEVATION

SECTION AT X-X
SCALE 1 : 100