


BELONGING TO
 SHRI. VIKAS ANANT LIMAYE
 SHRI. VINODKUMAR ROSHANILAL GAUTAM
 SMT. SMITA PUNDLIK MENSHAL
 SHRI. VIKAS YADAVRAO GOVERDHAN
 SHRI. KUNAL KUMAR
 SHRI. SONAKYAJULU TANGIRAN
 SHRI. A.S. BALASUBRAMANIAM
 SMT. MADHUR PRASHANTH TENDON
 SHRI. RAJU WASUDEORAO HIWALE
 SHRI. RAJENDRA PRABHAKAR DESHPANDE



D.P. PLAN SHEET NO. 17

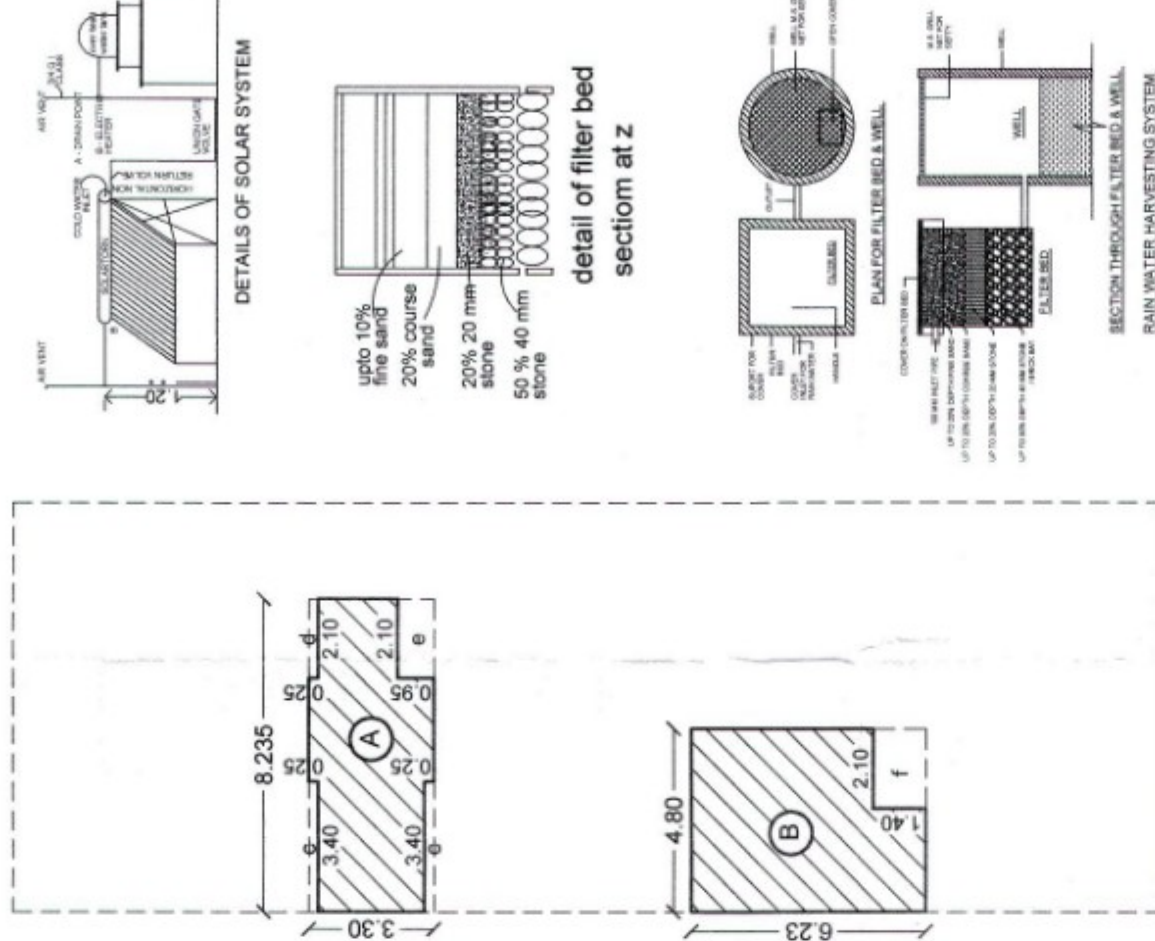

SCHEDULE OF OPENINGS		
TYPE	SIZE	DISCRIPTION
D	1.20 X 2.10	T. W. DOOR
D1	0.75 X 2.10	T. W. DOOR
W	1.80 X 1.20	ALUMINIUM WINDOW
W1	1.50 X 1.20	ALUMINIUM WINDOW
V	0.60 X 0.60	VENTILATOR



POWER OF ATTORNEY HOLDER



[SRI. MILIND MADHUKARRAO KULKARNI]

ARCHITECT
ABHIJIT ASOLKAR
195, FIRST FLOOR,
RAMNAGAR APARTMENTS,
RAMNAGAR, MUMBAI,
INDIA. DR. - SARANI, MUMBAI


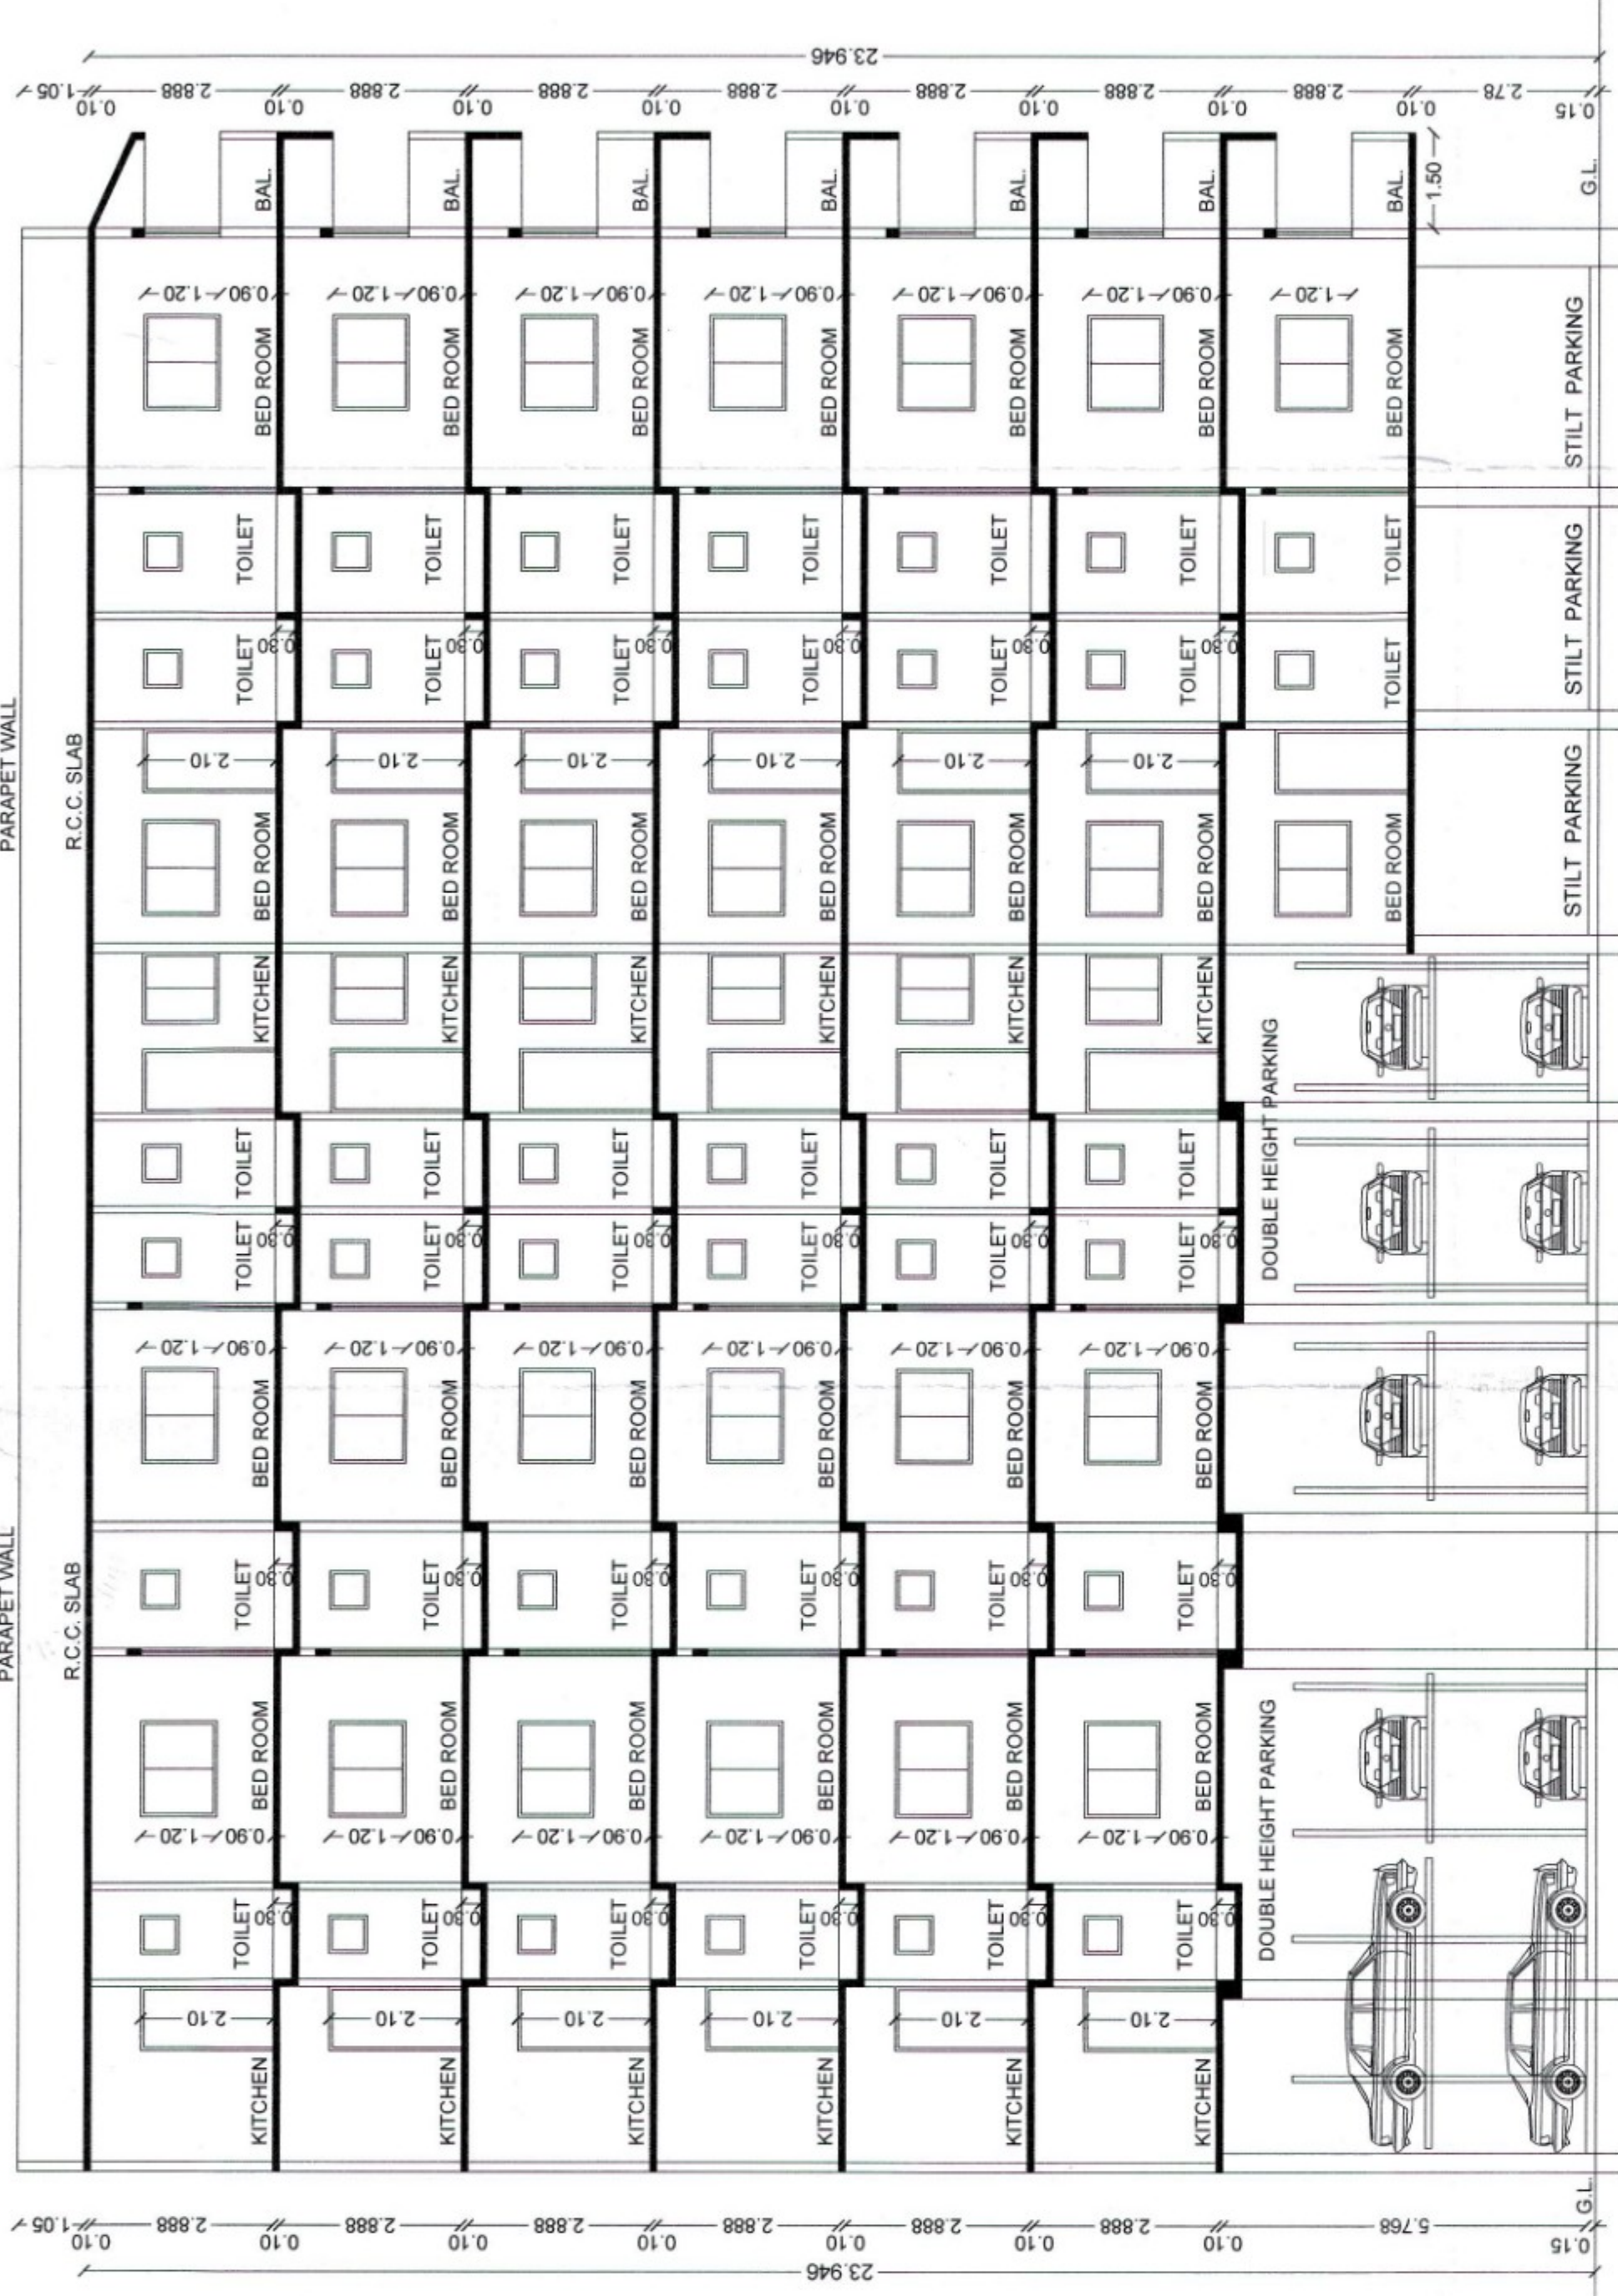


OFFICE OF THE CORPORATION OF
THE CITY OF TORONTO


Building Permit No. <u>8016179</u>		THINCLIFF 479, Date, <u>10/5/12</u>		SANCTIONED	
PARTICULARS	BASIC	F.S.I.	TOD PREMIUM	TOTAL	POTENTIAL ON PLOT
PERMISSIBLE	696.468	1.10	1.10	696.62	835.760
PROPOSED	766.114	1.10	1.10	1392.334	2278.664
				1394.974	830.985
					2275.959

Assistant Director
 Town Planning
 Nagar Municipal Corporation

The diagram illustrates a water harvesting system for a 200 sqm built-up area. It shows a central tank with arrows indicating water flow from the roof and a proposed site into the tank. The tank is connected to a low college square and a banu nagar square. A location plan (N.T.S.) is shown at the bottom right.

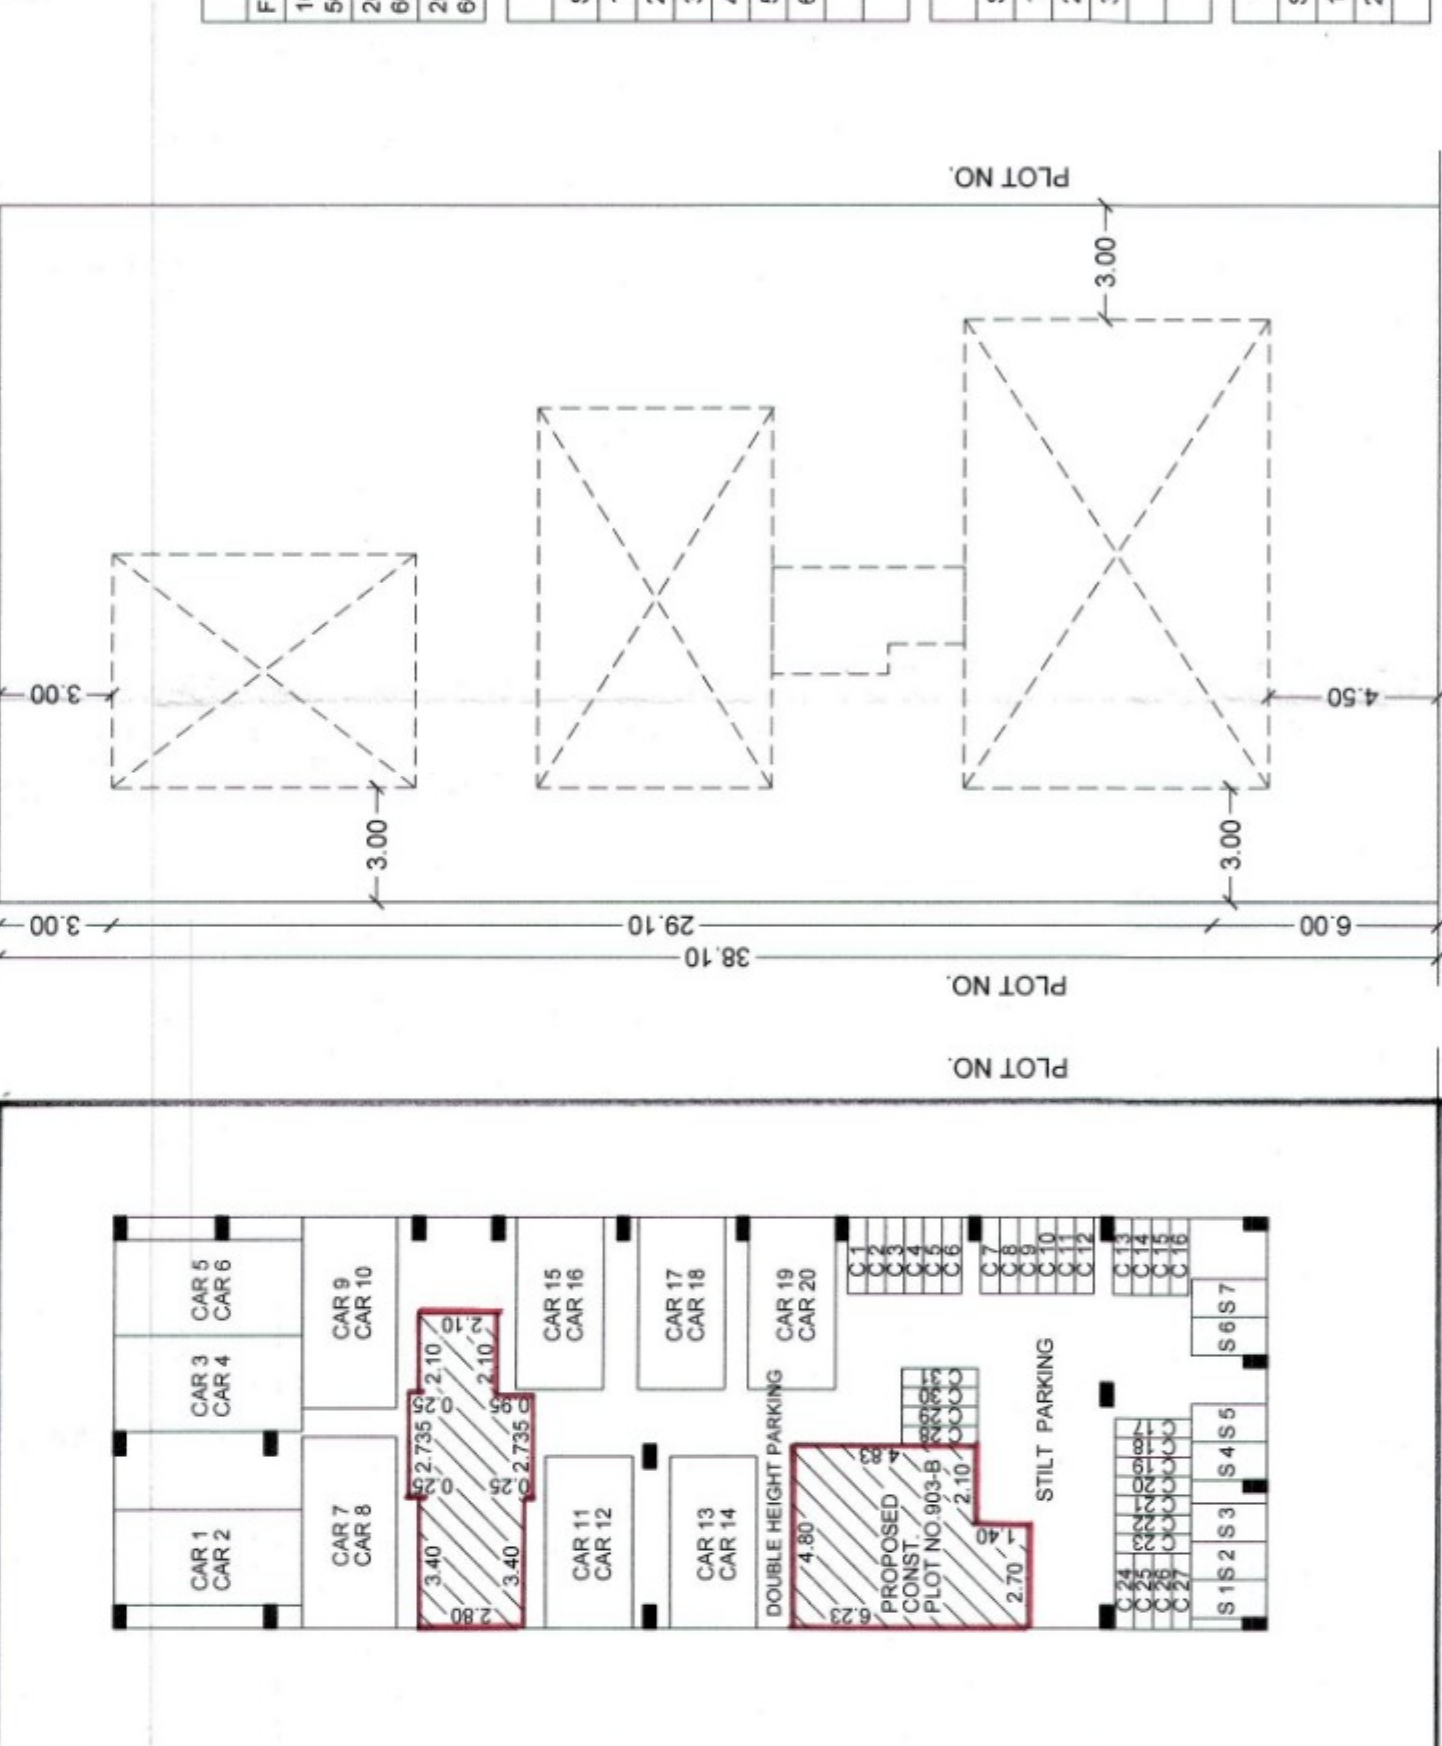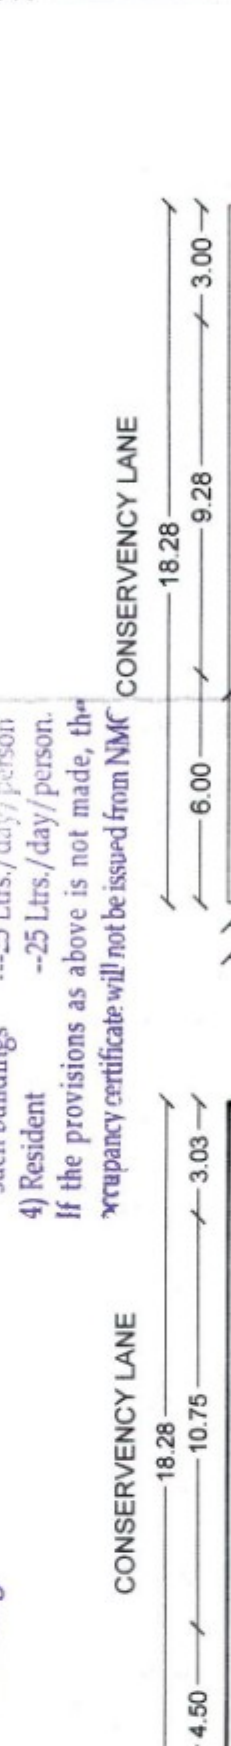

PROCEEDINGS OF THE ENTOMOLOGICAL SOCIETY OF AMERICA

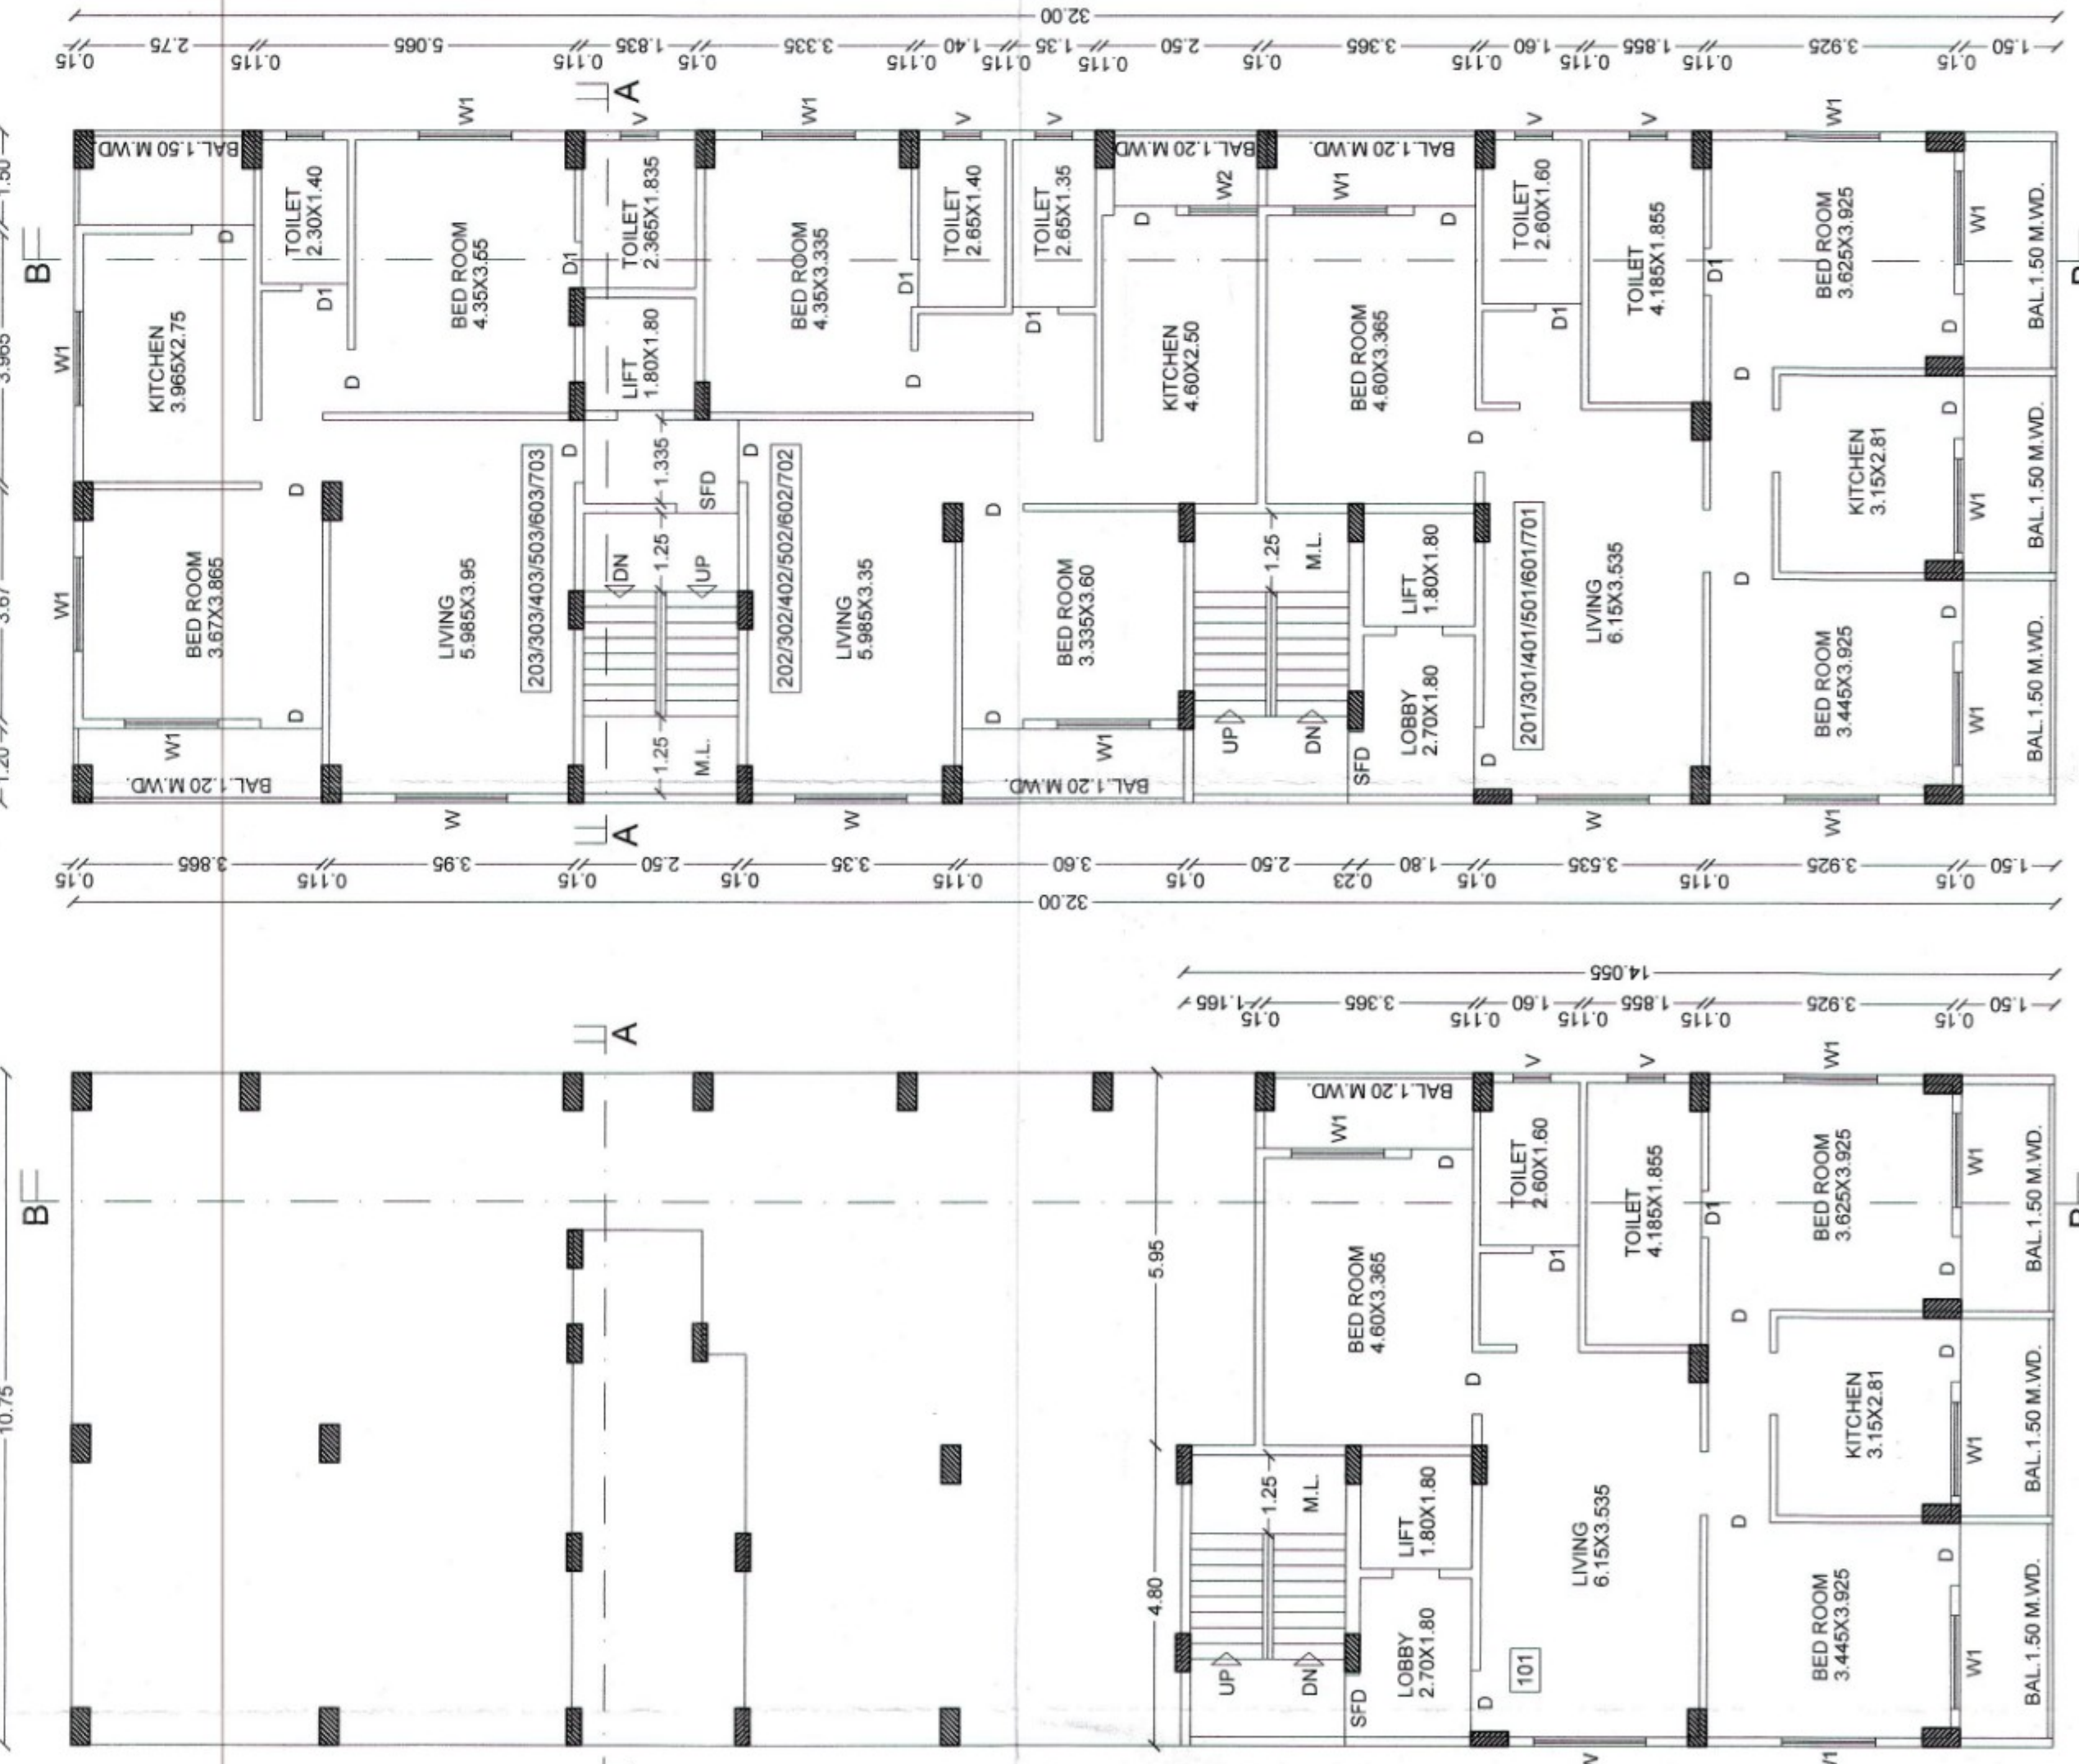

TYPICAL FLOOR PLAN (SCALE 1:100)
(2nd/3rd/4th/5th/6th/7th FLOOR)

