




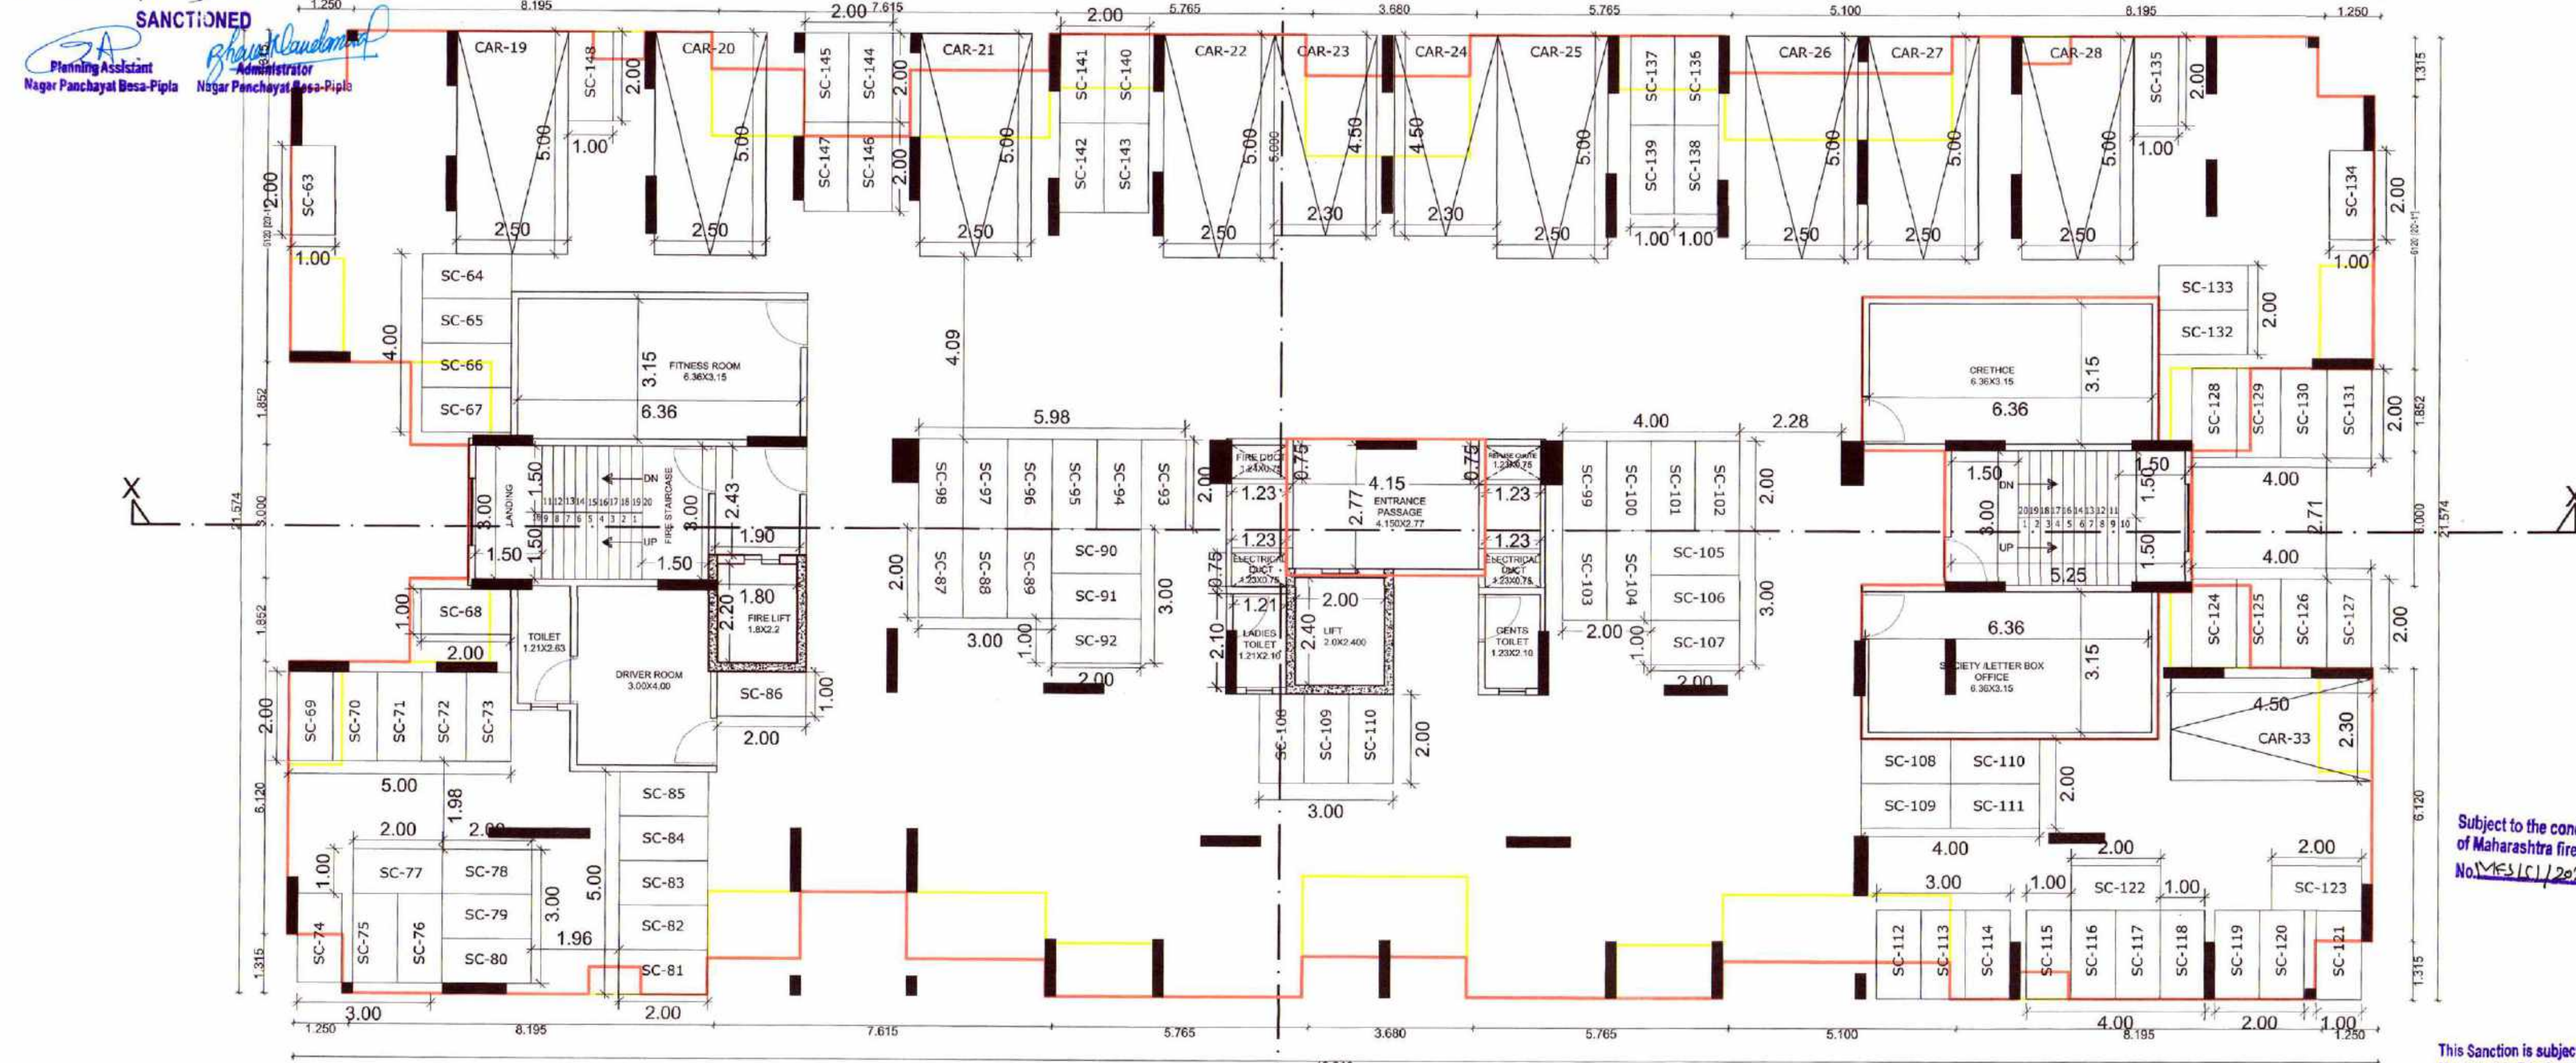

**TOWER - B
GROUND FLOOR PLAN
SCALE :- 1:100**

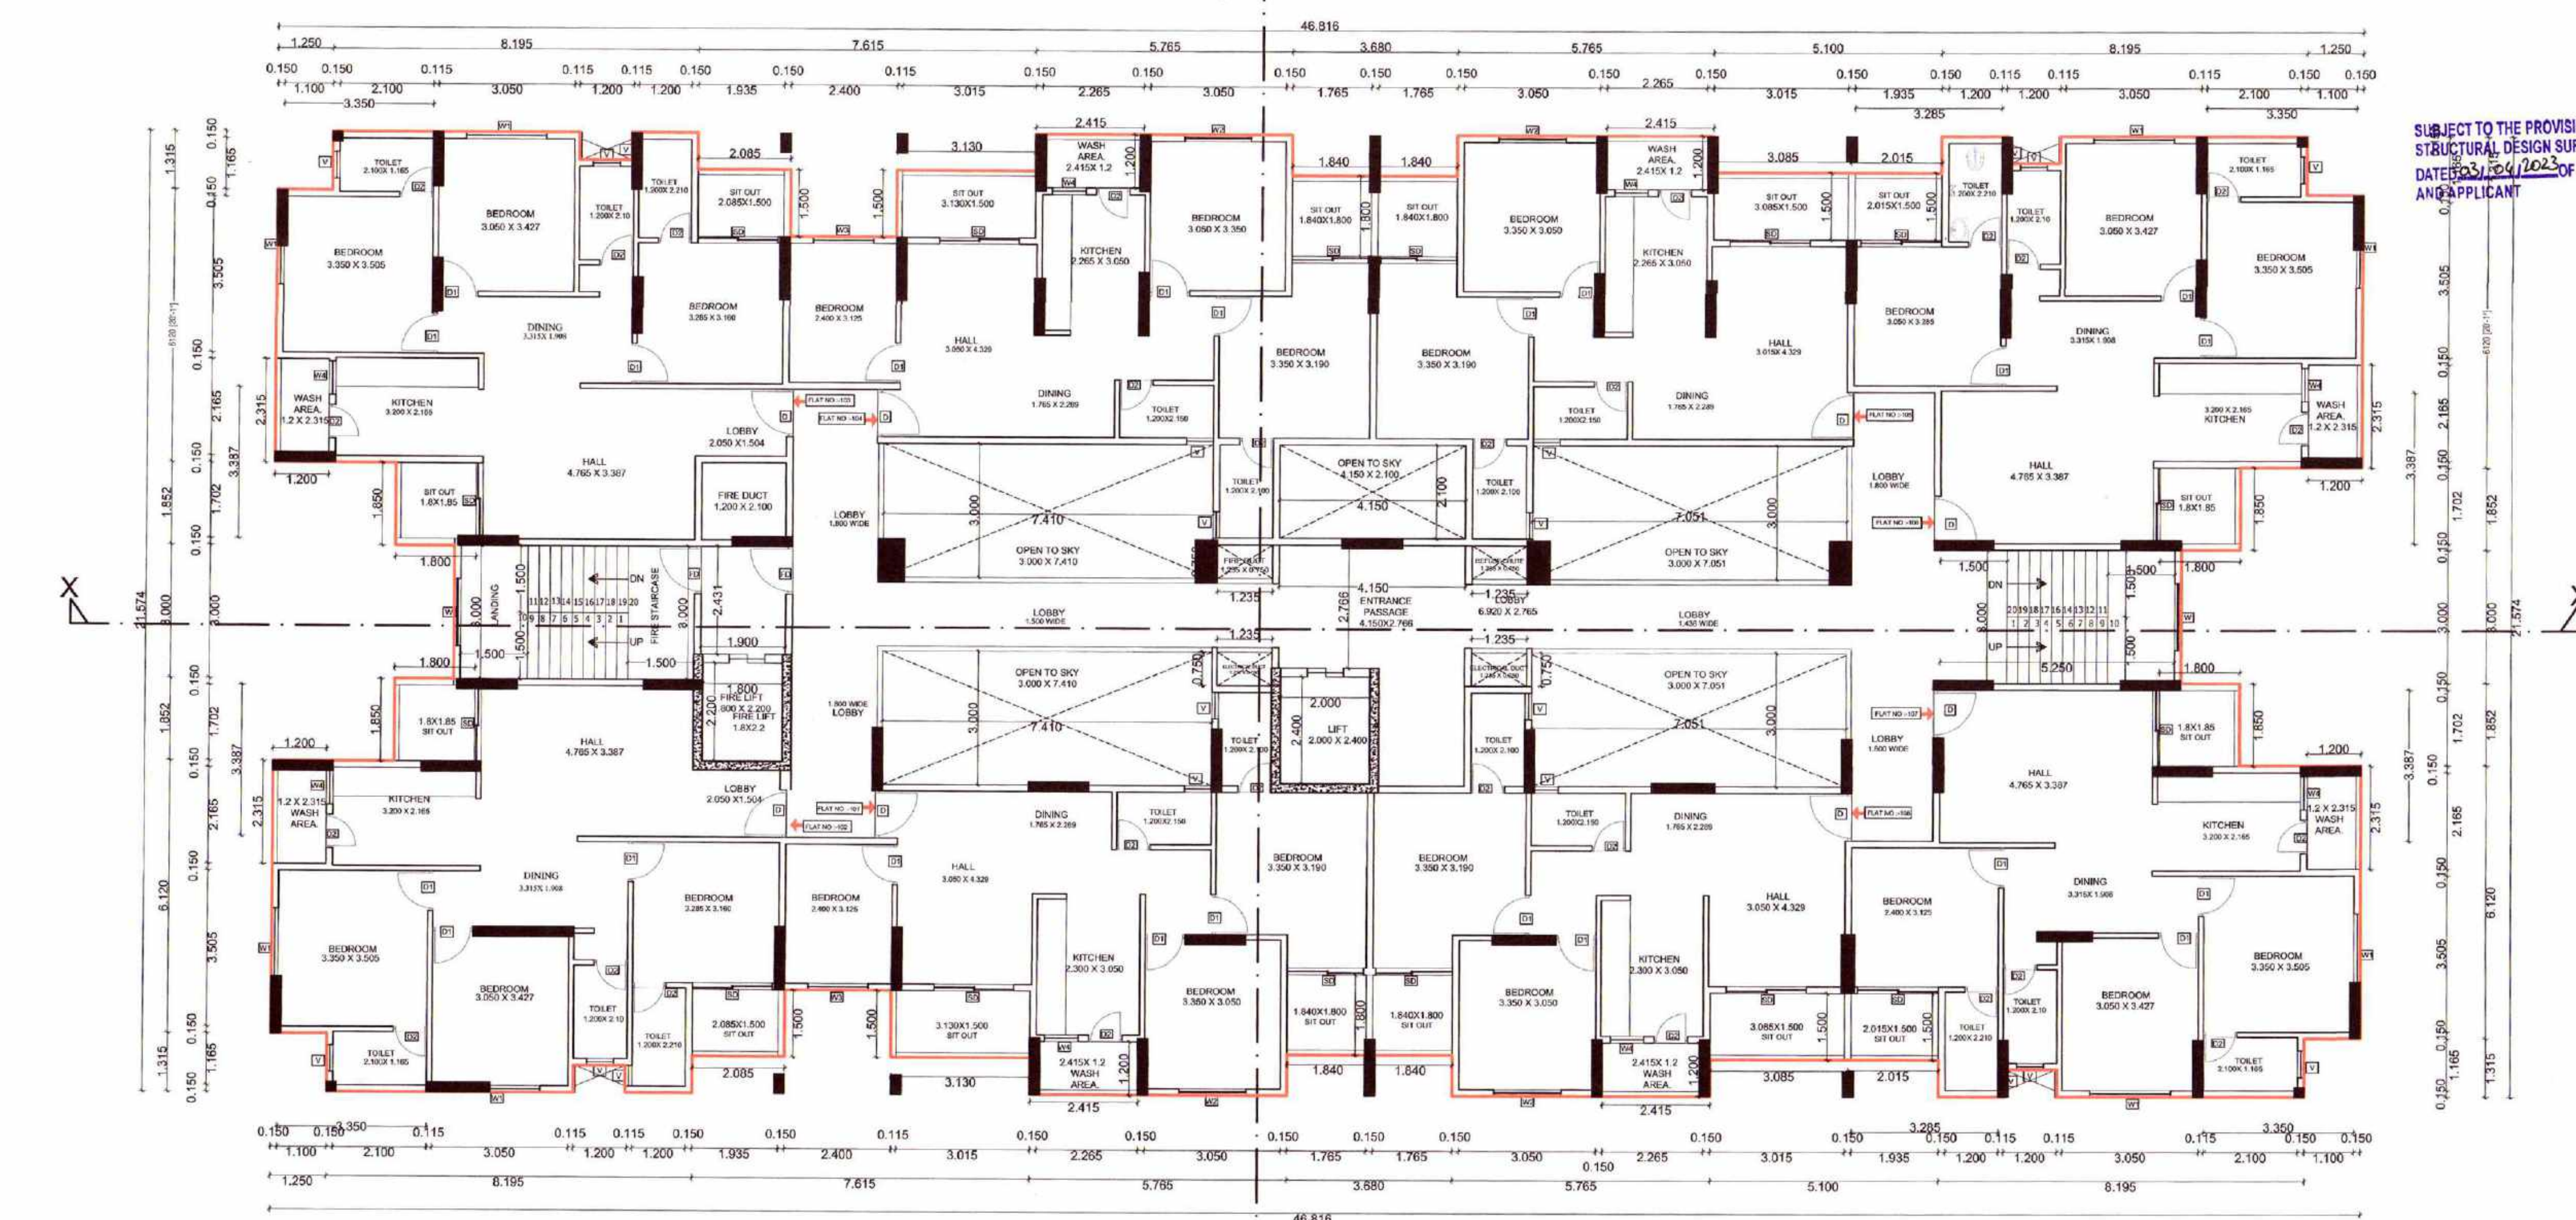


**TOWER - B
TYPICAL PLAN FOR 1st, 2nd FLOOR
SCALE :- 1:100**

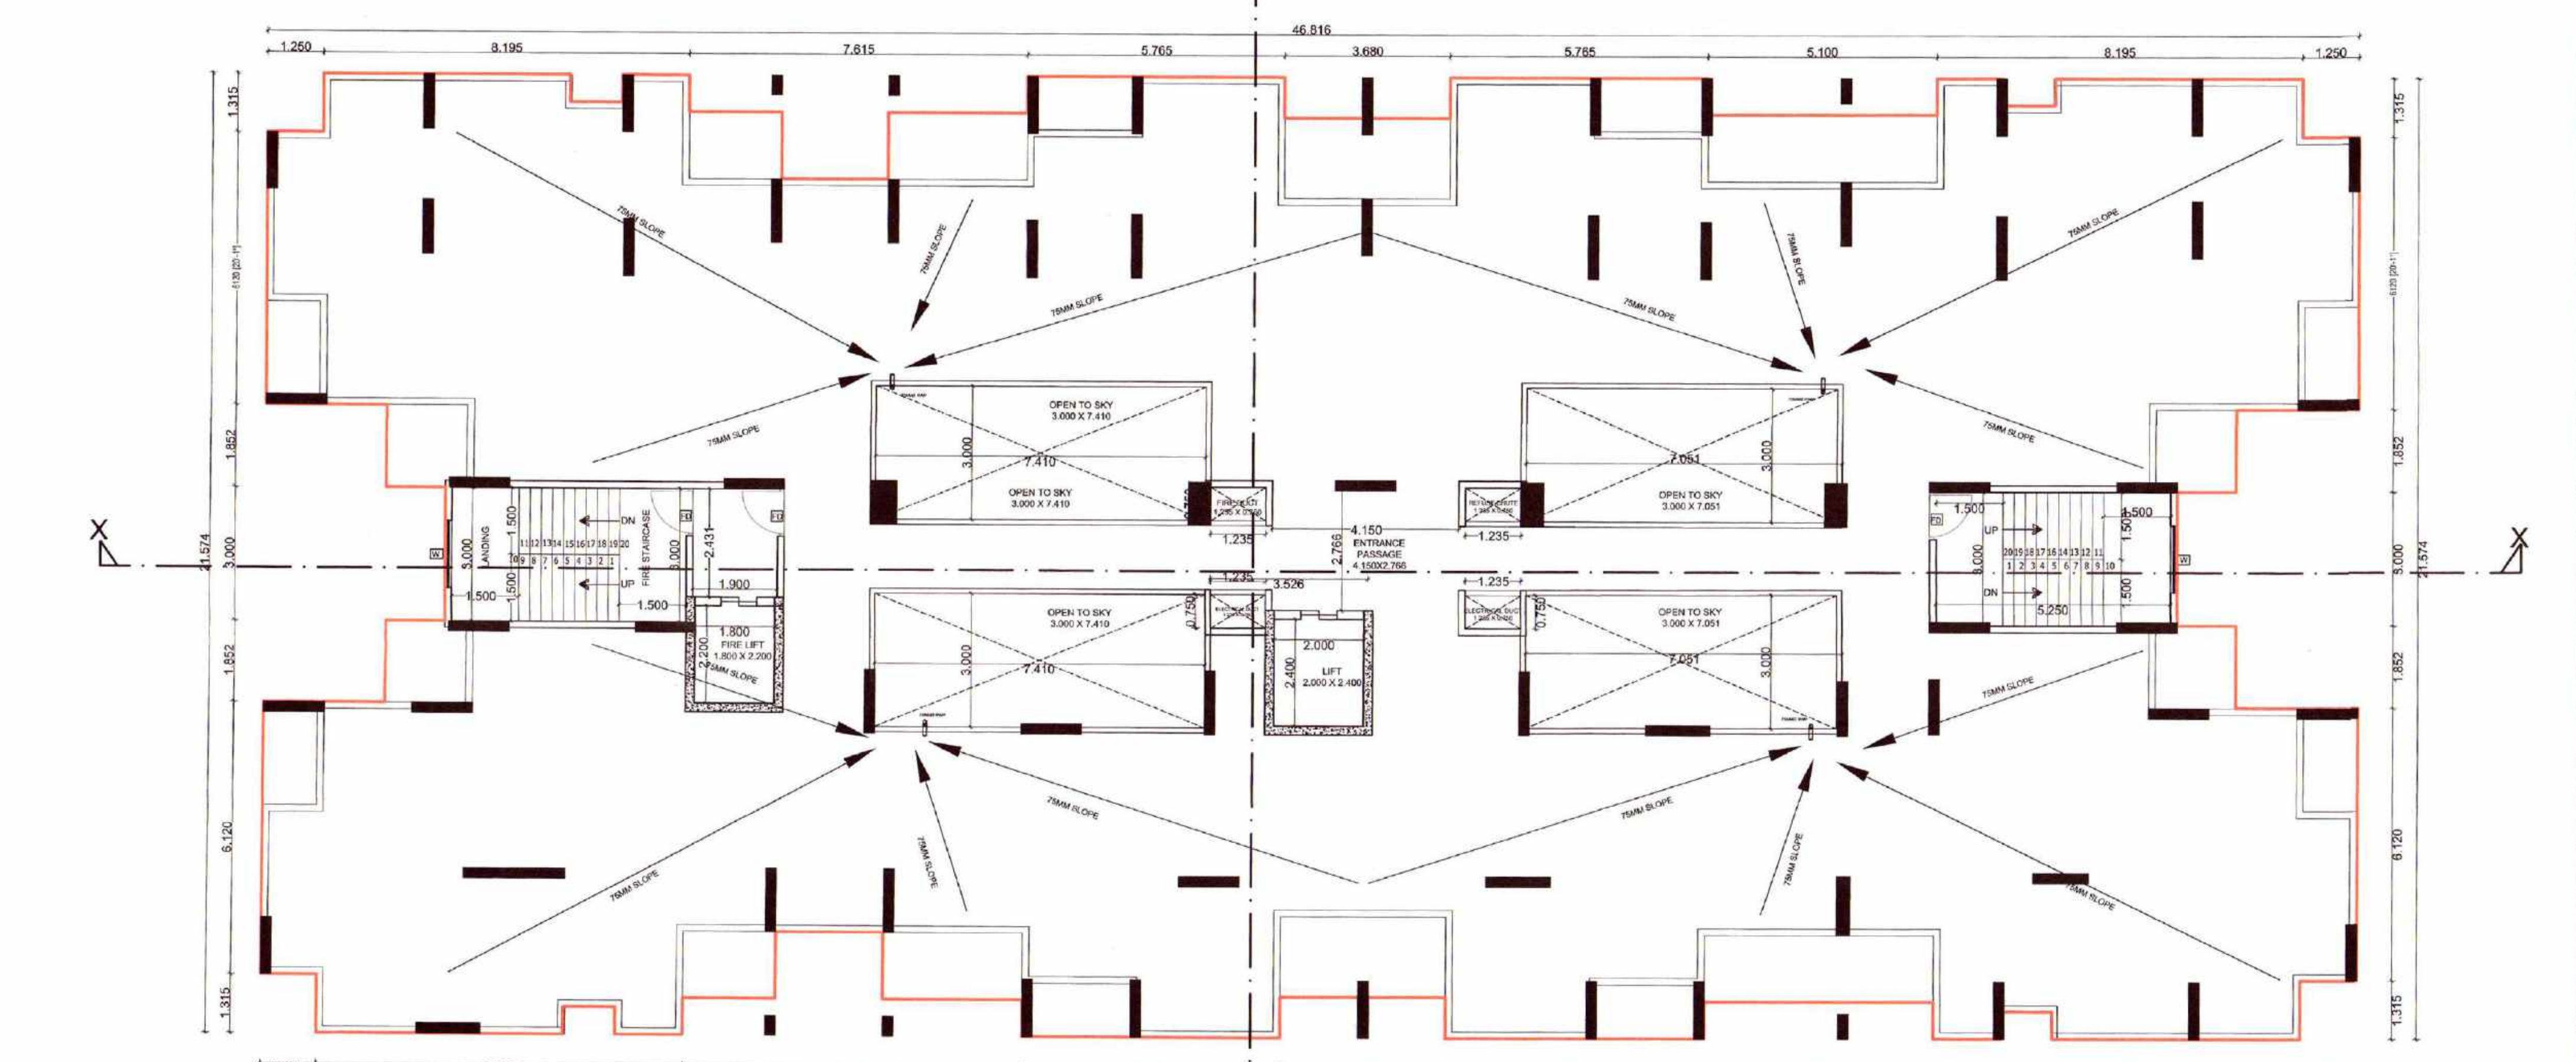


**TOWER - B
TERRACE FLOOR PLAN
SCALE :- 1:100**

BLOCK DIAGRAM OF TOWER (B) PODIUM FLOOR PLAN

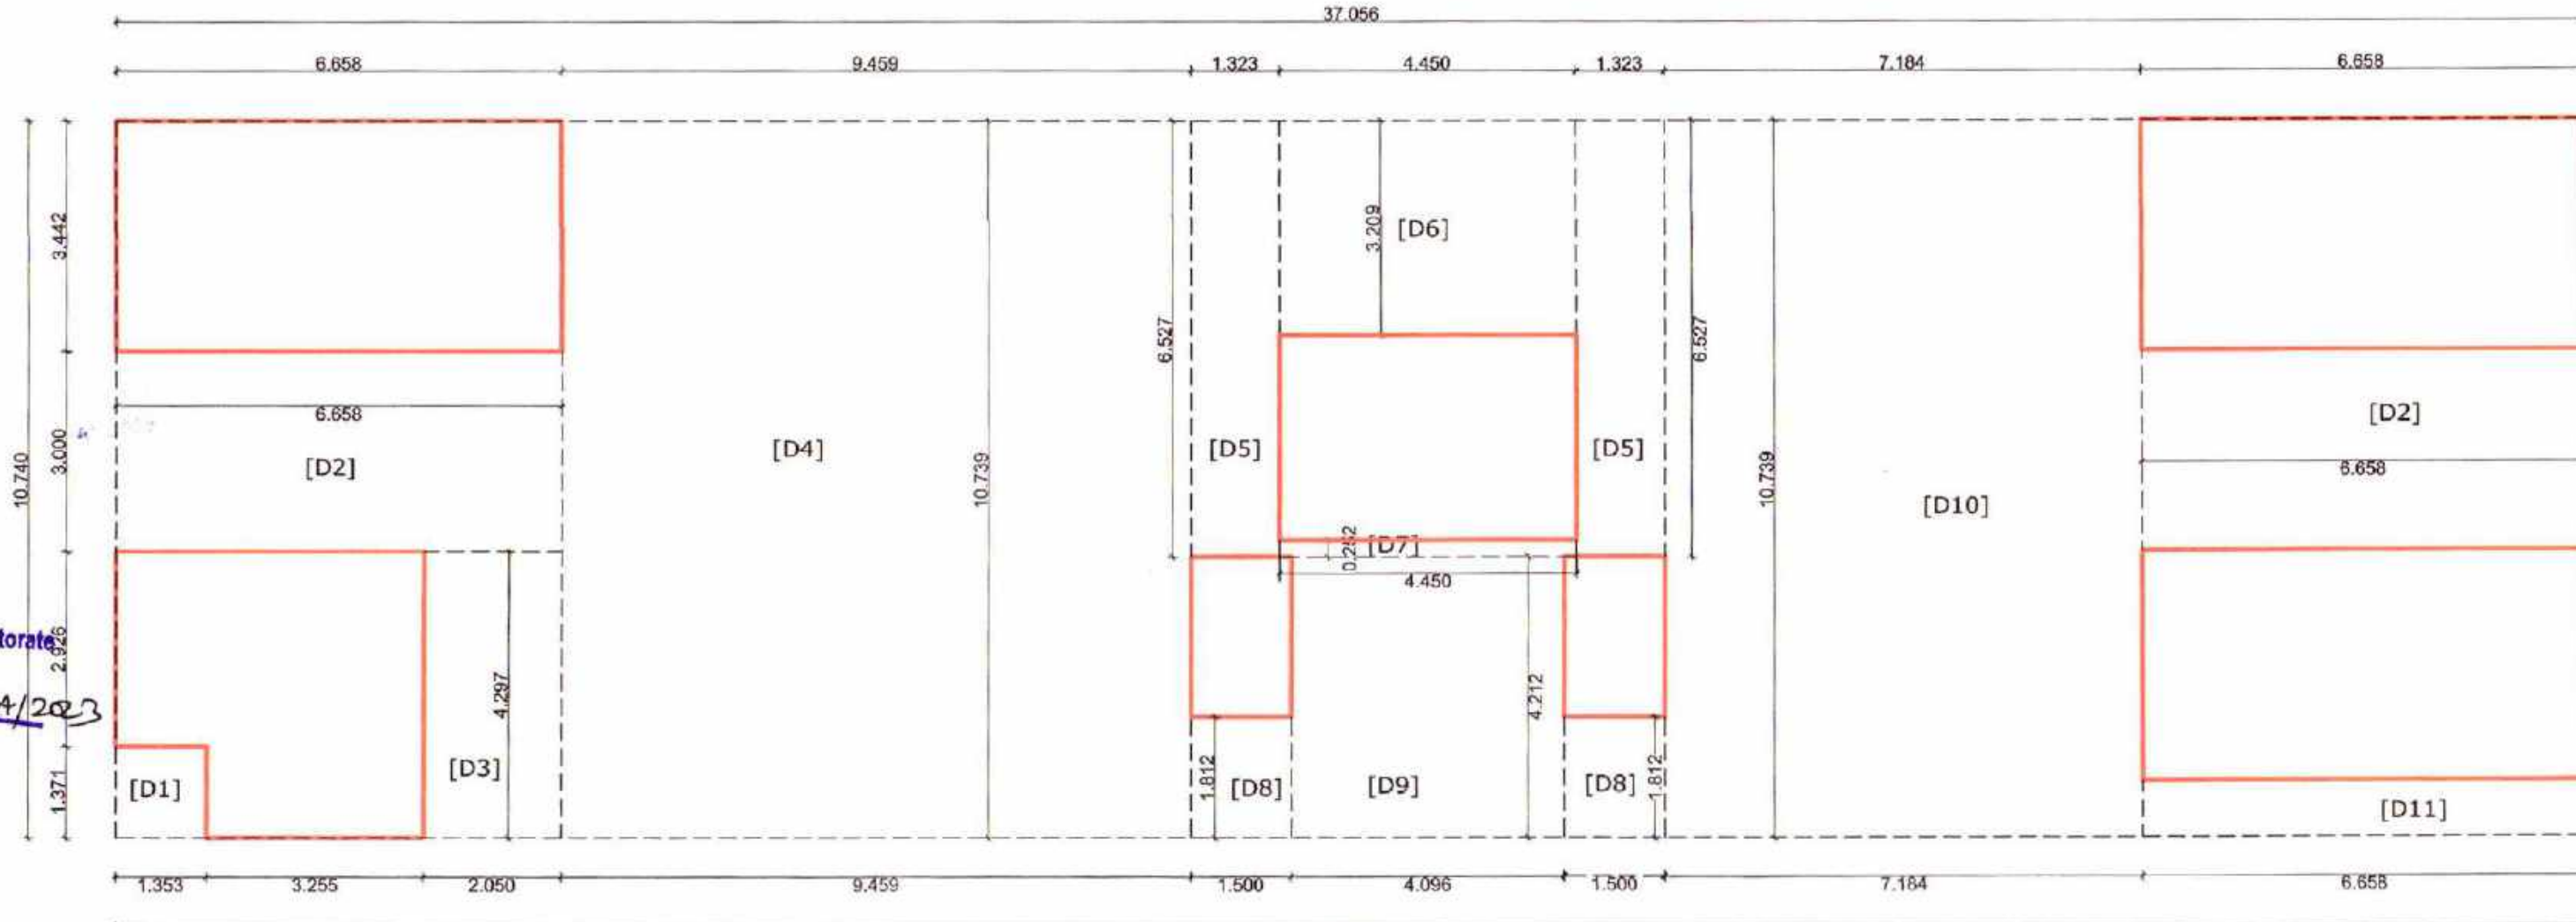

BLOCK DIAGRAM OF TOWER (B) GROUND FLOOR PLAN

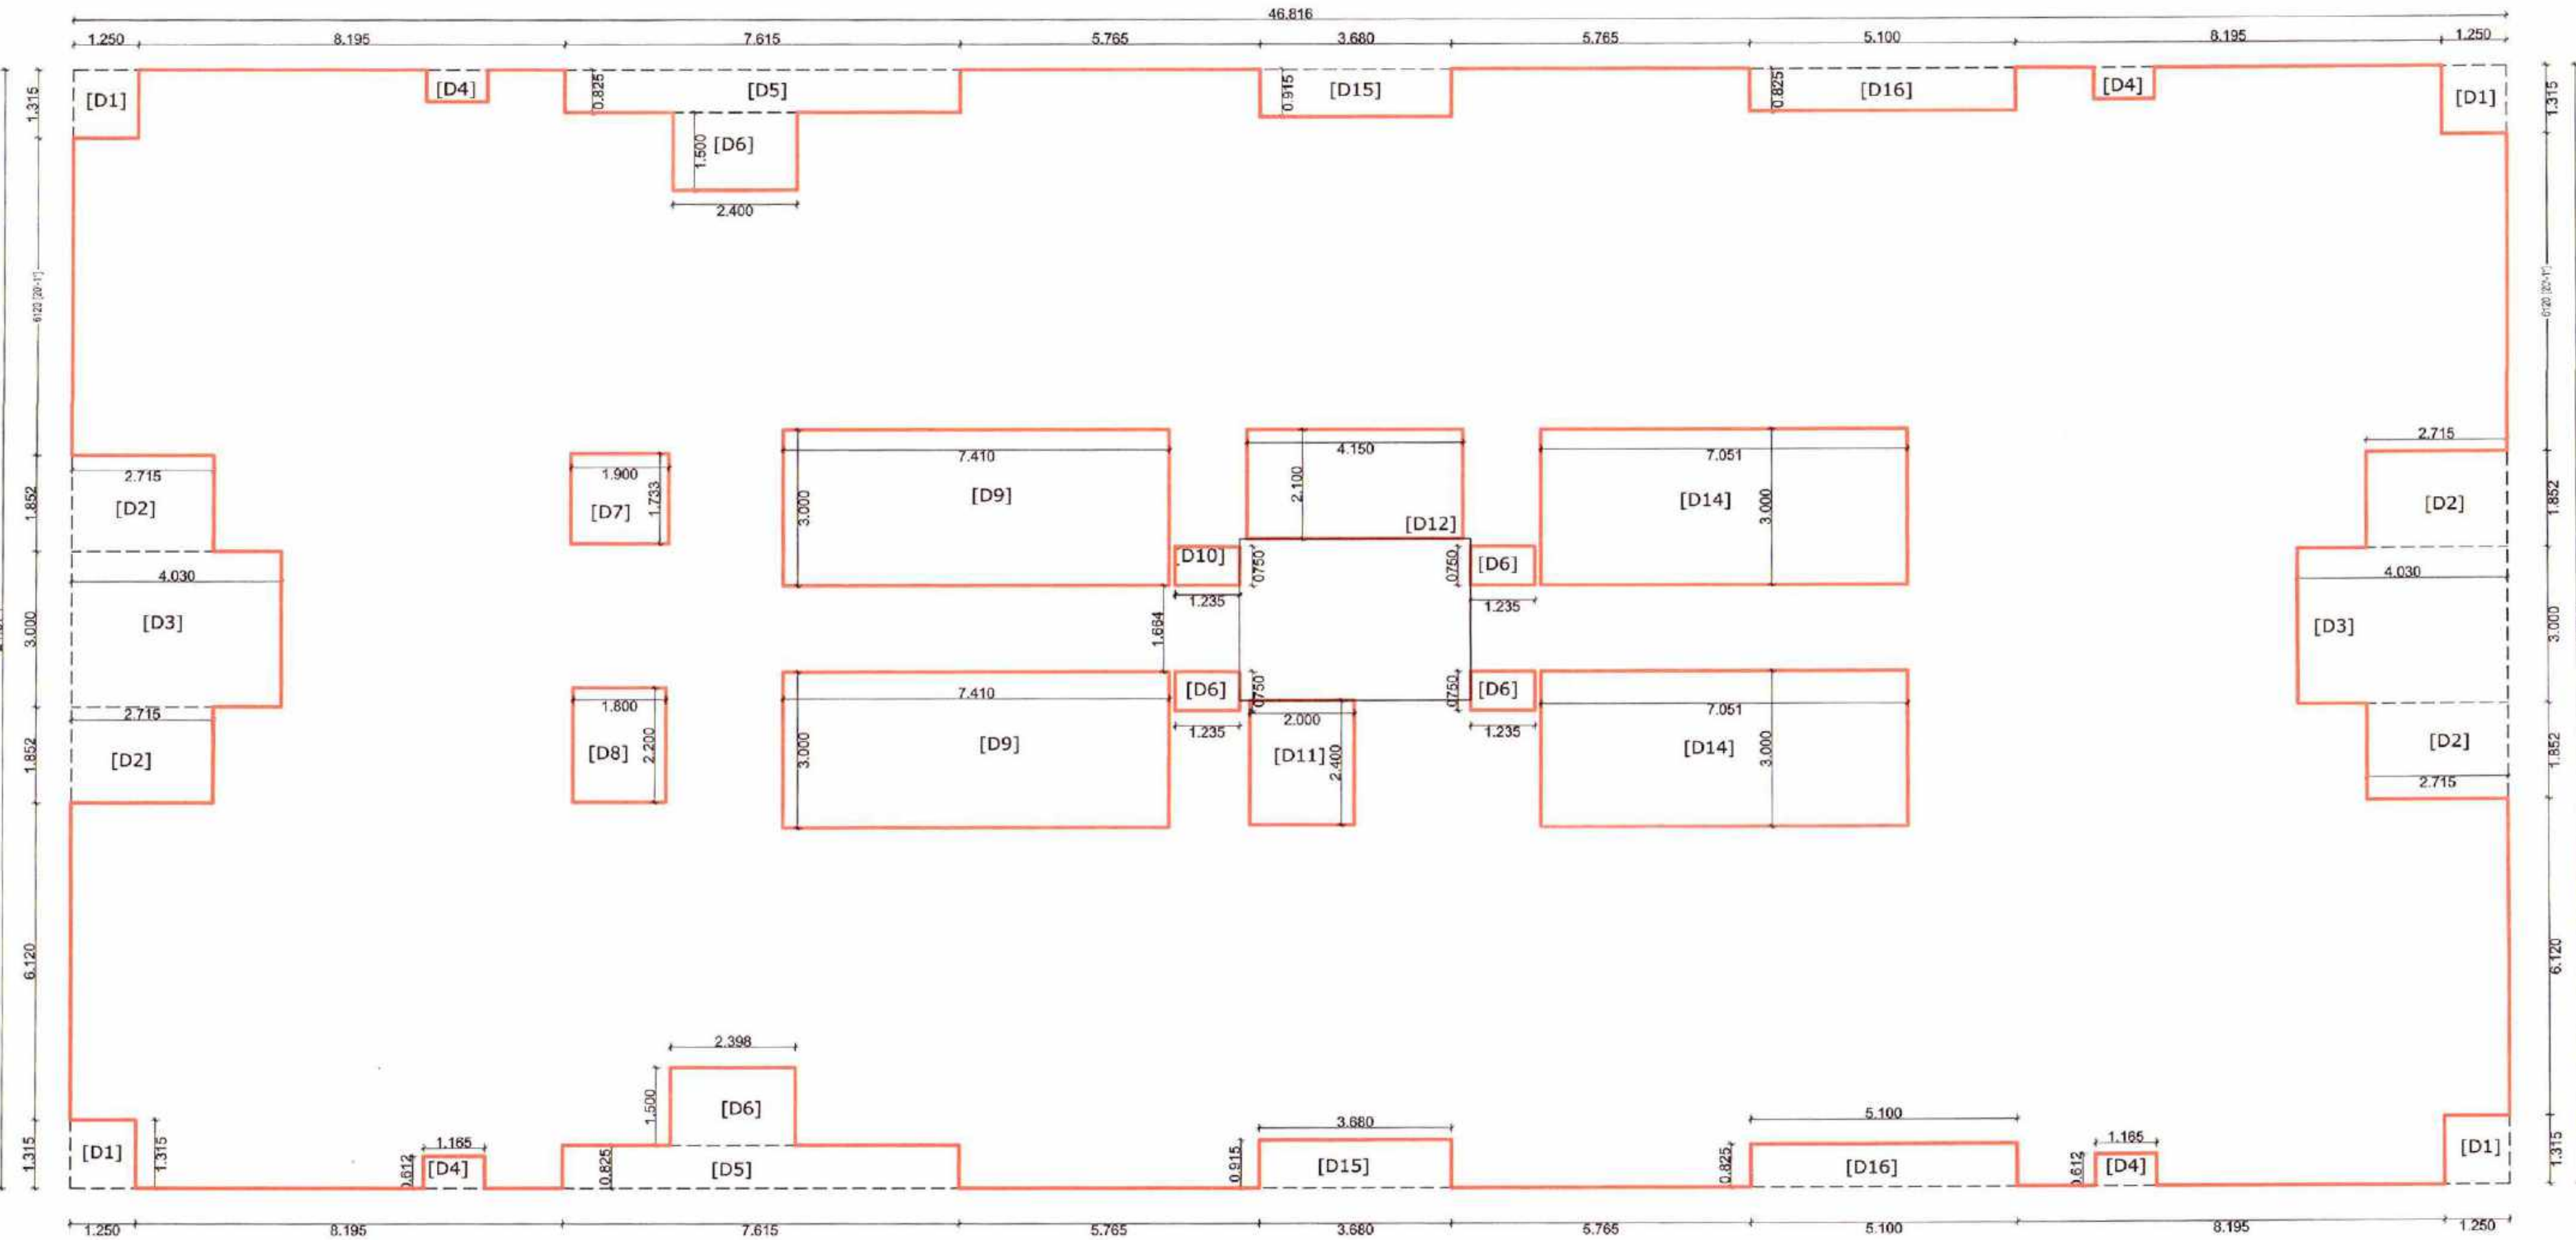

**BLOCK DIAGRAM OF TOWER (B)
TYPICAL 1st, 2nd FLOOR**


BUILT UP AREA STATEMENT OF PROPOSED BUILDING ON 1st, 2nd FLOOR (TOWER B)					
S.NO.	SPECIFICA AREA OF BLOCK	NO.	WIDTH	LENGTH	AREA
			46.816	21.574	1010.008
DEDUCTION					
1	D1	4	1.250	1.315	6.575
2	D2	4	2.715	1.852	20.113
3	D3	2	4.030	3.000	24.180
4	D4	4	1.165	0.612	2.852
5	D5	2	7.615	0.825	12.565
6	D6	2	2.400	1.500	7.200
7	D7	1	1.900	1.733	3.293
8	D8	1	1.800	2.200	3.960
9	D9	2	7.410	3.000	44.460
10	D10	4	1.235	0.750	3.705
11	D11	1	2.000	2.400	4.800
12	D12	1	4.150	2.100	8.715
14	D14	2	7.051	3.000	42.306
15	D15	2	3.680	0.915	6.734
16	D16	2	5.100	0.825	8.415
TOTAL DEDUCTION AREA					199.872
NET AREA OF BLOCK					
1010.008-199.872					810.136

P - LINE AREA CALCULATION OF PROPOSED		
BUILDING NO. (TOWER - B)	PROPOSED NO. OF FLOORS	TOTAL BUILT-UP AREA OF FLOOR, AS PER OUTER CONSTRUCTION LINE
BUILDING2	GROUND FLOOR	107.600
	PODIUM FLOOR	13.643
	FIRST FLOOR	810.136
	SECOND FLOOR	810.136
TOTAL		1741.515

BUILT UP AREA STATEMENT OF PROPOSED BUILDING ON GROUND FLOOR (TOWER B)					
S.NO.	SPECIFICATION	NO.	WIDTH	LENGTH	AREA
	AREA OF BLOCK		37.056	10.739	397.944
DEDUCTION					
1	D1	1	1.353	1.371	1.855
2	D2	2	6.658	3.000	39.948
3	D3	1	2.050	4.297	8.809
4	D4	1	9.459	10.739	101.580
5	D5	2	1.323	6.527	17.270
6	D6	1	4.450	3.205	14.280
7	D7	1	4.450	0.252	1.121
8	D8	2	1.500	1.812	5.436
9	D9	1	4.096	4.212	17.252
10	D10	1	7.184	10.739	77.149
11	D11	1	6.658	0.848	5.646
TOTAL DEDUCTION AREA					290.347
NET AREA OF BLOCK					
397.944-290.347					107.60

FORM OF STATEMENT 3 [SR. NO 9(g)]				
AREA DETAIL OF APARTMENT TOWER B				
BUILDING NO. - 2	FLOOR	FLAT NO	CARPET AREA SQ.MT	OPEN BAL AREA SQ.MT
TOWER-B	FIRST FLOOR	101,104	65.759	10.905
		102,103	78.746	9.235
		105,108	57.503	10.837
		106,107	75.521	8.927
	SECOND FLOOR	201,204	65.759	10.905
		202,203	78.746	9.235
		205, 208	57.503	10.837
		206, 207	75.521	8.927
		TOTAL		555.058

**BUILDING - 1 TOWER B
FLOOR PLANS
BLOCK DIAGRAM & AREA CALCULATION ,
CARPET AREA CALCULATION & ELEVATION
SECTION**

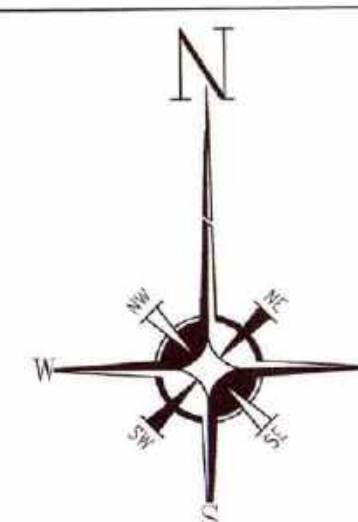

SUBMISSION DRAWING

DRN BY: SNEHA SCALE 1 : 100:1:200
CHK BY: SNEHA DATE: 10/01/23

APPLICANT SIGN :-
AUTHORISED SIGNATORY FOR
PYRAMID TAJSHREE LLP



ARCHITECT SIGN:-

