



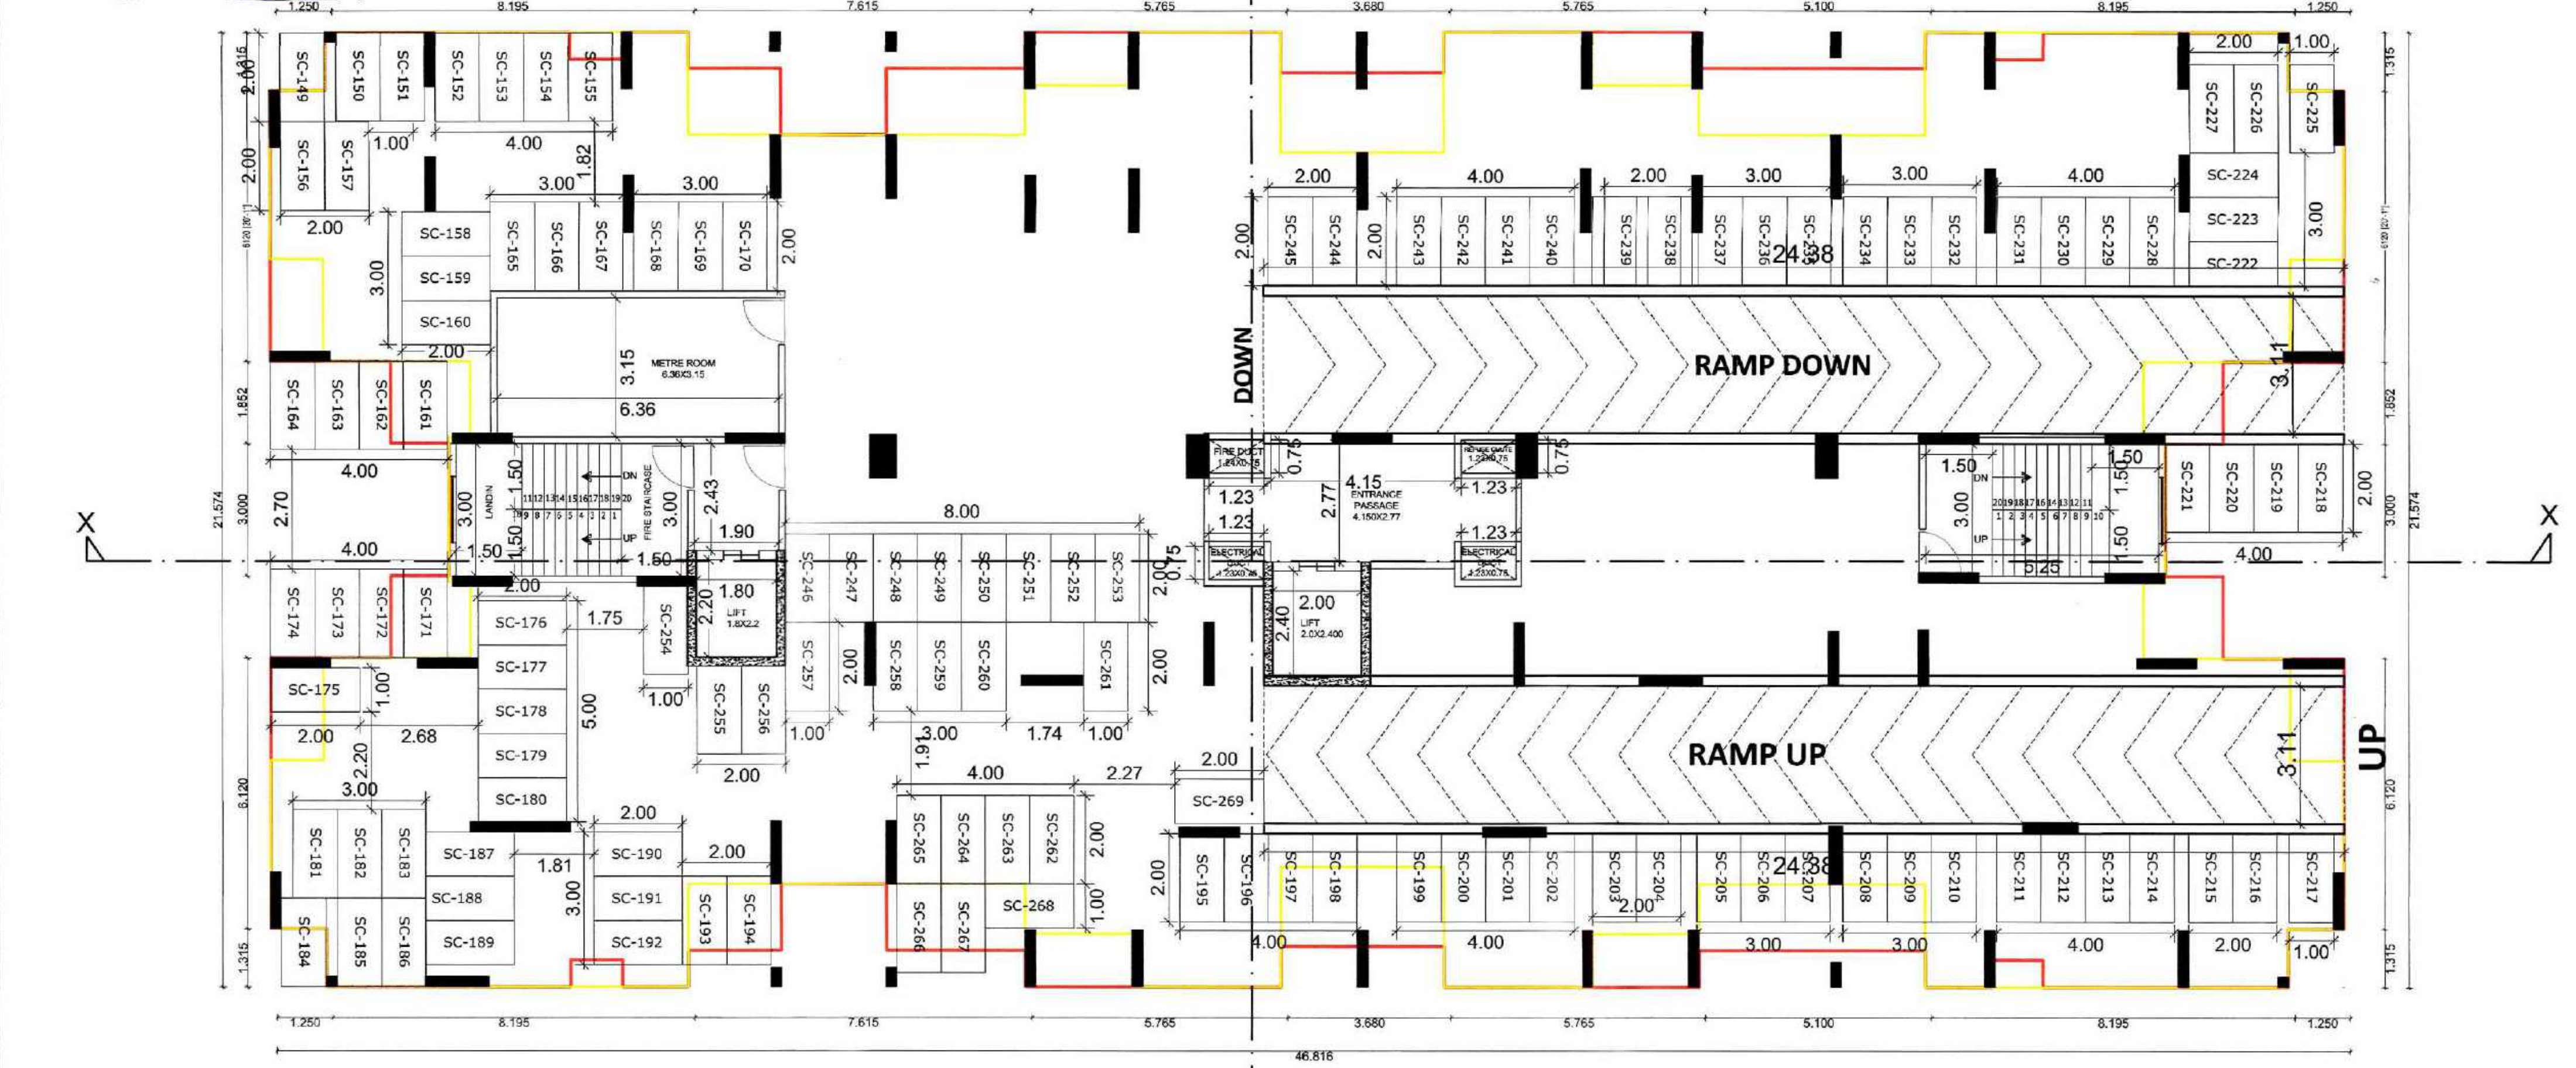


Subject to the condition that Developer Applicant
shall construct sewage treatment plant (STP) as per
the norms of Maharashtra Pollution Control
Board & shall submit the NOC from MCHS without
completion of same occupation permission not to
be issued.

Subject to the condition laid down by Director
of Maharashtra fire service vide letter
No. 23/01/2012/1176/2012 dated 08/05/2012

Subject to the provisions of
STRUCTURAL DESIGN SUPERVISORY CERTIFICATE
DATED 03/06/2012 No. 23/01/2012/1176/2012
AND APPLICANT

Subject to Condition of NOC of Airport
Authority Dt. 23/05/2012

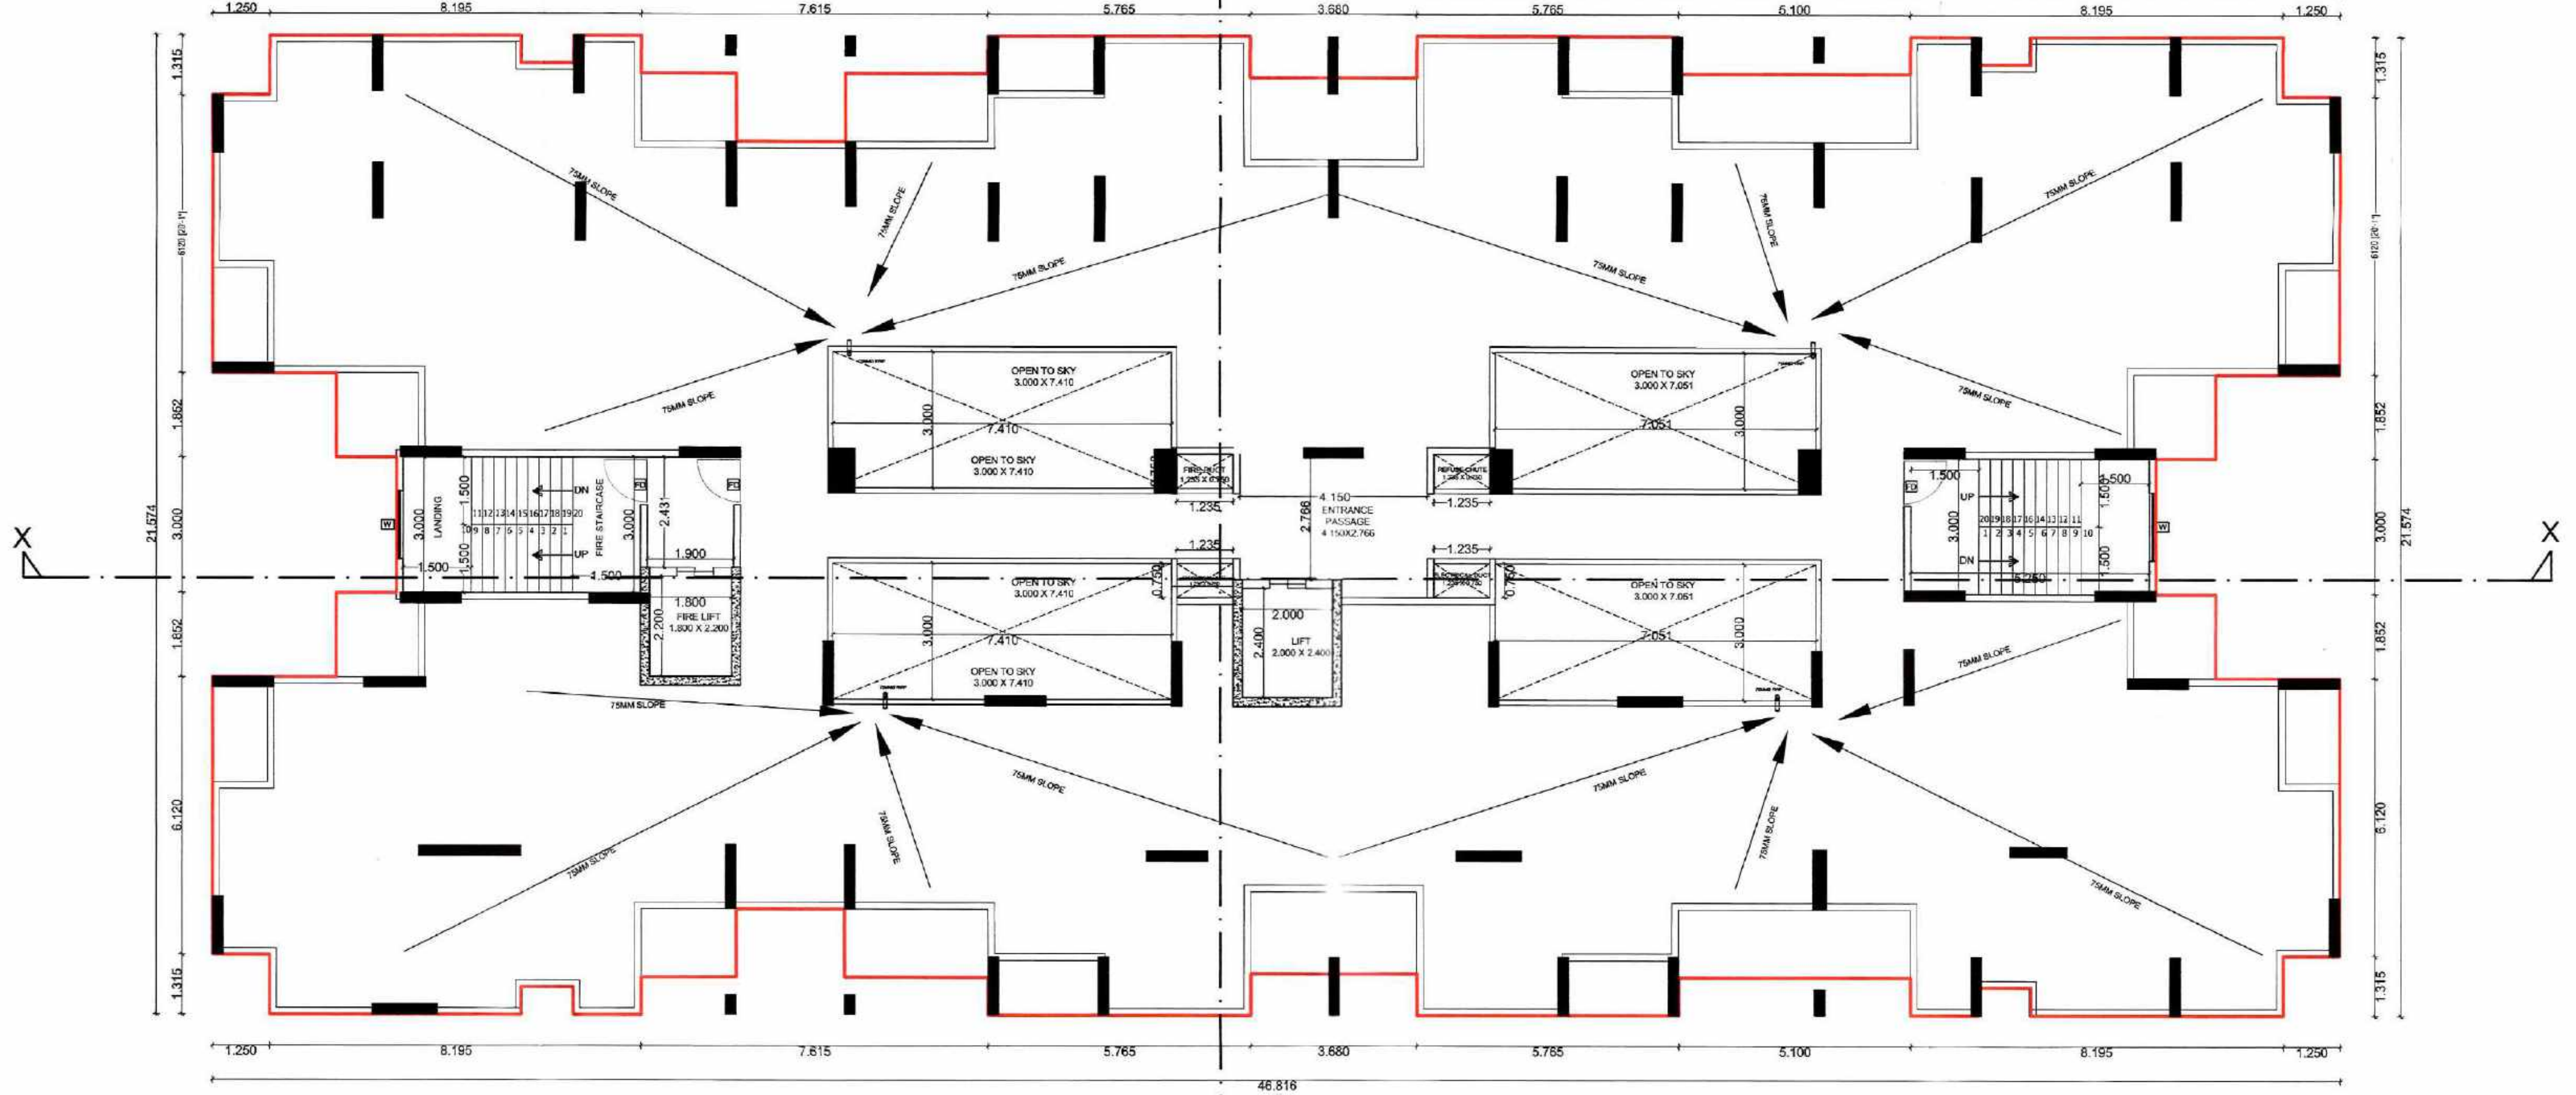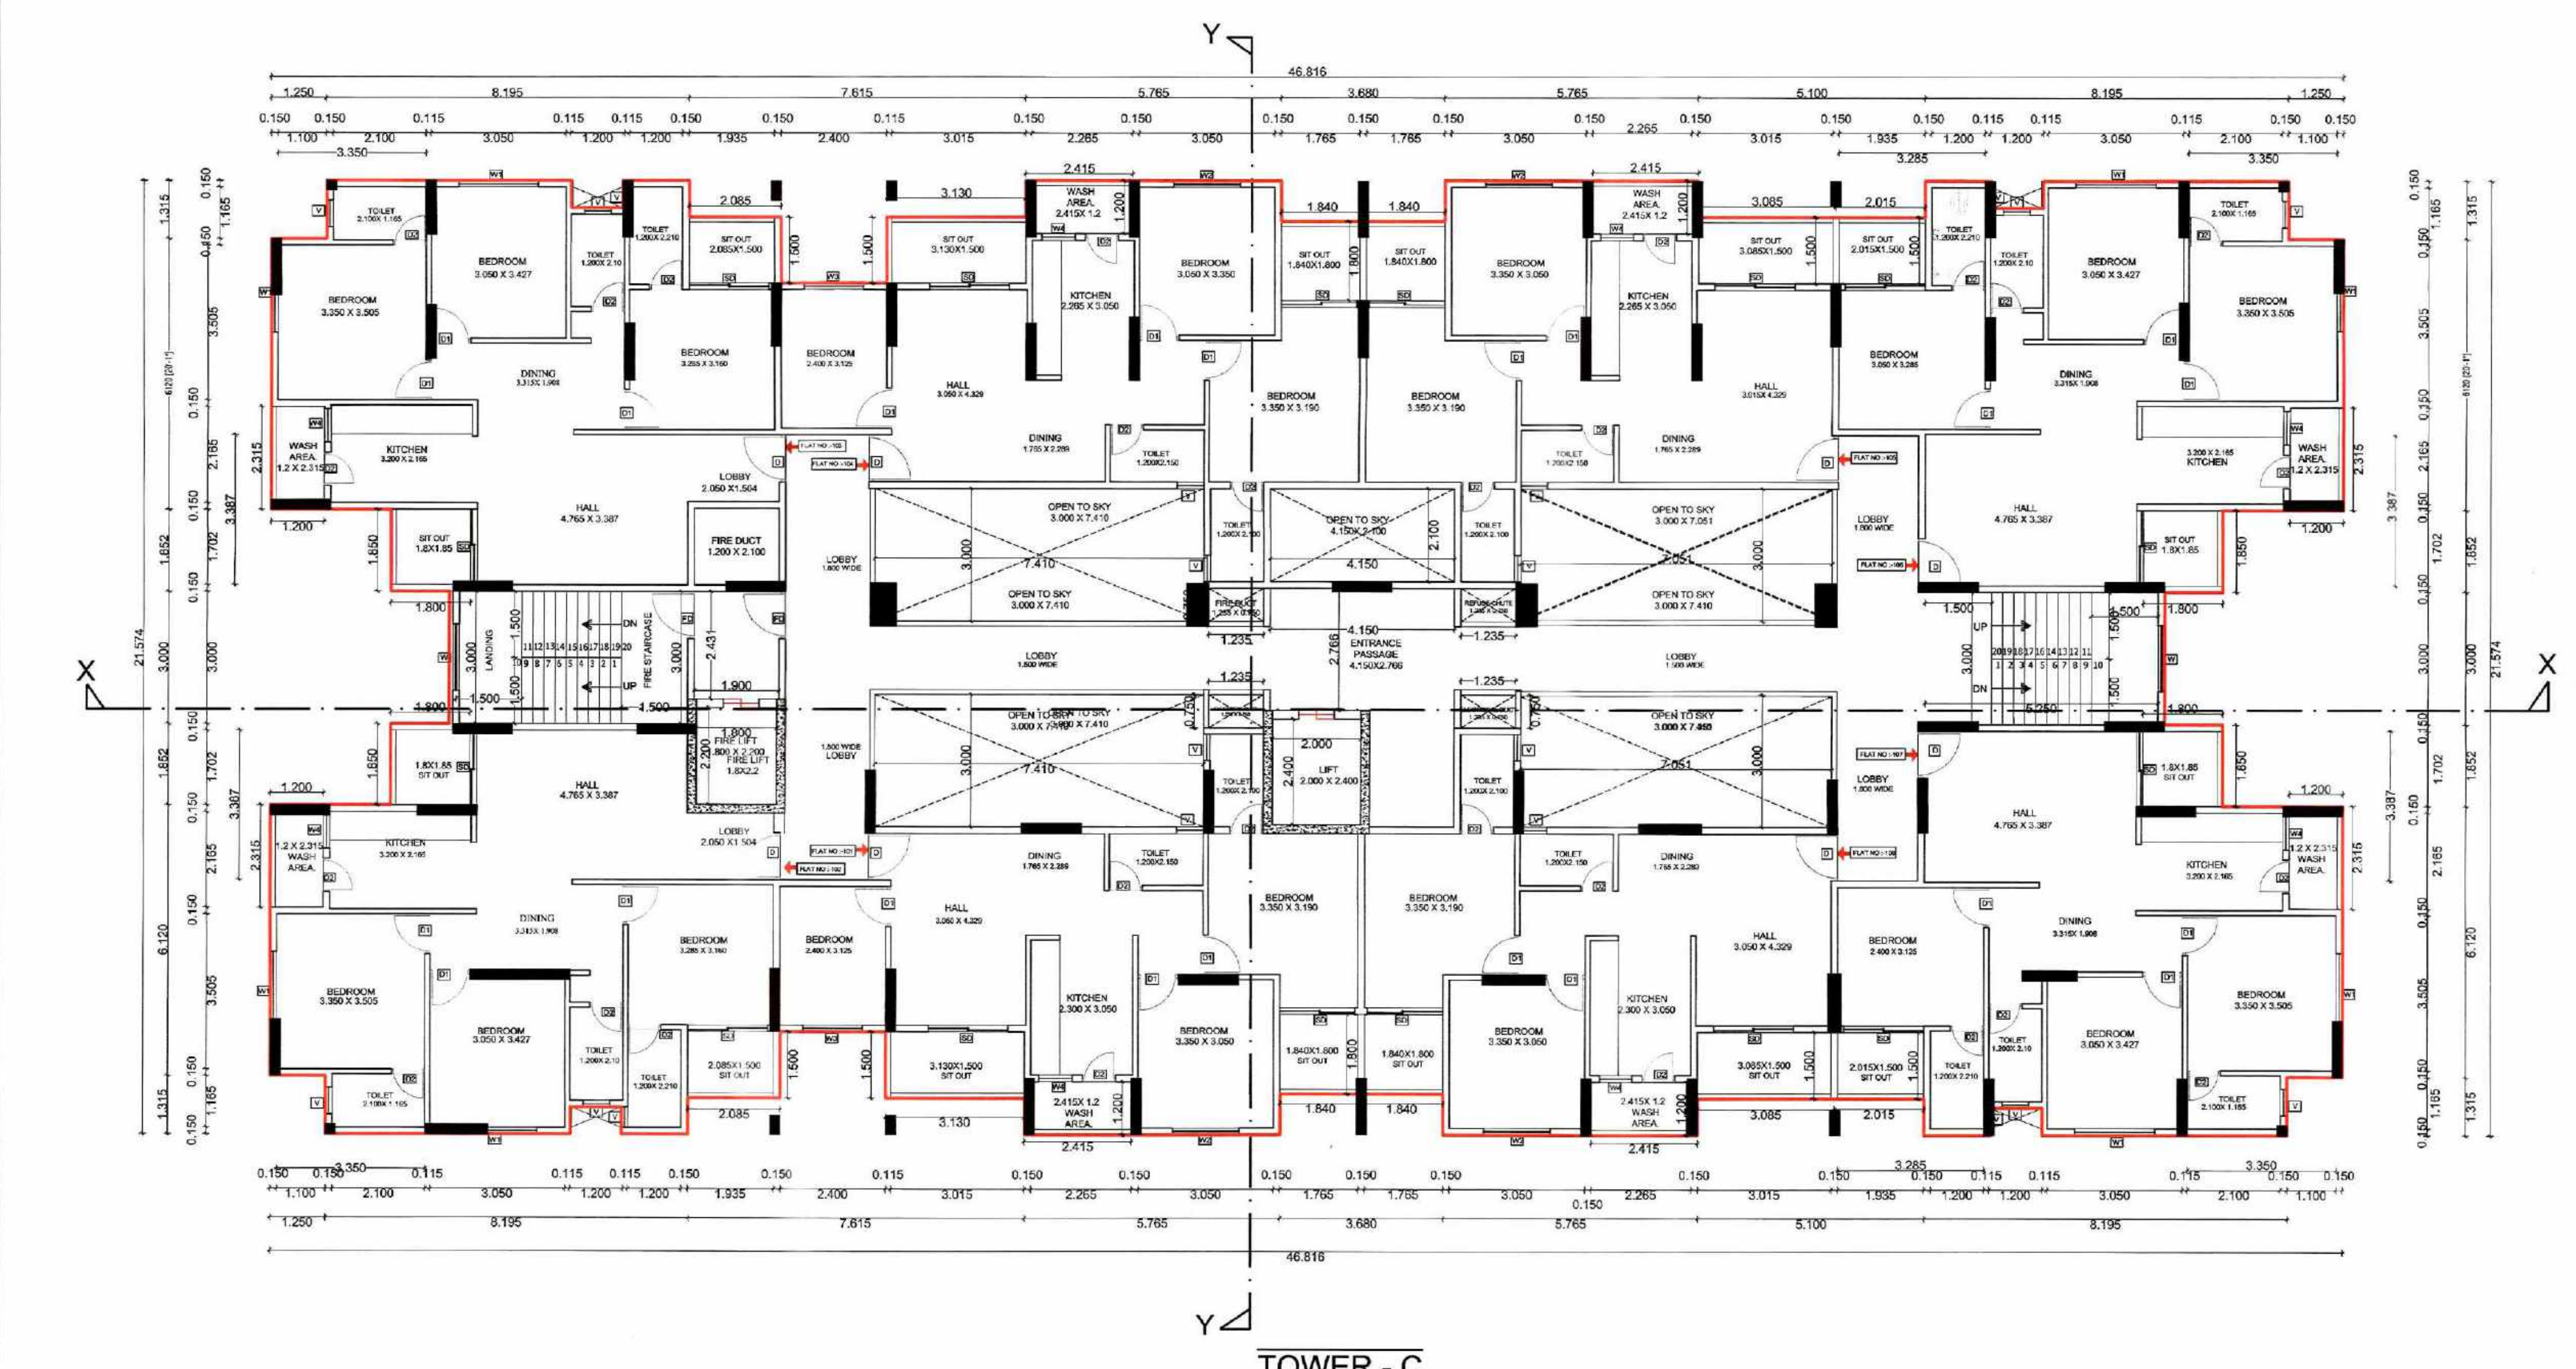


Subject to the condition that Developer Applicant
shall construct sewage treatment plant (STP) as per
the norms of Maharashtra Pollution Control
Board & shall submit the NOC from MCHS without
completion of same occupation permission not to
be issued.

Subject to the condition laid down by Director
of Maharashtra fire service vide letter
No. 23/01/2012/1176/2012 dated 08/05/2012

Subject to the provisions of
STRUCTURAL DESIGN SUPERVISORY CERTIFICATE
DATED 03/06/2012 No. 23/01/2012/1176/2012
AND APPLICANT


Subject to Condition of NOC of Airport
Authority Dt. 23/05/2012

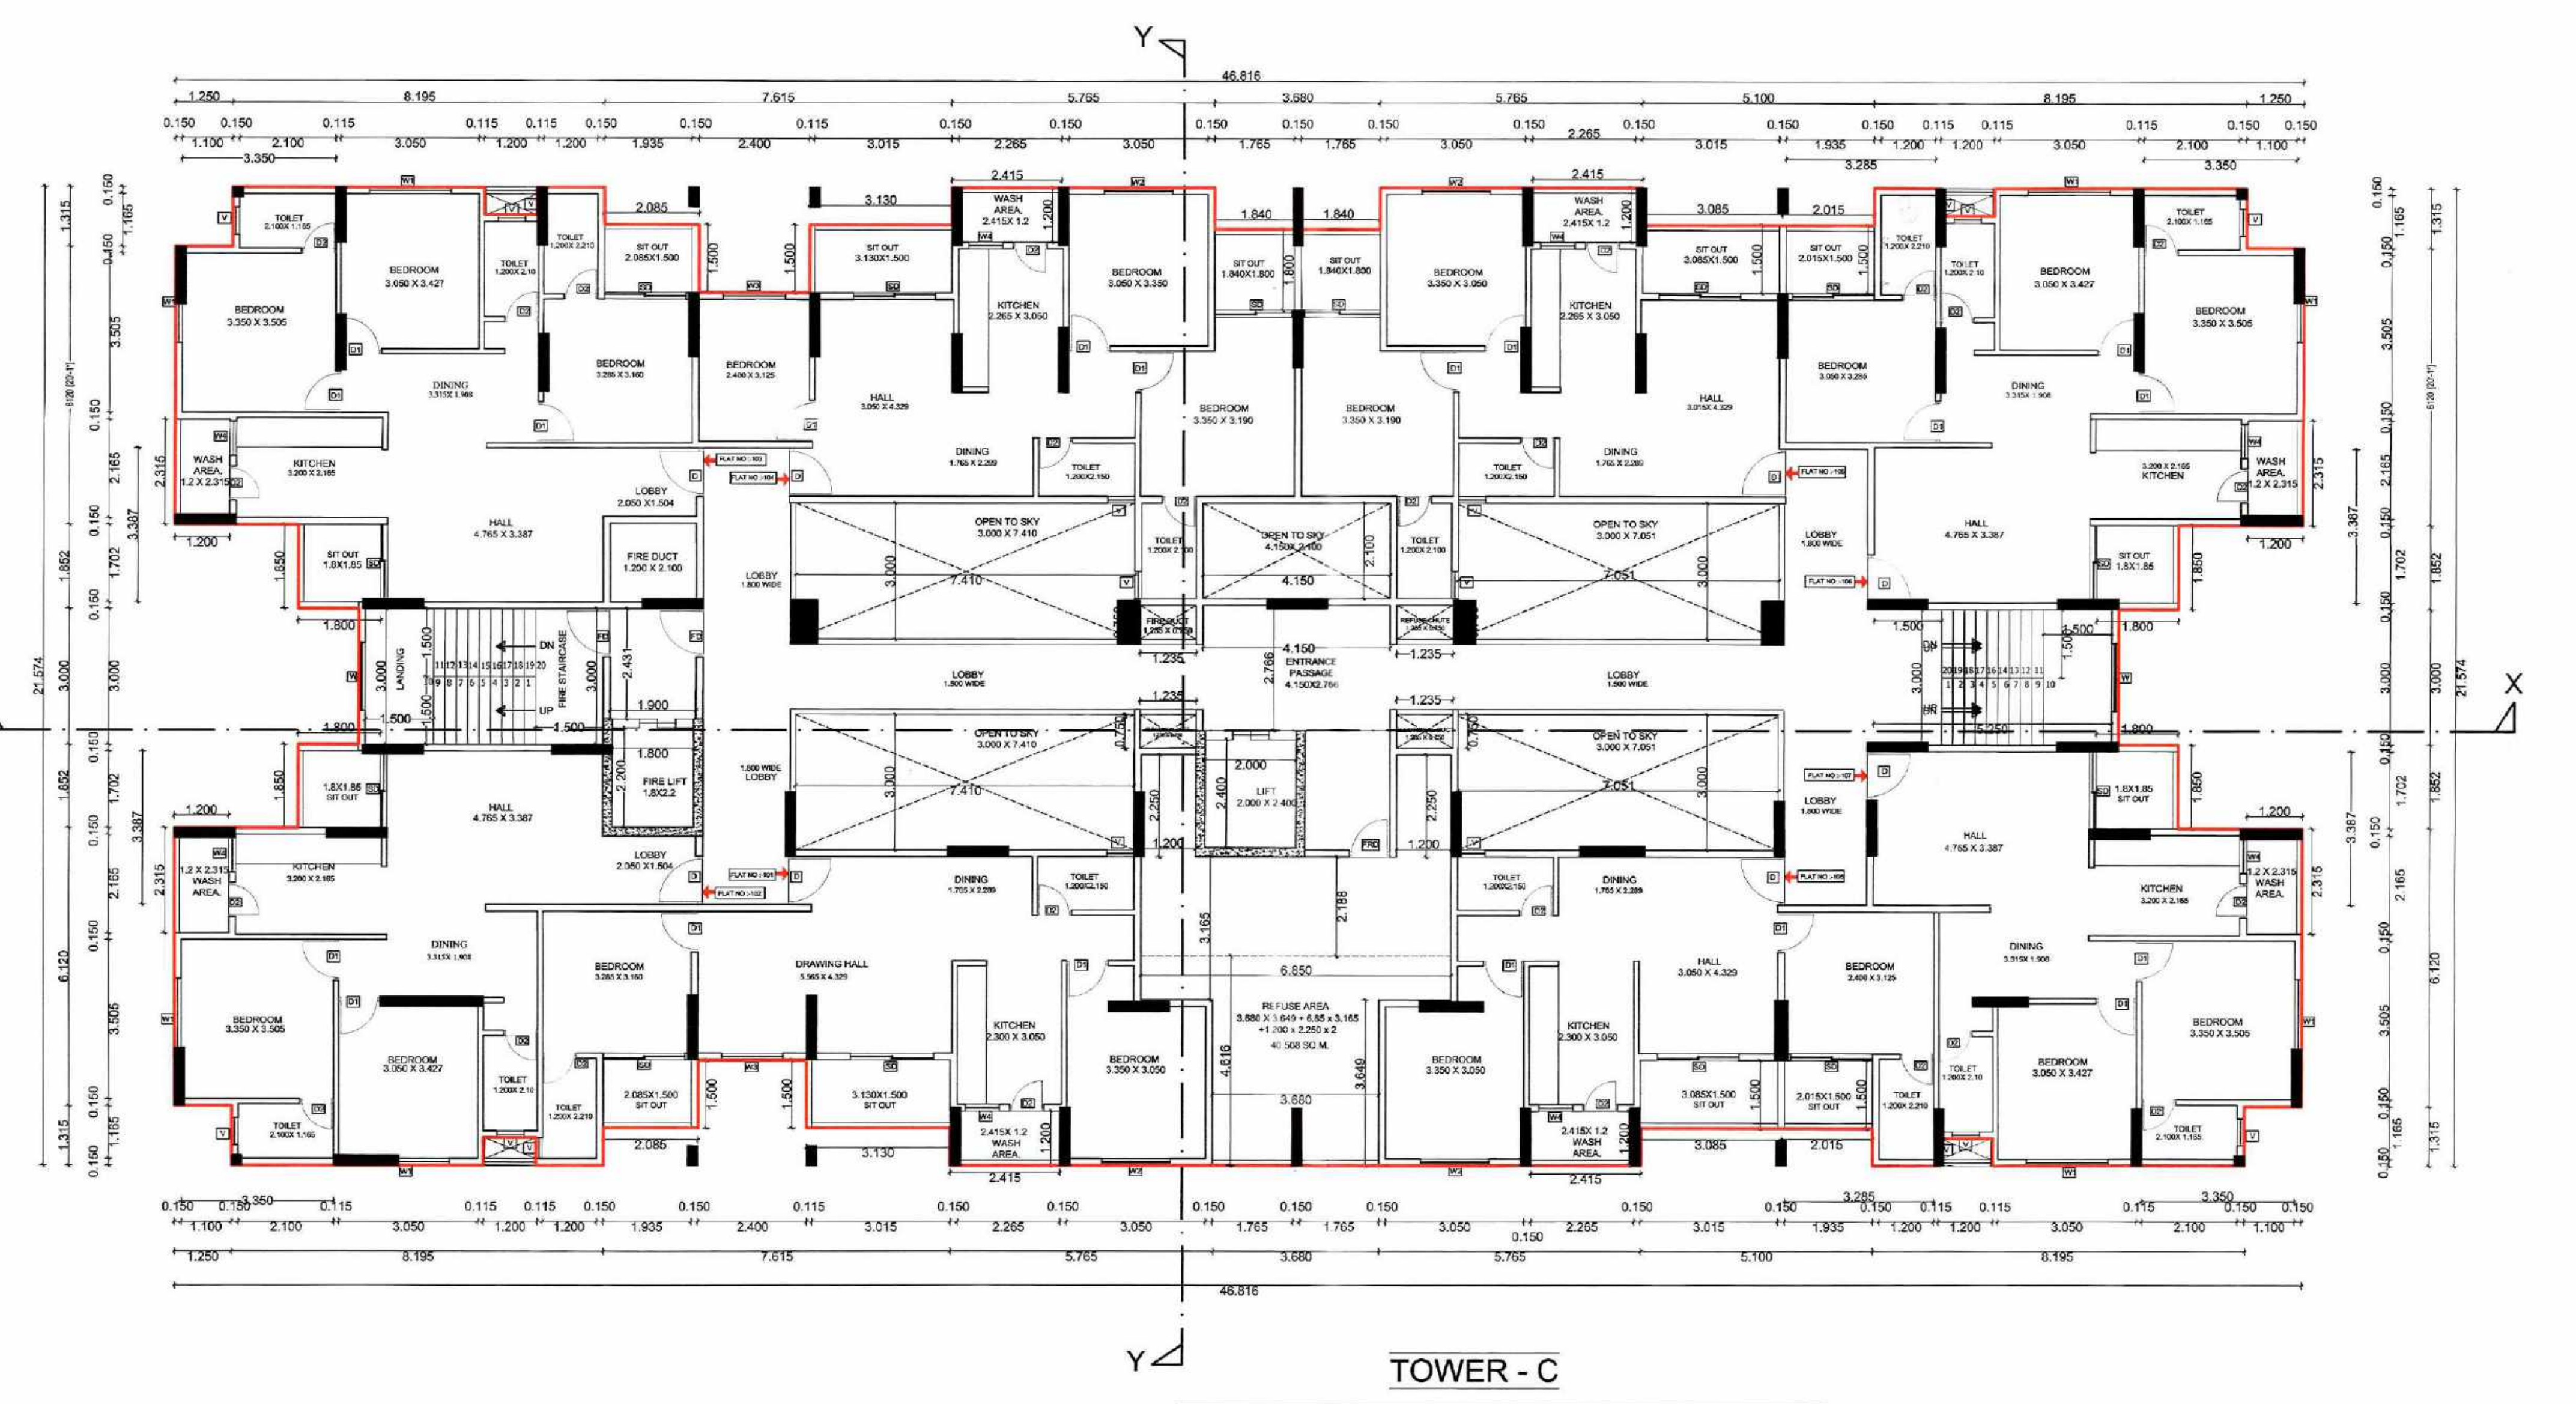

PROPOSED RESIDENTIAL GROUP HOUSING LAYOUT ON
KH. NO. 201/2, P.H.NO.38, MOUZA - PIPLA, TAH. NAGPUR
(GRAMIN) DISTT. NAGPUR.

BELONGING TO,
M/S PYRAMID TAJSHREE LLP

BUILDING - 1 TOWER C
FLOOR PLANS

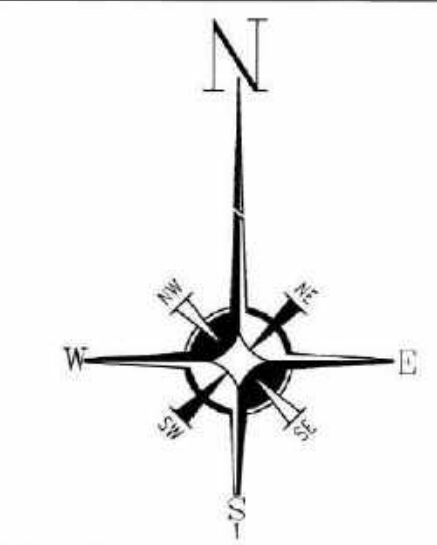

SUBMISSION DRAWING

DRN BY: SNEHA SCALE 1 : 100,1:200
CHK BY: SNEHA DATE: 10/01/23

APPLICANT SIGN :-
AUTHORISED SIGNATORY FOR
PYRAMID TAJSHREE LLP

ARCHITECT SIGN:-

