



PROPOSED RESIDENTIAL GROUP HOUSING LAYOUT ON
KH. NO. 201/2, P.H.NO.38, MOUZA - PIPLA, TAH. NAGPUR
(GRAMIN) DISTT. NAGPUR.

BELONGING TO,
M/S PYRAMID TAJSHREE LLP


BUILDING - 1 TOWER B
FLOOR PLANS

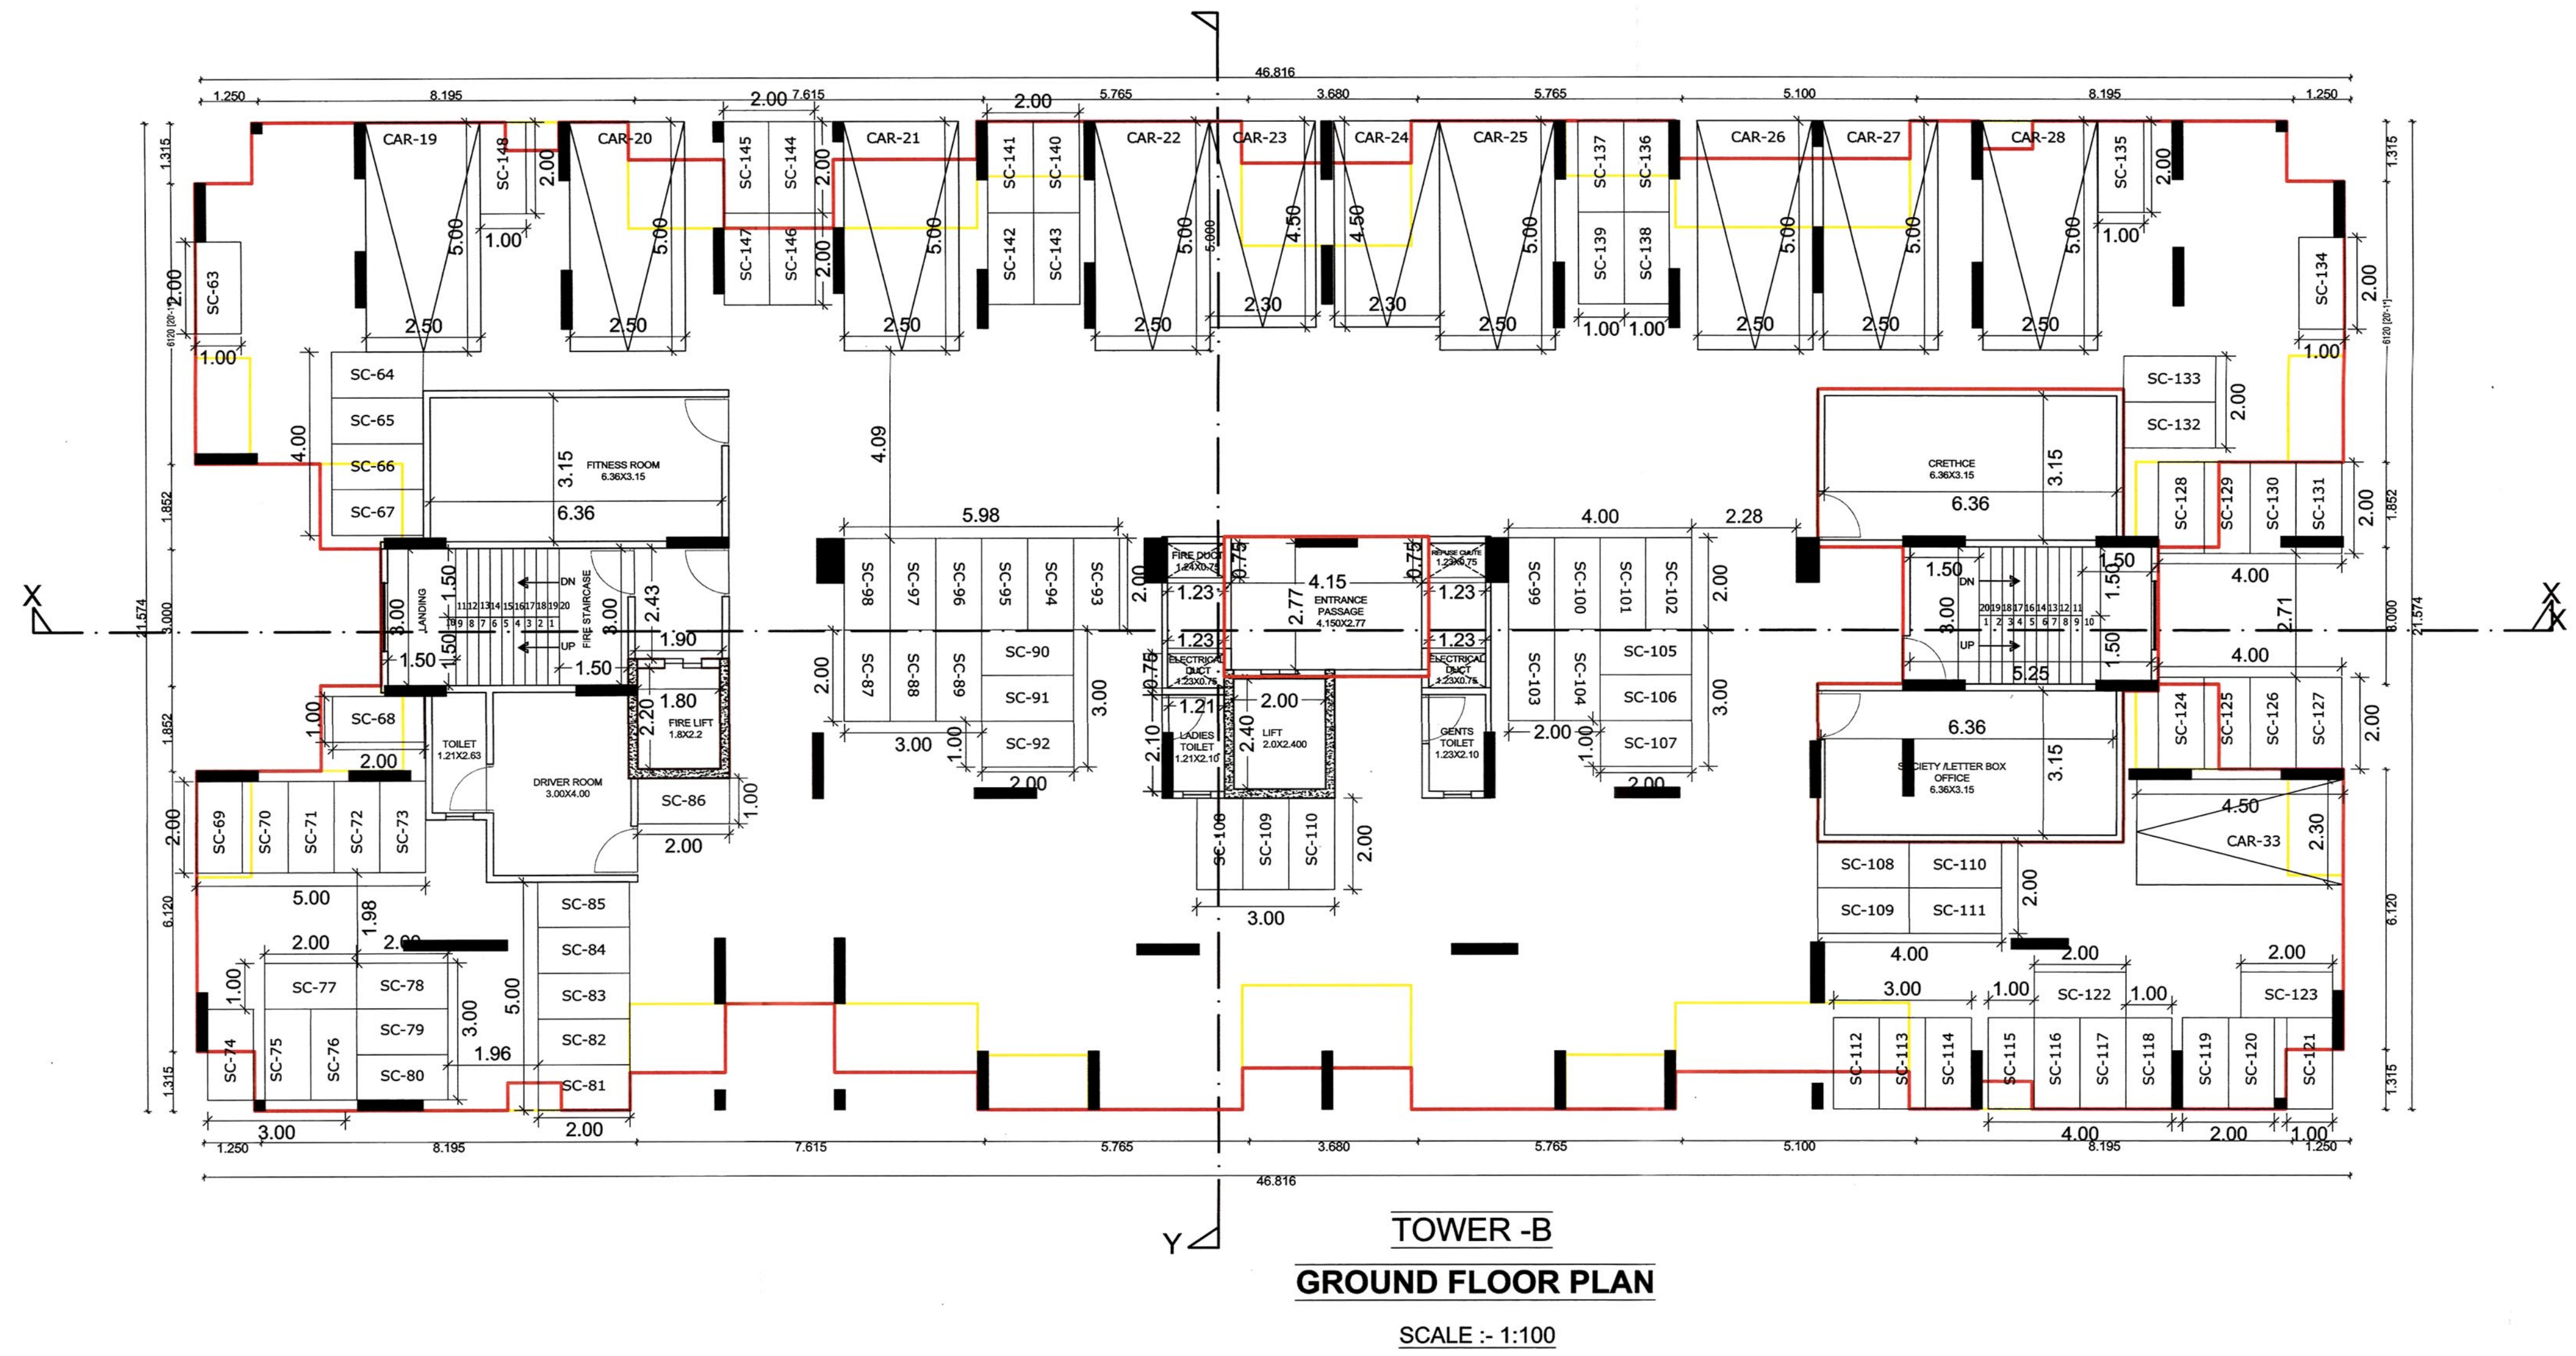


TOWER - B
GROUND FLOOR PLAN
SCALE :- 1:100

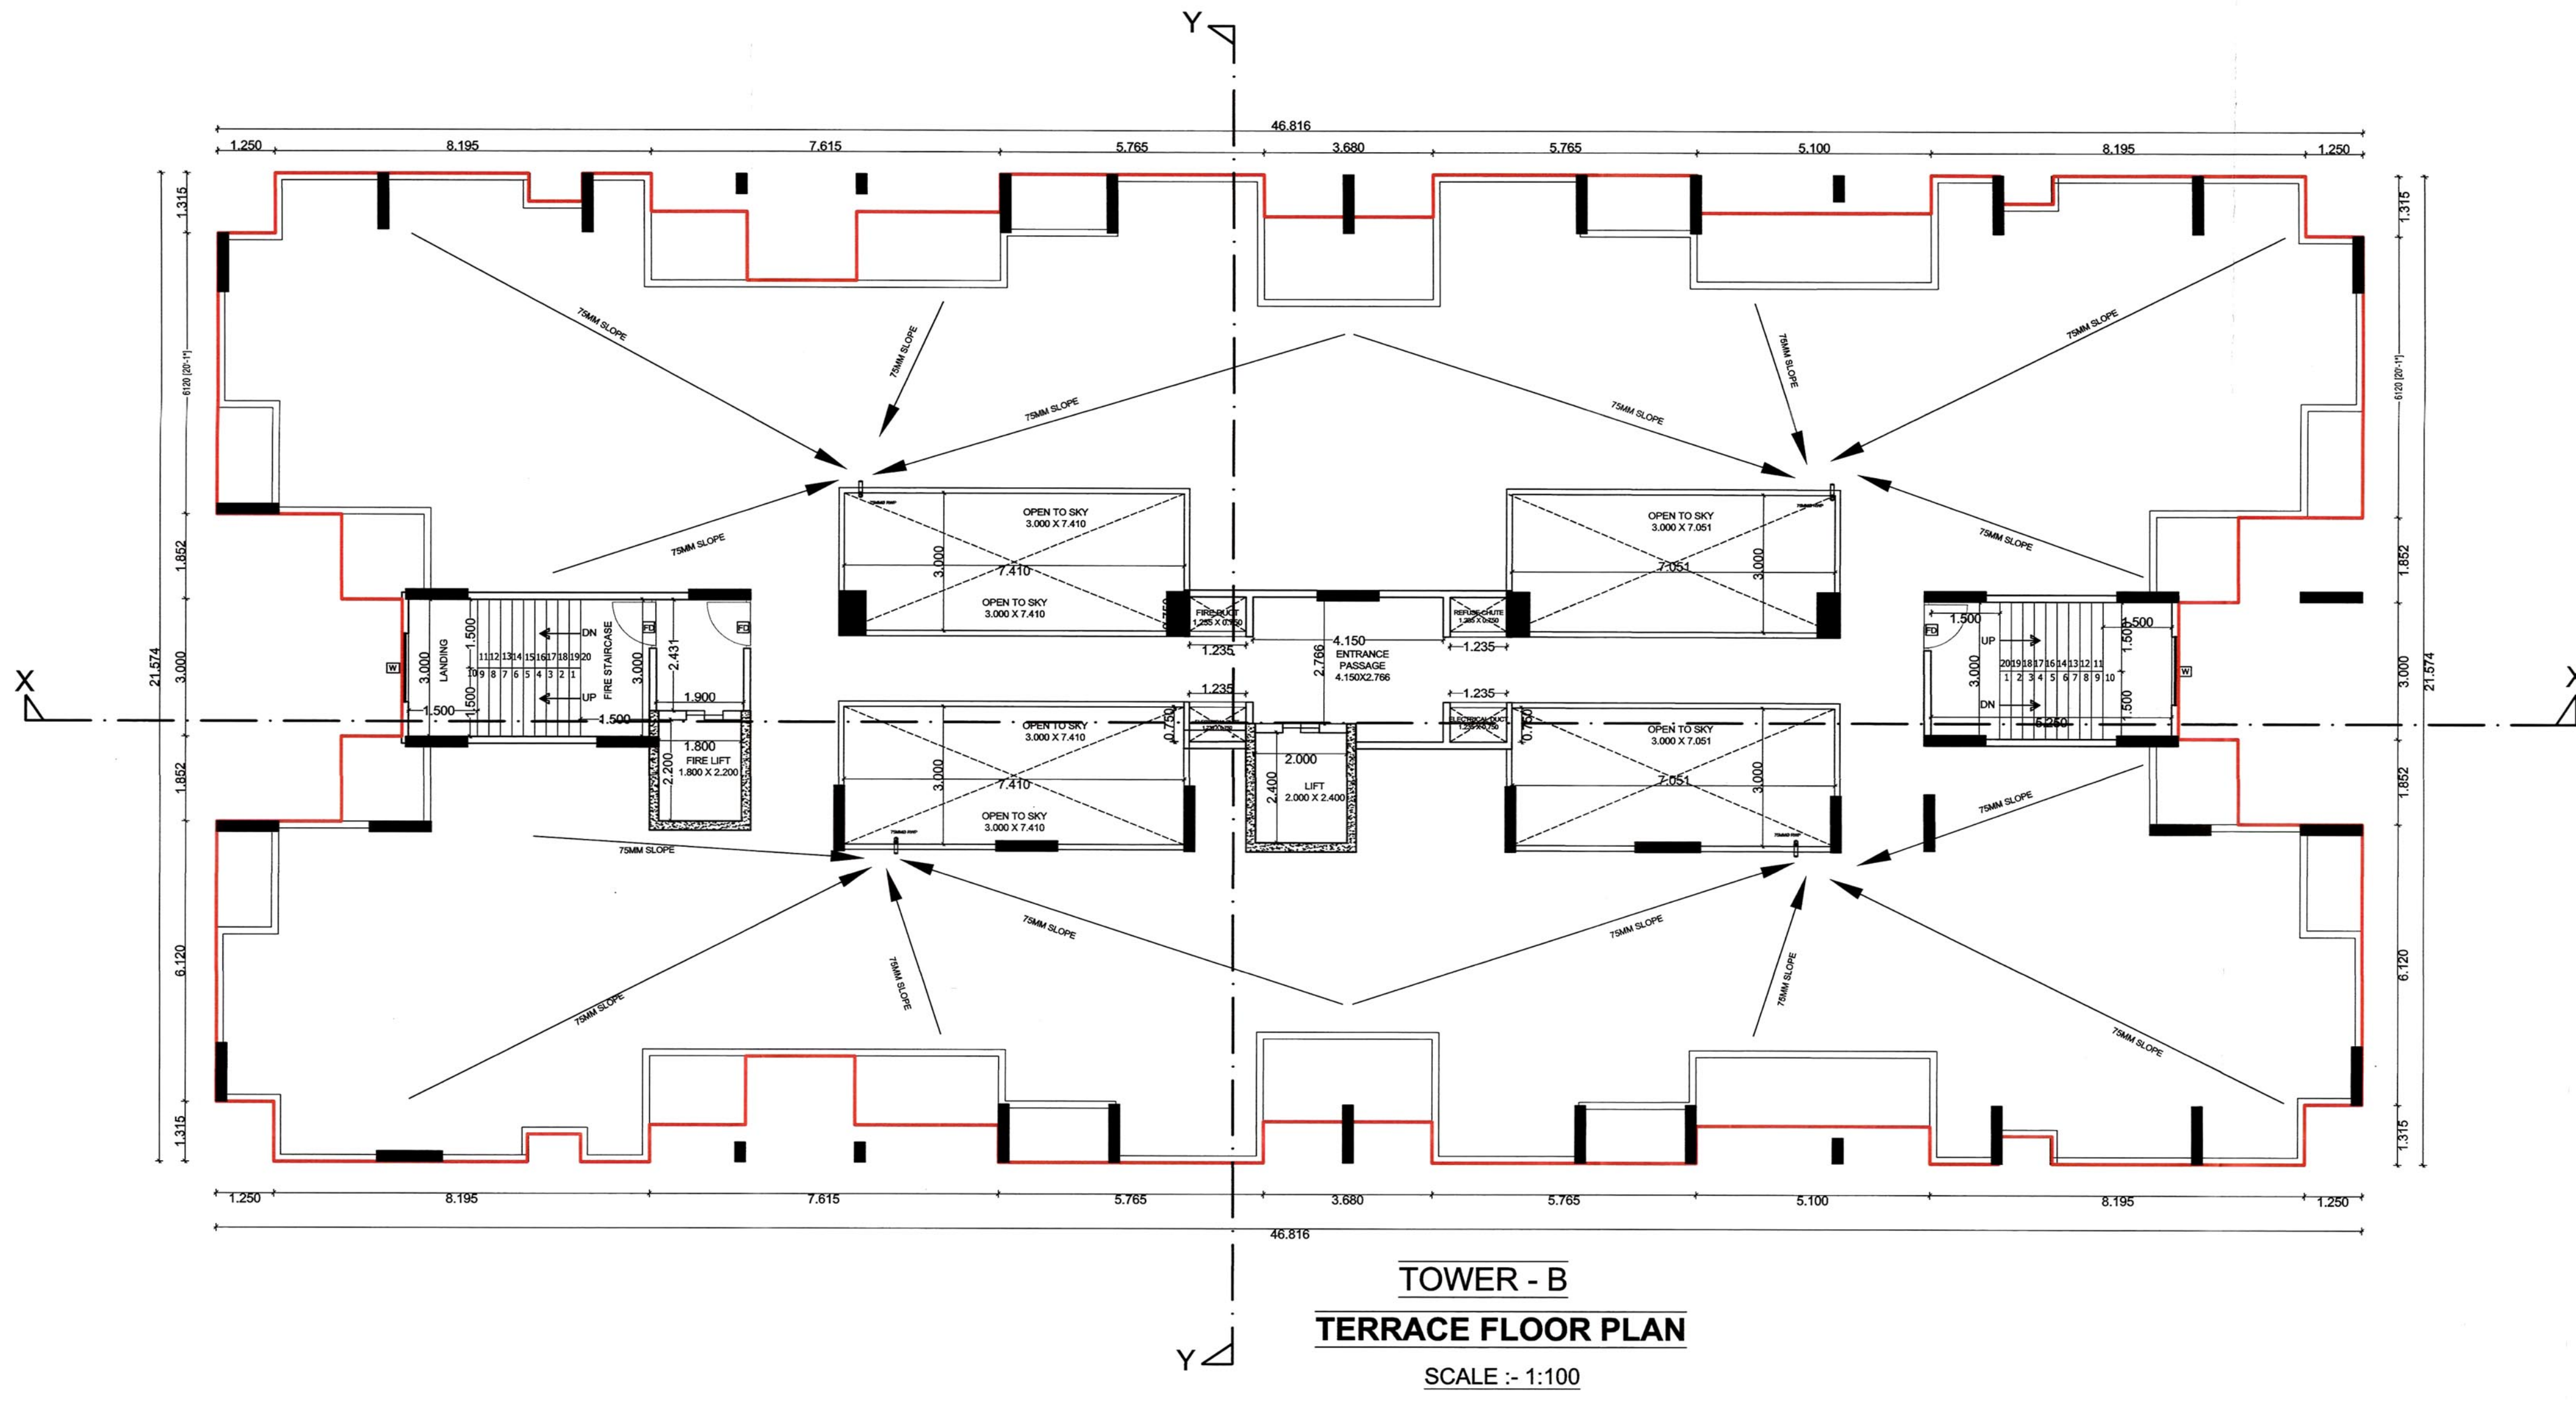


TOWER - B
TERRACE FLOOR PLAN
SCALE :- 1:100

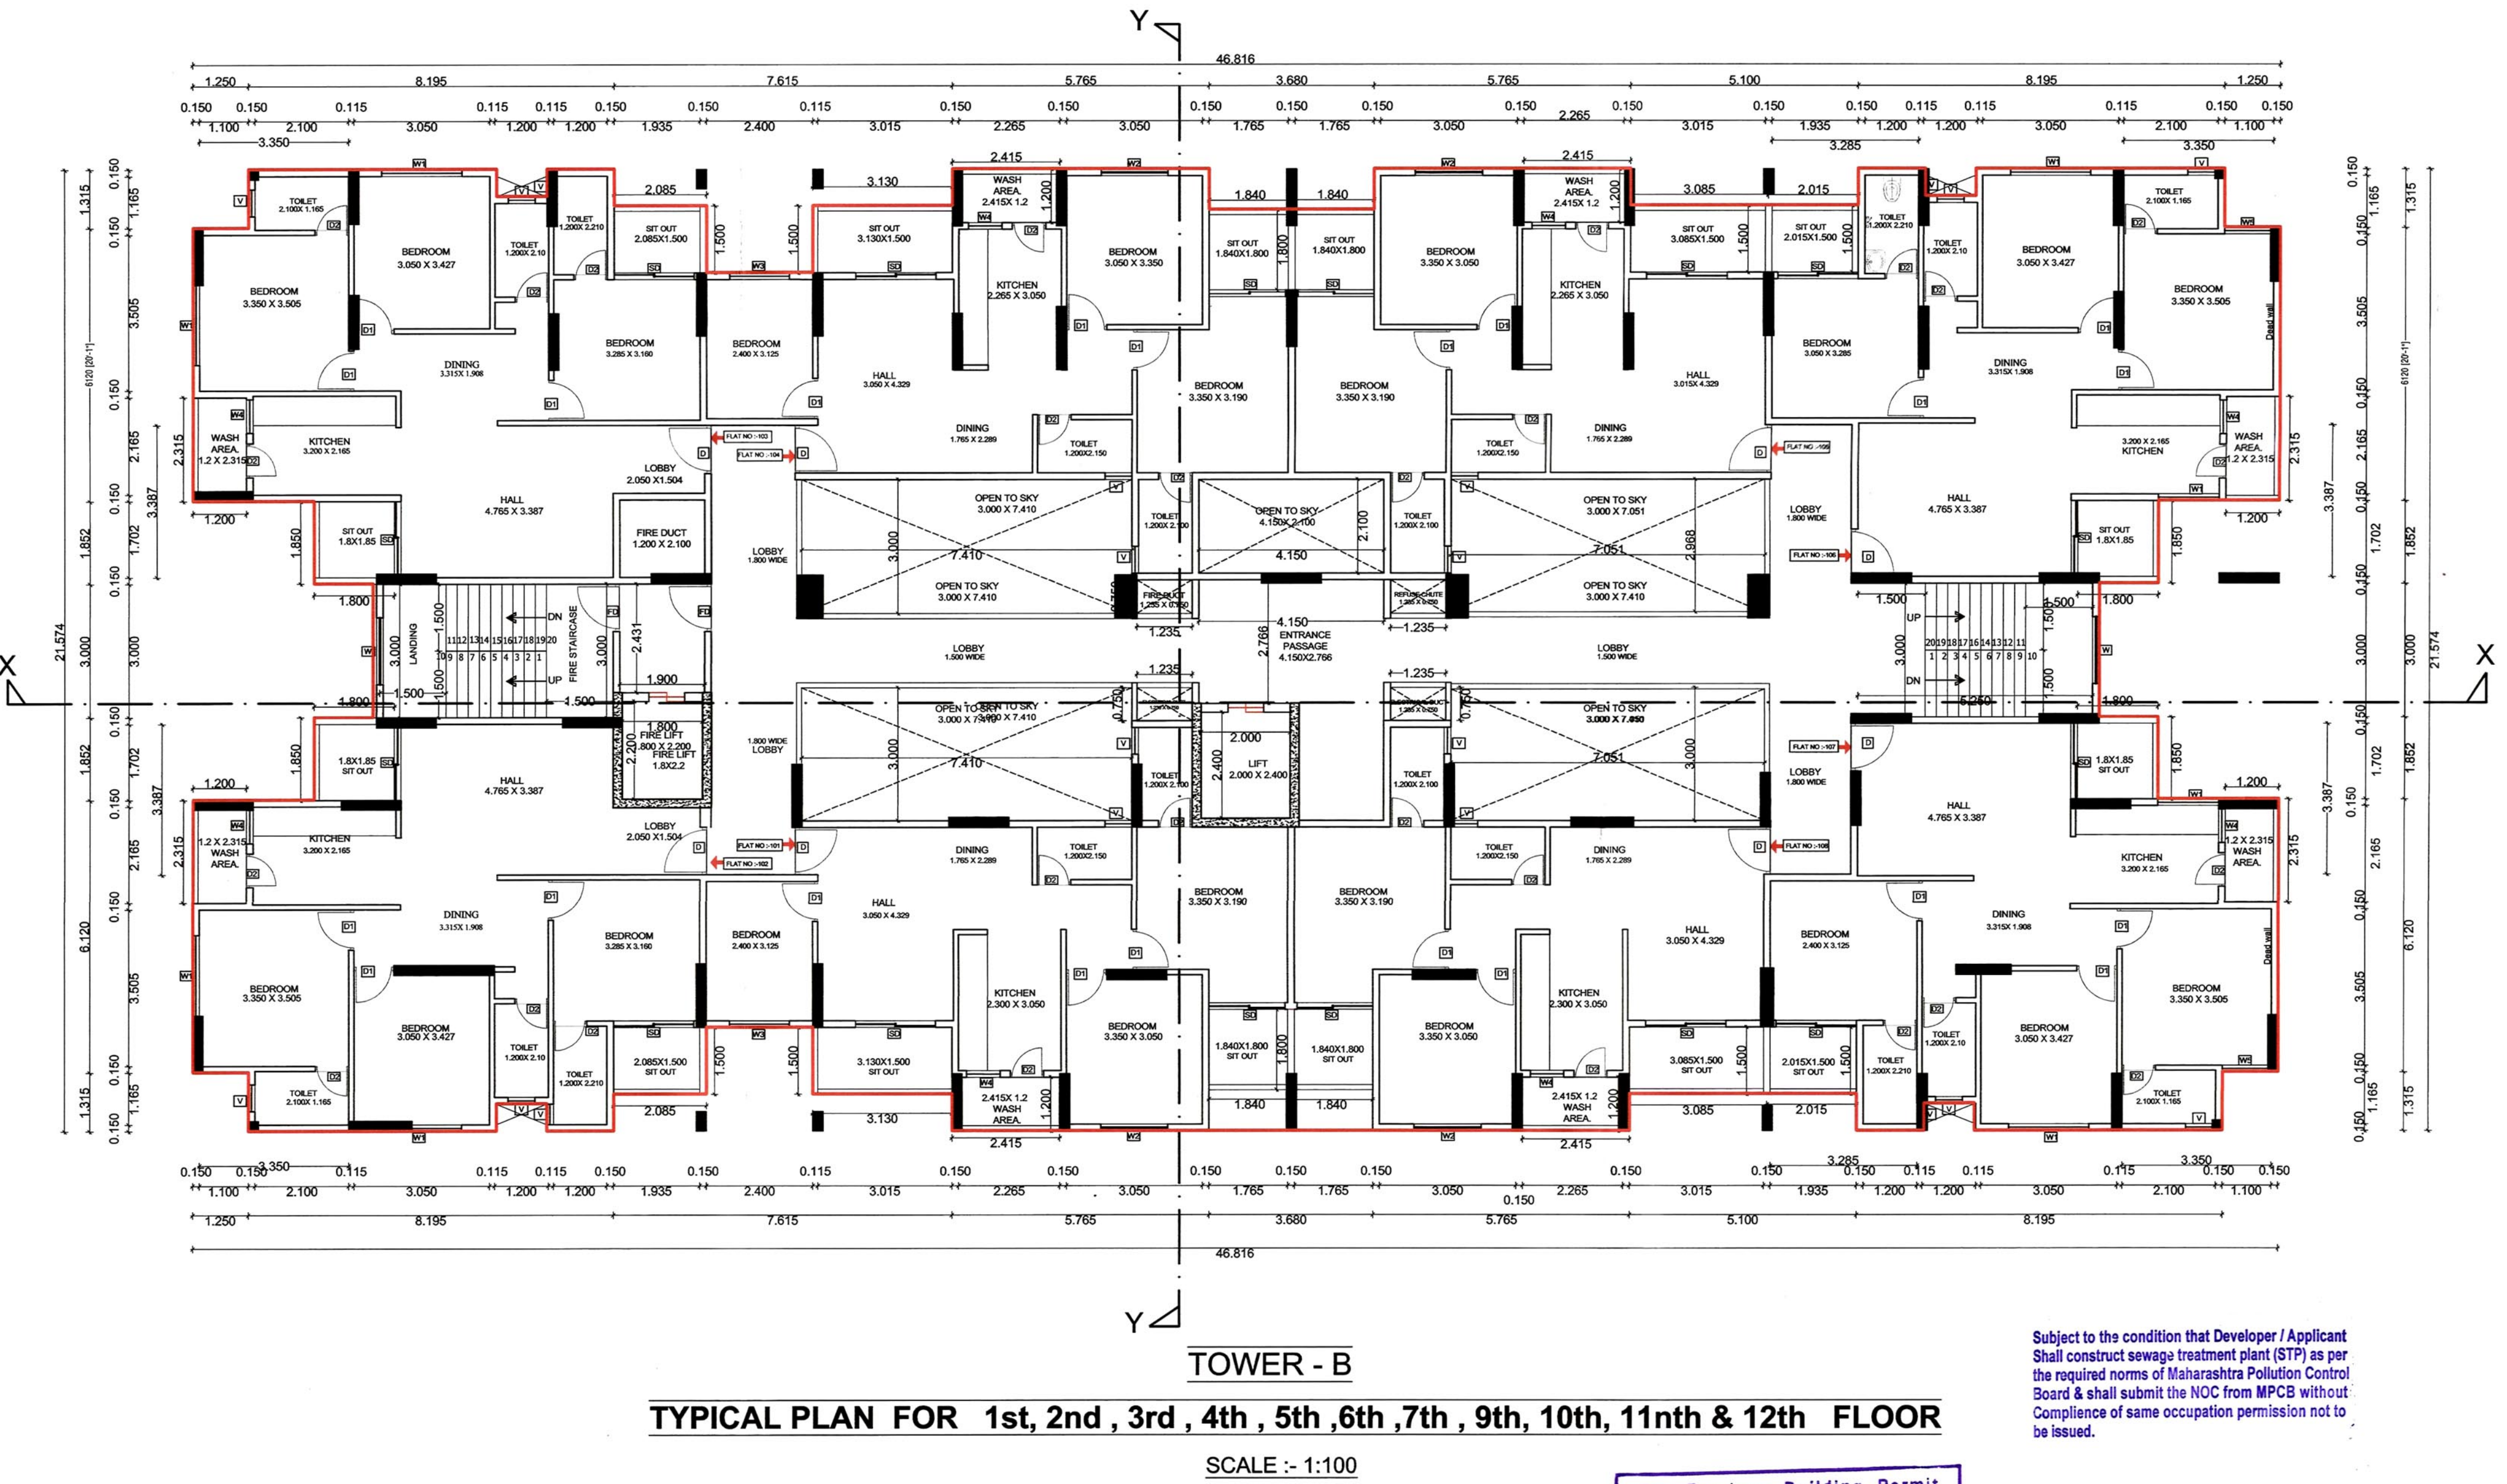

TOWER - B
TYPICAL PLAN FOR 1st, 2nd, 3rd, 4th, 5th, 6th, 7th, 9th, 10th, 11th & 12th FLOOR
SCALE :- 1:100

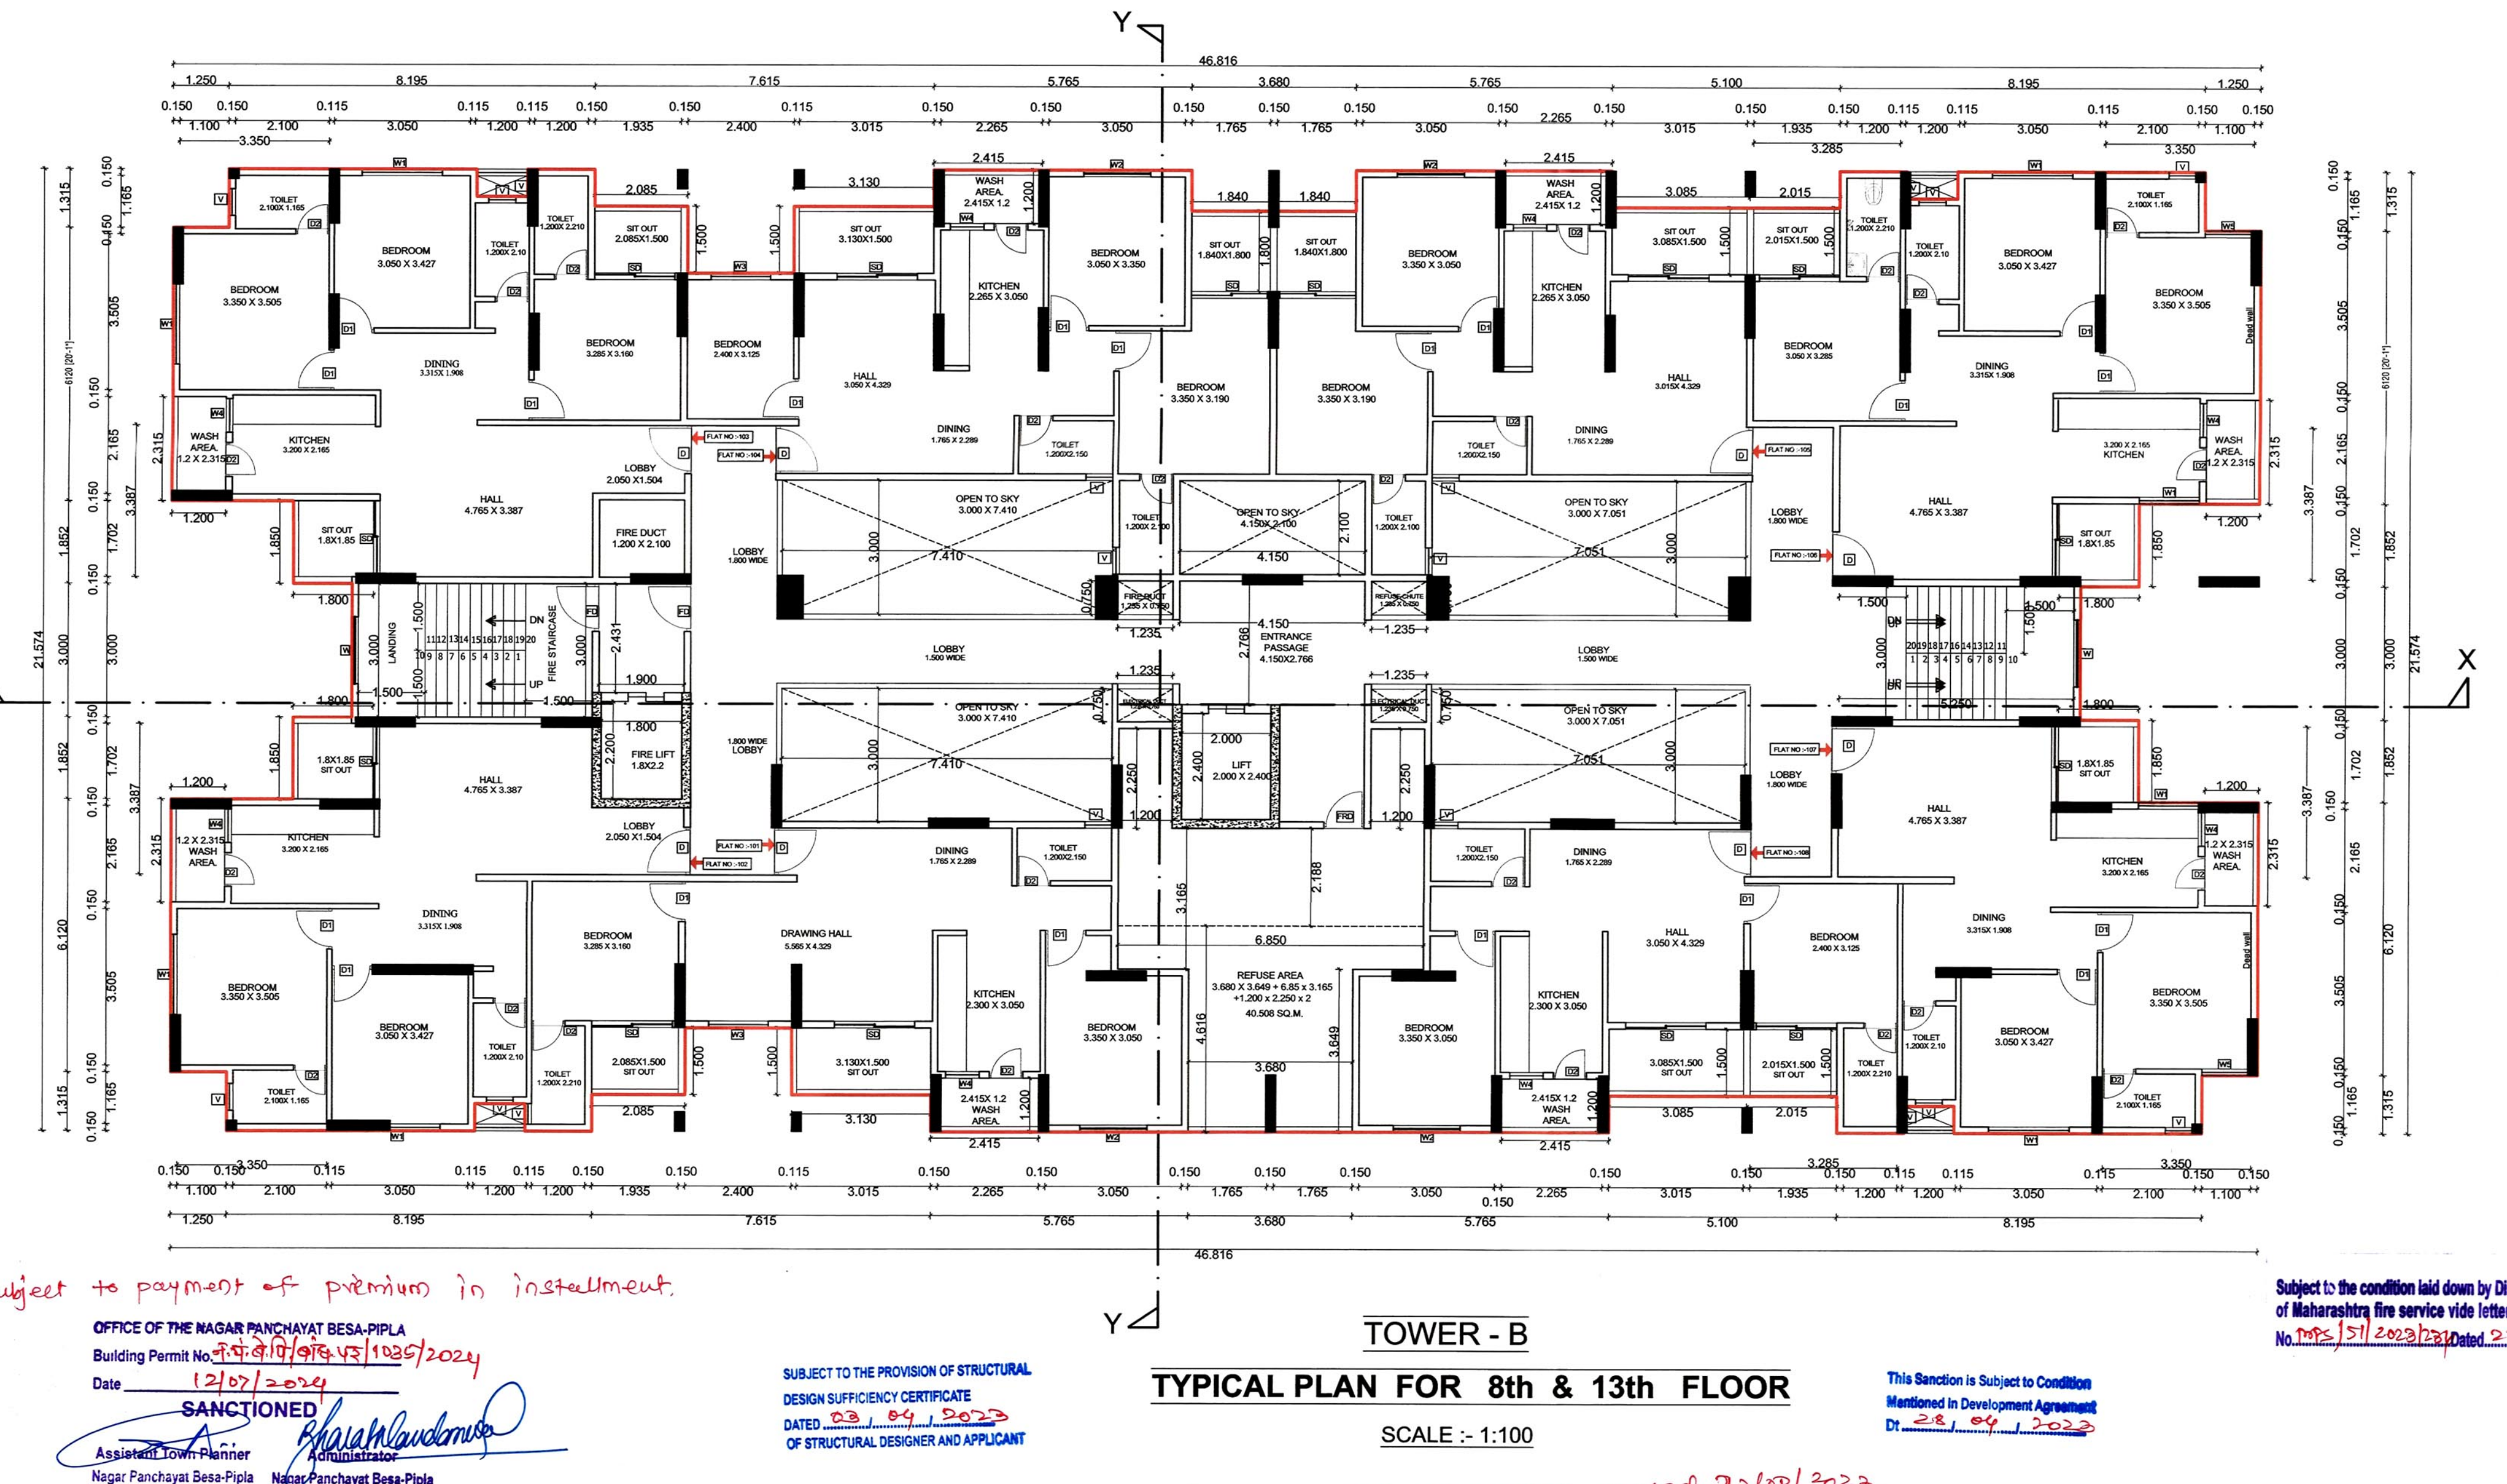

TOWER - B
TYPICAL PLAN FOR 8th & 13th FLOOR
SCALE :- 1:100

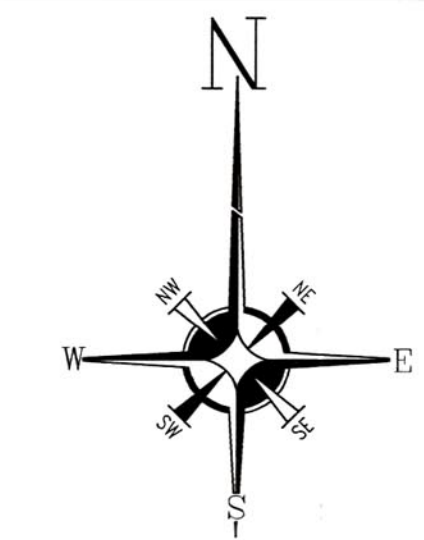

SUBMISSION DRAWING

DRN BY: SNEHA SCALE 1 : 100,1:200
CHK BY: SNEHA DATE: 03/10/23

APPLICANT SIGN :-

AUTHORISED SIGNATORY FOR
PYRAMID TAJSHREE LLP



ARCHITECT SIGN:-



Subject to the condition that Developer/ Applicant
shall construct sewage treatment plant (STP) as per
the required norms of Maharashtra Pollution Control
Board & shall submit the NOC from MPCB without
compliance of same occupation permission not to be
issued.

subject to payment of premium in installment.
OFFICE OF THE MAGAR PANCHAYAT BESA-PIPLA
Building Permit No. 134/2023
Date 12/07/2023
SANCTIONED
Assistant Town Planner
Nagar Panchayat Besa-Pipla

SUBJECT TO THE PROVISION OF STRUCTURAL
DESIGN SUFFICIENCY CERTIFICATE
DATED 03.09.2023
OF STRUCTURAL DESIGNER AND APPLICANT

Subject to the condition laid down by Directorate
of Maharashtra fire service vide letter
No. MFS/37/2023 dated 27/06/2023

Subject to Condition of NOC of Airport
Authority Dt. 11.09.2023

The Previous Building Permit
No. 134/2023
Dated 08/07/2023
Building Plan is Stands to be Cancelled.

Subject to SEIAA clearance dated 22/02/2023.