



PROPOSED RESIDENTIAL GROUP HOUSING LAYOUT ON
KH. NO. 201/2, P.H.NO.38, MOUZA - PIPLA, TAH. NAGPUR
(GRAMIN) DISTT. NAGPUR.

BELONGING TO,
M/S PYRAMID TAJSHREE LLP


BUILDING - 1 TOWER B
ELEVATION SECTION

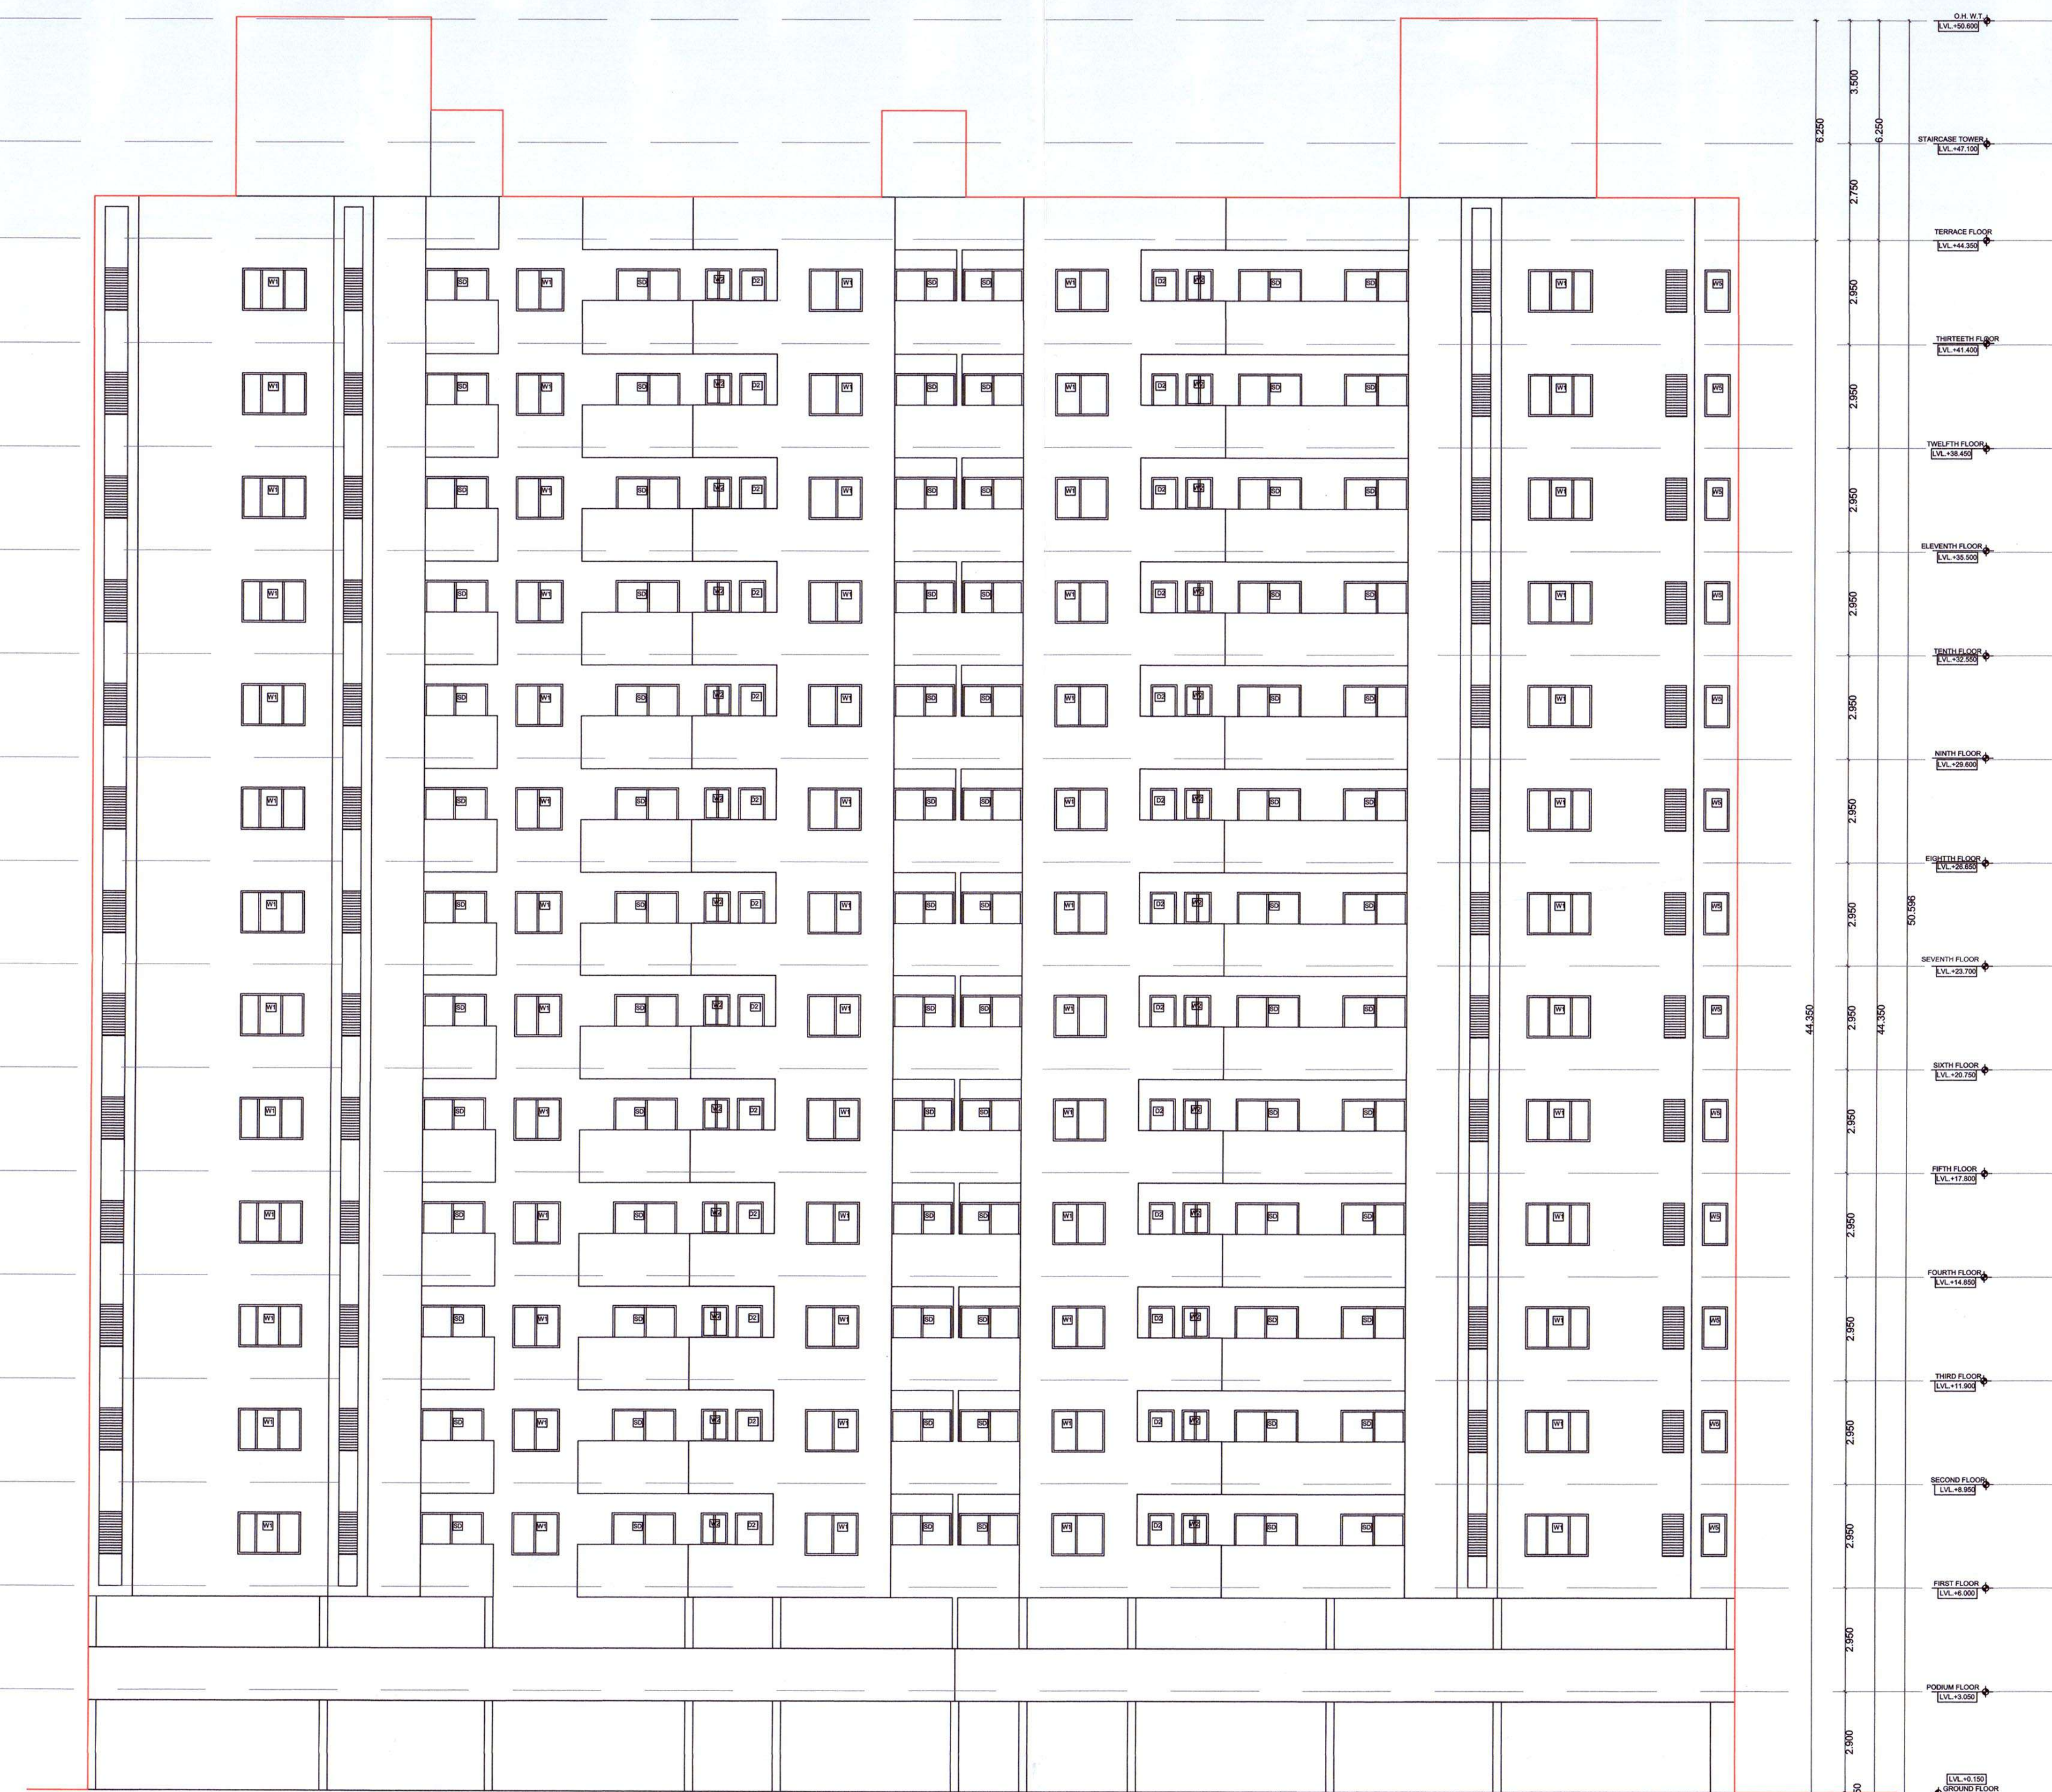


FRONT ELEVATION BUILDING -1 (TOWER - B)

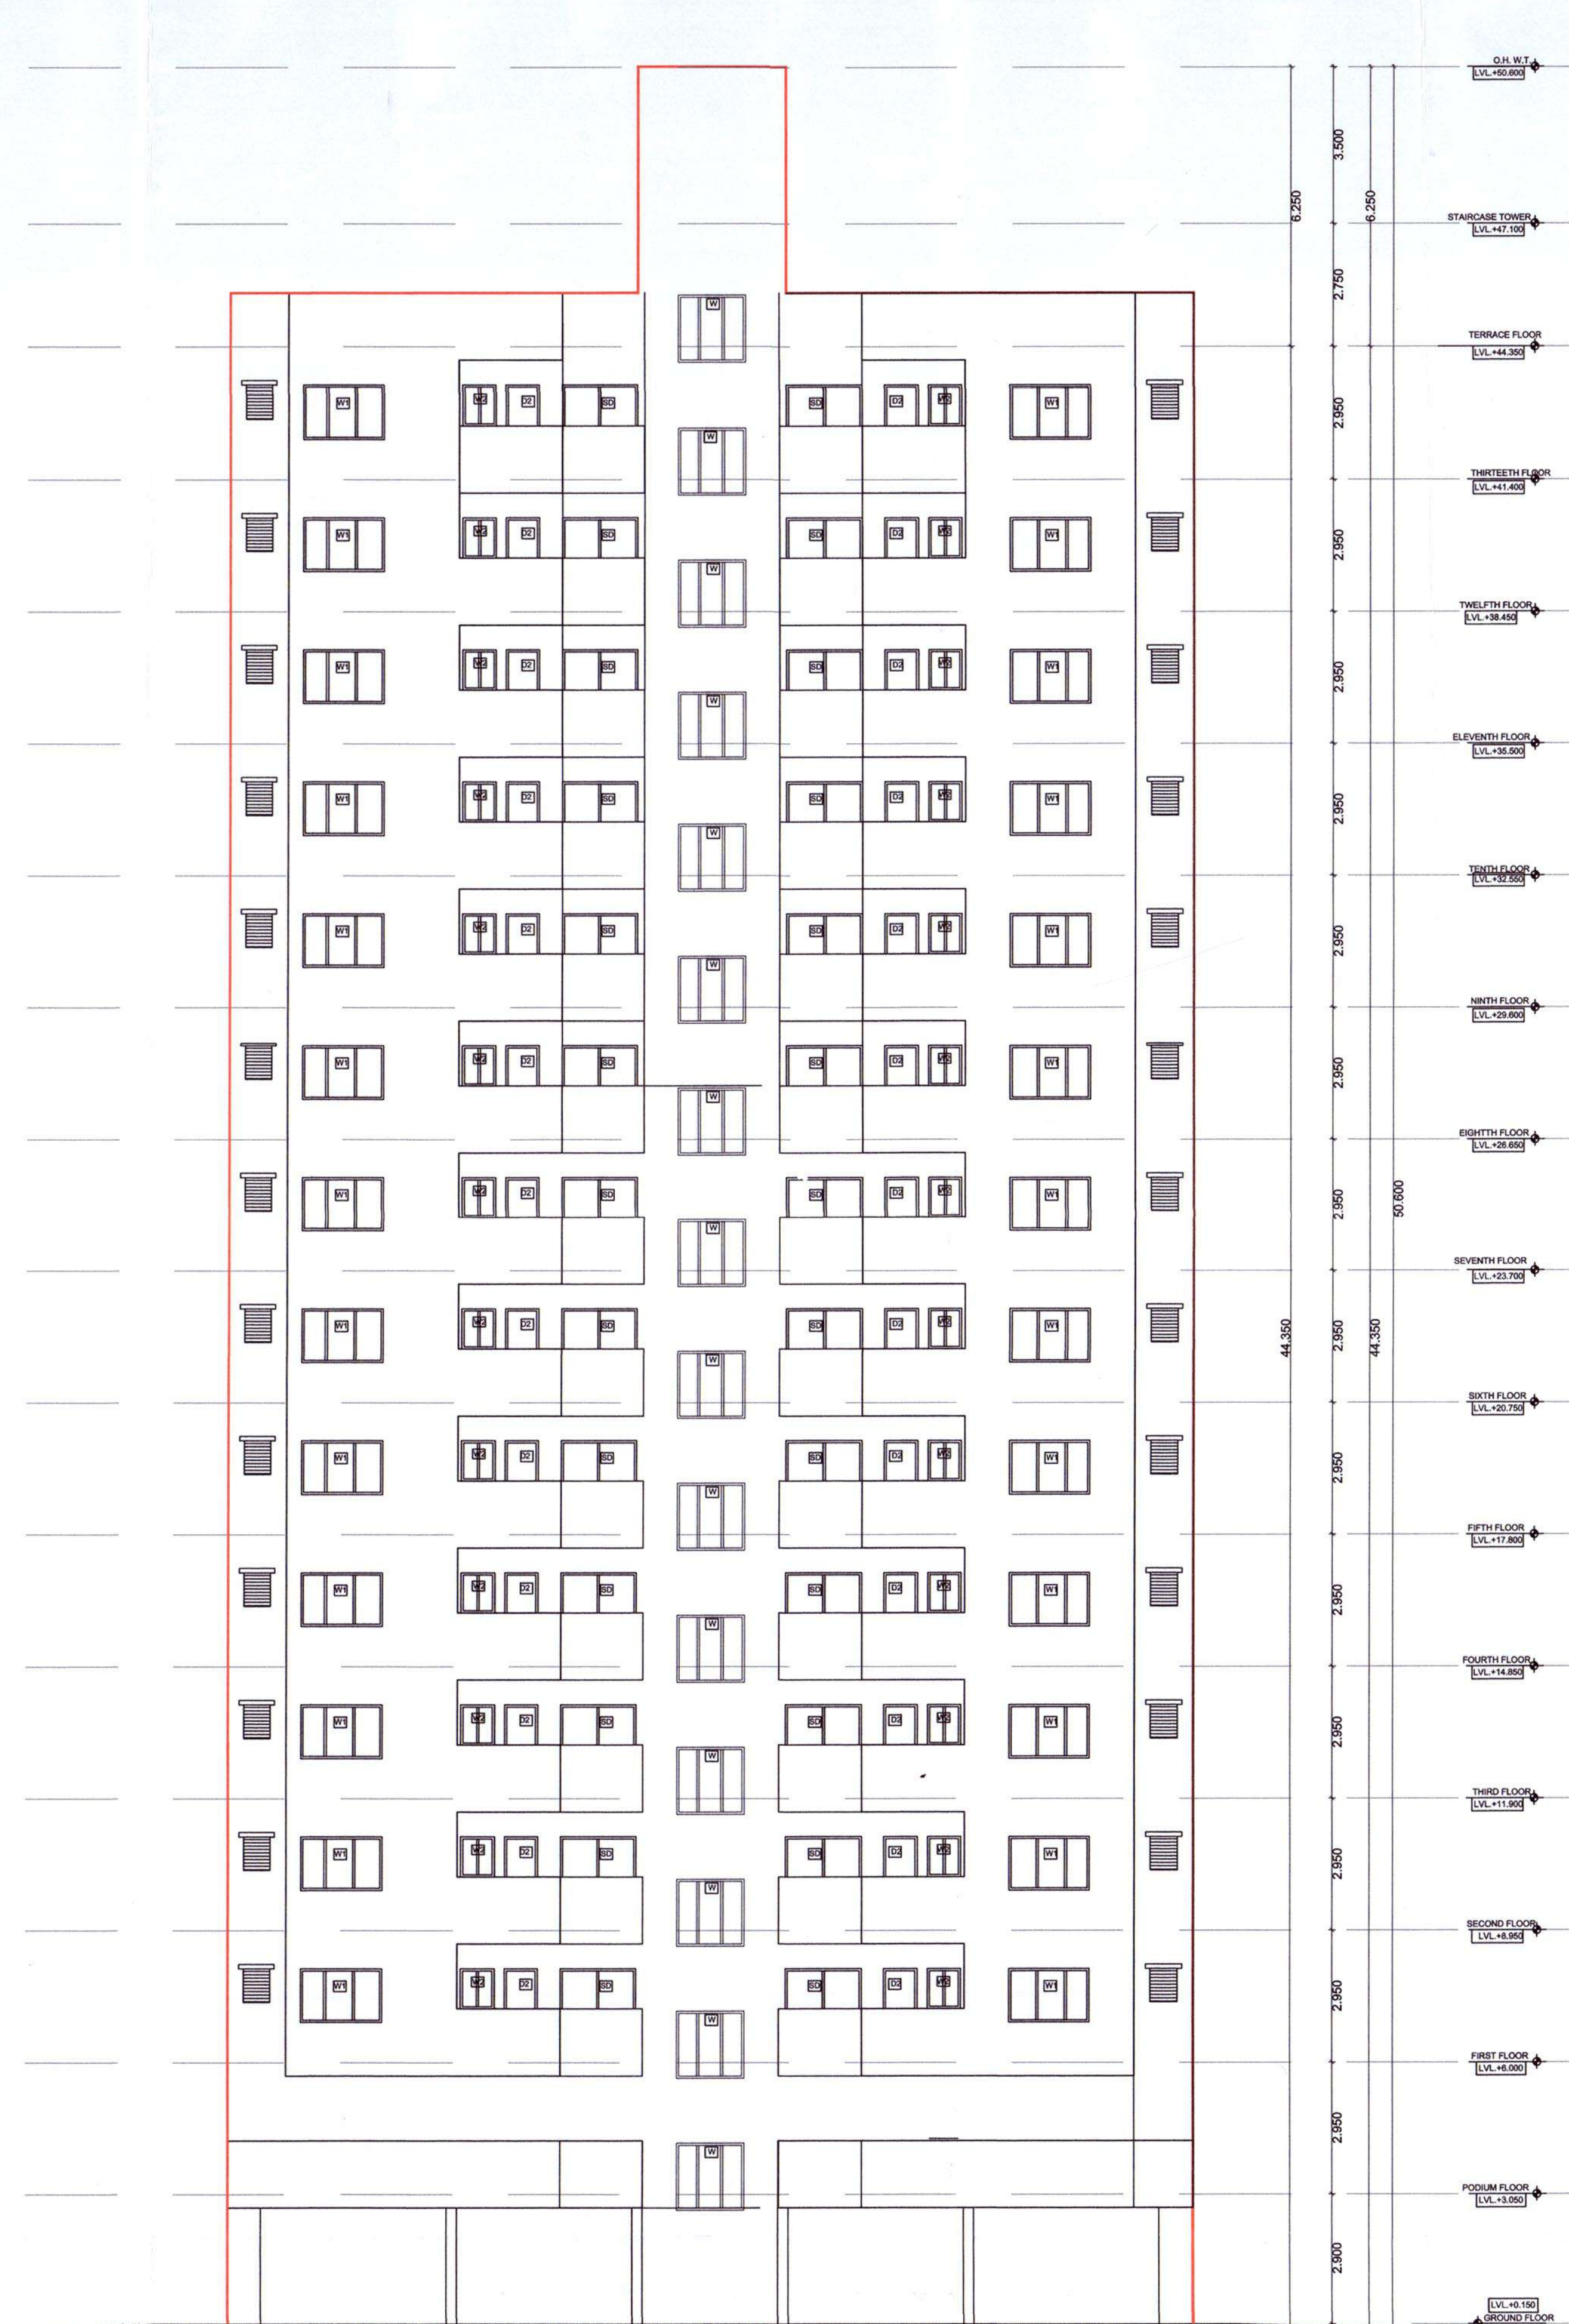


SIDE ELEVATION BUILDING -1 (TOWER - B)

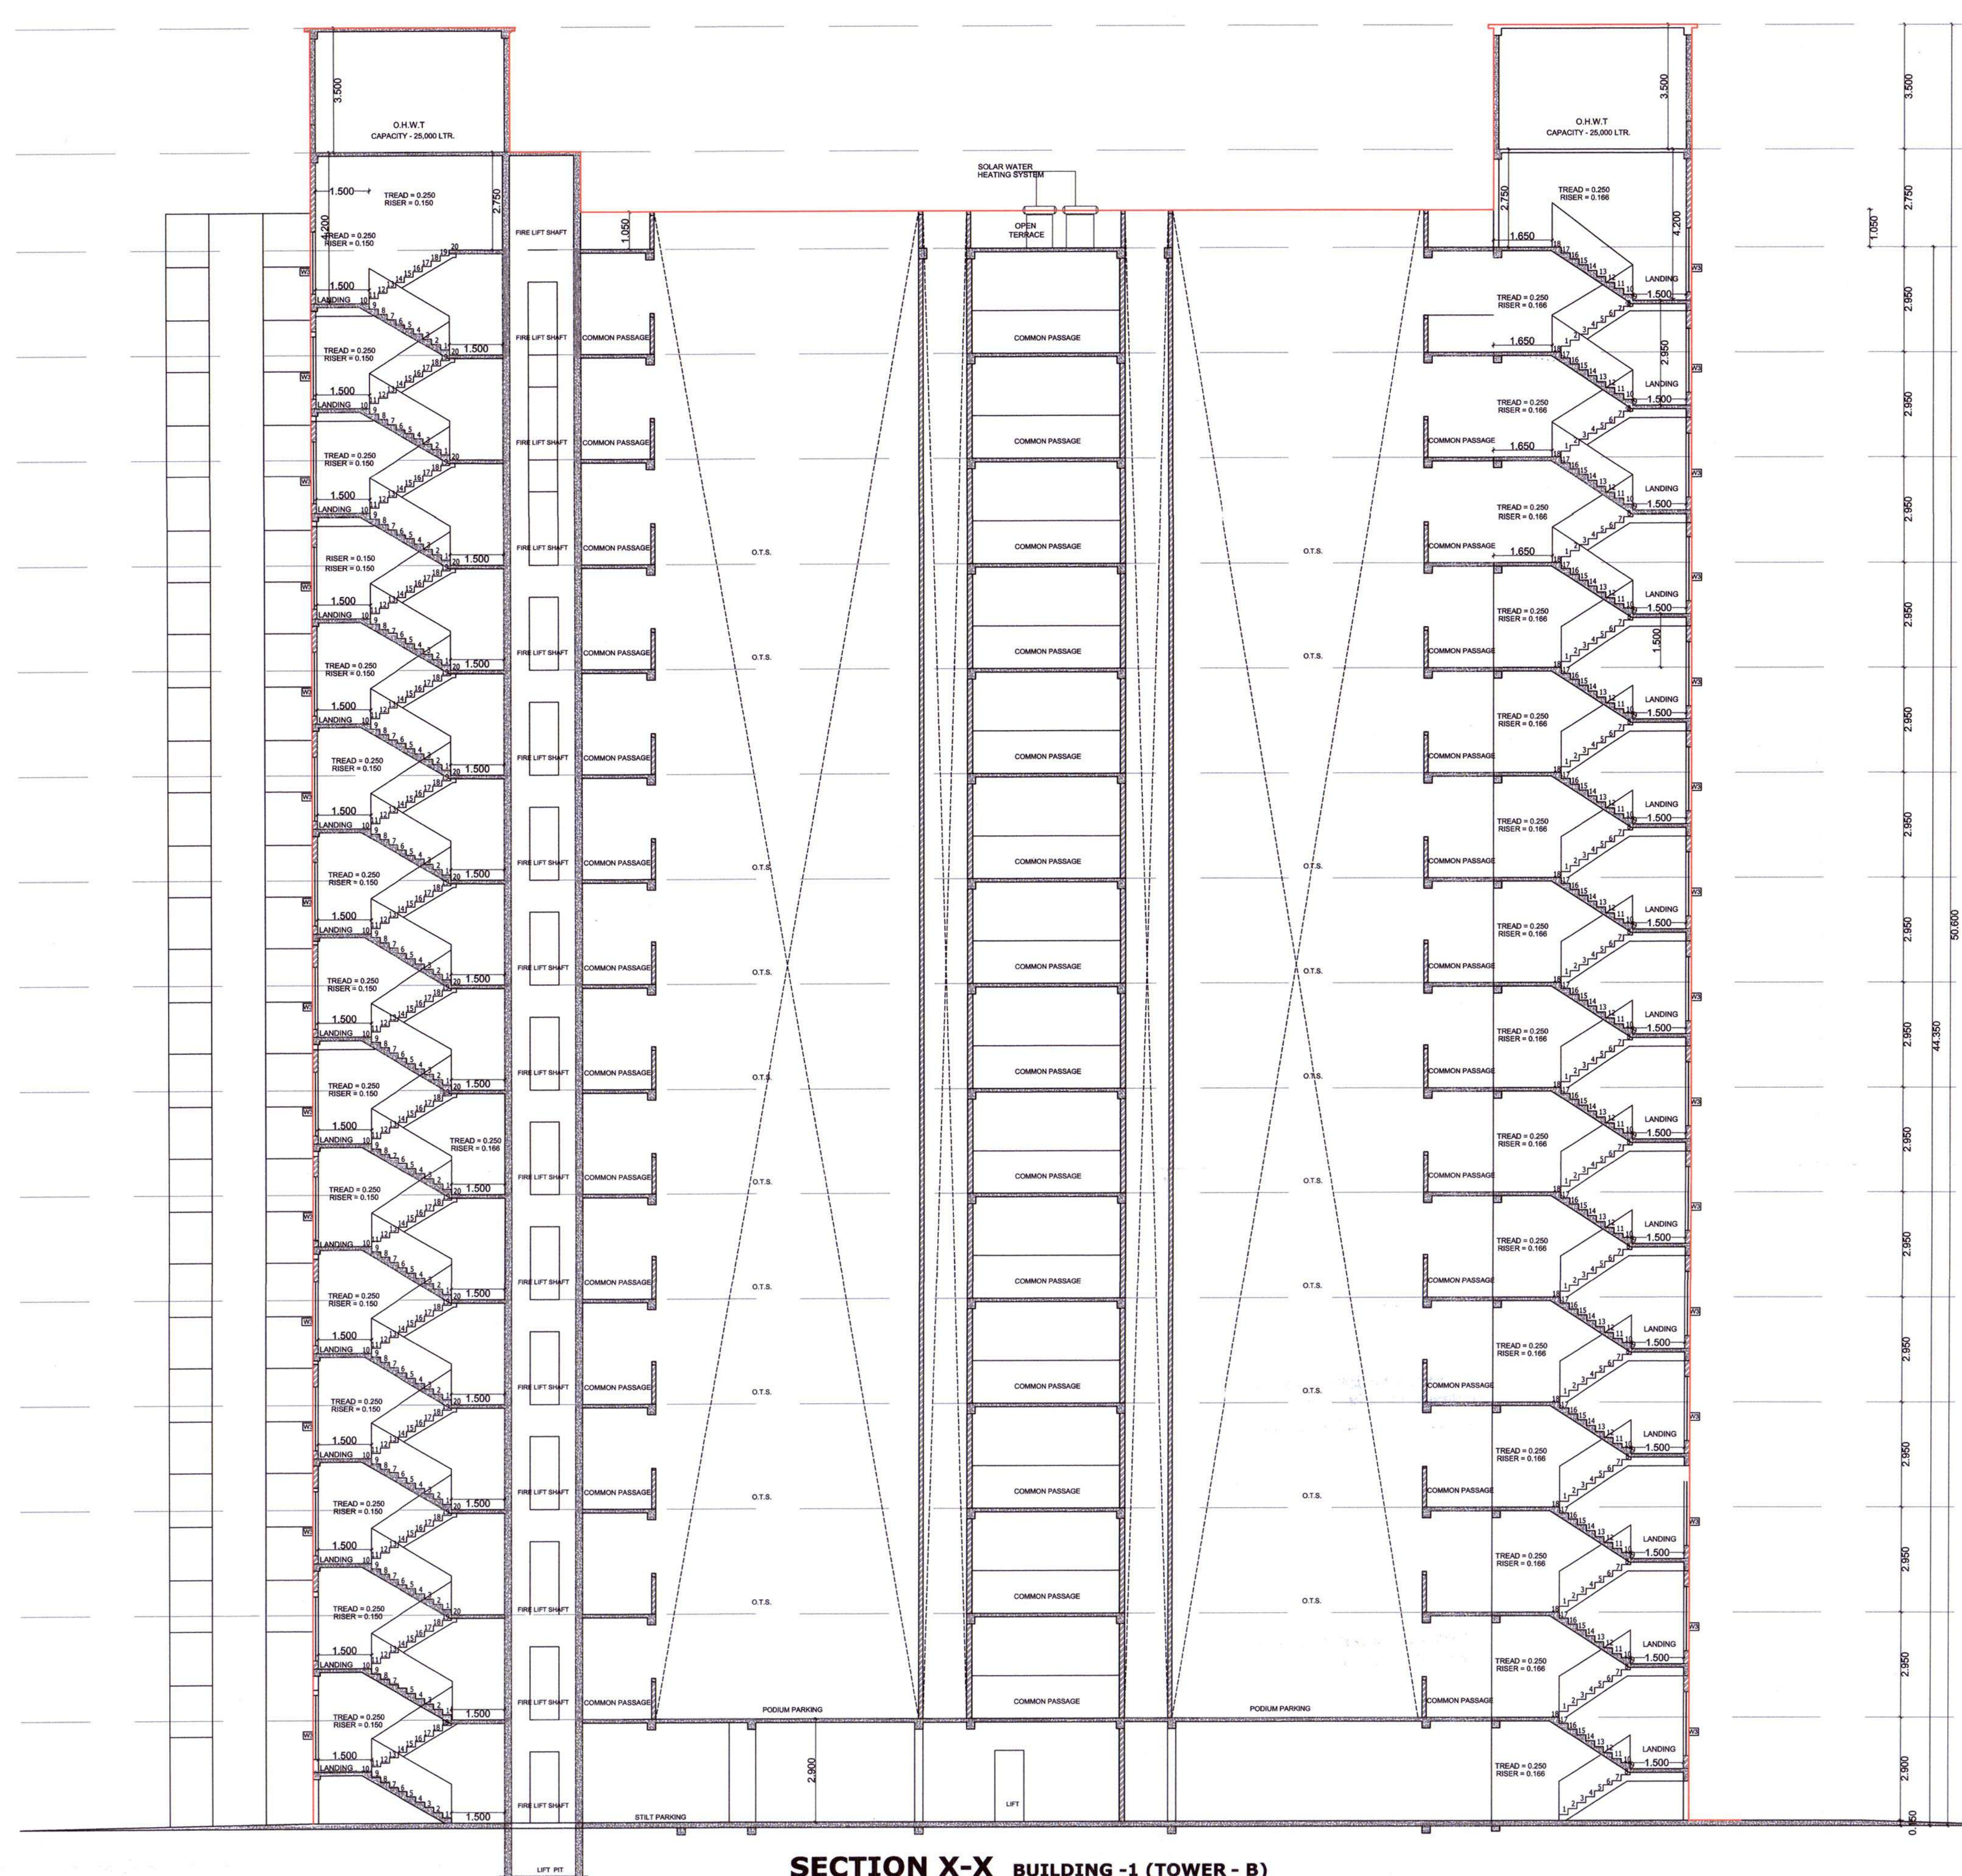

SECTION X-X BUILDING -1 (TOWER - B)

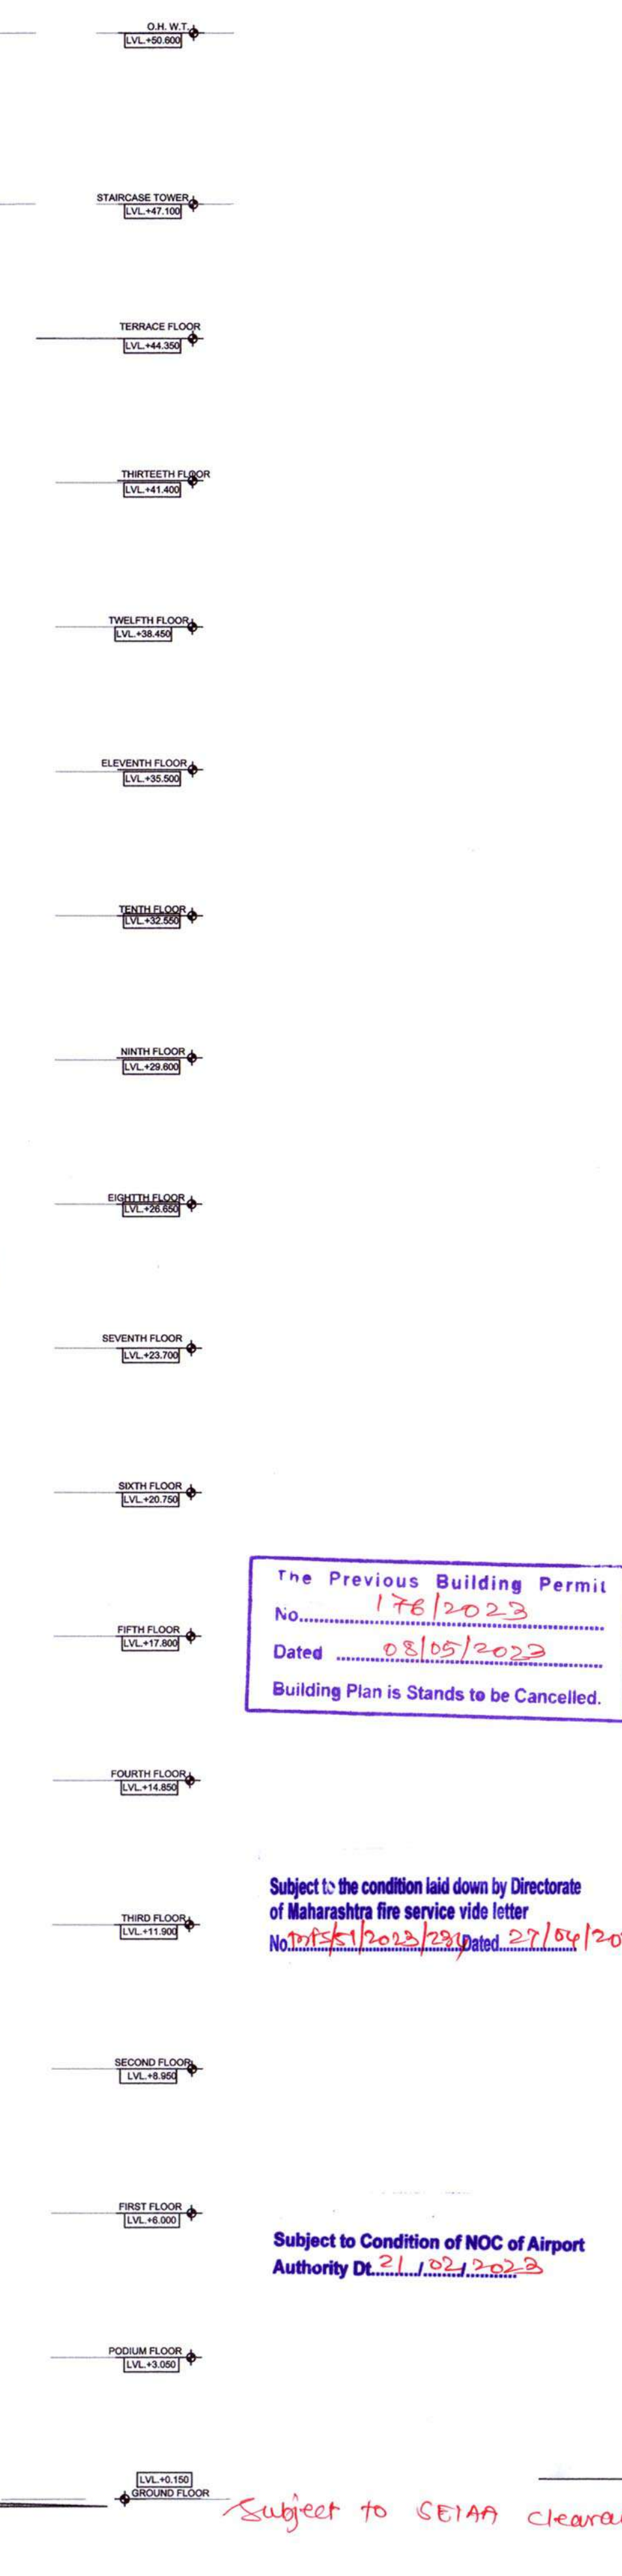

SECTION Y-Y BUILDING -1 (TOWER - B)

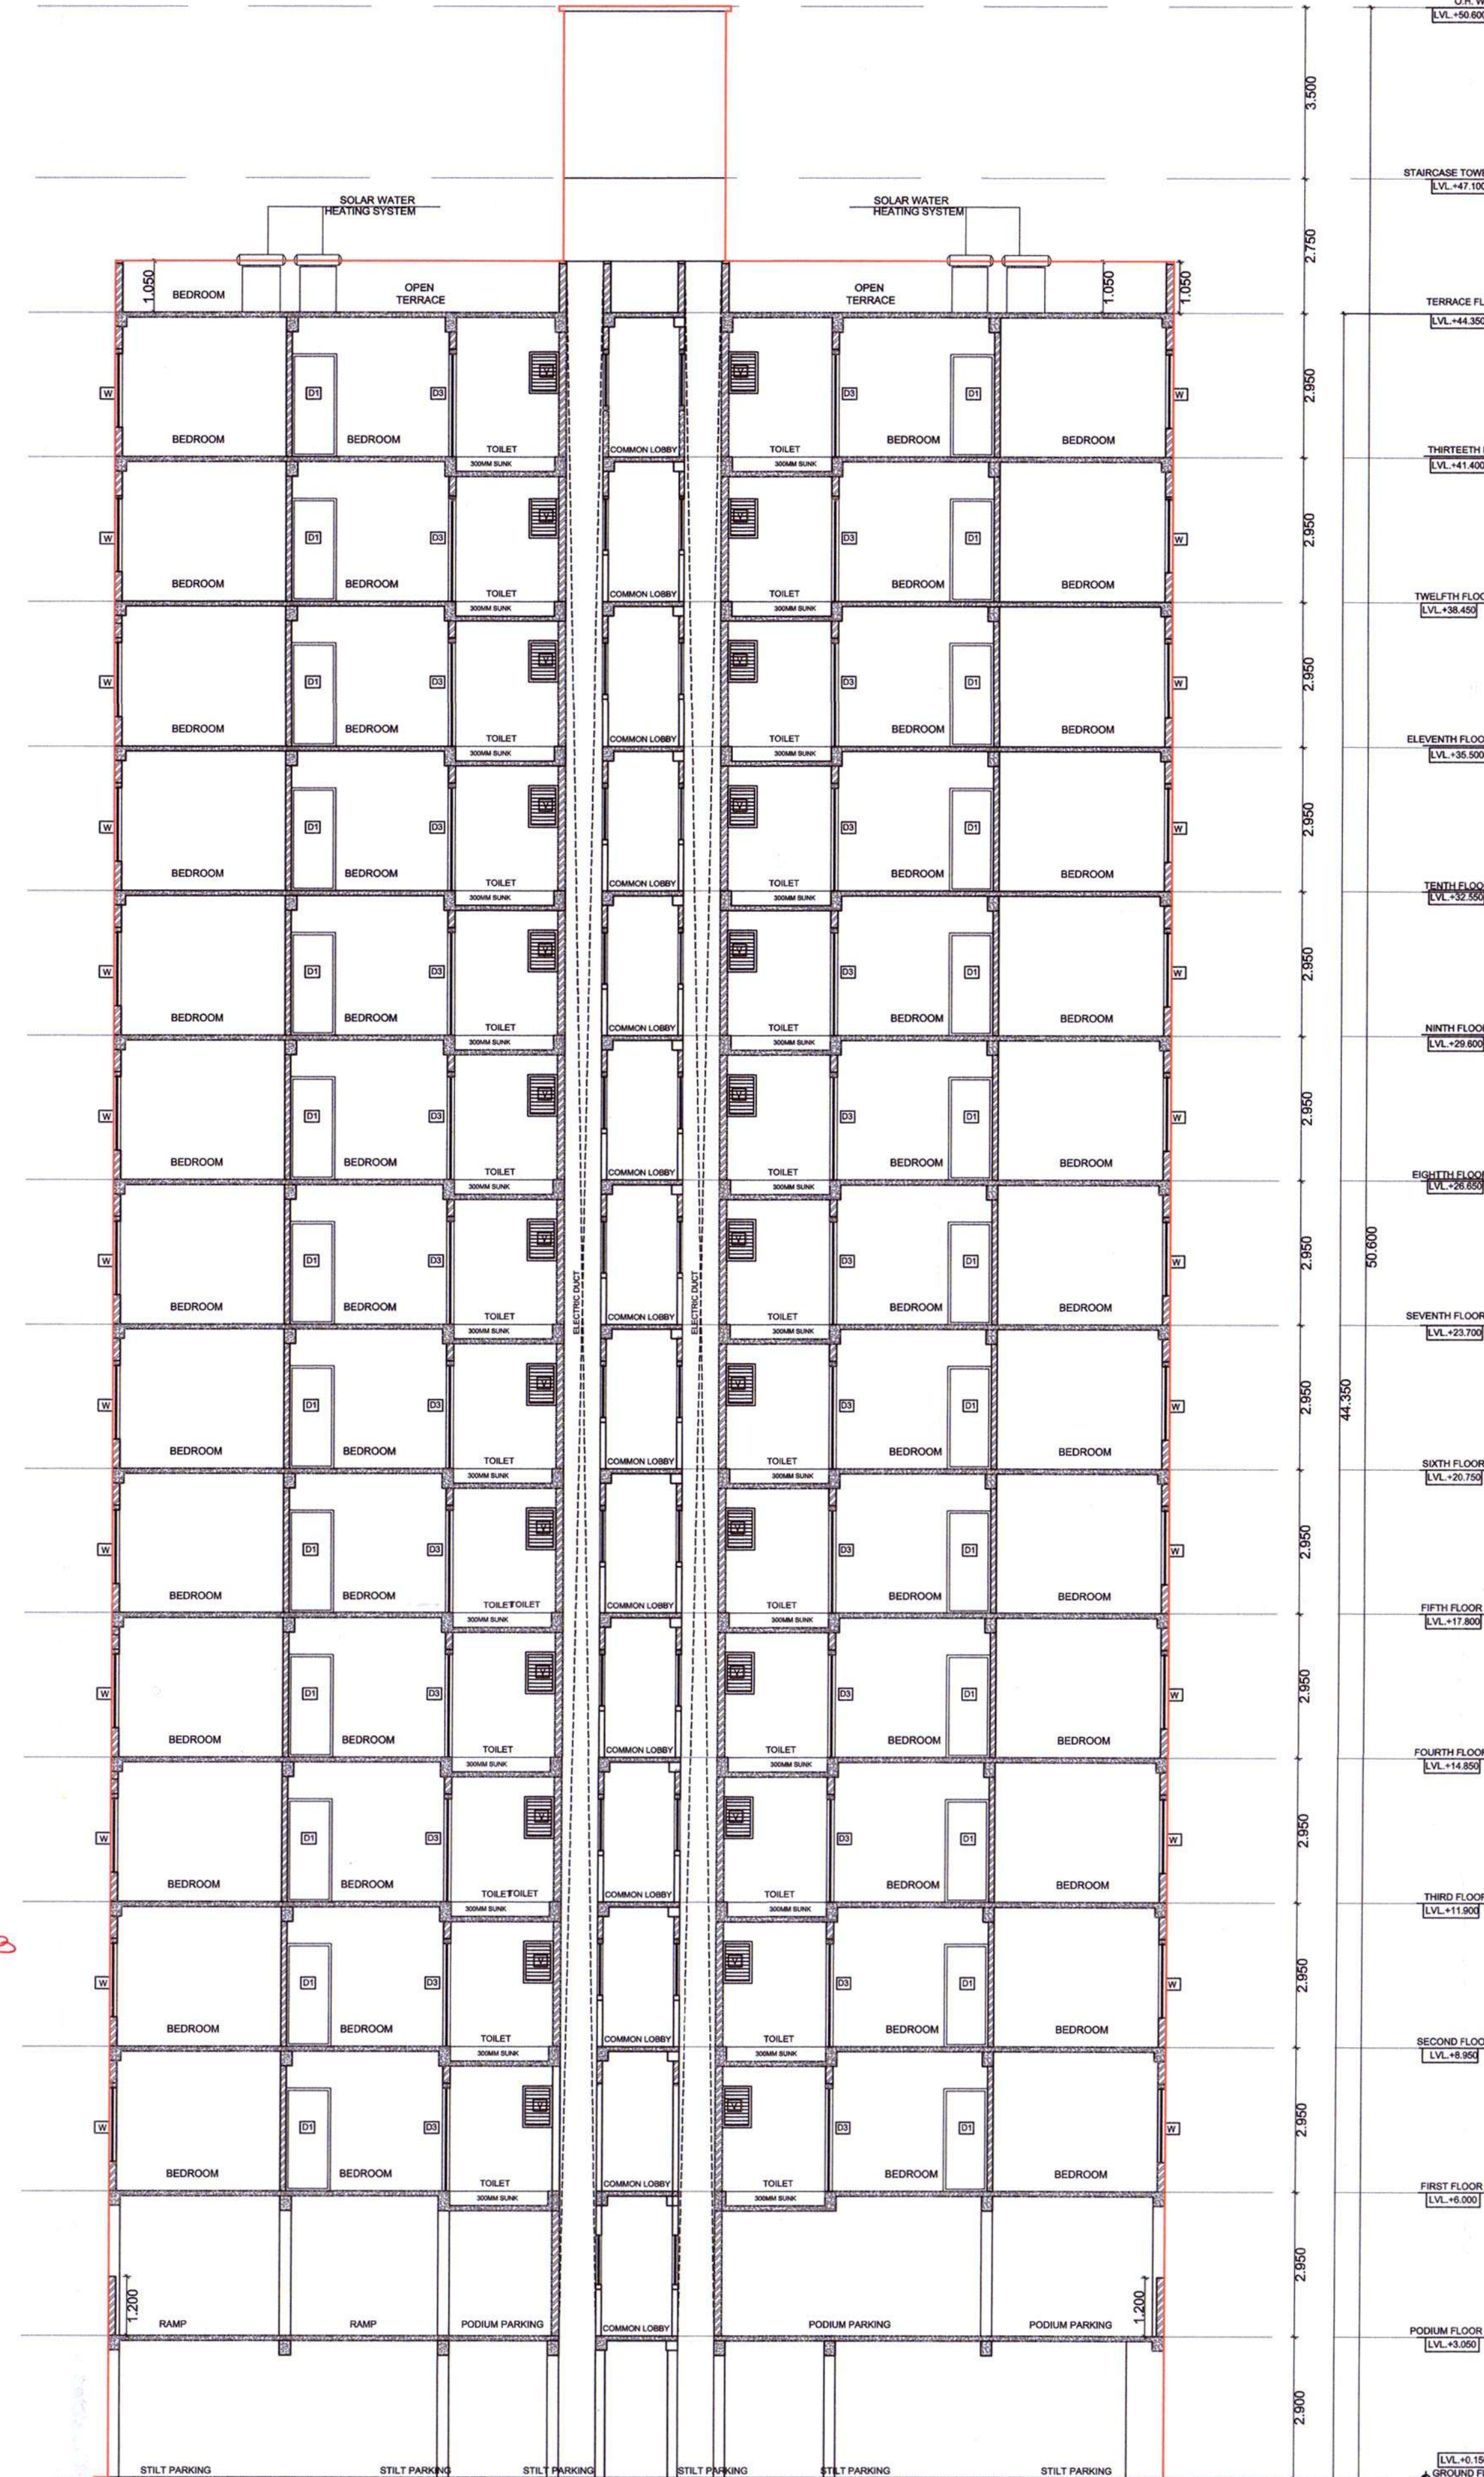


subject to payment of
premium to installment.

OFFICE OF THE NAGAR PANCHAYAT BESAPIPLA
Building Permit No. 450/2023
Date: 18/10/2023
SANCTIONED
Nagar Panchayat Besa-Pipla

Subject to the condition that Developer / Applicant
shall construct sewage treatment plant (STP) as per
the required norms of Maharashtra Pollution Control
Board and shall submit the NCC from MPCB without
delay. Compliance of same occupation permission not to
be issued.

SUBJECT TO THE PROVISION OF STRUCTURAL
DESIGN & ENGINEERING CERTIFICATE
DATE: 22/10/2023
OF STRUCTURAL DESIGNER AND APPLICANT

This Section is Subject to Condition
mentioned in Development Agreement
Dn. 228 / 2023 / 2023

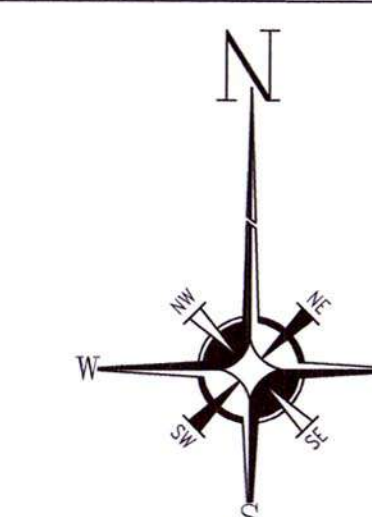

SUBMISSION DRAWING

DRN BY: SNEHA SCALE 1 : 100,1:200
CHK BY: SNEHA DATE: 03/10/23

APPLICANT SIGN:-
AUTHORISED SIGNATORY FOR
PYRAMID TAJSHREE LLP

ARCHITECT SIGN:-

