

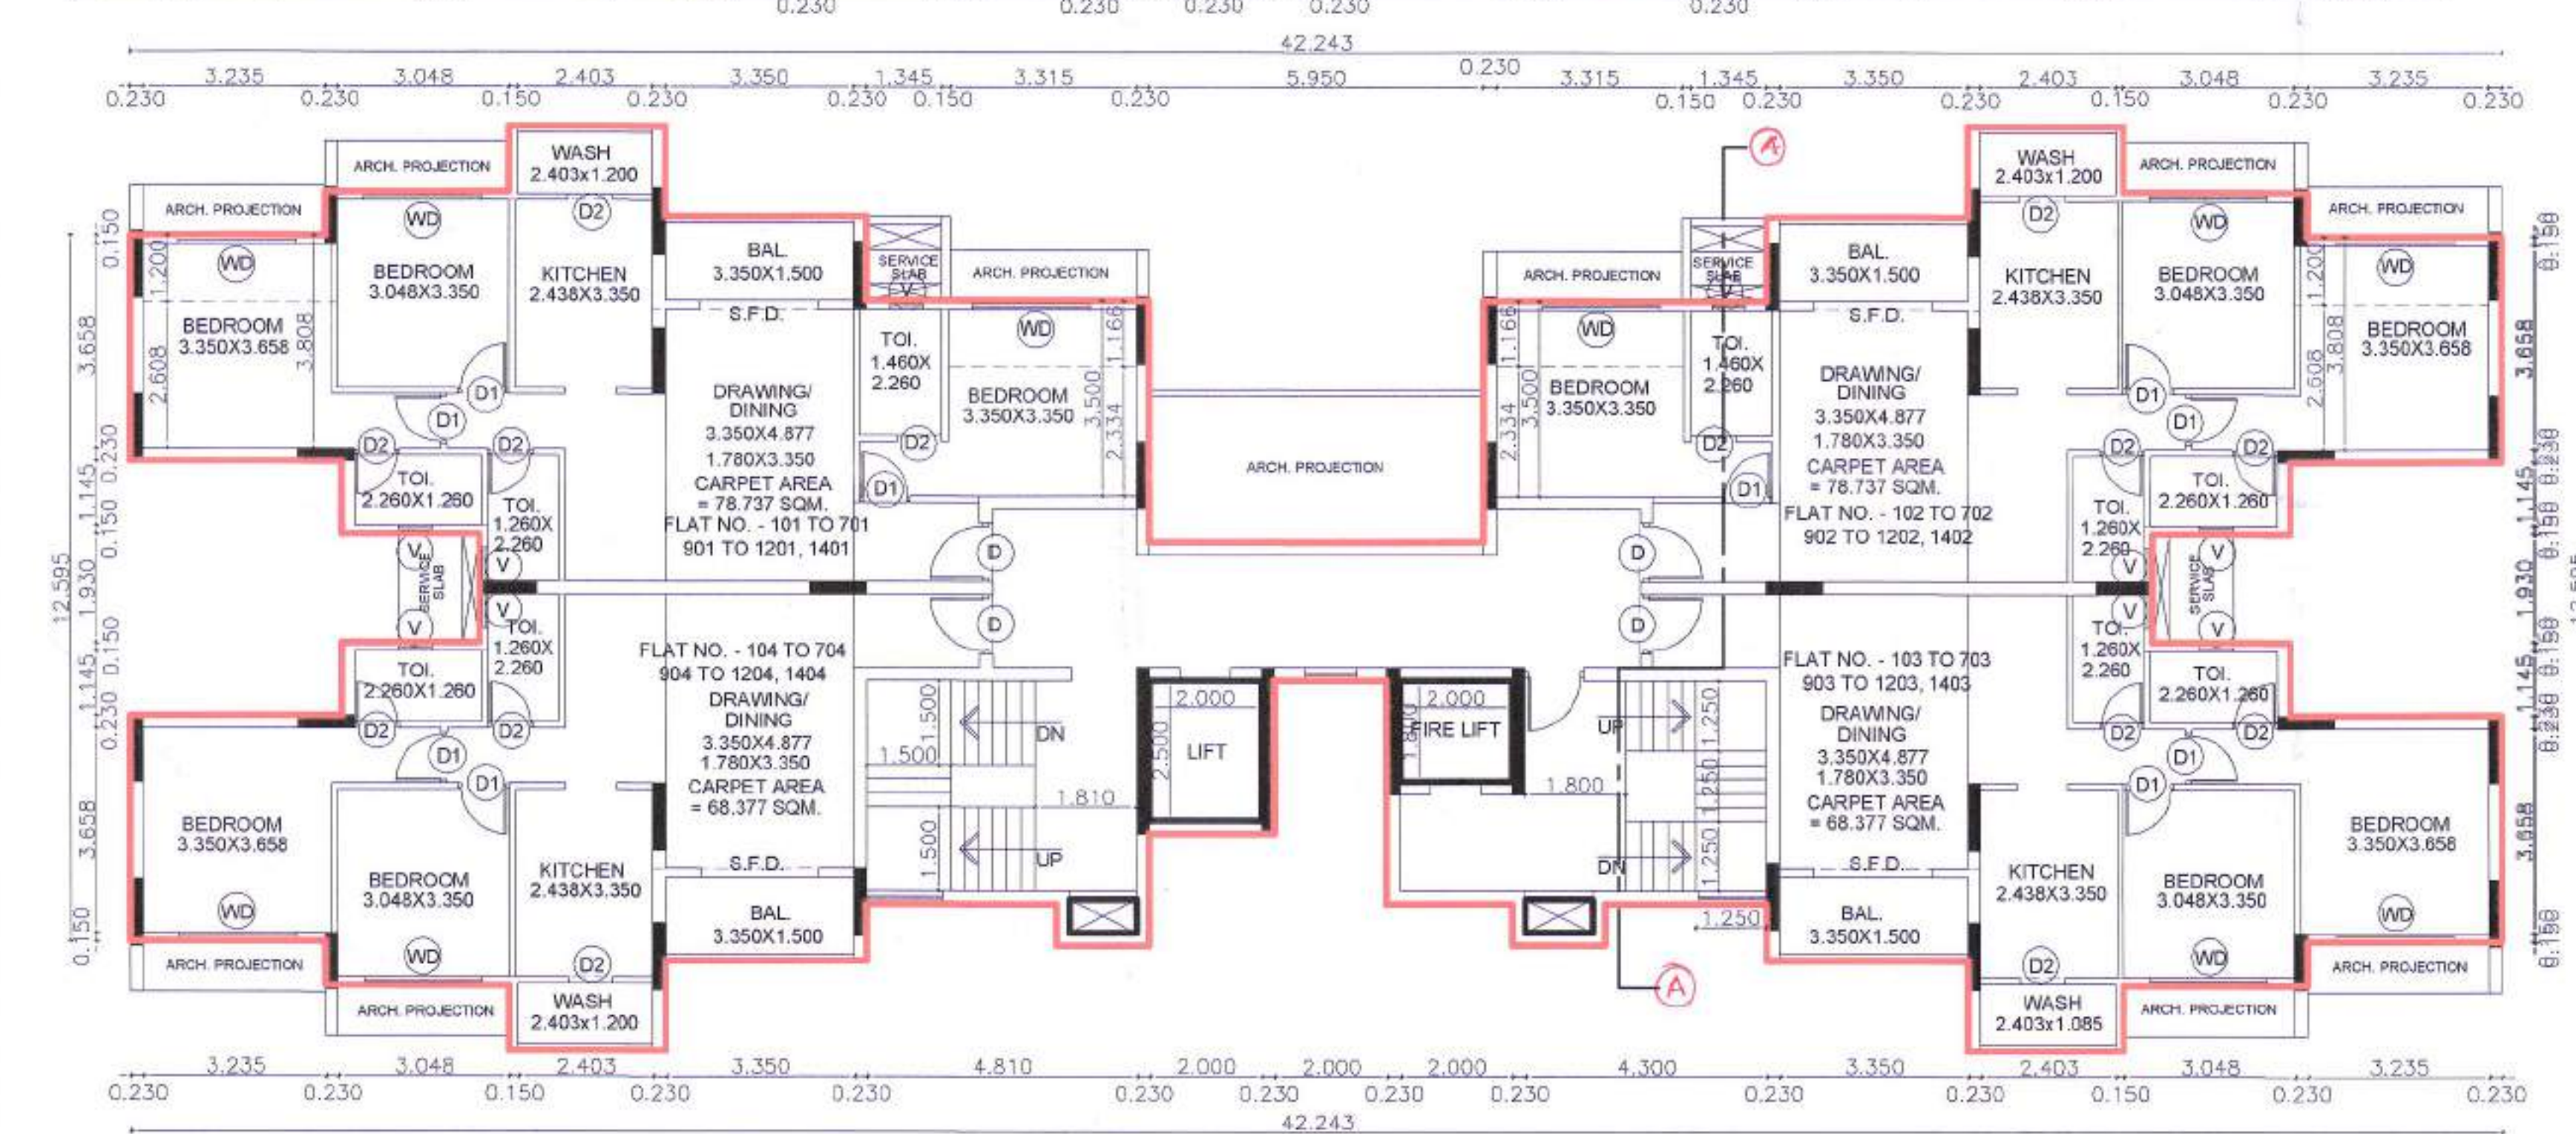


GROUND FLOOR PLAN WING - B

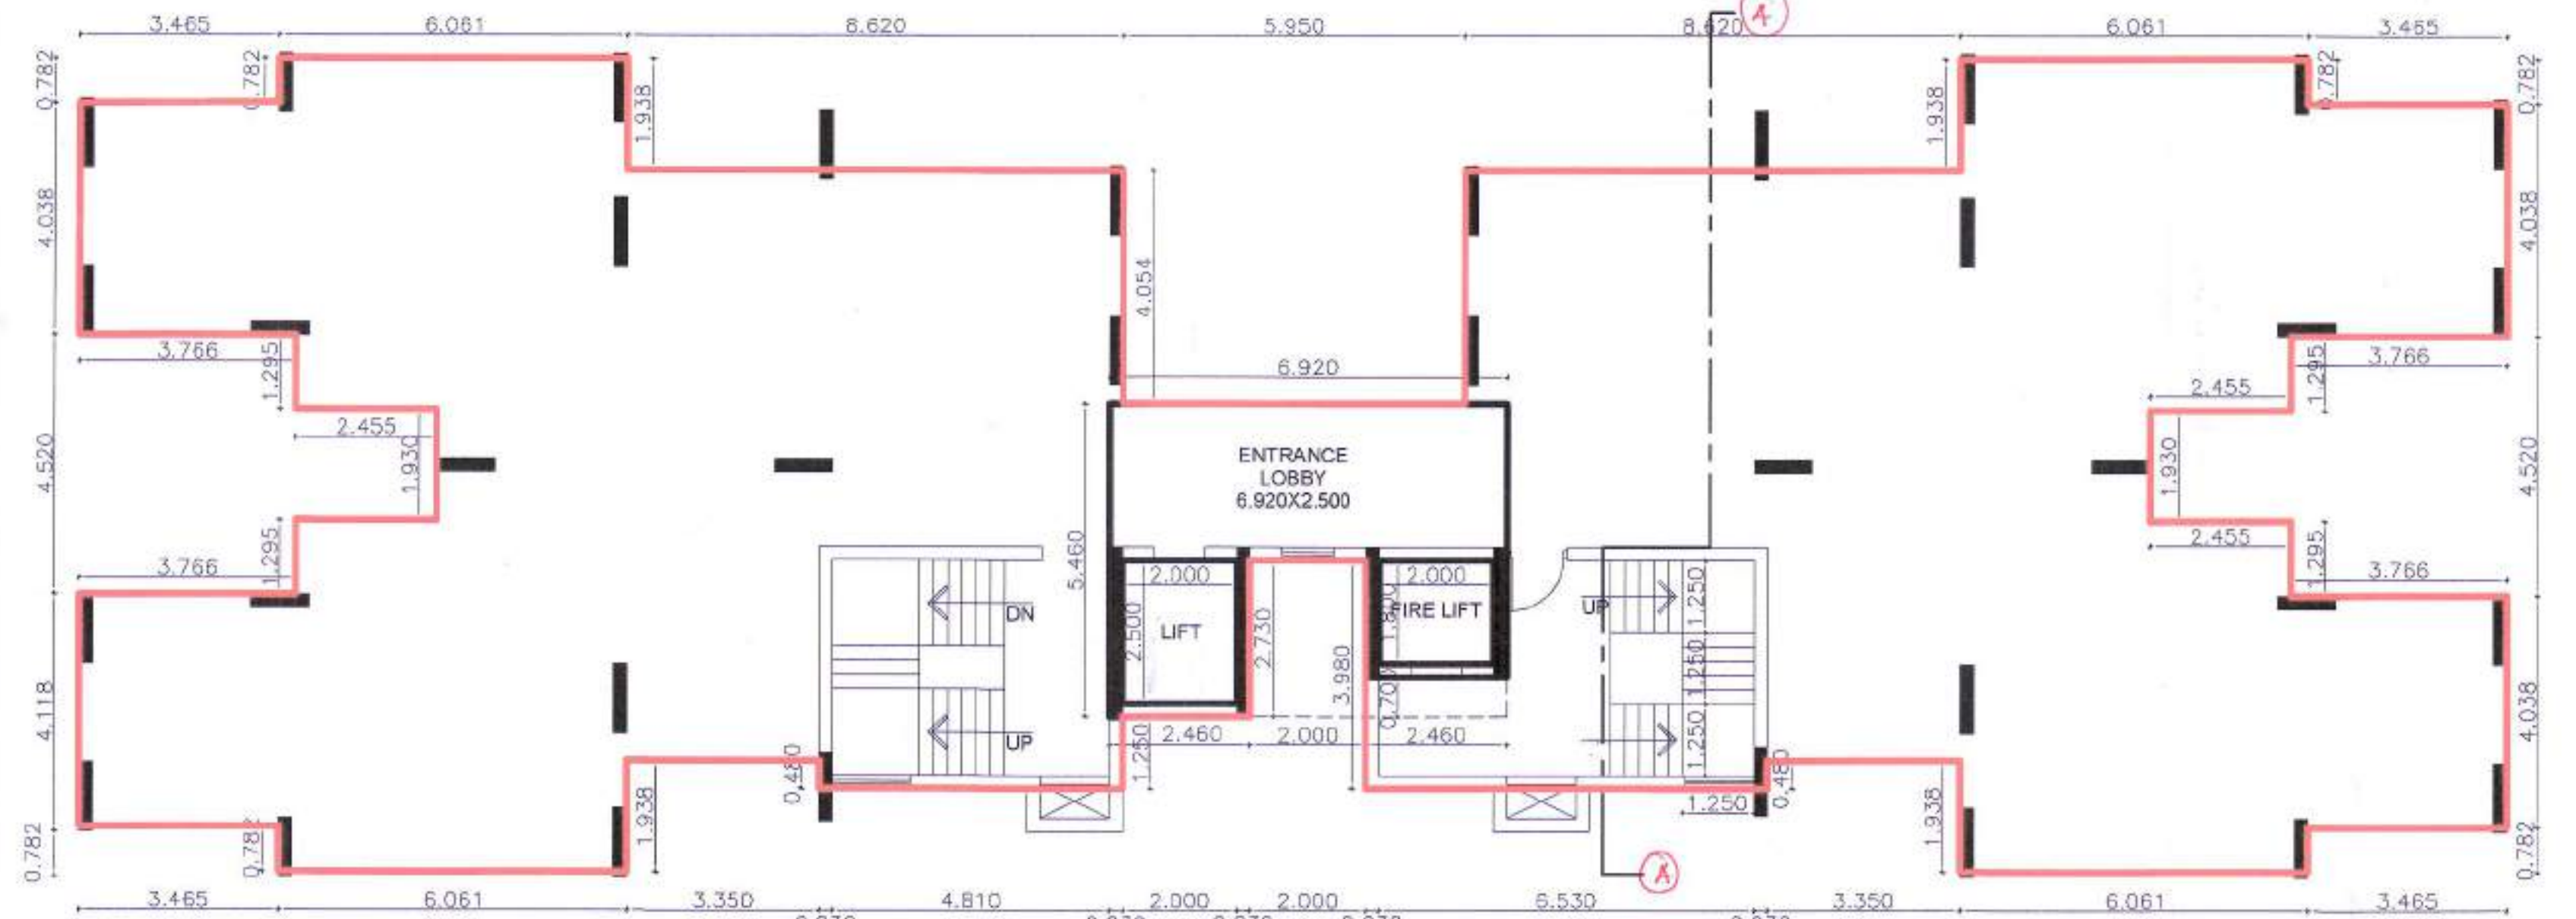

1st to 7th & 9th to 12th & 14th FLOOR PLAN WING - B

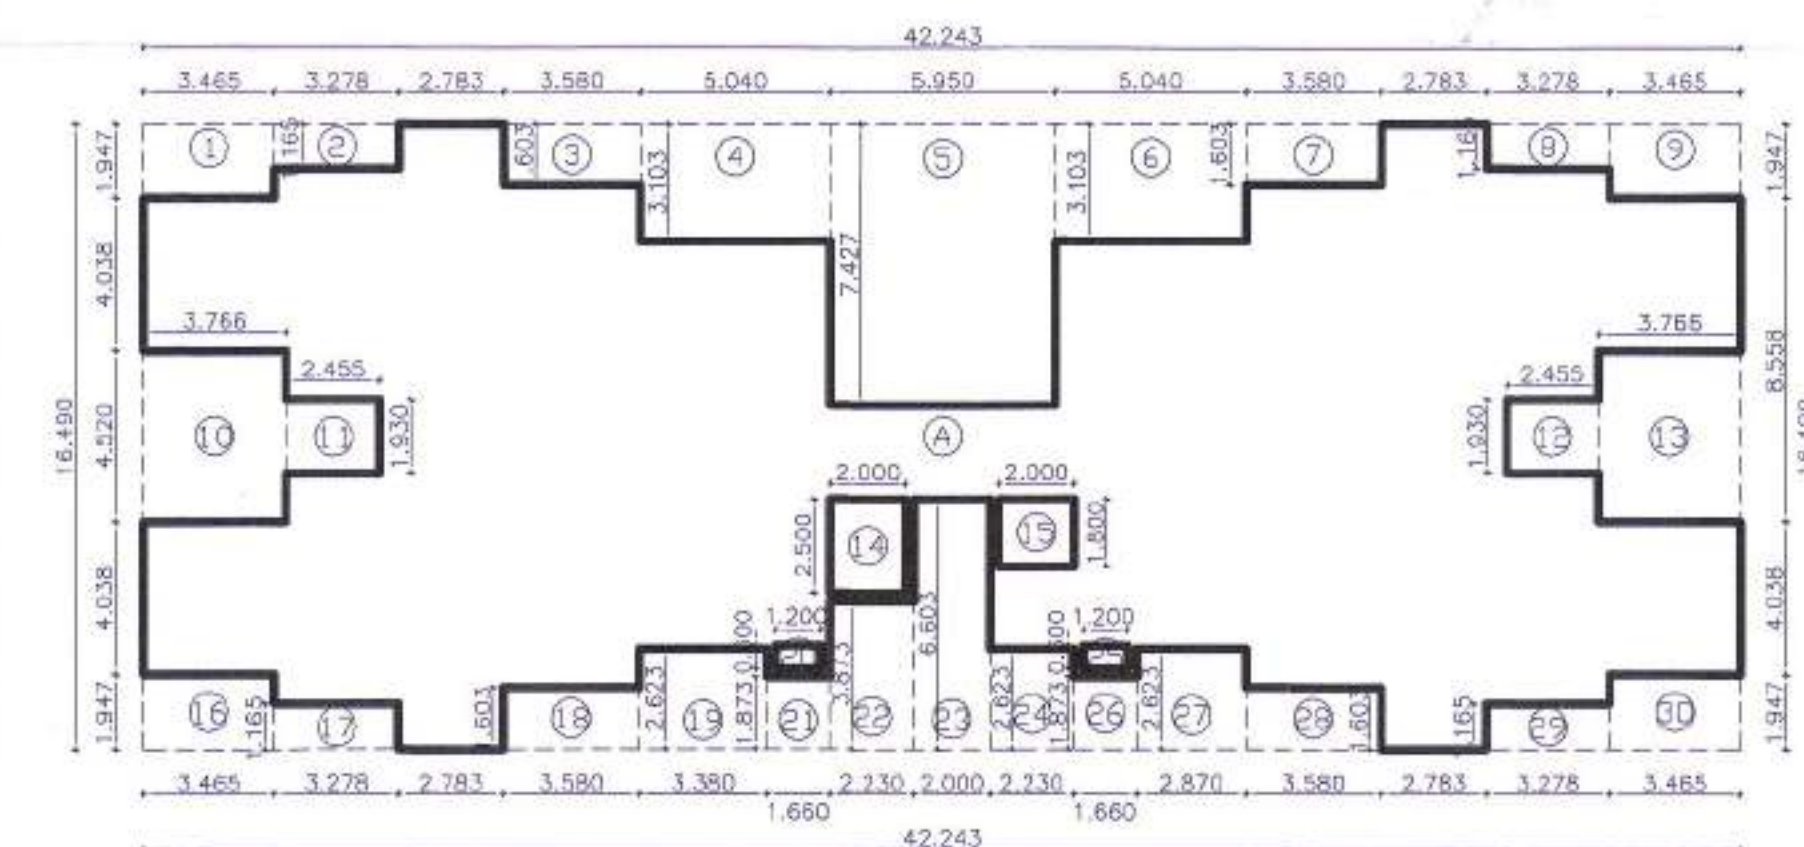

TYPICAL 1ST TO 14TH FLOOR

'P'-LINE AREA CALCULATION

(WING - B)

A	42.243 X 16.490 X 1.00	= 696.587 SQM
TOTAL		= 696.587 SQM
DEDUCTIONS		
1	3.465 X 1.947 X 1.00	= 6.746 SQM
2	3.278 X 1.165 X 1.00	= 3.819 SQM
3	3.580 X 1.603 X 1.00	= 5.739 SQM
4	5.040 X 3.103 X 1.00	= 15.639 SQM
5	5.950 X 7.427 X 1.00	= 44.191 SQM
6	5.040 X 3.103 X 1.00	= 15.639 SQM
7	3.580 X 1.603 X 1.00	= 5.739 SQM
8	3.278 X 1.165 X 1.00	= 3.819 SQM
9	3.465 X 1.947 X 1.00	= 6.746 SQM
10	3.766 X 4.520 X 1.00	= 17.022 SQM
11	2.455 X 1.930 X 1.00	= 4.738 SQM
12	2.455 X 1.930 X 1.00	= 4.738 SQM
13	3.766 X 4.520 X 1.00	= 17.022 SQM
14	2.000 X 2.500 X 1.00	= 5.000 SQM
15	2.000 X 1.800 X 1.00	= 3.600 SQM

CONTINUE...

16	3.465 X 1.947 X 1.00	= 6.746 SQM
17	3.278 X 1.165 X 1.00	= 3.819 SQM
18	3.580 X 1.603 X 1.00	= 5.739 SQM
19	3.380 X 2.623 X 1.00	= 8.866 SQM
20	1.200 X 0.600 X 1.00	= 0.720 SQM
21	1.660 X 1.873 X 1.00	= 3.109 SQM
22	2.230 X 3.873 X 1.00	= 8.637 SQM
23	2.000 X 6.603 X 1.00	= 13.216 SQM
24	2.230 X 3.873 X 1.00	= 8.649 SQM
25	1.200 X 0.600 X 1.00	= 0.720 SQM
26	1.660 X 1.873 X 1.00	= 3.109 SQM
27	2.870 X 2.623 X 1.00	= 7.528 SQM
28	3.580 X 1.603 X 1.00	= 5.739 SQM
29	3.278 X 1.165 X 1.00	= 3.819 SQM
30	3.465 X 1.947 X 1.00	= 6.746 SQM
TOTAL DEDUCTION		= 244.560 SQM
NET AREA		= 452.027 SQM

Subject to the condition laid down by Directorate of Maharashtra fire service vide letter No. _____ Dated _____


SUBJECT TO THE PROVISIONS OF STRUCTURAL DESIGN SUFFICIENCY CERTIFICATE DATED _____ OF STRUCTURAL DESIGNER AND APPLICANT

Subject to the condition that Developer / Applicant shall submit the NOC from MPCB without compliance of same occupation permission not to be issued.

Subject to the condition of NOC of Airport

GROUND FLOOR 'P'-LINE AREA CALCULATION (WING - B)

A	6.920 X 5.460 X 1.00	= 37.783 SQM
TOTAL		= 37.783 SQM
DEDUCTIONS		
1	2.000 X 2.500 X 1.00	= 5.000 SQM
2	2.000 X 2.730 X 1.00	= 5.460 SQM
3	2.000 X 1.800 X 1.00	= 3.600 SQM
4	2.460 X 0.700 X 1.00	= 1.722 SQM
TOTAL DEDUCTION		= 15.782 SQM
NET AREA		= 22.001 SQM

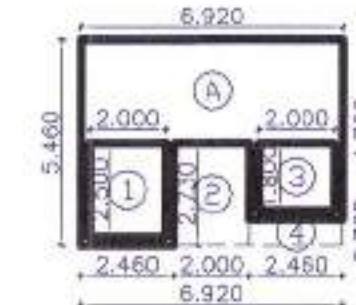

Form of Statement 2 (Sr. No. 9 (a)) Proposed Building		
Building No.	Floor No.	Total Built Up area of floor as per outer construction line
1	2	3
	Ground	94.067
	1st	1241.783
	2nd	1241.783
	3rd	1241.783
	4th	1241.783
	5th	1241.783
	6th	1241.783
	7th	1241.783
	8th	1226.005
	9th	1241.783
	10th	1241.783
	11th	1241.783
	12th	1241.783
	13th	1226.005
	14th	1241.783
	Total	17447.473

Sr. No.	Floor	Built Up Area (All Areas in Sq.Mt.)	
		Wing A	Wing B
1	Ground	72.066	22.001
2	1st	789.756	452.027
3	2nd	789.756	452.027
4	3rd	789.756	452.027
5	4th	789.756	452.027
6	5th	789.756	452.027
7	6th	789.756	452.027
8	7th	789.756	452.027
9	8th	773.978	452.027
10	9th	789.756	452.027
11	10th	789.756	452.027
12	11th	789.756	452.027
13	12th	789.756	452.027
14	13th	773.978	452.027
15	14th	789.756	452.027
Built up Area		11097.094	6350.379
Height in Mtr.		45.000	45.000
Total Built up Area		17447.473	

Proforma - I: Area Statement
PLAN FOR PROPOSED RESIDENTIAL APARTMENT BUILDING AT S. No. 123/2, 123/3, P. H. No. 38, MOUZA - PIPLA, TAHSIL - NAGPUR (RURAL), DIST. - NAGPUR.

Drawing Sheet No. 5/8

Stamps of Approval of Plans:

OFFICE OF THE NAGAR PANCHAYAT BESA-PIPLA
Building Permit No. 74/9-10/414/V/442/2023
Date: 03/06/2023
SANCTIONED
Planning Authority
Nagar Panchayat Besa-Pipla
Administrator
Nagar Panchayat Besa-Pipla

AREA STATEMENT

1	Area of plot (Minimum area of a, b, c to be considered)	
(a)	As per ownership document (7/12.CTS Extract)	16200.000
(b)	as per measurement sheet (K prat)	16200.000
(c)	as per site	16200.000
2	Deductions for	
(a)	Proposed D.P./D.P. Road widening Area/Service Road/Highway widening	1099.636
(b)	Any D.P. Reservation area	
Total (a+b)		1099.636
3	Balance Area of Plot (1-2)	15100.364
4	Amenity Space (if applicable)	
(a)	Required	
(b)	Adjustment of 2(b), if any -	
(c)	Balance Proposed	
5	Net Plot Area (3 - 4 (c))	15100.364
6	Recreational Open Space (if applicable)	
(a)	Required	1510.036
(b)	Proposed	1510.538
7	Internal Road Area	
8	Plottable Area (if applicable)	
9	Built up area with reference to Basic F.S.I. as per front road width (Sr. No. 5 x basic FSI)	16610.400
10	Addition of FSI on payment of premium	
(a)	(a) Maximum permissible premium FSI - based on road width / TOD Zone.	
(b)	Proposed FSI on payment of premium	
11	In-situ FSI/TDR Loading	
(a)	In-situ area against D.P. road [2.0 x Sr. No. 2 (a)], if any	2199.272
(b)	In-situ area against Amenity Space if handed over [2.00 or 1.85 x Sr. No. 4 (b) and /or (c)]	
(c)	TDR area	
(d)	Total in-situ/TDR loading proposed [11 (a) + (b) + (c)]	2199.272
12	Additional FSI area under Chapter No. 7	
13	Total entitlement of FSI in the proposal	
(a)	[9 + 10 (b) + 11 (d)] or 12 whichever is applicable	18809.672
(b)	Ancillary Area FSI upto 60% or 80% with payment of charges	
(c)	Total entitlement (a + b)	18809.672
14	Maximum utilization limit of F.S.I. (building potential) Permissible as per Road width [(as per Regulation No. 6.1 or 6.2 or 6.3 or 6.4 as applicable) x 1.6 or 1.8]	48151.265
15	Total Built-up Area in proposal (excluding area at Sr.No.17 b)	
(a)	Existing Built-up Area	
(b)	Proposed Built-up Area (as per 'P-Line')	17447.473
(c)	Total (a + b)	17447.473
16	F.S.I. Consumed (15/13) (should not be more than serial No.14 above.)	0.928
17	Area for Inclusive Housing, if any	
(a)	Required (20% of Sr. No. 5)	
(b)	Proposed	

Certificate of Area:
Certified that the plot under reference was surveyed by me on _____ and the dimensions of sides etc. of plot stated on plan are as measured on site and the area so worked out tallies with the area stated in document of Ownership/ T.P. Scheme Records/ Land Records Department/City Survey records.

Owner's Declaration -
I/We undersigned hereby confirm that I/We would abide by plans approved by Authority / Collector. I/We would execute the structure as per approved plans. Also I/We would execute the work under supervision of proper technical person so as to ensure the quality and safety at the work site.

Signature
(Name of Architect - Ar. Rajesh Jaiswal)
Atharva Infrastructures
Sankalp Creations
Rajesh Jaiswal
Architect
100, D-Block, Sector-10, Noida-201301
9958000000
9958000000
Architect name and signature - Ar. Rajesh Jaiswal
Job No. Drawing Scale Drawn by Checked Registration no. of
1:100
1:200
CA/95/18807