


GROUND FLOOR PLAN

WING - F

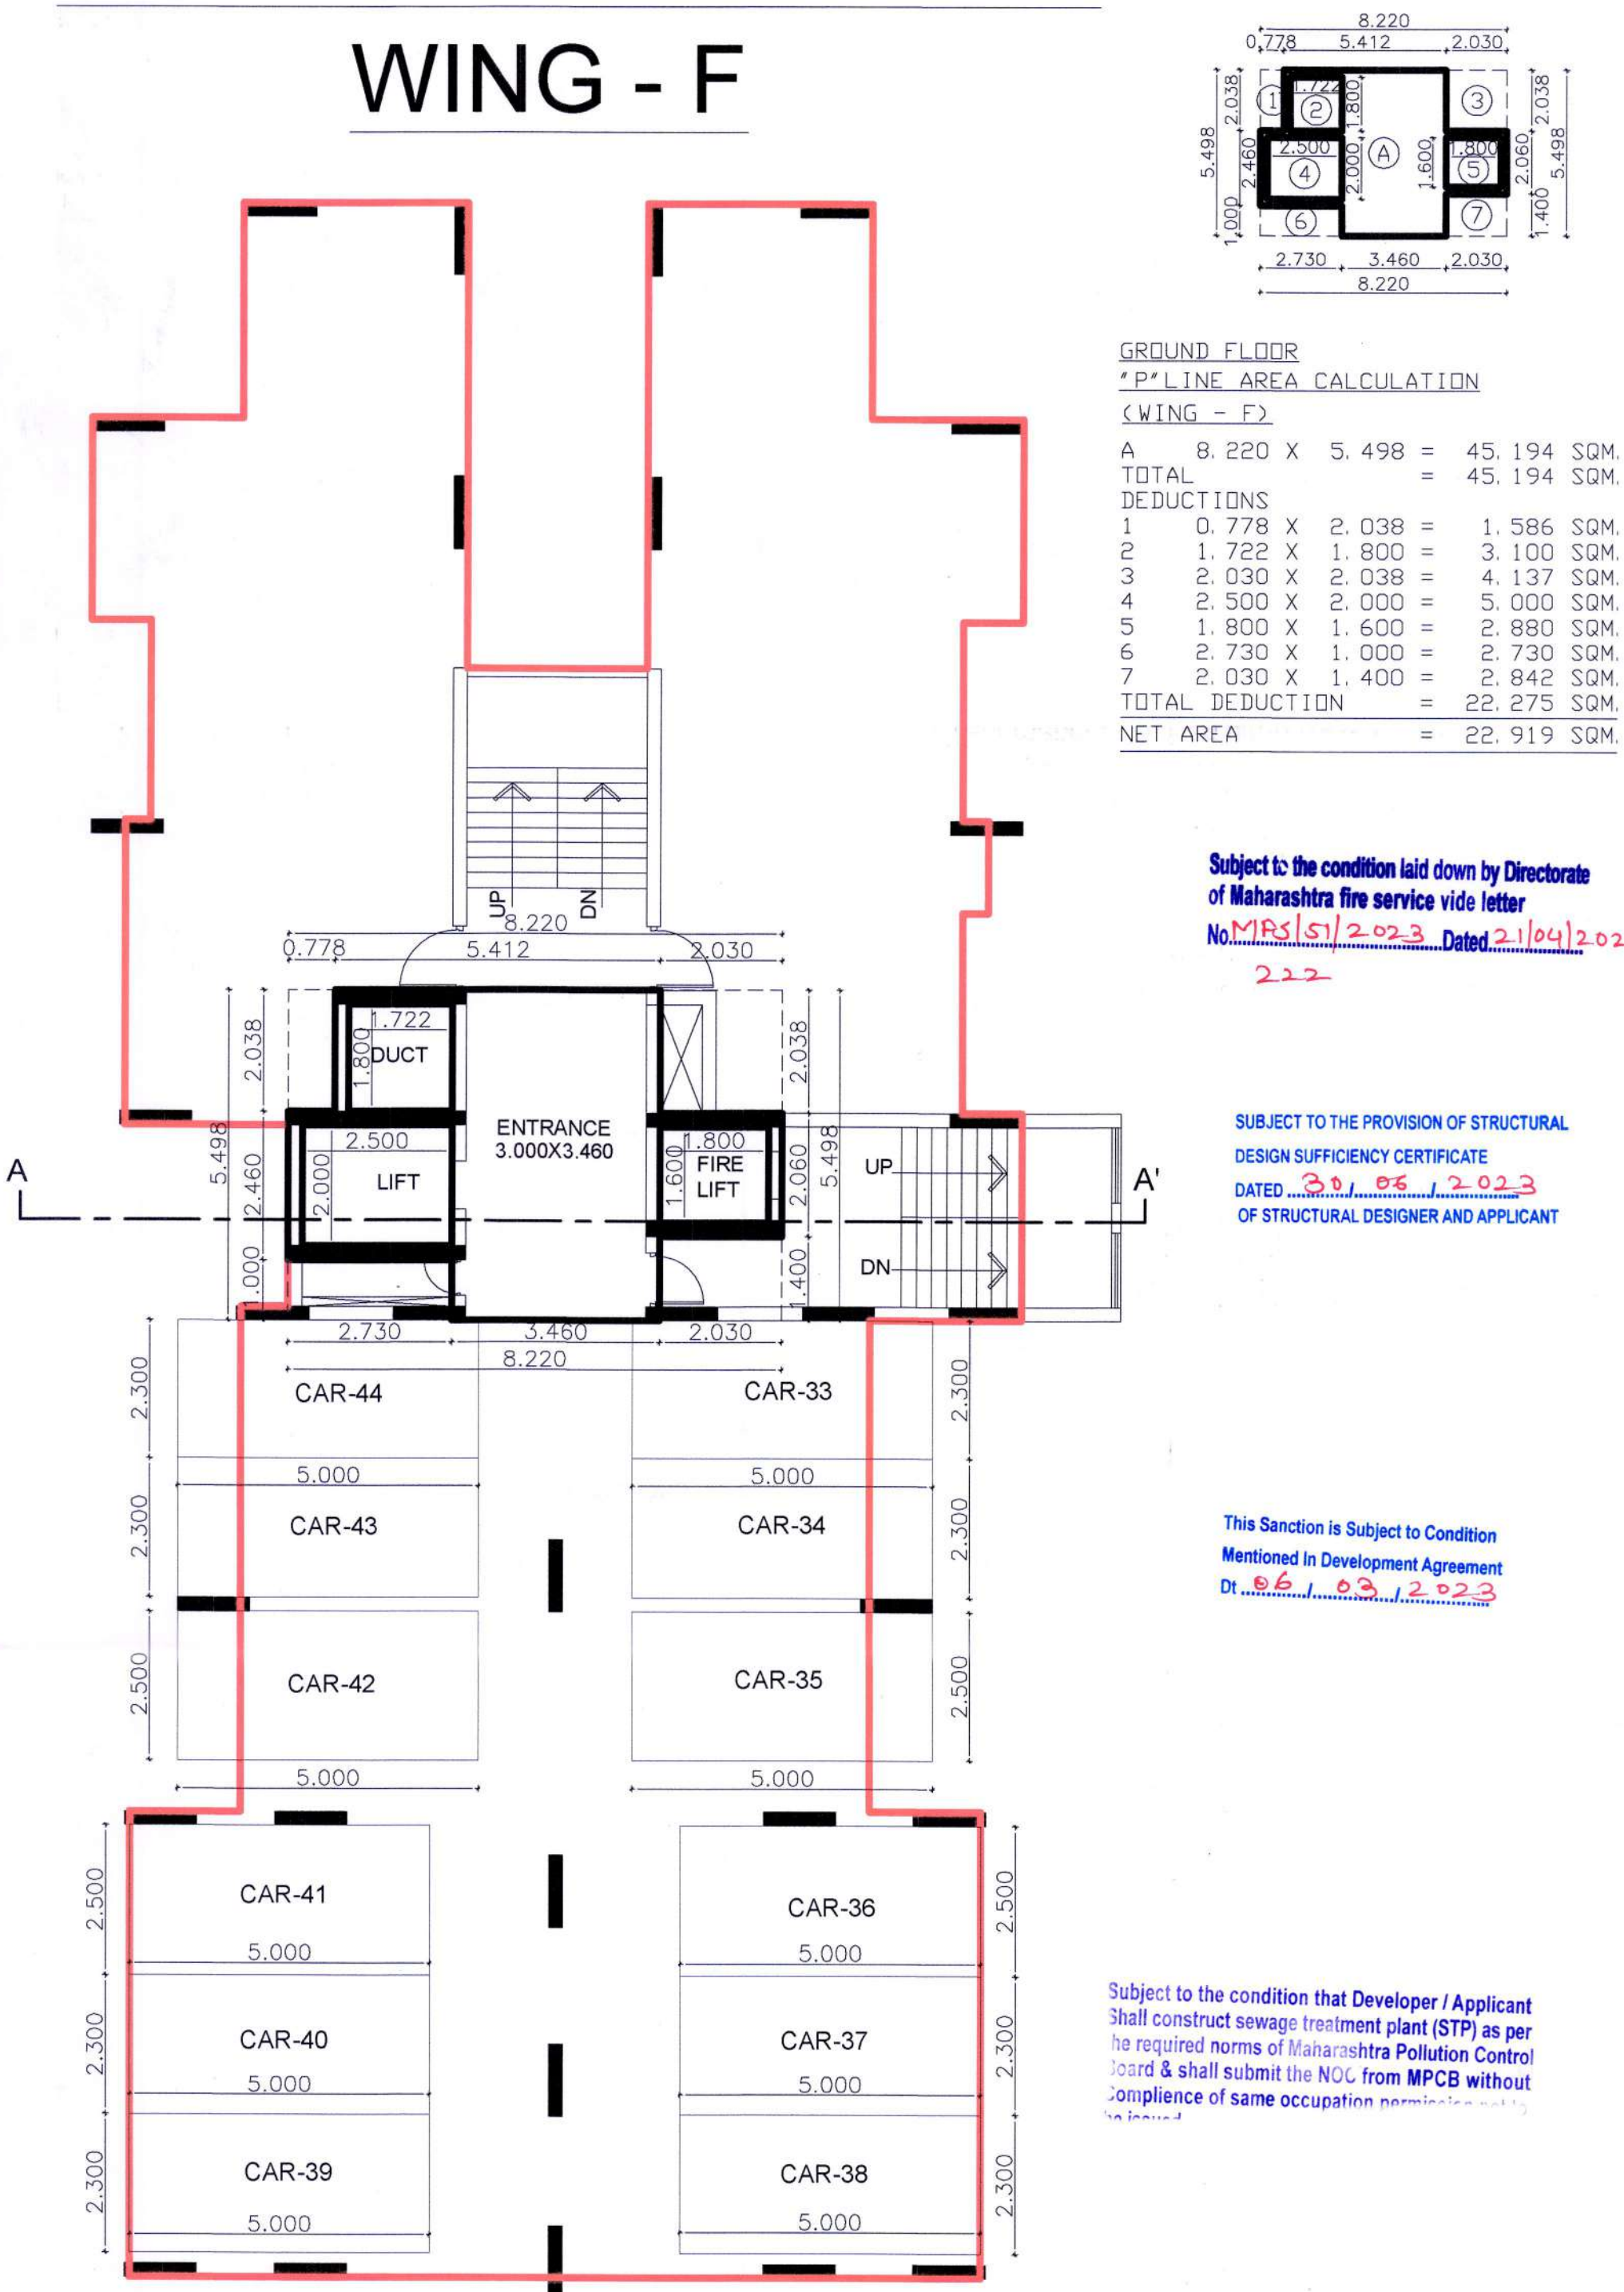

GROUND FLOOR
* P* LINE AREA CALCULATION
(WING - F)

A	8.220 X 5.498	=	45.194 SQM.
TOTAL		=	45.194 SQM.
DEDUCTIONS			
1	0.778 X 2.038	=	1.586 SQM.
2	1.722 X 1.800	=	3.100 SQM.
3	2.030 X 2.038	=	4.137 SQM.
4	2.500 X 2.000	=	5.000 SQM.
5	1.800 X 1.600	=	2.880 SQM.
6	2.730 X 1.000	=	2.730 SQM.
7	2.030 X 1.400	=	2.842 SQM.
TOTAL DEDUCTION		=	22.275 SQM.
NET AREA		=	22.919 SQM.

Subject to the condition laid down by Directorate of Maharashtra fire service vide letter No. MRS(5)/2023 Dated 21/04/2023

SUBJECT TO THE PROVISION OF STRUCTURAL DESIGN SUFFICIENCY CERTIFICATE DATED 30.06.2023 OF STRUCTURAL DESIGNER AND APPLICANT

This Sanction is Subject to Condition Mentioned in Development Agreement Dt. 06.03.2023


Subject to the condition that Developer / Applicant shall construct sewage treatment plant (STP) as per the required norms of Maharashtra Pollution Control Board & shall submit the NOC from MPCB without compliance of same occupation permit.

Subject to Condition of NOC of Airport Authority Dt. 05.01.2023

PARKING REQUIREMENTS					
Sr. No.	Occupancy	Size/Area Of Tenement/Shop/Office	No. Of Tenements	Parking Spaces Required (Nos.)	
				Car	Scooter
1	Multi Family Residential	For every two tenements with each tenement having carpet area equal to or above 40 sq.m. but less than 80 sq.m. (1 Car : 2 Scooter)	210 Nos.	105	210
2	Add 5% Visitor Parking (5% of 1)			5.250	11
3	Gross Parking Requirement (1 + 2)			110.250	221
4	Multiplying Factor (Table 8C) 0.400 of 3			44.100	
5	Parking Area Provided			44	223

OFFICE OF THE NAGAR PANCHAYAT BESA-PIPLA
Building Permit No. न.प.वे.पि./न.प.वे.पि./अ.प्र./2278/2024
Date 15/03/2024
SANCTIONED
Assistant Town Planner
Nagar Panchayat Besa-Pipla


SECTION - AA'
(WING - F)

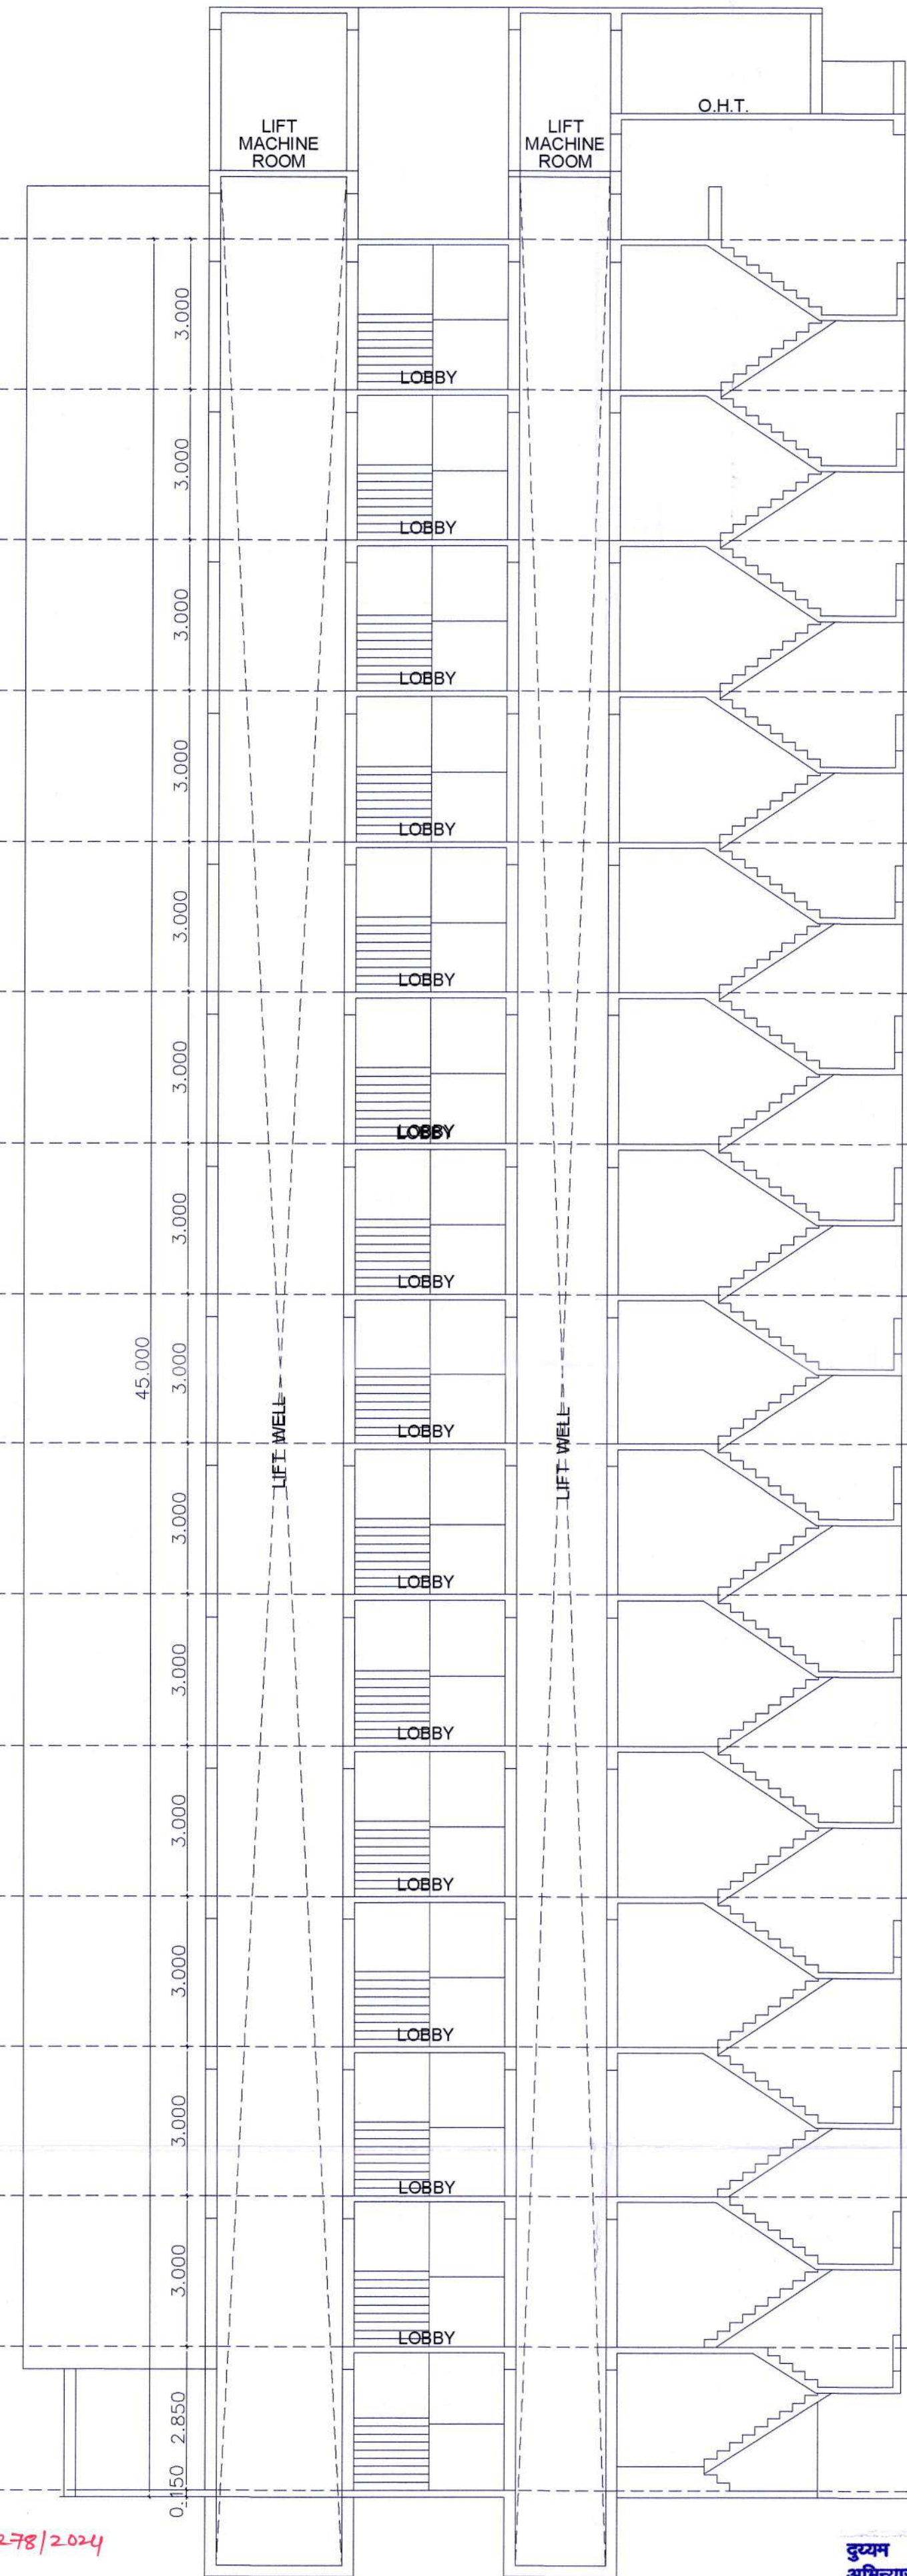

दुयम निबंधक सहनिबंधक यानी या अधिकारवासी अथवा योजनातील माळगरे भूखंडकर्त्या विधीप्रवासे पंजीयन नगर पंचायत बेसा-पिपळा वी अंतिम मंजुरी आणि मुक्त पर (Release Letter) शिवाय कर नये

ELEVATION & SECTION

WING - F

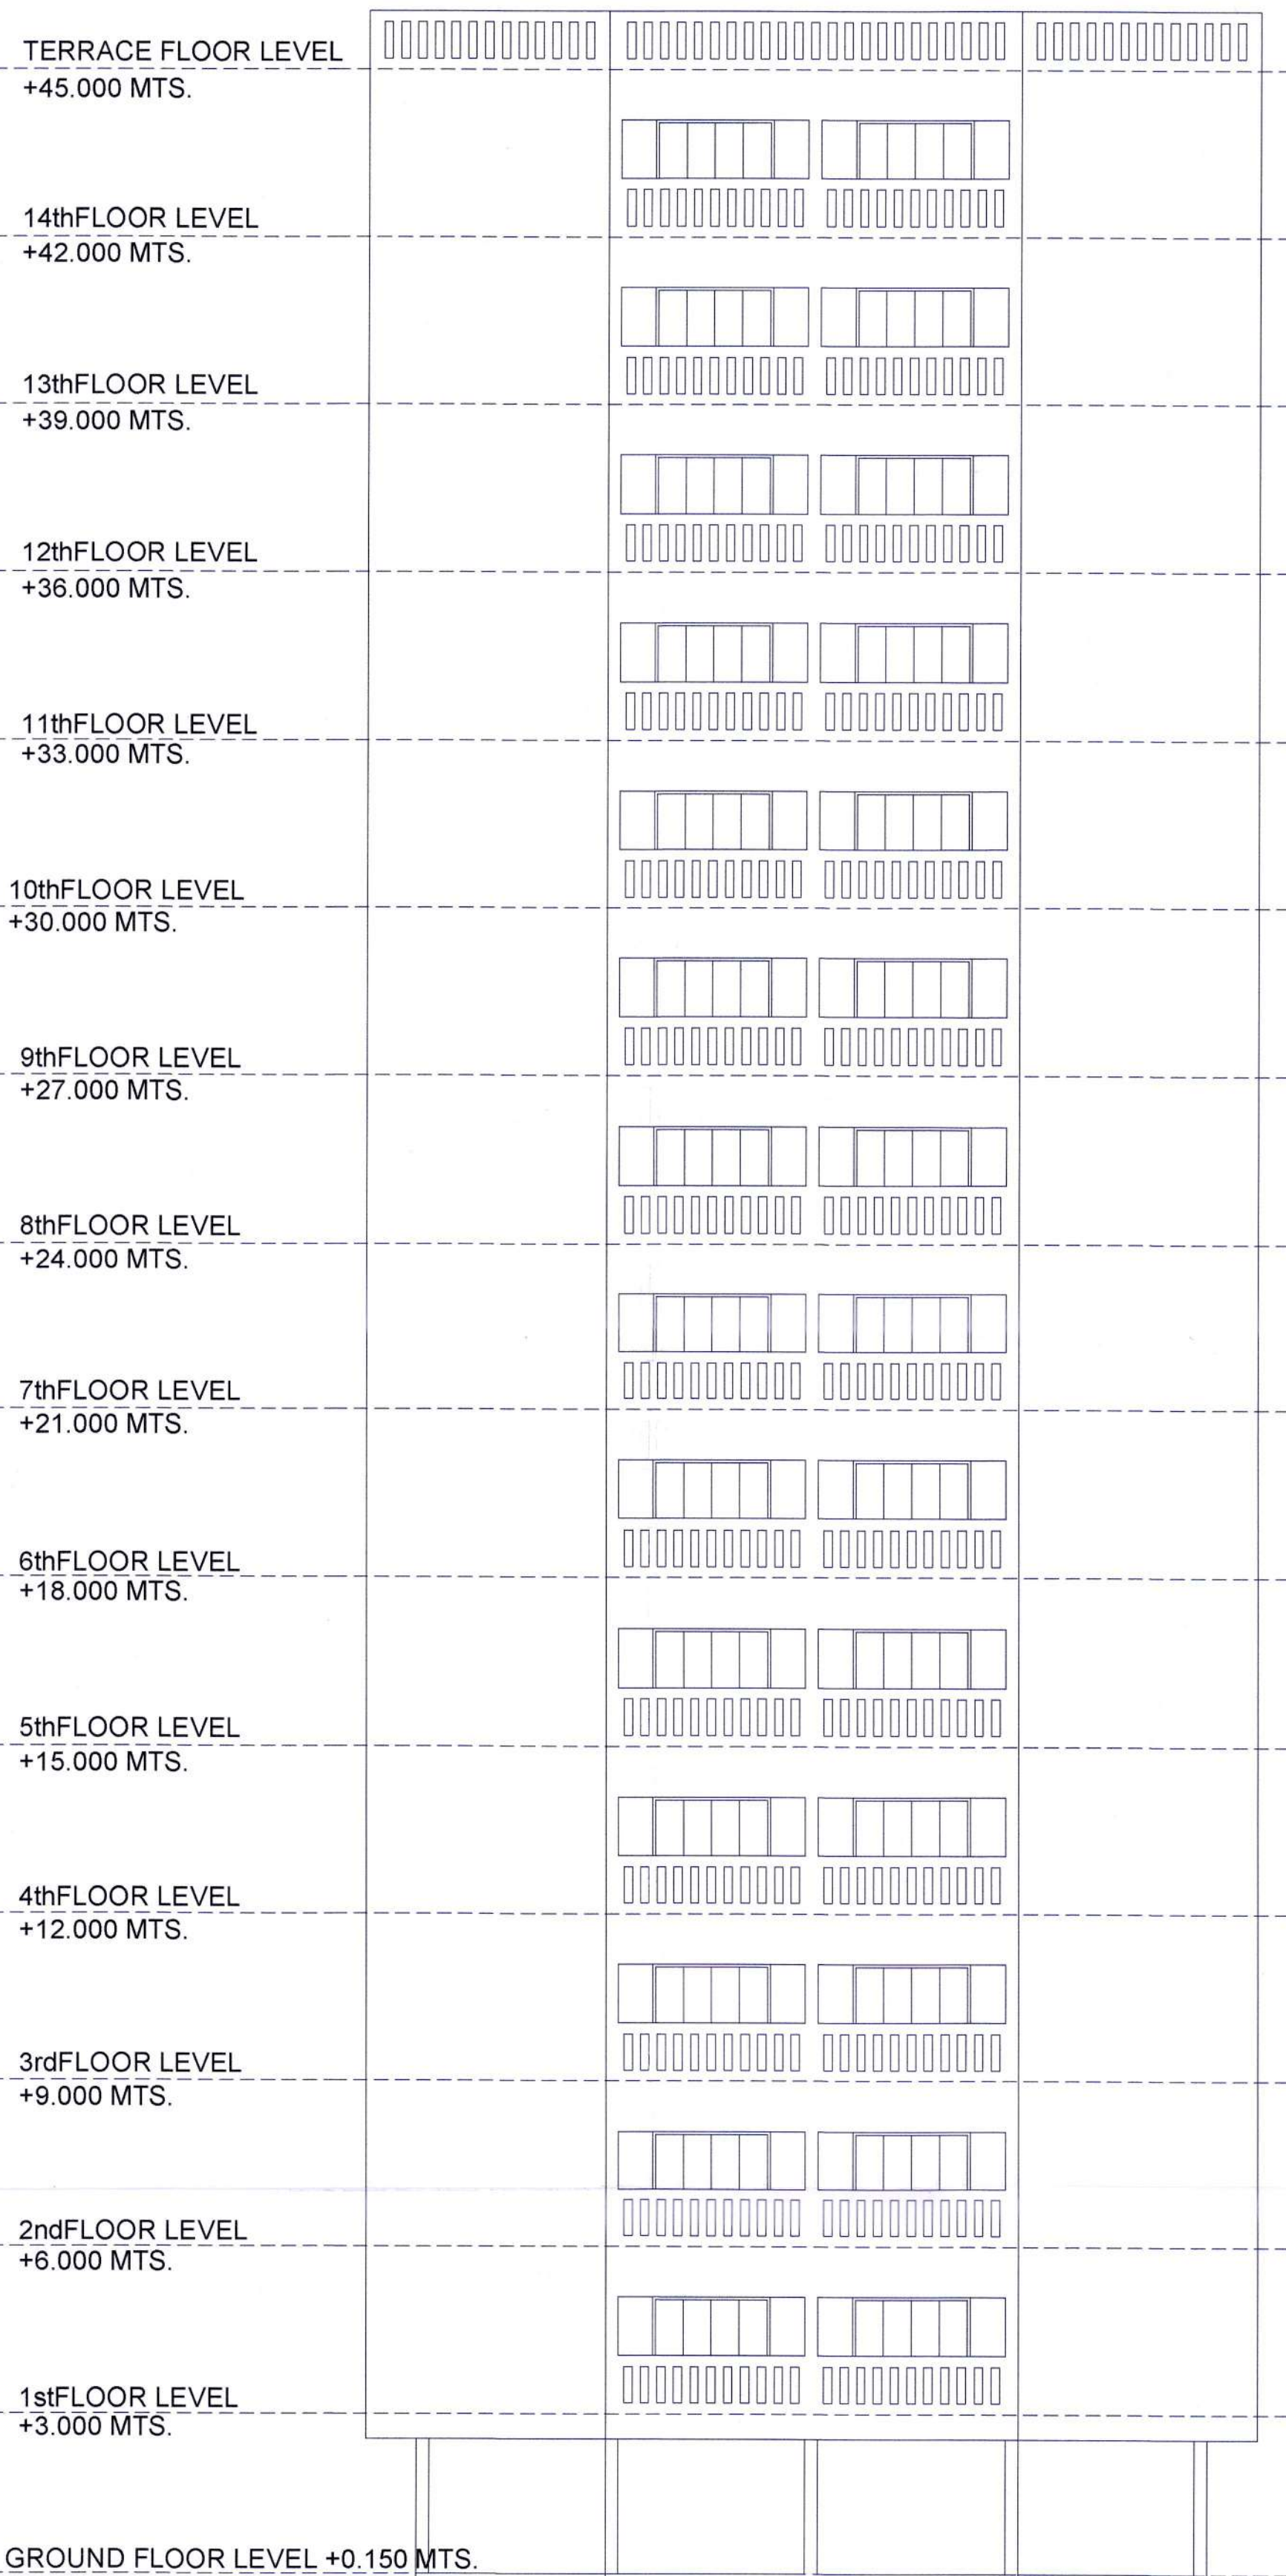

FRONT ELEVATION
(WING - F)

Proforma – I: Area Statement		Drawing Sheet No. 9110
PLAN FOR PROPOSED RESIDENTIAL APARTMENT BUILDING AT S. No. 123/2, 123/3, P. H. No. 38, MOUZA - PIPLA, TAHSIL - NAGPUR (RURAL), DIST. - NAGPUR.		
Stamps of Approval of Plans: 1) Subject to terms & conditions mentioned in SEIAA environmental clearance dated 27/09/2023. 2) Subject to payment of premium in instalment.		
AREA STATEMENT		
1	Area of plot (Minimum area of a, b, c to be considered)	
(a)	As per ownership document (7/12.CTS Extract)	16200.000
(b)	as per measurement sheet (K prat)	16200.000
(c)	as per site	16200.000
2	Deductions for	
(a)	Proposed D.P./D.P. Road widening Area/Service Road/Highway widening	1099.636
(b)	Any D.P. Reservation area	
Total (a+b)		1099.636
3	Balance Area of Plot (1-2)	15100.364
4	Amenity Space (if applicable)	
(a)	Required	
(b)	Adjustment of 2(b), if any -	
(c)	Balance Proposed	
5	Net Plot Area (3 - 4 (c))	15100.364
6	Recreational Open Space (if applicable)	
(a)	Required	1510.036
(b)	Proposed	1510.538
7	Internal Road Area	
8	Plottable Area (if applicable)	
9	Built up area with reference to Basic F.S.I. as per front road width (Sr. No. 5 x basic FSI)	16610.400
10	Addition of FSI on payment of premium	
(a)	Maximum permissible premium FSI - based on road width / TOD Zone.	
(b)	Proposed FSI on payment of premium	
11	In-situ FSI/TDR Loading	
(a)	In-situ area against D.P. road [2.0 x Sr. No. 2 (a)], if any	2199.272
(b)	In-situ area against Amenity Space if handed over [2.00 or 1.85 x Sr. No. 4 (b) and /or (c)]	
(c)	TDR area	
(d)	Total in-situ/TDR loading proposed {11 (a) + (b) + (c)}	2199.272
12	Additional FSI area under Chapter No. 7	
13	Total entitlement of FSI in the proposal	
(a)	[9 + 10 (b) + 11 (d)] or 12 whichever is applicable	18809.672
(b)	Ancillary Area FSI upto 60% or 80% with payment of charges	4900.000
(c)	Total entitlement (a + b)	23709.672
14	Maximum utilization limit of F.S.I. (building potential) Permissible as per Road width {(as per Regulation No. 6.1 or 6.2 or 6.3 or 6.4 as applicable) x 1.6 or 1.8}	48151.265
15	Total Built-up Area in proposal (excluding area at Sr.No. 17 b)	
(a)	Existing Built-up Area	
(b)	Proposed Built-up Area (as per 'P-Line')	23709.226
(c)	Total (a + b)	23709.226
16	F.S.I. Consumed (15/13) (should not be more than serial No. 14 above.)	1.000
17	Area for Inclusive Housing, if any	
(a)	Required (20% of Sr. No. 5)	
(b)	Proposed	
Certificate of Area: Certified that the plot under reference was surveyed by me on and the dimensions of sides etc. of plot stated on plan are as measured on site and the area so worked out tallies with the area stated in document of Ownership/ T.P. Scheme Records/ Land Records Department/City Survey records.		
Signature (Name of Architect - Ar. Rajesh Jaiswal)		
Owner's Declaration— I/We undersigned hereby confirm that I/We would abide by plans approved by Authority / Collector. I/We would execute the structure as per approved plans. Also I/We would execute the work under supervision of proper technical person so as to ensure the quality and safety at the work site.		
Signature ATHARVA INFRASTRUCTURES		
Architect name and signature - Ar. Rajesh Jaiswal		
Job No.	Drawing	Scale
		1:100 1:200
Drawn by	Checked	Registration no. of
		CA/95/18807