

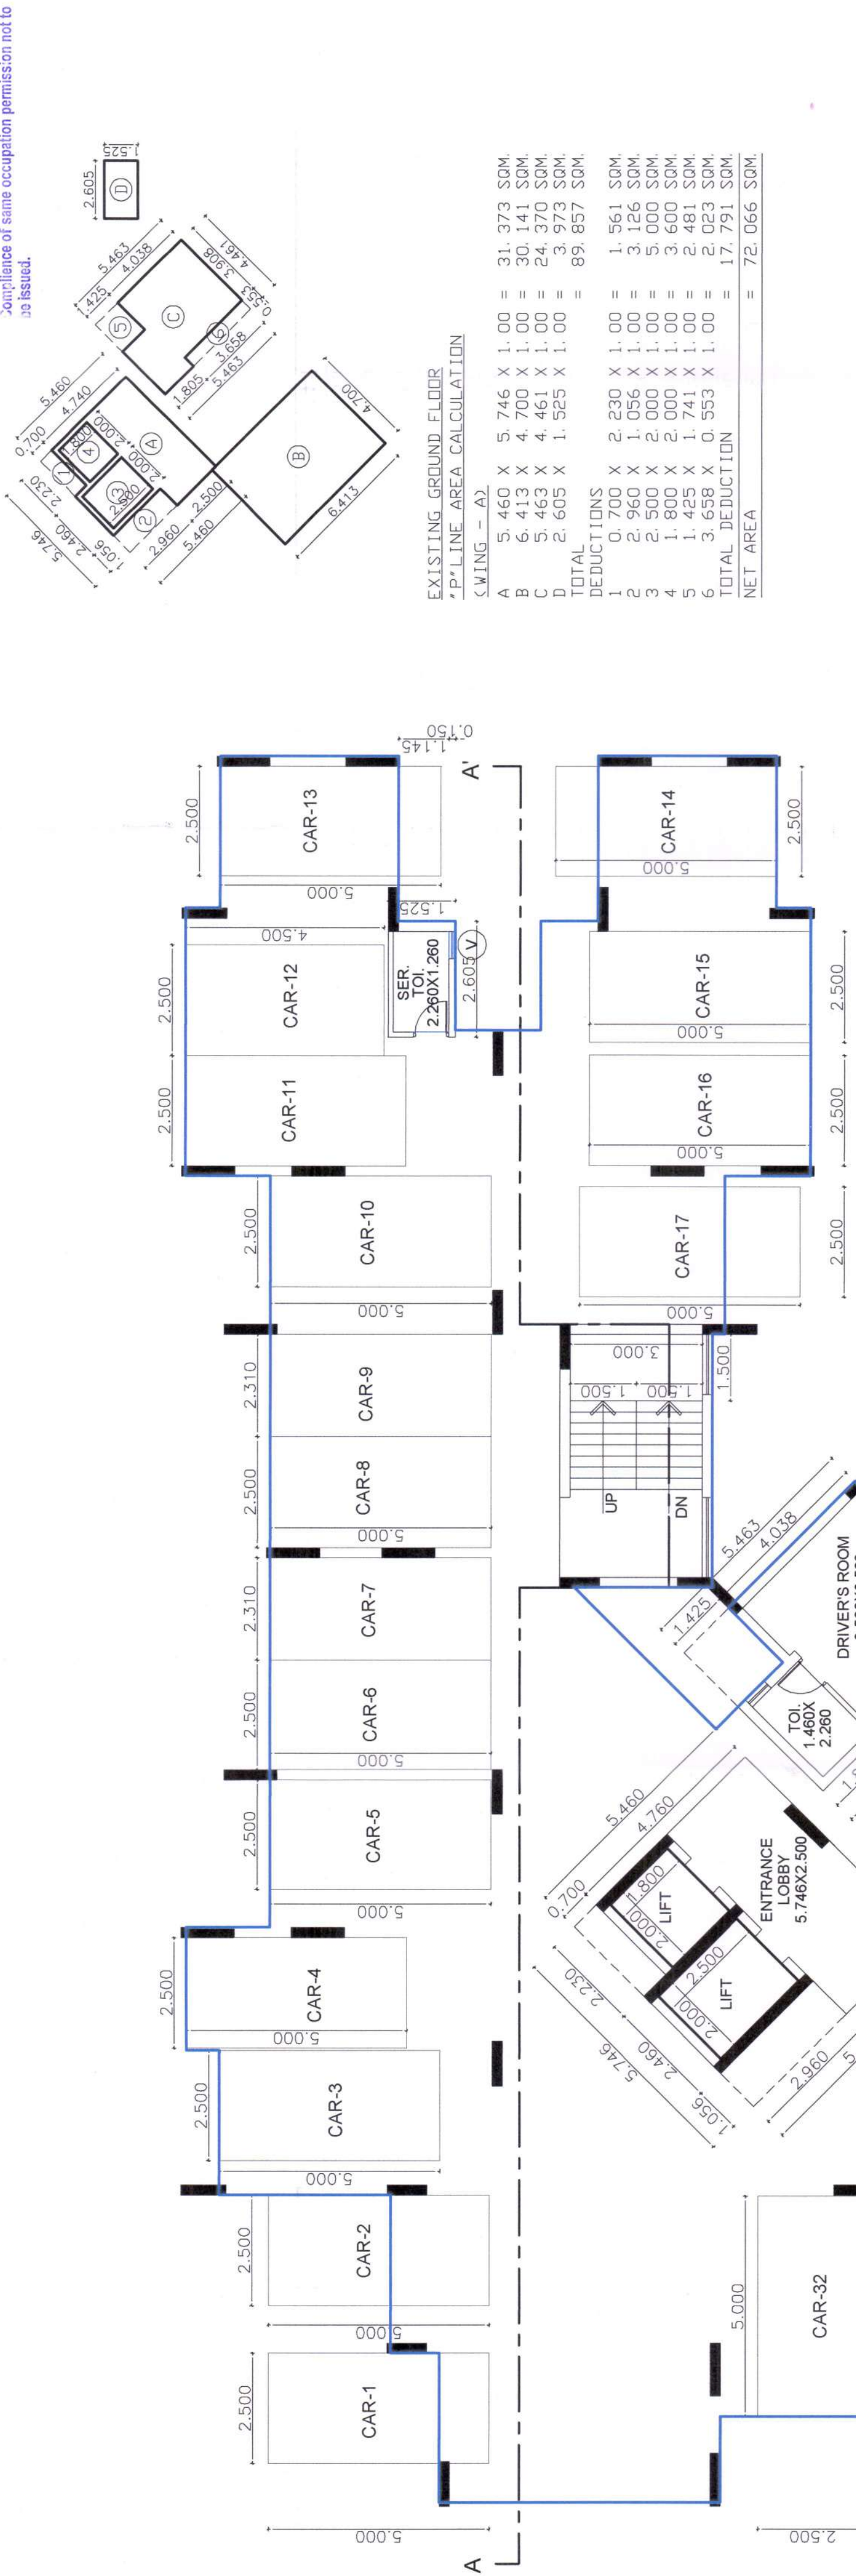


EXISTING GROUND FLOOR PLAN

WING - A

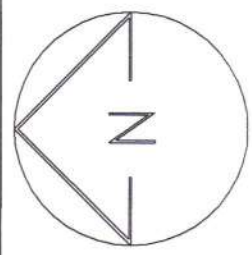

Subject to the condition that Developer / Applicant shall construct sewage treatment plant (STP) as per the required norms of Maharashtra Pollution Control Board & shall submit the NCC from MPCB without compliance of same occupation permission not to be issued.

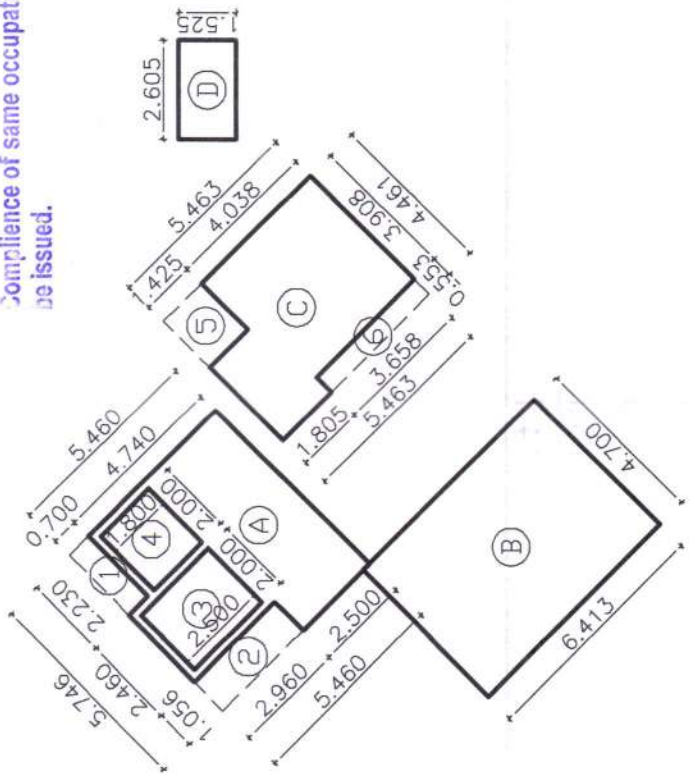

EXISTING GROUND FLOOR

EXISTING GROUND FLOOR

*P.LINE AREA CALCULATION

C/WING - A2	
A	5.460 X 1.00 = 5.460 SQM.
B	5.413 X 1.00 = 5.413 SQM.
C	5.413 X 1.00 = 5.413 SQM.
D	2.605 X 1.00 = 2.605 SQM.
TOTAL	89.887 SQM.
DEDUCTIONS	
1	0.700 X 1.00 = 0.700 SQM.
2	2.960 X 1.056 X 1.00 = 3.126 SQM.
3	2.500 X 2.000 X 1.00 = 5.000 SQM.
4	1.800 X 2.000 X 1.00 = 3.600 SQM.
5	1.425 X 1.741 X 1.00 = 2.481 SQM.
6	3.658 X 0.553 X 1.00 = 2.023 SQM.
TOTAL DEDUCTION	17.791 SQM.
NET AREA	72.066 SQM.

Sr. No.	Floor	Built Up Area (All Areas in Sq.Mt.)
1	Ground	72.066
2	1st	789.756
3	2nd	789.756
4	3rd	789.756
5	4th	789.756
6	5th	789.756
7	6th	789.756
8	7th	789.756
9	8th	773.978
10	9th	789.756
11	10th	789.756
12	11th	789.756
13	12th	789.756
14	13th	773.978
15	14th	789.756
Built up Area		11097.094
Height in Mtr.		6350.379
Total Built up Area		12700.758
		45.000
		45.000
		36321.358

Form of Statement 2		
Building No.	[Sr. No. 9 (a)]	
	Proposed Building Floor No.	Total Built Up area of floor as per outer construction line
Apartment	1	Ground
	2	1st
	3	2nd
	4	3rd
	5	4th
	6	5th
	7	6th
	8	7th
	9	8th
	10	9th
	11	10th
	12	11th
	13	12th
	14	13th
Total		36321.358

PARKING REQUIREMENTS			
Sr. No.	Occupancy	Size/Area Of Tenement/Shop/Office	No. Of Tenements
1	Multi Family Residential	For every two tenements with each tenement having carpet area equal to or above 40 sq.m. but less than 80 sq.m. (1 Car : 2 Scooter)	322
2	Add 5% Visitor Parking (5% of 1)		16
3	Gross Parking Requirement (1 + 2)		338
4	Multiplying Factor (Table 8C) 0.400 of 3		67.620
5	Parking Area Provided		68

दुसऱ्या निवेदक सहनिवेदक यांनी या अभियंत्यातील अथवा या अभियंत्यातील गावाचे मुख्यालयाच्या विधीपत्राचे परीक्षण नंतर पत्रावर केला-पत्रावर की अंतिम मंजुरी आणि मुलत पर (Release Letter) शिवाय काय नसे

SUBJECT TO THE PROVISION OF STRUCTURAL DESIGN SUPPLY CERTIFICATE DATED 15.04.2023 आणि मुलत पर (Release Letter) शिवाय काय नसे

The Sanction is Subject to Condition Mentioned in Development Agreement Dt. 06.03.2023

Subject to Condition of NOC of Airport Authority Dt. 15.11.2023

Subject to the condition laid down by Directorate of Maharashtra fire service vide letter No. 15/1/2023/222 dated 15.11.2023

Subject to the condition laid down by Directorate of Maharashtra fire service vide letter No. 15/1/2023/222 dated 15.11.2023

Proforma – I: Area Statement
PLAN FOR PROPOSED RESIDENTIAL APARTMENT BUILDING AT S. No. 123/2, 123/3, P. H. No. 38, MOUZA - PIPLA, TAHSIL - NAGPUR (RURAL), DIST. - NAGPUR.

Stamps of Approval of Plans:

OFFICE OF THE NAGAR PANCHAYAT BESA-PIPLA
Building Permit No. 123/2, 123/3, P. H. No. 38, MOUZA - PIPLA, TAHSIL - NAGPUR (RURAL), DIST. - NAGPUR.
Date: 15/11/2023
Nagar Panchayat Besa-Pipla
Nagar Panchayat Besa-Pipla

Previous Revised Building Permit no. NPBP/TPD/BP/2278/2024 dt. 15/03/2024

AREA STATEMENT

1	Area of plot (Minimum area of a, b, c to be considered)	16200.000
(a)	As per ownership document (7/12.CTS Extract)	16200.000
(b)	As per measurement sheet (K prat)	16200.000
(c)	As per site	16200.000
2	Deductions for	
(a)	Proposed D.P./D.P. Road widening Area/Service Road/Highway widening	1099.636
(b)	Any D.P. Reservation area	
Total (a+b)		1099.636
3	Balance Area of Plot (1-2)	15100.364
4	Amenity Space (if applicable)	
(a)	Required	
(b)	Adjustment of 2(b), if any -	
(c)	Balance Proposed	
5	Net Plot Area (3 - 4 (c))	15100.364
6	Recreational Open Space (if applicable)	
(a)	Required	1510.036
(b)	Proposed	1510.538
7	Internal Road Area	
8	Plottable Area (if applicable)	
9	Built up area with reference to Basic F.S.I. as per front road width (Sr. No. 5 x basic FSI)	16610.400
10	Addition of FSI on payment of premium	
(a)	Maximum permissible premium FSI - based on road width / TOD Zone. (0.300)	4530.109
(b)	Proposed FSI on payment of premium	1892.000
11	In-situ FSI/TDR Loading	
(a)	In-situ area against D.P. road [2.0 x Sr. No. 2 (a)], if any x Sr. No. 4 (b) and /or (c)]	2199.272
(b)	In-situ area against Amenity Space if handed over [2.00 or 1.85 x Sr. No. 4 (b) and /or (c)]	
(c)	TDR area (0.600) = 9060.218	2000.000
(d)	Total In-situ/TDR loading proposed {11 (a) + (b) + (c)}	4199.272
12	Additional FSI area under Chapter No. 7	
13	Total entitlement of FSI in the proposal	
(a)	[9 + 10 (b) + 11 (d)] or 12 whichever is applicable	22701.672
(b)	Ancillary Area FSI upto 60% or 80% with payment of charges	13621.003
(c)	Total entitlement (a + b)	36322.676
14	Maximum utilization limit of F.S.I. (building potential) Permissible as per Road width {(as per Regulation No. 6.1 or 6.2 or 6.3 or 6.4 as applicable) x 1.6 or 1.8}	48151.265
15	Total Built-up Area in proposal (excluding area at Sr.No.17 (b))	23709.226
(a)	Existing Built-up Area (Tower A, B, F)	
(b)	Proposed Built-up Area (as per 'P-Line') (Tower C, E)	12612.132
(c)	Total (a + b)	36321.358
16	F.S.I. Consumed (15/13) (should not be more than serial No.14 above.)	1.000
17	Area for Inclusive Housing, if any	
(a)	Required (20% of Sr. No. 5)	
(b)	Proposed	

Certificate of Area:
Certified that the plot under reference was surveyed by me on and the dimensions of sides etc. of plot stated on plan are as measured on site and the area so worked out tallies with the area stated in document of Ownership/ T.P. Scheme Records/ Land Records Department/City Survey records.

Owner's Declaration –
I/We undersigned hereby confirm that I/We would abide by plans approved by Authority / Collector. I/We would execute the structure as per approved plans. Also I/We would execute the work under supervision of proper technical person so as to ensure the quality and safety at the work site.

Signature
(Name of Architect - Ar. Rajesh Jaiswal)

ATHARVA INFRASTRUCTURES

Job No.	Drawing	Scale	Architect name and signature - Ar. Rajesh Jaiswal
		1:100	Drawn by
		1:200	Checked
			Registration no. of
			CA/95/18807