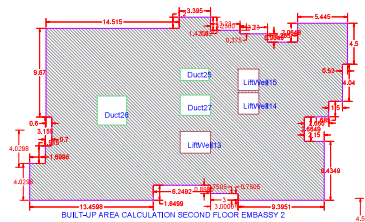
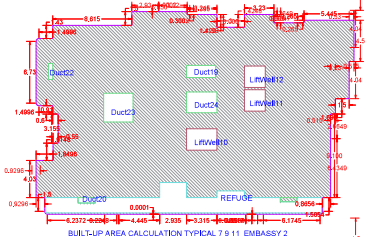
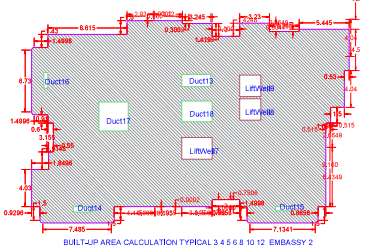
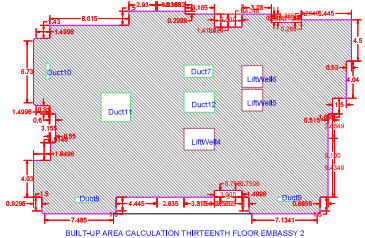
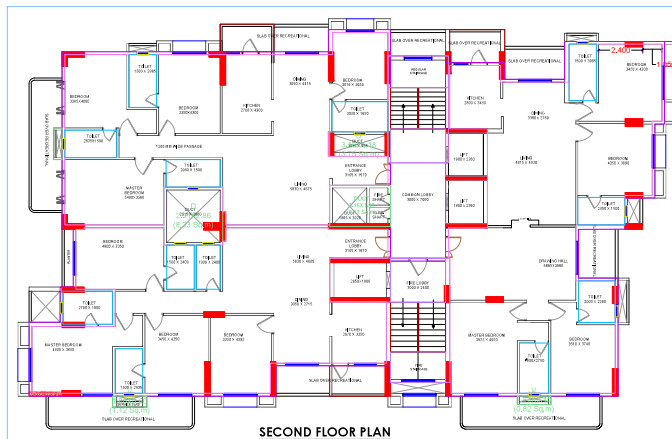
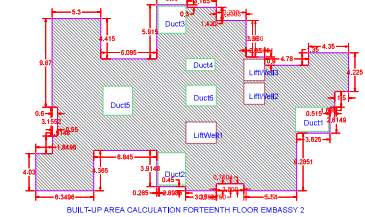



BLOOD AREA TOTAL H2O2 (µg/g)			
AREA NAME	LENGTH	WIDTH	ANALYST
BLOOD	3.45	1.87	ELIJA
BLOOD AREA TOTAL H2O2 (µg/g)			
LIPIDMS	-	-	5.01
LIPIDMS	-	-	5.25
LIPIDMS	-	-	5.82
SWAT	-	-	7.48
SWAT	-	-	13.21
SWAT	-	-	4.22
TOTAL (Duplicate) = 60.000000			
Net H2O2 = 4.464475 µg/g			

[illegible][illegible]


UNITED STATES OF AMERICA DEPARTMENT OF COMMERCE U.S. BUREAU OF ECONOMIC ANALYSIS				
ATTACHMENT	LEDGER	UNIT	PRICE	AMOUNT
BLOCK	DATE	TIME		500.00
BLOCK TOTAL: 500.00				
Line#	-	-	-	5.00
Line#	-	-	-	5.00
Line#	-	-	-	5.00
Quota	-	-	-	5.00
Quota	-	-	-	5.00
TOTAL: 500.00				

[illegible]


SECOND FLOOR PLAN

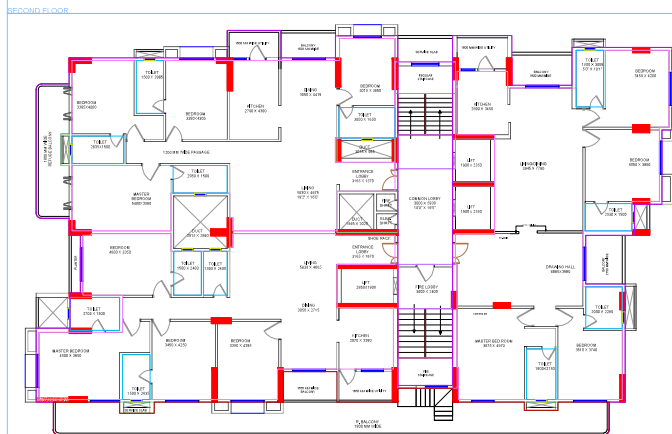


7TH,9TH,11TH FLOOR PLAN

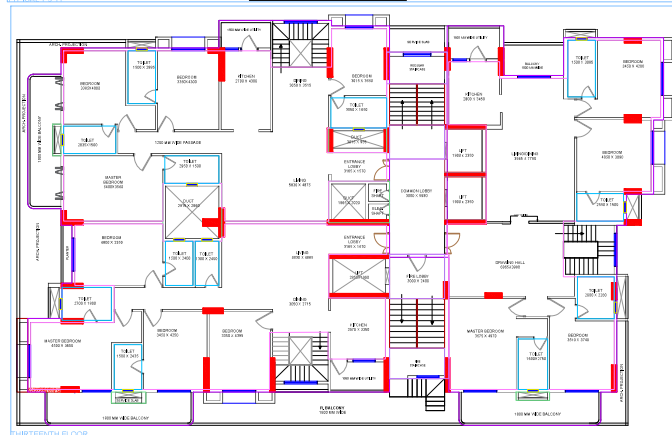


THIRTEENTH FLOOR PLAN

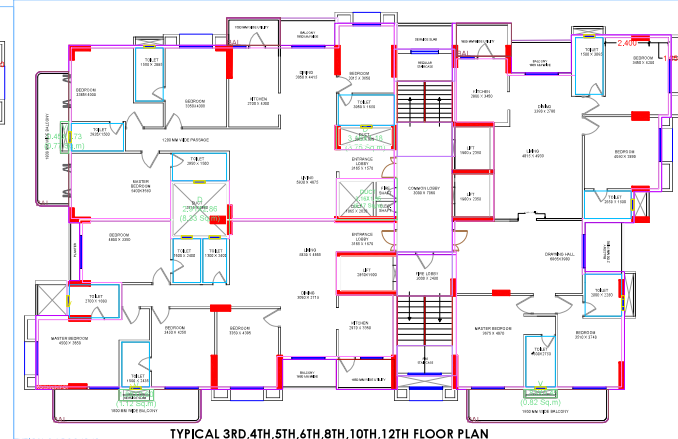

TYPICAL 3RD,4TH,5TH,6TH,8TH,10TH,12TH FLOOR PLAN

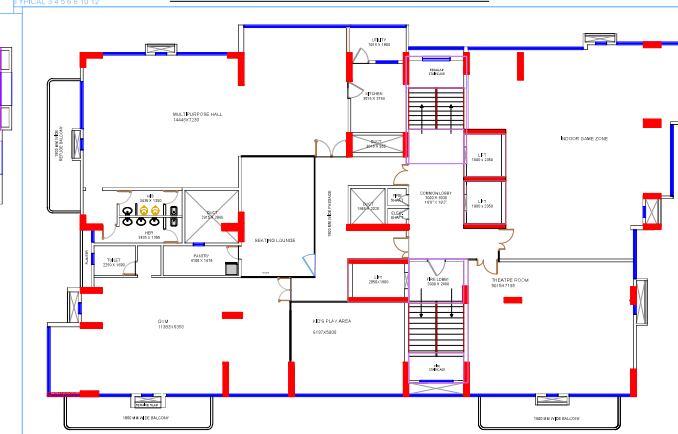

1ST RECREATIONAL FLOOR PLAN

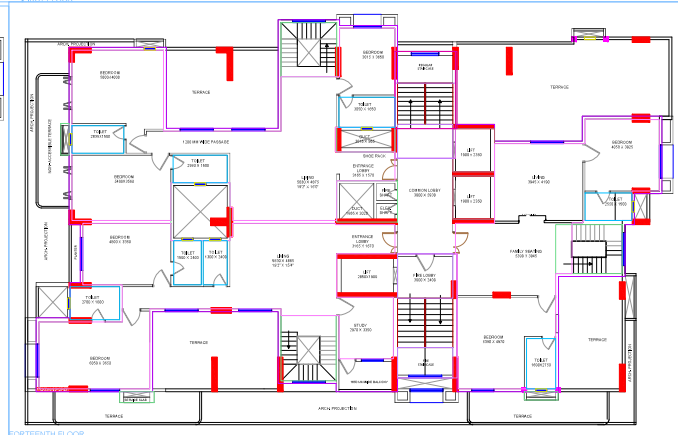

FOURTEENTH FLOOR PLAN

PROPOSED AMALGAMATION OF PLOT NO.-22-B & 24
AND PROPOSED MULTIFAMILY DWELLING UNIT ON PLOT
NO. 22-B & 24, CTS NO.-1861, 1862, SHEET NO.-58,
MOWLA-JAMPAATKA NEW COLONY, TAH. & DIST.-
NAGPUR

[illegible]

Certified that the plot under reference was surveyed by me on 2022-05-10 and the dimensions of sides etc. of plot stated on page are as measured on site and the area so worked out tallies with the area stated in document of Ownership/ T.P. Scheme Records/Land Records Department/City Survey records.
Signature _____
(Name of Architect/Licensed Engineer/ Supervisor)

Owner's Declaration -
 I/we undersigned hereby confirm that I/we would abide by plans approved by Authority / Collector. I/we would execute the structure as per approved plans. Also I/we would execute the work under supervision of proper technical person so as to ensure the quality and safety at the work site.

Owner (X) name and signature _____
 Architect/Licensed Engineer/Supervisor name and signature _____
 Job No. _____

[illegible]

Postal Address: PLOT NO. 9392 NARAI
ROAD, Jarpatia, Jarpatia Nagpur-460545 Maharashtra PLOT NO.
9392 NARAI ROAD, Jarpatia Nagpur

DESCRIPTION OF PROJECT :
Type of Proposal: Residents
BLDG OR CTS NO./SURVEY NO.: 581861

SITE ADDRESS:-
PLOT NO. 24 AND 23B, CTS. NO. 1991, 1992, SHEET NO.-58, MOUZ.
JAFI PATIKA, NEW COLONY, TAN. & DIST.-NAGPUR

OFFICE •

Signature valid

SCALE: 1:100 Date: 28/03/25