
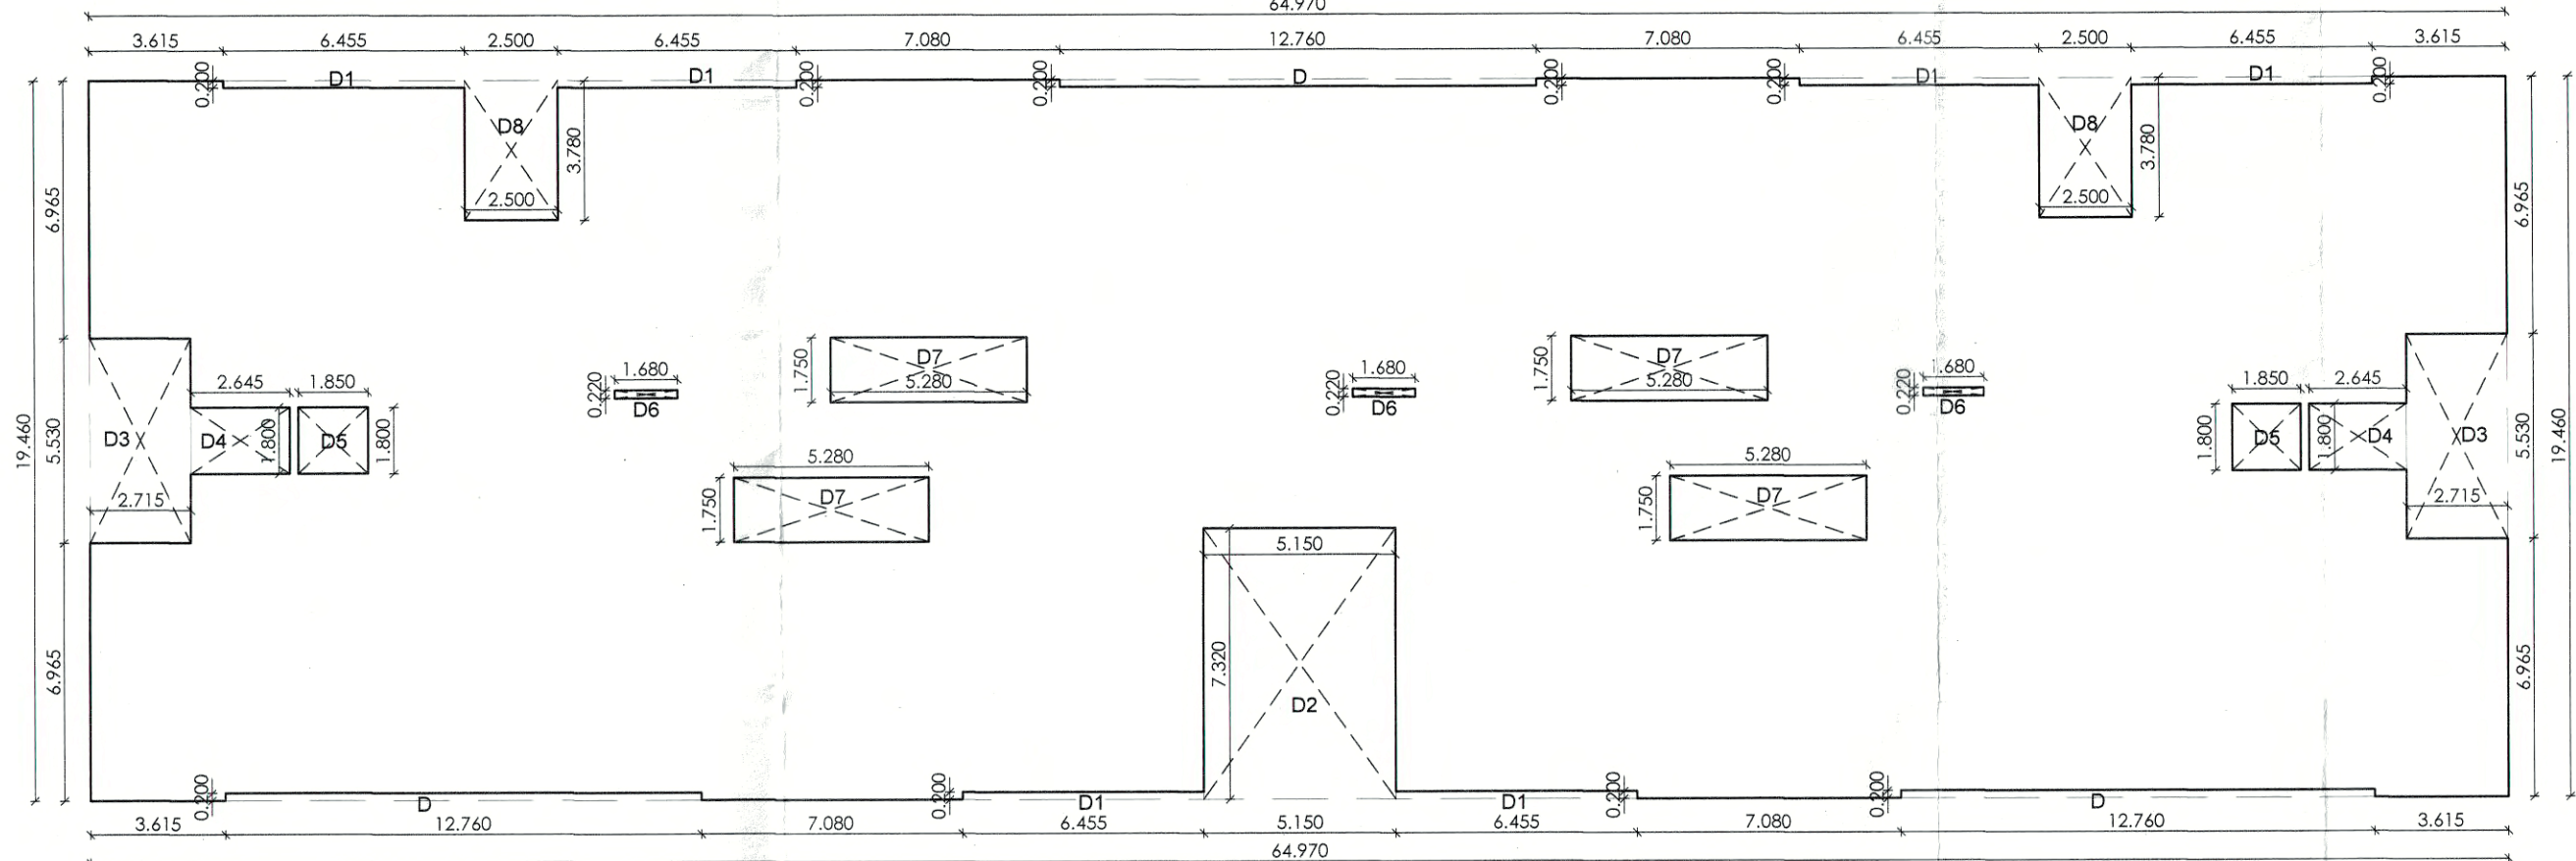



**PROPOSED COMMERCIAL CUM
MULTIFAMILY GROUP HOUSING SCHEME
ON KH.NO:-27, P.H. No:- 46, MOUZA :-
WANADONGRI, TAH. HINGNA, DIST. :-
NAGPUR**

**BELONGING TO:-
SHRI ANIL RADHESHYAM SHARMA**

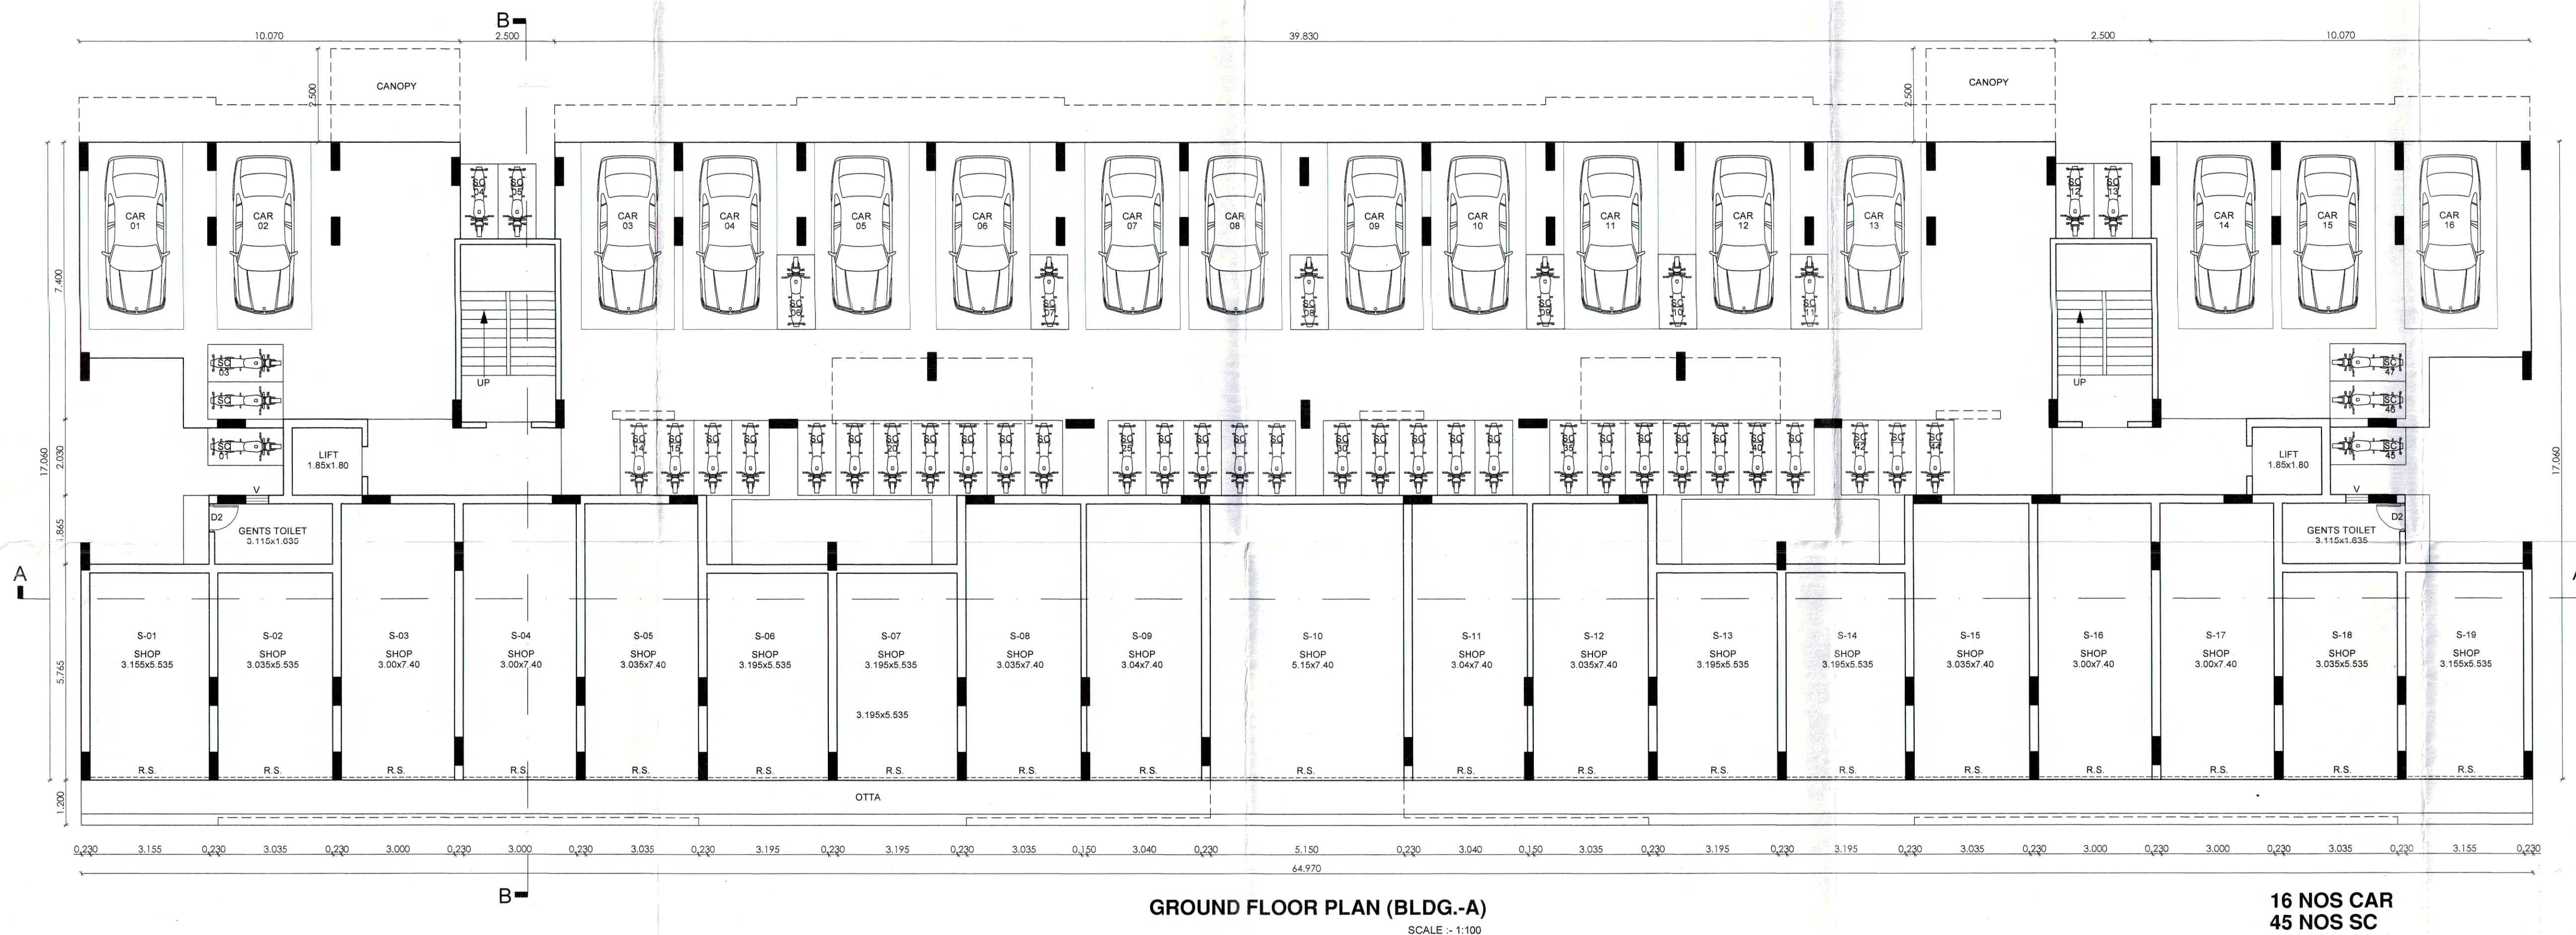

PROPOSED FIRST FLOOR P-LINE AREA - BUILDING-A				
BLOCK	I	II	III	IX+II+III (SQ.M.)
1ST FLOOR	1	64.970	19.460	1264.316
TOTAL				1264.316
DEDUCTION				
D	3	12.760	0.200	7.656
D1	6	6.455	0.200	7.746
D2	1	5.150	7.320	37.698
D3	2	2.715	5.530	30.028
D4	12	0.570	0.450	3.078
D5	2	2.645	1.860	9.522
D6	2	1.850	1.860	6.660
D7	3	1.680	0.220	1.109
D8	4	5.280	1.750	36.960
D9	2	2.500	3.780	18.900
TOTAL				159.357
TOTAL 1ST FLOOR P-LINE AREA :				1104.960


DWG TITLE:- FLOOR PLAN, AREA STATEMENT		
SCHEDULE OF OPENINGS		
TYPE	SIZE	SPECIFICATION
R.S.	3.000x3.000	M.S. ROLLING SHUTTER
D	1.000x2.250	PANELED DOOR
D1	0.900x2.250	PANELED DOOR
D2	0.750x2.250	PANELED DOOR
W	1.500x1.500	ALUMINUM WINDOW
W1	0.750x1.200	ALUMINUM WINDOW
V	0.800x0.600	M.S. VENTILATOR

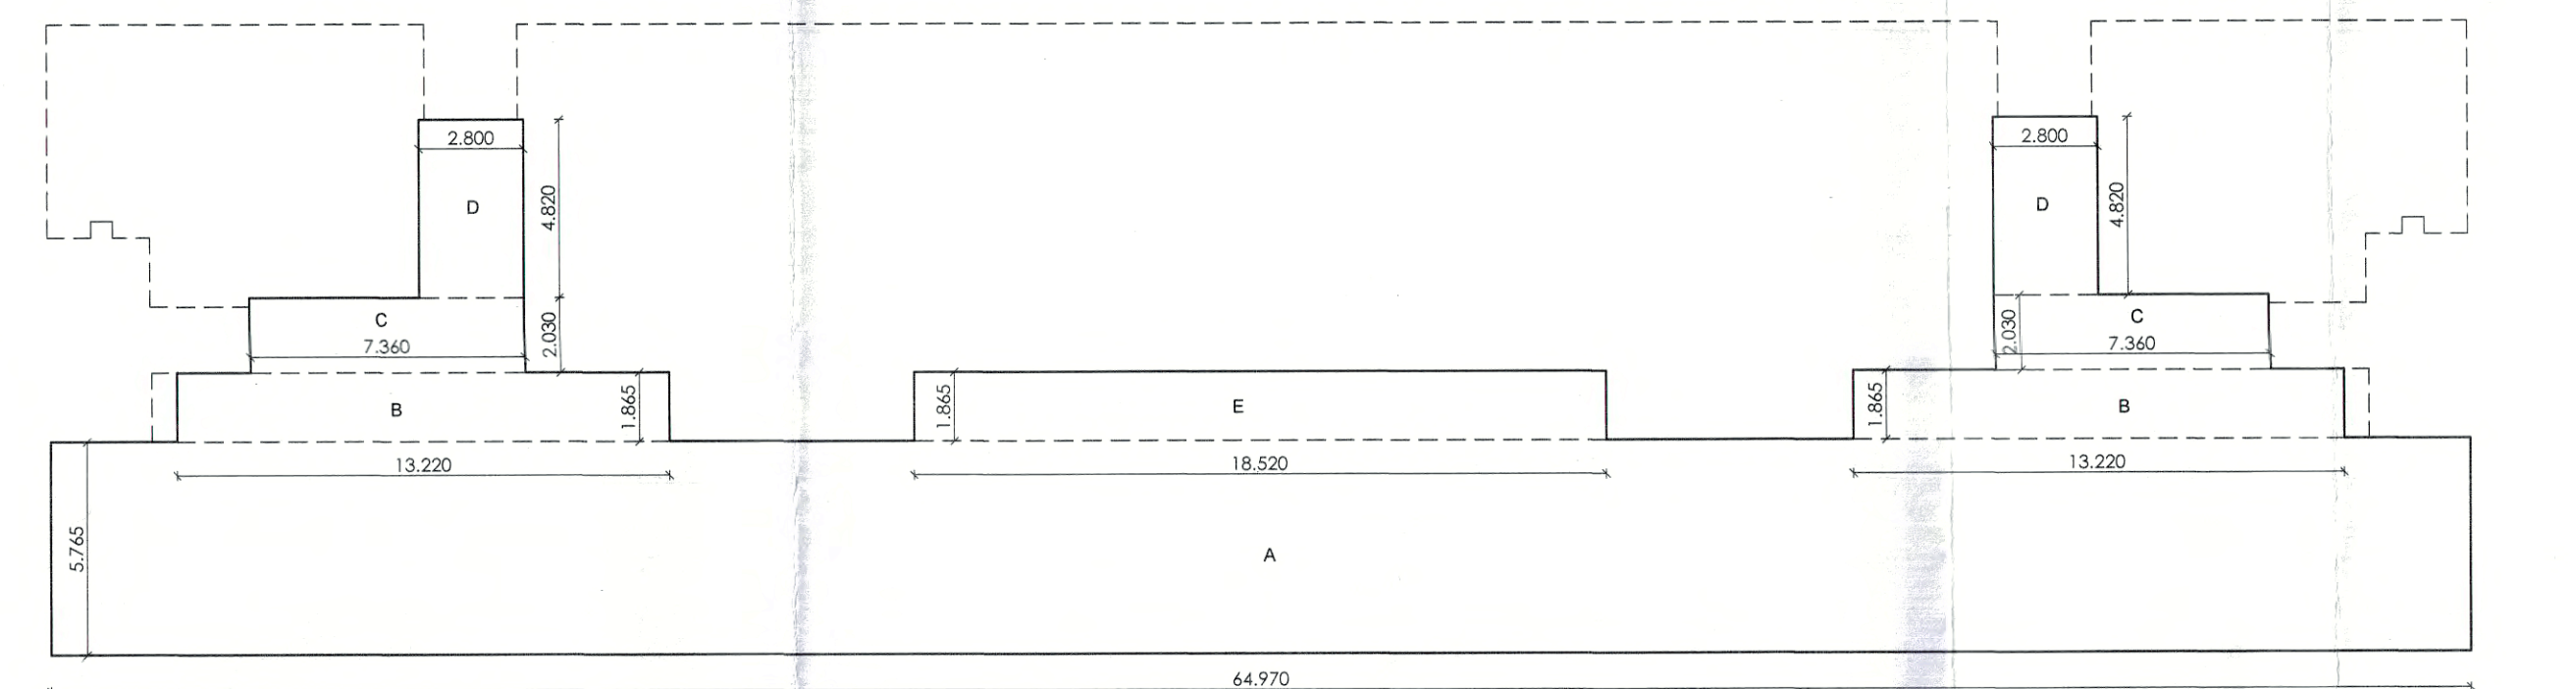

PROPOSED GROUND FLOOR P-LINE AREA - (BLDG-A)				
BLOCK	I	II	III	IX+II+III (SQ.M.)
GR. FLOOR	1	64.970	5.765	374.552
A	2	13.220	1.865	49.311
B	2	7.360	2.030	29.882
C	2	2.800	4.820	26.992
D	1	18.520	1.865	34.540
E				515.276
TOTAL GROUND FLOOR P-LINE AREA :				515.276

PROPOSED GROUND FLOOR COMMERCIAL P-LINE AREA (BLDG-A)				
BLOCK	I	II	III	IX+II+III (SQ.M.)
GR. FLOOR	1	64.970	5.765	374.552
A	2	13.220	1.865	49.311
B	2	7.360	2.030	29.882
C	2	2.800	4.820	26.992
D	1	18.520	1.865	34.540
E				515.276
TOTAL GROUND FLOOR P-LINE AREA :				515.276

RESIDENTIAL AREA 7157.036-458.402 = 6698.634 SQ.M.
COMMERCIAL AREA = 458.402 SQ.M.

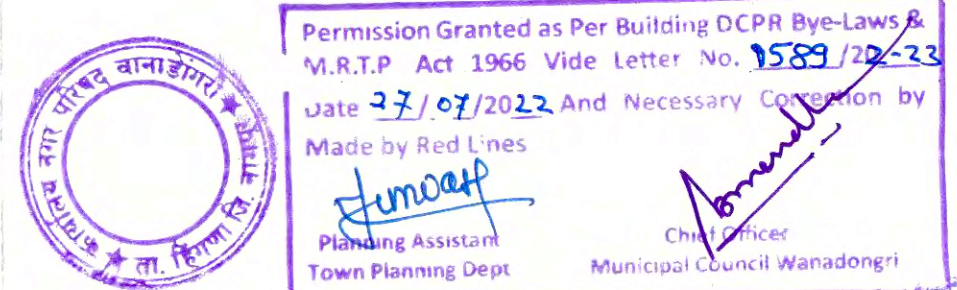

FORM OF STATEMENT 2 (SR.NO. 9 (a)) (BLDG-A)		TOTAL BUILT-UP AREA OF FLOOR, AS PER OUTER CONSTRUCTION	
BUILDING NO.	FLOOR NO.		
A	1	GROUND FLOOR	515.276 SQ.M.
	2	FIRST FLOOR	1108.038 SQ.M.
	3	SECOND FLOOR	1108.038 SQ.M.
	4	THIRD FLOOR	1108.038 SQ.M.
	5	FOURTH FLOOR	1108.038 SQ.M.
	6	FIFTH FLOOR	1108.038 SQ.M.
	7	SIXTH FLOOR	1108.038 SQ.M.
	8	SEVENTH FLOOR	1108.038 SQ.M.
	9	TERRACE FLOOR	1108.038 SQ.M.
	TOTAL		7163.504 SQ.M.

Owner's Declaration:-
I/We undersigned hereby confirm that I/We would abide by plans approved by Authority/Collector. I/We would execute the structure as per approved plans. Also I/We would execute the work under supervision of proper technical person so as to ensure the quality and safety at the work site.

SHRI ANIL RADHESHYAM SHARMA
OWNERS signature

Certificate of Area:
Certified that the plot under reference was surveyed by me on _____ and the dimensions of sides etc. of plot stated on plan are as measured on site and the area so worked out tallies with the area stated in document of Ownership/T.P. Scheme Record/Land Records Department/City Survey records.

PRASHANT SATPUTE
B. ARCH (HONS) EBY MCA
REG. NO. CA/1991/13818
NTLS No. 491
N.M.C. L.S.No. R-222
L.S.No. NMRDCA/1991/13818

Architect/Licensed Engineer/Supervisor name and Signature

Design Cell

"The Edge", 12, Shankar Nagar, WHC Road
Nagpur - 440010 (M.S.), INDIA.
Phone +91-712-2980159, +91-712-2980156
E-mail: design_cell@rediffmail.com.
Website: www.designcellindia.net

