




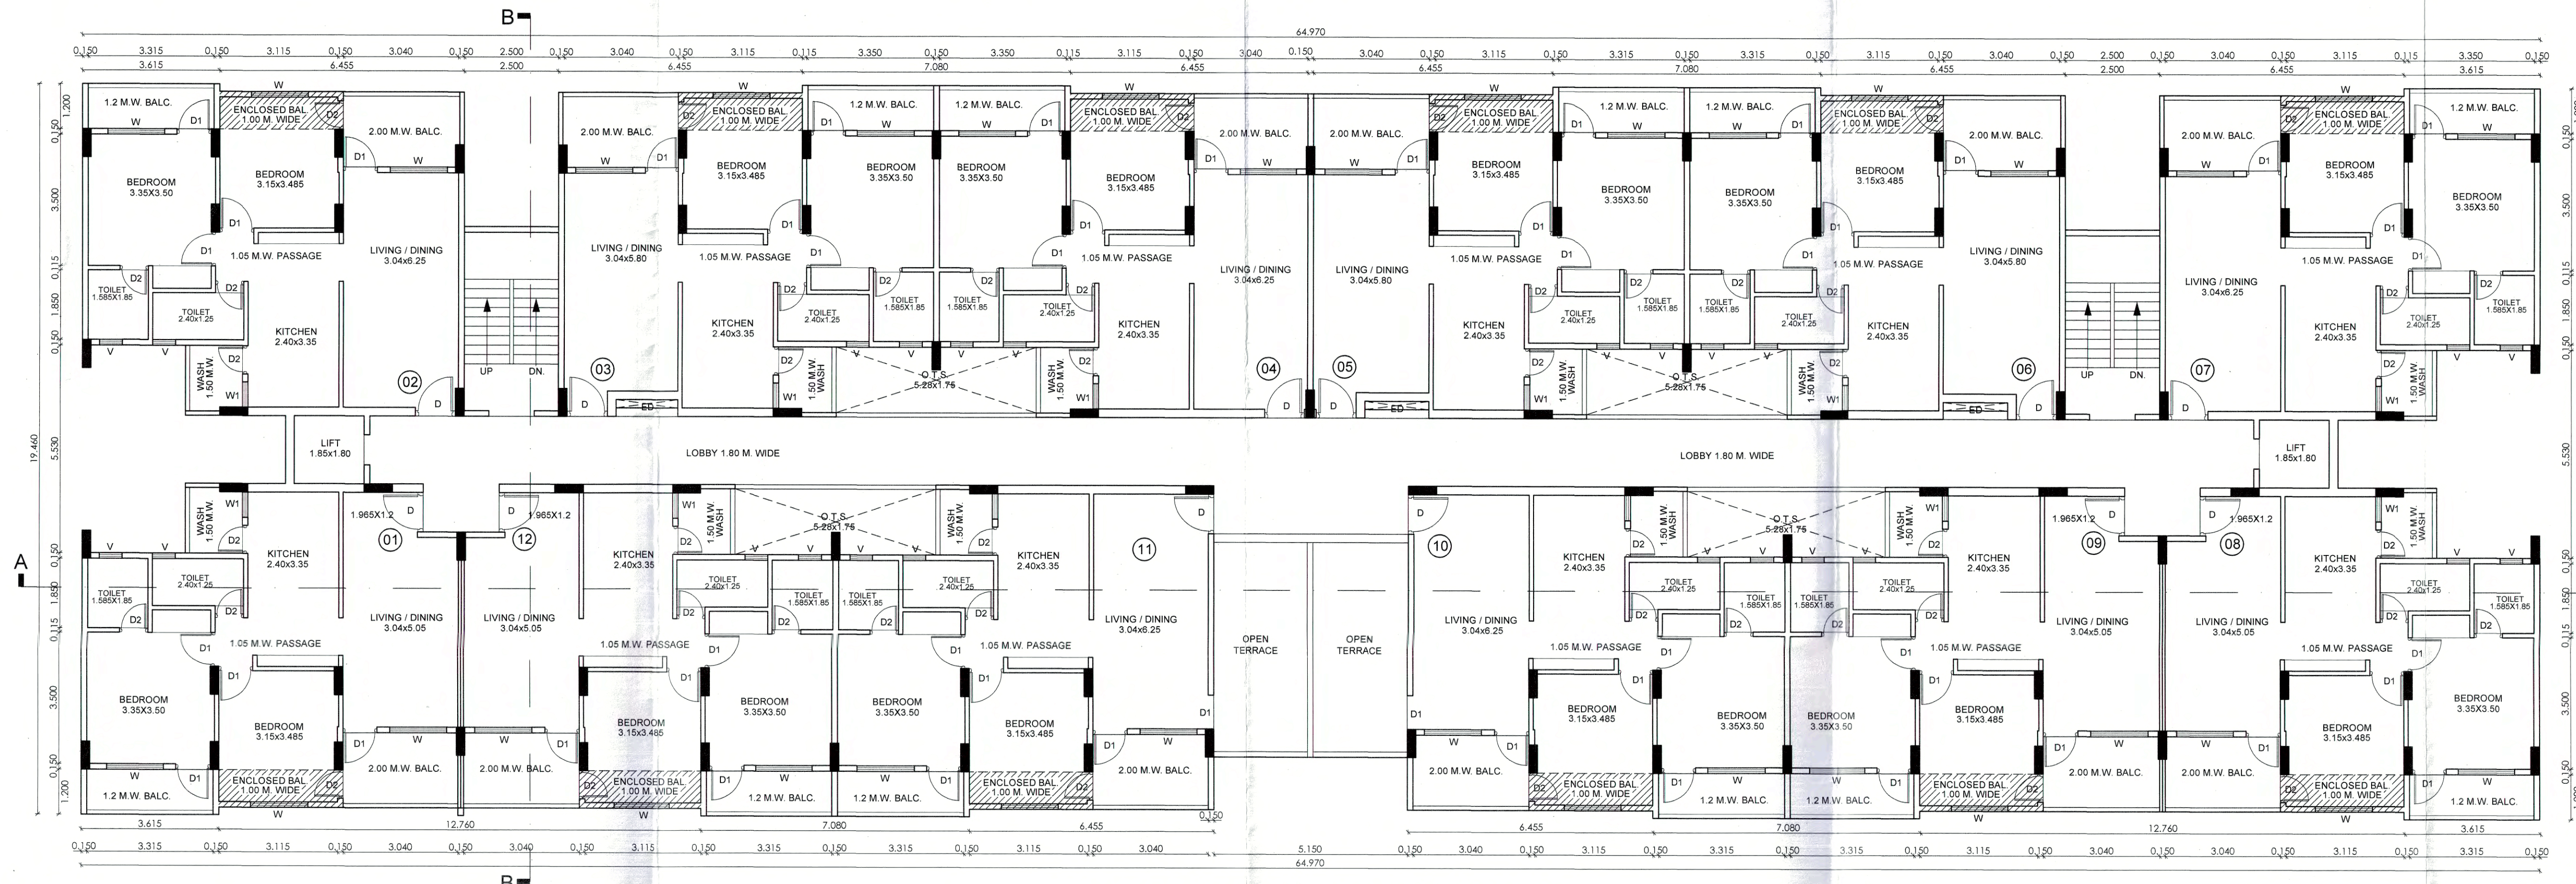

TYPICAL 2ND TO 6TH FLOOR PLAN (BLDG.-A)
 SCALE - 1:100

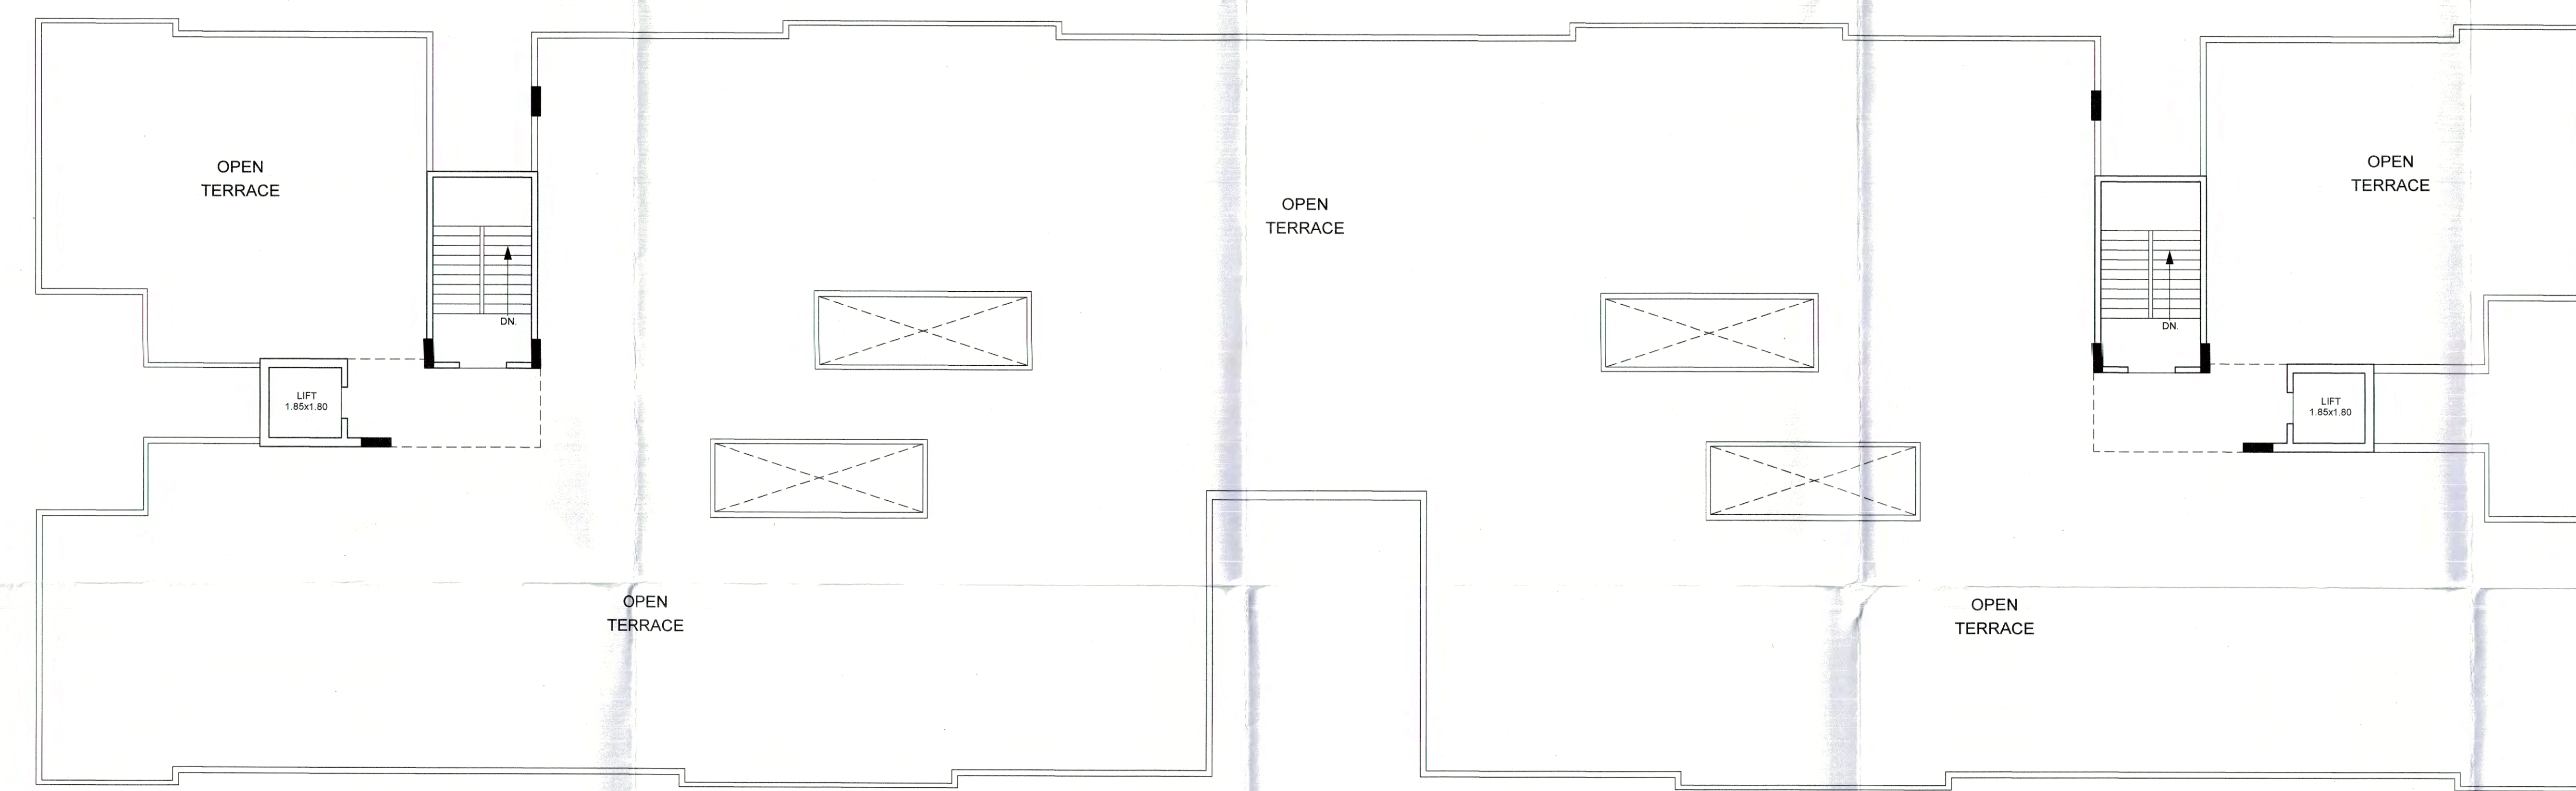

TERRACE FLOOR PLAN (BLDG.-A)
 SCALE - 1:100

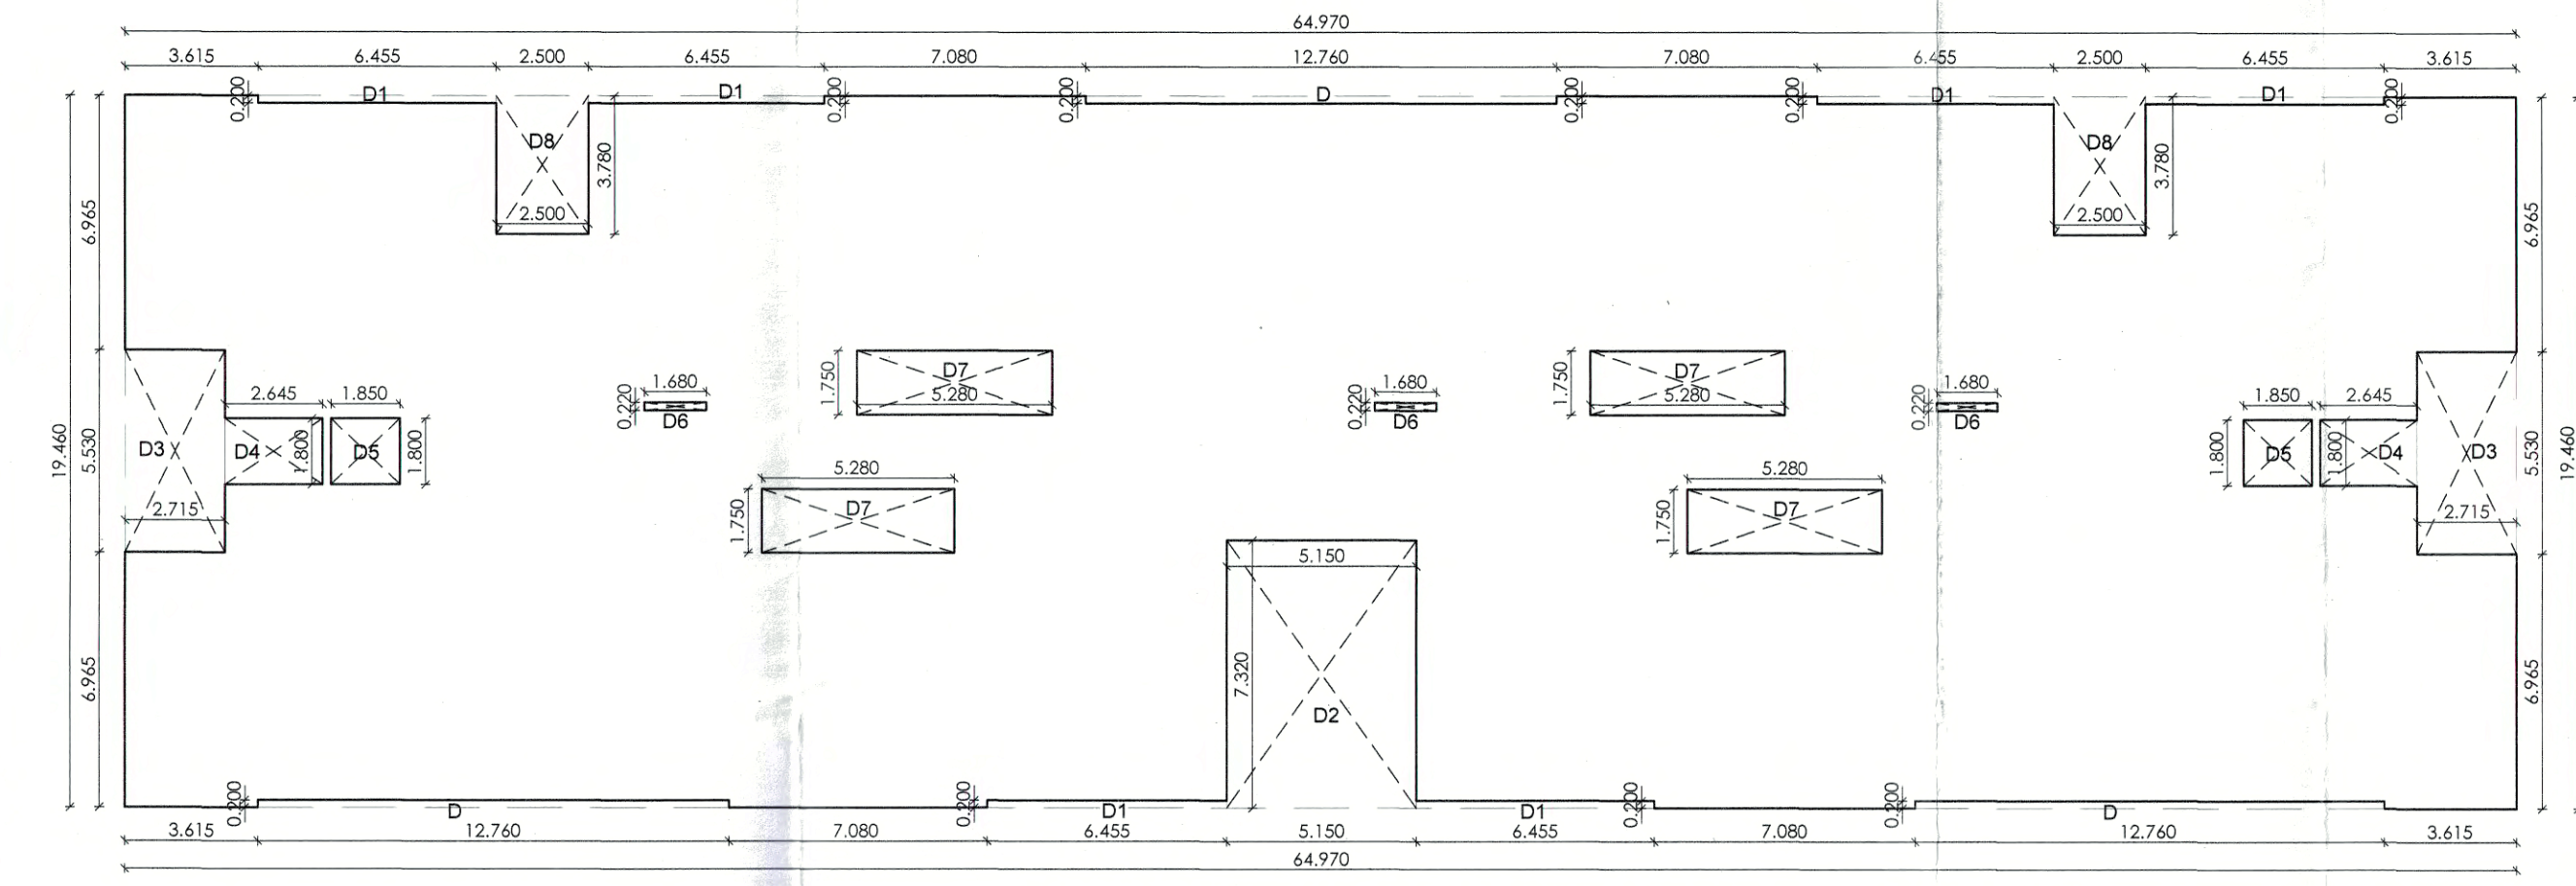

BLOCK PLAN FOR TYPICAL 2ND TO 6TH FLOOR P-LINE AREA (BLDG.-1)

PROPOSED 2ND,3RD,4TH,6TH FLOOR P-LINE AREA :

BLOCK	I	II	III	IV	V
1ST FLOOR	1	64.970	19.460	1284.318	
TOTAL				1284.318	
DEDUCTION					
D	3	12.760	0.200	7.656	
D1	6	6.455	0.200	7.746	
D2	1	5.150	7.320	37.698	
D3	2	2.715	5.530	30.028	
D4	2	2.645	1.800	9.522	
D5	2	1.850	1.800	6.660	
D6	3	1.680	0.220	1.109	
D7	4	5.280	1.750	36.960	
D8	2	2.500	3.780	18.900	
TOTAL				156.279	
TOTAL 1ST FLOOR P-LINE AREA :				1108.038	

DWG TITLE:- FLOOR PLAN, AREA STATEMENT

SCHEDULE OF OPENINGS

TYPE	SIZE	SPECIFICATION
R.S.	3.000 x 3.000	M.S. ROLLING SHUTTER
D	1.000 x 2.250	PANELED DOOR
D1	0.900 x 2.250	PANELED DOOR
D2	0.750 x 2.250	PANELED DOOR
W	1.500 x 1.500	ALUMINUM WINDOW
W1	0.750 x 1.200	ALUMINUM WINDOW
V	0.600 x 0.600	M.S. VENTILATOR

SHEET NO: 2/7 (BLDG-A)

FLOOR PLAN, AREA STATEMENT

PROPOSED COMMERCIAL CUM
 MULTIFAMILY GROUP HOUSING SCHEME
 ON KH.NO:-27, P.H. No:- 46, MOUZA :-
 WANADONGRI, TAH. HINGNA, DIST.:-
 NAGPUR
 BELONGING TO:-
 SHRI ANIL RADHESHYAM SHARMA

Owner's Declaration:-
 I/We undersigned hereby confirm that I/We would abide by plans approved by
 Authority/ Collector. I/We would execute the structure as per approved plans. Also I/We
 would execute the work under supervision of proper technical person so as to ensure
 the quality and safety at the work site.

SHRI ANIL RADHESHYAM SHARMA
 OWNERS signature

Certificate of Area:
 Certified that the plot under reference was surveyed by me on _____ and the
 dimensions of sides etc. of plot stated on plan are as measured on site and the area so
 worked out tallies with the area stated in document of Ownership/T.P. Scheme
 Record/Land Records Department/City Survey records.

PRASHANT SATPUTE
 B. ARCH (HONS) B'WAY, M.C.A
 REG. No. CA/1991/13818
 N.T.L.S. No. 491
 N.M.C. L.S.No. R-222
 L.S.No. NM/DA/CA/1991/13818

Architect/Licensed Engineer/ Supervisor name and Signature

Design Cell
 "The Edge", 12, Shankar Nagar, WHC Road
 Nagpur - 440010 (M.S.), INDIA.
 Phone +91-712-2980159, +91-712-2980156
 E-mail: design_cell@rediffmail.com.
 Website: www.designcellindia.net

