
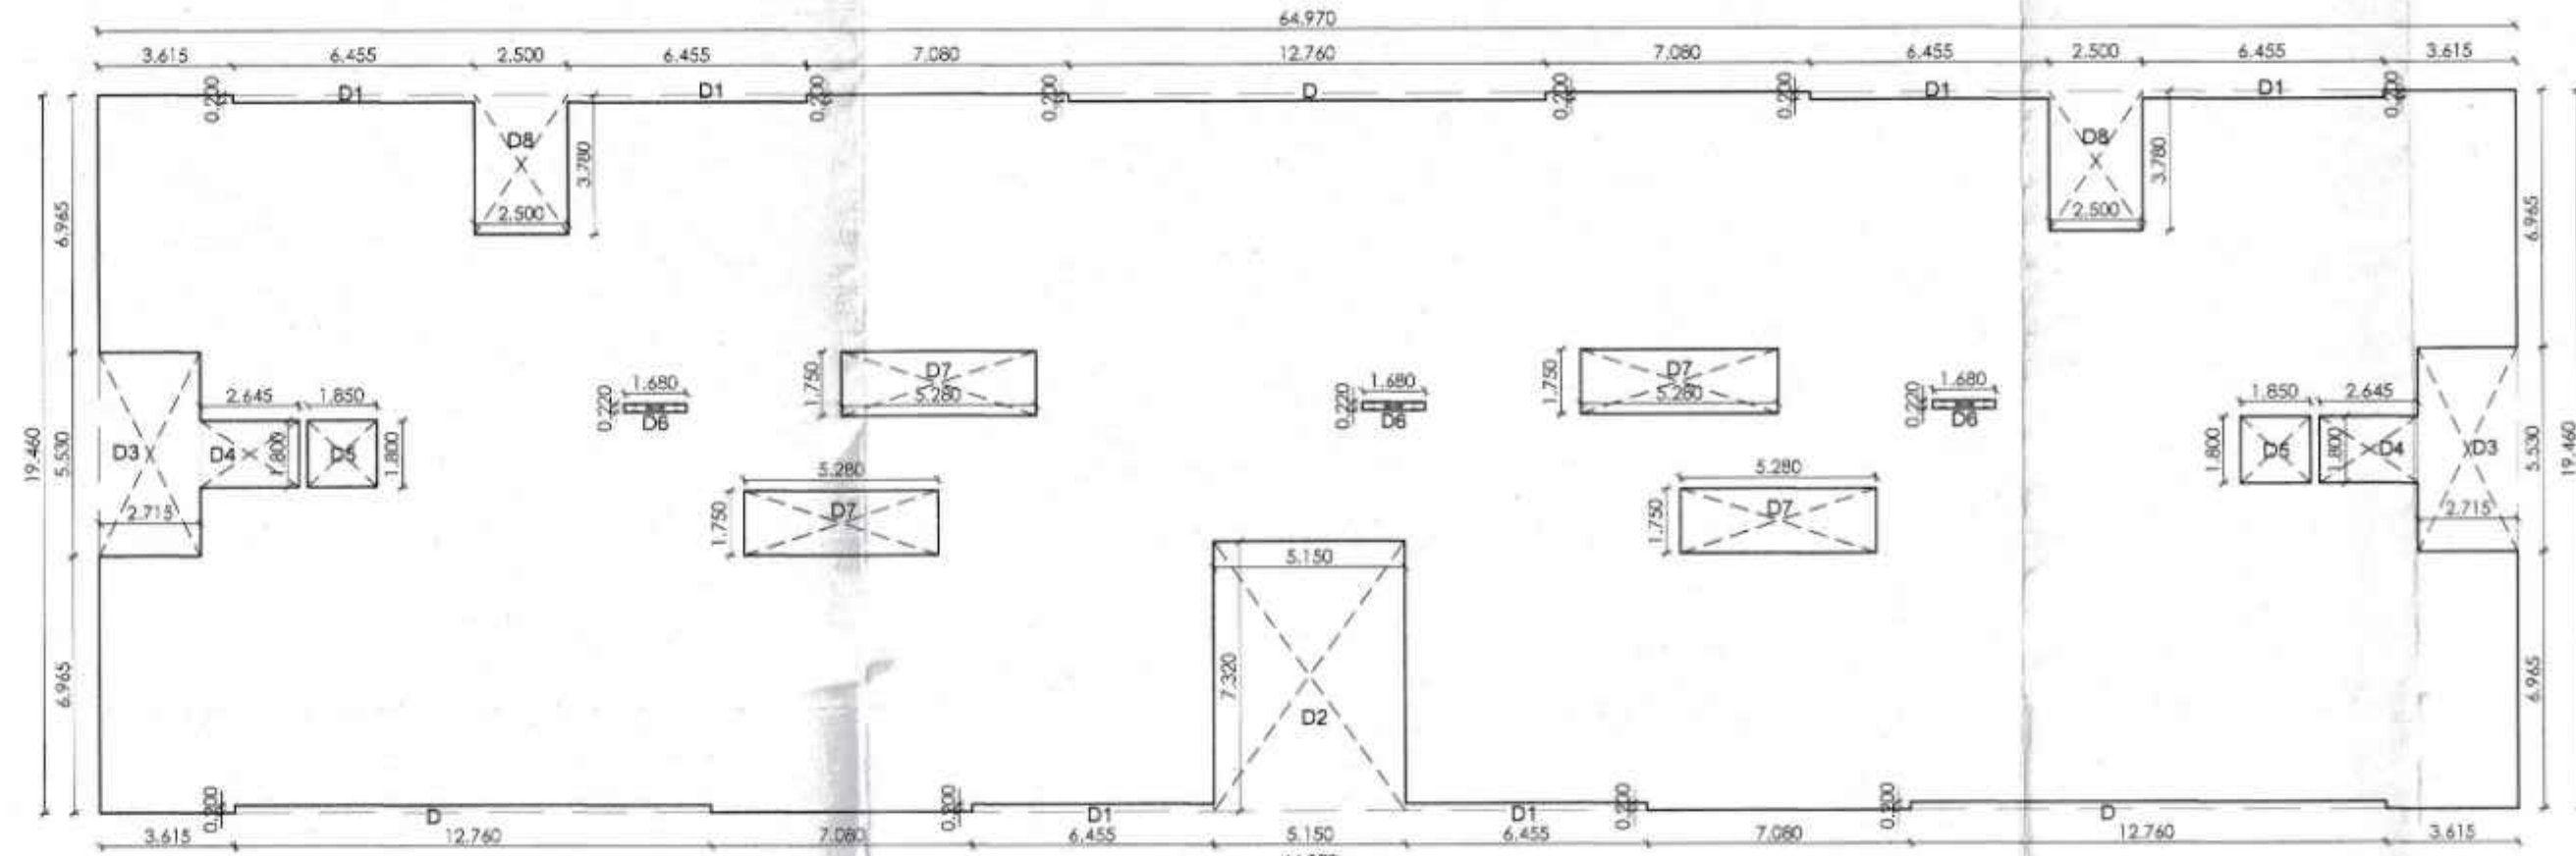
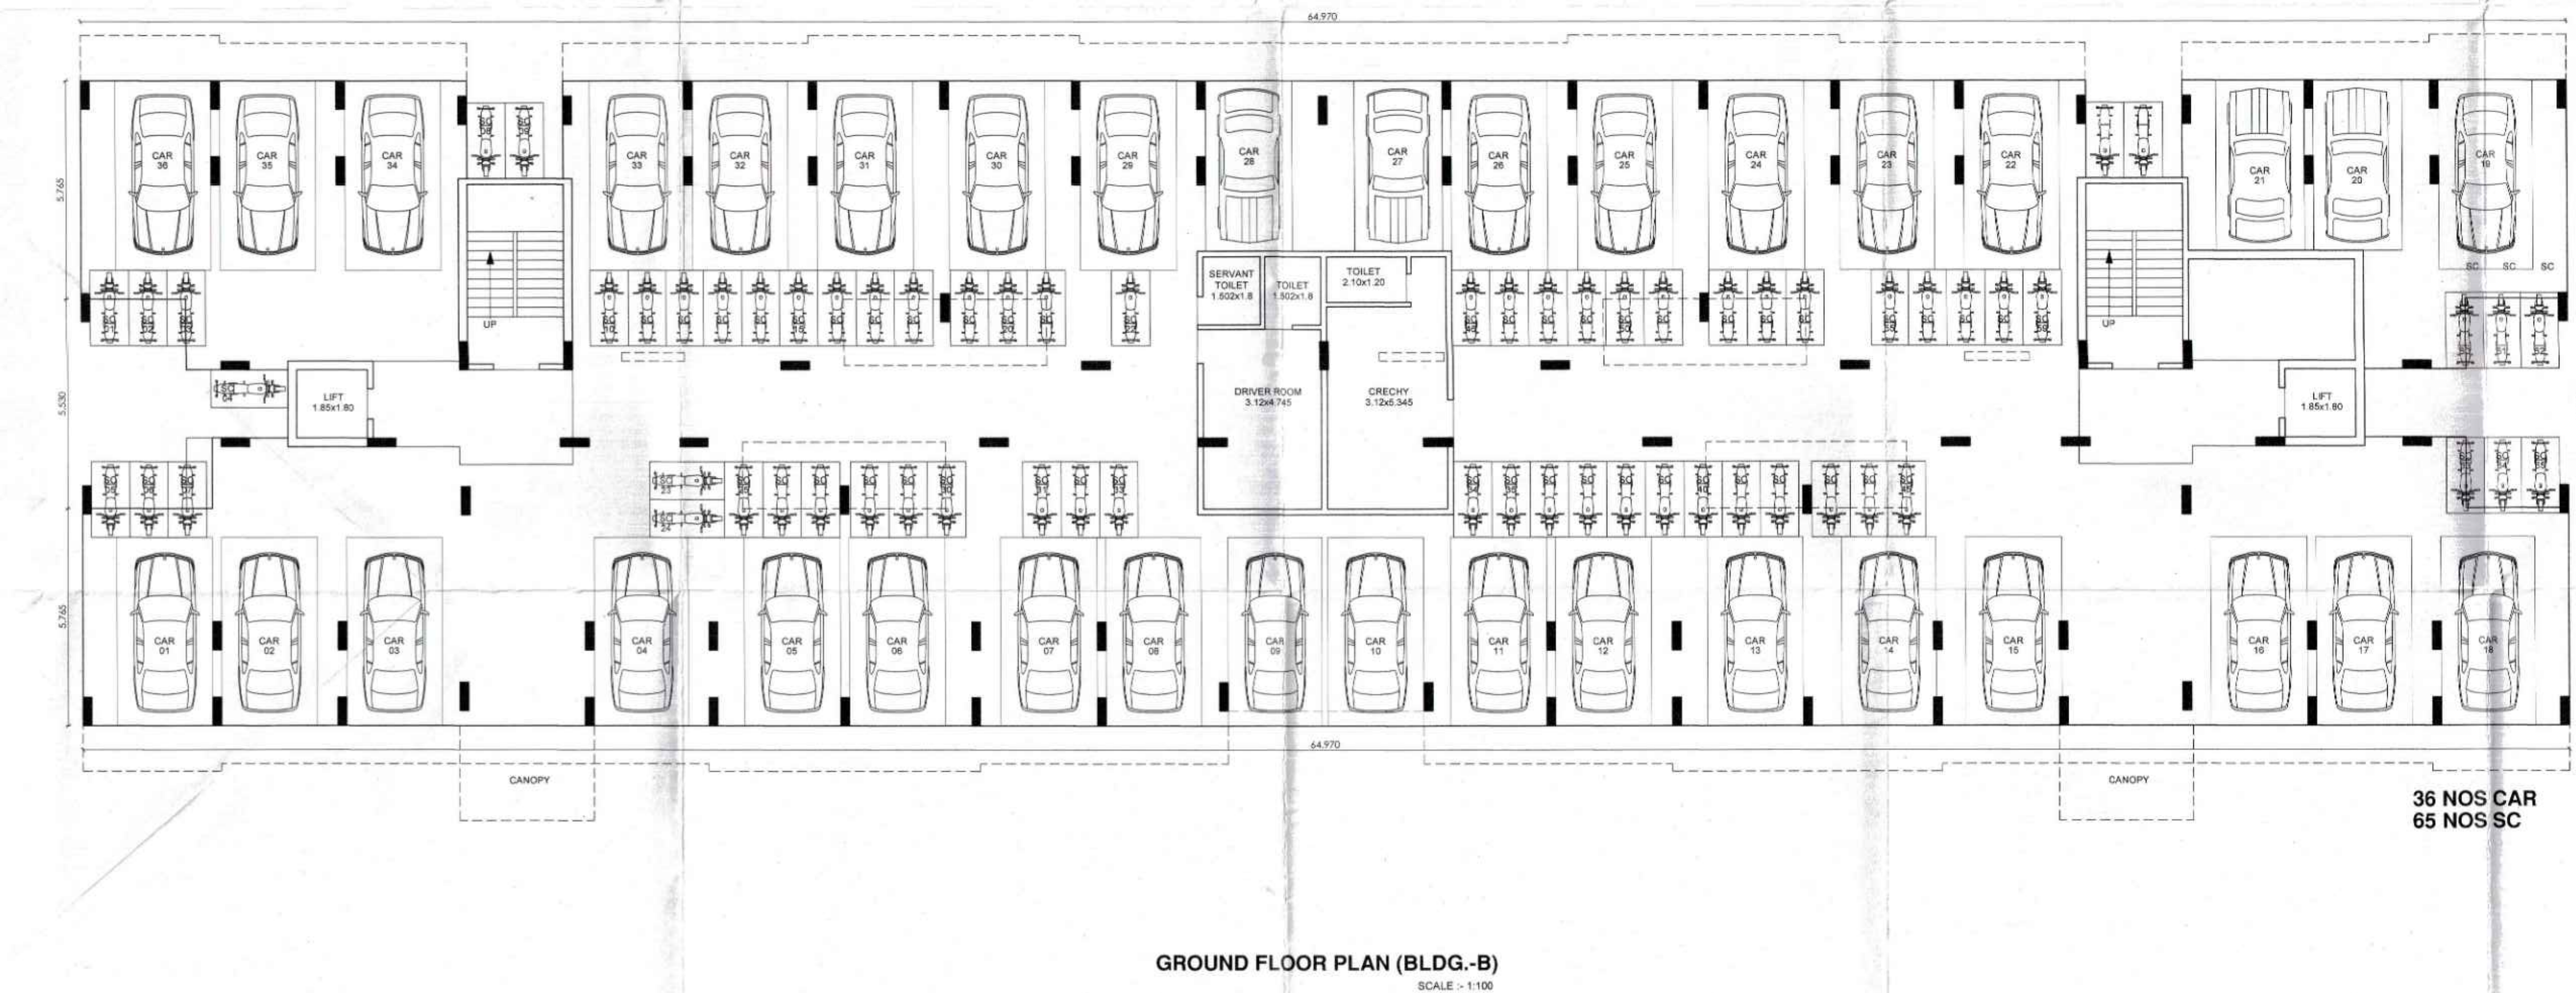


**PROPOSED COMMERCIAL CUM
MULTIFAMILY GROUP HOUSING SCHEME
ON KH.NO:-27, P.H. No:- 46, MOUZA :-
WANADONGRI, TAH. HINGNA, DIST.:-
NAGPUR**
BELONGING TO:-
SHRI ANIL RADHESHYAM SHARMA

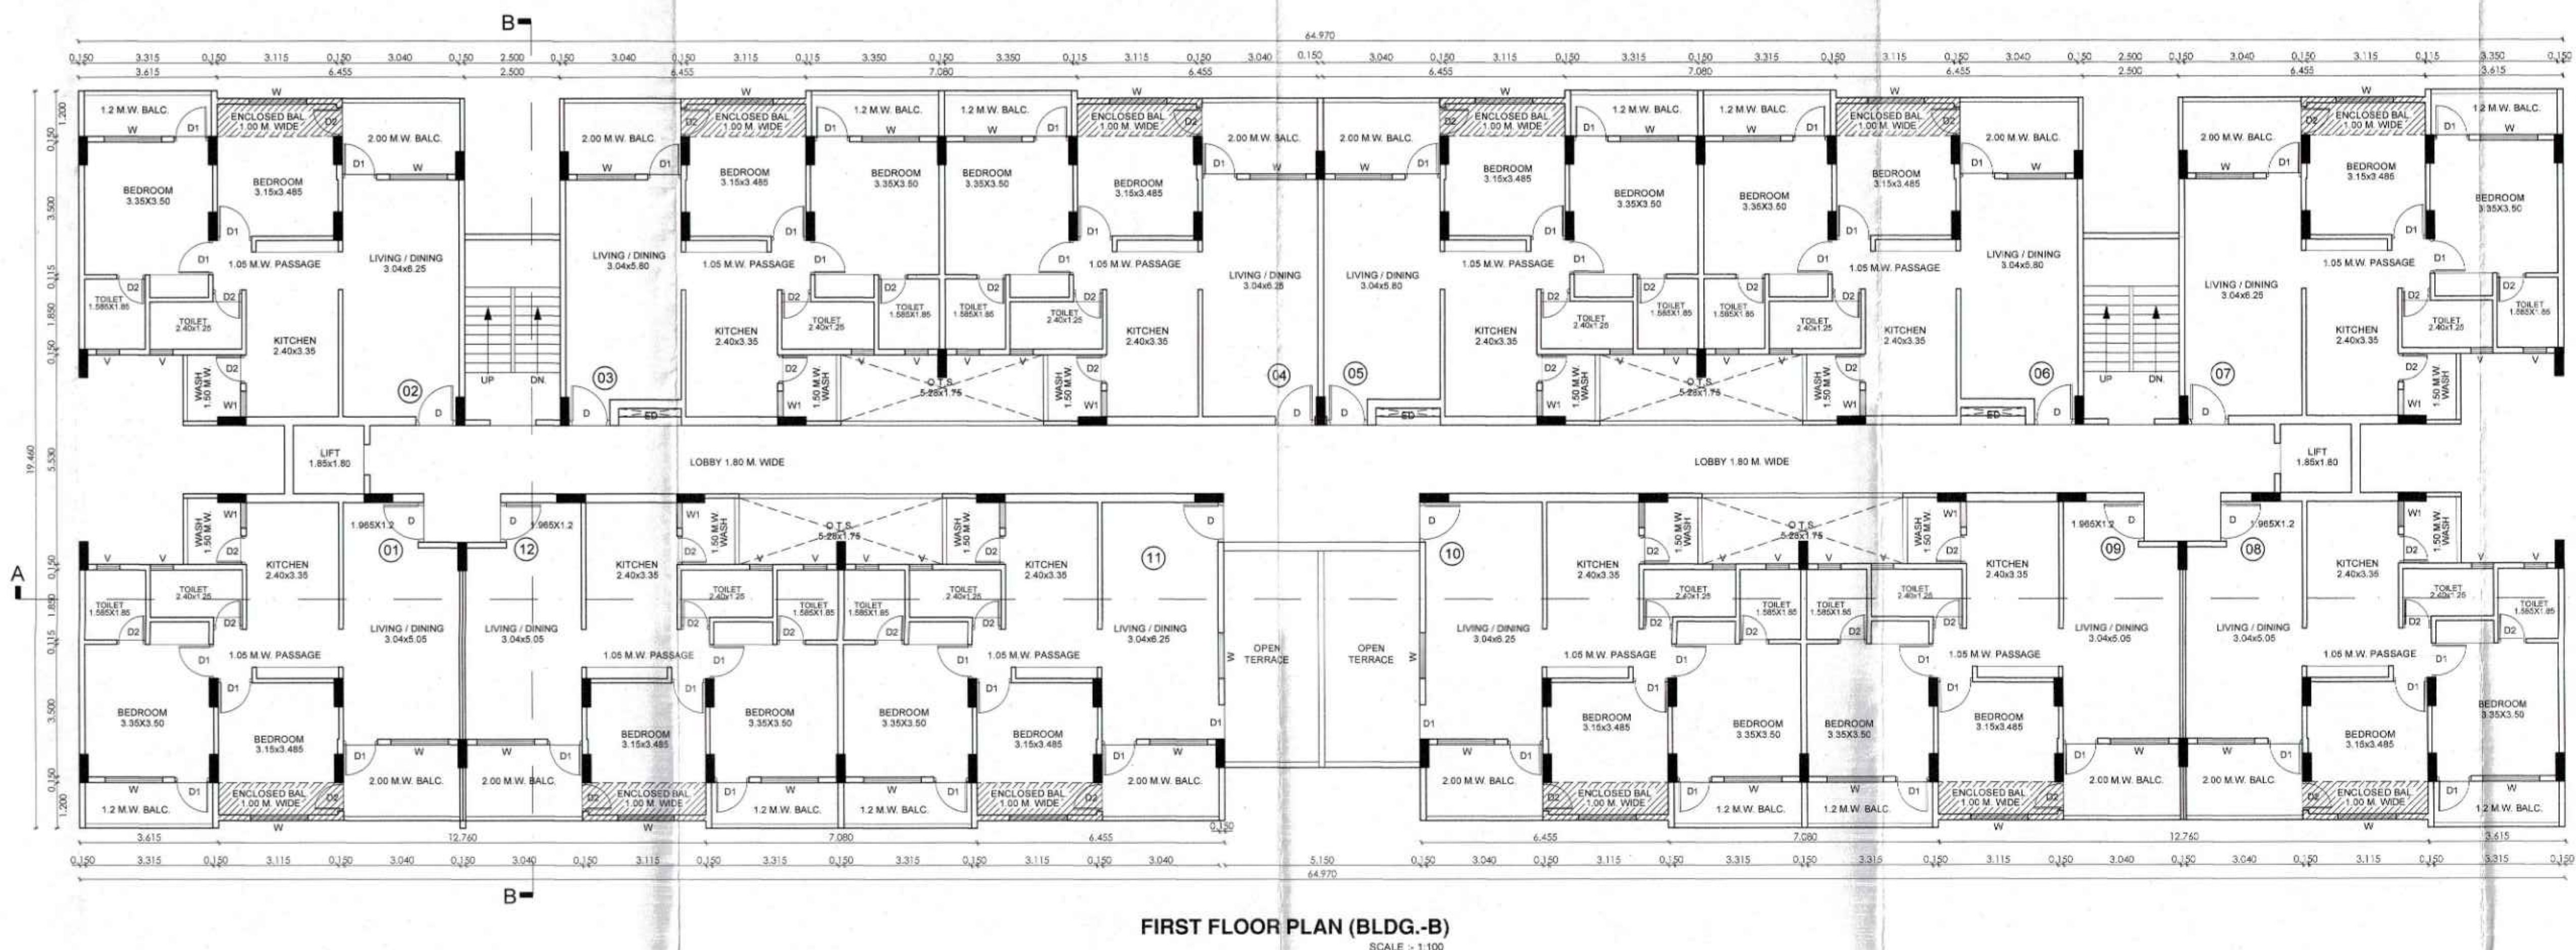


PROPOSED FIRST FLOOR P-LINE AREA : BUILDING-B

BLOCK	I	II	III	IX+X+II (SQ.M.)
1ST FLOOR	1	64.970	19.460	1264.316
TOTAL				1264.316
DEDUCTION				
D	3	12.780	0.200	7.656
D1	6	6.455	0.200	7.746
D2	1	5.150	7.320	37.698
D3	2	2.715	5.530	30.028
D4	2	2.645	1.900	9.522
D5	2	1.850	1.800	6.660
D6	3	1.680	0.220	1.109
D7	4	5.280	1.750	36.060
D8	2	2.500	3.780	18.300
TOTAL				166.279
TOTAL 1ST FLOOR P-LINE AREA :				1108.038

DWG TITLE:- FLOOR PLAN, AREA STATEMENT

SCHEDULE OF OPENINGS

TYPE	SIZE	SPECIFICATION
D	1.000 x 2.250	PANELED DOOR
D1	0.900 x 2.250	PANELED DOOR
D2	0.750 x 2.250	PANELED DOOR
W	1.500 x 1.500	ALUMINUM WINDOW
W1	0.750 x 1.200	ALUMINUM WINDOW
V	0.600 x 0.600	M.S. VENTILATOR

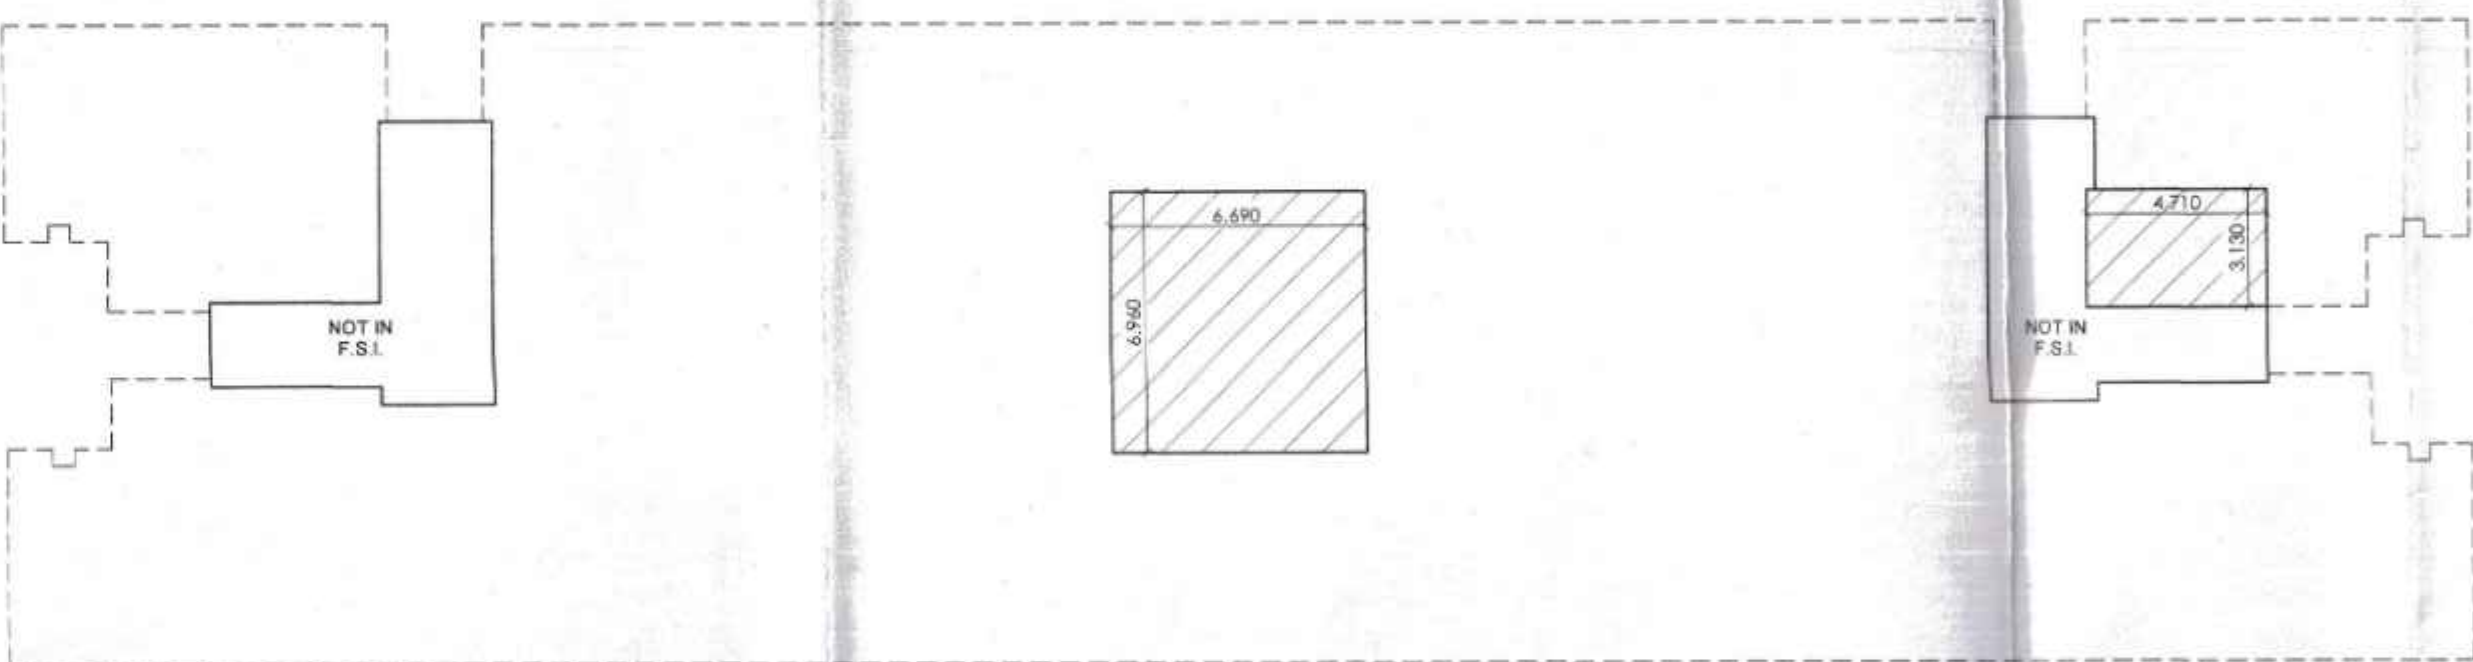

BLOCK	I	II	III	IX+X+II (SQ.M.)
GR. FLOOR	1	6.680	6.960	46.562
	1	4.710	3.130	14.742
TOTAL				61.305
TOTAL FIRST FLOOR P-LINE AREA :				61.305

FORM OF STATEMENT 2 (SR.NO. 9 (a)) (BLDG-B)

BUILDING NO	FLOOR NO	TOTAL BUILT-UP AREA OF FLOOR, AS PER OUTER CONSTRUCTION
A	B	C
1	GROUND FLOOR	61.305 SQ.M.
2	FIRST FLOOR	1108.038 SQ.M.
3	SECOND FLOOR	1108.038 SQ.M.
4	THIRD FLOOR	1108.038 SQ.M.
5	FOURTH FLOOR	1108.038 SQ.M.
6	FIFTH FLOOR	1108.038 SQ.M.
9	TERRACE FLOOR	SQ.M.
TOTAL		5601.495 SQ.M.

Permission Granted as Per Building DCPB Bye-Laws & M.R.T.P. Act 1966 Vide Letter No. 1583/20-23 Dated: 23/07/2022 And Necessary Correction by Made by Red Lines

 Prashant Satpute
 Planning Assessor
 Town Planning Dept
 Municipal Council, Wanadongri

Owner's Declaration:-

I/We undersigned hereby confirm that I/We would abide by plans approved by Authority/Collector. I/We would execute the structure as per approved plans. Also I/We would execute the work under supervision of proper technical person so as to ensure the quality and safety at the work site.

SHRI ANIL RADHESHYAM SHARMA

OWNERS signature

Certificate of Area:
 Certified that the plot under reference was surveyed by me on _____ and the dimensions of sides etc. of plot stated on plan are as measured on site and the area so worked out tallies with the area stated in document of Ownership/T.P. Scheme Record/Land Records Department/City Survey records.

PRASHANT SATPUTE
 B. ARCH (HONS) BAY, MCA
 REG. No. CA/1991/13818
 NITLS No. 491
 N.M.C. L.S.No. R-222
 L.S. No. NM/DA/CA/1991/13818

Architect/Licensed Engineer/Supervisor name and Signature

Design Cell

"The Edge", 12, Shankar Nagar, WHC Road
 Nagpur - 440010 (M.S.), INDIA.
 Phone +91-712-2980159, +91-712-2980156
 E-mail: design_cell@rediffmail.com.
 Website: www.designcellindia.net

design
 cell
 ARCHITECTS
 PLANNERS &
 INTERIOR
 DESIGNERS