





FRONT ELEVATION (BLDG.-B)
SCALE - 1:100

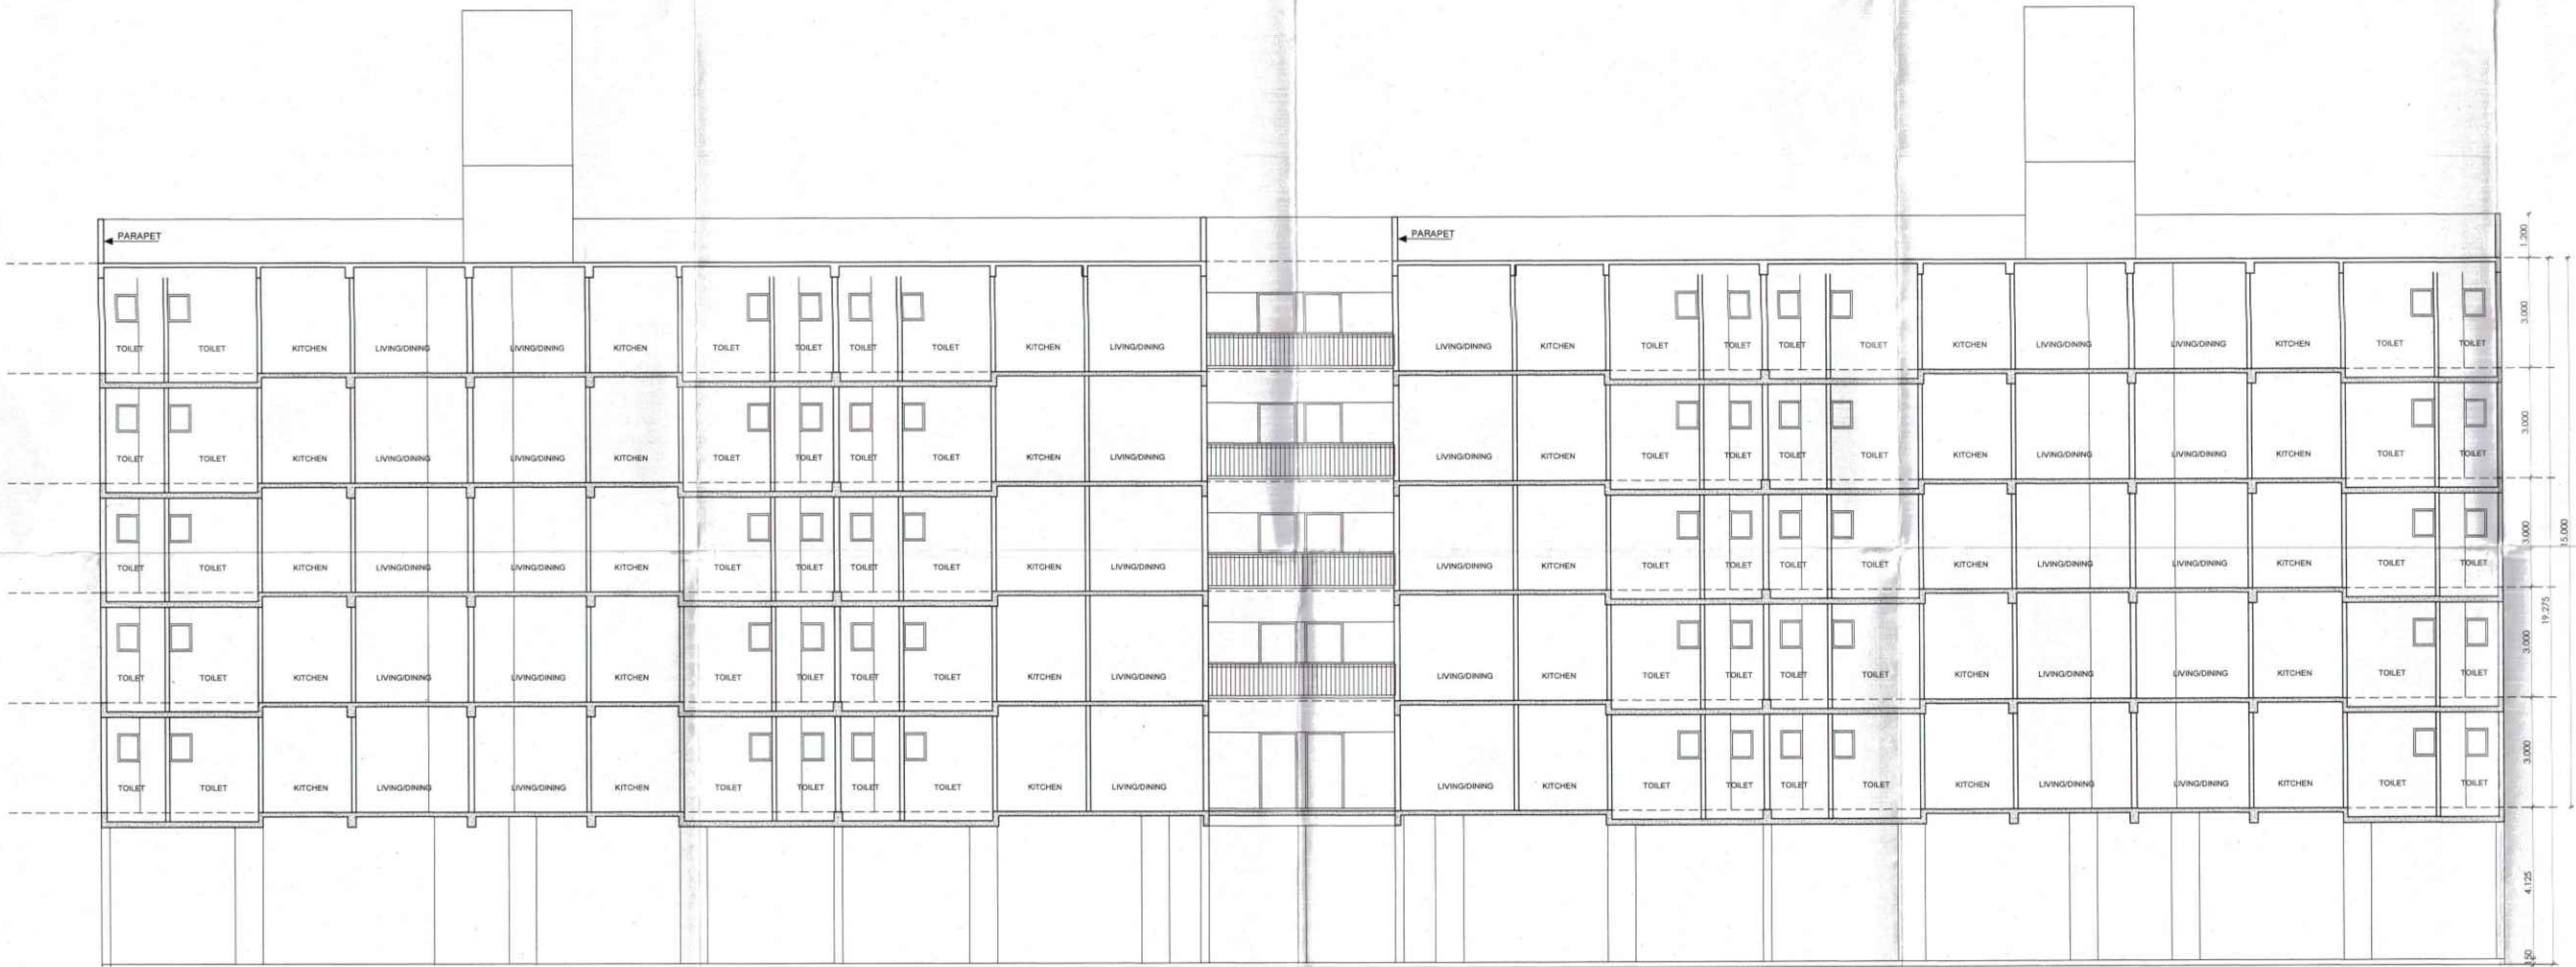

SECTION A-A (BLDG.-B)
SCALE - 1:100

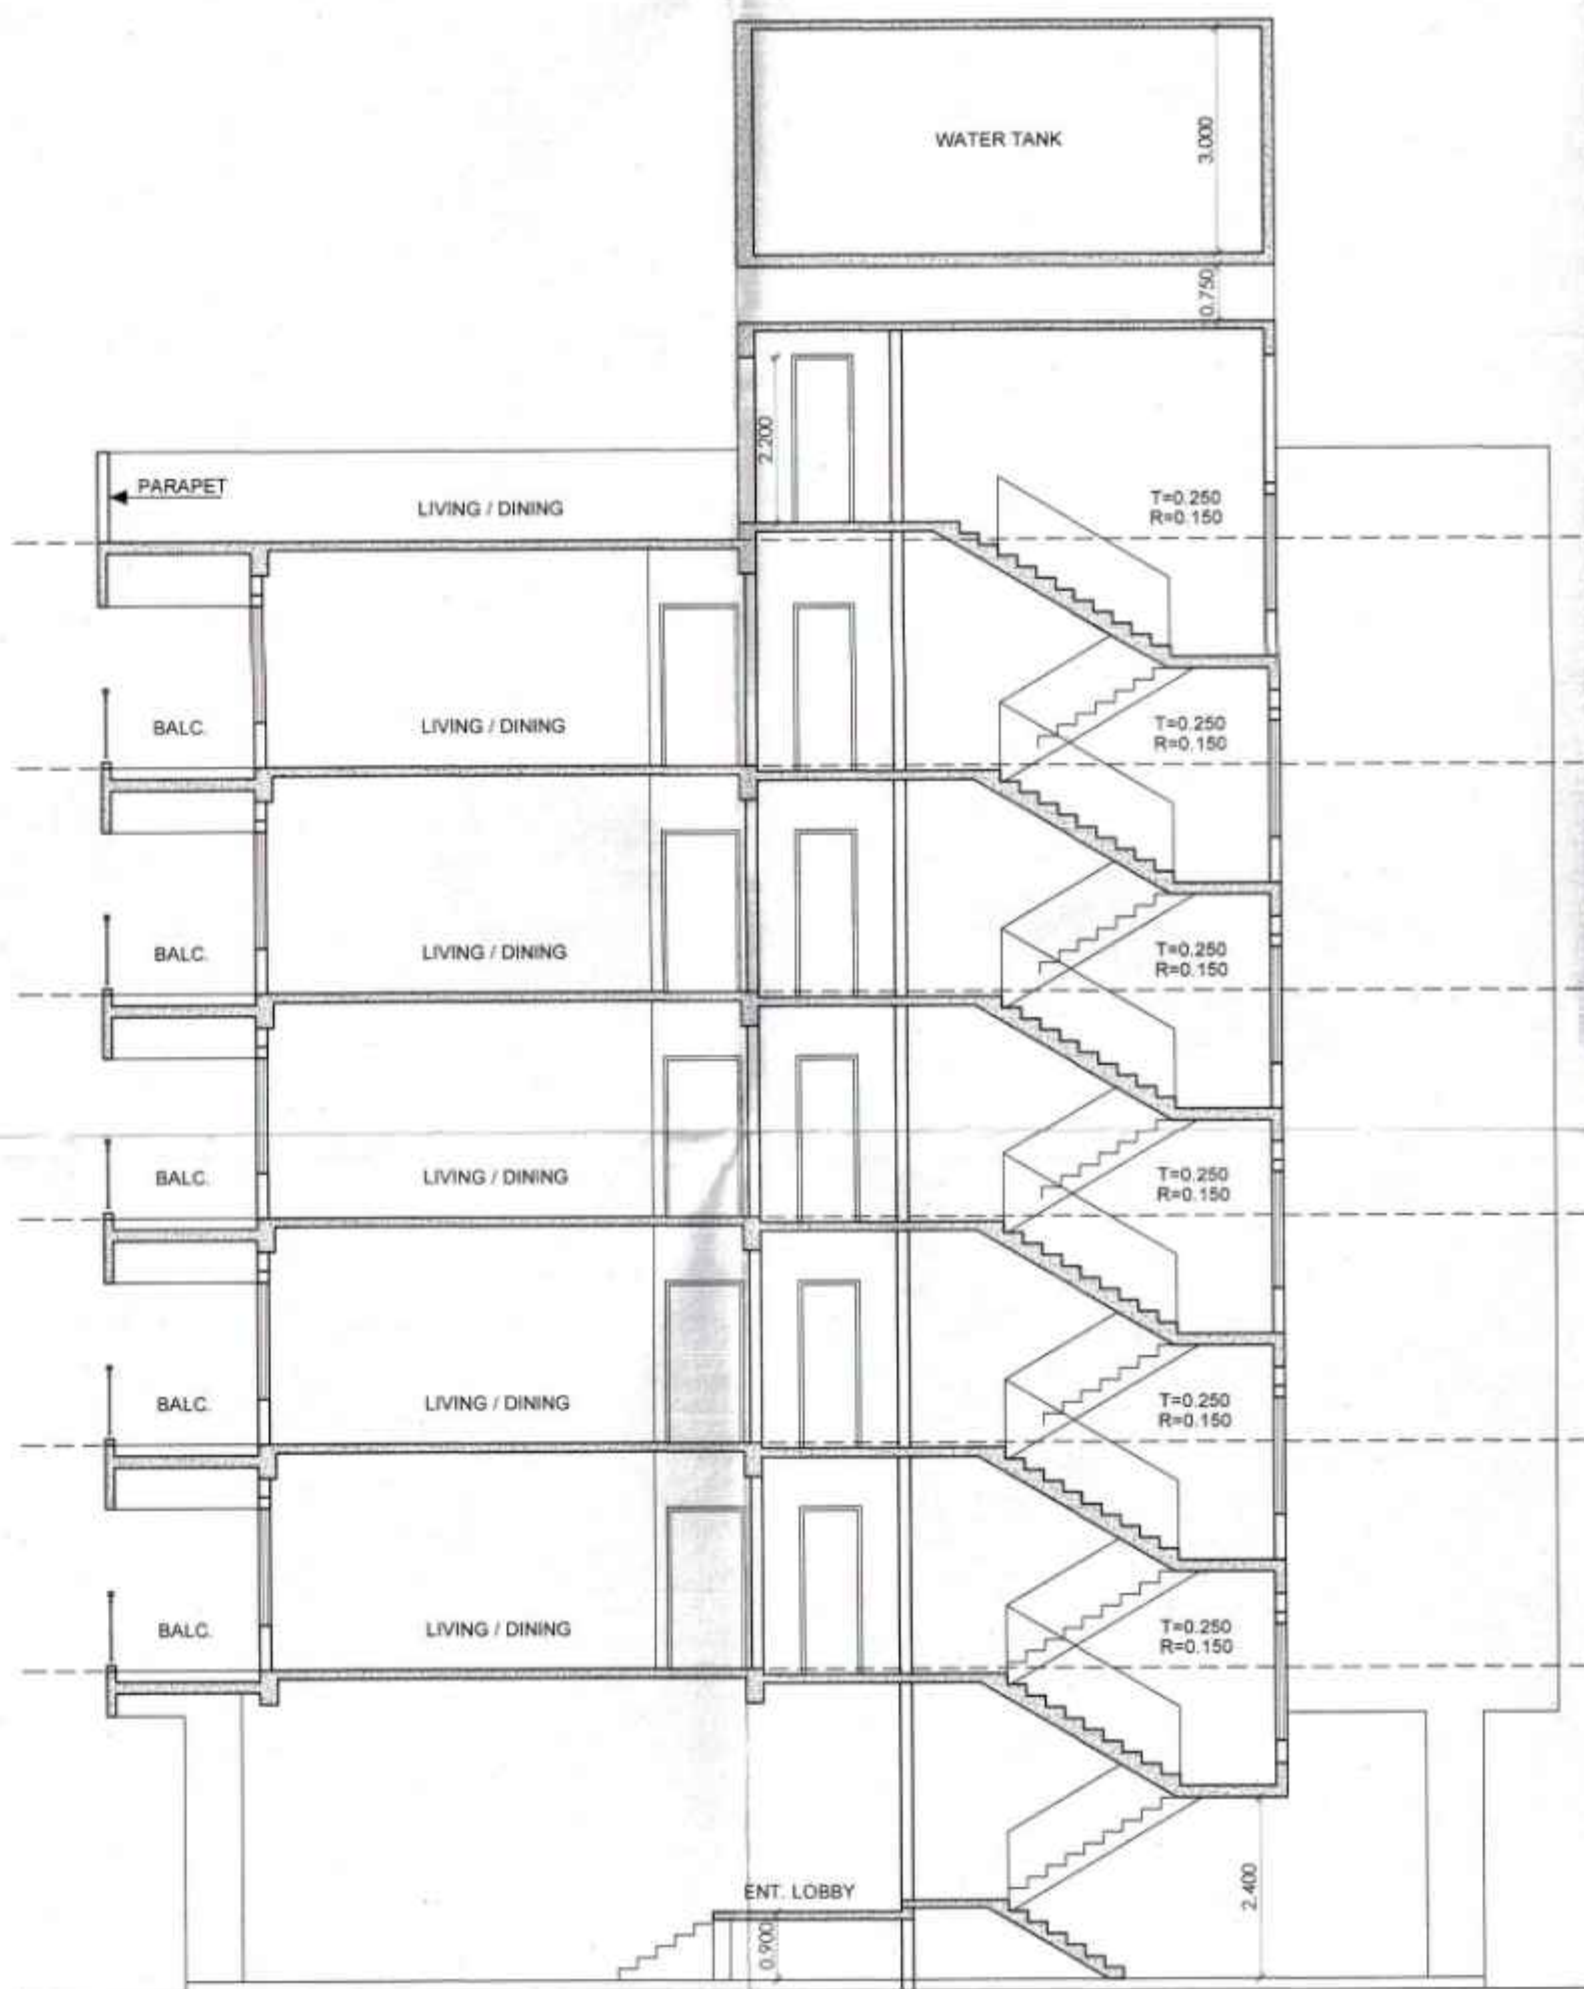

SECTION B-B (BLDG.-B)
SCALE - 1:100



Permission Granted as Per Building DCPR Bye-Laws &
M.R.T.P. Act 1966 Vide Letter No. 1589/2023
Date 23/03/2023 And Necessary Corroboration by
Made by Red Lines
Planning Assistant
Town Planning Dept
Chief Officer
Municipal Council Wananagri

SHEET NO: 6/7 (BLDG-B)

ELEVATIONS, SECTIONS

**PROPOSED COMMERCIAL CUM
MULTIFAMILY GROUP HOUSING SCHEME
ON KH.NO:-27, P.H. No:- 46, MOUZA :-
WANADONGRI, TAH. HINGNA, DIST.:-
NAGPUR**

**BELONGING TO:-
SHRI ANIL RADHESHYAM SHARMA**

Owner's Declaration:
I/We undersigned hereby confirm that I/We would abide by plans approved by
Authority/Collector. I/We would execute the structure as per approved plans. Also I/We
would execute the work under supervision of proper technical person so as to ensure
the quality and safety at the work site.

SHRI ANIL RADHESHYAM SHARMA

OWNERS signature

Certificate of Area:
Certified that the plot under reference was surveyed by me on _____ and the
dimensions of sides etc. of plot stated on plan are as measured on site and the area so
worked out tallies with the area stated in document of Ownership/T.P. Scheme
Record/Land Records Department/City Survey records.

PRASHANT SATPUTE
B. ARCH (HONS) 8TH BAY, M.C.A
REG. No. CA/1991/13818
NIT L.S. No. 491
N.M.C. L.S.No. R-222
LS No. NMRDA/CA/1991/13818

Architect/Licensed Engineer/ Supervisor name and Signature

Design Cell
"The Edge", 12, Shankar Nagar, WHC Road
Nagpur - 440010 (M.S.), INDIA.
Phone +91-712-2980159, +91-712-2980156
E-mail: design_cell@rediffmail.com.
Website: www.designcellindia.net



ARCHITECTS
PLANNERS &
INTERIOR
DESIGNERS