


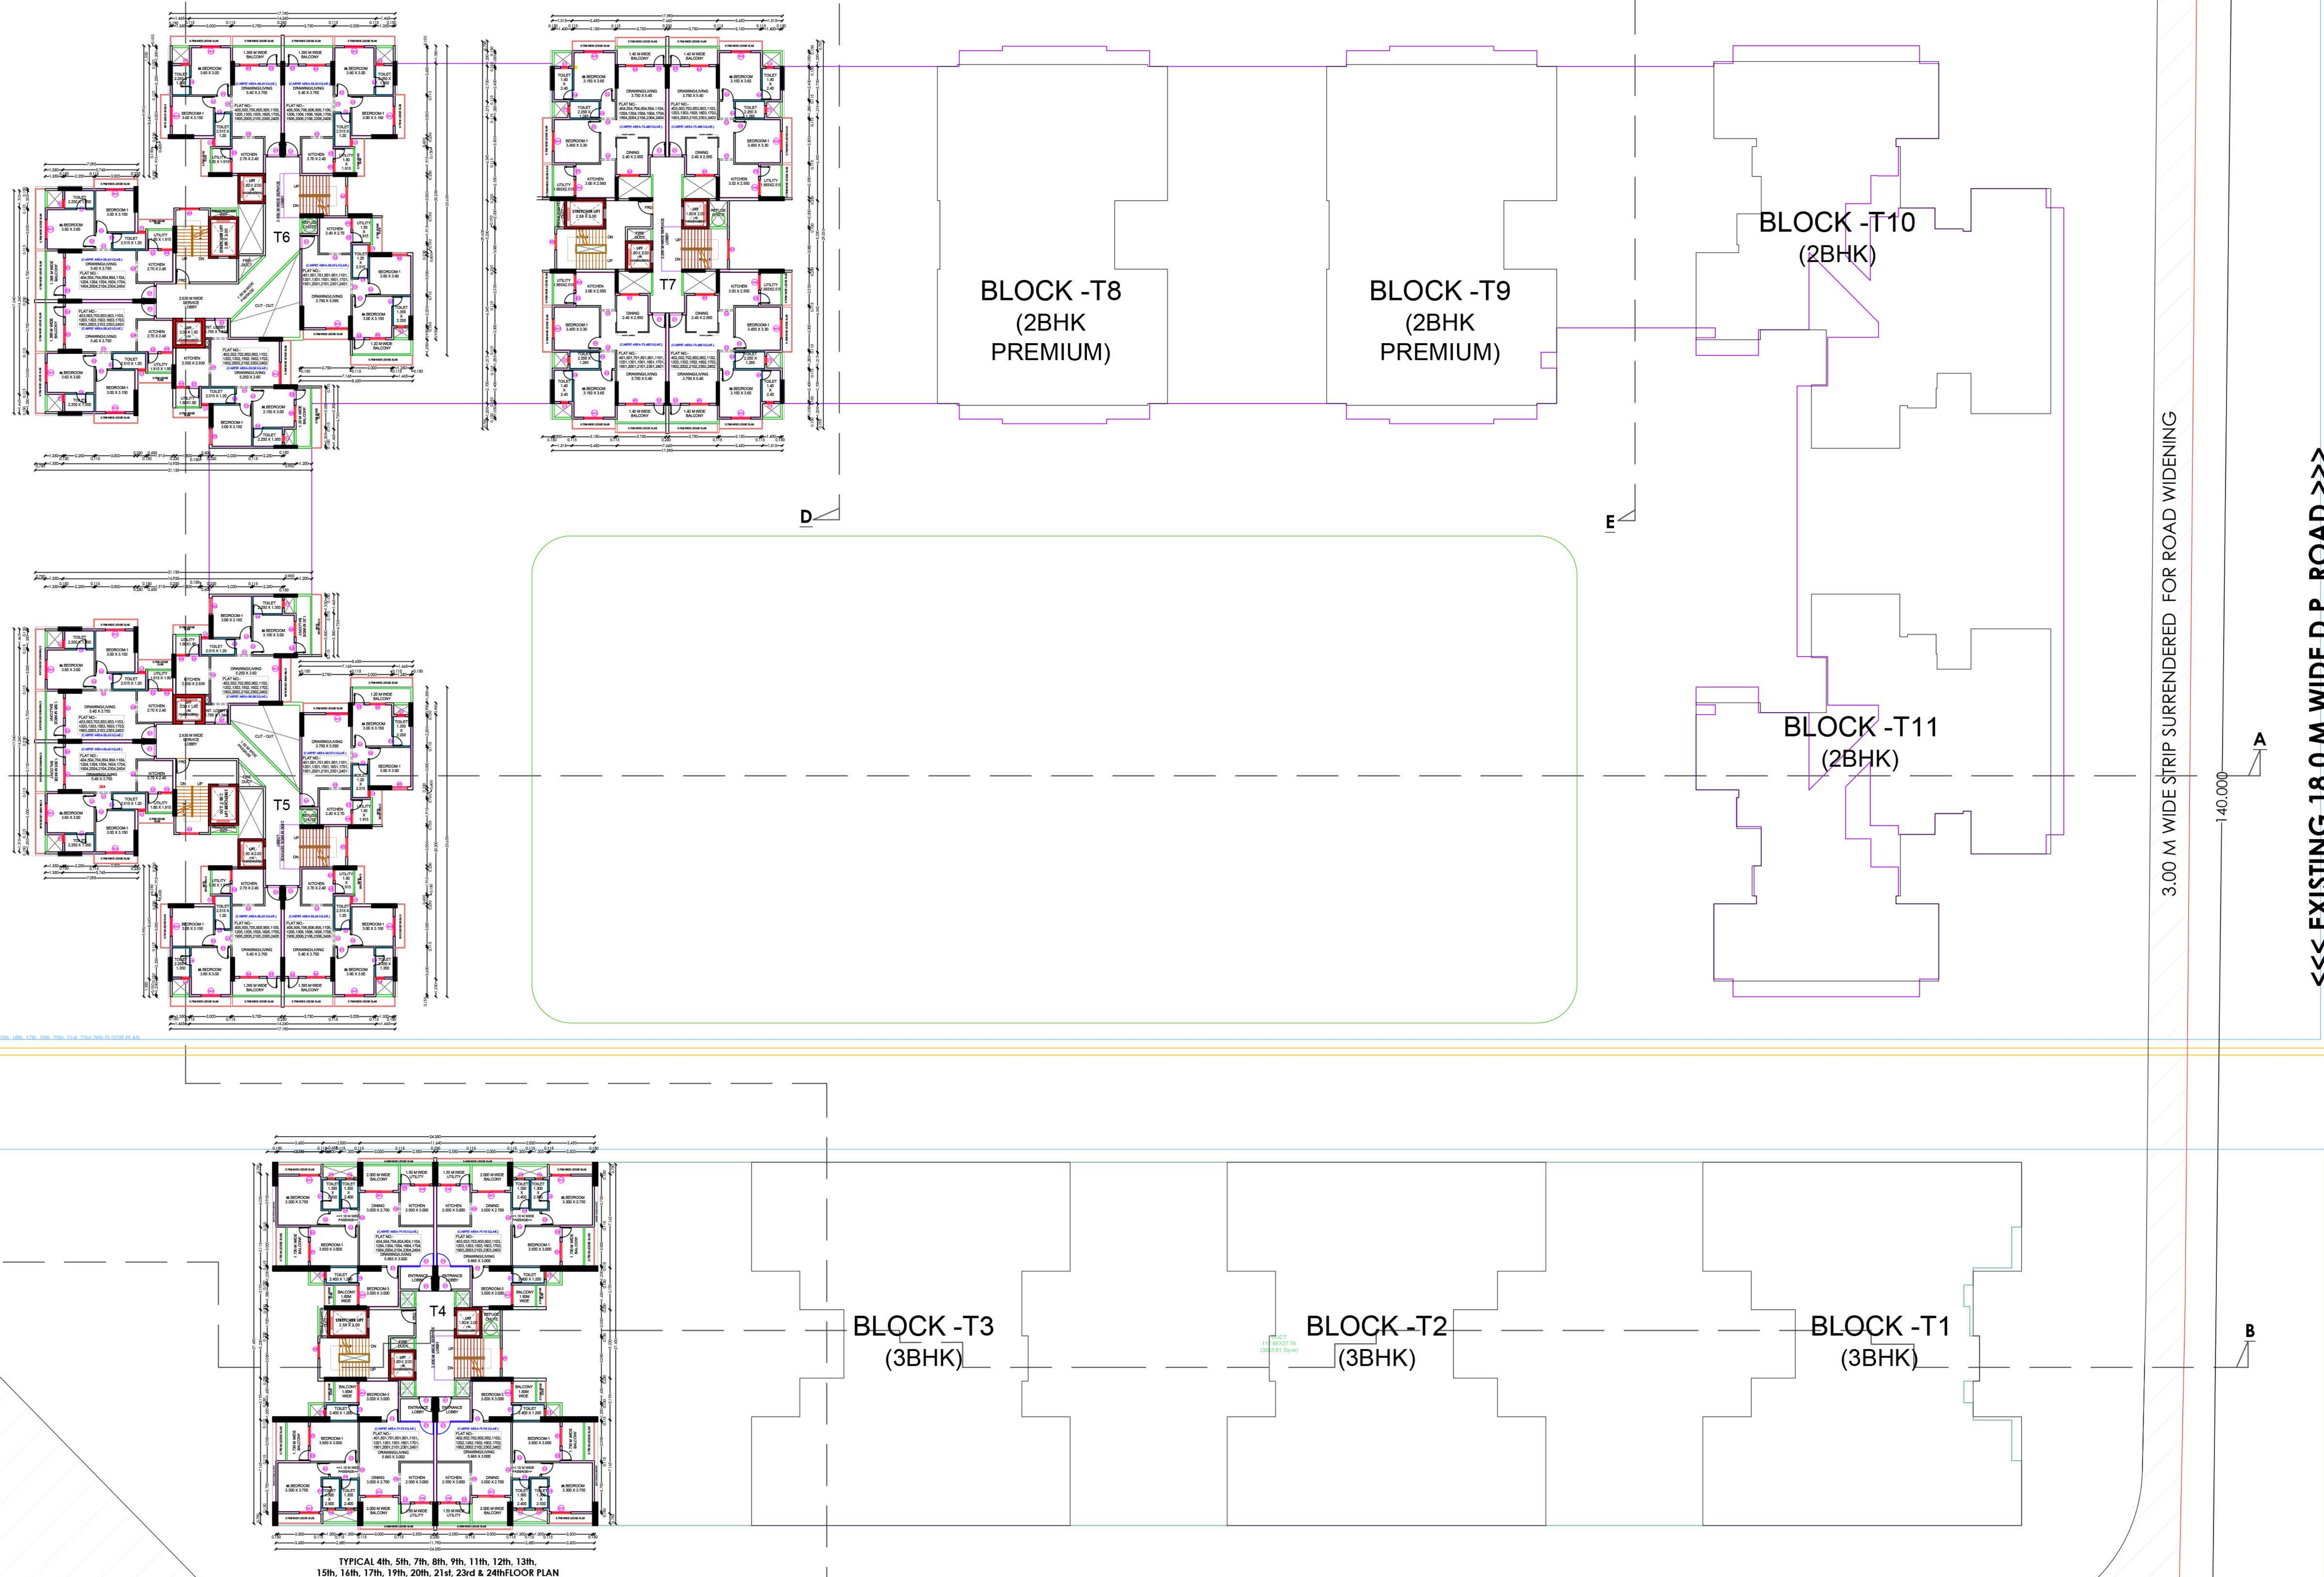

**TYPICAL 4th, 5th, 7th, 8th, 9th, 11th, 12th, 13th,
15th, 16th, 17th, 19th, 20th, 21st, 23rd & 24th FLOOR PLAN**

SCALE 1:100