

 


Signature Not Verified

Digitally signed by Pankaj Bhushan Gawande
Date: 2024.06.14 17:40:07 IST
Reason: Approved Drawing
Location: Nagar Municipal Corporation
Project Code: NMO-23-60702
Application Number: NMO/2023/127
Proposal Number: 2023/18
Certificate Number: NMO/2024/APU/02401

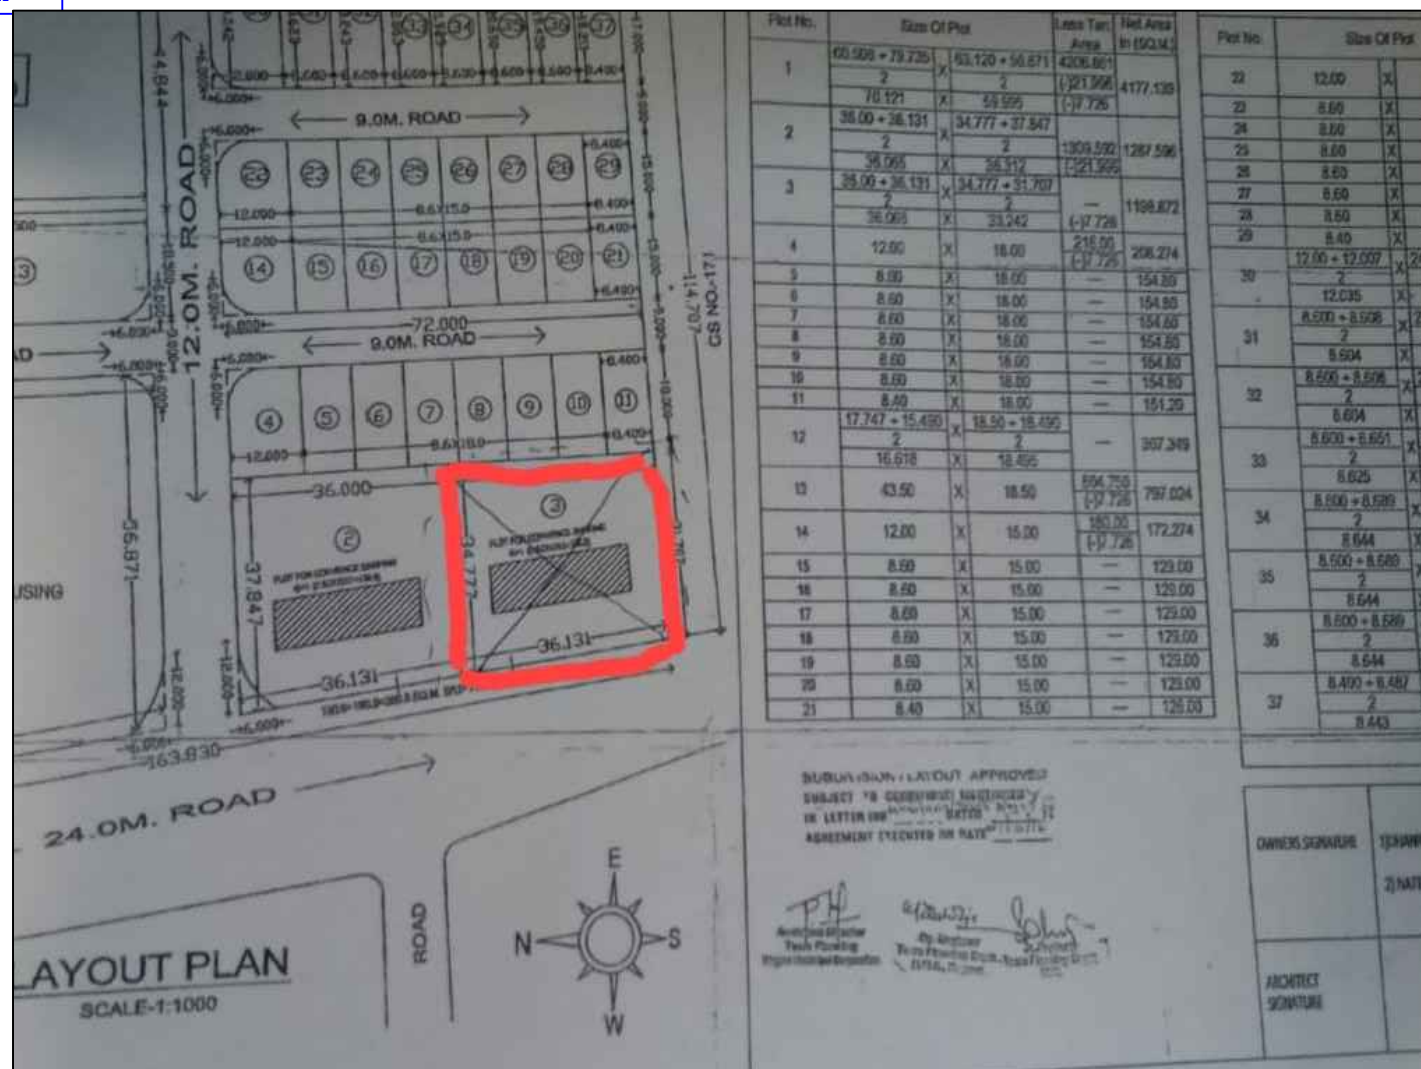

Digital Stamp of Pankaj Bhushan Gawande

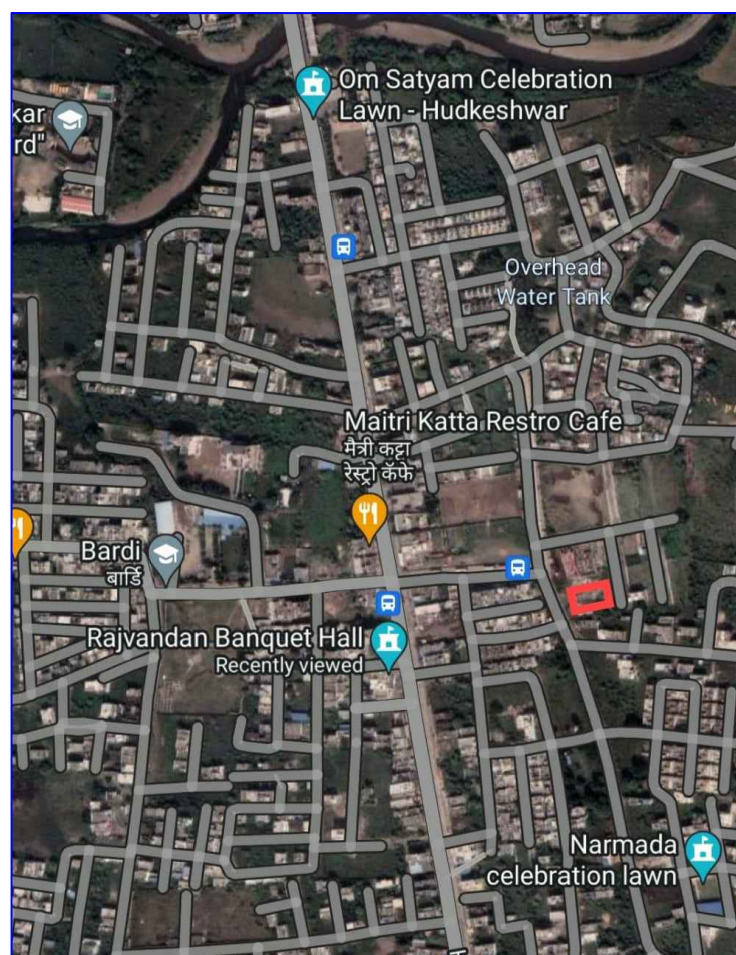

ACCOMMODATION																
BUILDING	FLOORS	FLOOR AREA							BALCONY	TERRACE	LIFT	LIFTWELL	DUCT	VENT SHFT	Other	TOTAL
		COMM.	RES.	IND.	EDU.	REL.	MEZZ.	PROP.								
AKS INFRASTRUCTURE	TYPICAL ONE TO FIFTH FLOOR	0.00	4462.12	0.00	0.00	0.00	0.00	700.02	0.00	36.12	36.12	0.00	0.00	34.26	4972.14	
AKS INFRASTRUCTURE	FIRST FLOOR	0.00	142.00	0.00	0.00	0.00	0.00	145.07	0.00	0.00	0.00	0.00	0.00	0.21	287.27	
AKS INFRASTRUCTURE	GROUND FLOOR	27.00	0.00	0.00	0.00	0.00	0.00	0.00	0.00	0.00	0.00	15.10	0.00	0.00	28.07	
AKS INFRASTRUCTURE	2ND	0.00	0.00	0.00	0.00	0.00	0.00	0.00	0.00	0.00	0.00	0.00	0.00	0.00	0.00	
AKS INFRASTRUCTURE	3RD	0.00	0.00	0.00	0.00	0.00	0.00	0.00	0.00	0.00	0.00	0.00	0.00	0.00	0.00	
AKS INFRASTRUCTURE	4TH	0.00	0.00	0.00	0.00	0.00	0.00	0.00	0.00	0.00	0.00	0.00	0.00	0.00	0.00	
AKS INFRASTRUCTURE	5TH	0.00	0.00	0.00	0.00	0.00	0.00	0.00	0.00	0.00	0.00	0.00	0.00	0.00	0.00	
AKS INFRASTRUCTURE	Total	27.00	142.00	0.00	0.00	0.00	0.00	145.07	0.00	36.12	36.12	0.00	0.00	0.21	287.27	


ESTIMATES							
Sl. No.	Item	Rate per sq. m.	Quantity	Amount	Rate per sq. m.	Quantity	Amount
1	Excavation	1.10	0.00	0.00	0.00	0.00	0.00
2	Foundation	0.00	0.00	0.00	0.00	0.00	0.00
3	Structure	1.10	0.00	0.00	0.00	0.00	0.00
4	Roofing	0.00	0.00	0.00	0.00	0.00	0.00
5	Finishing	0.00	0.00	0.00	0.00	0.00	0.00
6	Other	0.00	0.00	0.00	0.00	0.00	0.00
7	Total	1.10	0.00	0.00	0.00	0.00	0.00
8	Contingency	0.00	0.00	0.00	0.00	0.00	0.00
9	Total	1.10	0.00	0.00	0.00	0.00	0.00

Cover Area Table						
Building Name	Floor Name	Carpet Area	Terrace Area	Roof Area	Normal Battery Area	Total Carpet Area
AKS INFRASTRUCTURE	GROUND FLOOR	81	1	16.87	0.00	98.87
AKS INFRASTRUCTURE	1ST	1	16.86	0.00	0.00	17.86
AKS INFRASTRUCTURE	2ND	1	16.86	0.00	0.00	17.86
AKS INFRASTRUCTURE	3RD	1	16.86	0.00	0.00	17.86
AKS INFRASTRUCTURE	4TH	1	16.87	0.00	0.00	17.87
AKS INFRASTRUCTURE	5TH	1	16.86	0.00	0.00	17.86
AKS INFRASTRUCTURE	6TH	1	16.86	0.00	0.00	17.86
Parking Check Table (B)						
Building Name	USE	TRANSPORT AREA	Car	Two Wheeler	Required	Transport Area (sq. m.)
AKS INFRASTRUCTURE	Residential	1	2	10	20.00	20.00
AKS INFRASTRUCTURE	Commercial	2	2	10	20.00	20.00
AKS INFRASTRUCTURE	Other	3	2	10	20.00	20.00
AKS INFRASTRUCTURE	Total	6	6	30	60.00	60.00

Parking Check Table (B)						
Building Name	USE	TRANSPORT AREA	Car	Two Wheeler	Required	Transport Area (sq. m.)
AKS INFRASTRUCTURE	Residential	1	2	10	20.00	20.00
AKS INFRASTRUCTURE	Commercial	2	2	10	20.00	20.00
AKS INFRASTRUCTURE	Other	3	2	10	20.00	20.00
AKS INFRASTRUCTURE	Total	6	6	30	60.00	60.00


SCHEDULE OF DEWATERING				
BUILDING NAME	NAME	LENGTH	HEIGHT	NO.
AKS INFRASTRUCTURE	W1	0.00	1.20	2
AKS INFRASTRUCTURE	W2	0.00	1.20	2
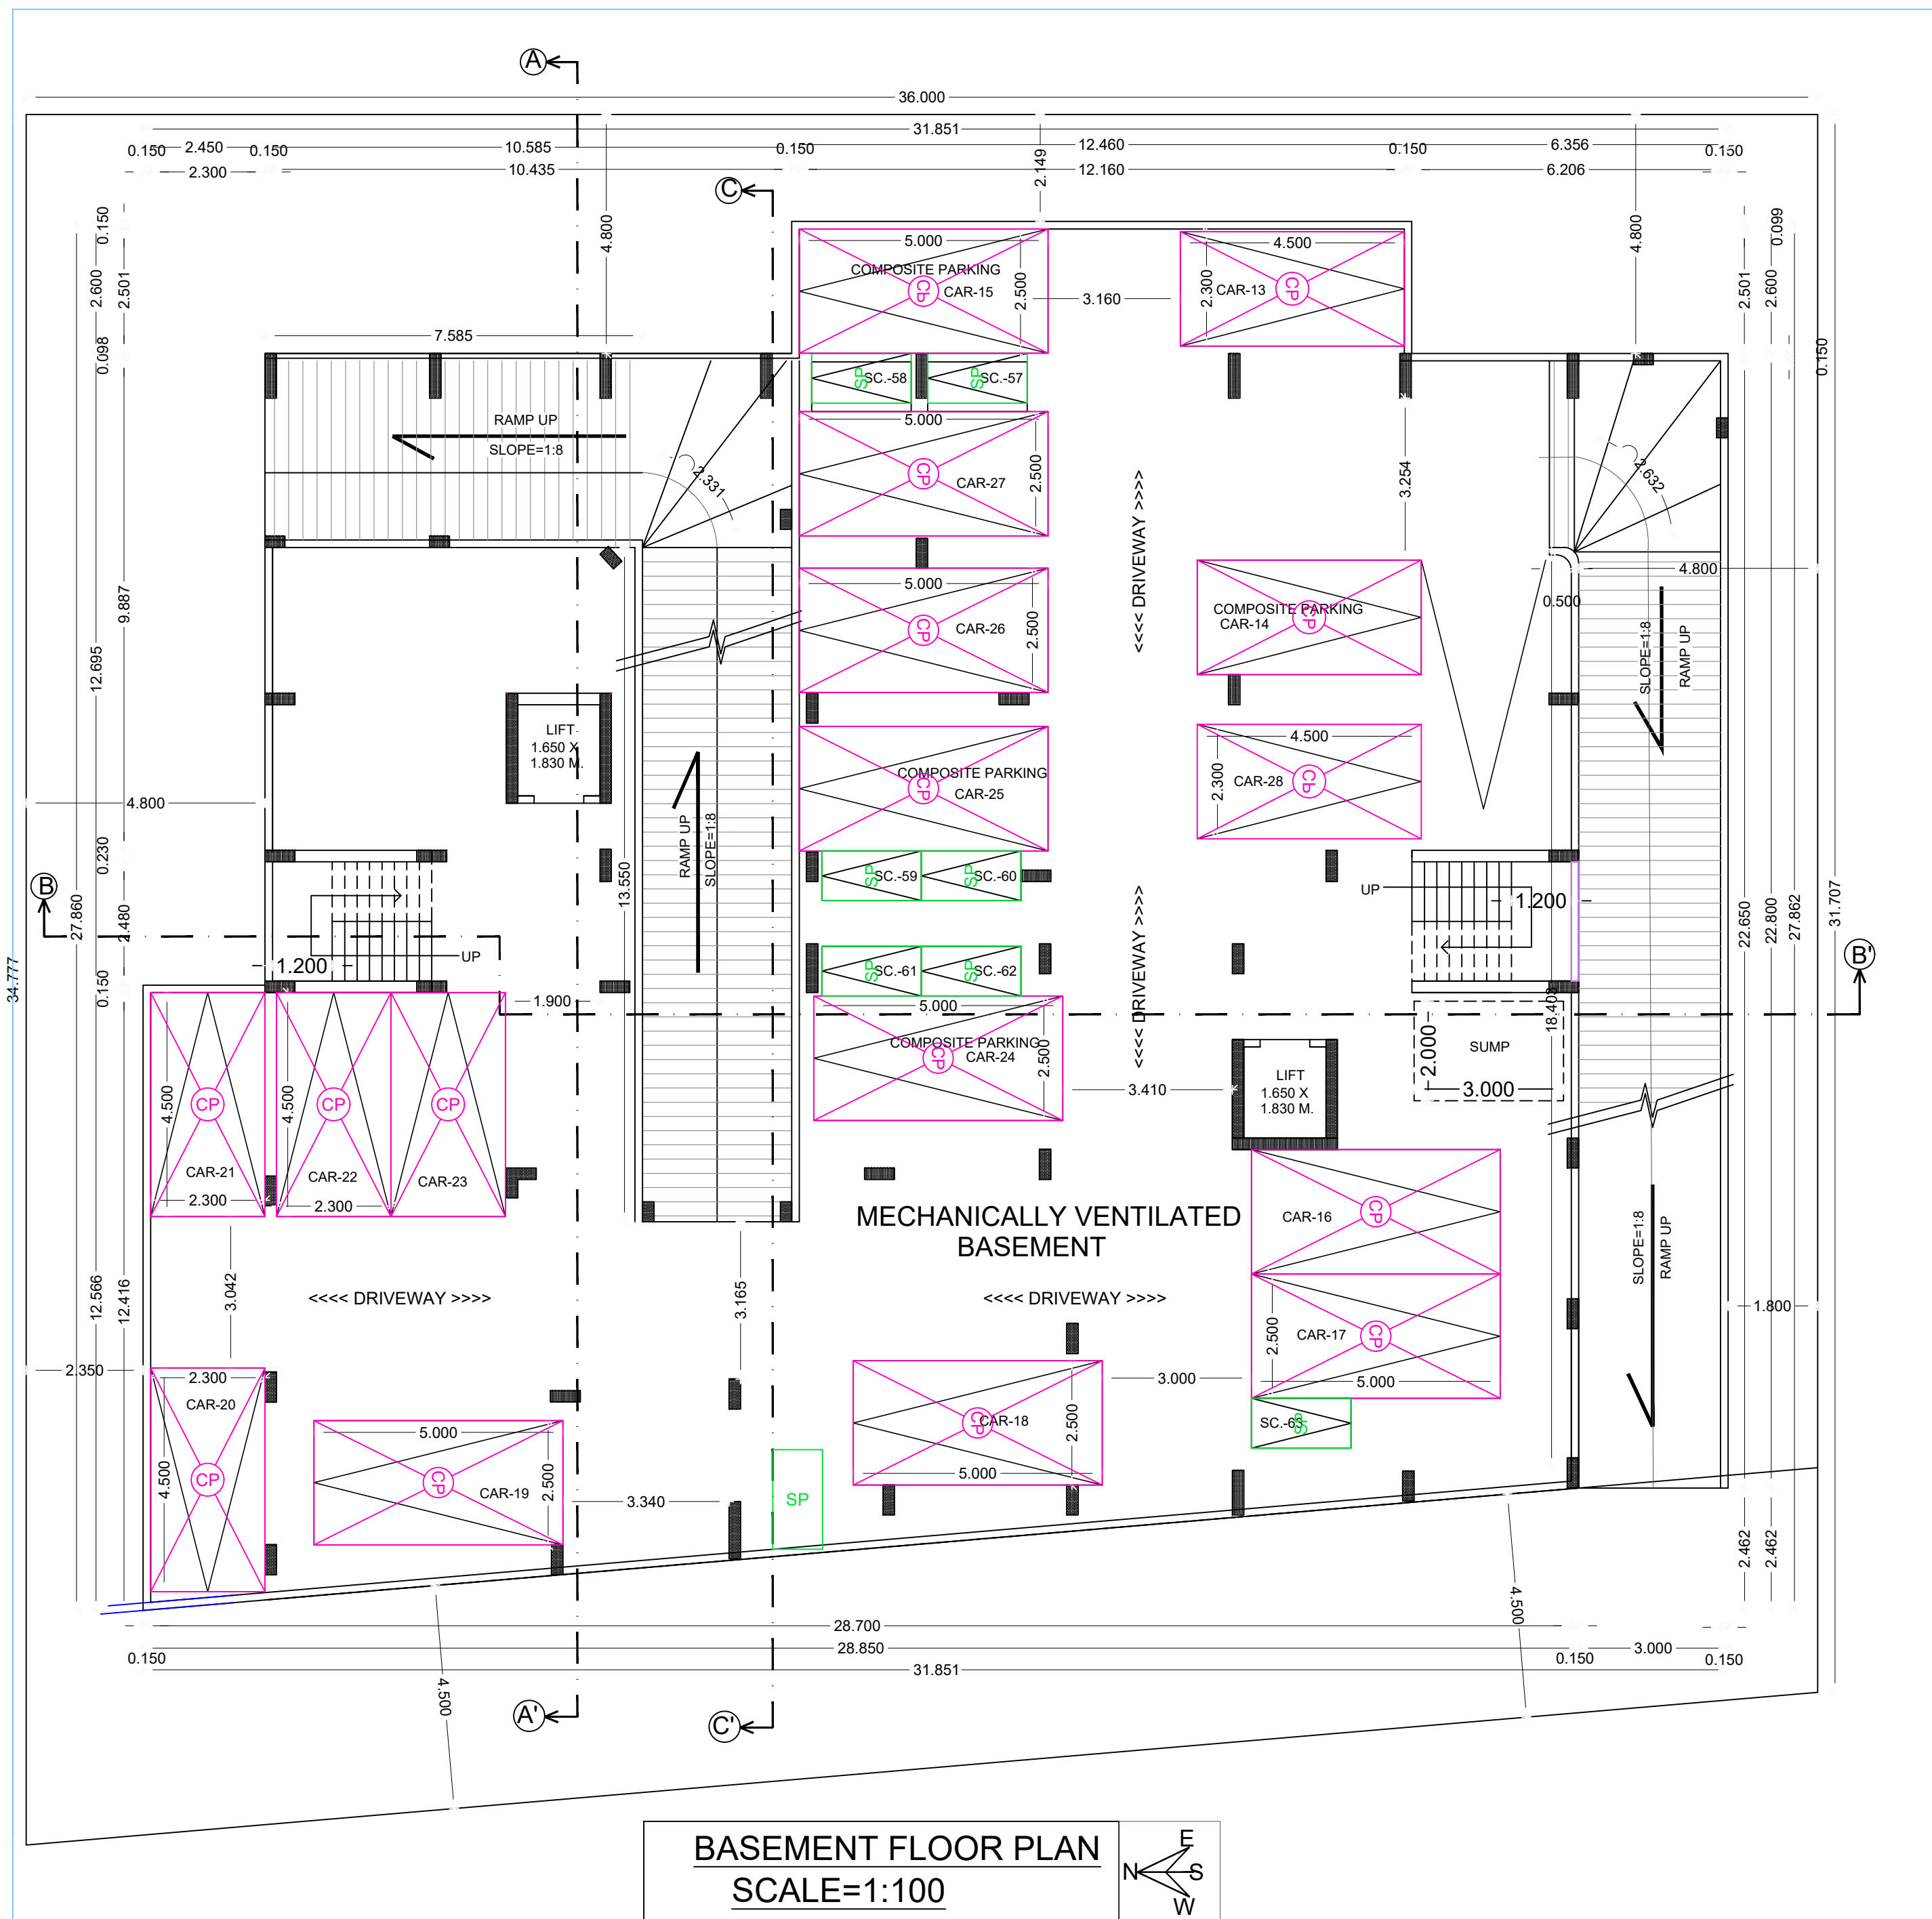


BASEMENT FLOOR

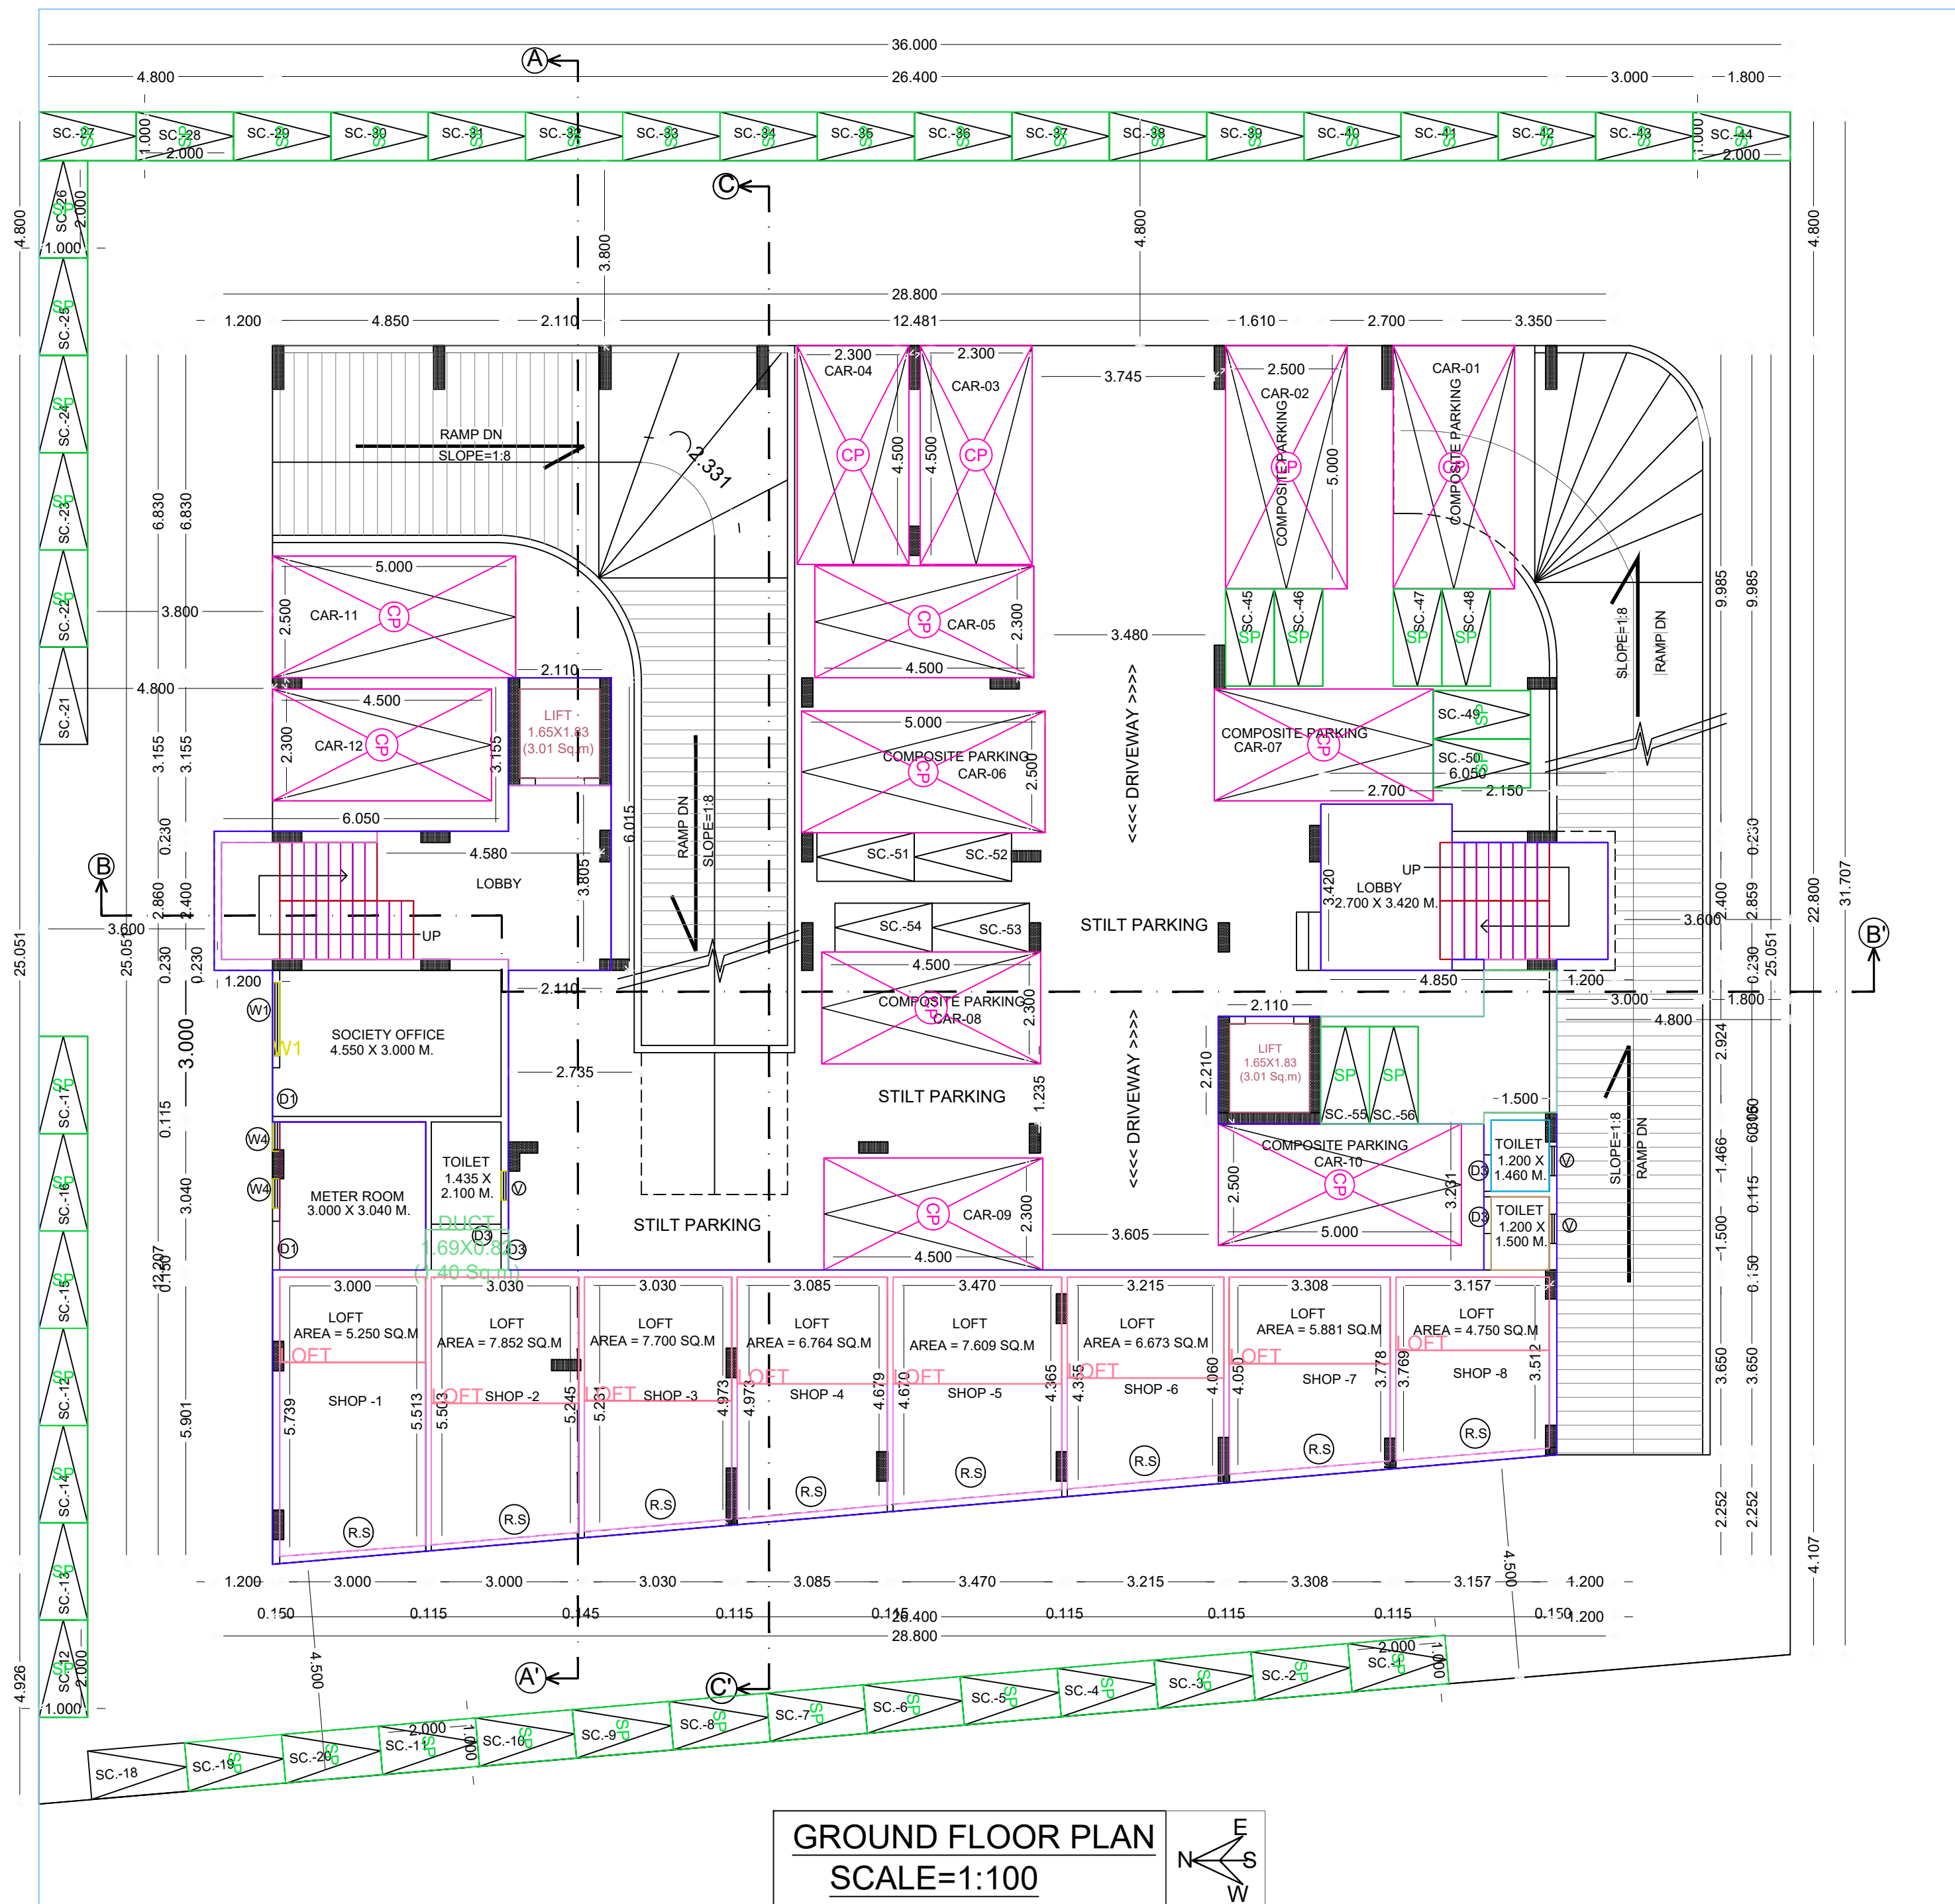

GROUND FLOOR

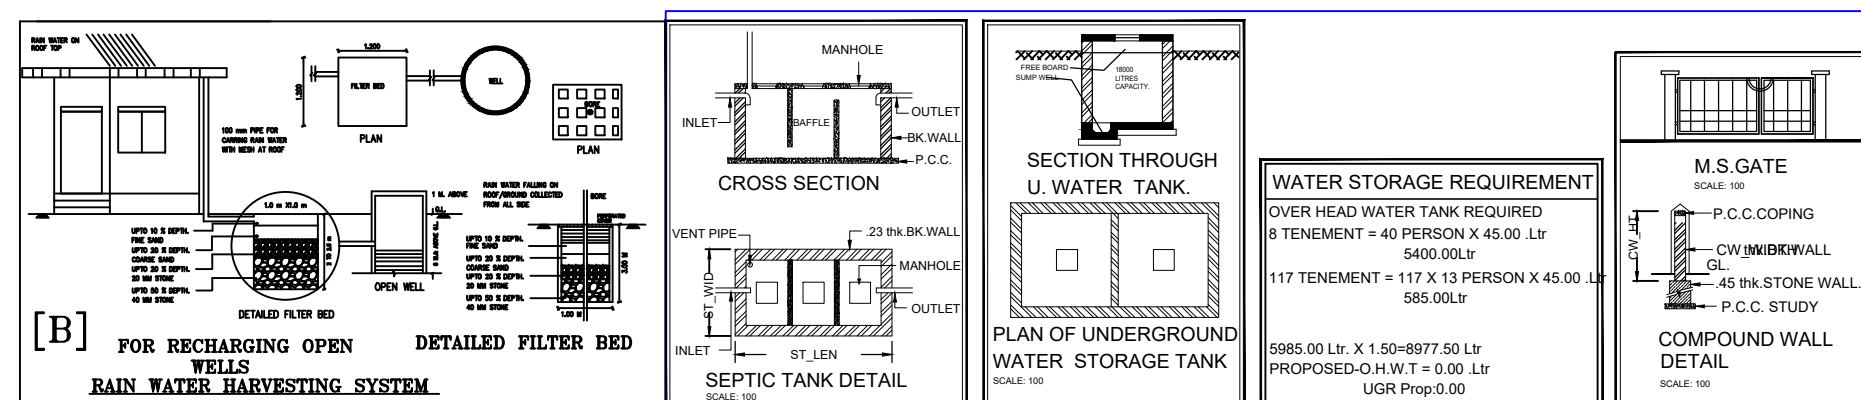

Signature Not Verified
Digitally signed by Prashant Shrinivas Gawande
Date: 2024.06.14 17:40:07 +05'30'
Reason: Approved Drawing
Location: Nagar Municipal Corporation
Project Code: NMO-23-60705
Application Number: NMO/2024/127
Proposal Number: 2024.12
Certificate Number: NMO/2024/APU/02401

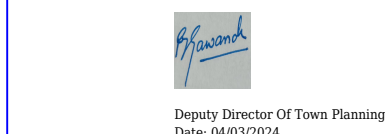

Proforma 1 : Area Statement	
1. Area of plot (Minimum area of a, b, c to be considered) or area of subplot with sanctioned layout No. and subplot No.	1196.71
2(a) As per ownership document (7/12, CTS extract)	1196.71
(b) as per TLR or City Survey measurement sheet	1196.71
(c) as per Demarcated drawing area	1196.71
LESS	
2. Area not in possession	0.00
3. Entire area (1-2)	1196.71
4. Deductions for	-
(a) Proposed D.P./D.P. Road widening Area (Service Road / Highway widening)	0.00
(b) Any D.P. Reservation area	0.00
(Total area)	0.00
5. Balance area of plot (3-4)	1196.71
6. Amenity Space	0.00
(Applicable if (1) > 20000 sqmt - Nil	-
(Required - (a) Upto 20000 sqmt - Nil	-
(b) Above 20000 sqmt - (a) + 5 % of Total area	0.00
7. Net Plot Area (5-6)	1196.71
8. Recreational Open Space	-
(a) If area (b) is more than 4000 sqmt - 10 % of (b) is required	0.00
Proposed	0.00
(b) If area is less than 4000 sqmt - Check -	-
(c) If it is full number like 1, 2, 125, 419 etc. As per 7.12 extract of City Survey Number - No Recreational open space is required	-
(d) If it is subdivision like 1/2, 2/5, 1/251, 419/1 etc then recreational open space is required	-
(A) 10 % Subject to minimum 200 sqmt	0.00
Proposed	0.00
(B) Exemption to leave open space subject to availing Basic F.S.I. of 75 %	-
(C) Exemption to leave open space subject to payment of 10 % land value of land at (7) as per annual statement of rate.	-

Certificate of Area:
Certified that the plot under reference was surveyed by me on 2023-07-17 and the dimensions of sides etc. of plot stated on plan are as measured on site and the area so worked out tallies with the area stated in document of Ownership/ T.P. Scheme Records/Land Records Department/City Survey records.
Signature
(Name of Architect/ Licensed Engineer/ Supervisor.)

Owner's Declaration -
(We undersigned hereby confirm that I/We would abide by plans approved by Authority / Collector. I/We would execute the structure as per approved plans. Also I/We would execute the work under supervision of proper technical person so as to ensure the quality and safety at the work site.)
Owner (s) name and signature
Architect/ Licensed Engineer/ Supervisor name and signature
Job No.:

Postal Address : Plot No. 12, Ring Road, Anandnagar, Nagar, Nagar, Maharashtra-440024, Opp. Bhoja Masjid, Nagar.

DESCRIPTION OF PROJECT :
Type of Project - Mixed
BUILDING ON CTS. NO. SURVEY NO. 172
SITE ADDRESS -
HUKESHVARANAGPUR

Name of Engineer - ASHOK MANOHAR BAWKAWADE
LOGO ADDRESS OF OFFICE
OFFICE -
HANUMAN MANDIR, VIBHANTHAGAR
COLONY, DTR NO. 107, NAGPUR

OWNERS SIGN -
Verified by architect
TECHNICAL PERSON SIGN
Signature Not Verified

SCALE - 1:100 Date: 12/01/24

JOB NO - NMO-23-60705 CHECK BY -


SUBMISSION DRAWING



FIRST FLOOR




TYPICAL 2ND TO 7TH FLOOR

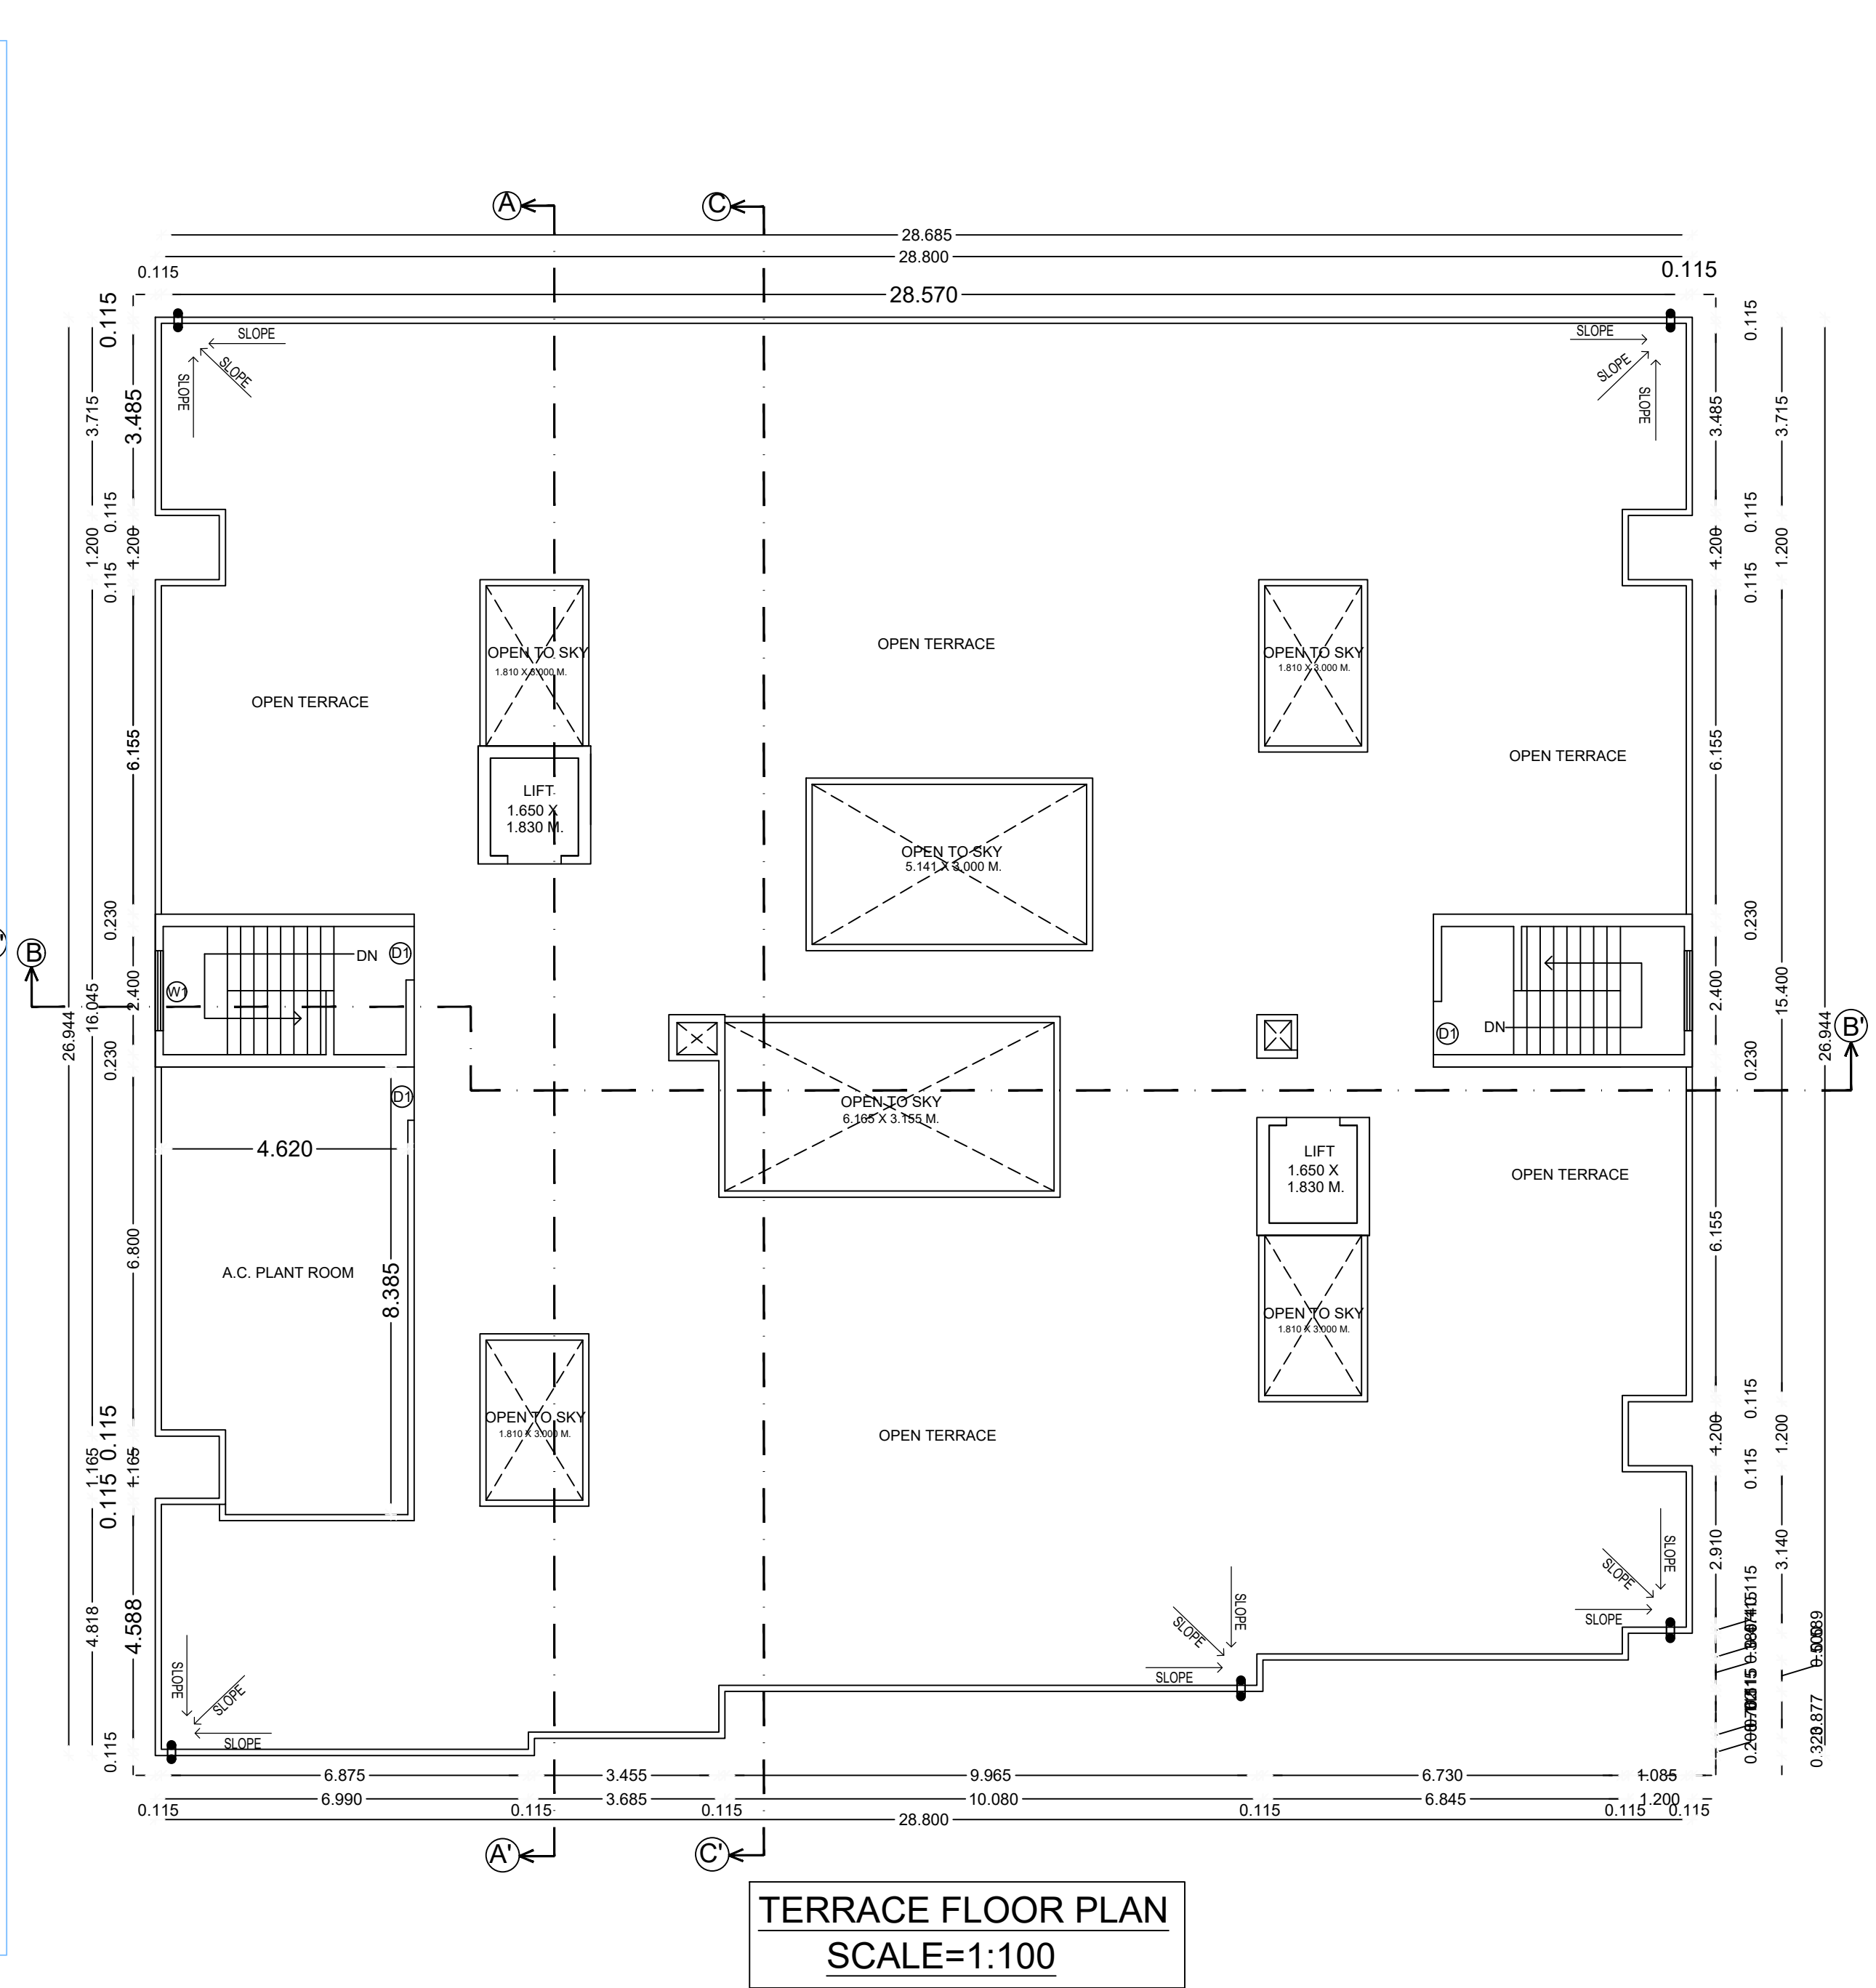


FIRST FLOOR PLAN
SCALE=1:100

TYPICAL FLOOR PLAN
2nd,3rd,4th,5th,6th & 7th
SCALE=1:100


TERRACE FLOOR PLAN
SCALE=1:100

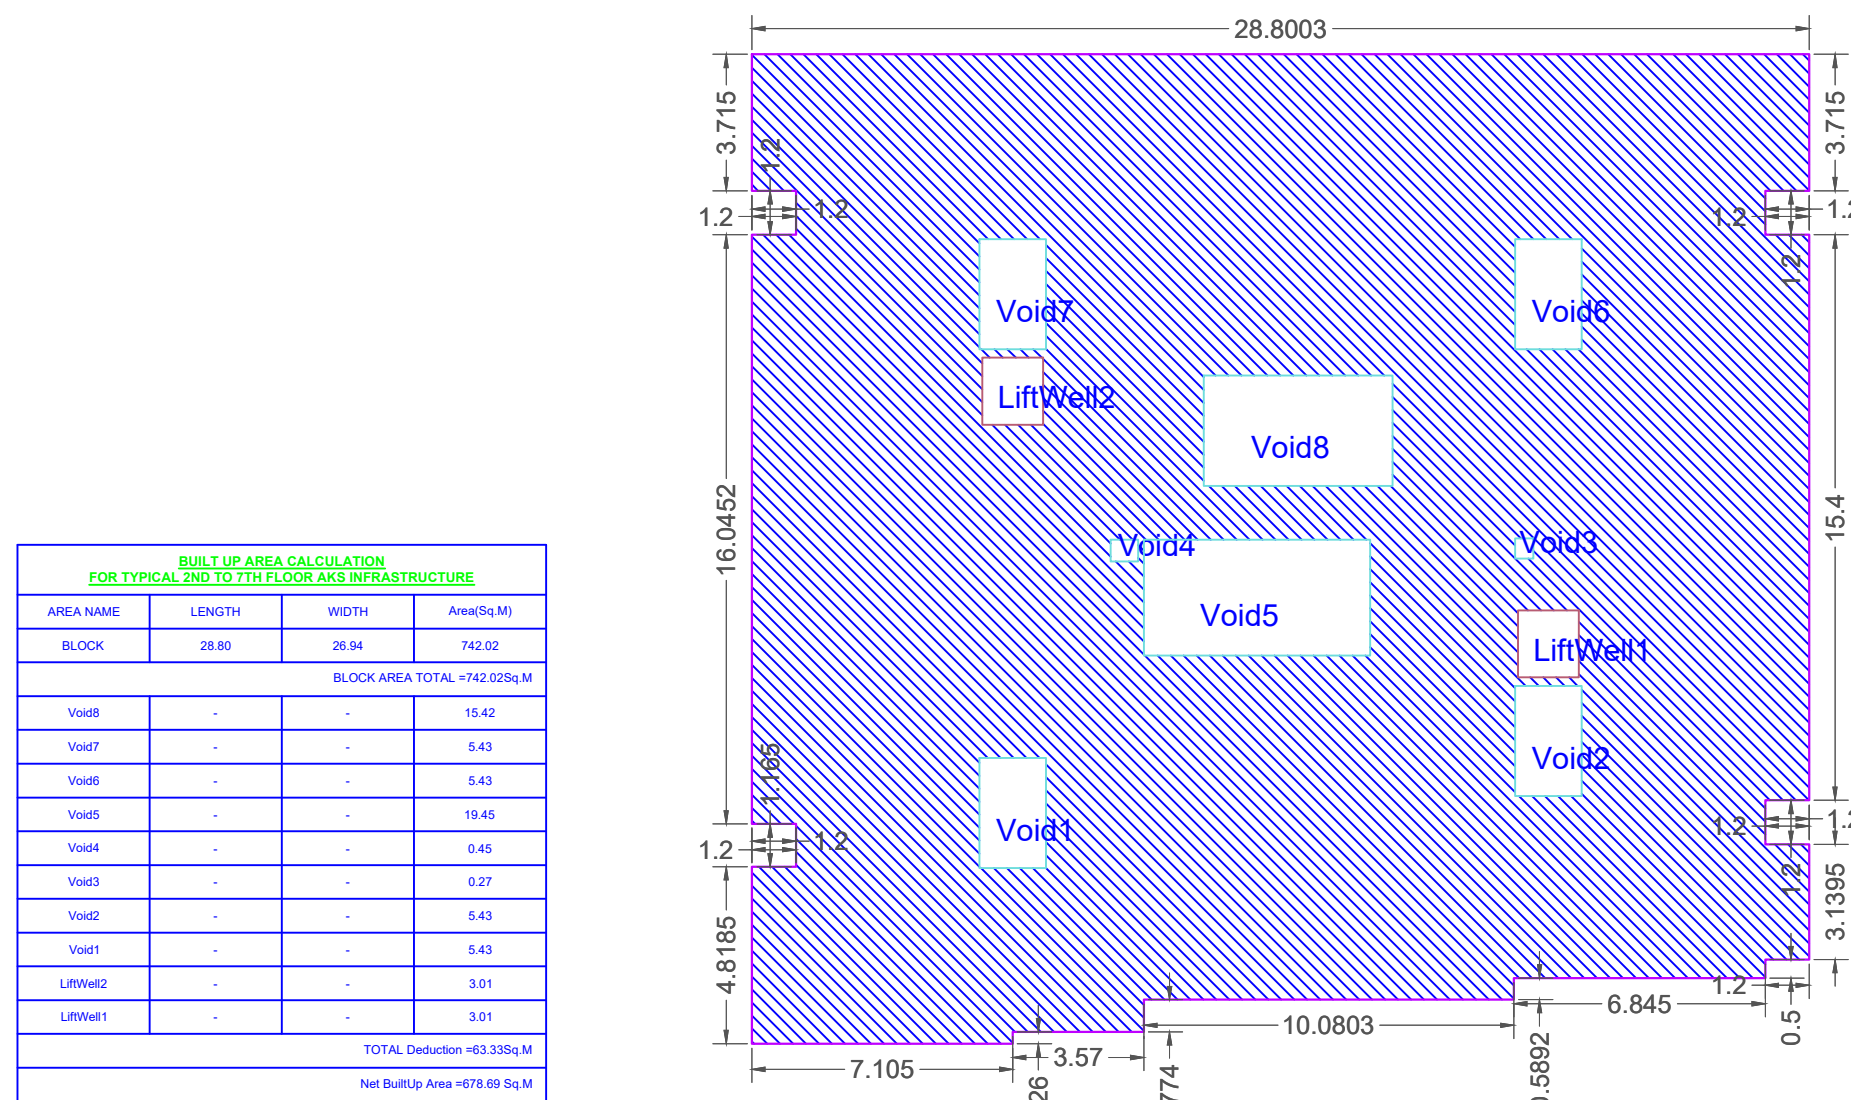

BUILT-UP AREA CALCULATION TYPICAL 2ND TO 7TH FLOOR AKS INFRASTRUCTURE

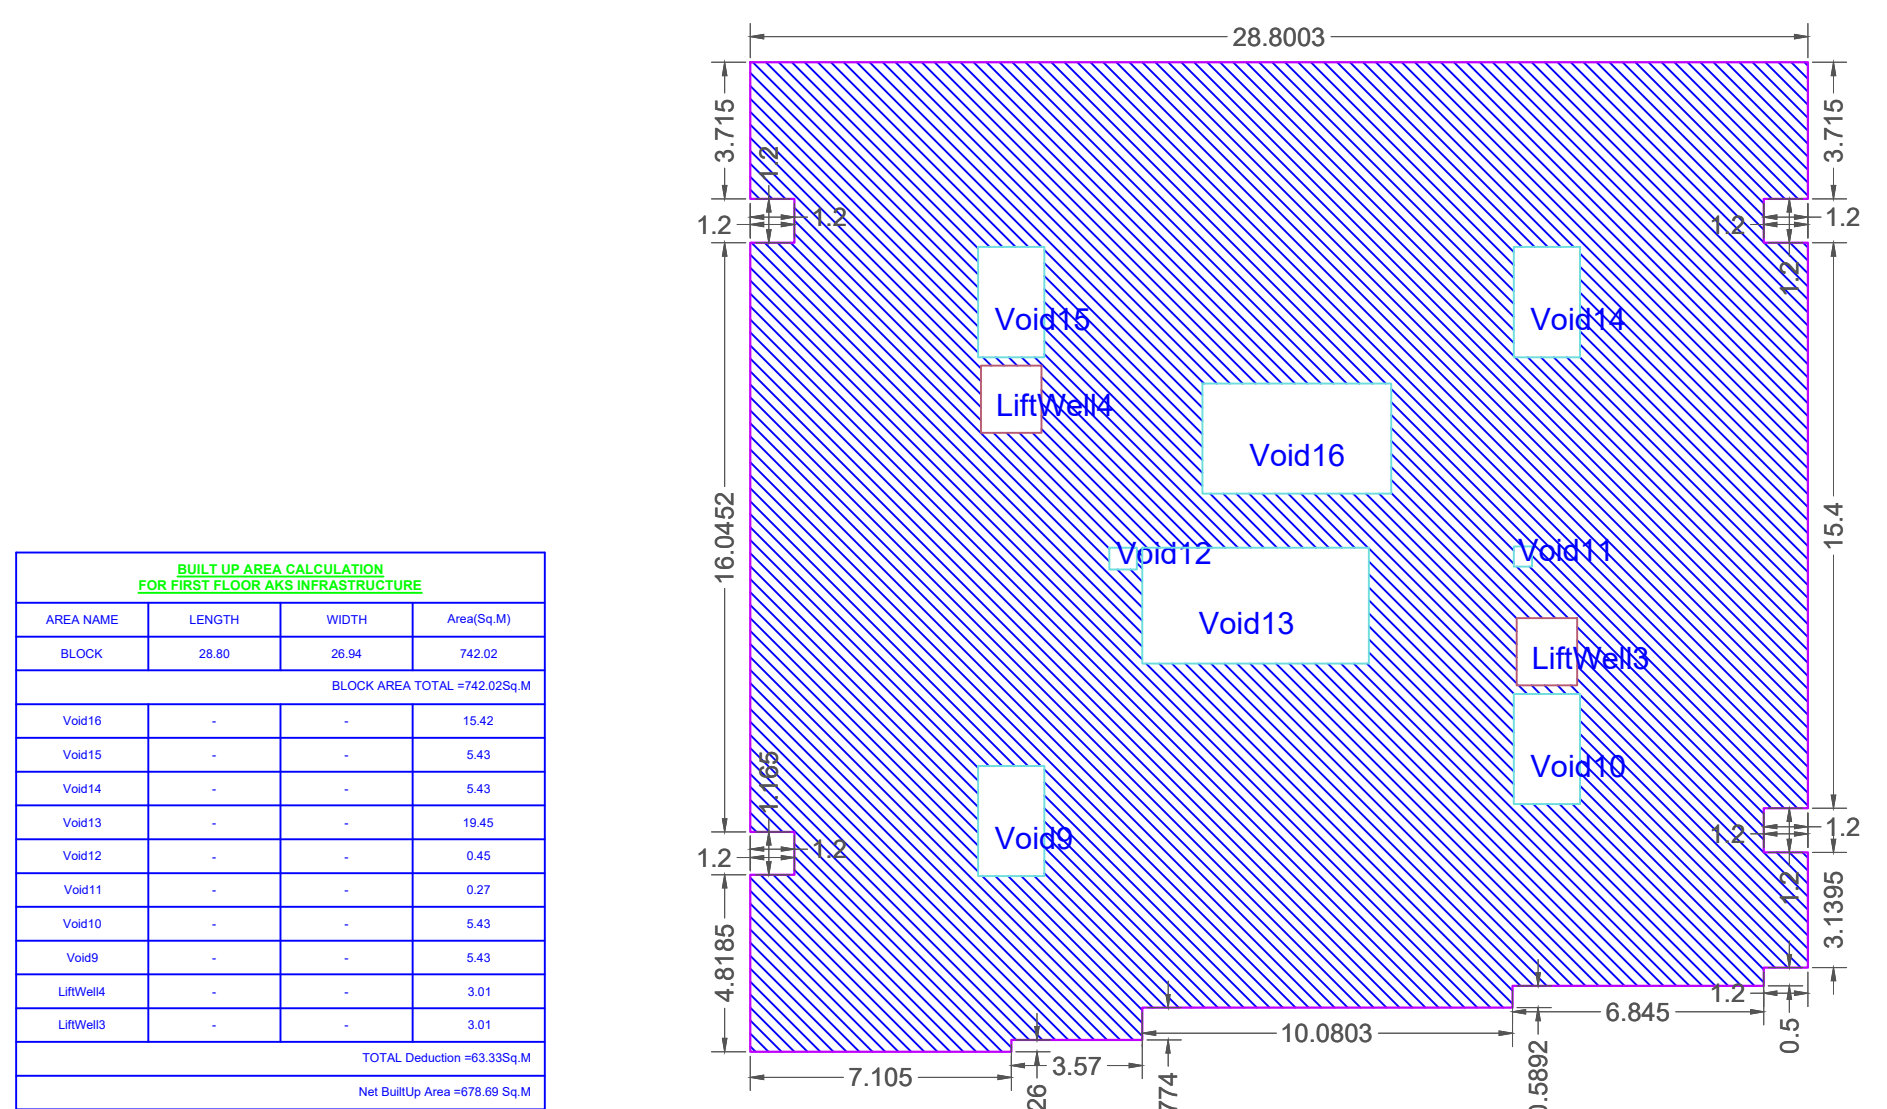

BUILT-UP AREA CALCULATION FIRST FLOOR AKS INFRASTRUCTURE

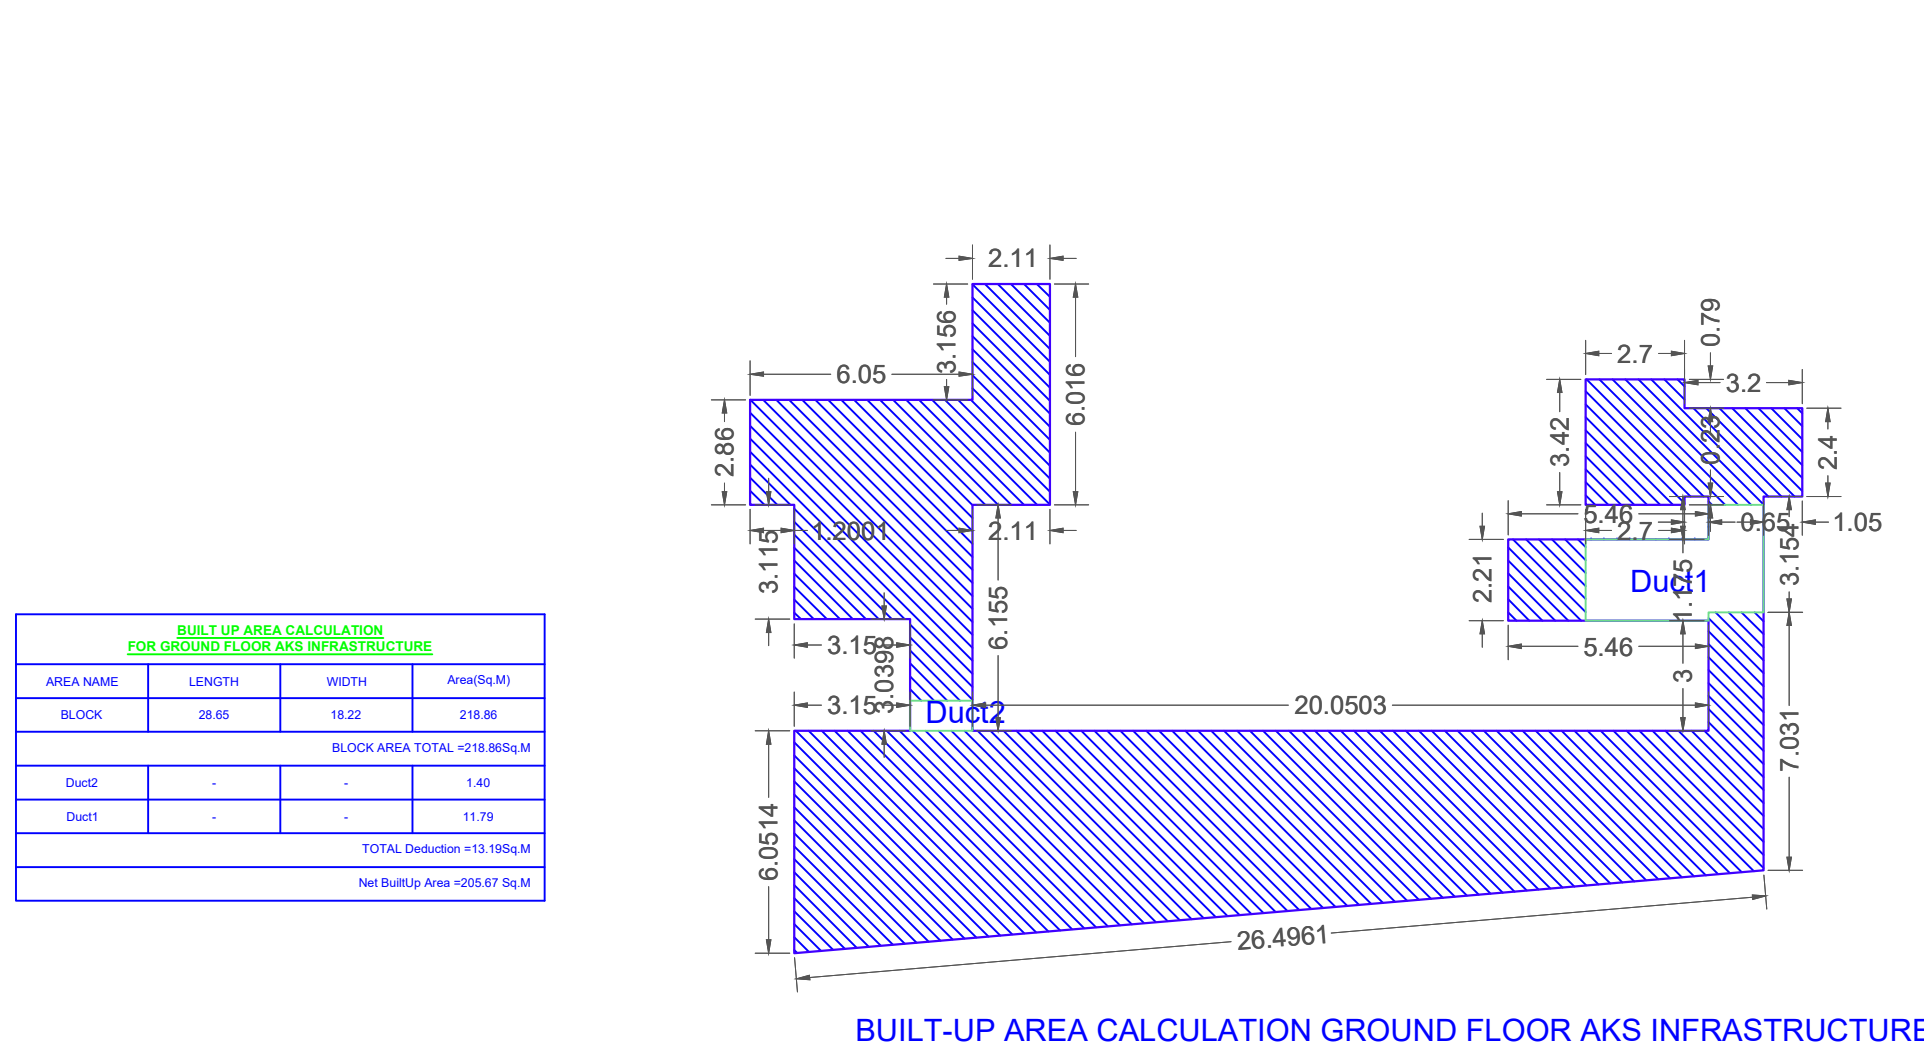

BUILT-UP AREA CALCULATION GROUND FLOOR AKS INFRASTRUCTURE

Signature Not Verified

Digitally signed by Pankaj Shantaram Sawade
Date: 2024.06.14 17:40:07 IST
Reason: Approved Drawing
Location: Nagar Mahanagar, Nagpur
Project Code: NMO-23-60705
Application Number: 18M3B2024APL02401
Proposal Number: 202418
Certificate Number: 18M3B2024APL02401

Proforma 1 : Area Statement

1. Area of plot (Minimum area of a, b, c to be considered) or area of subplot with sanctioned layout No. and subplot No.	1196.71
1(a) As per ownership document (7/12, CTS extract)	1196.71
(b) as per TLR or City Survey measurement sheet	1196.71
(c) as per Demarcated drawing area	1196.71
2. Area not in possession	0.00
3. Entire area (1-2)	1196.71
4. Deductions for	-
(a) Proposed D.P./D.P. Road widening Area (Service Road/Highway widening)	0.00
(b) Any D.P. Reservation area	0.00
(Total area)	0.00
5. Balance area of plot (3-4)	1196.71
6. Amenity Space	0.00
(Applicable if (1) > 20000 sqmt	-
(Required - (a) Upto 20000 sqmt - Nil	-
(b) Above 20000 sqmt - (a) + 5 % of Total area	0.00
7. Net Plot Area (5-6)	1196.71
8. Recreational Open Space	-
(a) If area (b) is more than 4000 sqmt - 10 % of (b) is required	0.00
Proposed	0.00
(b) If area is less than 4000 sqmt - Check -	-
(c) If it is full number like 12, 25, 41 etc. As per 7/12 extract or City Survey Number - No Recreational open space is required	-
(d) If it is subdivision like 12, 25, 41 etc. then recreational open space is required	-
(A) 10 % Subject to minimum 200 sqmt	0.00
Proposed	0.00
(B) Exemption to leave open space subject to availing Basic F.R. of 75 %	-
(C) Exemption to leave open space subject to payment of 10 % land value of land at (7) as per annual statement of rate.	-

Certificate of Area

Certified that the plot under reference was surveyed by me on 2023-07-17 and the dimensions of sides etc. of plot stated herein are as measured on site and the area so worked out tallies with the area stated in document of Ownership T.P. Scheme Records and Records Department/City Survey records.

Signature

(Name of Architect/ Licensed Engineer/ Surveyor)

Owner's Declaration

I/we undersigned hereby confirm that I/we would abide by plans approved by Authority / Collector. I/We would execute the structure as per approved plans. Also I/we would execute the work under supervision of proper technical person so as to ensure the quality and safety at the work site.

Owner (s) name and signature

Architect/ Licensed Engineer/ Supervisor name and signature

Job No.

Postal Address : Plot No. 12, Ring Road, Anandnagar, Nagar, Nagpur, Maharashtra-440024, Opp. Sona Residency, Nagar

DESCRIPTION OF PROJECT :

Type of Proposal : Mixed

BUILDING ON CTS, NO. 2 SURVEY NO- 172

SITE ADDRESS : HUKESHWARNAGPUR

Name of Engineer : ASHOK MANOHAR MANKAWADE

ADDRESS OF OFFICE : HANUMAN MANDIR VIBHAG SHANTINAGAR COLONY, DTR NO- 107, NAGPUR

OWNERS SIGN : [Signature]

TECHNICAL PERSON SIGN : [Signature]

SCALE : 1:100

Date: 12/01/24


JOB NO : NMO-23-60705

CHECK BY : [Signature]


SUBMISSION DRAWING



FRONT ELEVATION
(SCALE: 1:100)

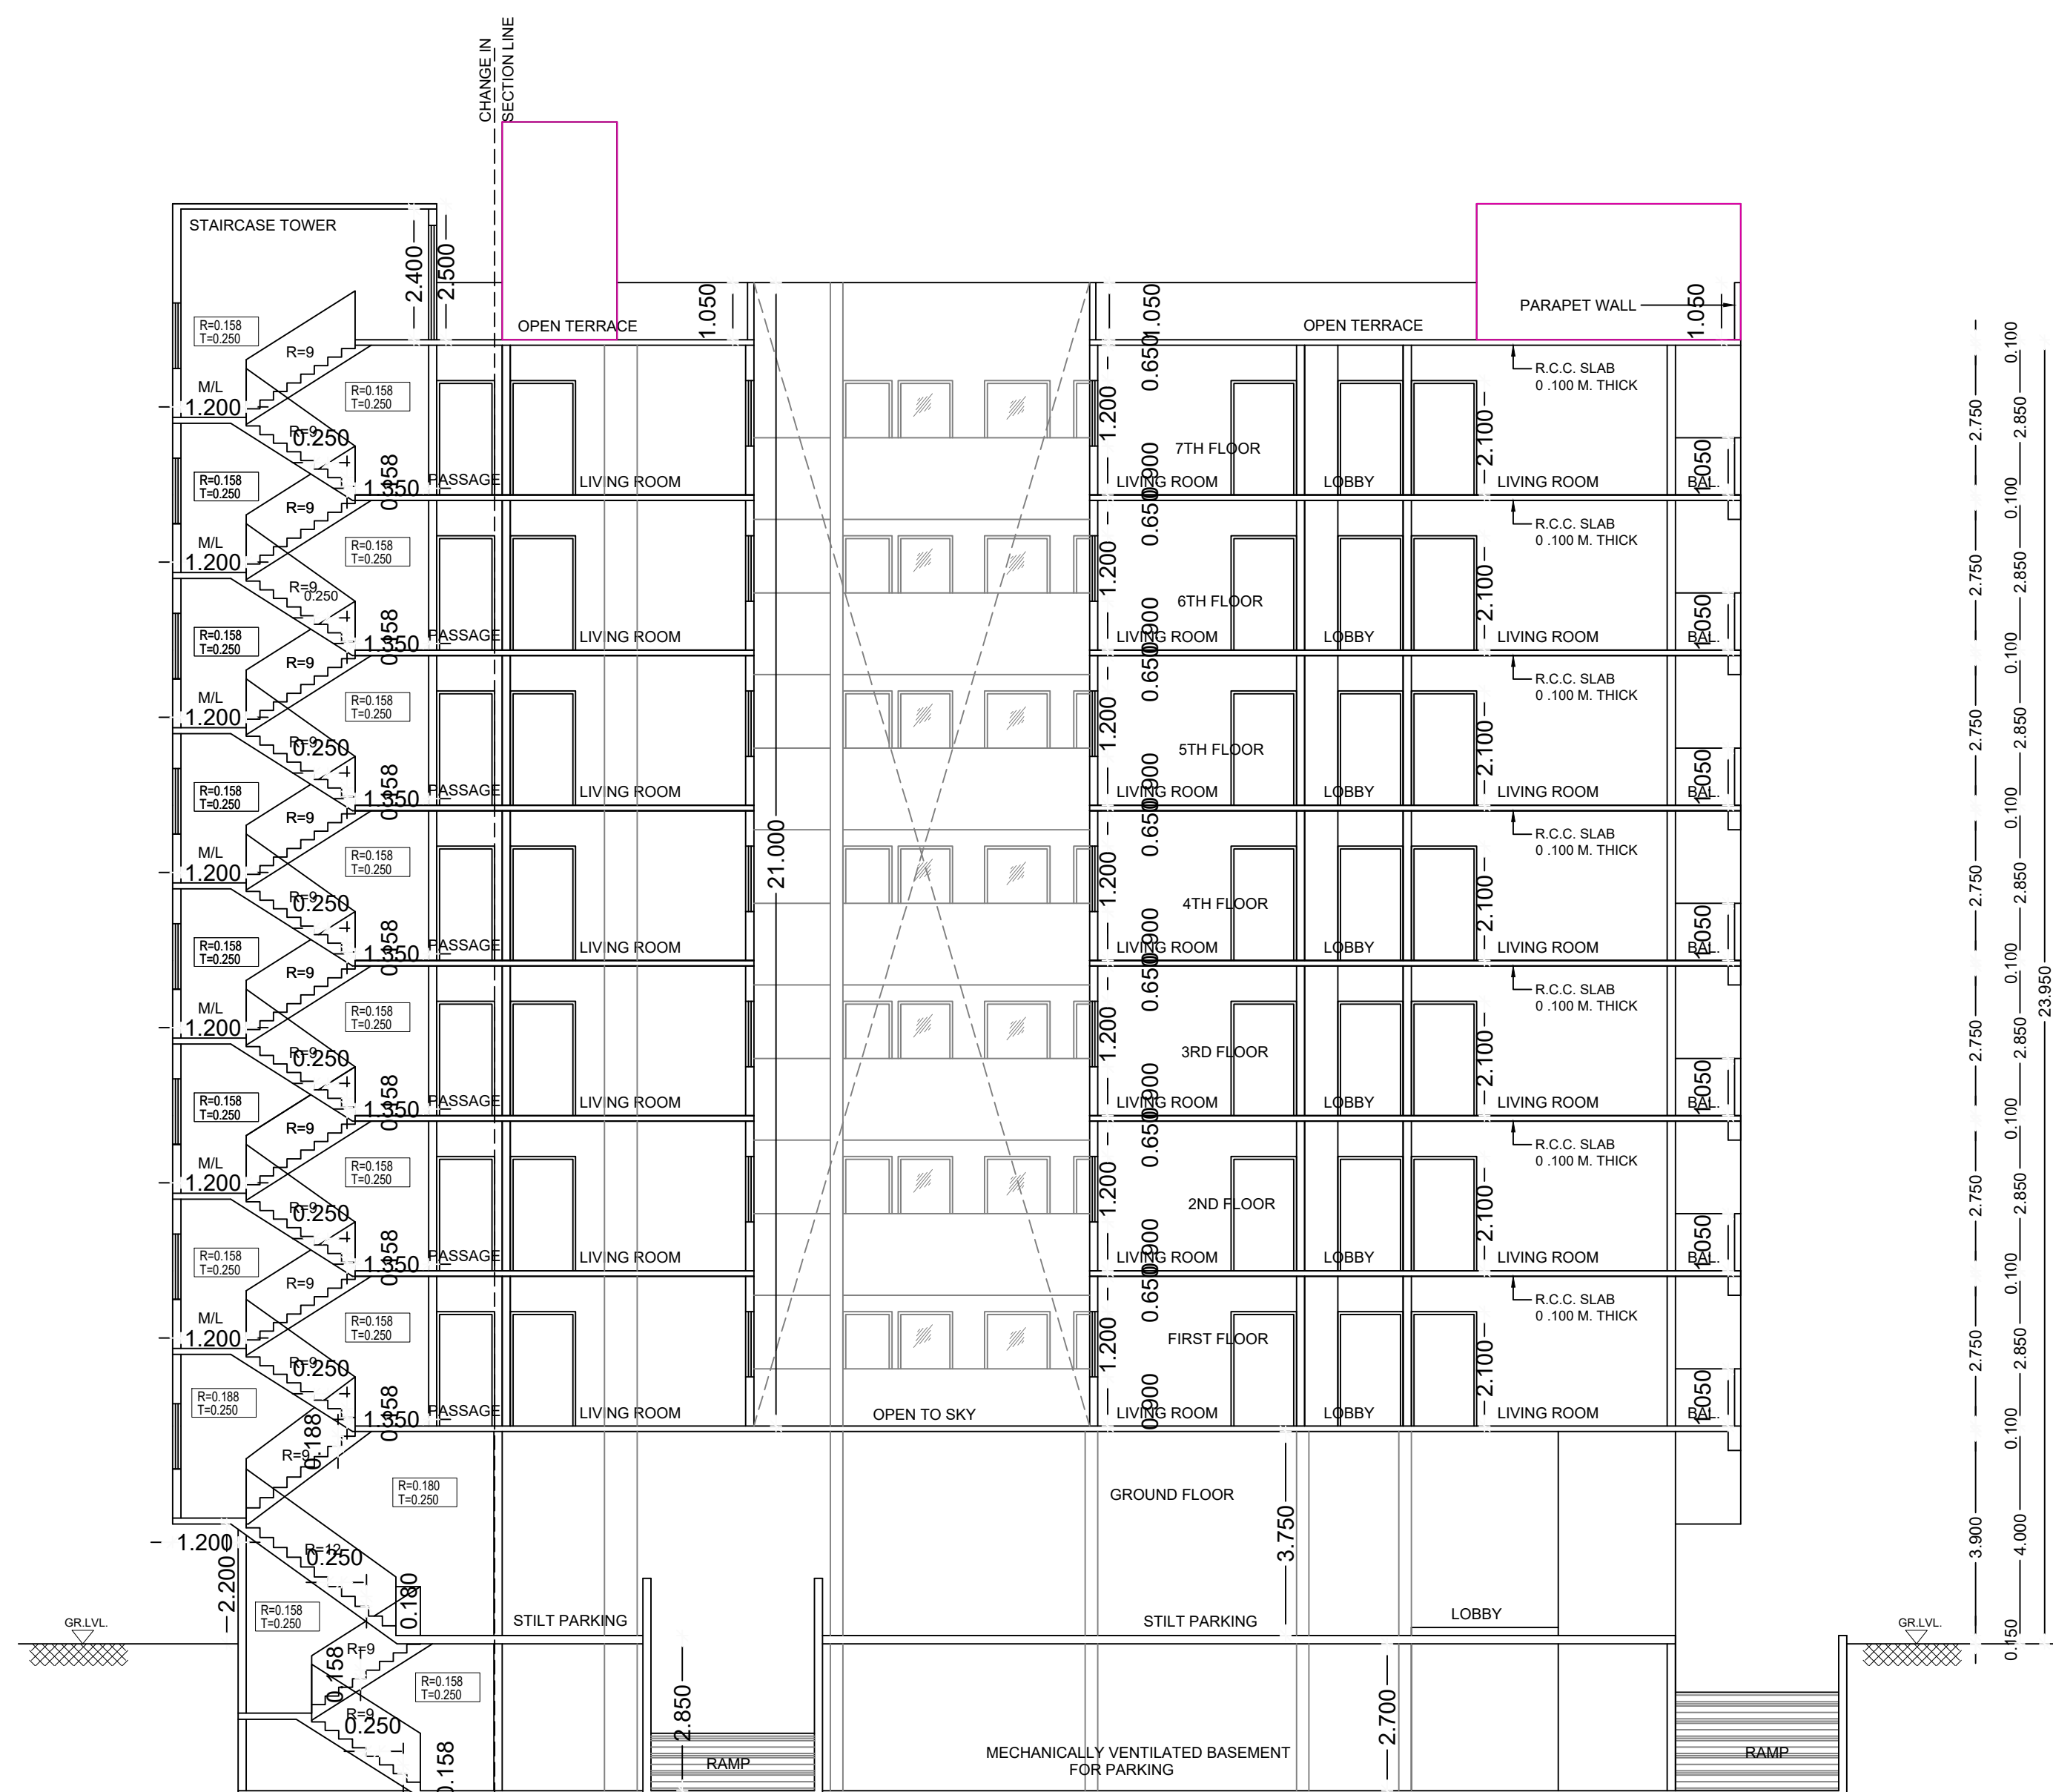

SECTION AT B-B'
(SCALE: 1:100)

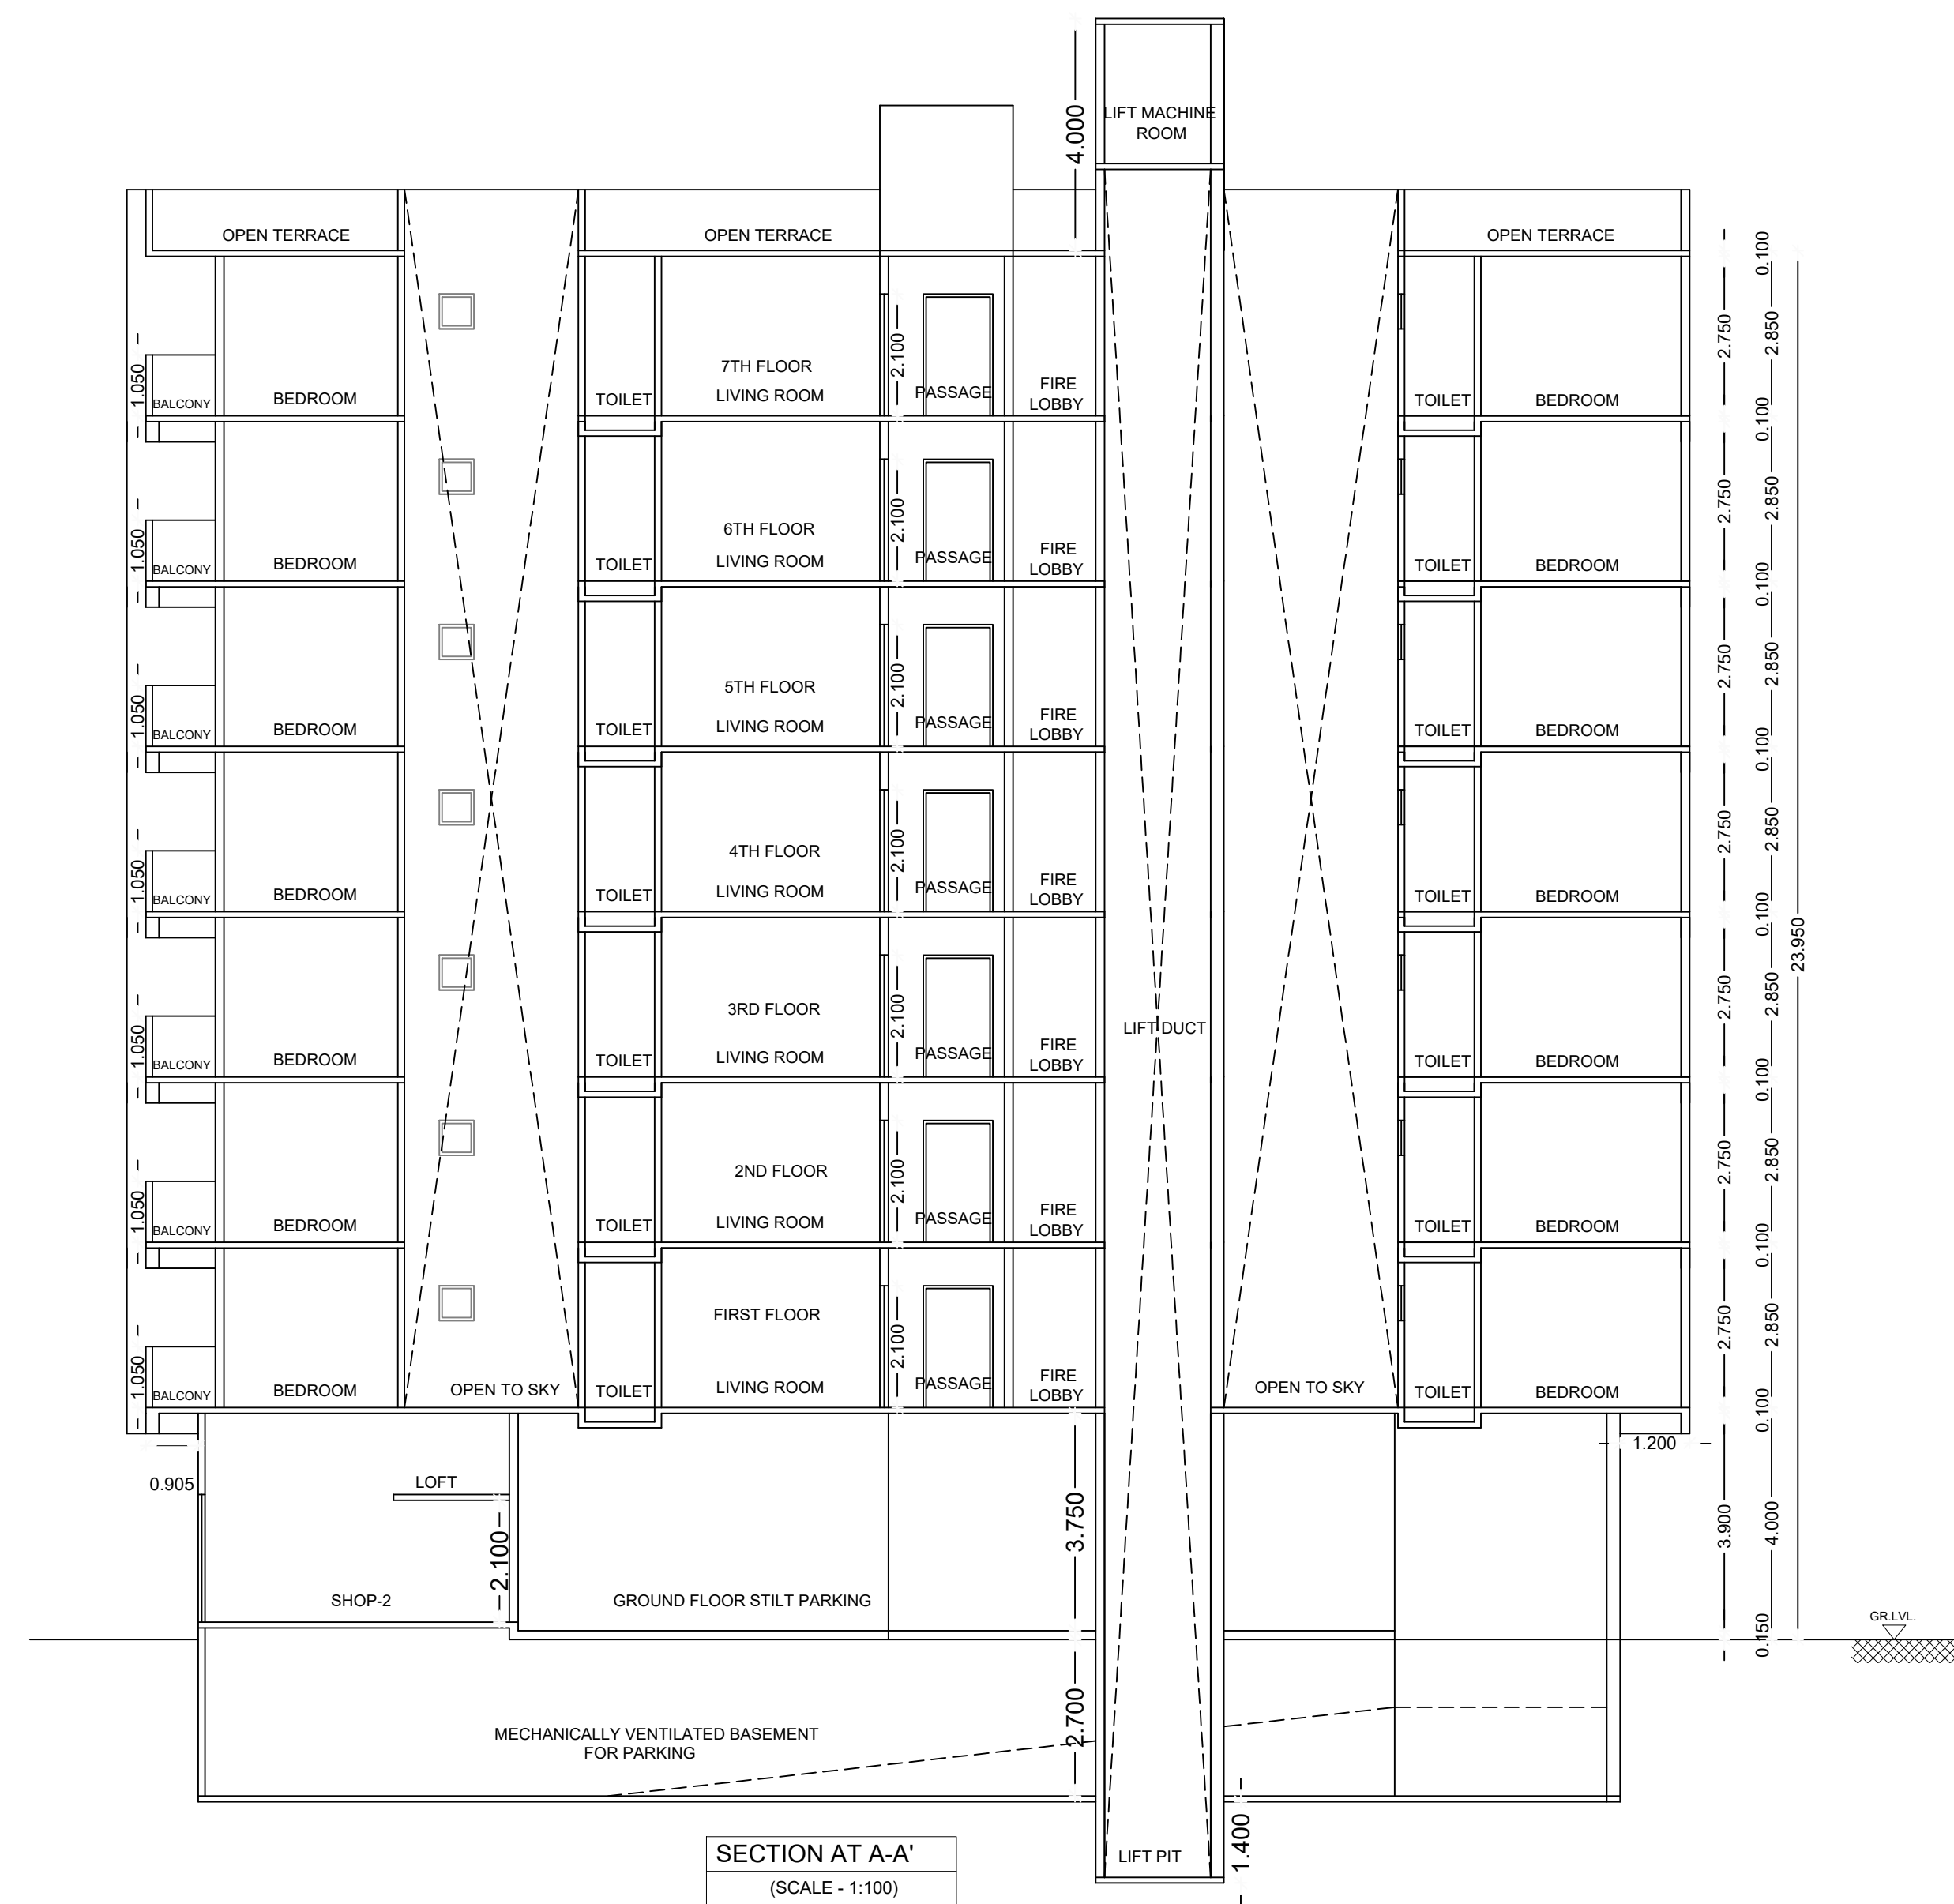


SECTION AT A-A'
(SCALE: 1:100)



SECTION AT C-C'
(SCALE: 1:100)

Signature Not Verified

Digitally signed by Prashant Shantnagar Sawade
Date: 2024.06.14 17:40:07 +05'30'
Reason: Approved Drawing
Location: Nagpur Municipal Corporation
Project Code: NMO-23-60705
Application Number: 19M02024APU02491
Proposal Number: 208118
Certificate Number: 19M02024APU02491

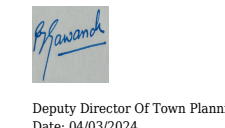

Digitally signed by Prashant Shantnagar Sawade
Date: 2024.06.14 17:40:07 +05'30'

Proforma 1: Area Statement	
1. Area of plot (Minimum area of a, b, c to be considered) or area of subplot with sanctioned layout No. and subplot No.	1196.71
2. (a) as per ownership document (7/12, CTS extract)	1196.71
(b) as per TLR or City Survey measurement sheet	1196.71
(c) as per Demarcated drawing area	1196.71
3. Entire area (1-2)	1196.71
4. Deductions for	-
(a) Proposed D.P./D.P. Road widening Area (Service Road/Highway widening)	0.00
(b) Any D.P. Reservation area	0.00
(Total area)	0.00
5. Balance area of plot (3-4)	1196.71
6. Amenity Space	0.00
(Applicable if (1) > 20000 sqmt	-
(Required - (a) Upto 20000 sqmt - Nil	-
(b) Above 20000 sqmt - (a) + 5 % of Total area	0.00
7. Net Plot Area (5-6)	1196.71
8. Recreational Open Space	-
(a) If area (b) is more than 4000 sqmt - 10 % of (b) is required	0.00
Proposed	0.00
(b) If area is less than 4000 sqmt - Check -	-
(c) If it is full number like 1,2,125,419 etc. As per 7.12 extract or City Survey Number - No Recreational open space is required	-
(d) If it is subdivision like 1/2, 2/5, 1/251, 4191 etc then recreational open space is required	-
(A) 10 % Subject to minimum 200 sqmt	0.00
Proposed	0.00
(B) Exemption to leave open space subject to availing basic F.S.I. of 75 %	-
(C) Exemption to leave open space subject to payment of 10 % land value of land at (7) as per annual statement of rate.	-

Certificate of Area:
Certified that the plot under reference was surveyed by me on 2023-07-17 and the dimensions of sides etc. of plot stated herein are as measured on site and the area so worked out tallies with the area stated in document of Ownership/ T.P. Scheme Records/Land Records Department/City Survey records.
Signature _____
(Name of Architect/ Licensed Engineer/ Supervisor.)

Owner's Declaration -
I/We undersigned hereby confirm that I/We would abide by plans approved by Authority / Collector. I/We would execute the structure as per approved plans. Also I/We would execute the work under supervision of proper technical person so as to ensure the quality and safety at the work site.

Owner (s) name and signature _____
Architect/ Licensed Engineer/ Supervisor name and signature _____
Job No. _____

Postal Address : Plot No. 12, Ring Road, Anandnagar, Nagpur, Maharashtra-440024, Opp. Bhoja Masjid, Near Nagpur

DESCRIPTION OF PROJECT :
Type of Proposal - Mixed
BUILDING ON CTS No./SURVEY NO.-172
SITE ADDRESS -
HUKESHVARANAGPUR

Name of Engineer - ASHOK MADHUKAR MANKAWADE
LOGO _____
ADDRESS OF OFFICE _____
OFFICE -
HANUMAN MANDIR VIBHAG SHANTNAGAR COLONY, DTR NO. 107, NAGPUR

OWNERS SIGN _____
Verified by architect _____
TECHNICAL PERSON SIGN _____
Signature Not Verified

SCALE: 1:100 Date: 12/01/24
JOB NO: NMO-23-60705 CHECK BY: -

SUBMISSION DRAWING