






PROP. SITE
KH. NO.-78/4

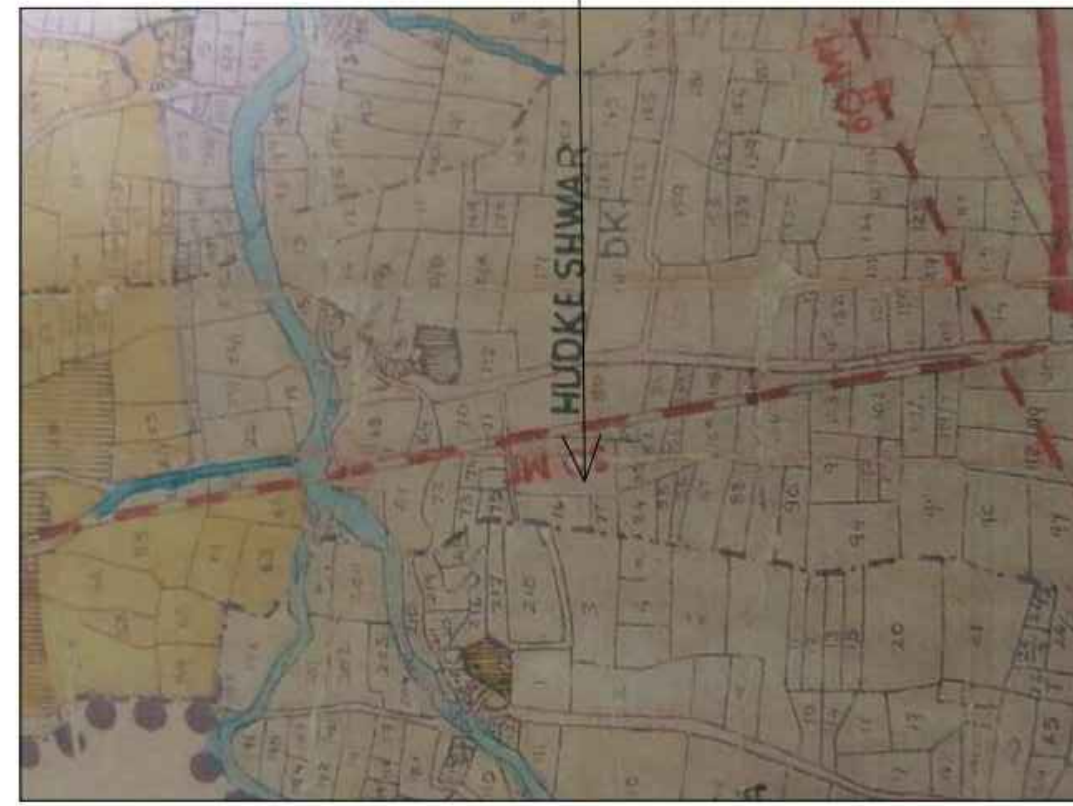


PROP. SITE
KH. NO.-78/4

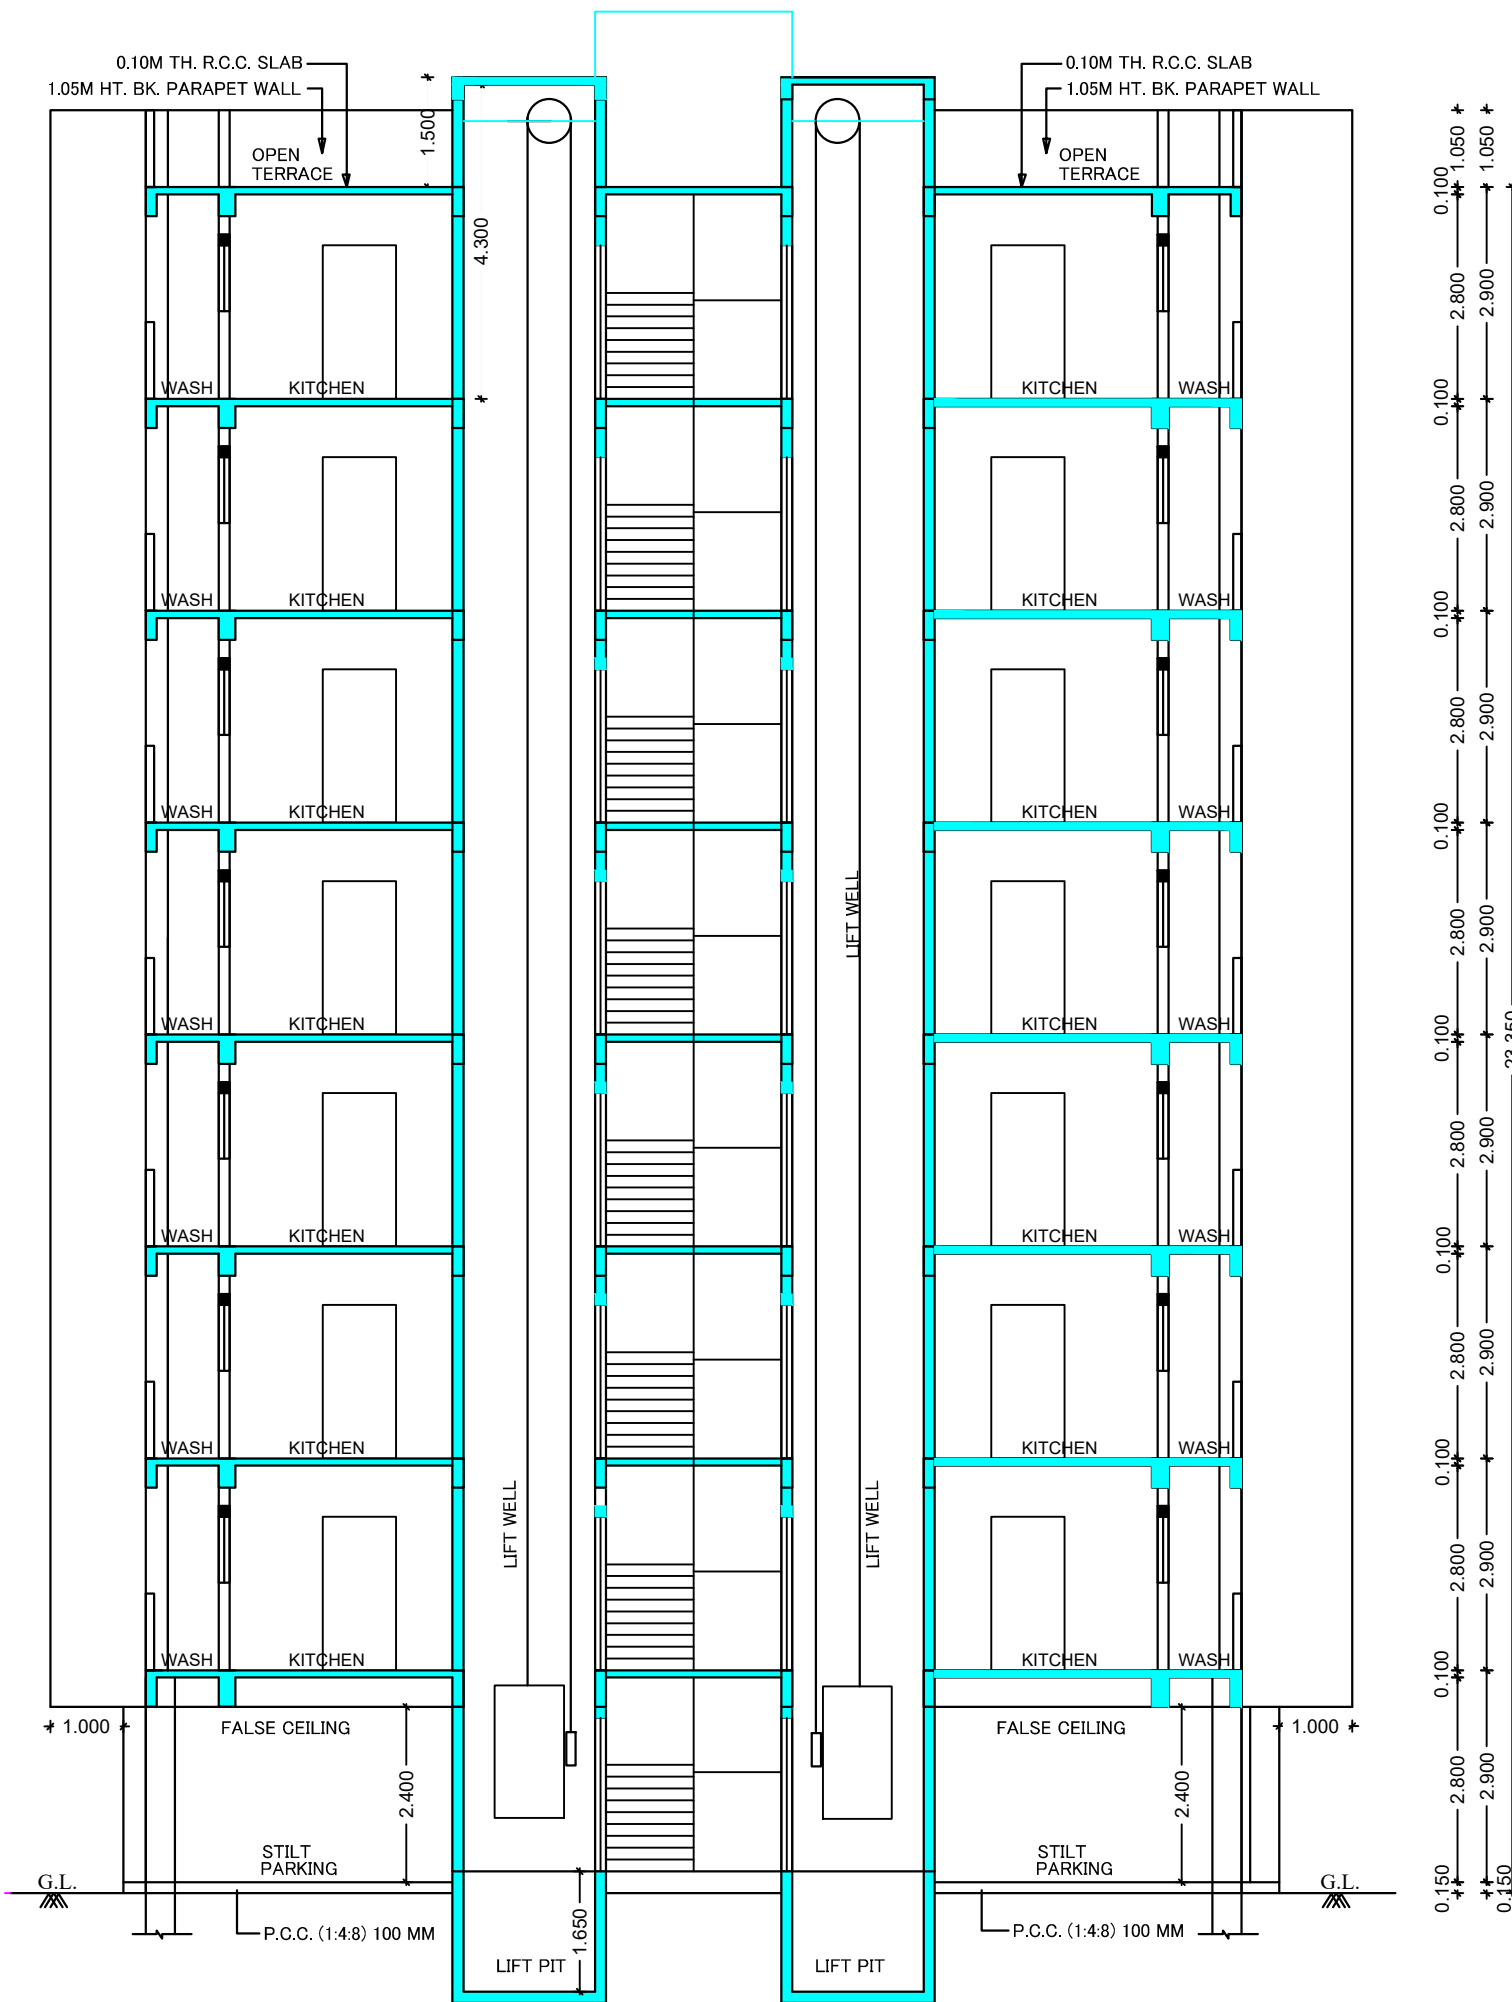


SECTION [B]-[B]

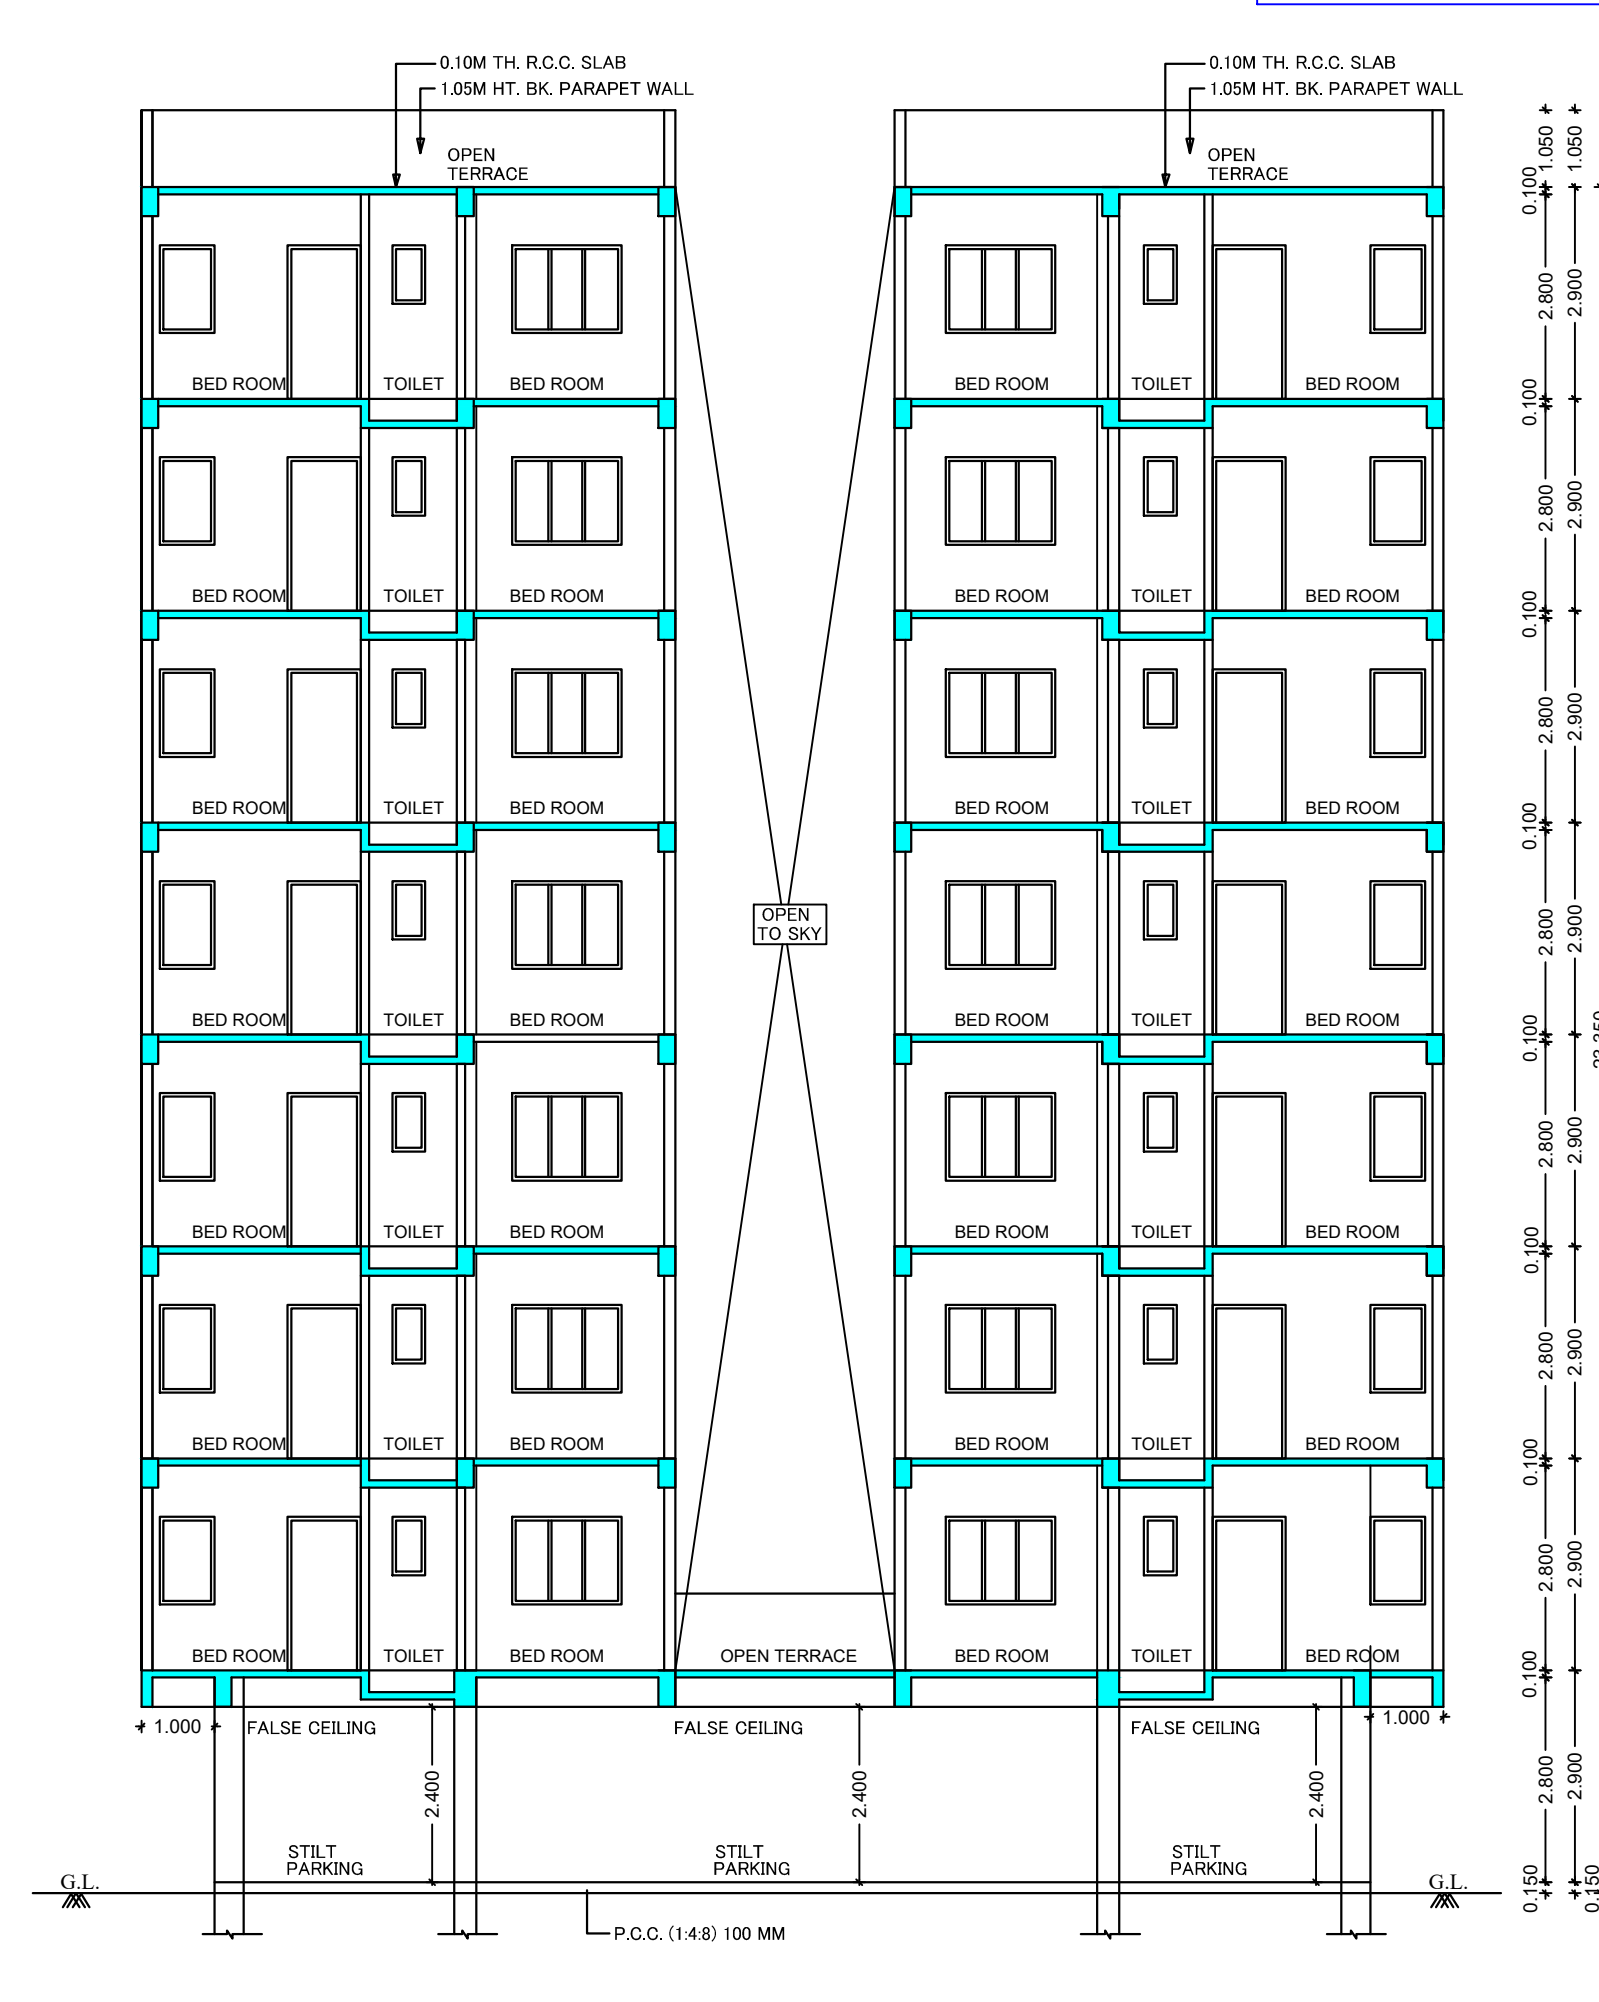


SECTION [C]-[C]

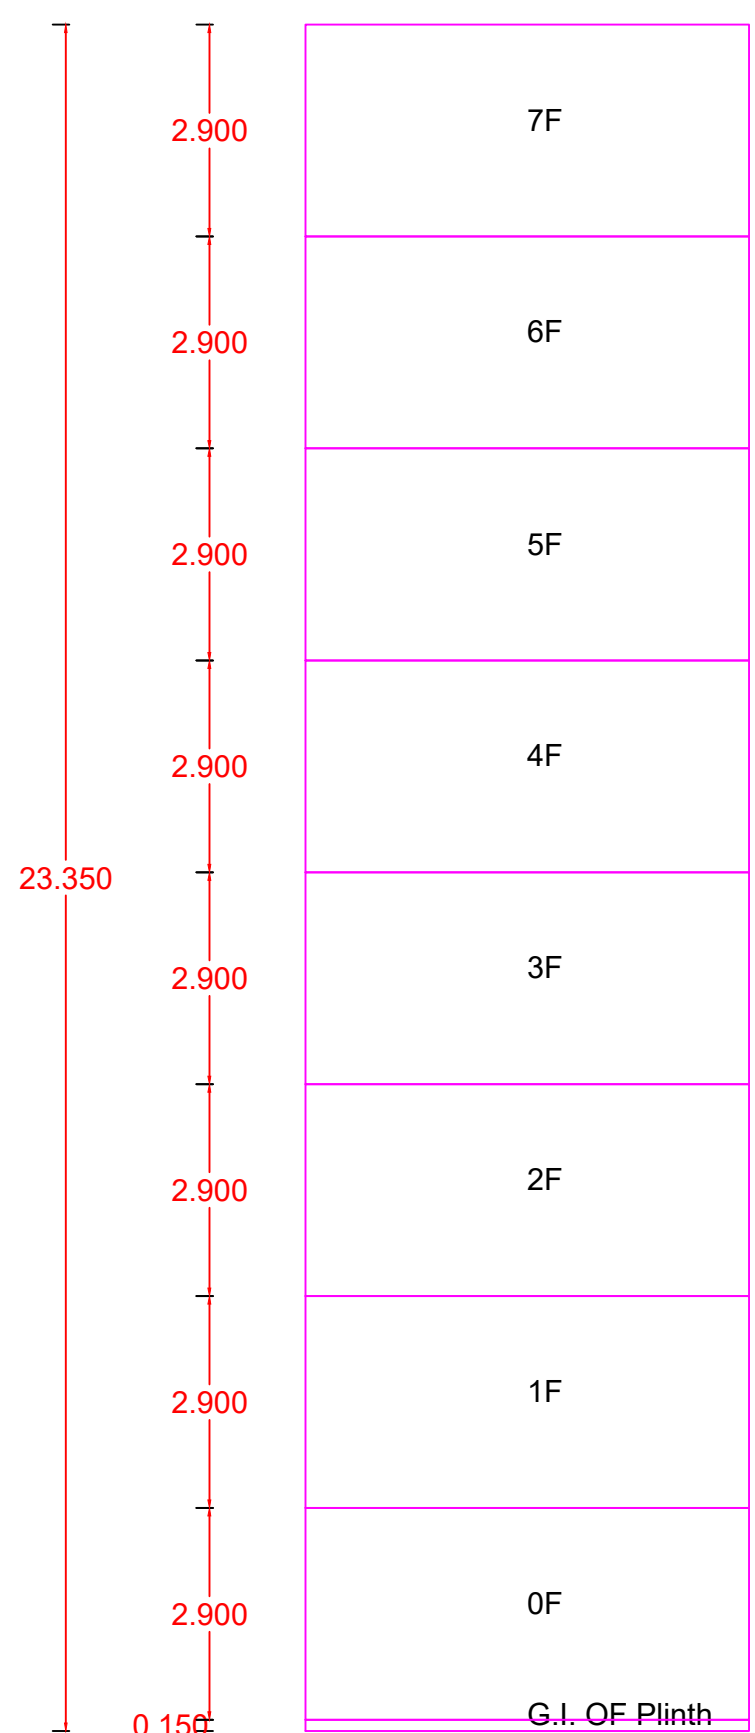


SECTION VIEW - RESIDENTIAL

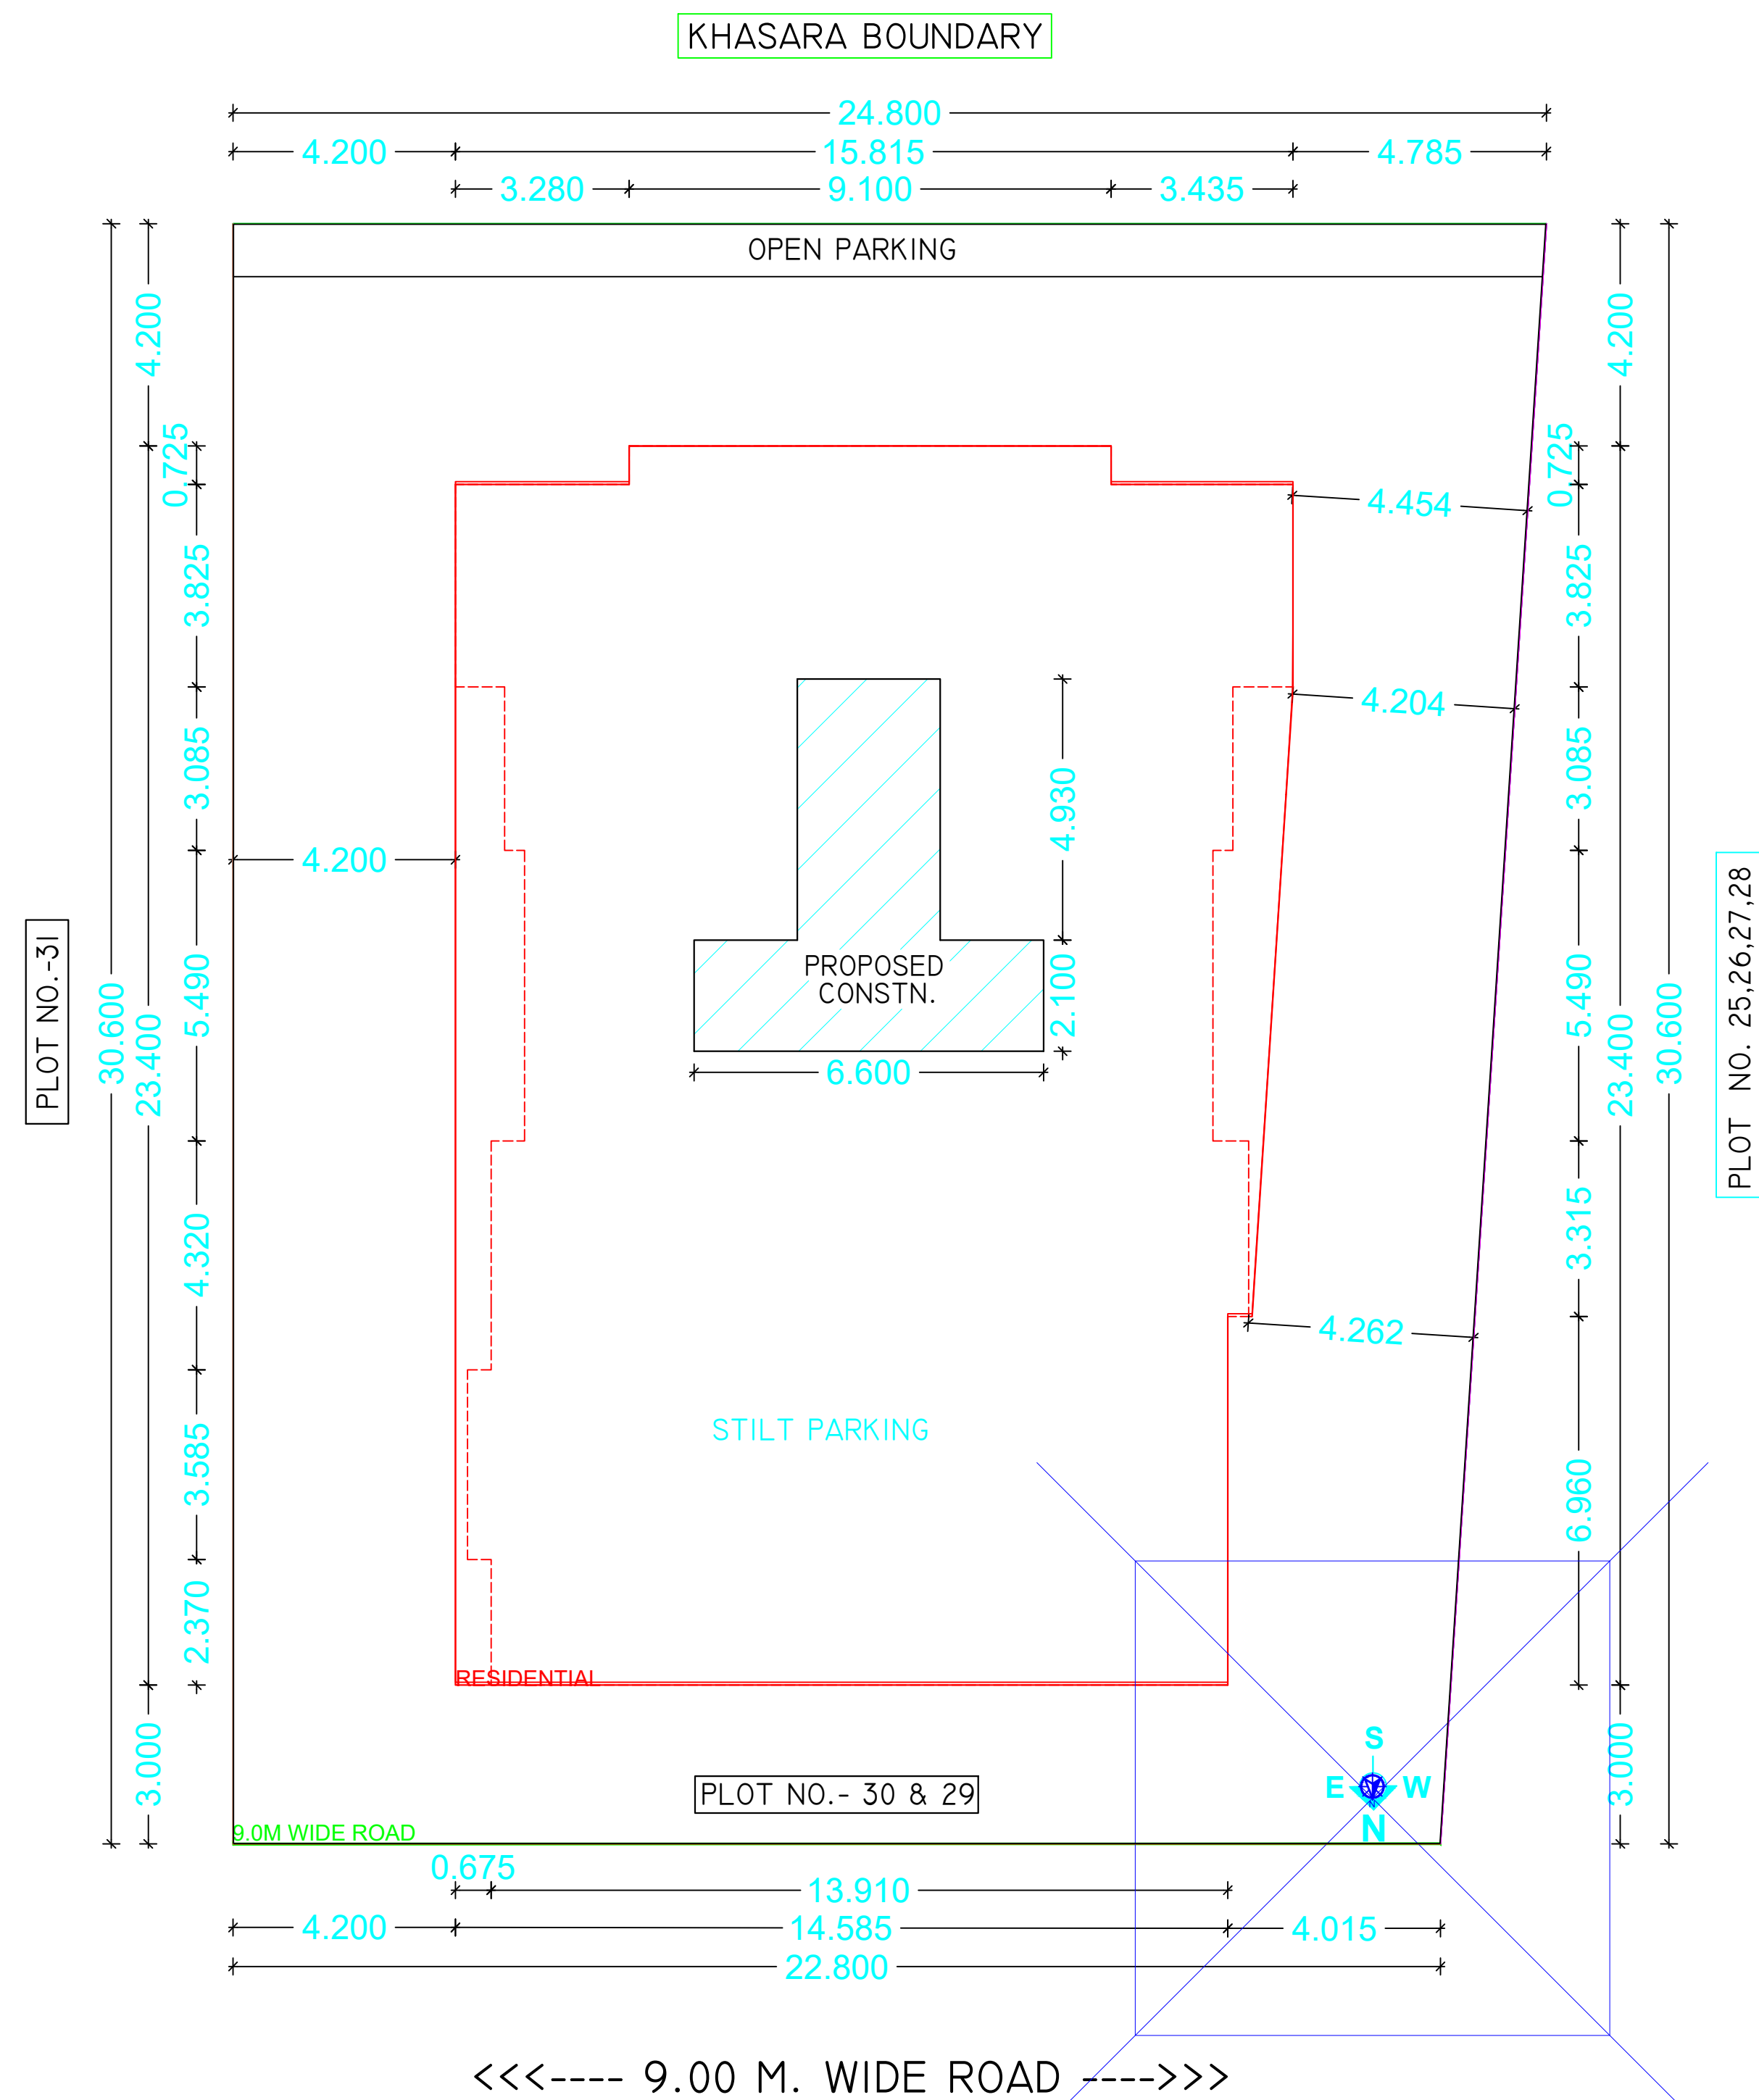


BLOCK PLAN
SCALE(1:100)

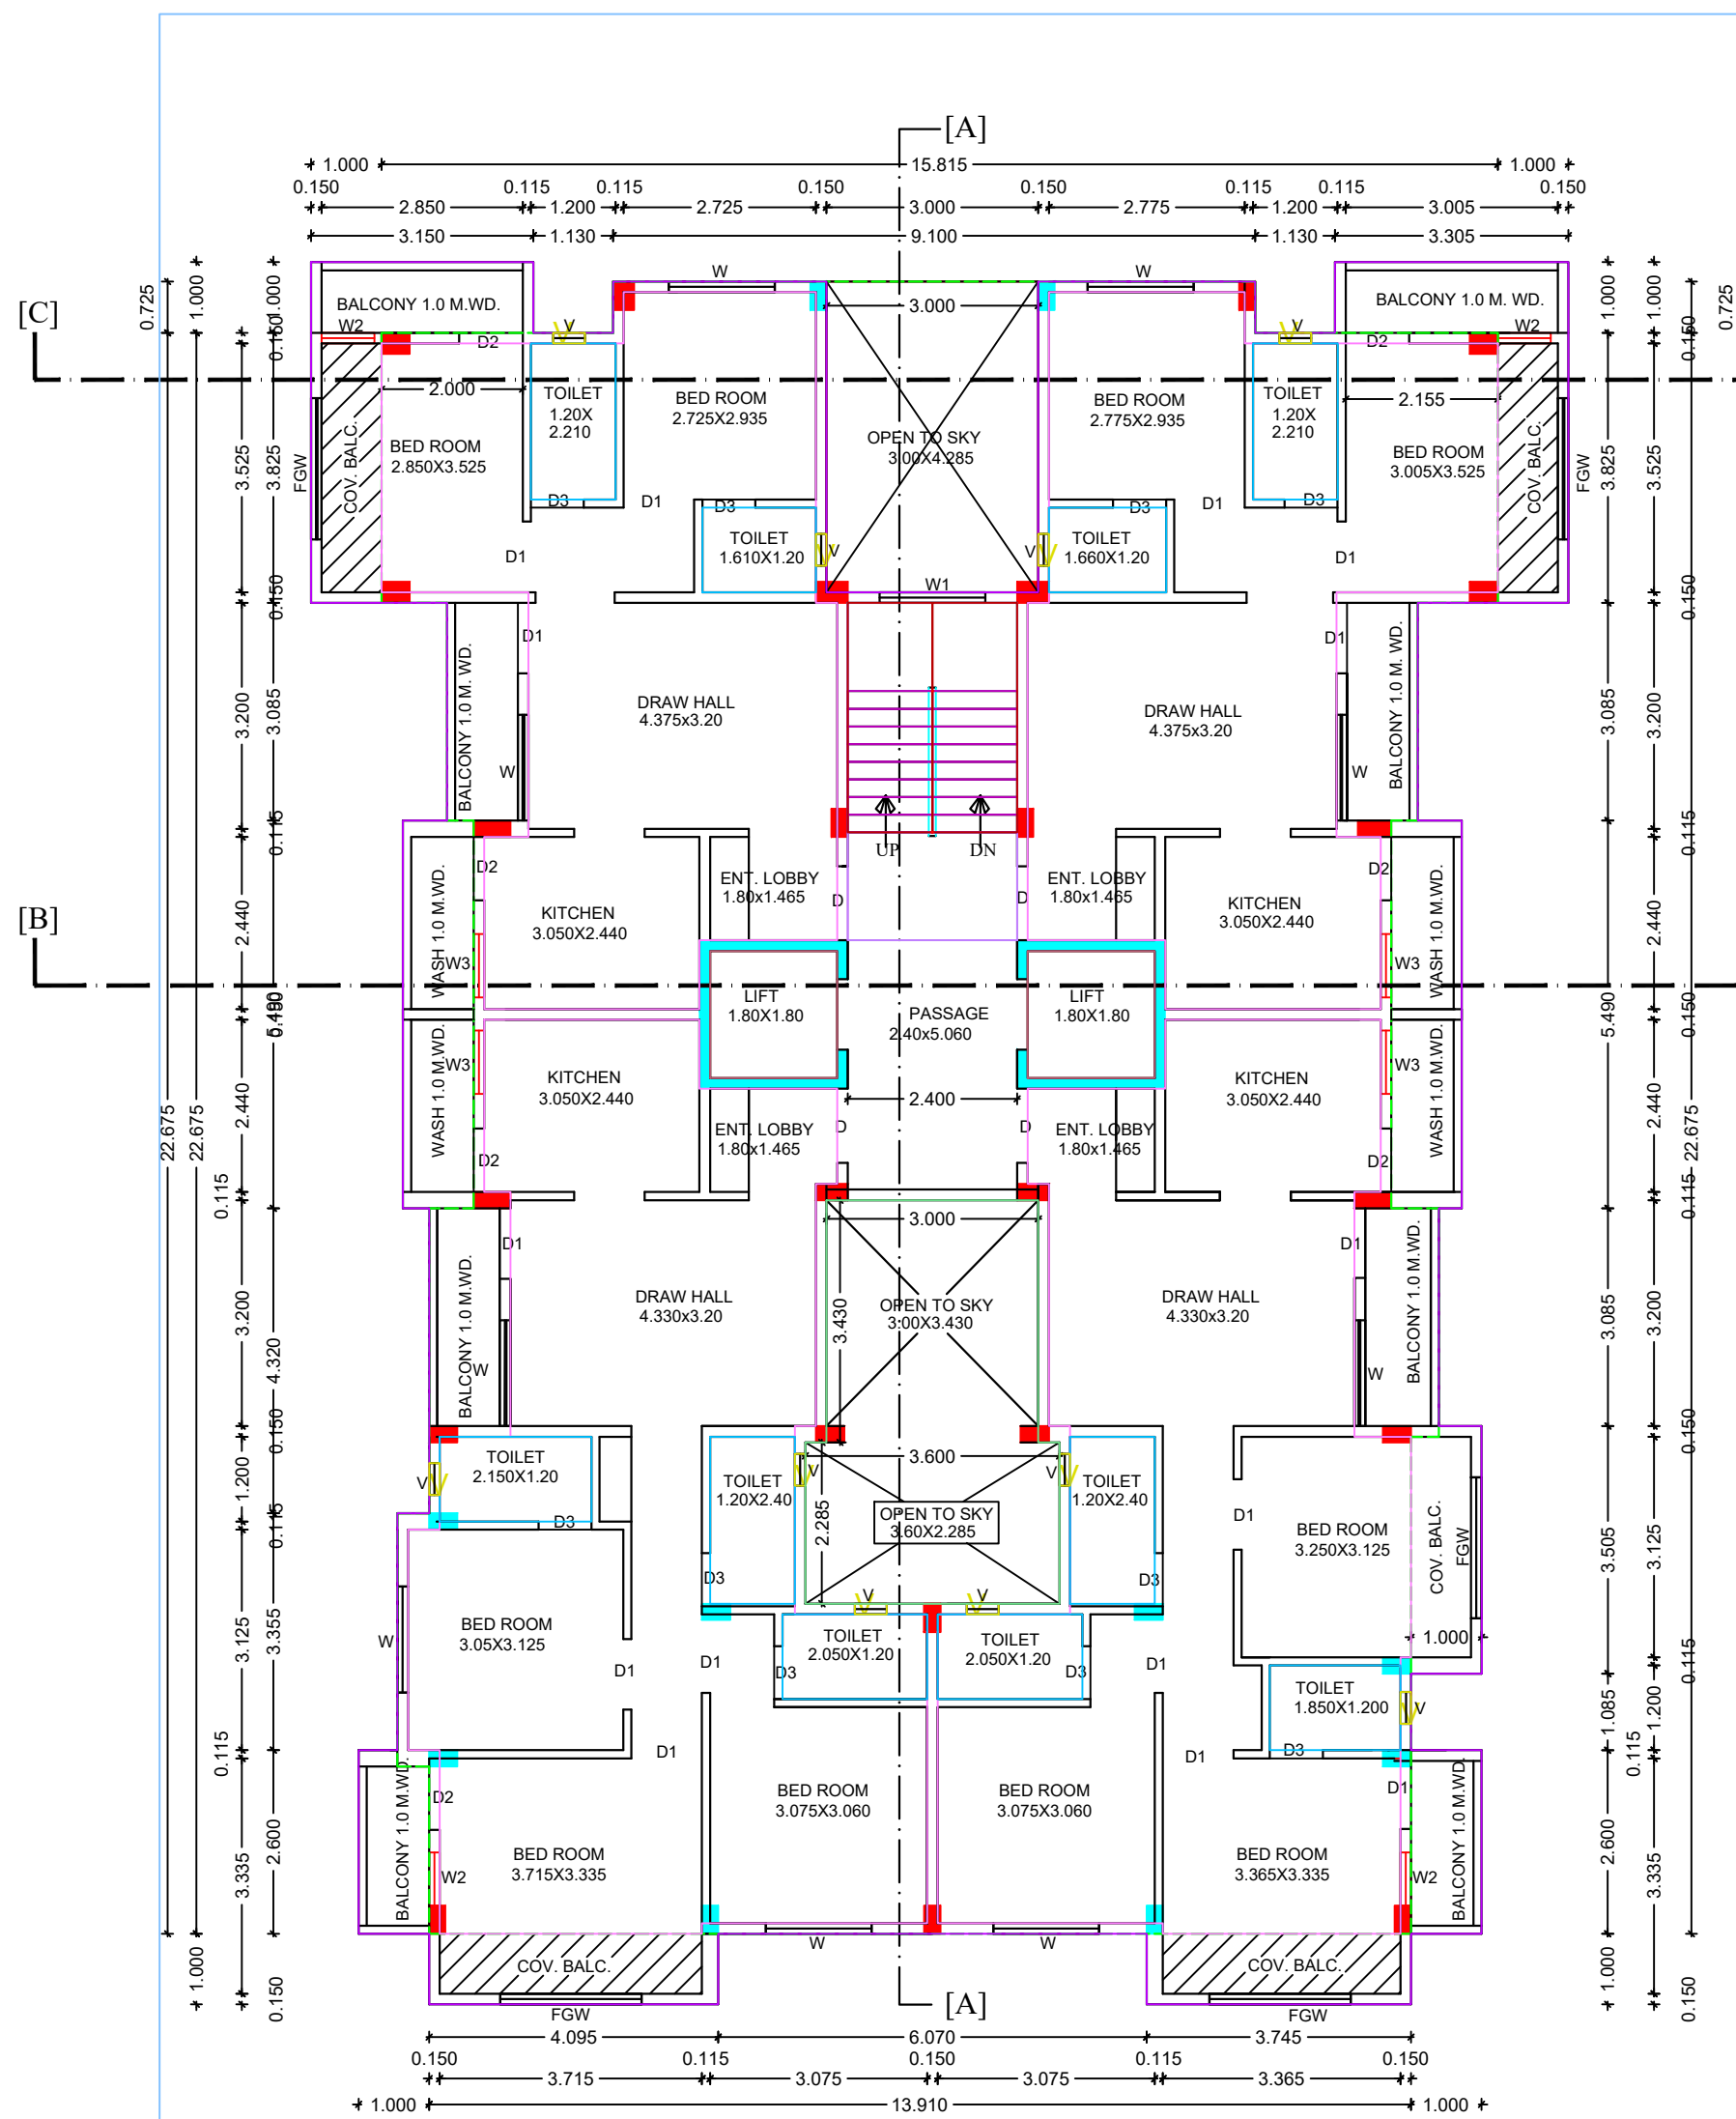


TYPICAL FLOOR PLAN
(2ND, 3RD, 4TH, 5TH, & 6TH.)
SCALE:1:100

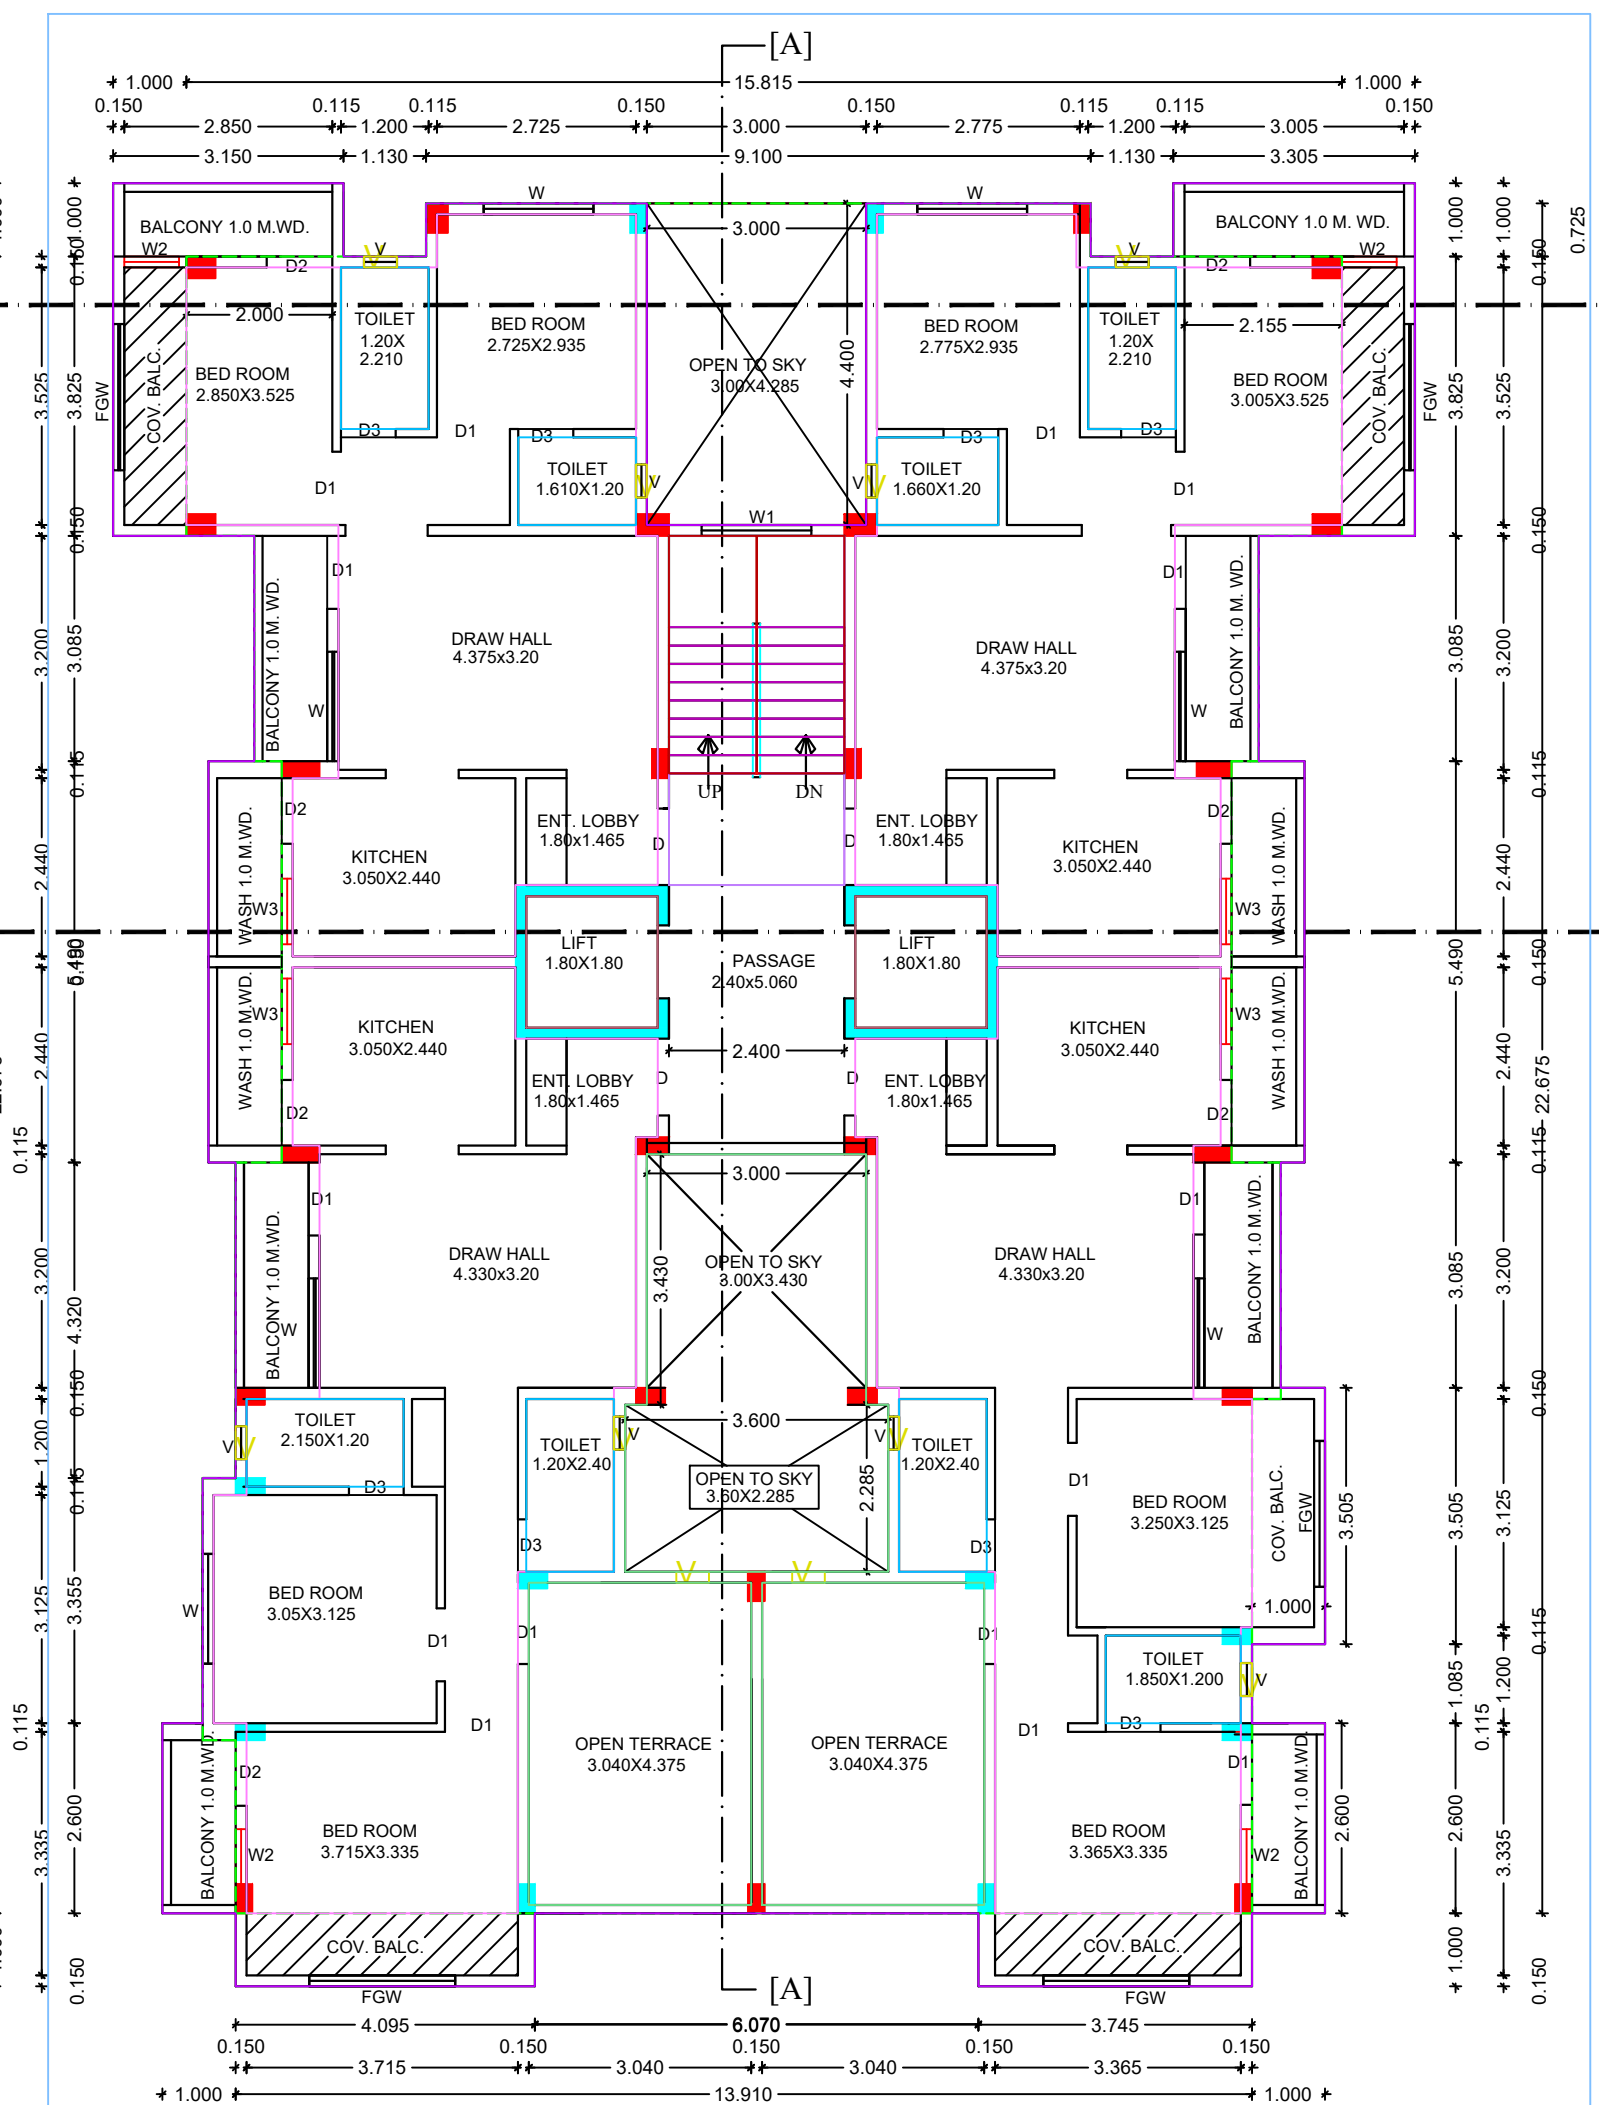


SEVENTH FLOOR PLAN

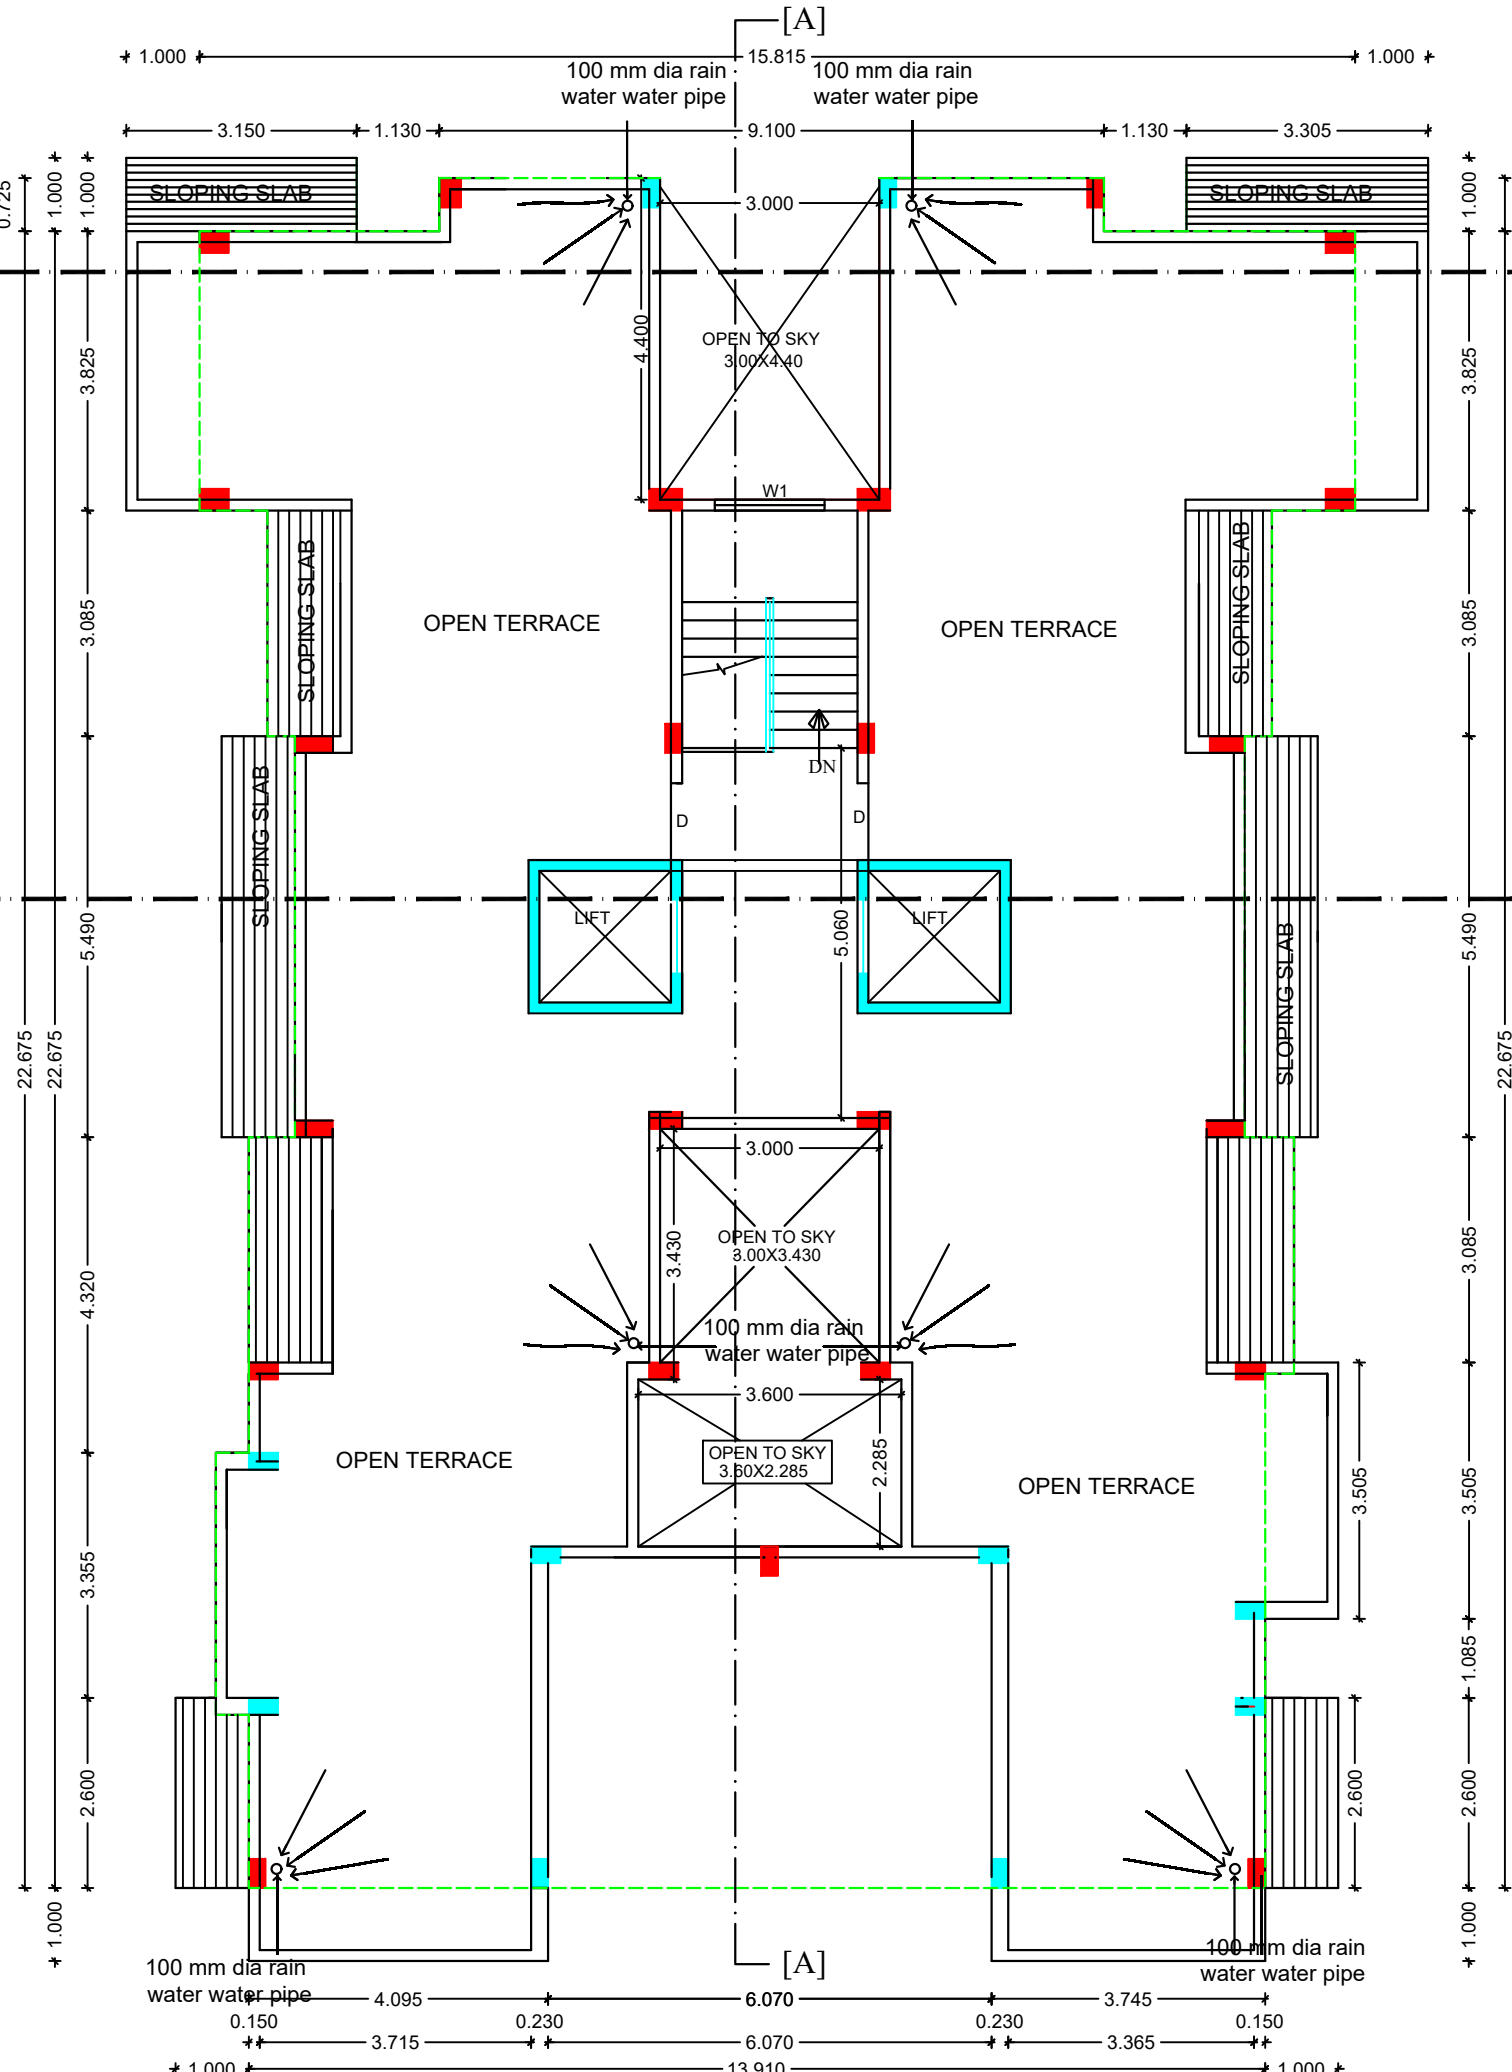


TERRACE FLOOR PLAN

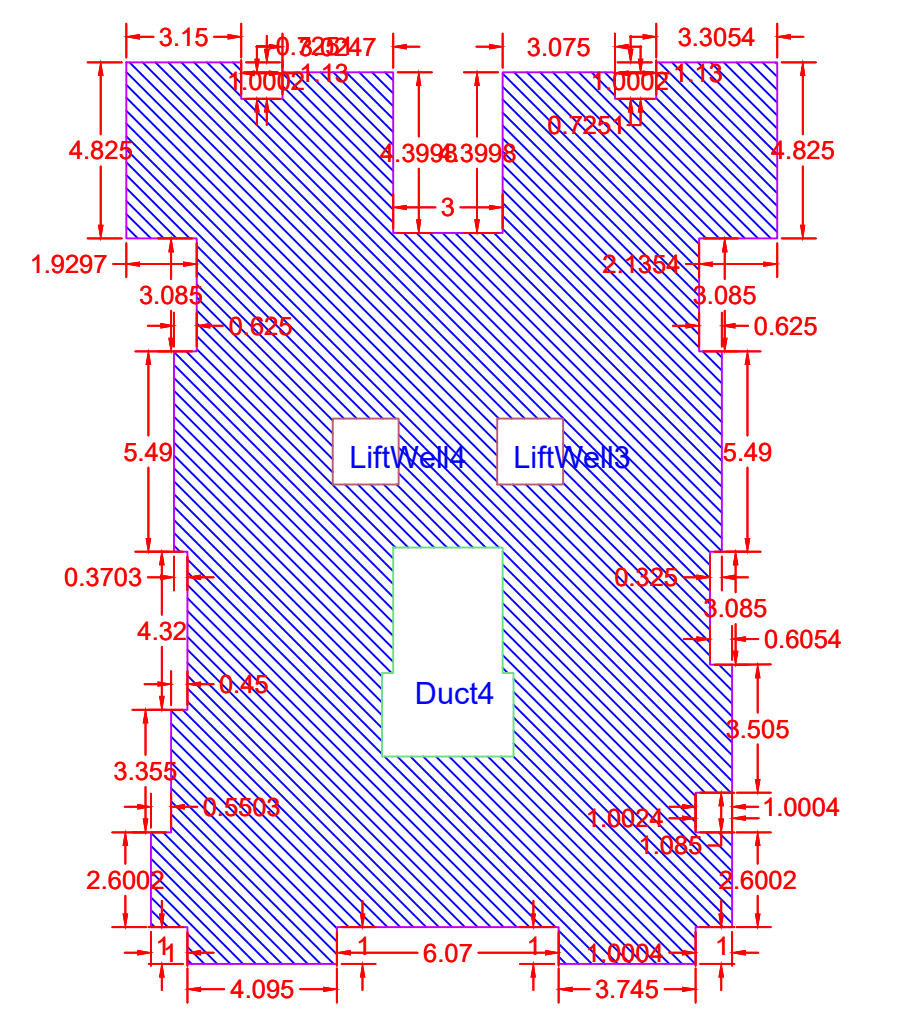


BUILT-UP AREA CALCULATION 2ND TO 6TH FLOOR RESIDENTIAL

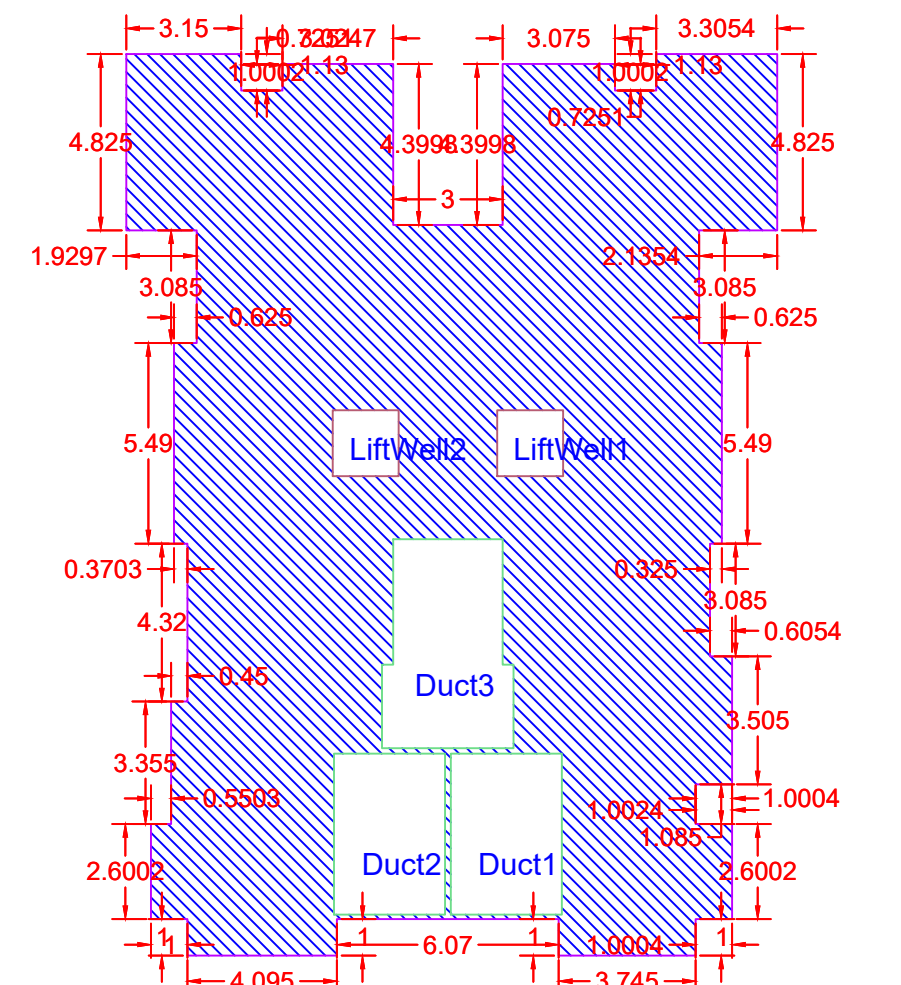

BUILT-UP AREA CALCULATION SEVENTH FLOOR RESIDENTIAL

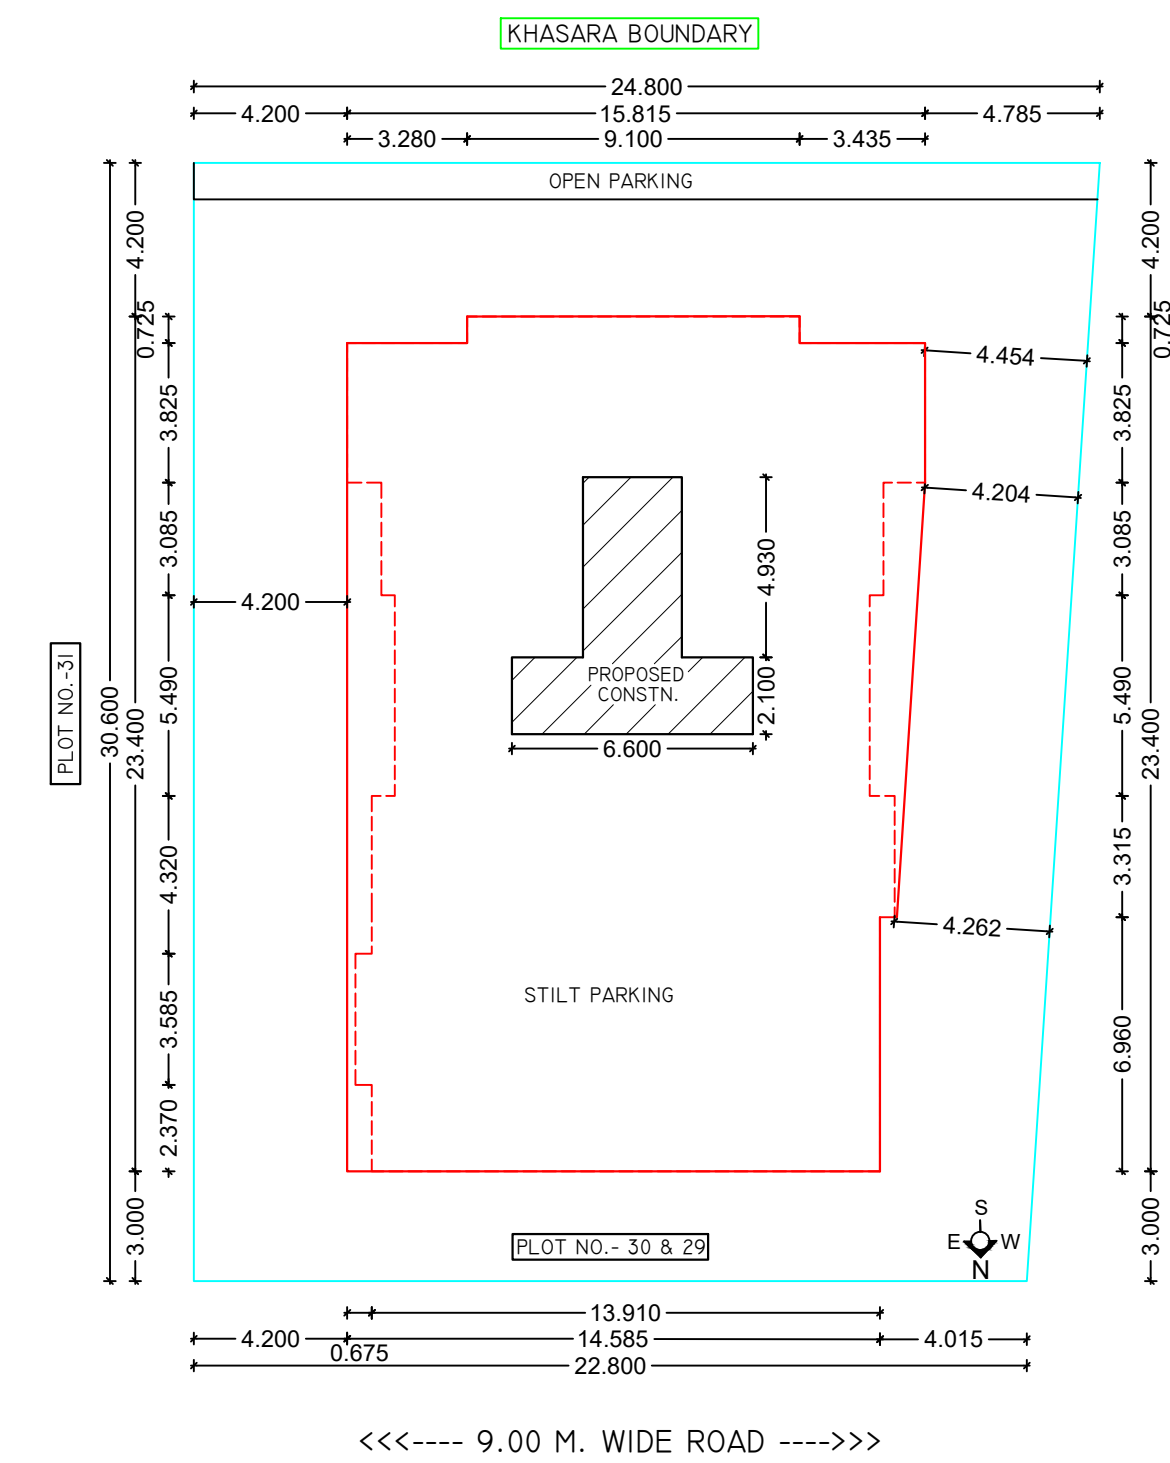

SITE PLAN

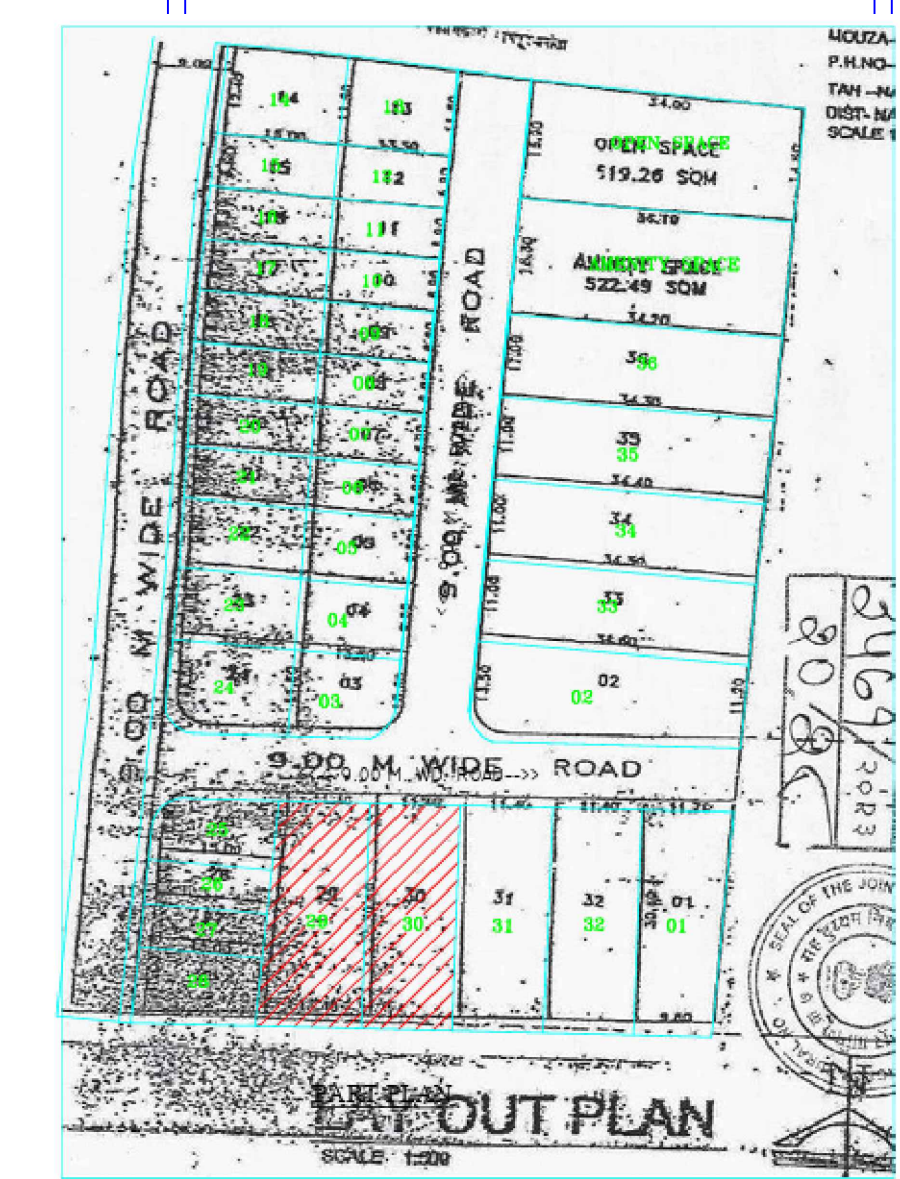

LAYOUT PLAN

Signature Not Verified

Digitally signed by P. R. Shelote
Date: 2024.07.12 16:08:22
Reason: Approved Drawing
Location: Nagpur
Project Code: NMO-23-42165
Application Number: NMO/2023/42165/484
Proposal Number: 215773
Certificate Number: NMO/2024/APL/02353



Digitally signed by P. R. Shelote
Date: 2024.07.12 16:08:22

KAMAKSHI SARDAR
Postal Address: Vihar Road Nagpur 440002 SHOP NO-2 KESHAV
SARUTU PULE LANE, MAHAL, NAGPUR-440002 B-162A DERAWAL
NAGAR, MODEL TOWN N. NORTH WEST DELHI-110008 PLOT NO.-17,
DWARAKA SADAN, GANDHINAGAR, NAGPUR-440002

DESCRIPTION OF PROJECT :

Type of Project: Residential
BUILDING ON CTS. NO. SURVEY NO.-75

SITE ADDRESS :

PLOT NO.- 29 Ramp, 30, KH. NO. 78/4, P.H. NO.-37 MOULZA, HUKERHAR IN
THE LAYOUT OF MAGADHAR, KIRISH KARANCHARI GRUIN
NIRMAN BAHAKARI SANSTHA, TAH.-NAGPUR (R), DISTT.-NAGPUR

Name of Engineer: MADHUKAR RAMU SHELOTE

ADDRESS OF OFFICE:

OFFICE:
ANKSHAY HEIGHT-4, OMKAR NAGAR, NAGPUR

OWNERS SIGN :

Verified by signpost

TECHNICAL PERSON SIGN

Signature Not Verified

SCALE : 1:100 Date: 20/05/23

JOB NO.-NMO-23-42165 CHECK BY :-

SUBMISSION DRAWING

AREA NAME	LENGTH	BREADTH	AREA(SQ.M)
AREA 1	10.00	10.00	100.00
AREA 2	10.00	10.00	100.00
