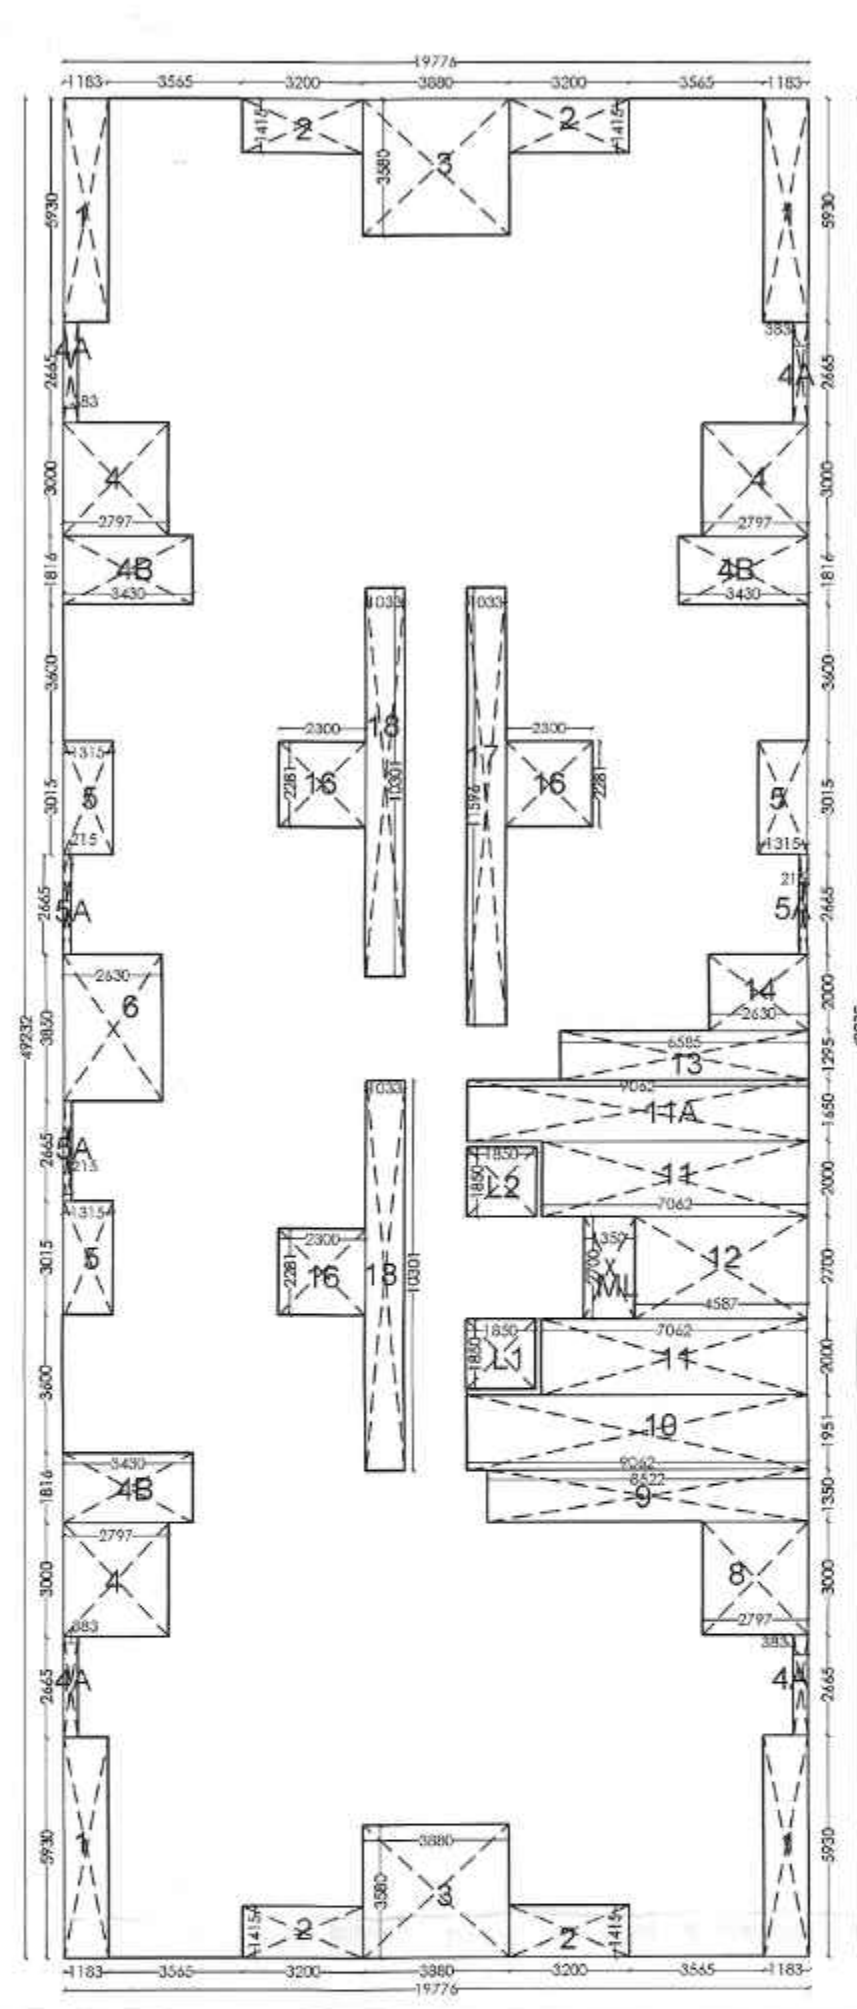
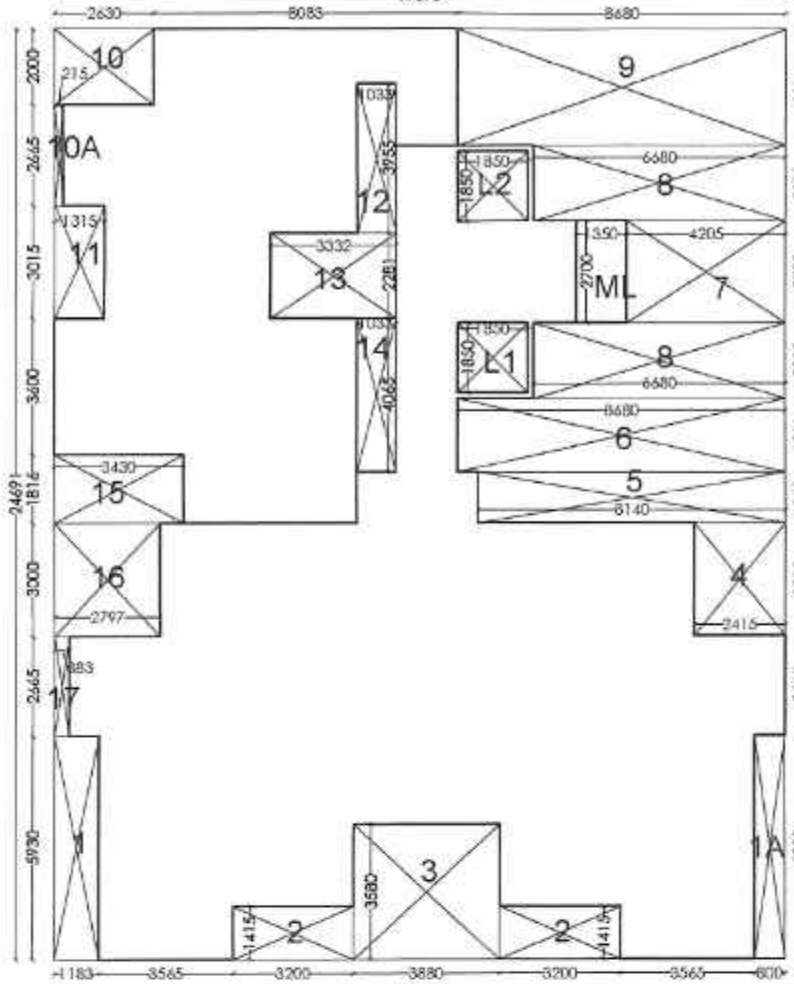
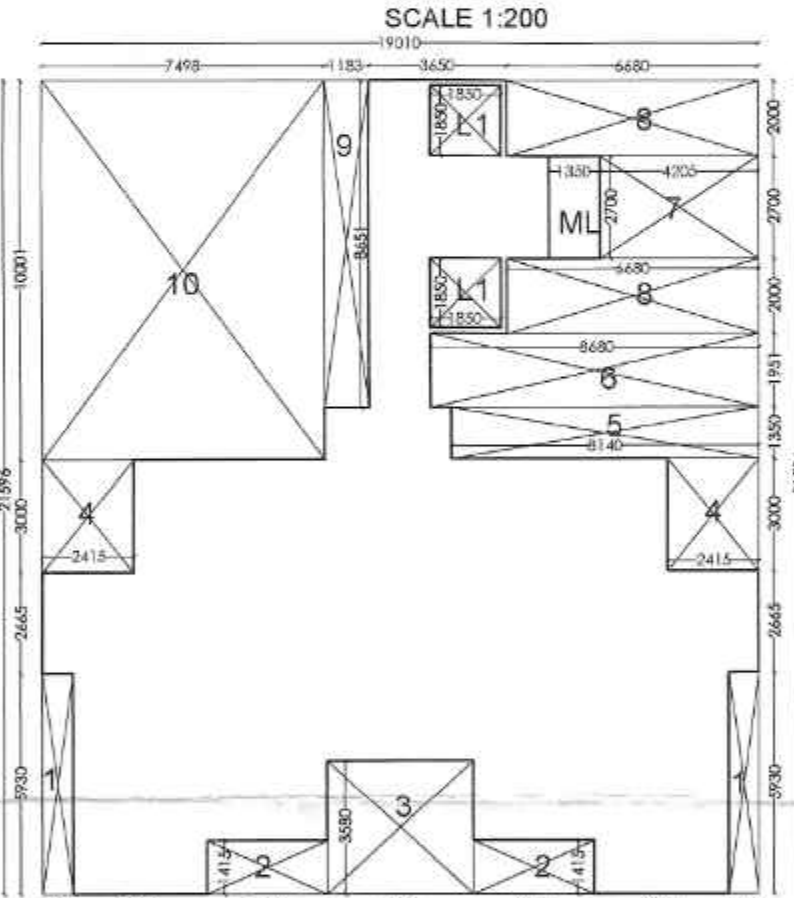


P-LINE BUILT UP AREA KEY PLAN FOR
TYPICAL 2ND & 3RD FLOOR PLAN
SCALE 1:200


BUILT UP AREA ON TYPICAL 2ND & 3RD FLOOR				
SR. NO.	NO.	DIMENSIONS	AREA	
A-BLOCK	1	19.776 X 49.232	973.612	
TOTAL				973.612
DEDUCTIONS				
L1	1	1.850 X 1.850	3.423	
L2	1	1.850 X 1.850	3.423	
ML	1	1.350 X 2.700	3.645	
1	4	1.183 X 5.900	28.051	
2	4	3.200 X 1.415	18.112	
3	2	3.880 X 3.580	27.781	
4	3	2.797 X 3.000	25.173	
4A	4	0.383 X 2.665	4.083	
4B	3	3.430 X 1.816	18.687	
5	3	1.315 X 3.015	11.894	
5A	3	0.215 X 2.665	1.719	
6	1	2.630 X 3.850	10.126	
8	1	2.797 X 3.000	8.391	
9	1	8.522 X 1.850	11.505	
10	1	9.062 X 1.951	17.680	
11	2	7.062 X 2.000	28.248	
11A	1	9.062 X 1.650	14.952	
12	1	4.587 X 2.700	12.385	
13	1	6.585 X 1.295	8.528	
14	1	2.630 X 2.000	5.260	
16	3	2.300 X 2.281	15.739	
17	1	1.033 X 11.596	11.979	
18	2	1.033 X 10.305	21.282	
TOTAL SR.NO.(A-B)				312.076
TOTAL B/UP AREA ON PER FLOOR				661.536

P-LINE BUILT UP AREA KEY PLAN FOR
FOURTH FLOOR PLAN
SCALE 1:200

BUILT UP AREA ON 4TH FLOOR				
SR. NO.	NO.	DIMENSIONS	AREA	
A-BLOCK	1	15.393 X 24.691	478.831	
TOTAL				478.831
DEDUCTIONS				
L1	1	1.850 X 1.850	3.423	
L2	1	1.850 X 1.850	3.423	
ML	1	1.350 X 2.700	3.645	
1A	1	0.800 X 5.900	4.744	
2	2	3.200 X 1.415	9.056	
3	1	3.880 X 3.580	13.880	
4	1	2.415 X 3.000	7.245	
5	1	8.440 X 1.350	10.989	
6	1	8.680 X 1.951	16.935	
7	1	4.295 X 2.700	11.594	
8	1	6.680 X 2.000	13.360	
9	1	8.680 X 3.095	26.865	
10	1	7.630 X 2.000	15.260	
10A	1	2.215 X 2.665	5.903	
11	1	3.315 X 3.015	9.985	
12	1	1.033 X 3.015	3.095	
13	1	3.315 X 2.381	7.800	
14	1	1.033 X 4.065	4.199	
15	1	5.430 X 1.816	6.229	
16	1	2.797 X 3.000	8.391	
17	1	0.383 X 2.665	1.021	
TOTAL SR.NO.(A-B)				185.628
TOTAL B/UP AREA ON PER FLOOR				293.203

P-LINE BUILT UP AREA KEY PLAN FOR
TYPICAL FIFTH TO SEVENTH FLOOR PLAN
SCALE 1:200

BUILT UP AREA ON TYPICAL 5TH TO 7TH FLOOR				
SR. NO.	NO.	DIMENSIONS	AREA	
A-BLOCK	1	19.019 X 21.596	410.540	
TOTAL				410.540
DEDUCTIONS				
L1	1	1.850 X 1.850	3.423	
L2	1	1.850 X 1.850	3.423	
ML	1	1.350 X 2.700	3.645	
1	2	0.800 X 5.900	9.488	
2	2	3.200 X 1.415	9.056	
3	1	3.880 X 3.580	13.880	
4	2	2.415 X 3.000	14.490	
5	1	8.440 X 1.350	10.989	
6	1	8.680 X 1.951	16.935	
7	1	4.295 X 2.700	11.594	
8	2	6.680 X 2.000	26.720	
9	1	1.853 X 8.651	16.024	
10	1	7.498 X 10.001	74.987	
TOTAL SR.NO.(A-B)				208.634
TOTAL B/UP AREA ON PER FLOOR				201.905

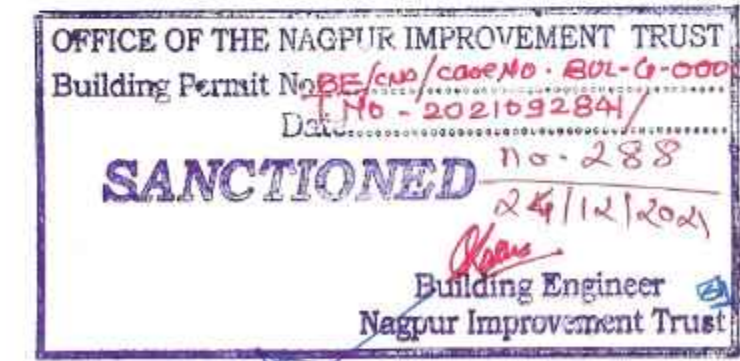ROOF RAINWATER HARVESTING SYSTEM
SHOULD BE PROVIDED WITHIN PLOT AREASECTION - AA
SCALE 1:100SECTION - BB
SCALE 1:100

JOB TITLE
PLAN SHOWING PROPOSED CONSTRUCTION OF
MULTI FAMILY RESIDENTIAL DWELLING UNIT,
ON PLOT NO.-06, KH.NO.- 25,
MOUZA-ZINGABAI TAKLI, MALIK MAKBUJA,
TAH-NAGPUR, DIST- NAGPUR

BELONGS TO
SHRI VINODKUMAR GARG
THROUGH P.O.A
SMT SHRUTI P. DHAWAN

SCHEDULE OF OPENINGS :

CODE	SIZE	SILL LVL	LTL LVL	REMARKS
W1	1800 x 1200	900	2100	ALUMINUM FRAME GLASS WINDOW
W2	1500 x 1200	900	2100	ALUMINUM FRAME GLASS WINDOW
W3	1200 x 1200	900	2100	ALUMINUM FRAME GLASS WINDOW
W4	900 x 900	1200	2100	ALUMINUM FRAME GLASS WINDOW
V	600 x 750	---	2100	LOVERED VENTILATOR
D	1065 x 2100	---	2100	T.V. DOOR
D1	915 x 2100	---	2100	RCC FRAME FLUSH DOOR
D2	765 x 2100	---	2100	RCC FRAME FLUSH DOOR
FRD	VARIES	---	2100	FIRE RESISTANT DOOR
SD	1500 x 2100	---	2100	GLASS SLIDING DOOR
SD1	1800 x 2100	---	2100	GLASS SLIDING DOOR

REFERENCE :

PLOT BOUNDARY SHOWN IN THIS
PROPOSED CONSTRUCTION SHOWN IN THIS

SUBMISSION DWG.

Architect's Sign. Client's Sign.

Ar. LOKESH KADU
CA/2007/39381

MR. VINOD KUMAR GARG
THROUGH P.O.A
SHRUTI P. DHAWAN

COA REG. NO.
CA/2007/39381

NIL REG. NO.
2140

SCALE
1:100 & 1:200

DATE
29.09.2021

Checked By
SHRUTI P. DHAWAN

Note - ALL DIMENSIONS ARE IN MM.

Ar. LOKESH W. KADU
Architecture, Planning, Interior's

Block No. 11, 11A, 12, A. Wing U.B. Wing, Mangalhari Complex,
Sadar, Nagpur - 460010, M.S., India.
call - 91 9828723844 - 91 7738442384
mail id - emmanueldesign@gmail.com, web - www.emmanueldesign.in
yashpaulpatil@gmail.com, yashpaulpatil@gmail.com, yashpaulpatil@gmail.com

TYPICAL 2ND & 3RD FLOOR PLAN
SCALE 1:100FOURTH FLOOR PLAN
SCALE 1:100TYPICAL FIFTH TO SEVENTH FLOOR PLAN
SCALE 1:100