




242 28 38

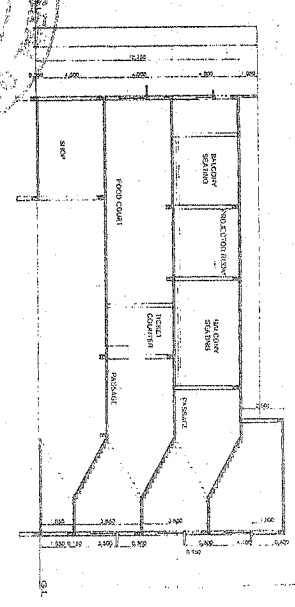

SECTION AA'

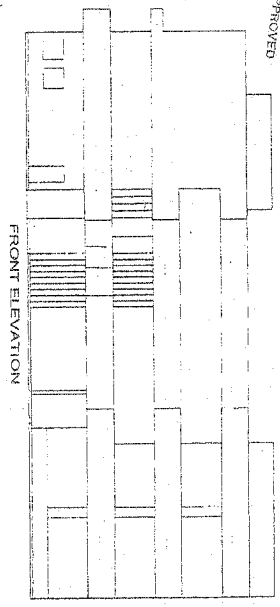


APPROVED

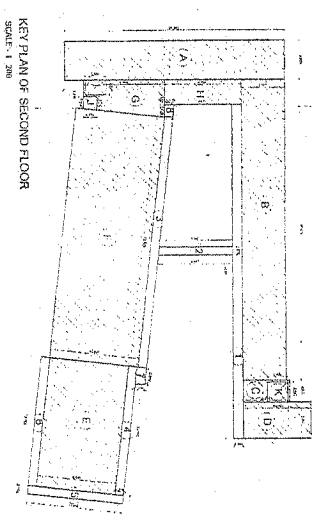

KEY PLAN OF SECOND FLOOR


SCALE: 1:200

SECOND FLOOR RIMP AREA				BALCONY AREA SECOND FLOOR			
NO.	LENGTH	BREADTH	AREA	NO.	LENGTH	BREADTH	AREA
A	3.60	2.10	7.56	1	3.00	1.00	3.00
B	3.60	2.10	7.56	2	3.00	1.00	3.00
C	3.60	2.10	7.56	3	3.00	1.00	3.00
D	3.60	2.10	7.56	4	3.00	1.00	3.00
E	3.60	2.10	7.56	5	3.00	1.00	3.00
F	3.60	2.10	7.56	6	3.00	1.00	3.00
G	3.60	2.10	7.56	7	3.00	1.00	3.00
TOTAL			868.8582	TOTAL			125.7353

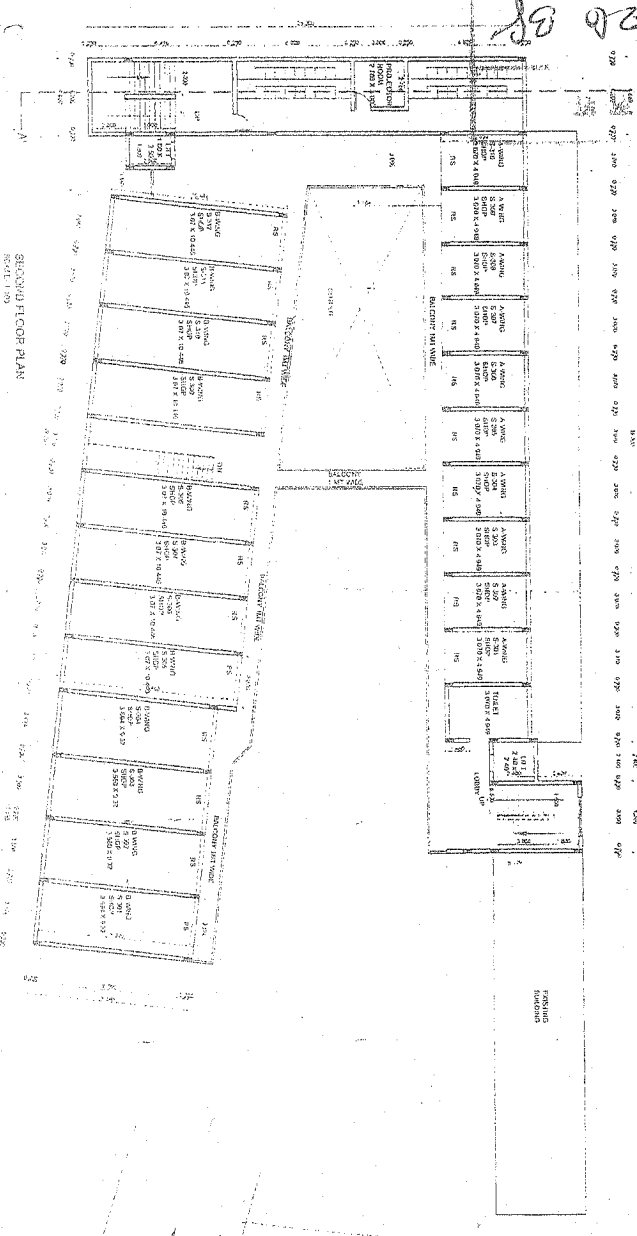

SECOND FLOOR PLAN

SCALE: 1:200

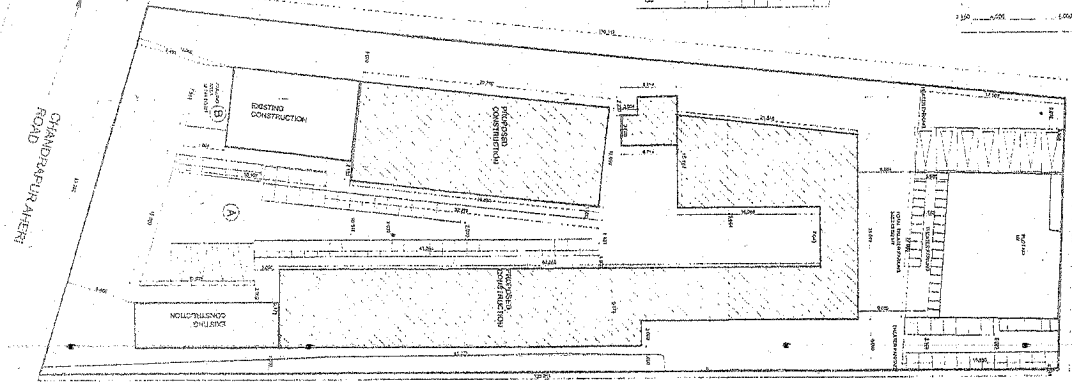

SITE PLAN

SCALE: 1:200

SHEET NO. 2/3

SCHEMATIC OF OPENINGS

PARKING AREA STATEMENT

COMMENTS

PROPOSED BUILDING

DATE: 10/10/2023