
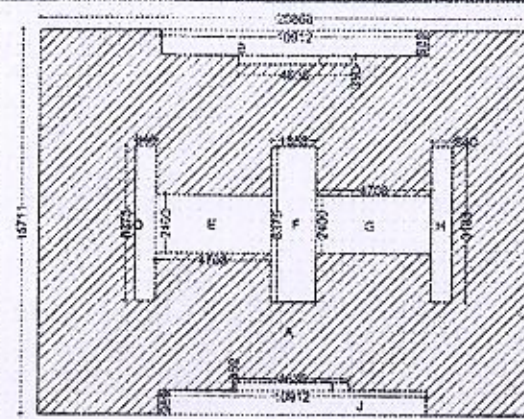


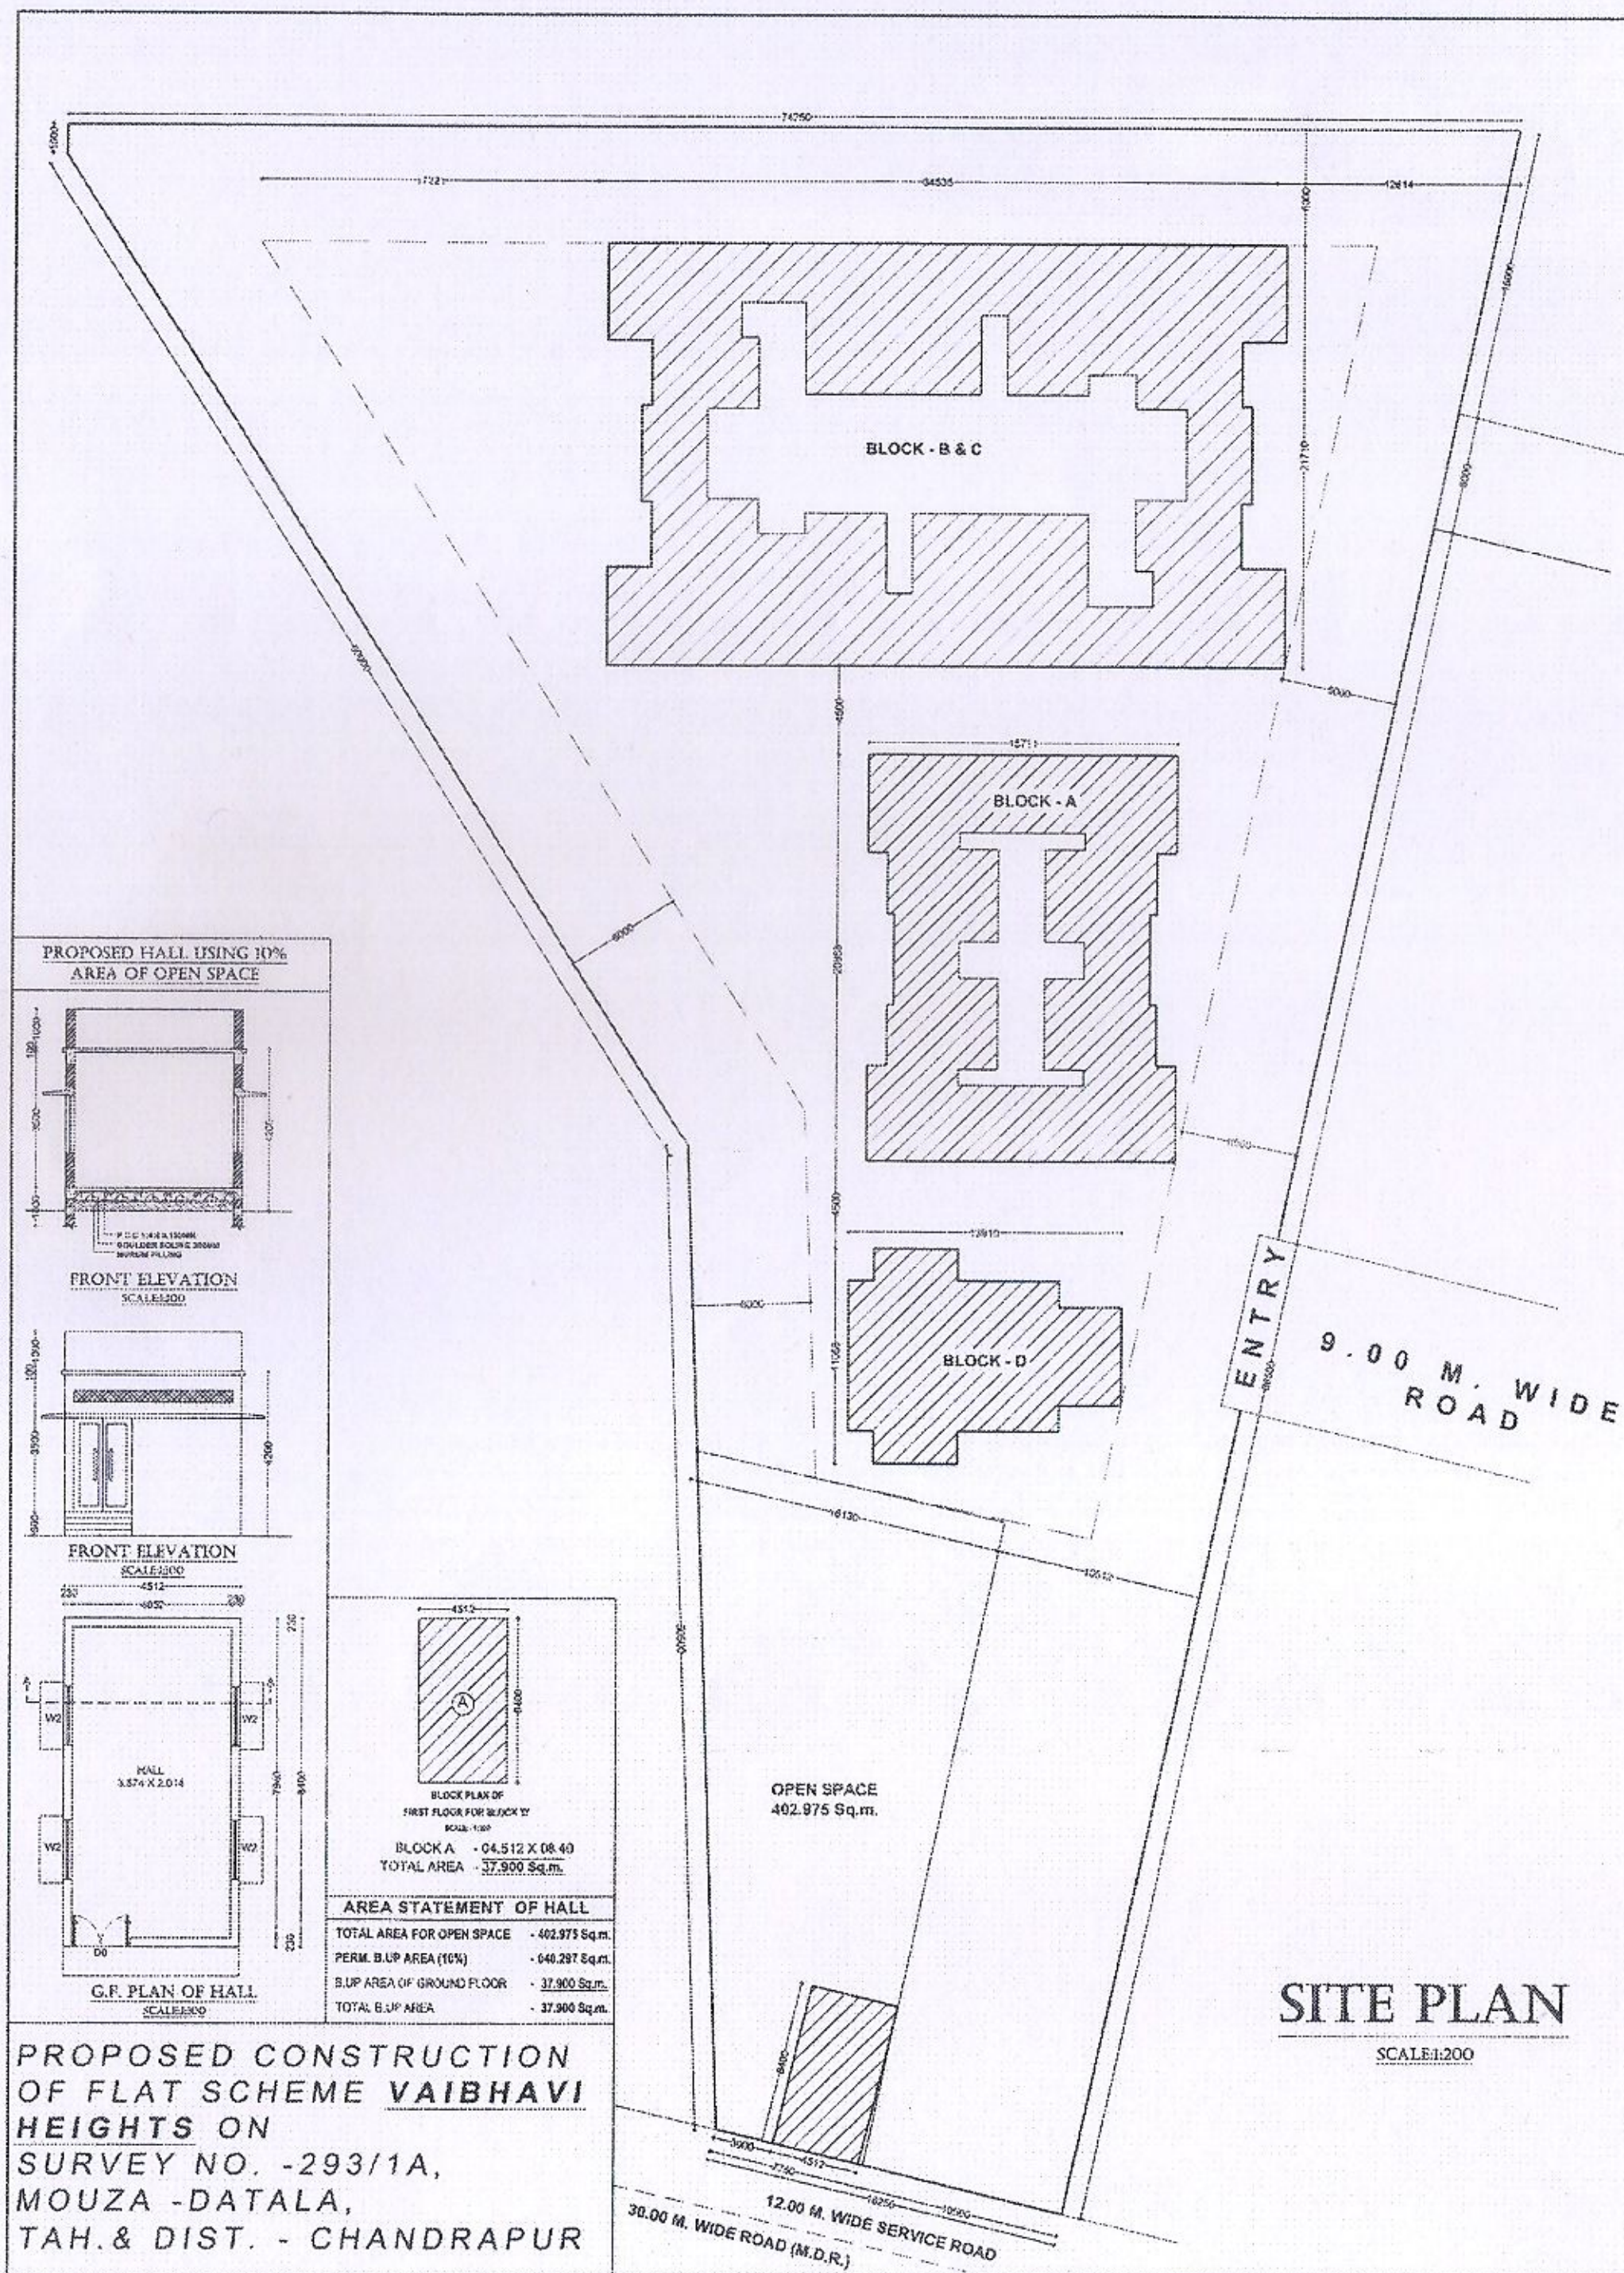

TOTAL BLOCK AREA OF 'A' = 20.868 x 15.711 = 327.887 SQ.M.


DEDUCTION:

BLOCK B	- 10.912 X 00.989	= 10.792 Sq.M.
BLOCK C	- 04.636 X 00.350	= 01.622 Sq.M.
BLOCK D	- 00.840 X 06.375	= 05.355 Sq.M.
BLOCK E	- 04.708 X 02.400	= 11.298 Sq.M.
BLOCK F	- 01.855 X 06.375	= 11.832 Sq.M.
BLOCK G	- 04.708 X 02.400	= 11.298 Sq.M.
BLOCK H	- 00.840 X 06.375	= 05.355 Sq.M.
BLOCK I	- 10.912 X 00.989	= 10.792 Sq.M.
BLOCK J	- 04.636 X 00.350	= 01.622 Sq.M.

TOTAL AREA = 69.968 Sq.M.

TOTAL BUILT UP AREA = BLOCK AREA OF A - DEDUCTION
= 327.857 - 69.968
= 257.90 SQ.M.

TYPICAL BLOCK PLAN FOR FIRST, SECOND, THIRD, FOURTH & FIFTH FLOOR OF BLOCK A
SCALE: 1:200

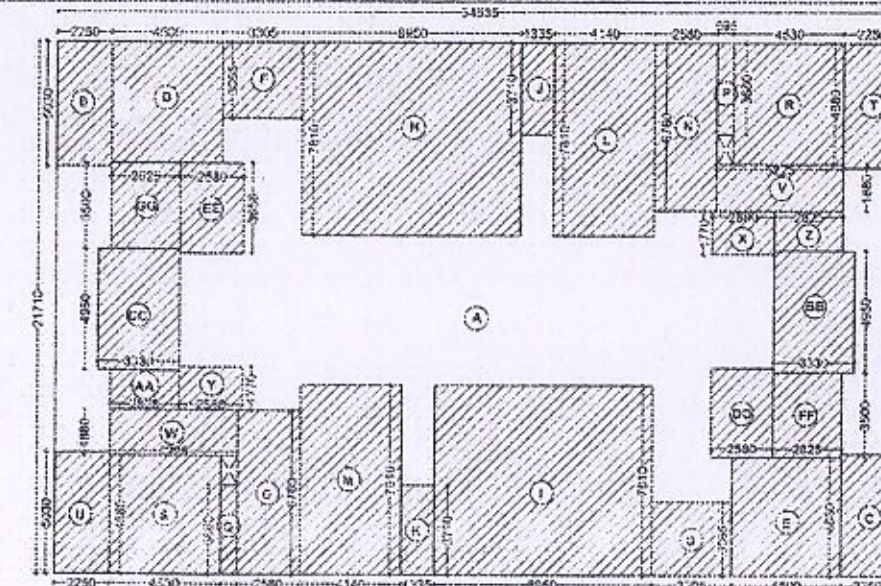


TOTAL BUILT UP AREA

BLOCK A	- 02.250 X 05.060	= 011.385 Sq.M.
BLOCK B	- 02.250 X 04.880	= 010.980 Sq.M.
BLOCK C	- 02.250 X 04.880	= 010.980 Sq.M.
BLOCK D	- 04.500 X 04.880	= 021.960 Sq.M.
BLOCK E	- 04.500 X 04.880	= 021.960 Sq.M.
BLOCK F	- 03.335 X 03.065	= 010.129 Sq.M.
BLOCK G	- 03.335 X 03.065	= 010.129 Sq.M.
BLOCK H	- 08.650 X 07.819	= 069.899 Sq.M.
BLOCK I	- 08.650 X 07.819	= 069.899 Sq.M.
BLOCK J	- 01.338 X 03.710	= 004.952 Sq.M.
BLOCK K	- 01.338 X 03.710	= 004.952 Sq.M.
BLOCK L	- 04.140 X 07.819	= 032.333 Sq.M.
BLOCK M	- 04.140 X 07.819	= 032.333 Sq.M.
BLOCK N	- 02.590 X 06.760	= 017.440 Sq.M.
BLOCK O	- 02.590 X 06.760	= 017.440 Sq.M.
BLOCK P	- 00.695 X 03.680	= 002.557 Sq.M.
BLOCK Q	- 00.695 X 03.680	= 002.557 Sq.M.
BLOCK R	- 04.530 X 04.880	= 022.105 Sq.M.
BLOCK S	- 04.530 X 04.880	= 022.105 Sq.M.
BLOCK T	- 02.250 X 05.060	= 011.317 Sq.M.
BLOCK U	- 02.250 X 05.060	= 011.317 Sq.M.
BLOCK V	- 05.225 X 01.880	= 009.823 Sq.M.
BLOCK W	- 05.225 X 01.880	= 009.823 Sq.M.
BLOCK X	- 02.580 X 01.770	= 004.566 Sq.M.
BLOCK Y	- 02.580 X 01.770	= 004.566 Sq.M.
BLOCK Z	- 02.825 X 01.620	= 004.576 Sq.M.
BLOCK AA	- 02.825 X 01.620	= 004.576 Sq.M.
BLOCK BB	- 03.330 X 04.950	= 016.483 Sq.M.
BLOCK CC	- 03.330 X 04.950	= 016.483 Sq.M.
BLOCK DD	- 02.580 X 03.658	= 009.437 Sq.M.
BLOCK EE	- 02.580 X 03.658	= 009.437 Sq.M.
BLOCK FF	- 02.825 X 03.500	= 009.887 Sq.M.
BLOCK GG	- 02.825 X 03.500	= 009.887 Sq.M.


TOTAL AREA = 516.890 Sq.M.

TYPICAL BLOCK PLAN FOR FIRST, SECOND, THIRD, FOURTH, FIFTH & SIXTH FLOOR OF BLOCK B & C
SCALE: 1:200

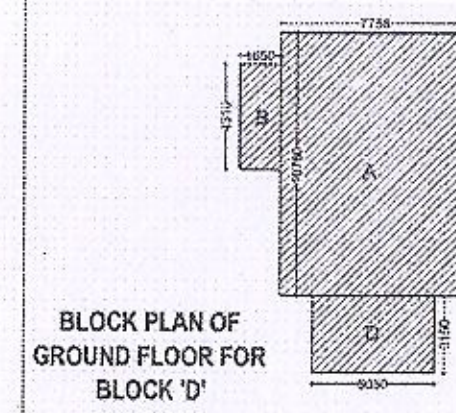

BLOCK PLAN OF GROUND FLOOR FOR BLOCK 'D'
SCALE: 1:200

BLOCK A	- 07.758 X 10.760	= 83.476 Sq.M.
BLOCK B	- 01.650 X 04.310	= 07.111 Sq.M.
BLOCK C	- 01.650 X 04.310	= 07.111 Sq.M.
BLOCK D	- 05.050 X 03.150	= 15.907 Sq.M.
TOTAL AREA		= 113.605 Sq.M.

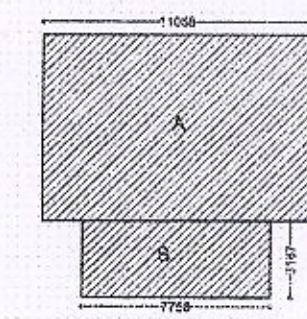

BLOCK PLAN OF FIRST FLOOR FOR BLOCK 'D'
SCALE: 1:200

BLOCK A	- 11.058 X 07.503	= 83.963 Sq.M.
BLOCK B	- 07.758 X 03.167	= 24.559 Sq.M.
TOTAL AREA		= 108.532 Sq.M.

AREA STATEMENT

TOTAL PLOT AREA	-	3358.00 Sq.m.
PERM. B.U.P AREA (1:1.10)	-	3693.80 Sq.m.
PERM. PREMIUM (1:0.30)	-	1007.40 Sq.m.
B.U.P AREA FOR BLOCK - A		
B.U.P AREA OF FIRST FLOOR	-	257.900 Sq.m.
B.U.P AREA OF SECOND FLOOR	-	257.900 Sq.m.
B.U.P AREA OF THIRD FLOOR	-	257.900 Sq.m.
B.U.P AREA OF FOURTH FLOOR	-	257.900 Sq.m.
B.U.P AREA OF FIFTH FLOOR	-	257.900 Sq.m.
TOTAL B.U.P AREA	-	1289.500 Sq.m.
B.U.P AREA FOR BLOCK - B & C		
B.U.P AREA OF FIRST FLOOR	-	516.890 Sq.m.
B.U.P AREA OF SECOND FLOOR	-	516.890 Sq.m.
B.U.P AREA OF THIRD FLOOR	-	516.890 Sq.m.
B.U.P AREA OF FOURTH FLOOR	-	516.890 Sq.m.
B.U.P AREA OF FIFTH FLOOR	-	516.890 Sq.m.
B.U.P AREA OF SIXTH FLOOR	-	516.890 Sq.m.
TOTAL B.U.P AREA	-	3101.340 Sq.m.
B.U.P AREA FOR BLOCK - D		
B.U.P AREA OF GROUND FLOOR	-	113.605 Sq.m.
B.U.P AREA OF FIRST FLOOR	-	108.532 Sq.m.
TOTAL B.U.P AREA	-	222.137 Sq.m.

TOT. PROPOSED B.U.P AREA-	A+B+C+D	4612.977 Sq.m.
TOT. FSI CONSUMED	- 3698.80 Sq.m.	1:1.100
TOT. PREMIUM CONSUMED	- 4612.977 - 3698.80 Sq.m.	914.177 Sq.m.
		1:0.272

NOTE - ALL DIMENSIONS ARE IN MM

LEGEND

PLOT BOUNDARY SHOWN AS	
EXISTING ROAD SHOWN AS	
PROPOSED CONSTRUCTION SHOWN AS	
DRAINAGE AND SEWER LINE SHOWN AS	
SCALE USED :-	
FLOOR PLANS	- 1:100
ELEVATIONS	- 1:100
SECTIONS	- 1:100
SITE PLAN	- 1:500
BLOCK PLAN	- 1:200
LOCATION PLAN	- 1:1000

APPLICANT

ARCHITECT

Handwritten signature

