



PROP SITE



AREA STATEMENT

1) TOTAL PLOT AREA	1107.84 SQ. M
2) ROAD ACQUISITION AREA	49.50 SQ. M
3) NET PLOT AREA	1058.34 SQ. M
4) U.G. F. BUAP AREA	94.32 SQ. M
5) G.F. BUAP AREA	249.32 SQ. M
6) F.F. BUAP AREA	261.52 SQ. M
7) T.F. BUAP AREA	225.52 SQ. M
8) TOTAL BUAP AREA	1036.18 SQ. M
9) PRIMUM AREA	143.40 SQ. M

OPENING SCHEDULES

NAME	SIZE
D	150 X 210
D2	1075 X 210
W	150 X 120
W1	150 X 0.90
V	0.60 X 0.90

INDEX TABLE

PLOT BOUNDARY	---
PROP. CONSTRUCTION	---
EXIST. CONST.	---
WATER LINE	---
DRAINAGE LINE	---

PROPOSED HARDSHIP COMMERCIAL & RESIDENTIAL BUILDING PLAN ON PLOT 1, 2, 3, 4 (PT), 7 (PT), 8, 9, 81.0 G. NO. 120, AT MALEGAON ROAD TARODA (KD), TQ. DIST. NANDED

OWNER
1) SOW. NIRMALABAI SUBHASH
2) PANCHAGALE FOR M.S. DEVELOPERS
3) MR. MADHARSHANKARAO PATNE
4) MR. SATOSH MADHARAO PATNE

OWNERS SIGN

1)

2)

CERTIFICATE


Certificate that the site is inspected and the plan, dimensions (and all other details) are in accordance with the provisions of the Maharashtra Building Act, 1962 and the rules made thereunder and that the same are as per actual that are taken by me on site.

ARCHITECT
Ar. Ganesh S. More
B. Arch.
CA/2002/5625

SCALE 1:100




Ar. Ganesh S. More
B. Arch.
CA/2002/5625

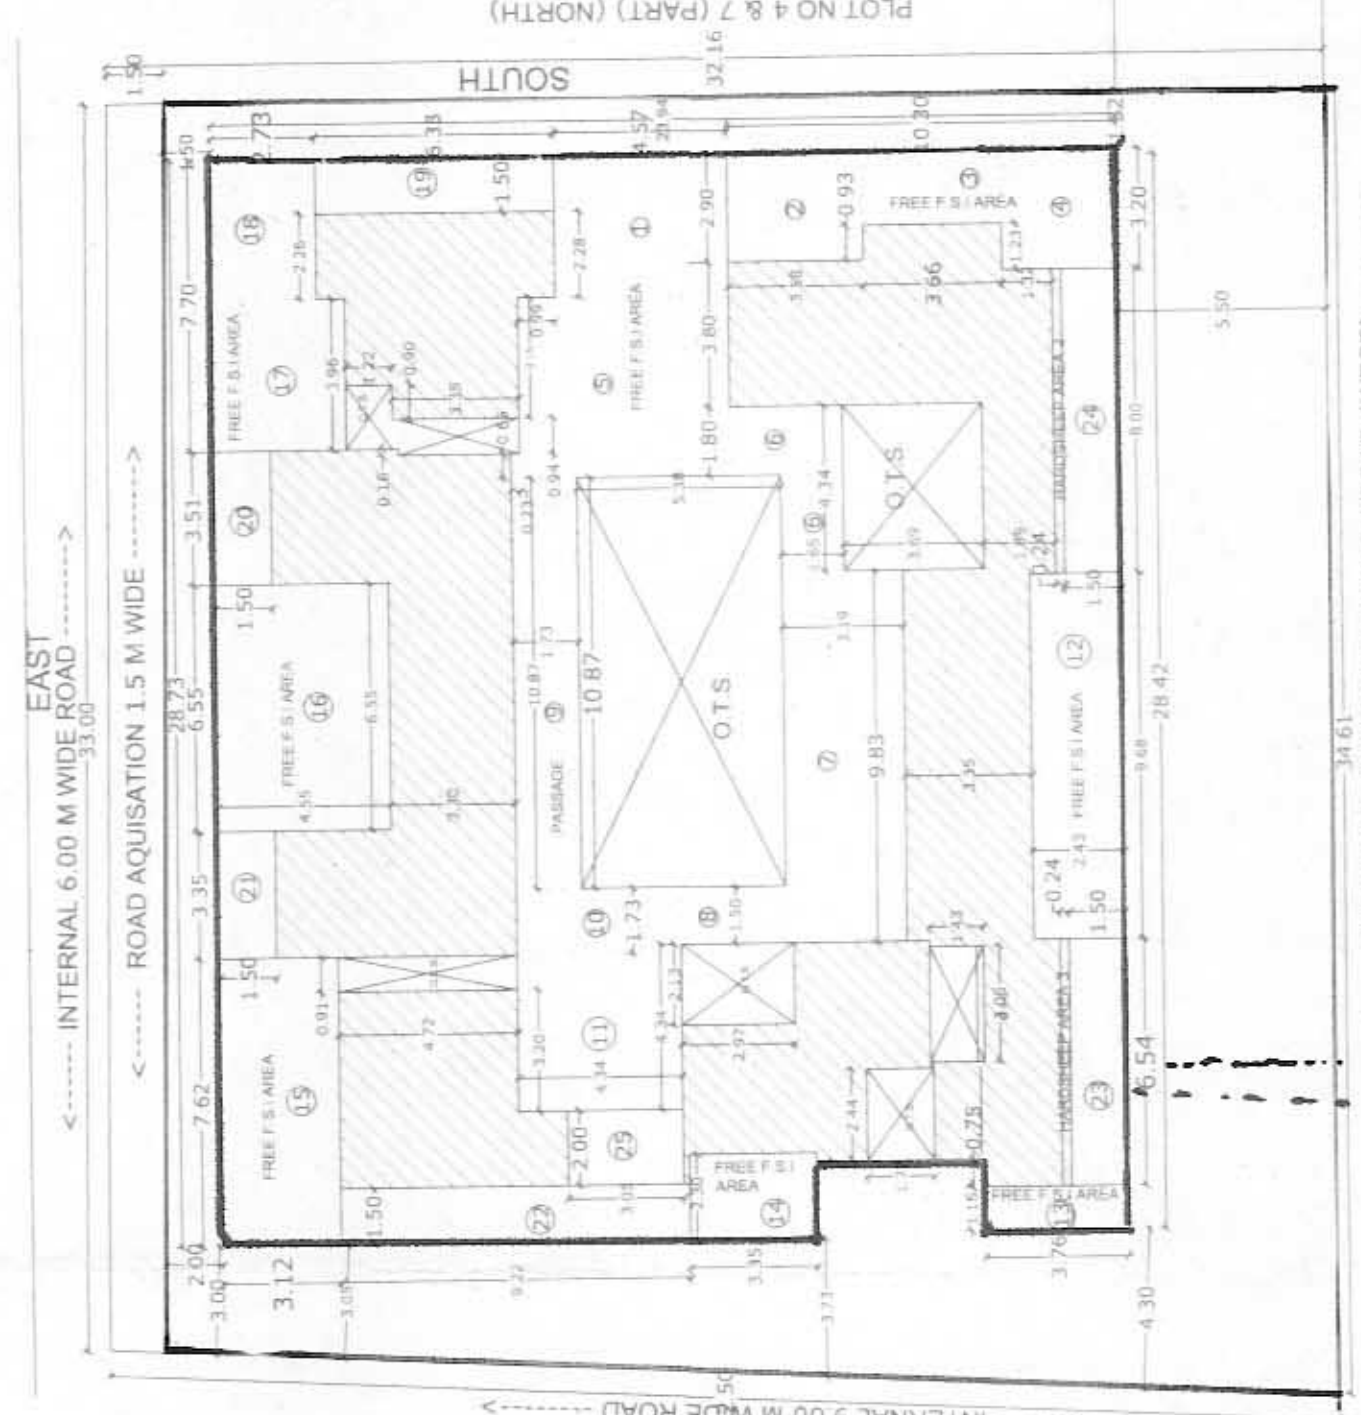


SCALE 1:200

SECOND, THIRD FLOOR PLAN

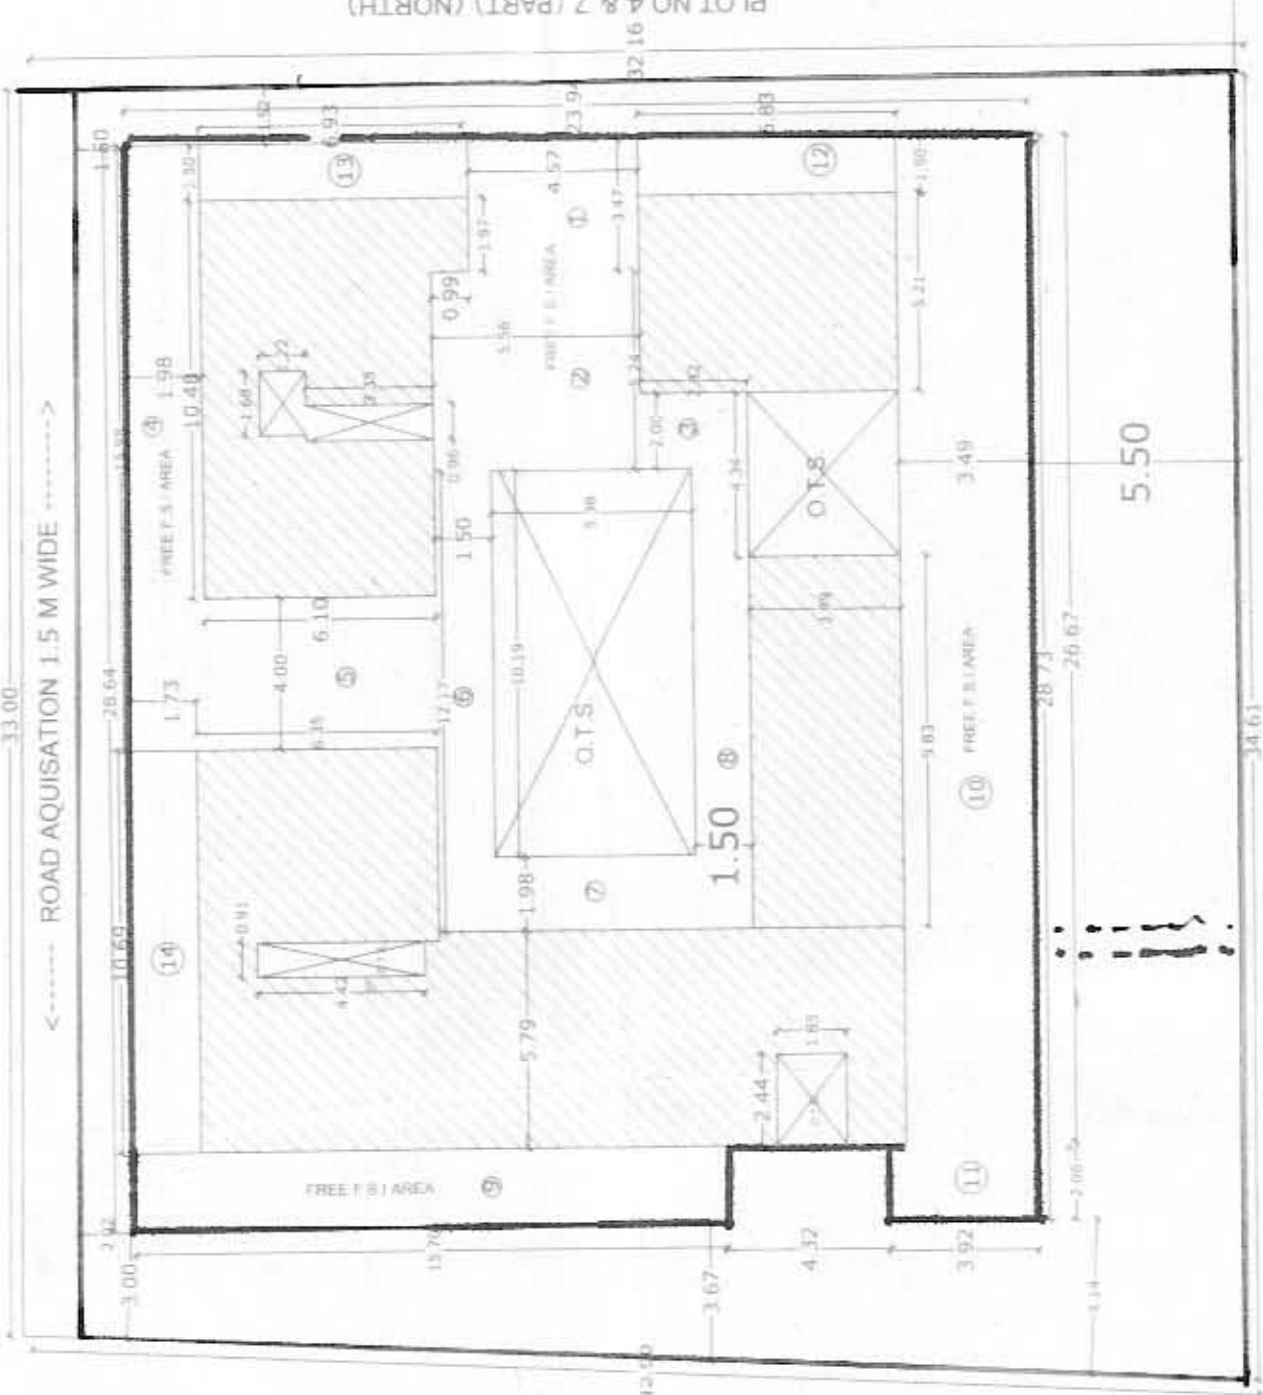


SCALE 1:200

FIRST FLOOR PLAN

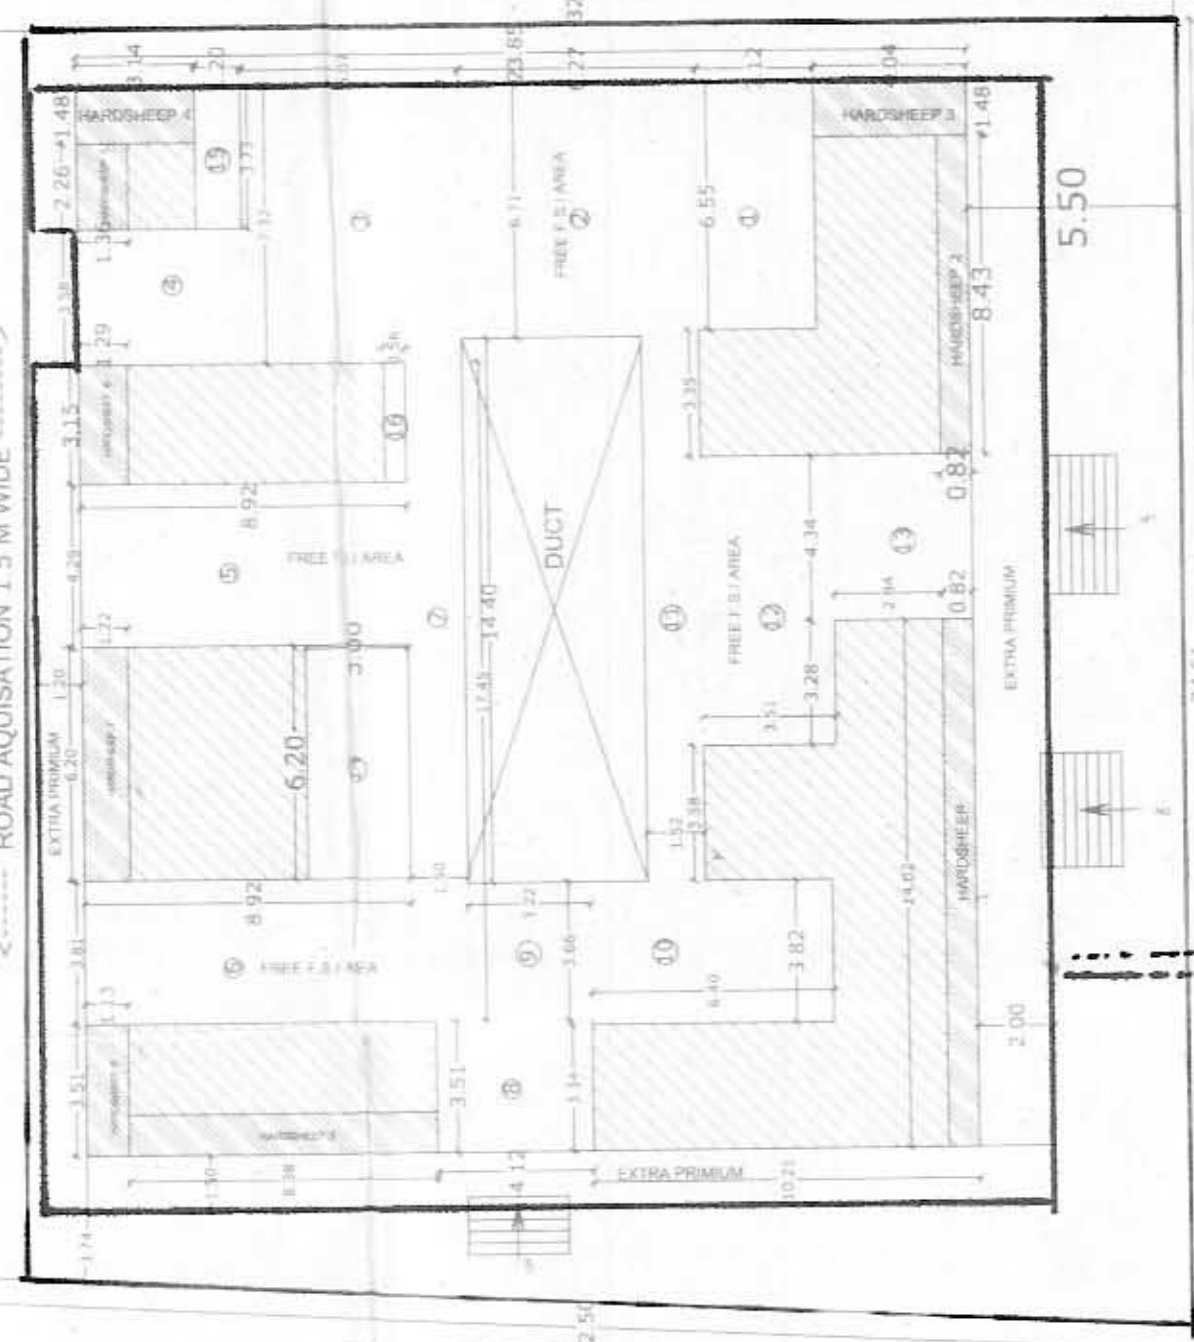


SCALE 1:200

GROUND FLOOR PLAN

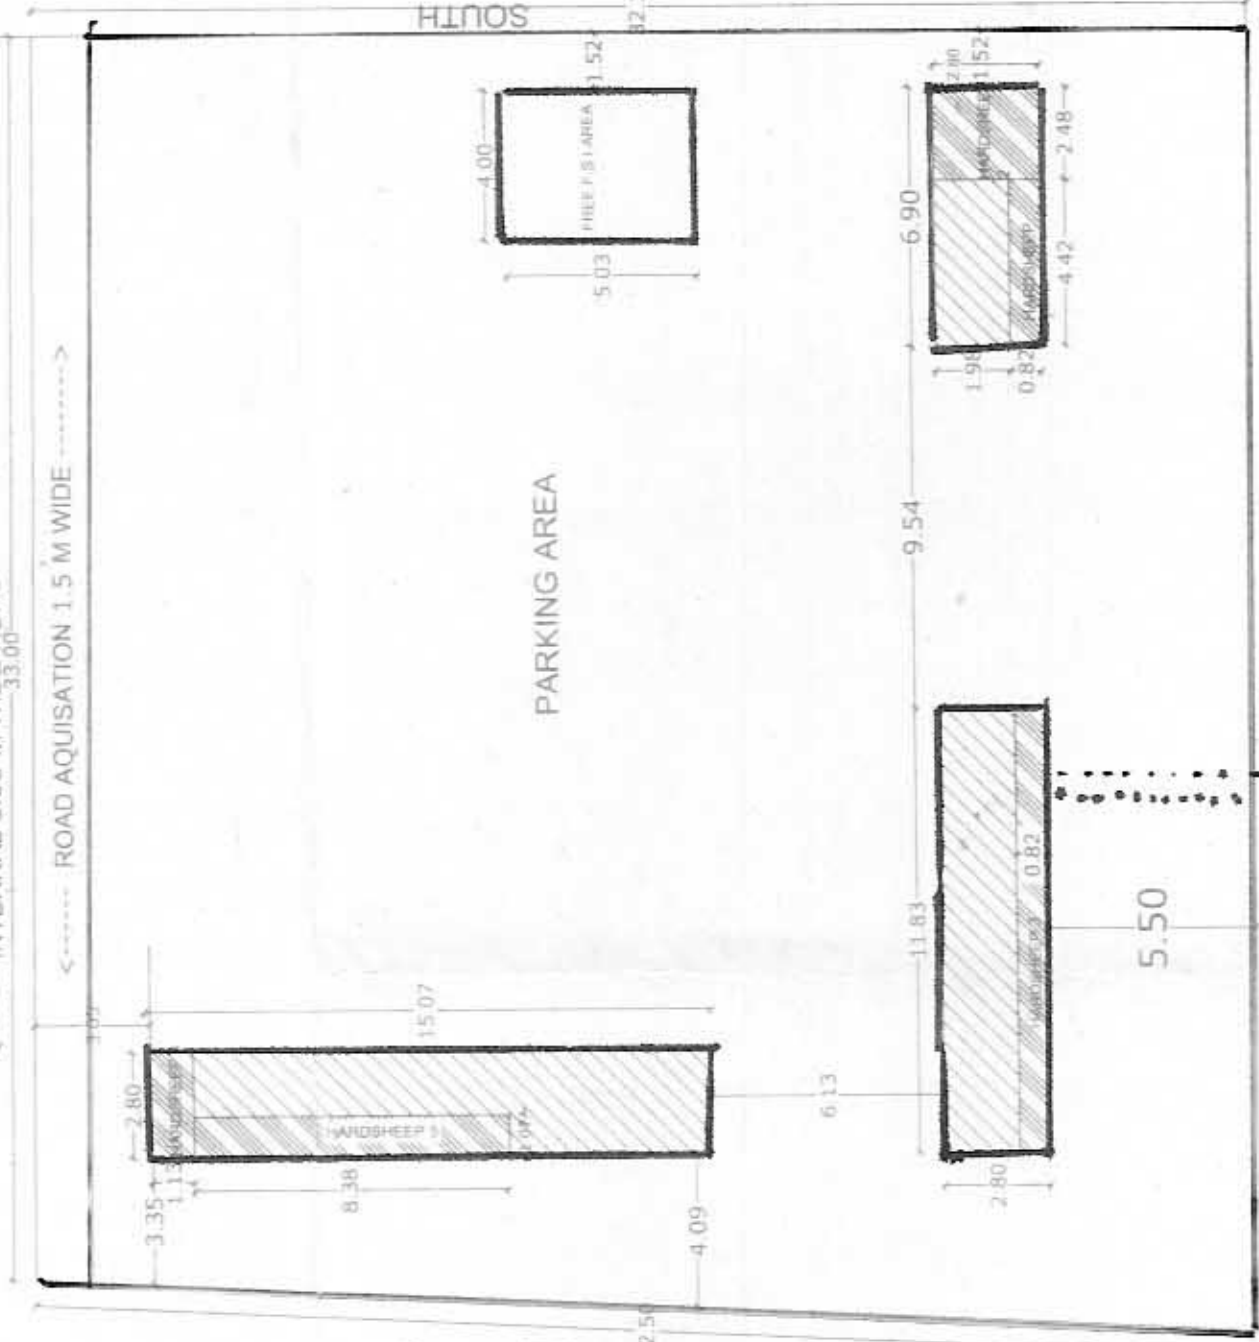


SCALE 1:200


UNDER GROUND FLOOR PLAN

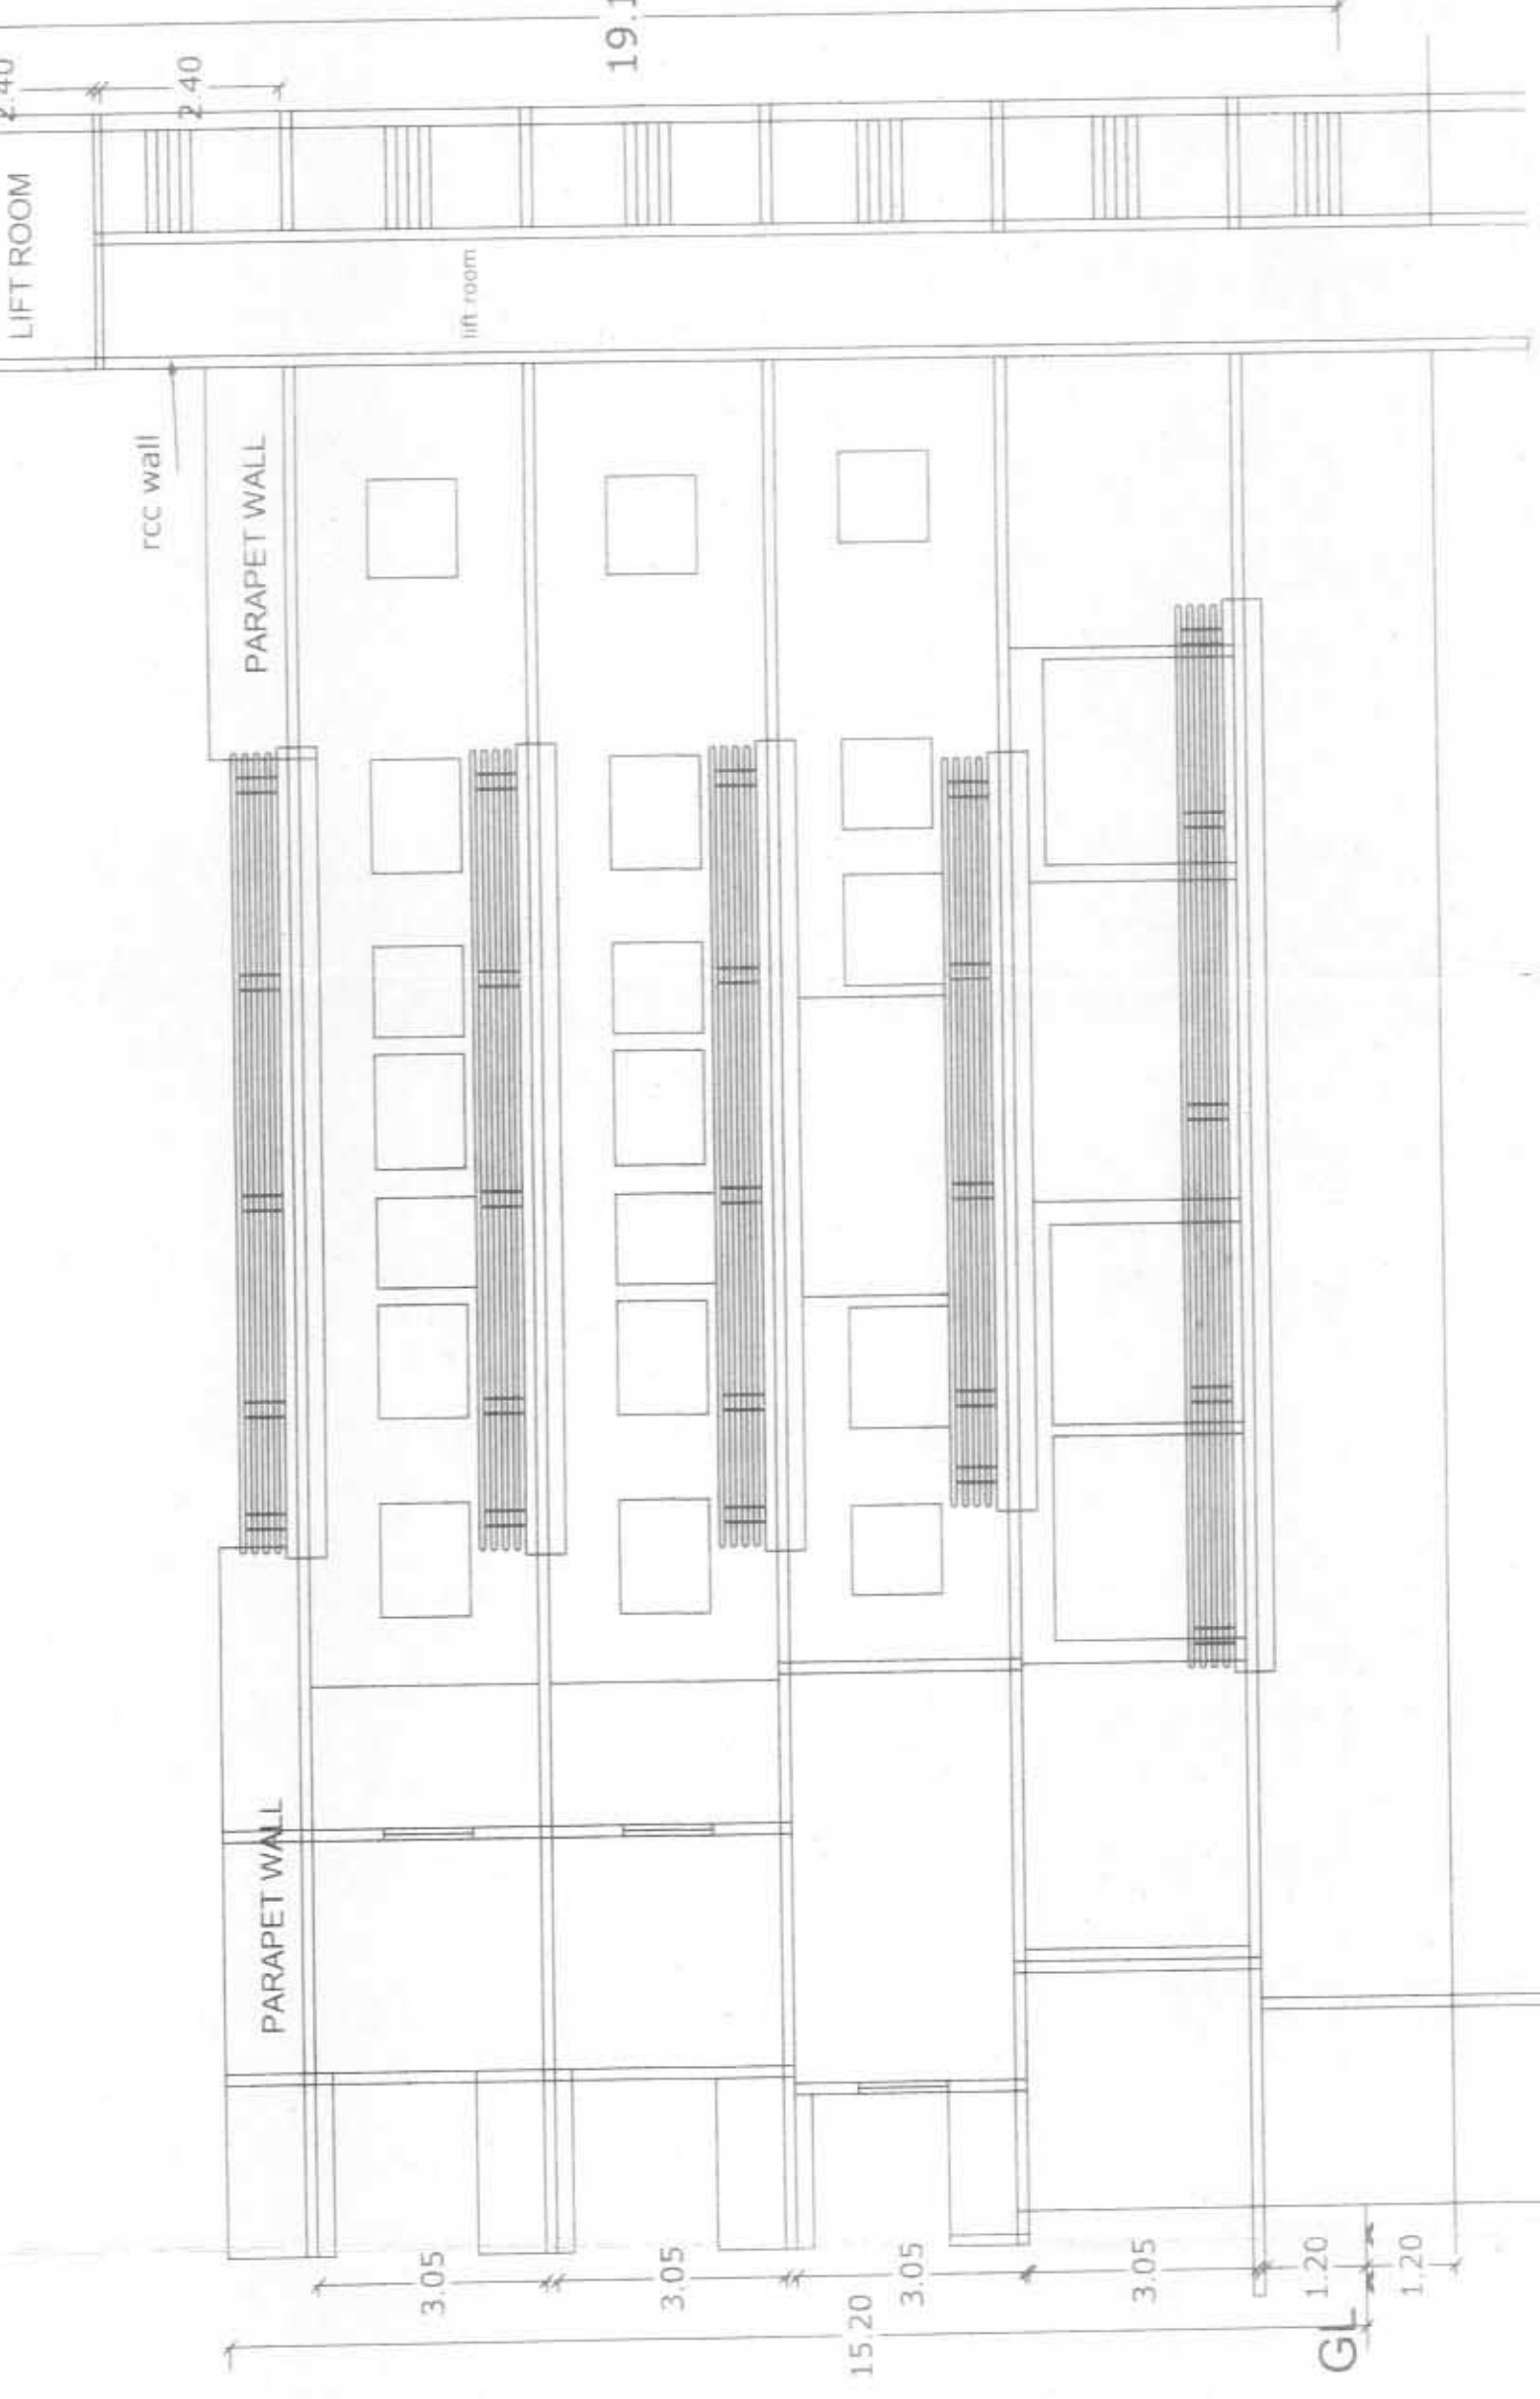


SECTION A-A

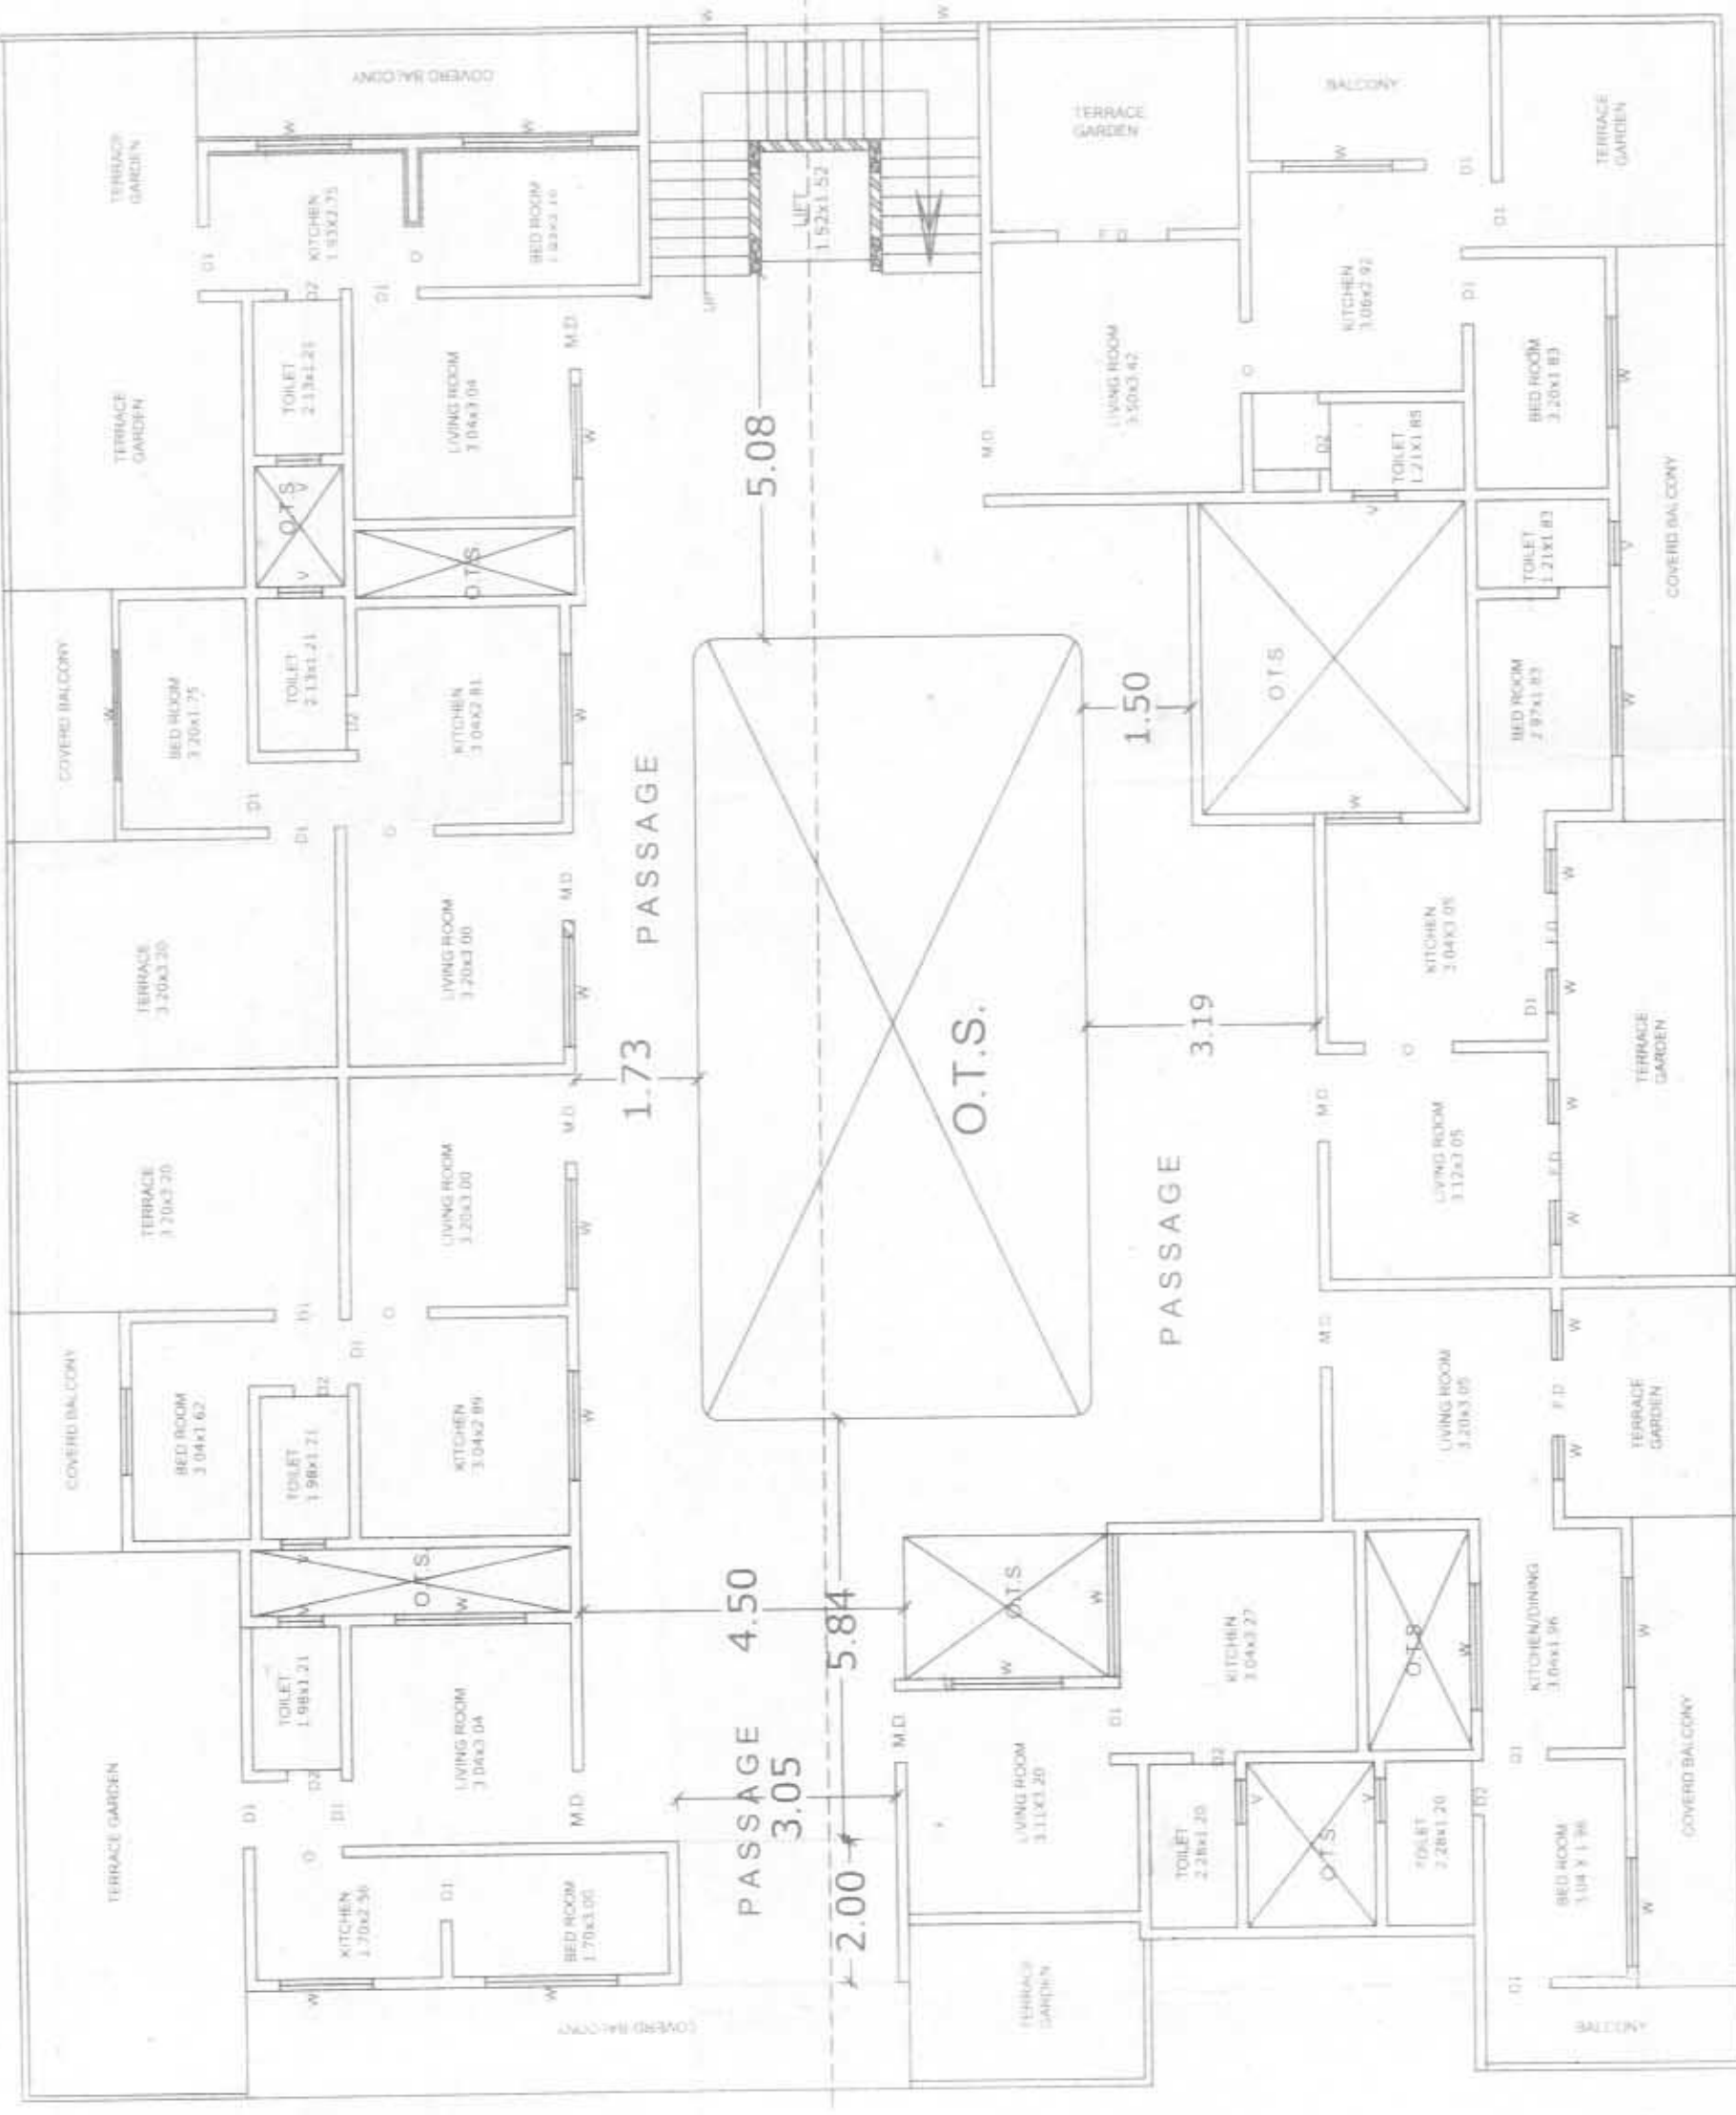


TYPICAL SECOND, THIRD FLOOR PLAN

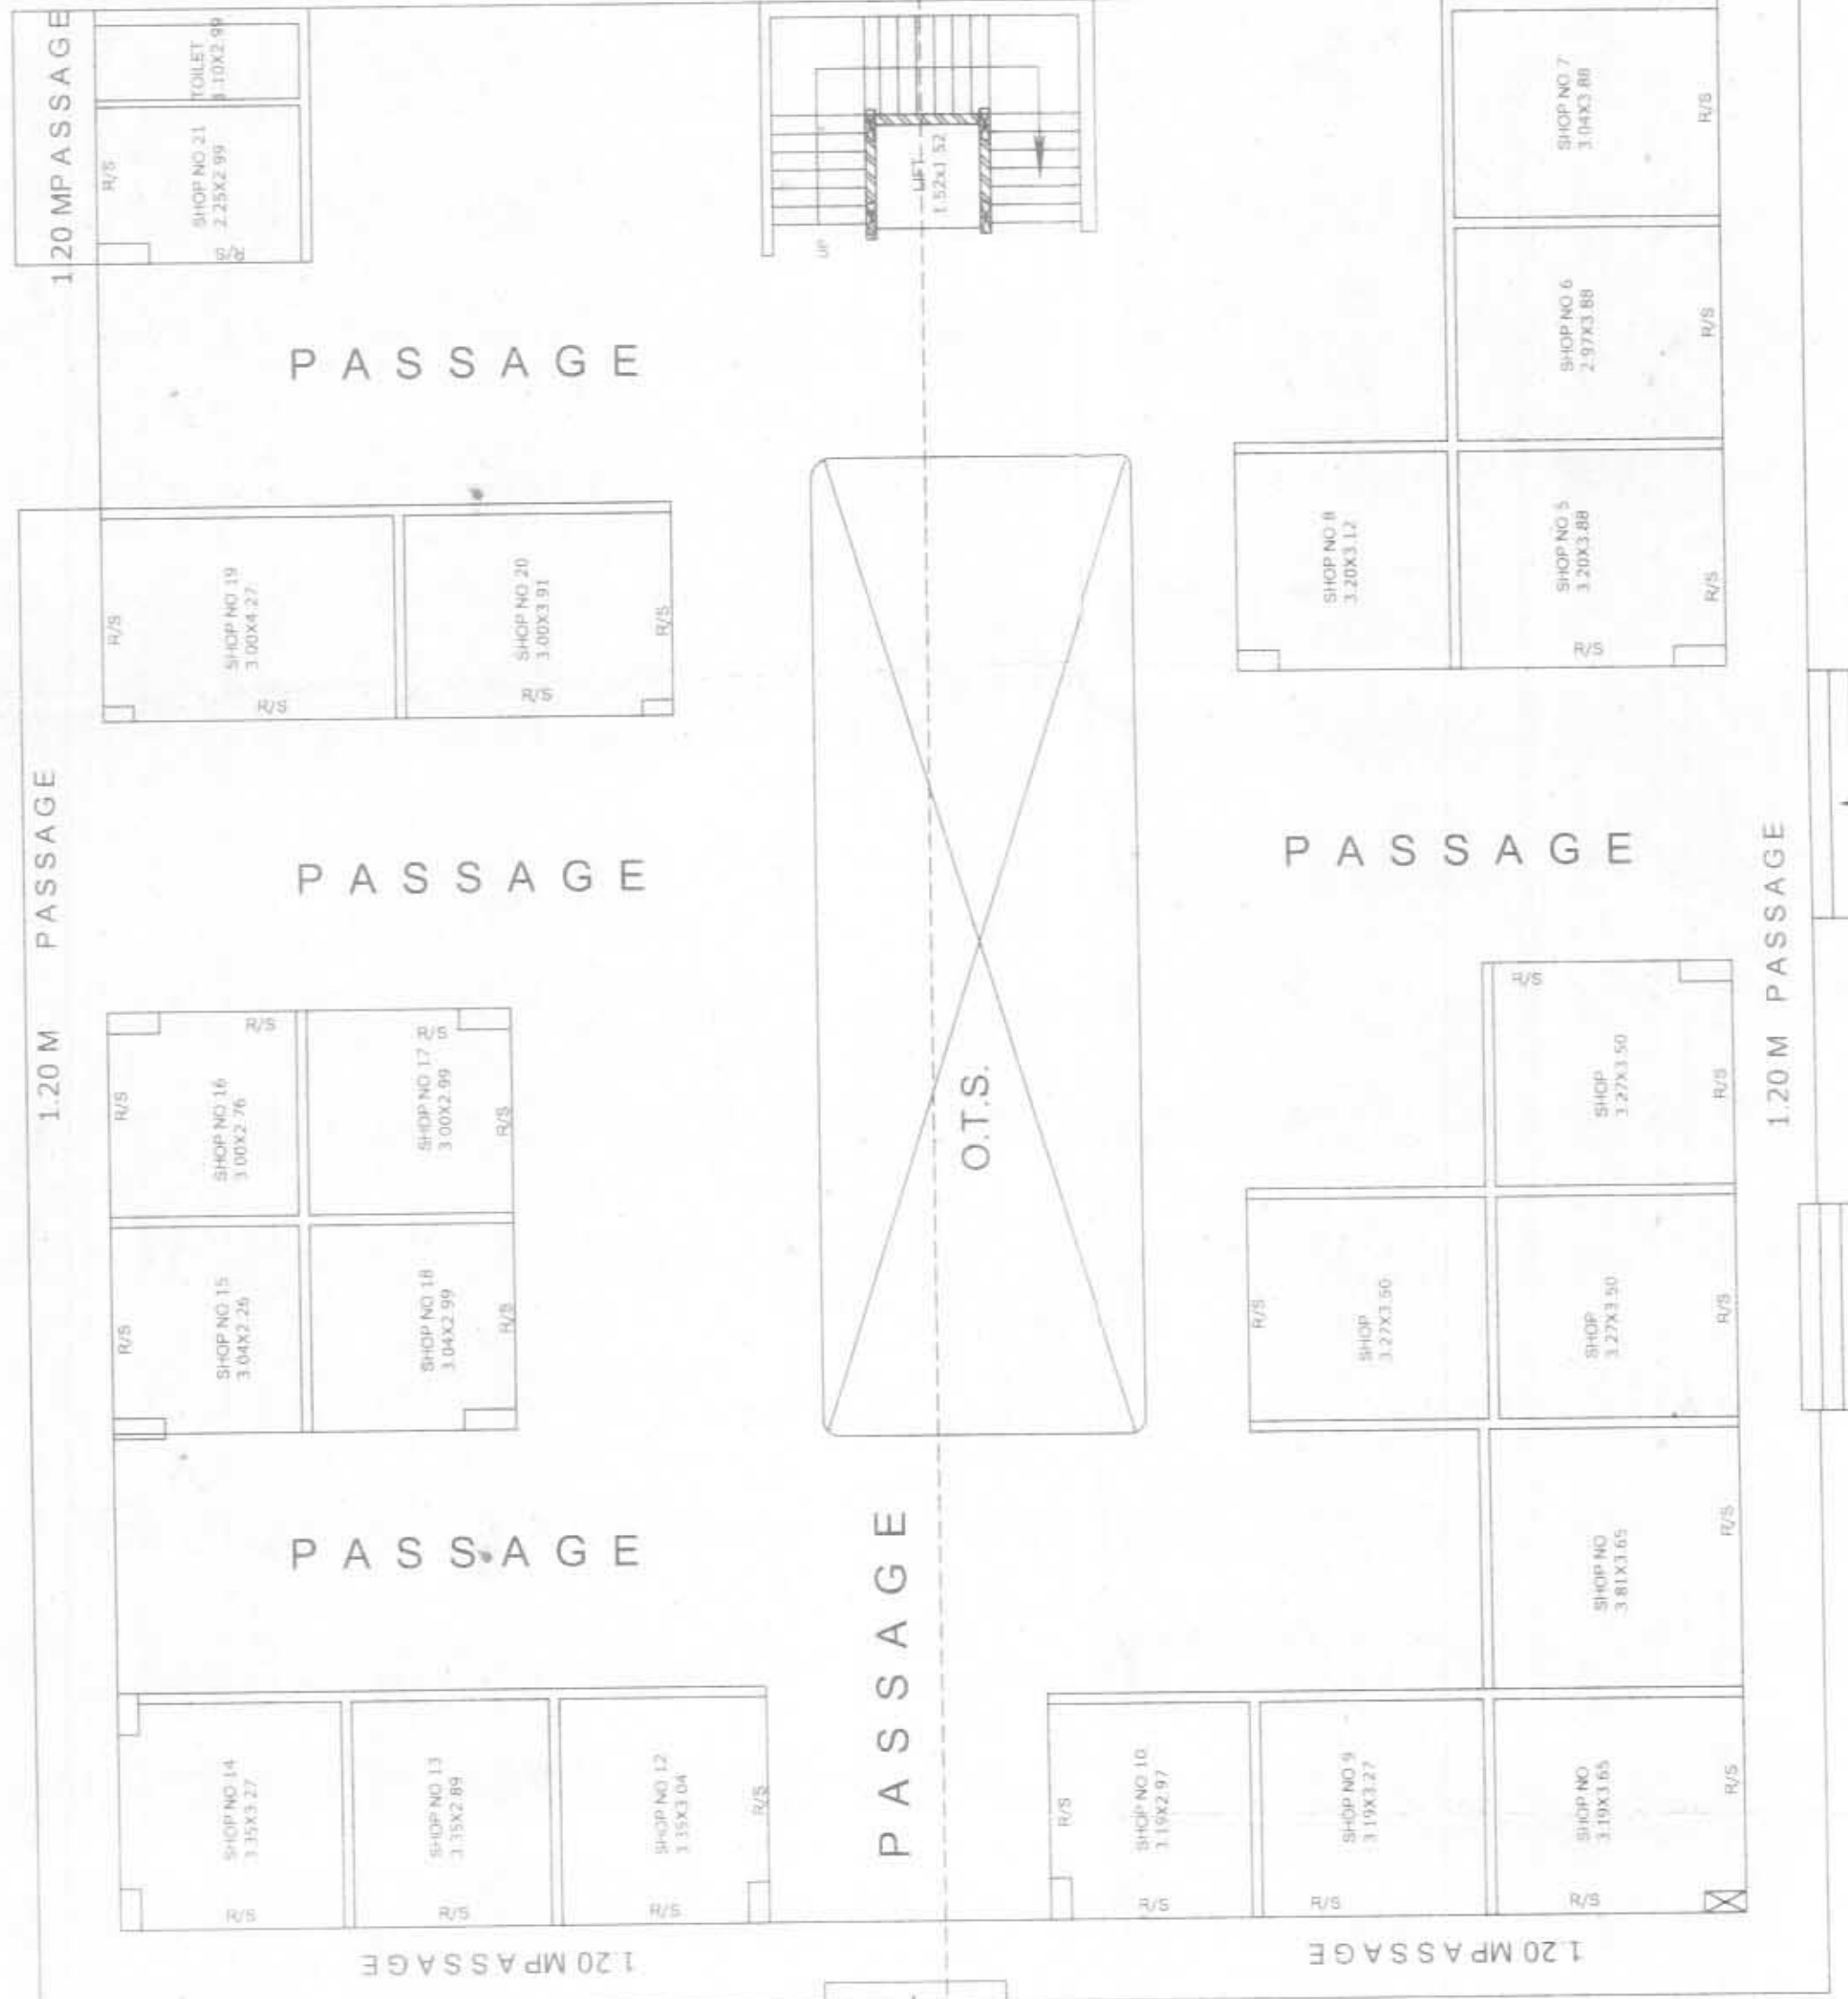


GROUND FLOOR PLAN

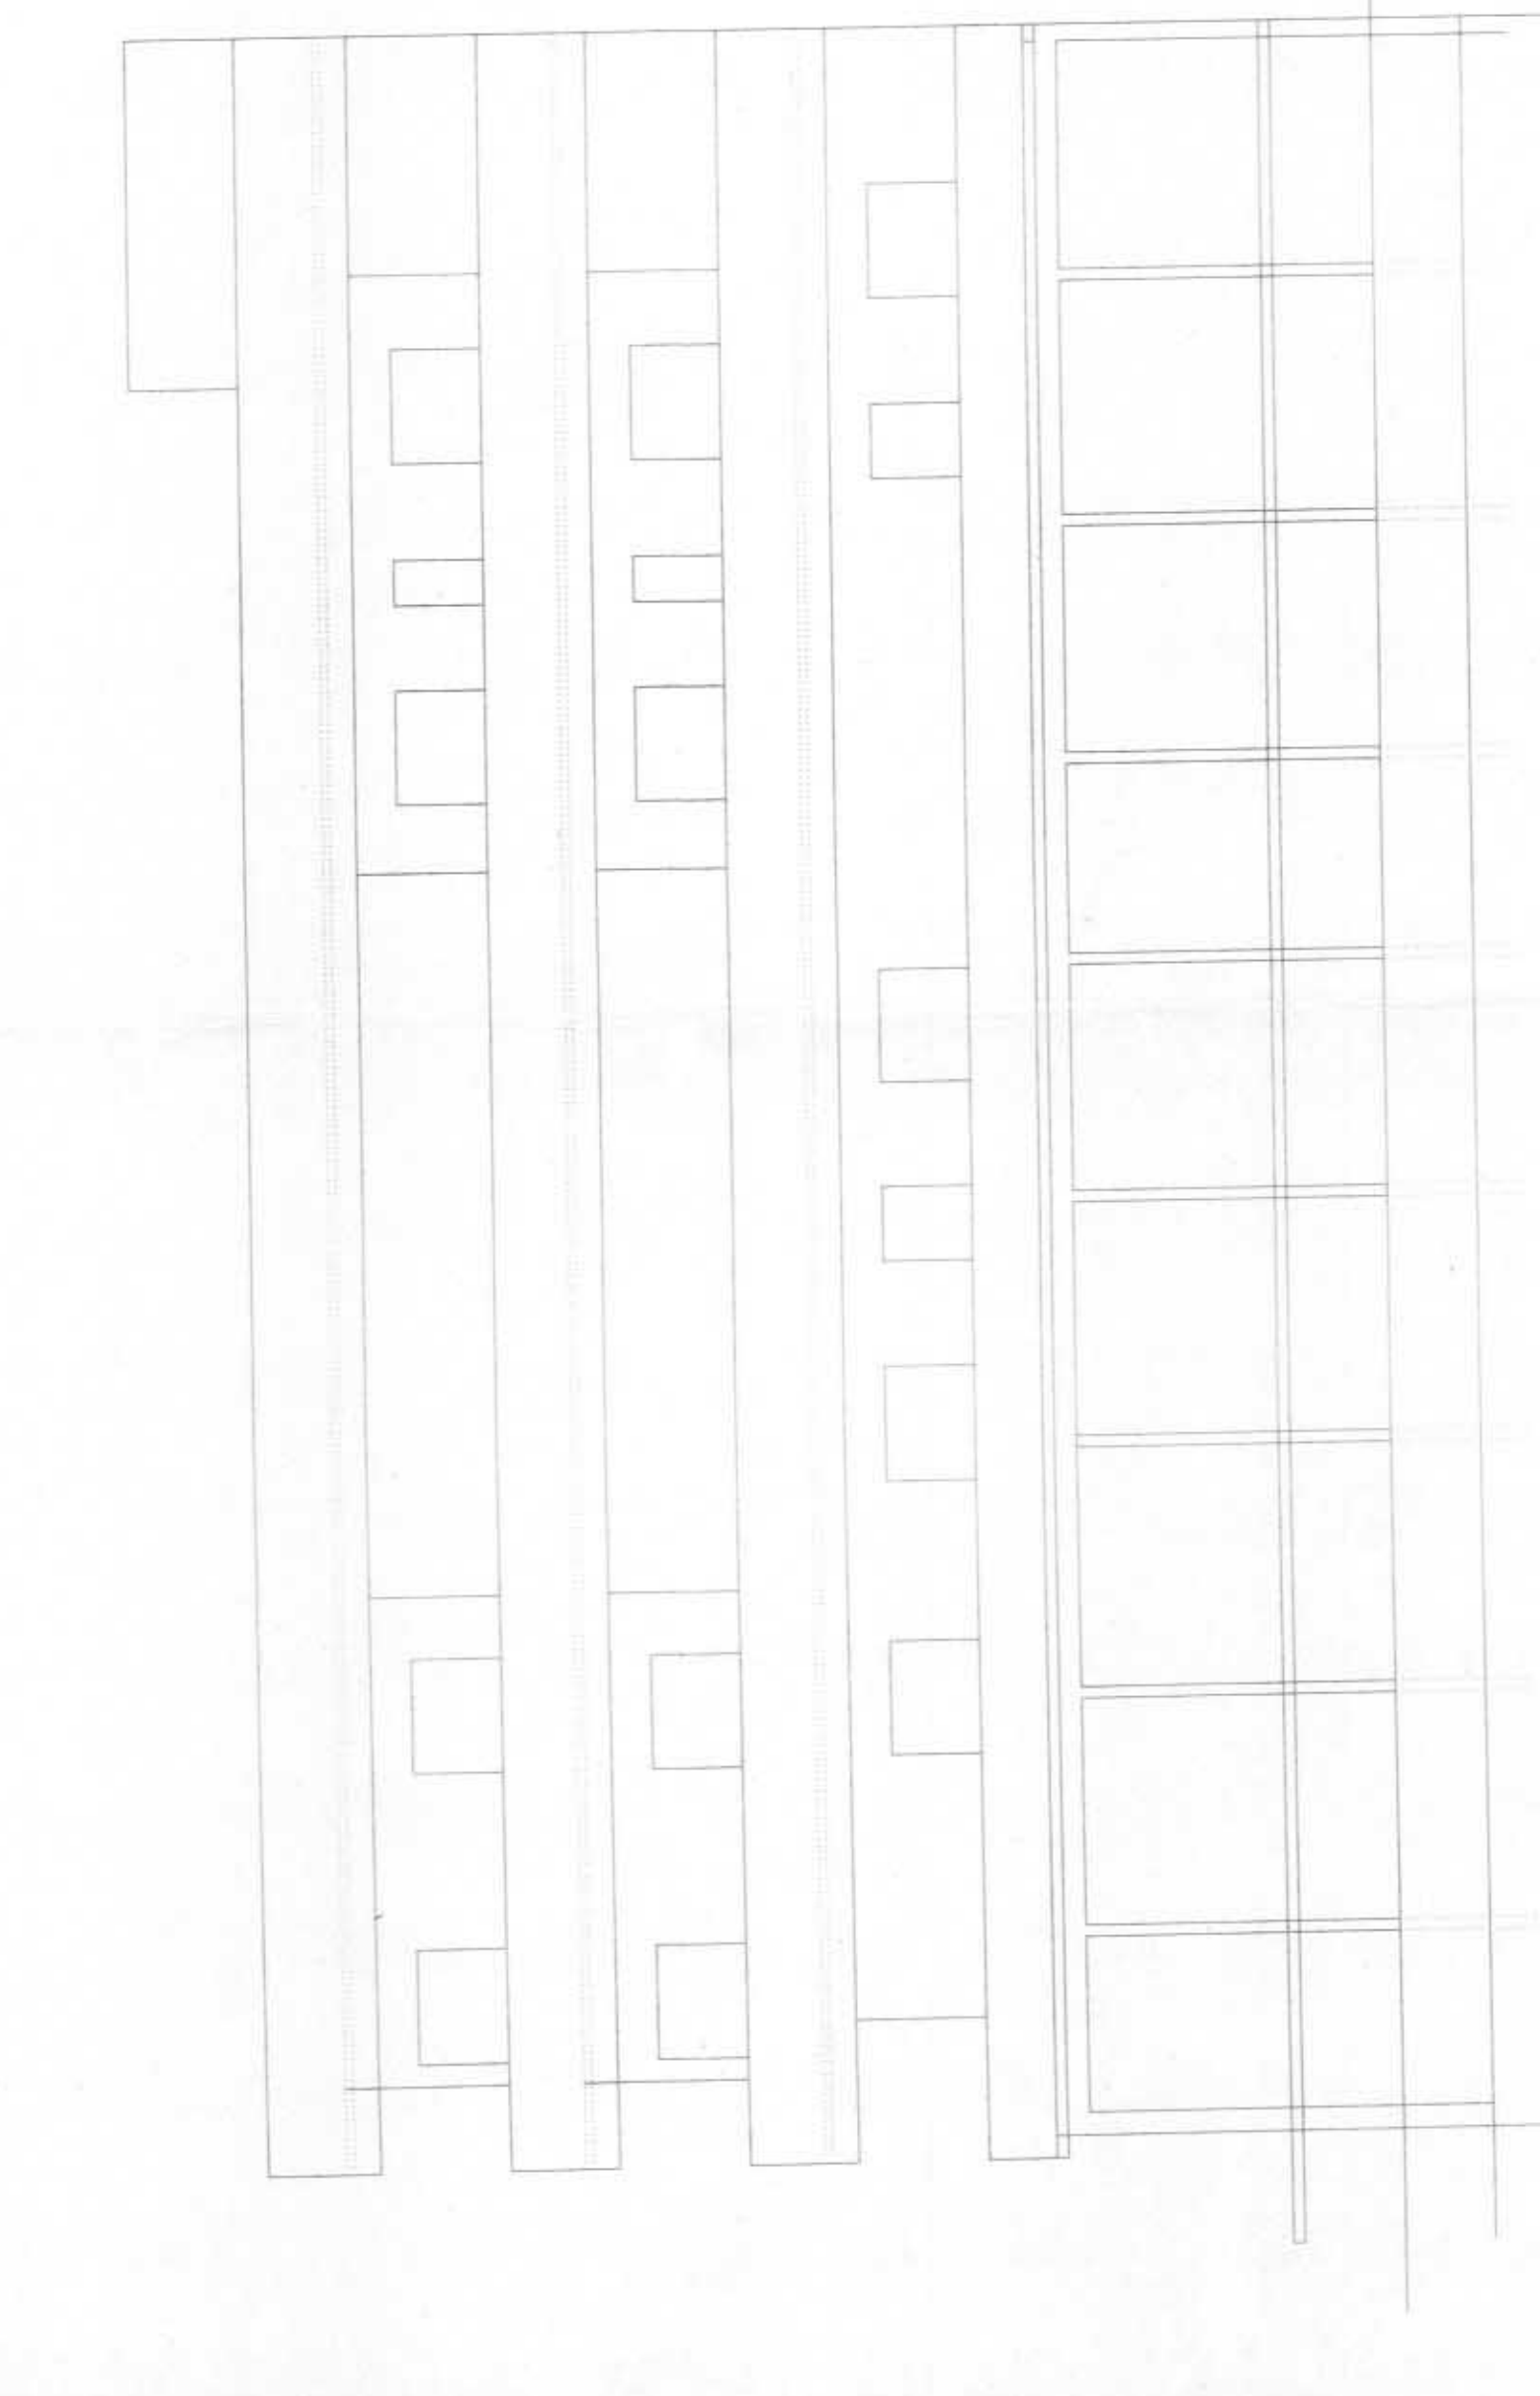

ELEVATION

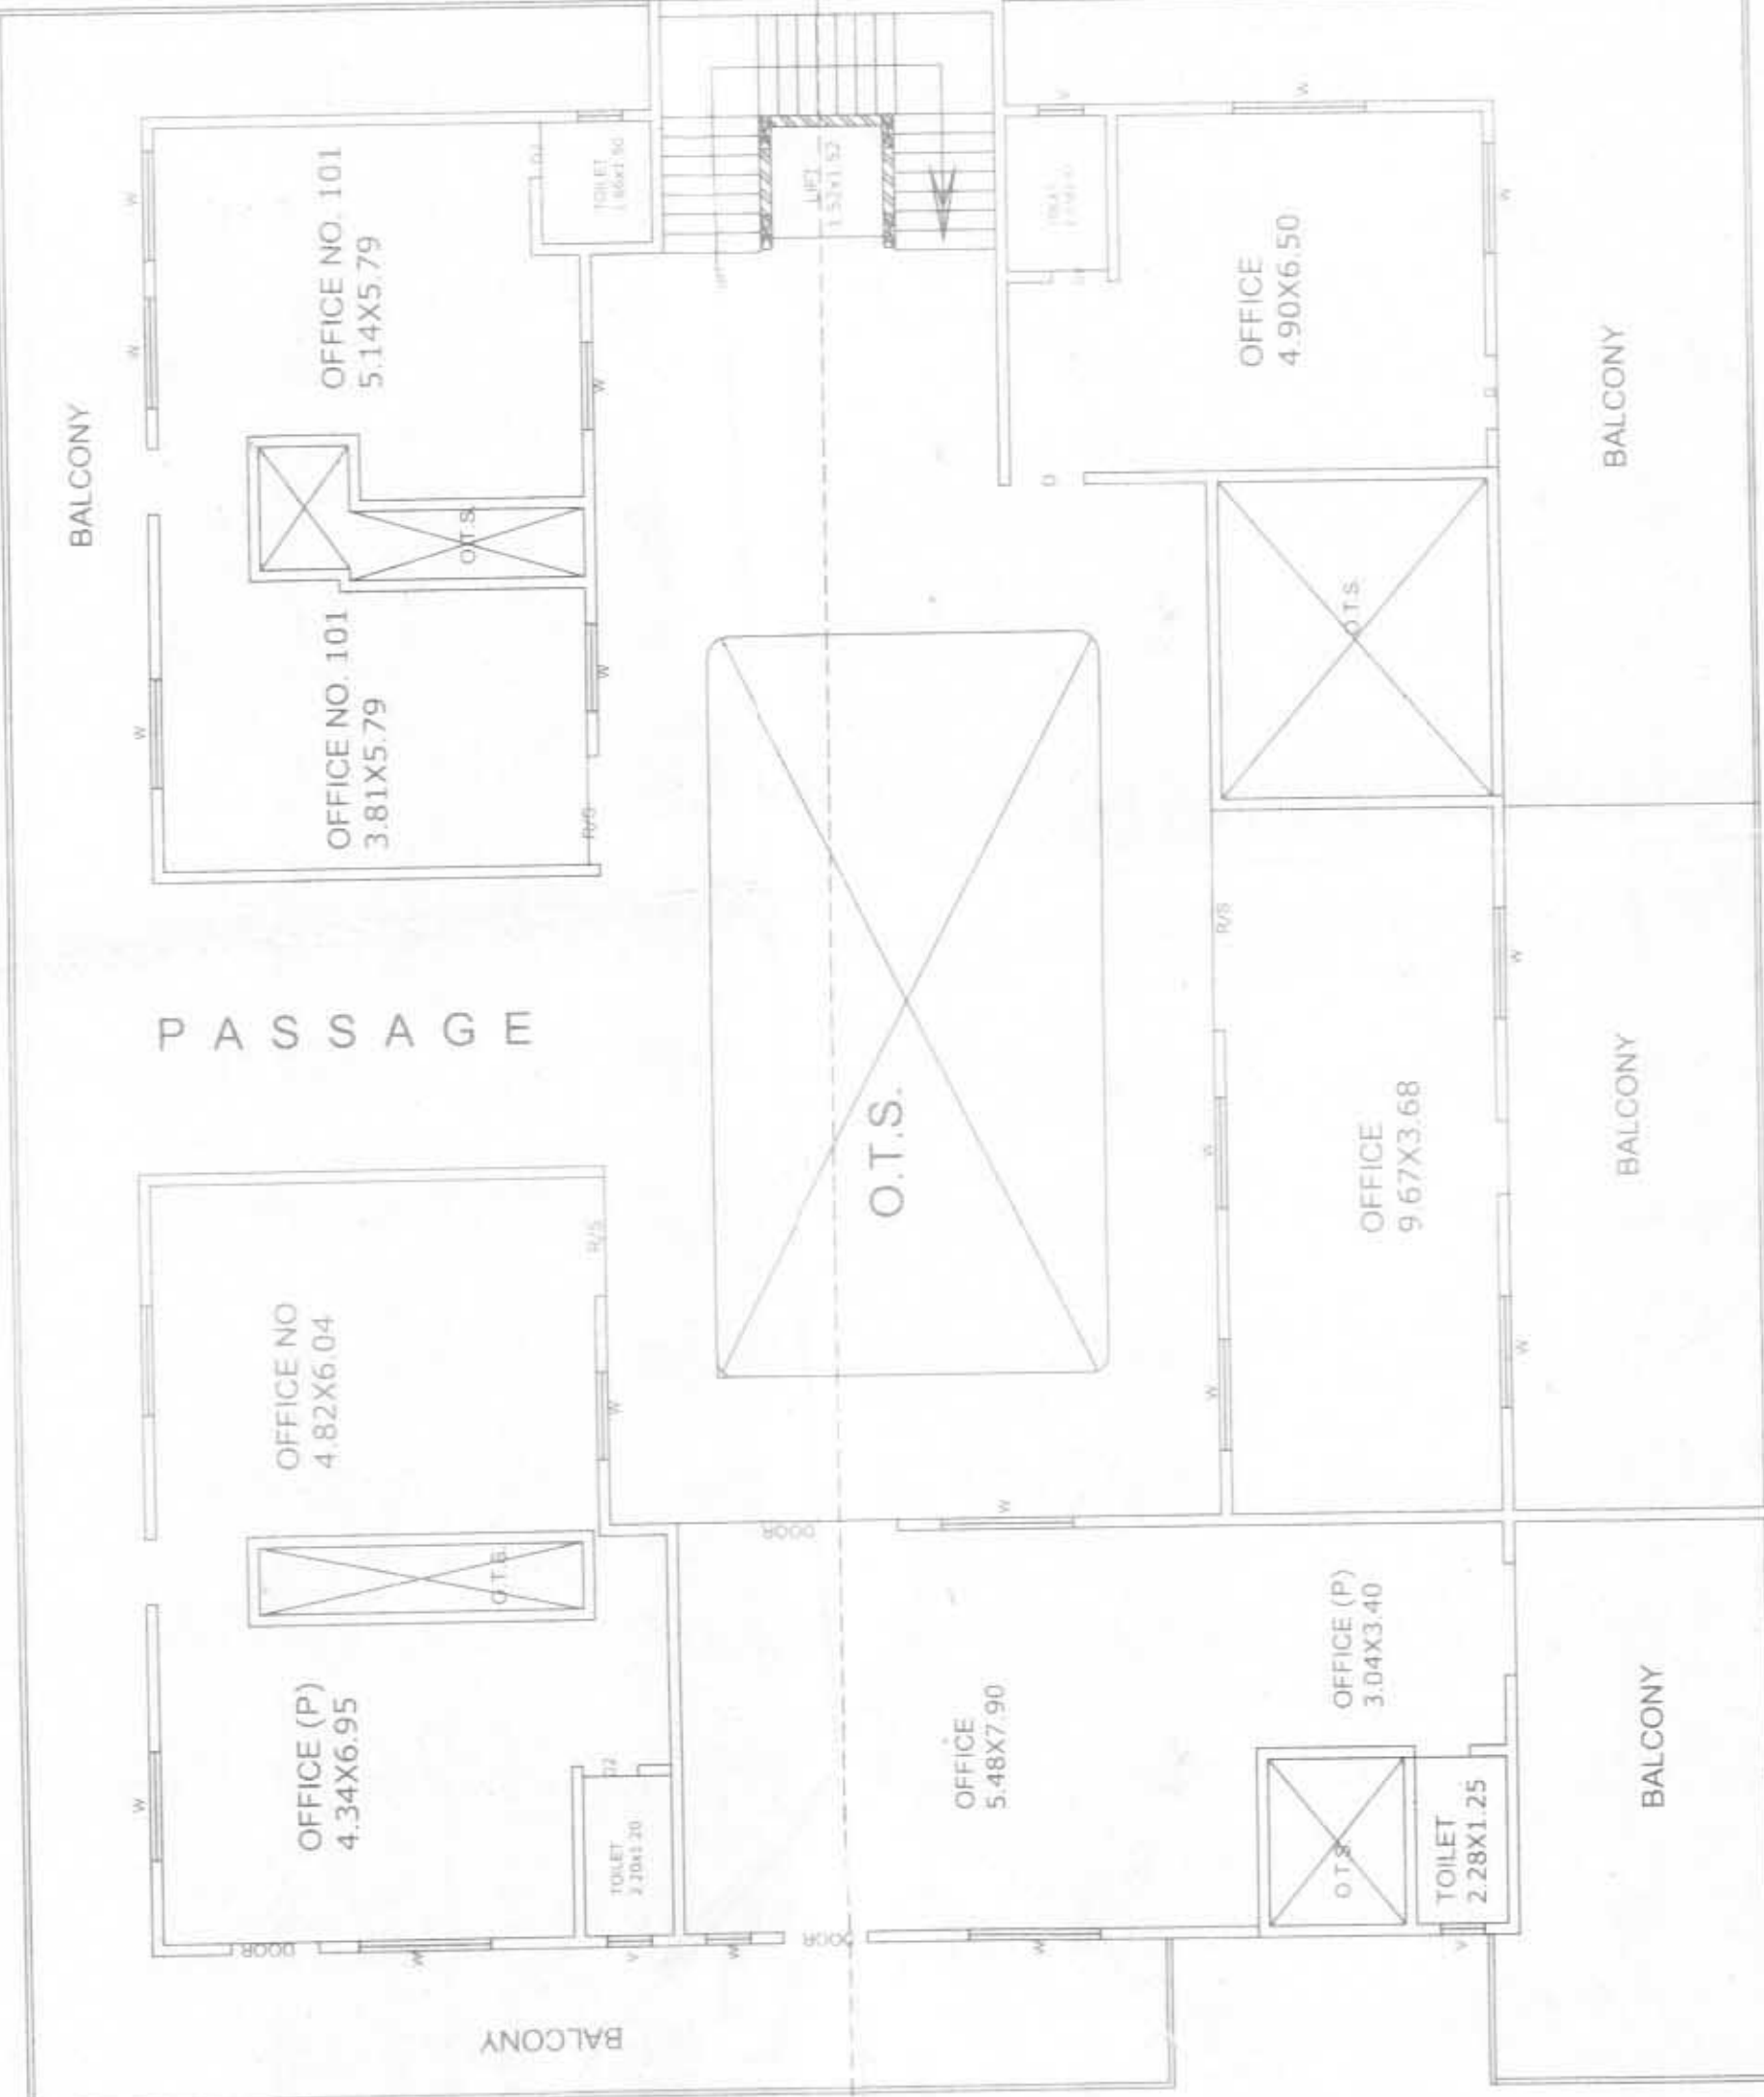

FIRST FLOOR PLAN

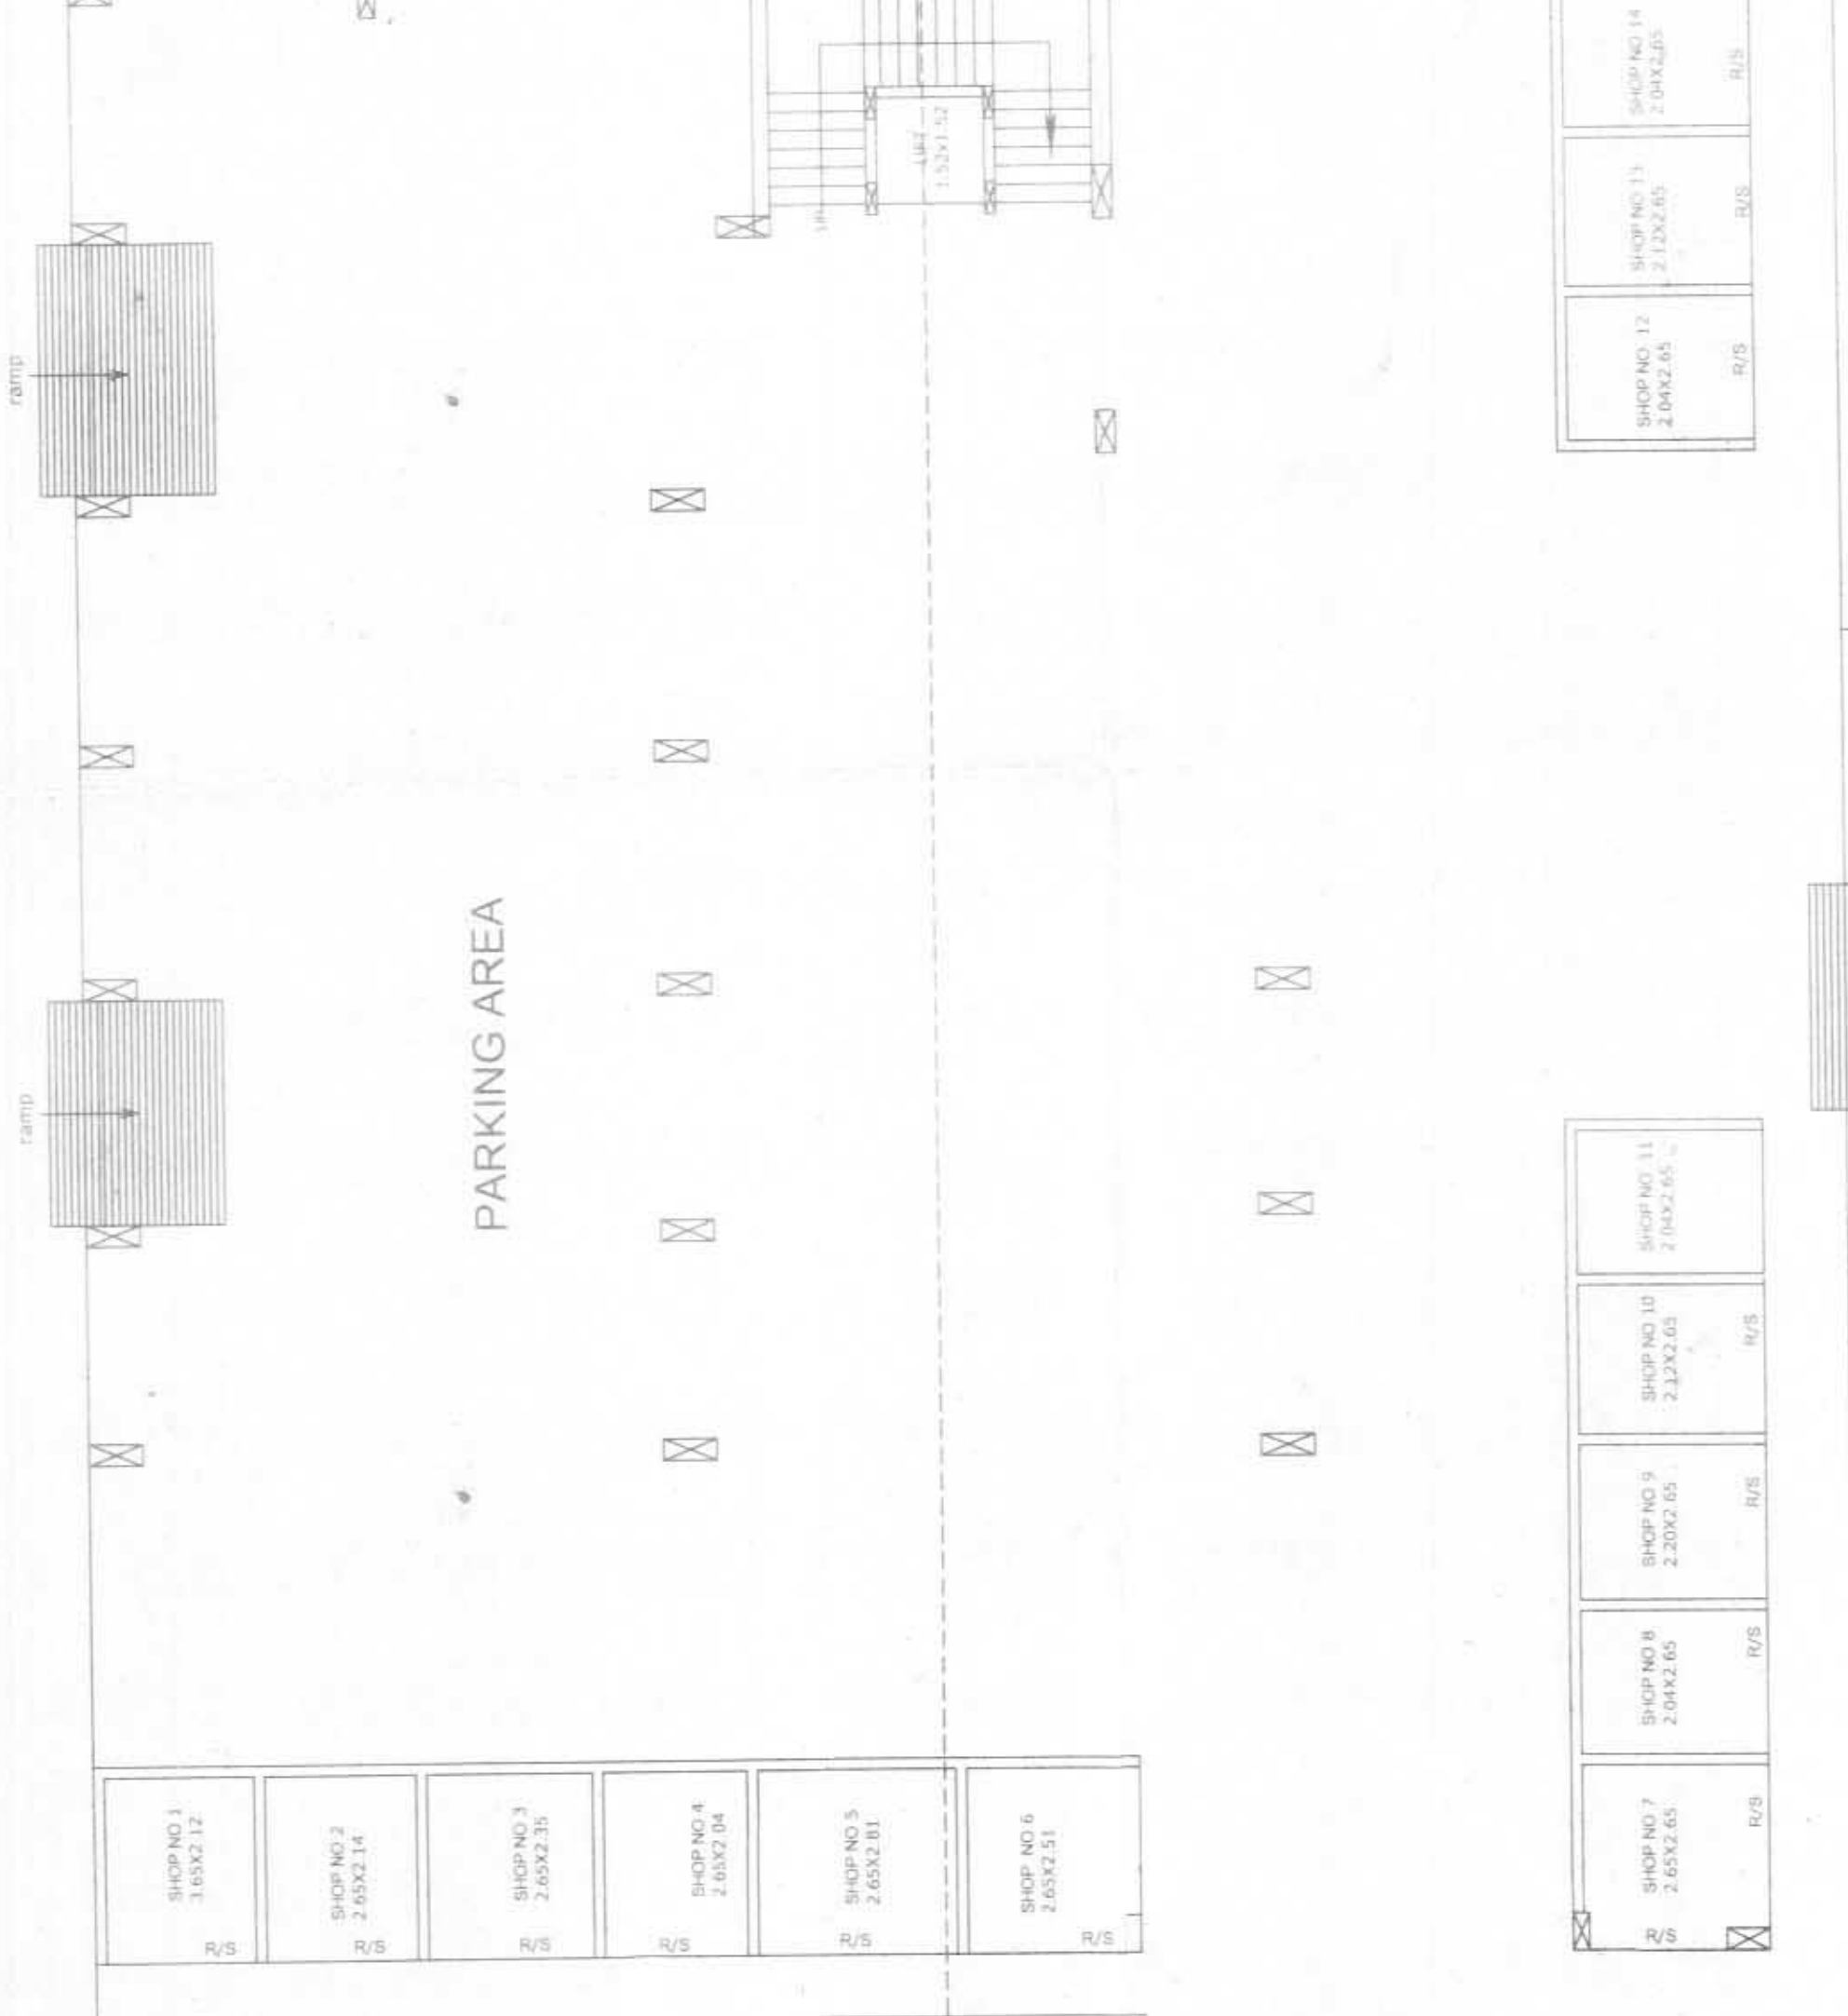

UNDER GROUND FLOOR PLAN