


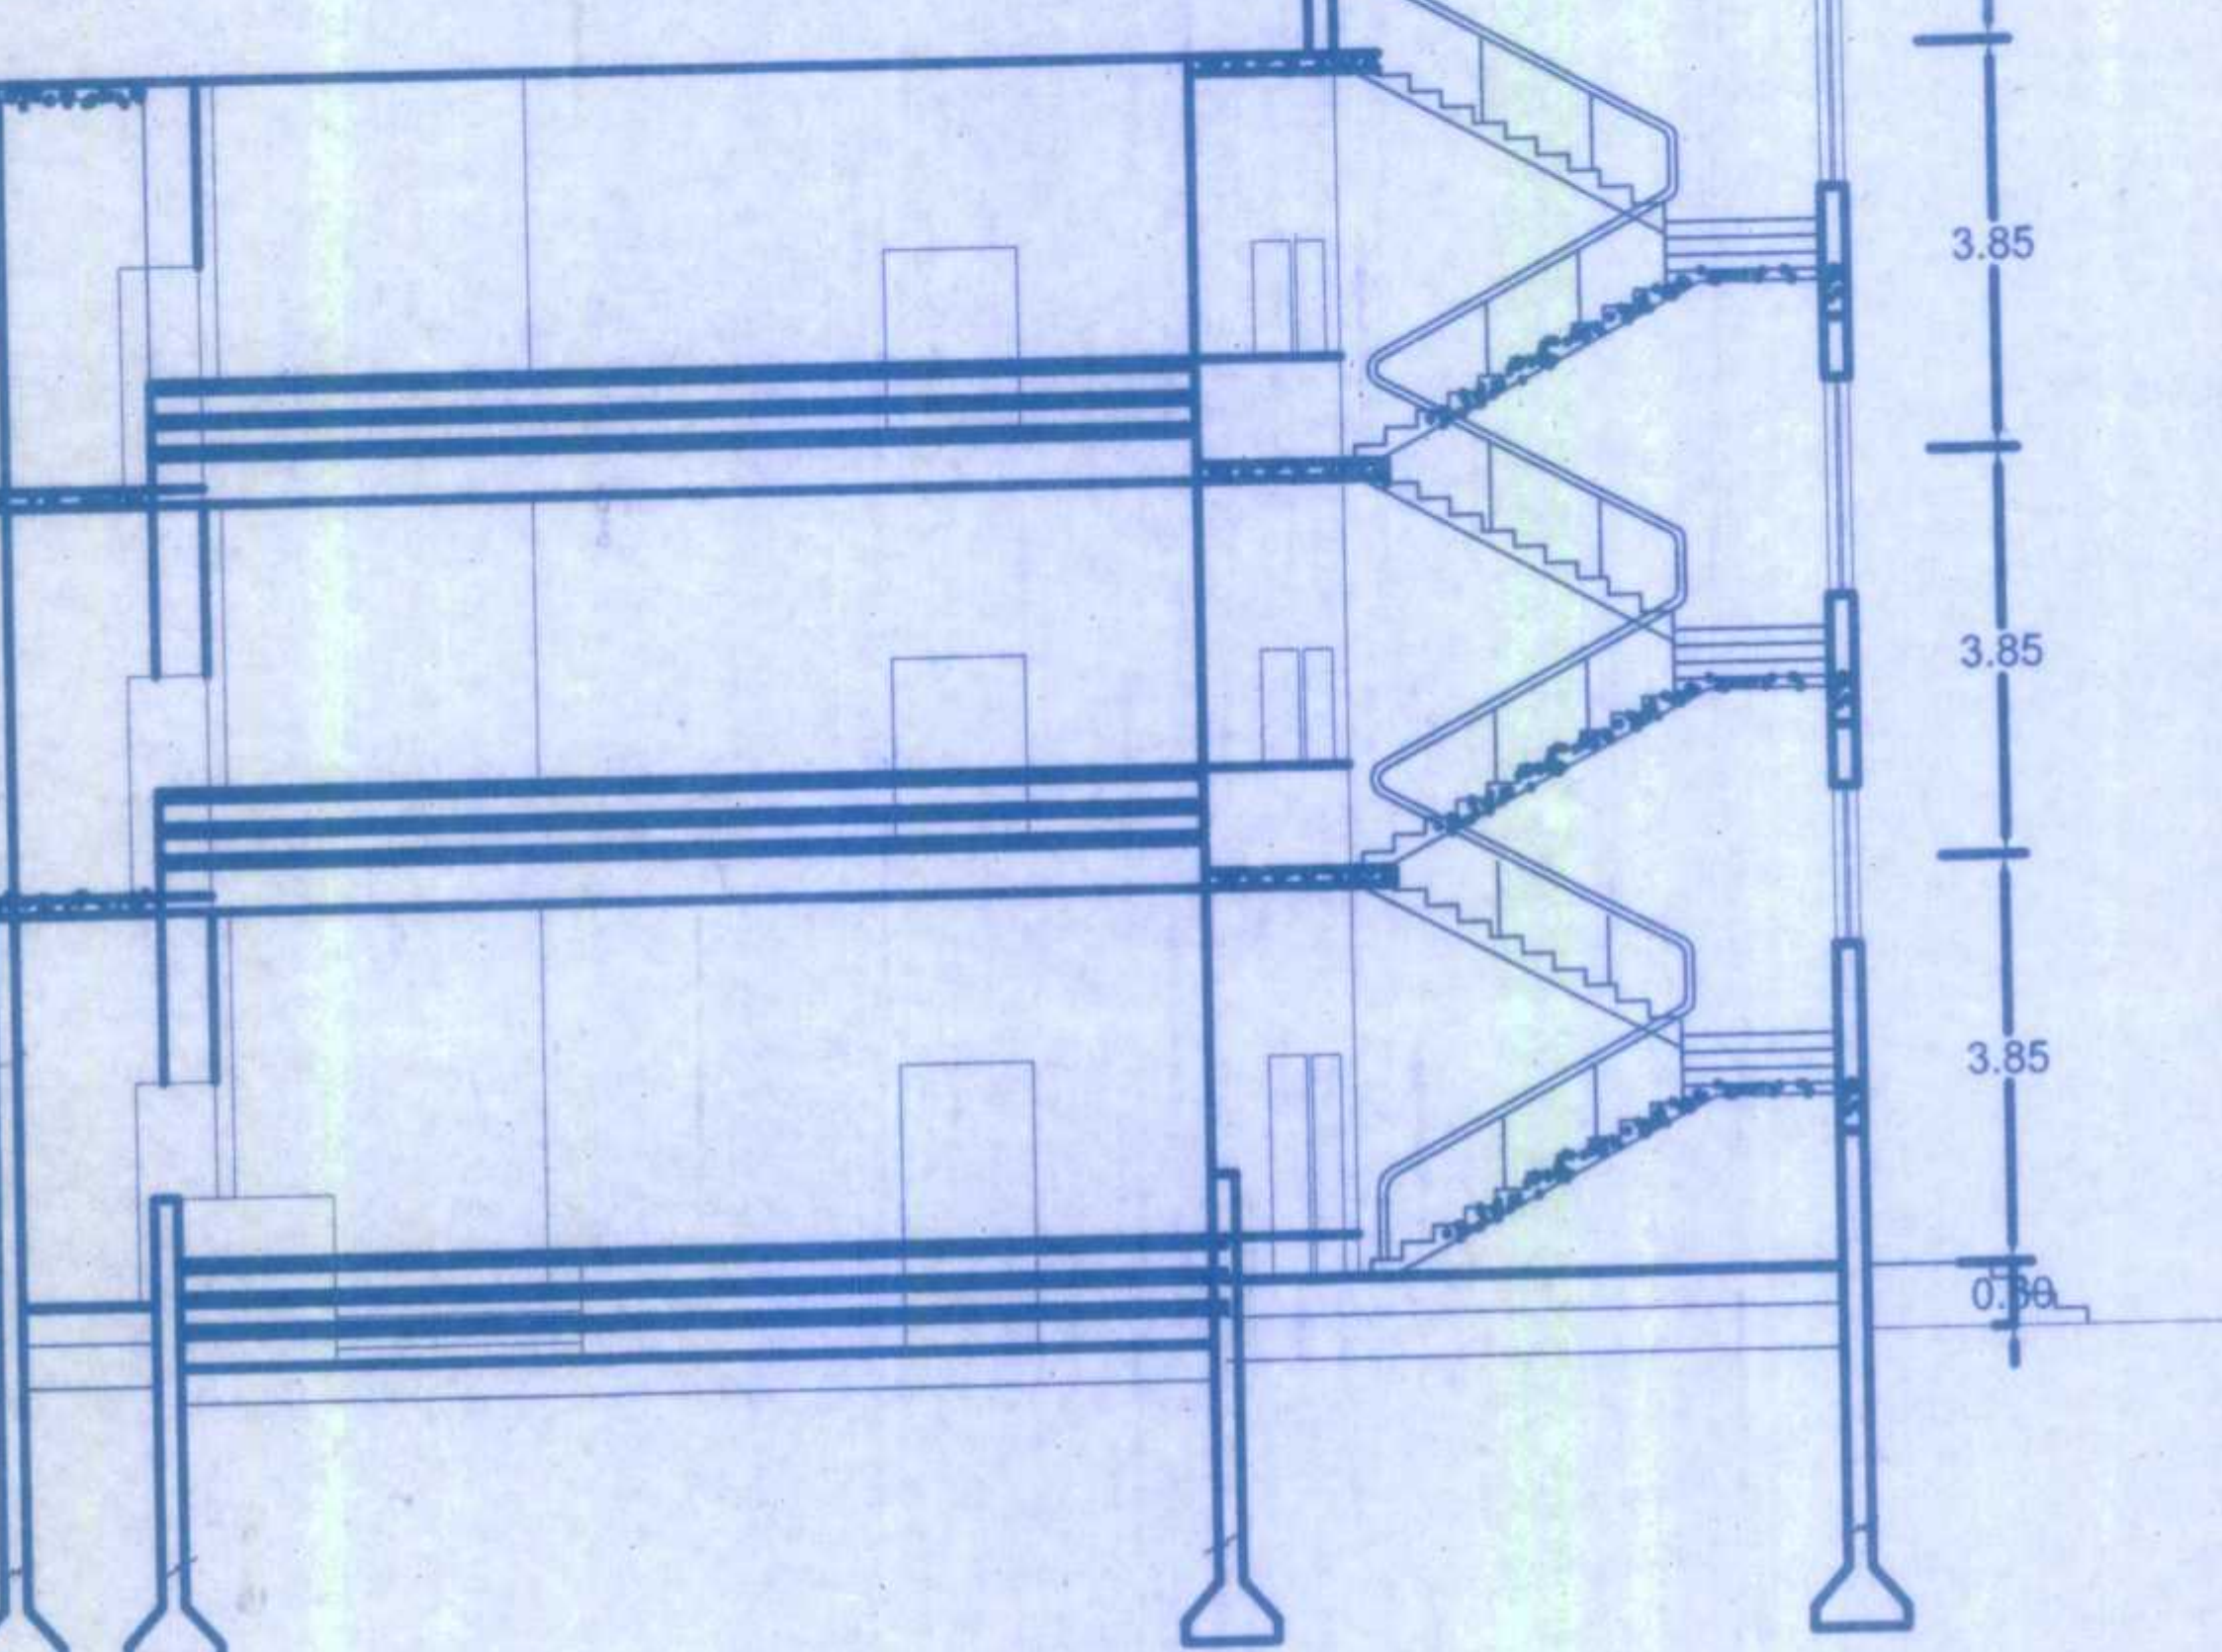


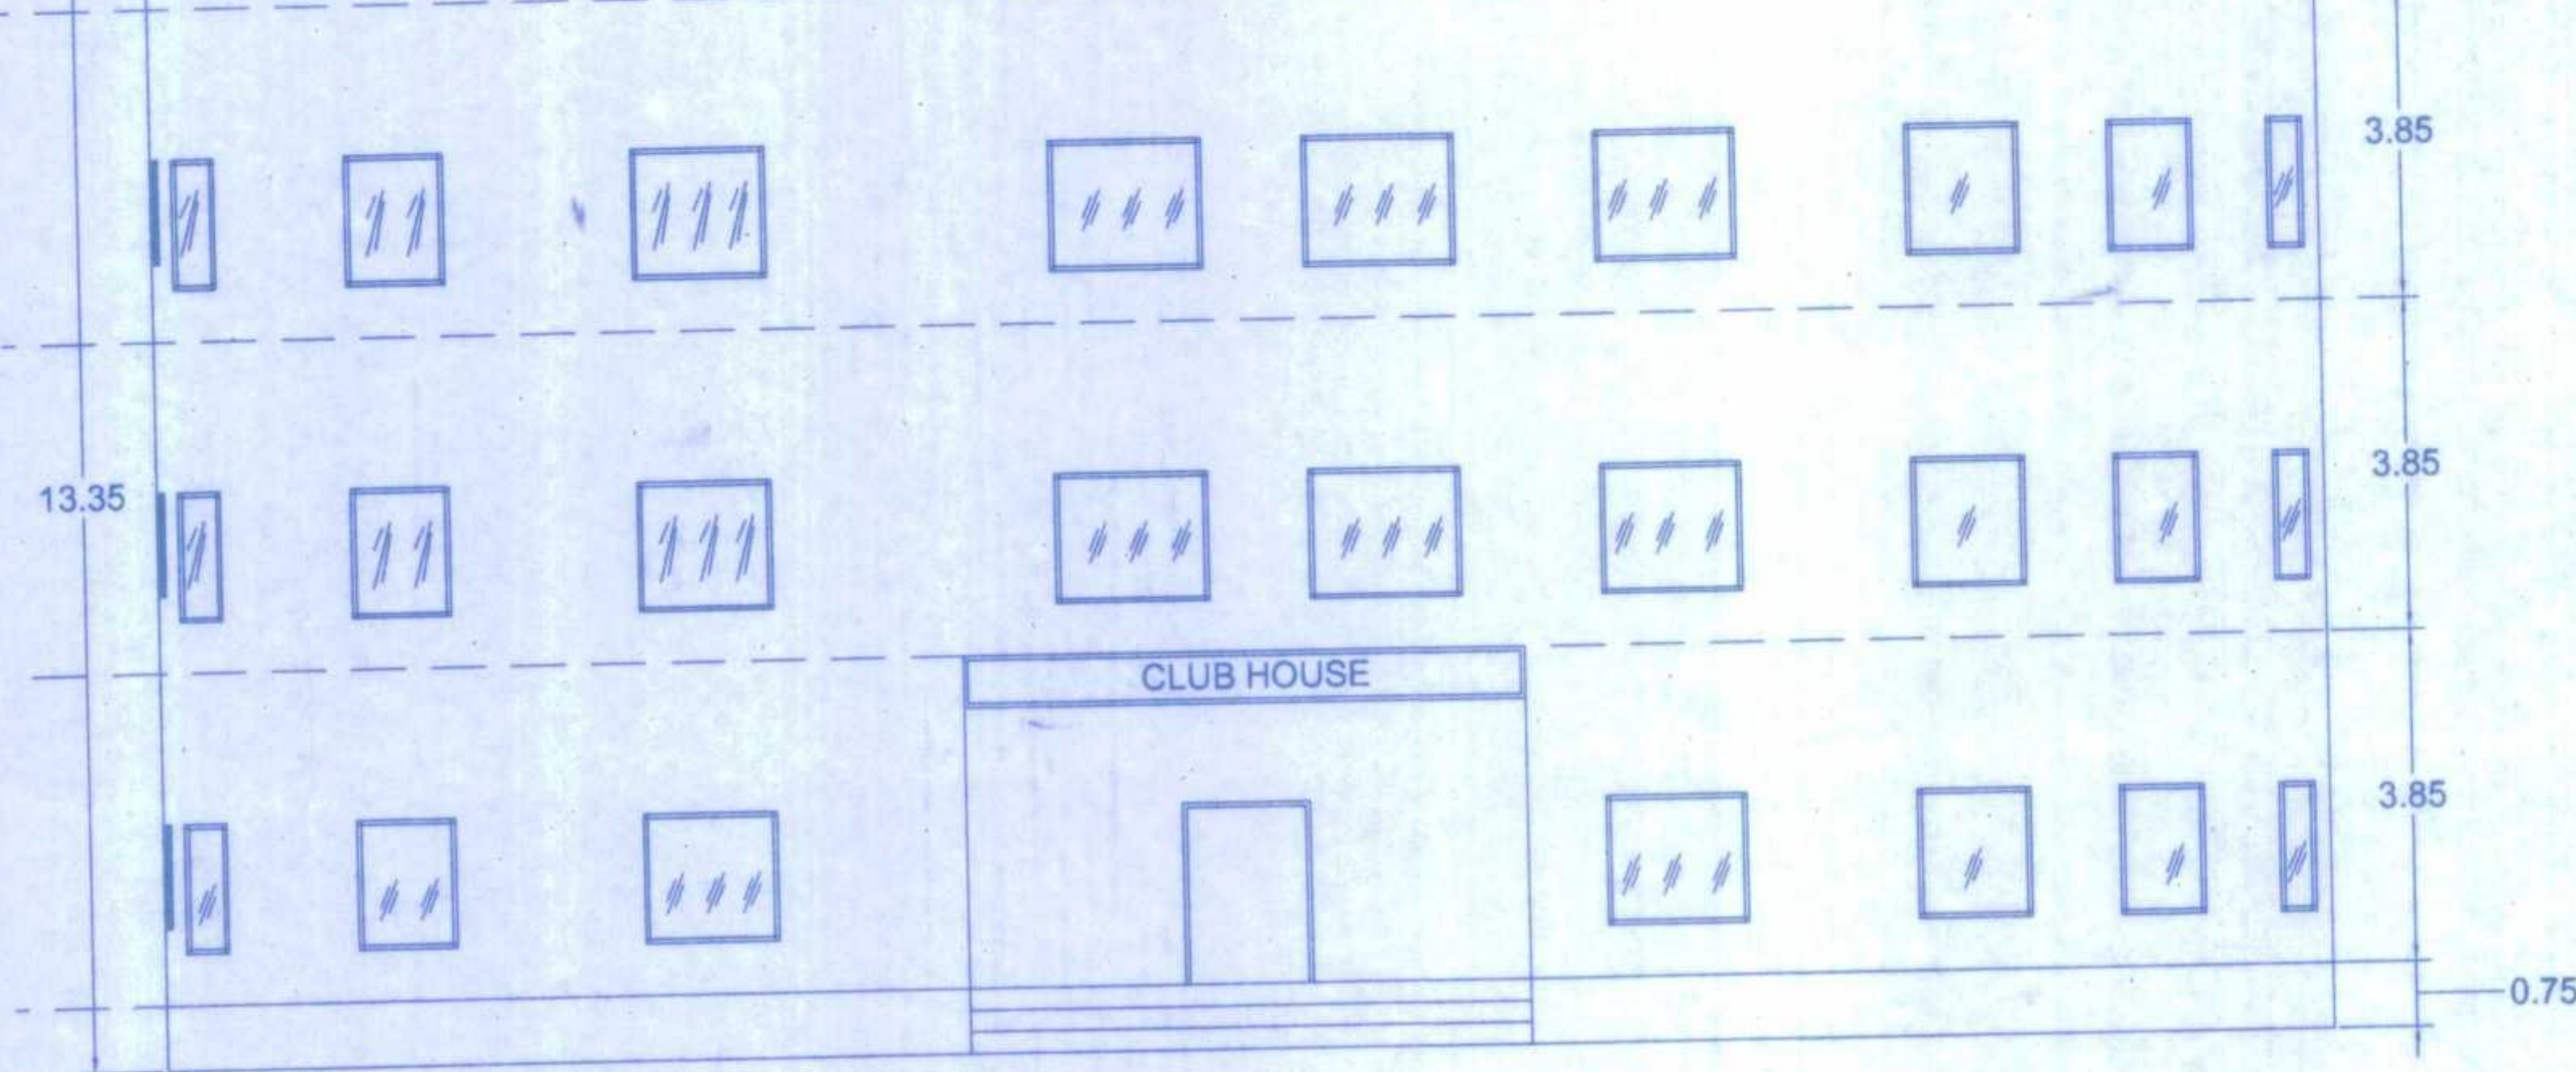

SECTION

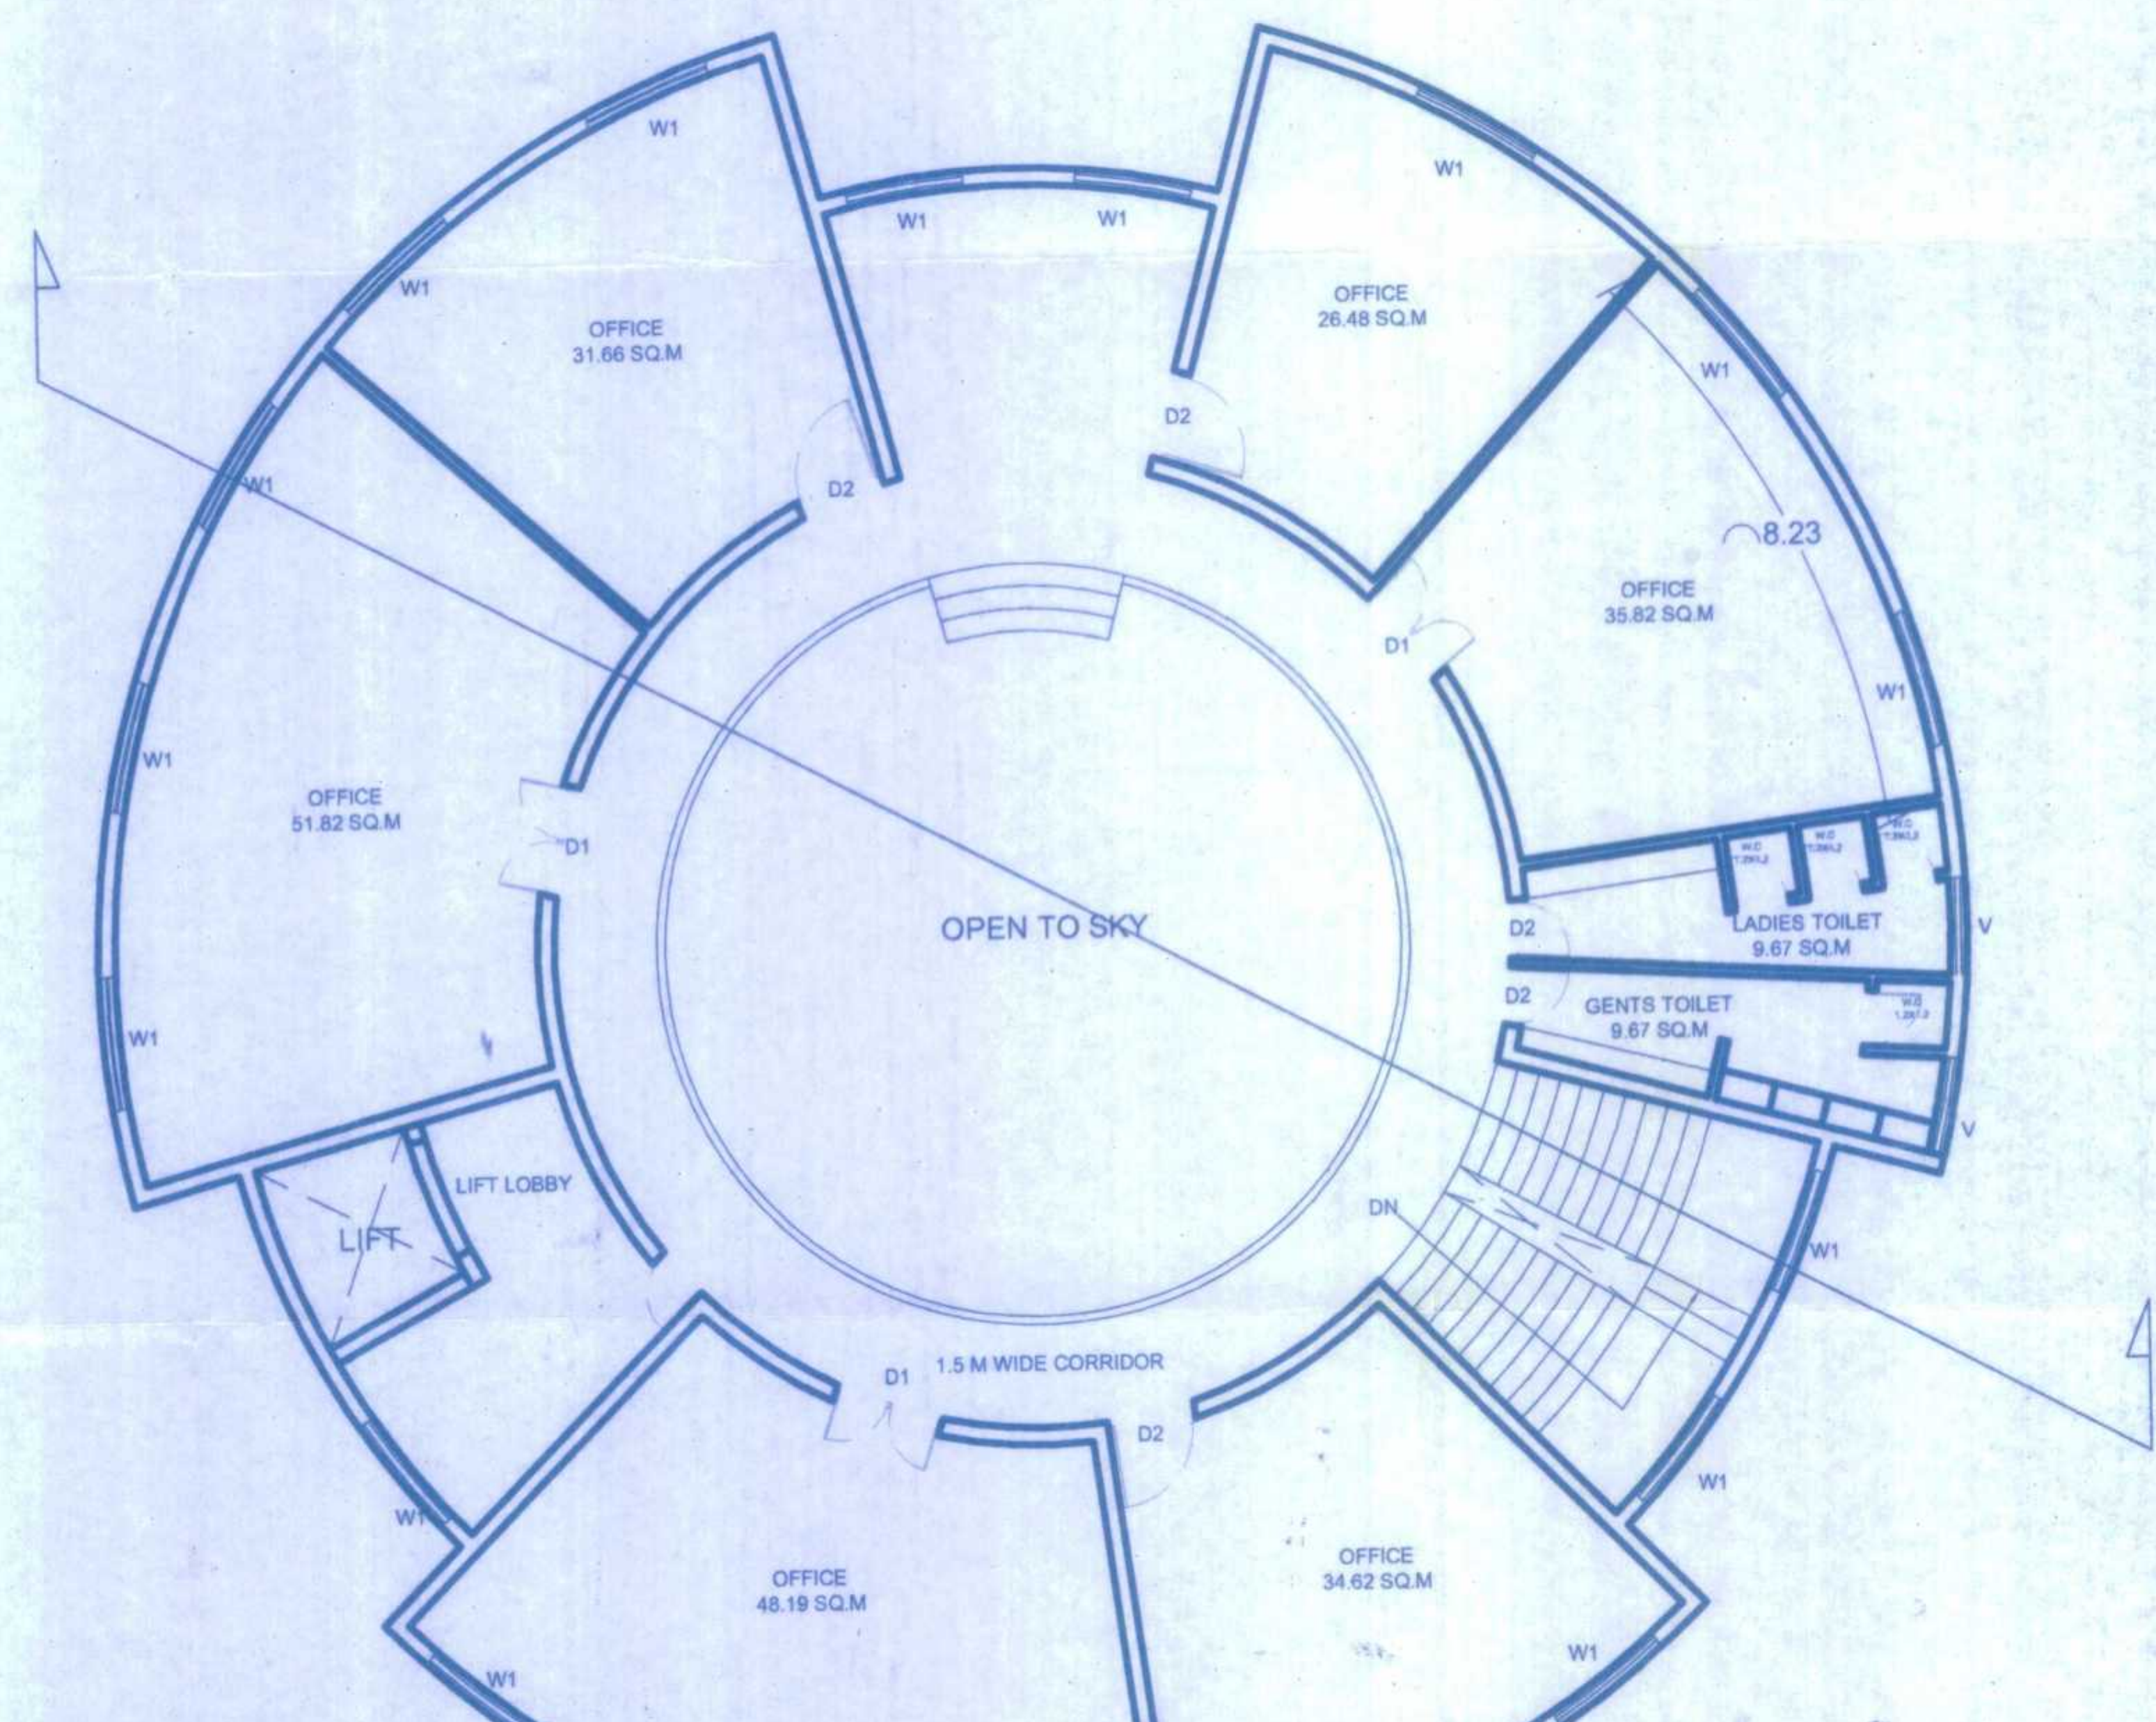

ELEVATION

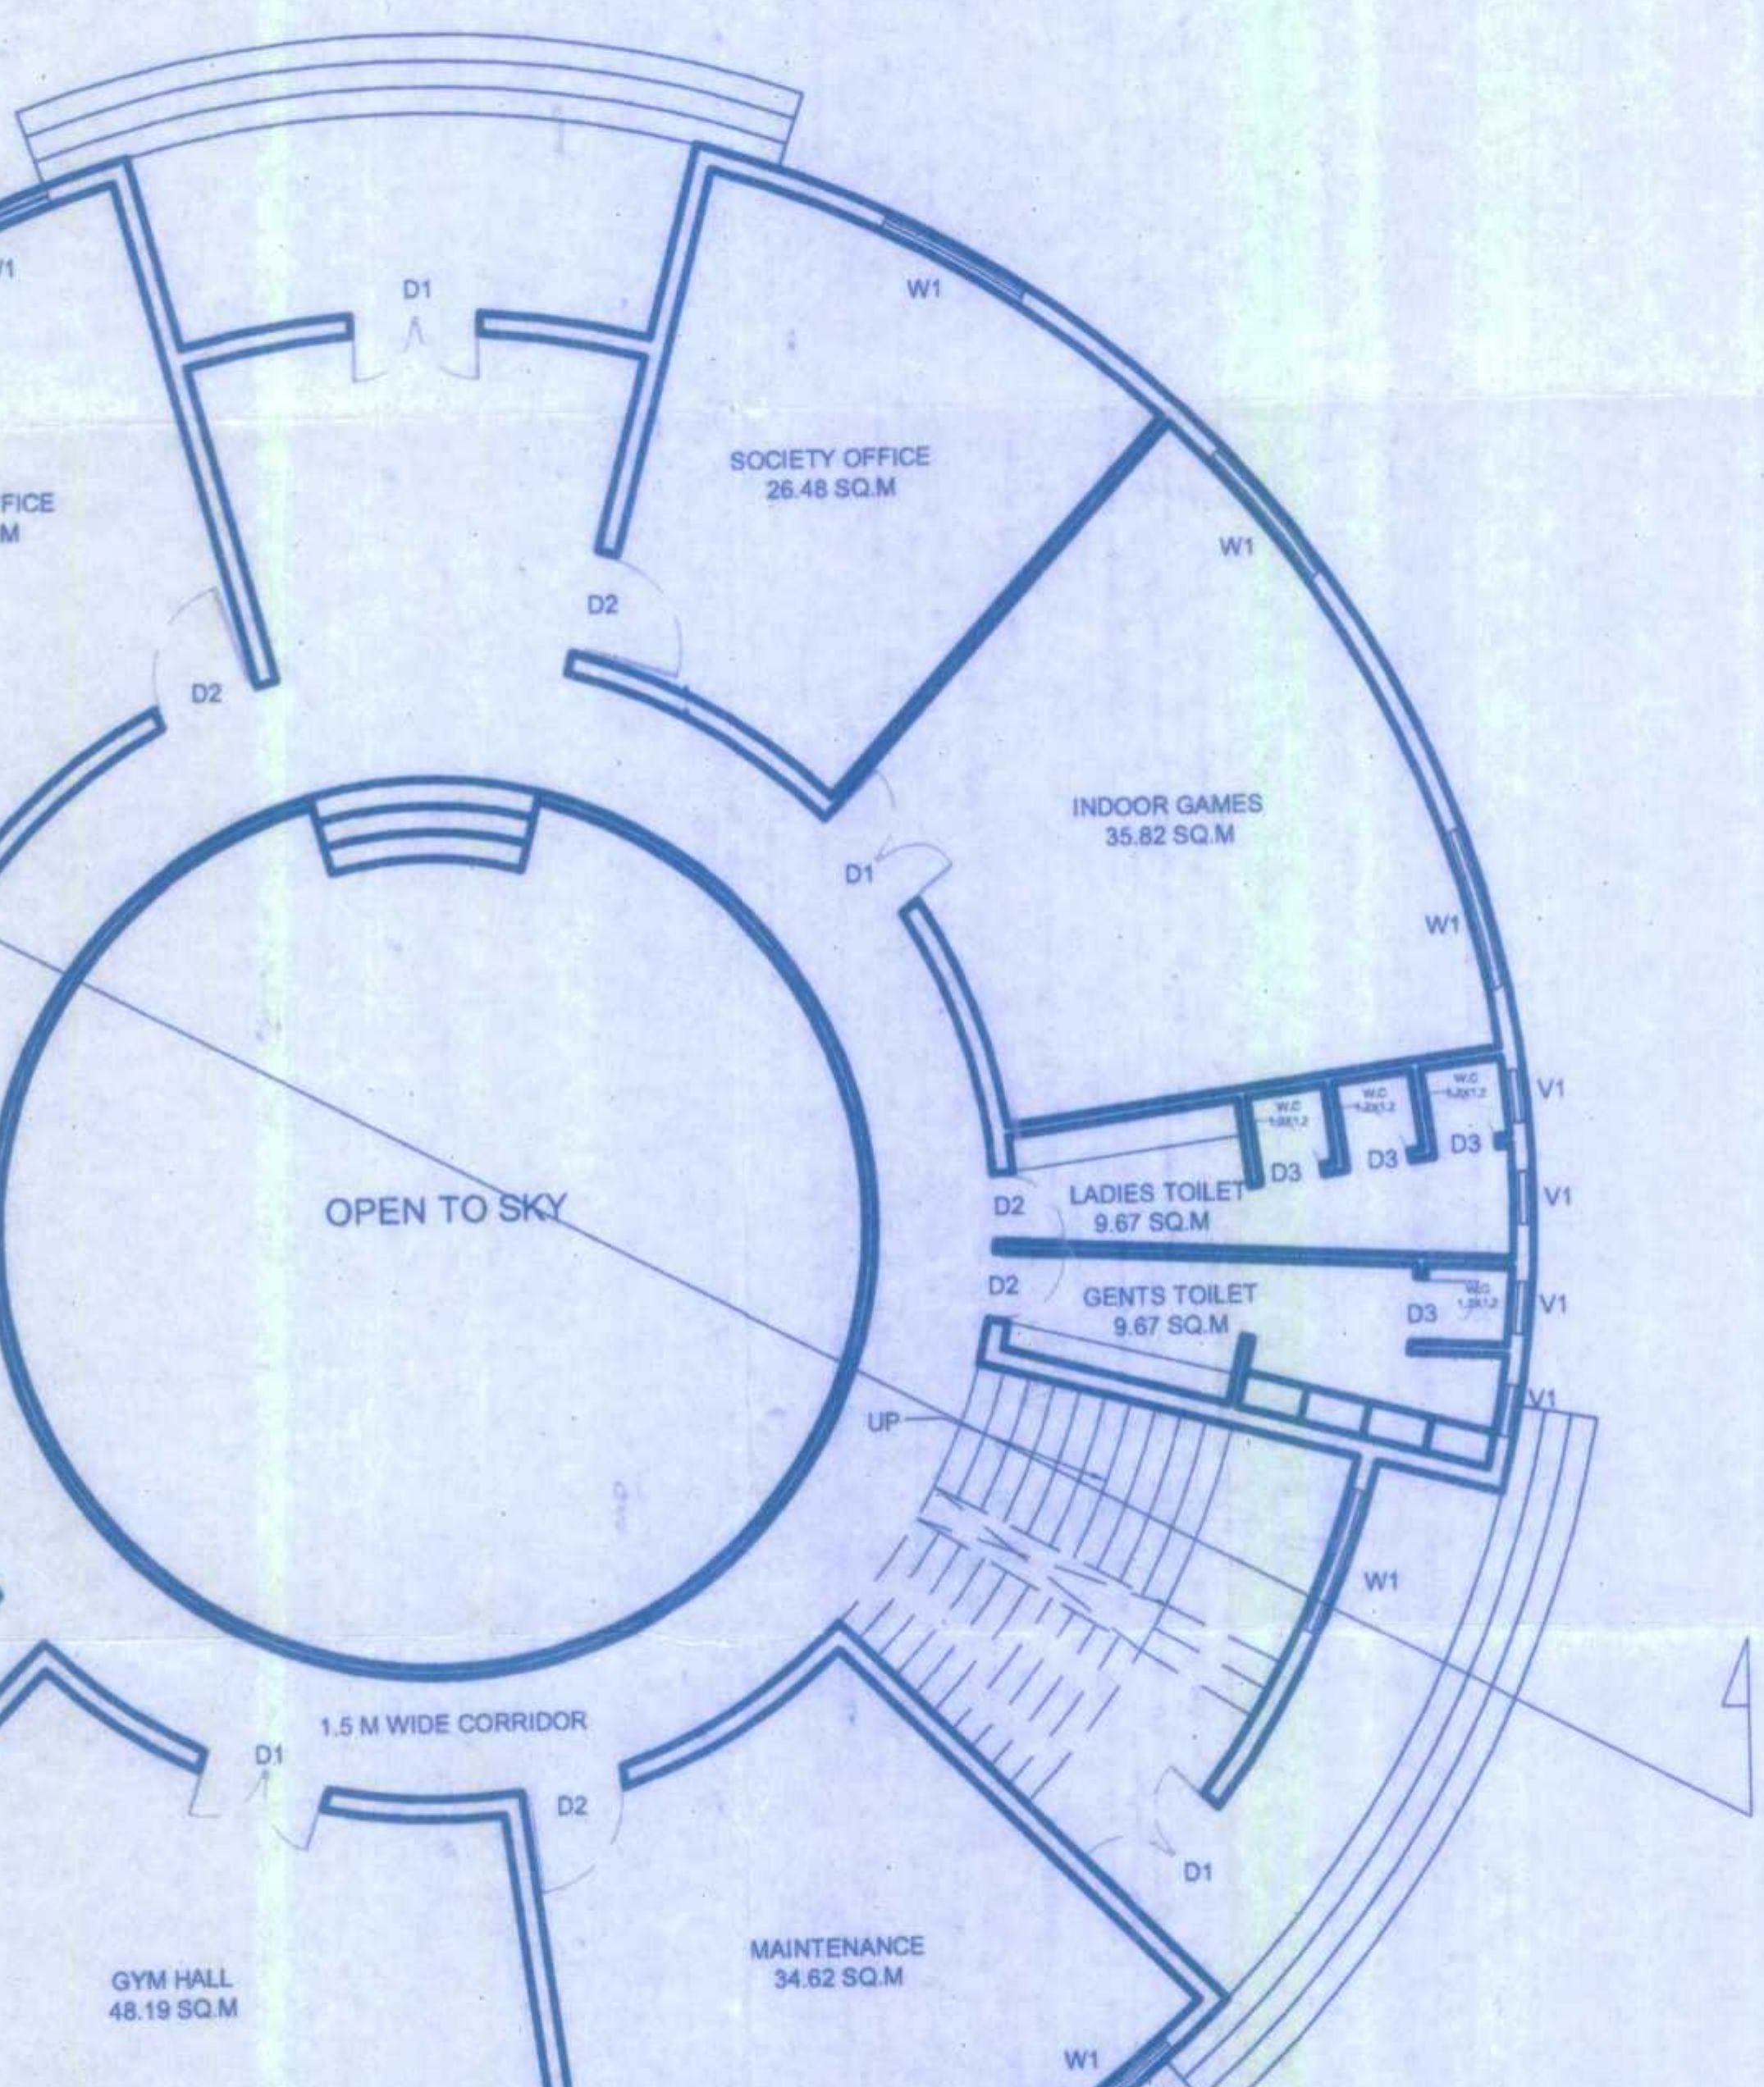

MOUZA YAVATMAL, D

AREA ST

TOTAL PLOT AREA OF P
:-53850.55 SQMTS

BUILT UP AREA CAL

EXISTING GROUND FLO
FIRST FLOOR AREA : (Ex
SECOND FLOOR AREA

TOTAL AREA :

SCHEDU

W1	1.8M X 1.5M
W2	1.2M X 1.5M
V1	0.9M x 1.3M

SHEET NAME :-

ALL FLOOR PLANS , S
ELEVATION OF CENTI
COMMUNITY BUILDING

SANCTIONING AUTH
Recommended for approval

Town Planner
Municipal Council
Yavatmal

Permit
as am
on the
ment
letter

OWNER :-

FOR DHARIWAL AND
CHORIYA DEVELOPE