


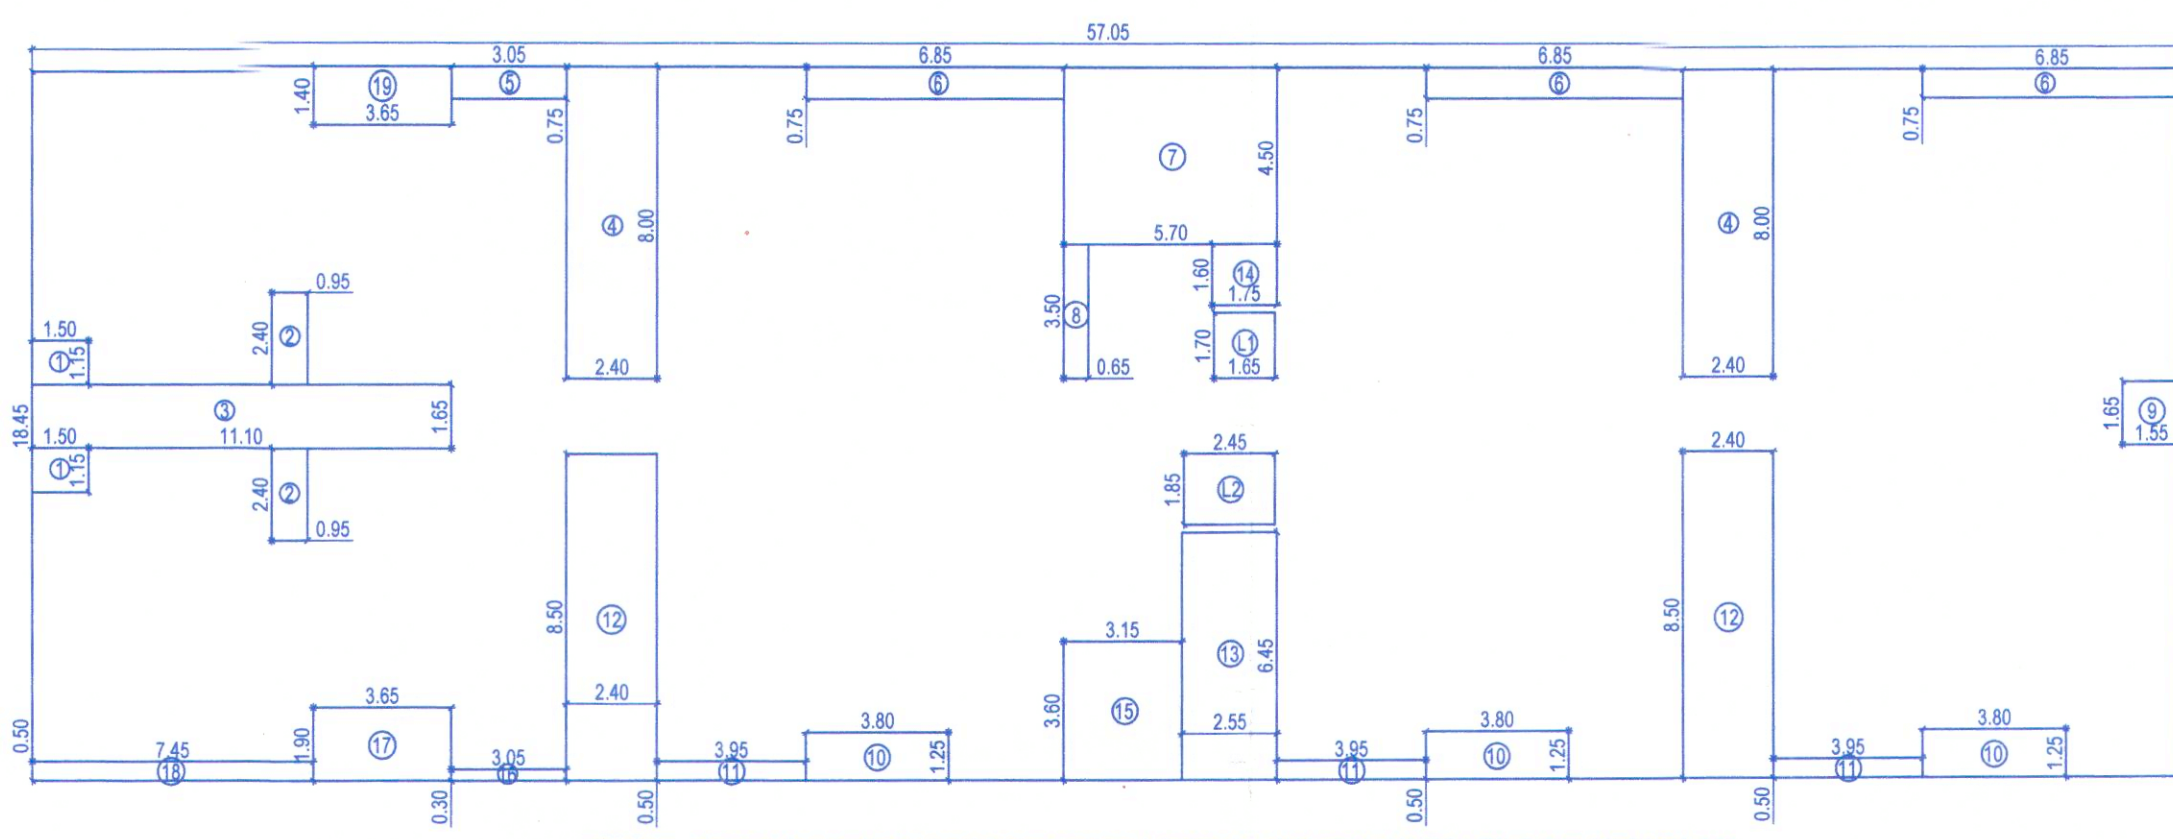

FIRST, SECOND, THIRD, FOURTH, FIFTH, SIXTH, EIGHTH, NINTH FLOOR KEY PLAN
(SCALE: 1:200)

AREA CALCULATION OF FIRST, SECOND, THIRD, FOURTH, FIFTH, SIXTH, EIGHTH, NINTH FLOOR				
OF A&B	57.05	X	18.45	= 1052.57 SQ.M
DEDUCTION				
1	2	1.50	X	1.15 = 3.45 SQ.M
2	2	0.95	X	2.40 = 4.56 SQ.M
3	1	11.10	X	1.65 = 18.32 SQ.M
4	2	2.40	X	8.00 = 38.40 SQ.M
5	1	3.05	X	0.75 = 2.29 SQ.M
6	3	6.85	X	0.75 = 15.41 SQ.M
7	1	5.70	X	4.50 = 25.65 SQ.M
8	1	0.65	X	3.50 = 2.28 SQ.M
9	1	1.55	X	1.65 = 2.56 SQ.M
10	3	3.80	X	1.25 = 14.25 SQ.M
11	3	3.95	X	0.50 = 5.93 SQ.M
12	2	2.40	X	8.50 = 40.80 SQ.M
13	1	2.55	X	6.45 = 16.45 SQ.M
14	1	1.75	X	1.60 = 2.80 SQ.M
15	1	3.15	X	3.60 = 11.34 SQ.M
16	1	3.05	X	0.30 = 0.92 SQ.M
17	1	3.65	X	1.90 = 6.94 SQ.M
18	1	7.45	X	0.50 = 3.73 SQ.M
19	1	3.65	X	1.40 = 5.11 SQ.M
L1	1	1.65	X	1.70 = 2.81 SQ.M
L2	1	2.45	X	1.85 = 4.53 SQ.M
TOTAL				= 228.49 SQ.M
AREA OF A&B	1052.57	-	228.49	= 824.08 SQ.M
NET B/UP				= 824.08 SQ.M



STAMP OF APPROVAL


02
05

सुधकृति बांधकाम परवान्यातीस जटी व राती नुरात


मा.आयुक्त यांचे मान्यतेने

Sanctioned under Permb
No. 38 Date 12/01/2023
File No. 602/1.1.7/2022-23
As Ammended in

Assistant Director of Town Planning
Nanded Municipal Corporation, Nanded.

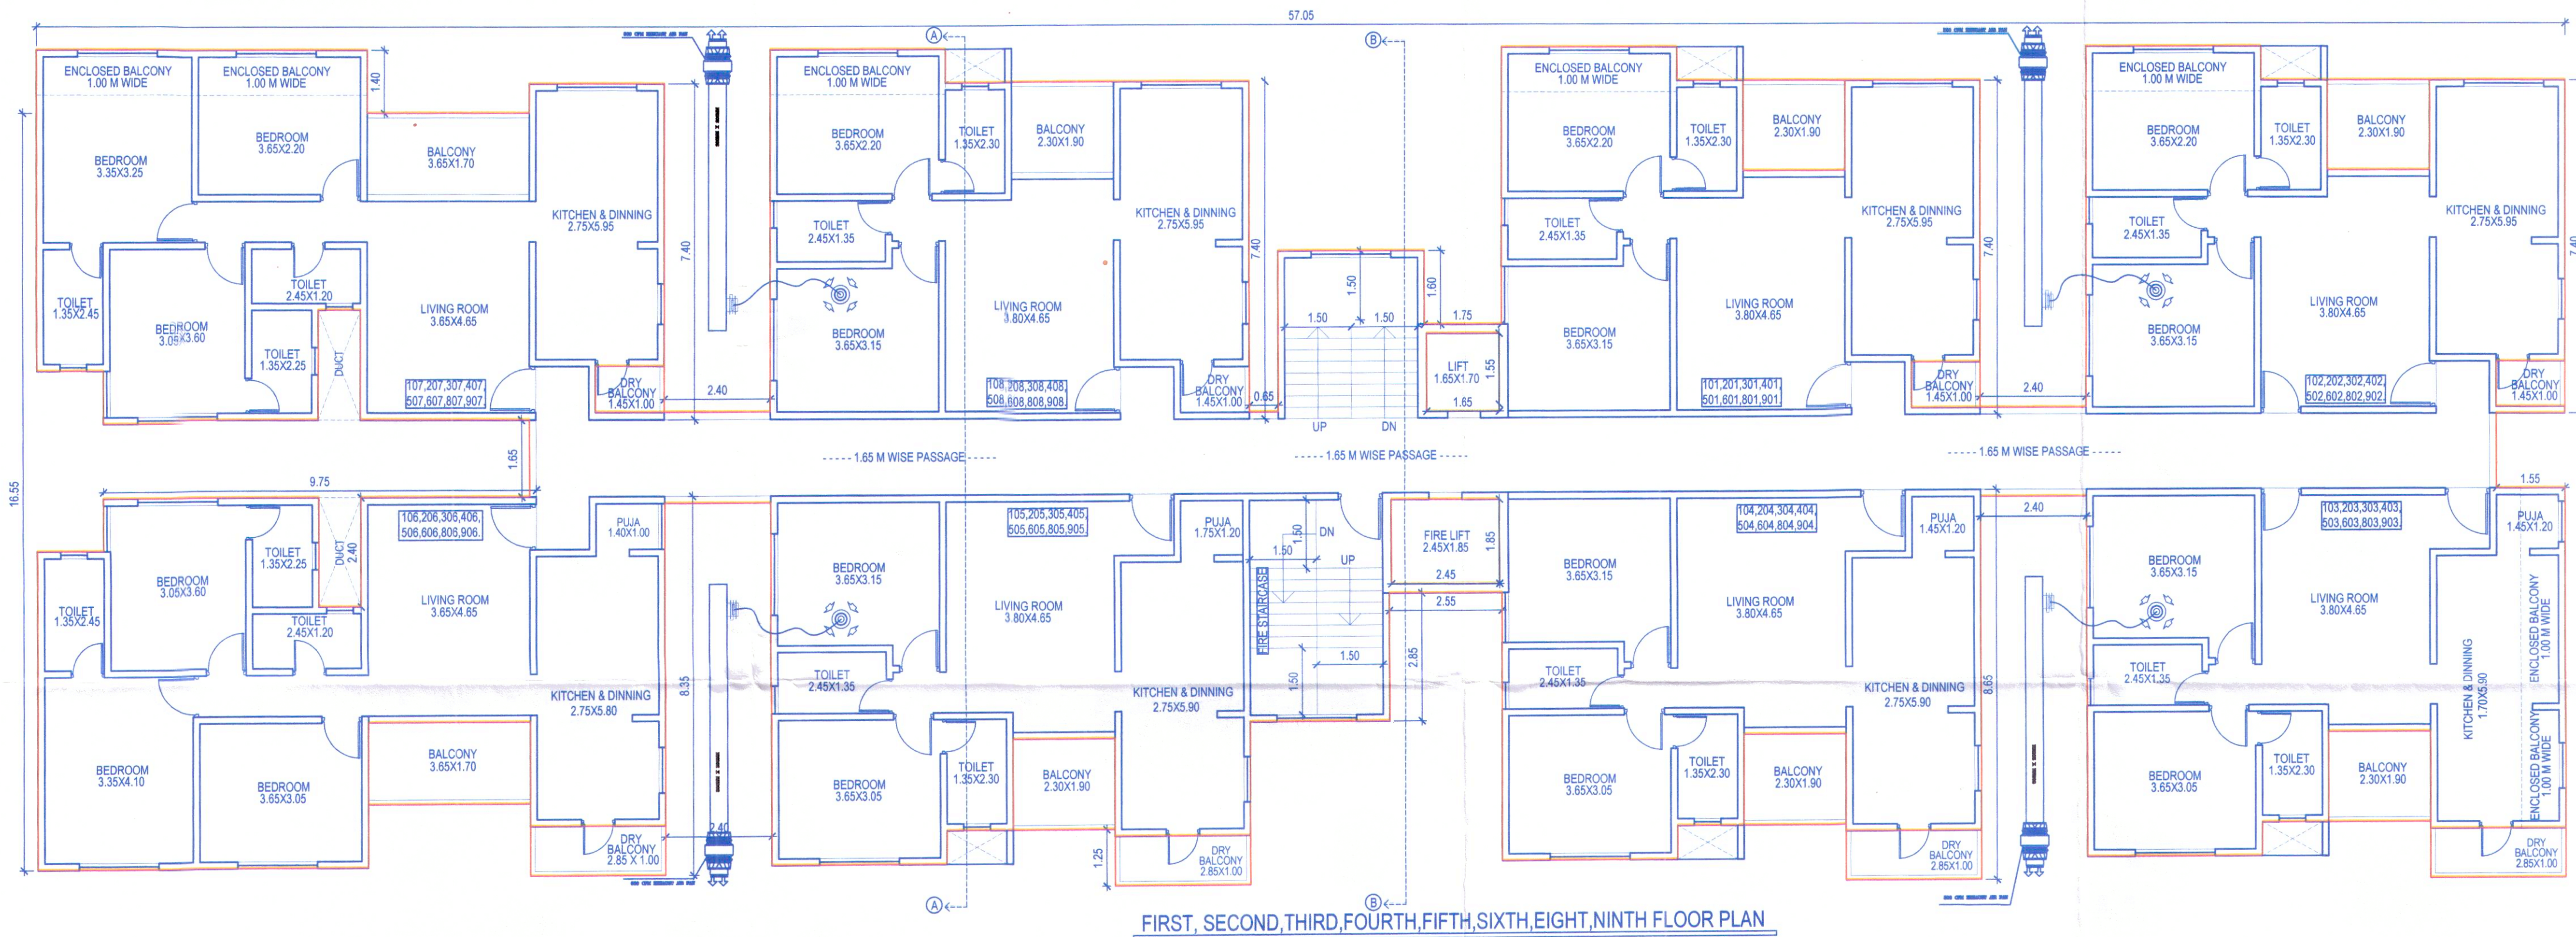

FIRST, SECOND, THIRD, FOURTH, FIFTH, SIXTH, EIGHTH, NINTH FLOOR PLAN

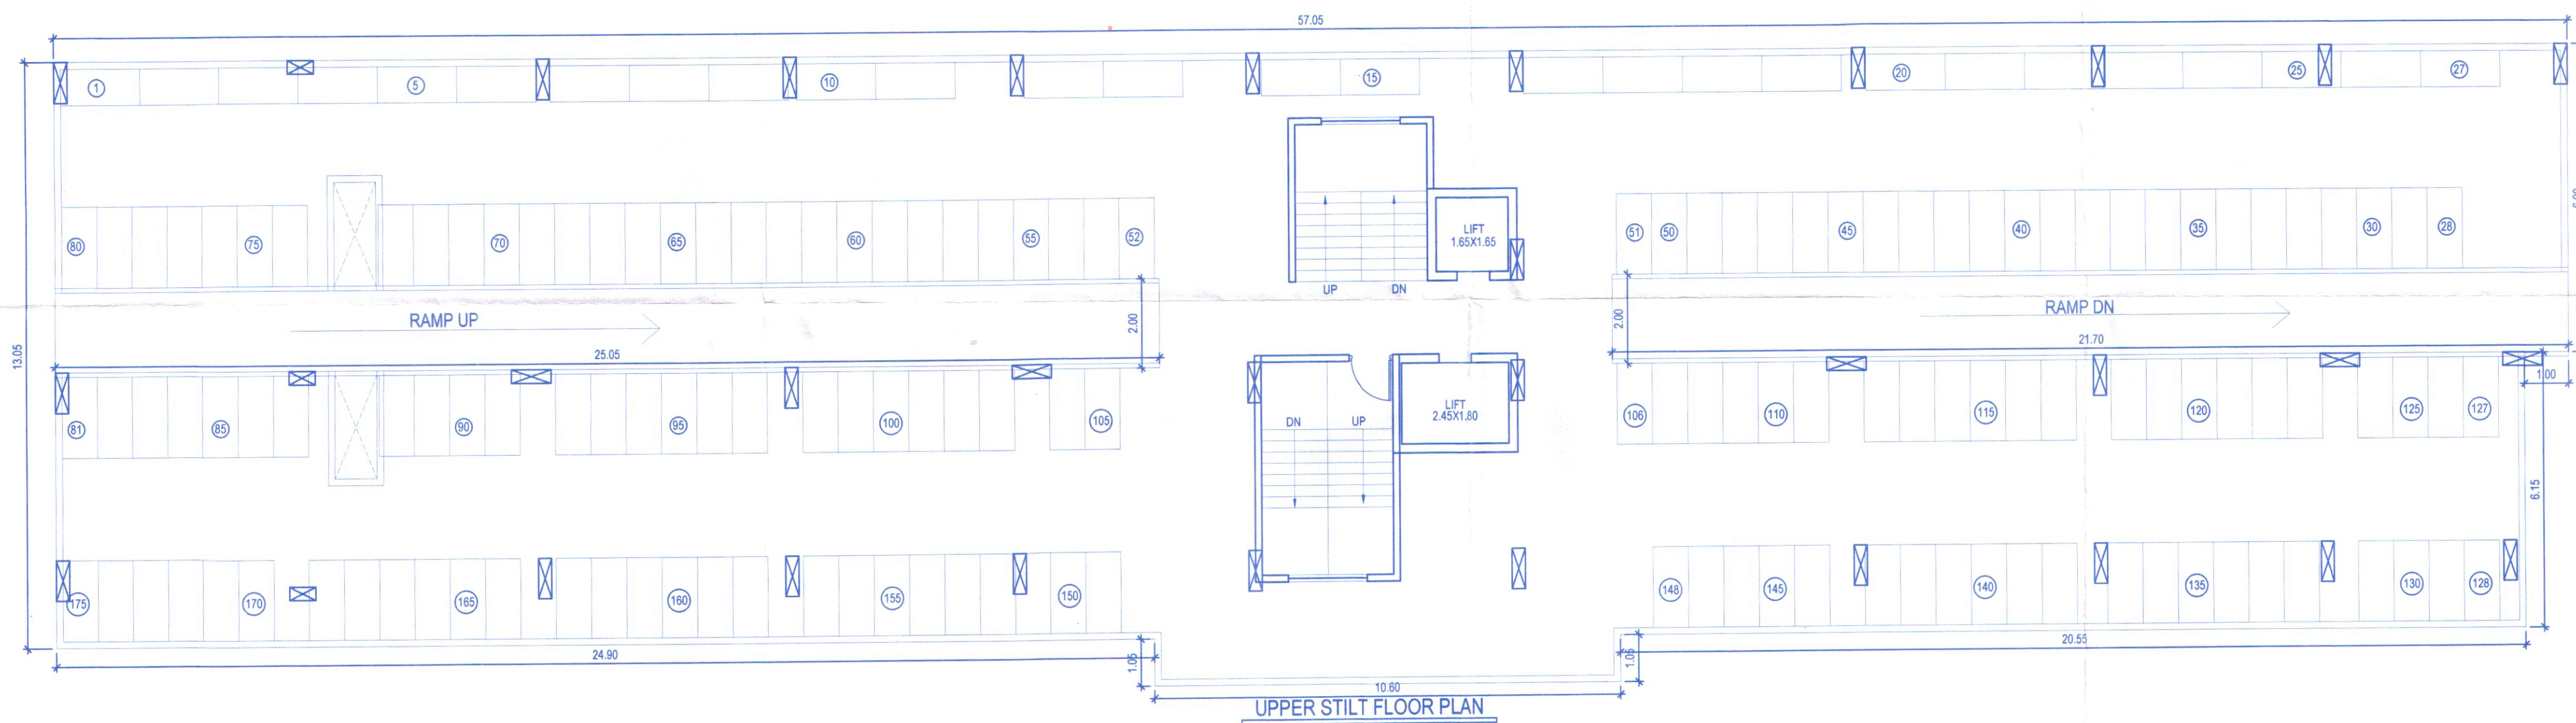

UPPER STILT FLOOR PLAN

NOTE
PLOT BOUNDARY SHOWN IN THICK BLACK.
PROPOSED WORK SHOWN IN THICK RED.
DEMOLISHED WORK SHOWN IN YELLOW.
DRAINAGE LINE SHOWN IN DOTTED RED.
WATER LINE SHOWN IN DOTTED BLACK.

PROPOSED REVISED RESIDENTIAL BUILDING AT PLOT NO. 1, GUT NO-98 (P)
VILLAGE-ASARJAN, (NWCMC), DIST-NANDED.

SCALE : AS SHOWN DATE : 02 AUG 2023
DRAWN BY : RONAK CHECKED BY : SHAILESH

OWNER NAME & SIGNATURE
MR SUNIL M TOSHIWAL AND
GVC DEVELOPERS THROUGH
ITS PARTNER
MR DURGAPRASAD R TOSHIWAL

ARCHITECT
AR. SHAILESH P DANDANE
(CA/2005/37015)

Project Architects



SPIRO DESIGN
201, INTERNATIONAL
BUSINESS BAY,
GURUNANAK NAGAR,
BHAWANI PETH,
PUNE - 411002.

SCALE : 1:100