


SHEET - 2

APPROVED AS AMENDED IN
SUBJECT TO CONDITION
IN THIS OFFICE
LETTER NO. 1296 8/3/17
Building Permission is Valid Up to Only
PLINTH LEVEL


Town Planner
Municipal Council, Jalna

Chief Officer
Municipal Council, Jalna

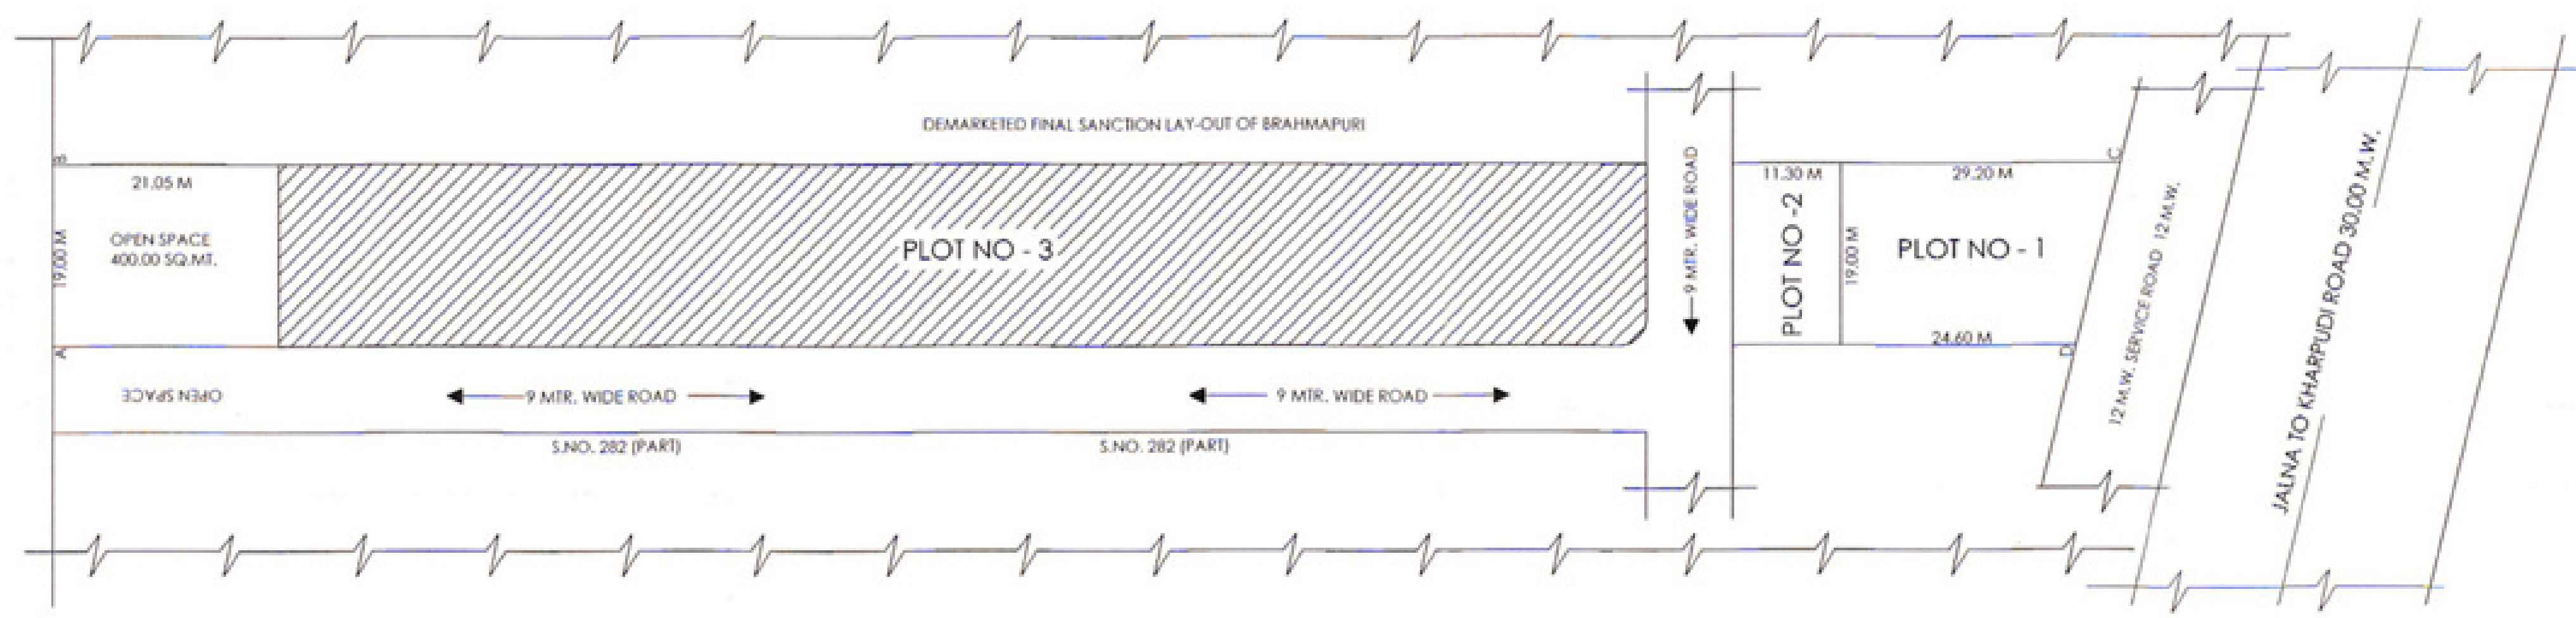

SITE PLAN (SCALE - 1 : 200)

DEMARKETED FINAL SANCTION LAY-OUT OF BRAHMAPURI



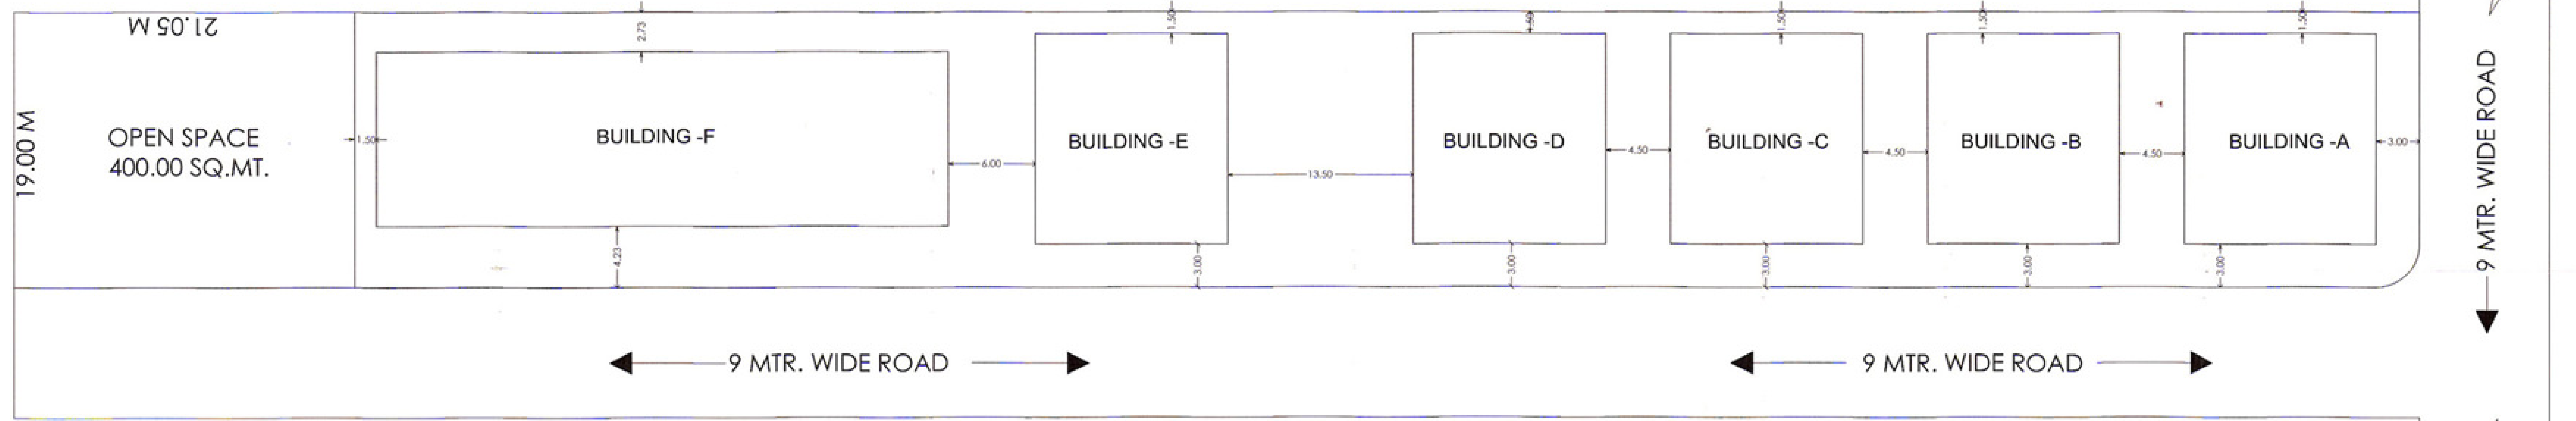


S.NO. 282 (PART)


S.NO. 282 (PART)

BLOCK PLAN FOR BUILDING A,B,C,D,E & F


(SCALE - 1 : 200)

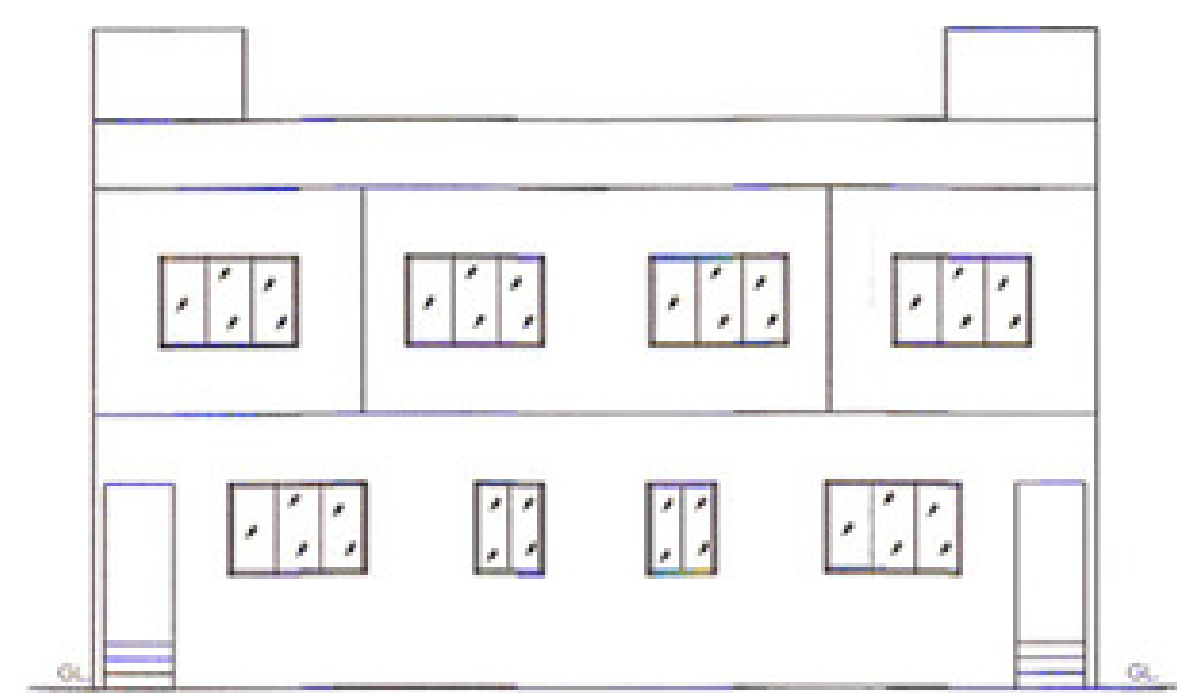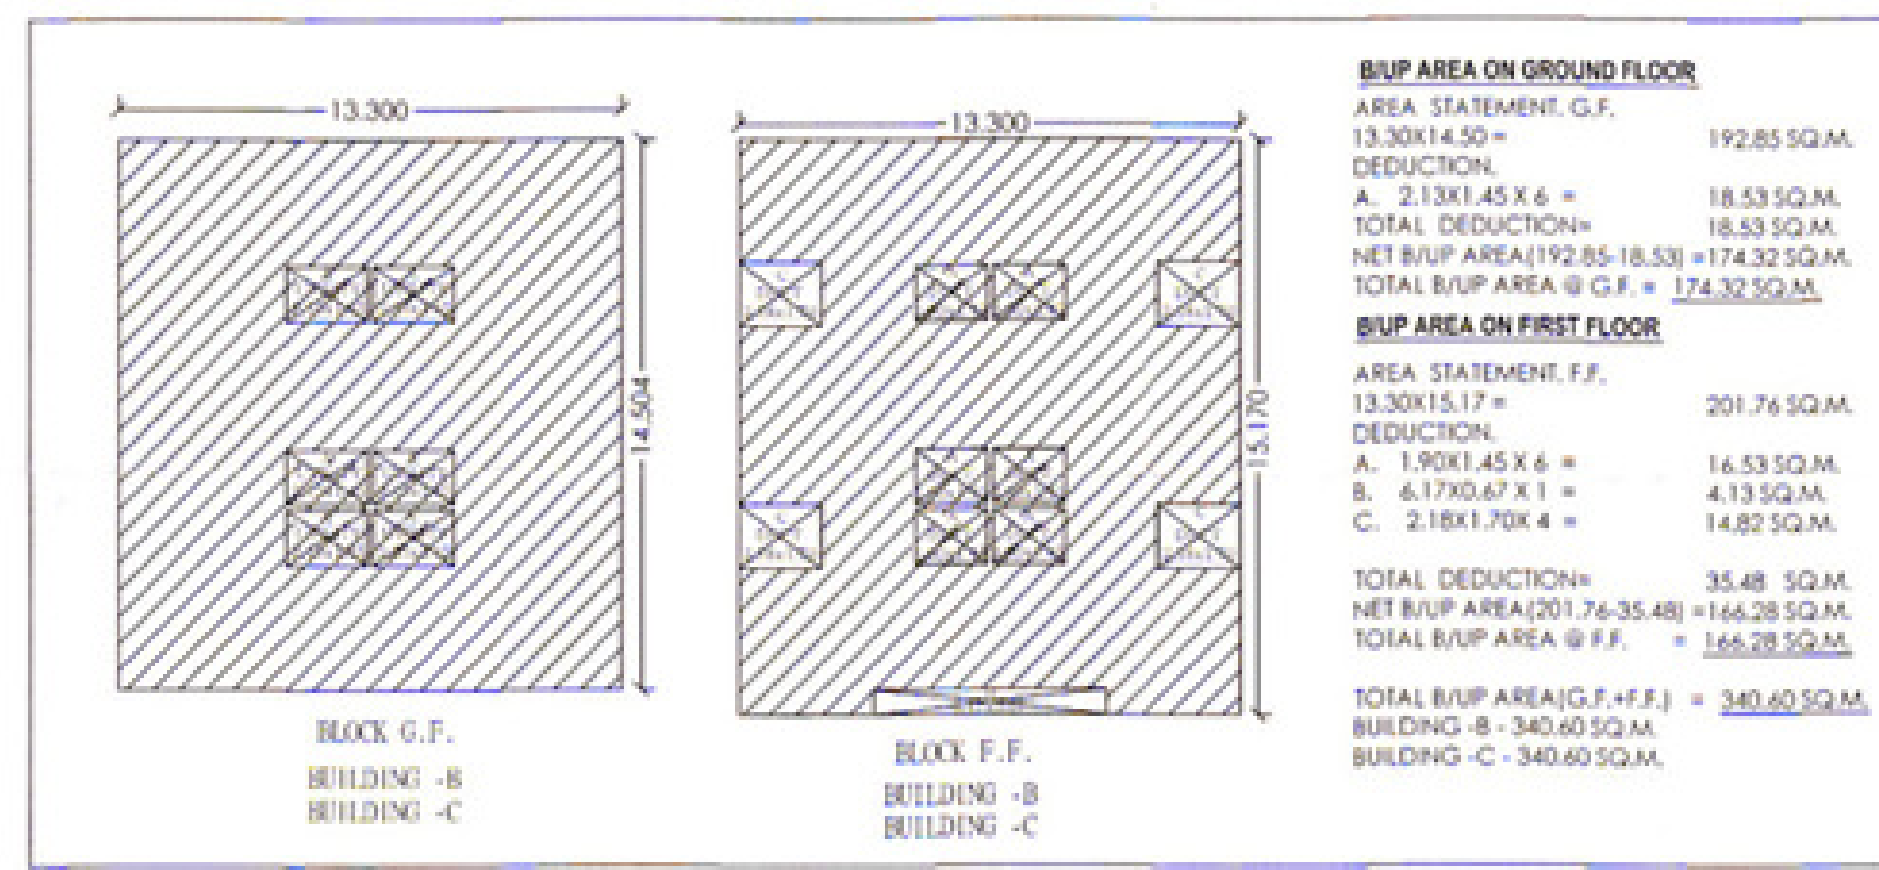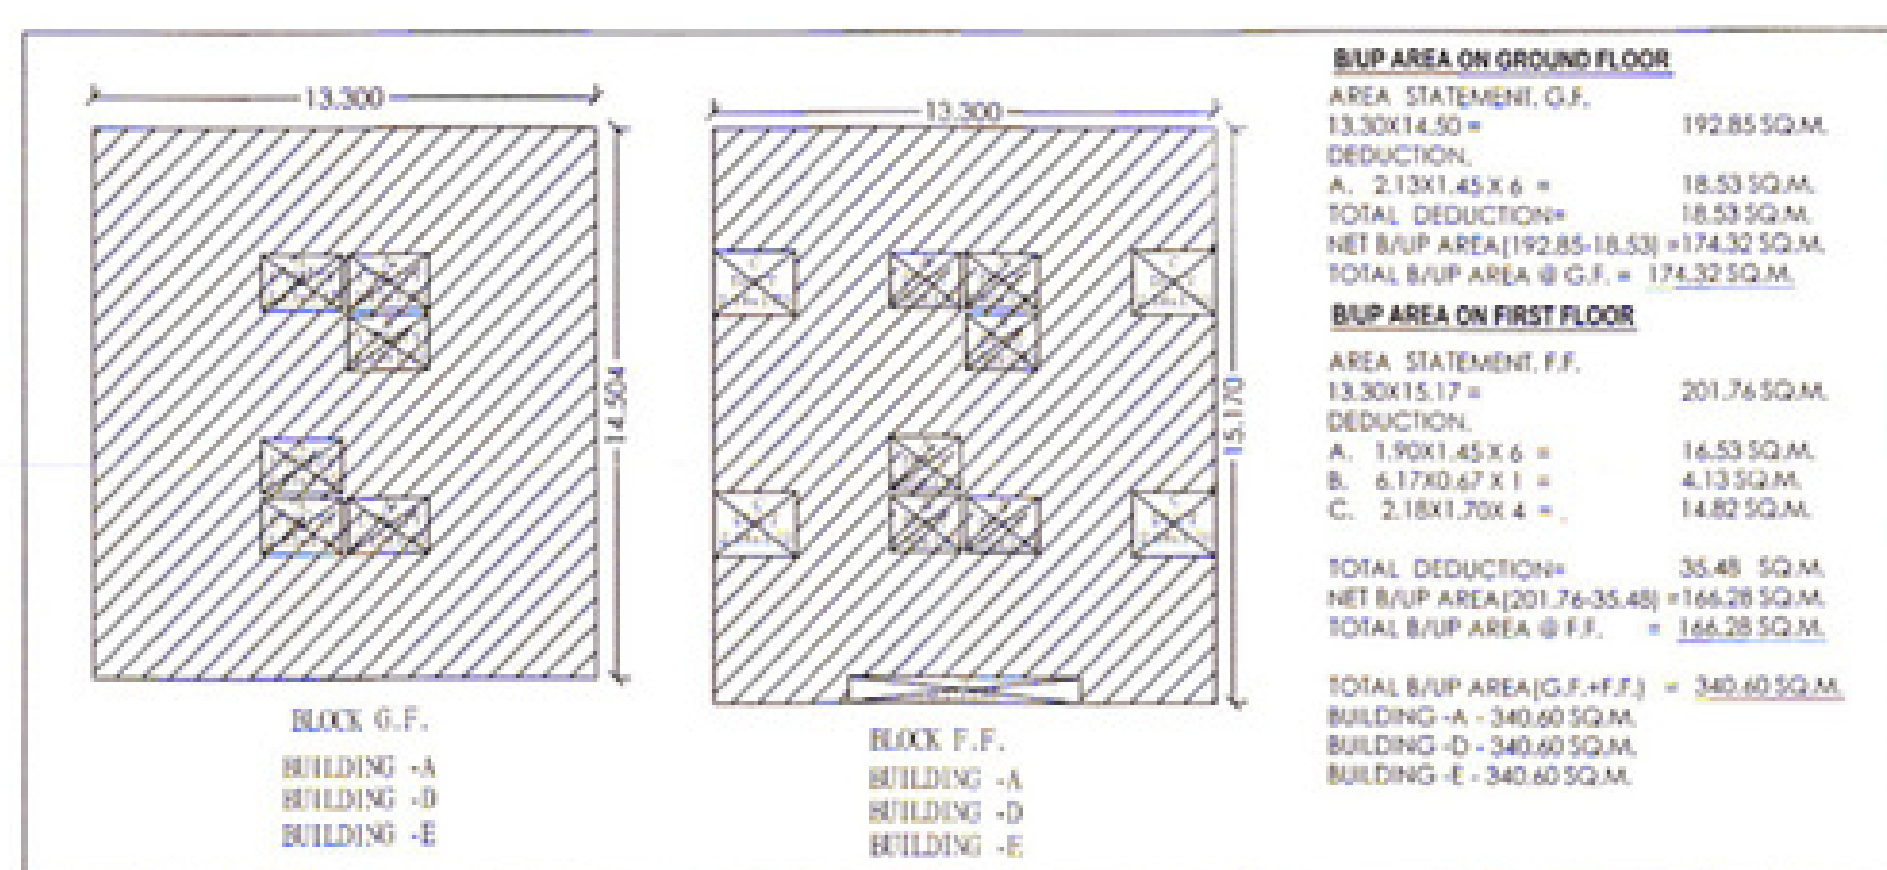


ELEVATION

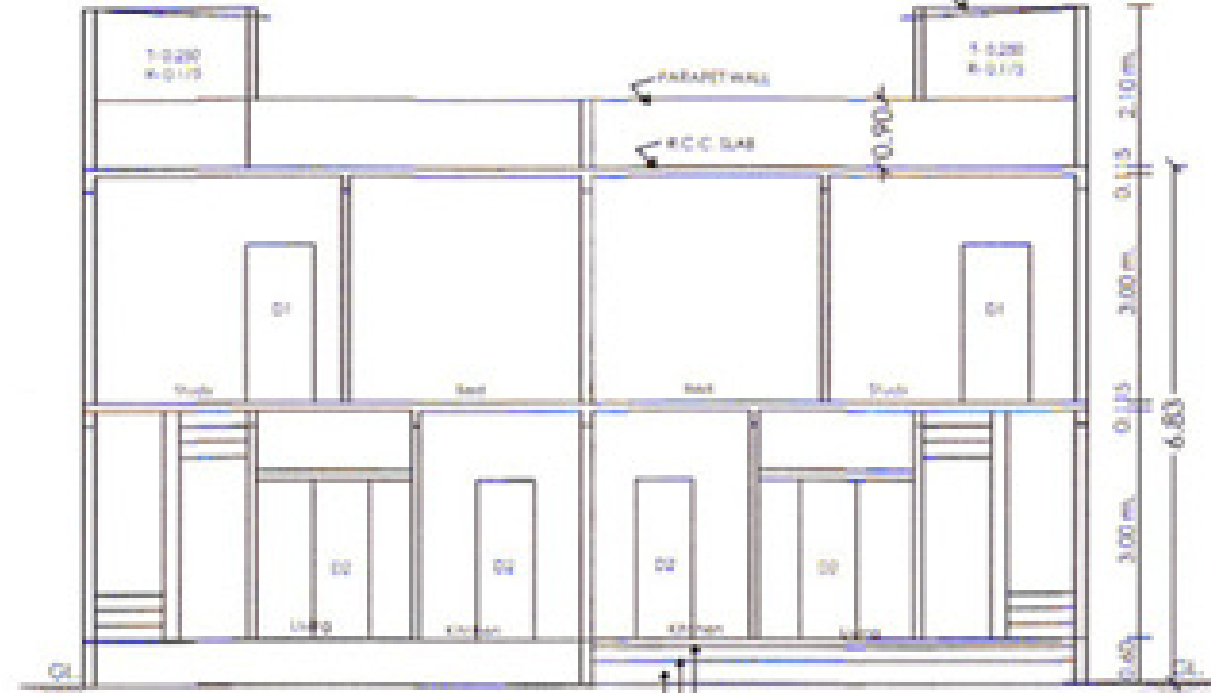

SECTION B-B'

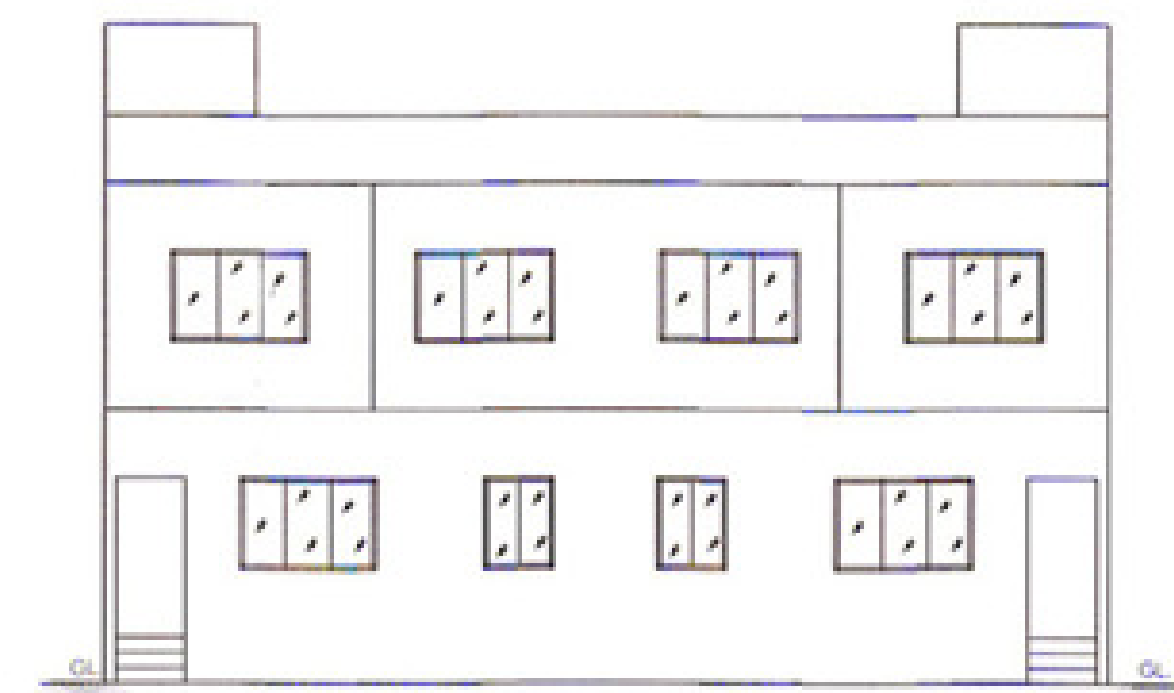

ELEVATION

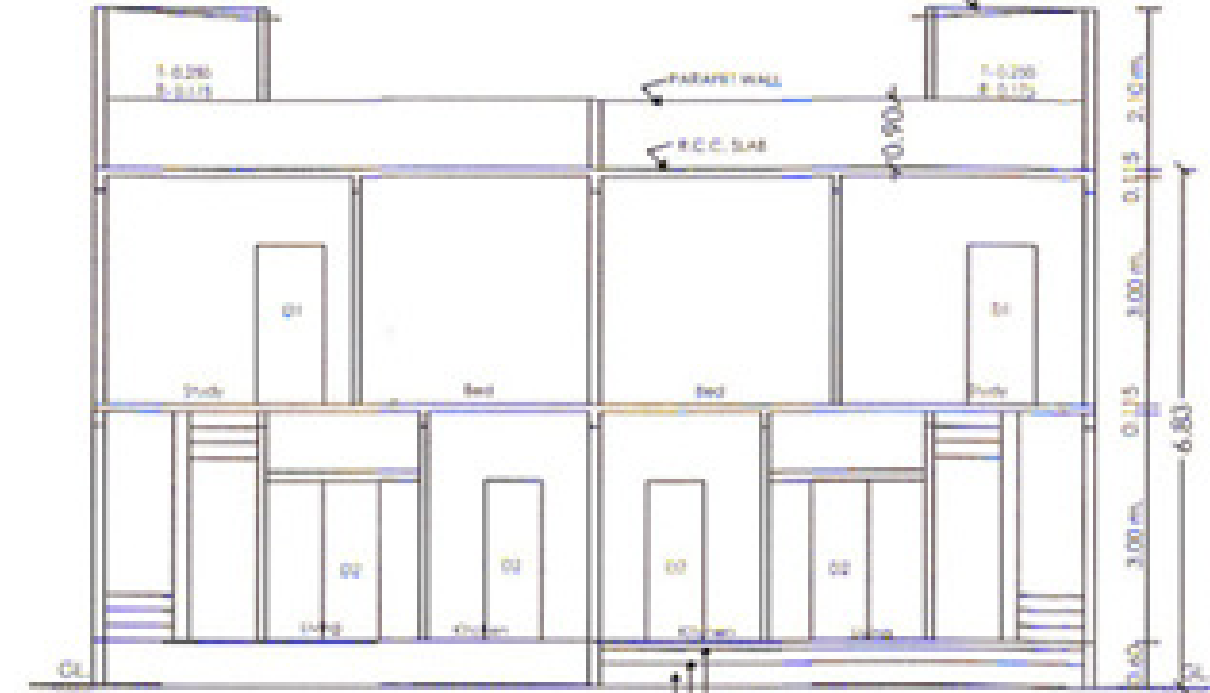

AREA STATEMENT	
TOTAL PLOT AREA	2718.90 SQ.M.
B/UP AREA AT GROUND FLOOR	174.32 SQ.M.
B/UP AREA AT FIRST FLOOR	166.28 SQ.M.
TOTAL B/UP AREA	340.60 SQ.M.
NET B/UP AREA (A+B+C+D+E)	1703.00 SQ.M.
BUILDING - F	
B/UP AREA AT STLT. GROUND FLOOR	44.70 SQ.M.
B/UP AREA AT STLT. FIRST FLOOR	341.33 SQ.M.
B/UP AREA AT STLT. SECOND FLOOR	341.33 SQ.M.
TOTAL B/UP AREA	1066.71 SQ.M.
NET B/UP AREA (A+B+C+D+E+F)	2771.71 SQ.M.
F.S.I. CONSUMED	1.019

SCHEDULE OF OPENING	
D -	1.05x2.10 C.C.T.W. FULLY PAN DOOR
D1 -	0.90x2.10 - DO -
D2 -	0.75x2.10 - DO -
W -	1.80x1.20 C.C.T.W. GLAZ. WINDOW
W1 -	1.00x1.20 - DO -
V -	0.90x0.75 LOUVERED VENTILATOR

PROPOSED PLAN RESIDENTIAL AFFORDABLE HOUSING BUILDING CONSTRUCTION. ON PLOT NO. 3, C.T.S. NO. 15802 S.NO.282(P), SITUATED AT-BRAHMAPURI, KHARPUDI ROAD JALNA.





Owner Name:
"UTKARSH CONSTRUCTIONS A.O.P"
1) ANITA RAVINDRA AGRAWAL
2) DURGESH RAVINDRA AGRAWAL

OWNER SIGN: 1) *Anita Agrawal* 2) *Durgesh Agrawal*

DRAWN BY: Yogesh Chavan PABL CHECKED BY: Er.H.M.Rajmane

REFERENCES

PLOT BOUNDARY SHOWN
PROP. CONSTRUCTION SHOWN
DRAINAGE LINE SHOWN
WATER LINE SHOWN
SCALE: 1:100, 1:200, 1:500
SUBMISSION DRAWING

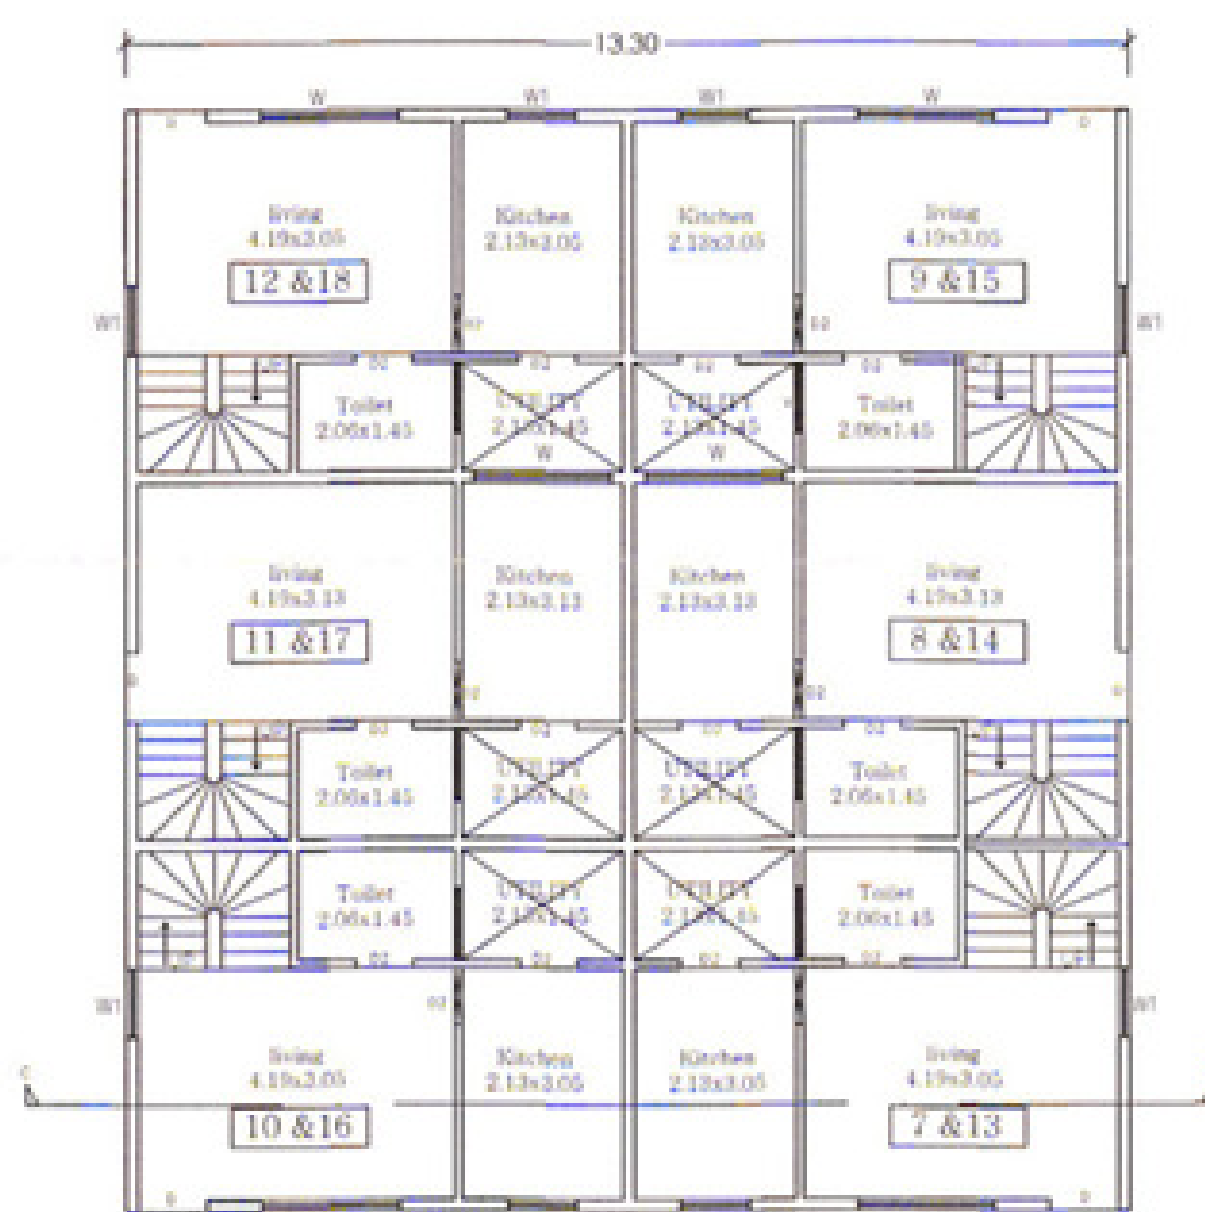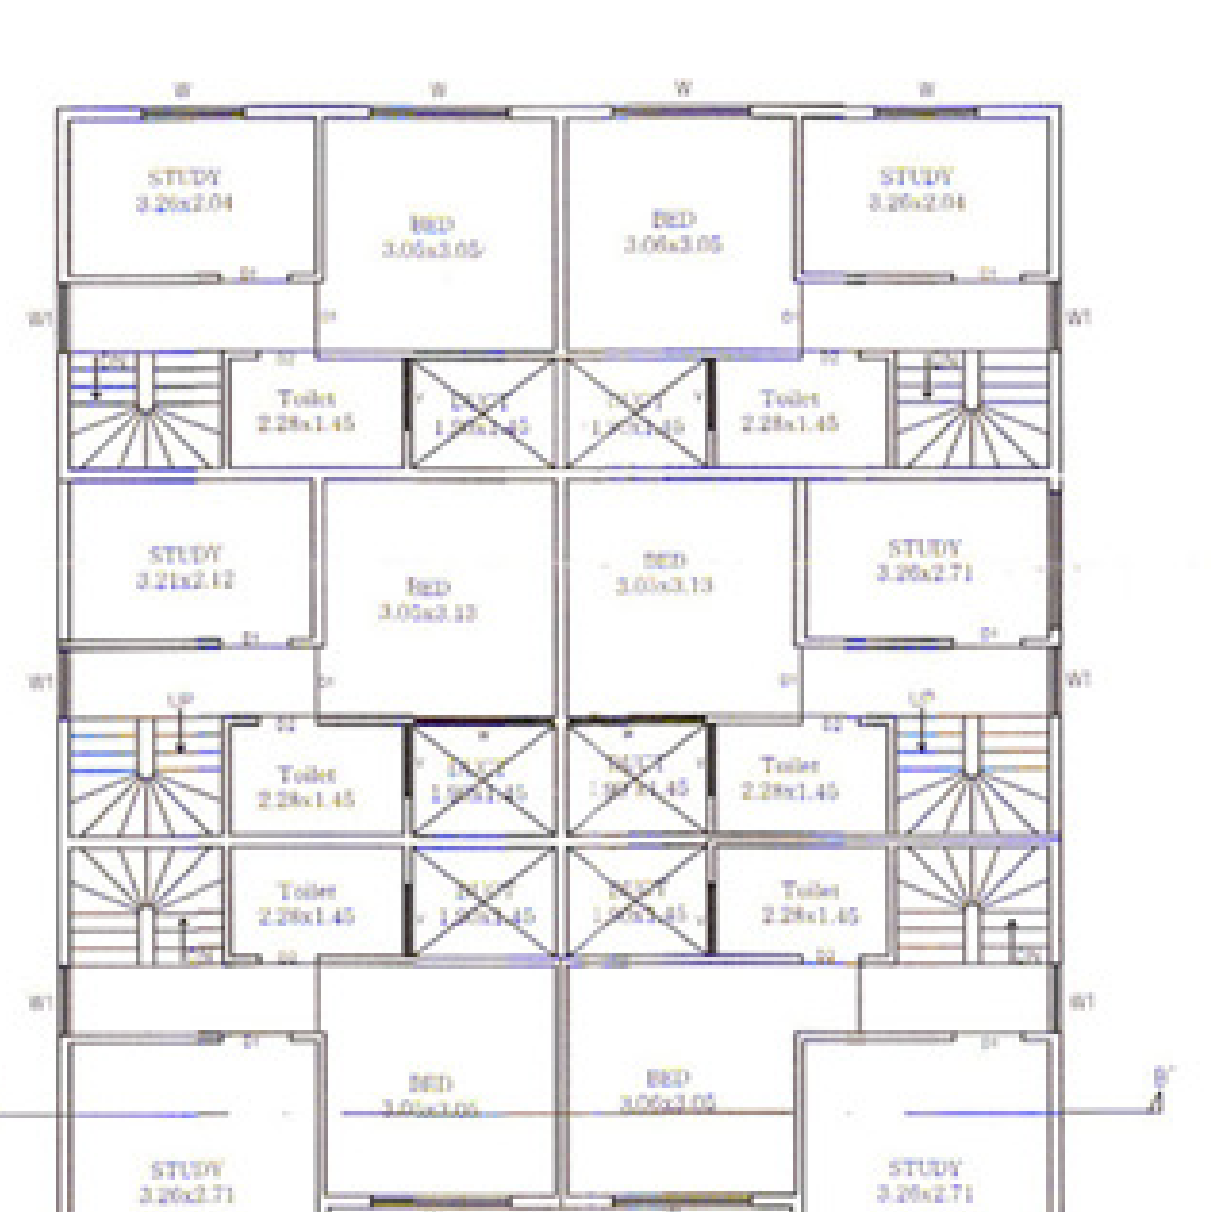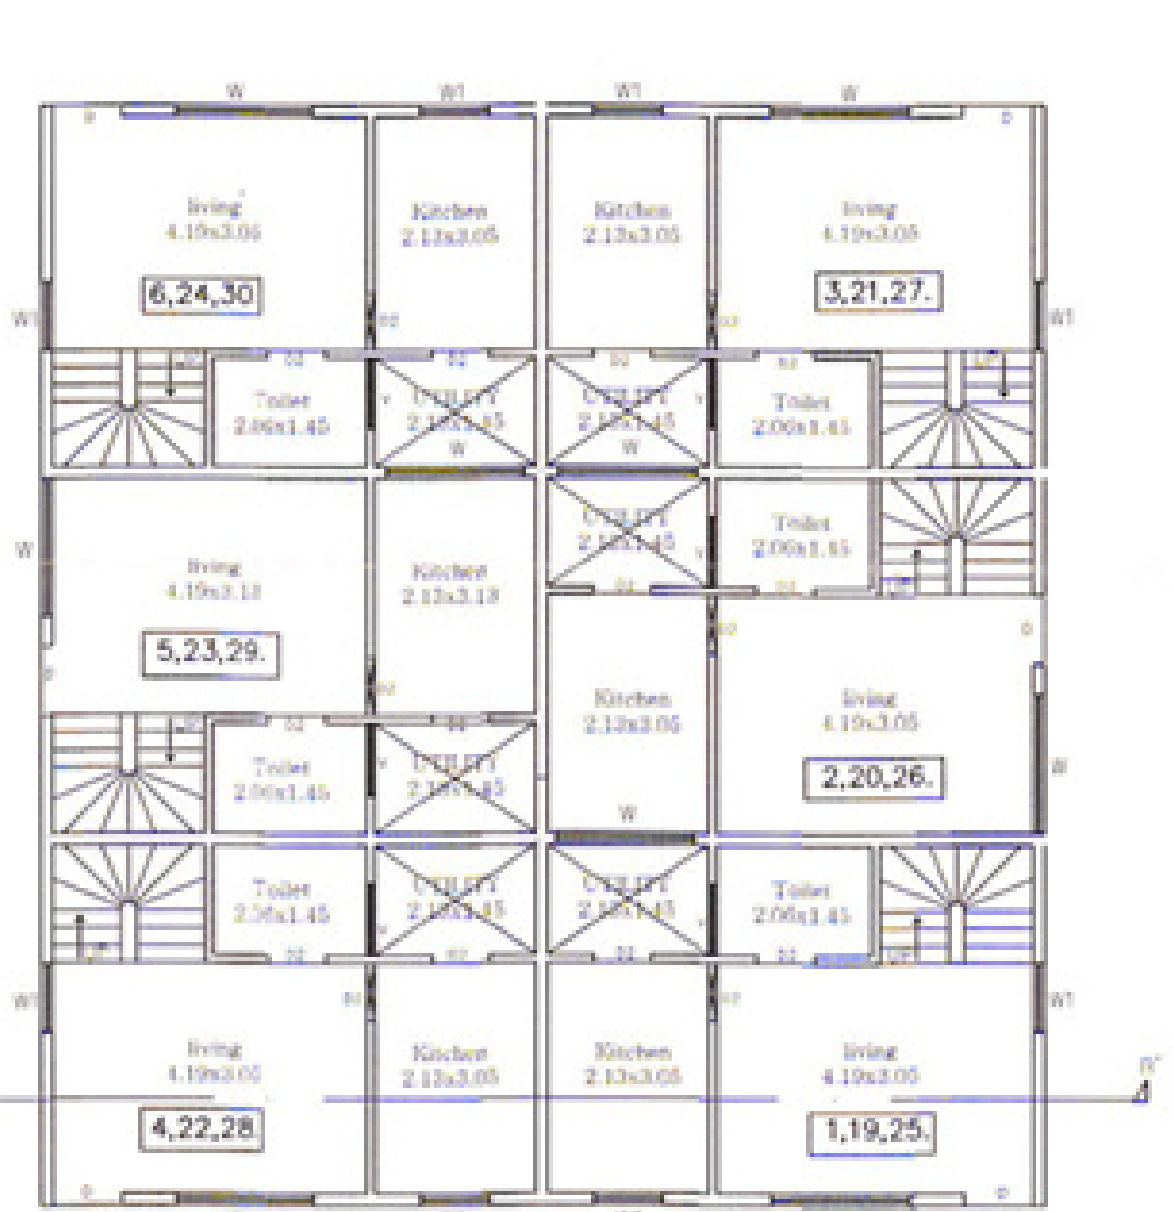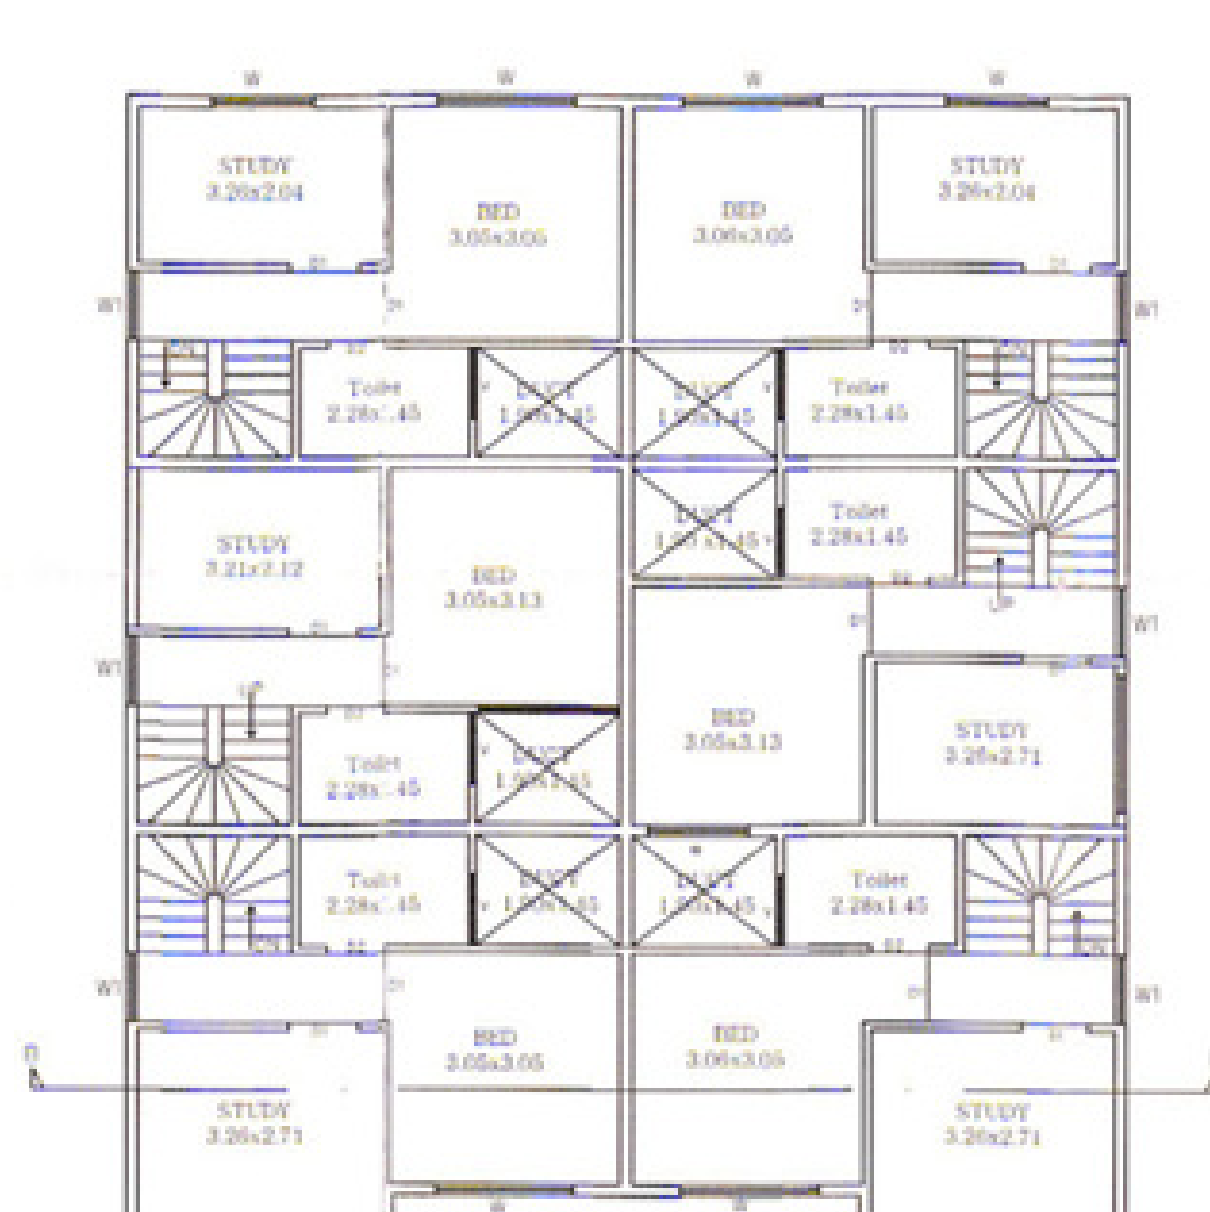GROUND FLOOR PLAN
BUILDING - B,CFIRST FLOOR PLAN
BUILDING - B,CGROUND FLOOR PLAN
BUILDING - A,D,EFIRST FLOOR PLAN
BUILDING - A,D,E