

Work done plan are
accepted for occupancy
certificate is issued while
Letter No. 163 dated 20/10/2019
2009-1
BY ENGINEER
Town Planning
Municipal Corporation
MURANGABAD.
O.C. Signed by A.D.T.P.

OFFICE USE ONLY

SHEET NO :- 2/4

AREA STATEMENT

WORKDONE B/UP AREA STATEMENT

- | | | |
|---------------------------|---|--------------|
| 1. PARKING FLOOR BUP AREA | = | 0.00 SQ.M |
| 2. FIRST FLOOR BUP AREA | = | 399.93 SQ.M |
| 3. SECOND FLOOR BUP AREA | = | 425.37 SQ.M |
| 4. THIRD FLOOR BUP AREA | = | 425.37 SQ.M |
| 5. FOURTH FLOOR BUP AREA | = | 425.37 SQ.M |
| 6. FIFTH FLOOR BUP AREA | = | 425.37 SQ.M |
| 7. SIXTH FLOOR BUP AREA | = | 425.37 SQ.M |
| 8. SEVENTH FLOOR BUP AREA | = | 425.37 SQ.M |
| 9. TOTAL BUILD UP AREA | = | 2952.15 SQ.M |

SCHEDULE OF OPENINGS

TYPE	DOORS	TYPE	WINDOWS
DM	1.20 X 2.10	W	2.00 X 1.20
D-1	0.90 X 2.10	W1	2.10 X 1.20
D-2	0.75 X 2.10	W2	0.90 X 1.20
S/D	2.10 X 2.10	W-3	0.45 X 1.20
D/D	3.30 X 2.10	V-	0.60 X 0.75

REFERENCE

Plot Boundary Shown Thus	Buildup Line Shown Thus



TITLES:

PART WORKDONE PLAN OF RESIDENTIAL BUILDING ON PLOT NO. 1 & 2 GUT NO. 736, AT CHIKALTHANA, AURANGABAD.

FOR Mrs. Sangita Parmarand Sheikle & Others.
Through their Developers & C.P.A. Holders,
Ms. Pride Ventures (P) Pvt. Ltd.
Through its Partner, At. Nalin Venuprasad Bagadia

CERTIFICATE OF AREA

Certified that this plot under reference was surveyed by me on 15/6/2012 and the dimensions of sides etc. of plot stated on plan are as measured on site and the area so worked out tallies with the Area stated in document of Ownership T.P. Scheme Records/ Land Records department/ City Survey Records.

ARCHITECT'S SIGN.,


S.P.A. HOLDER SIGN. _

ARCHITECTS.

N3 **AR. NITIN BAGADIA** B.Arch., A.I.A., M.C.A., P.V.A., I.V.
NITIN BAGADIA & ASSOCIATES.


Registered Architects, Values & Interior Designers
101, 102, 103, Sai Trade Center, Shiloh, Aurangabad
Telex: 10240/2345016
E-mail: abdpridegroup@yahoo.com

PART WORKDONE DRAWING (C TYPE CI & CII BUILDING)

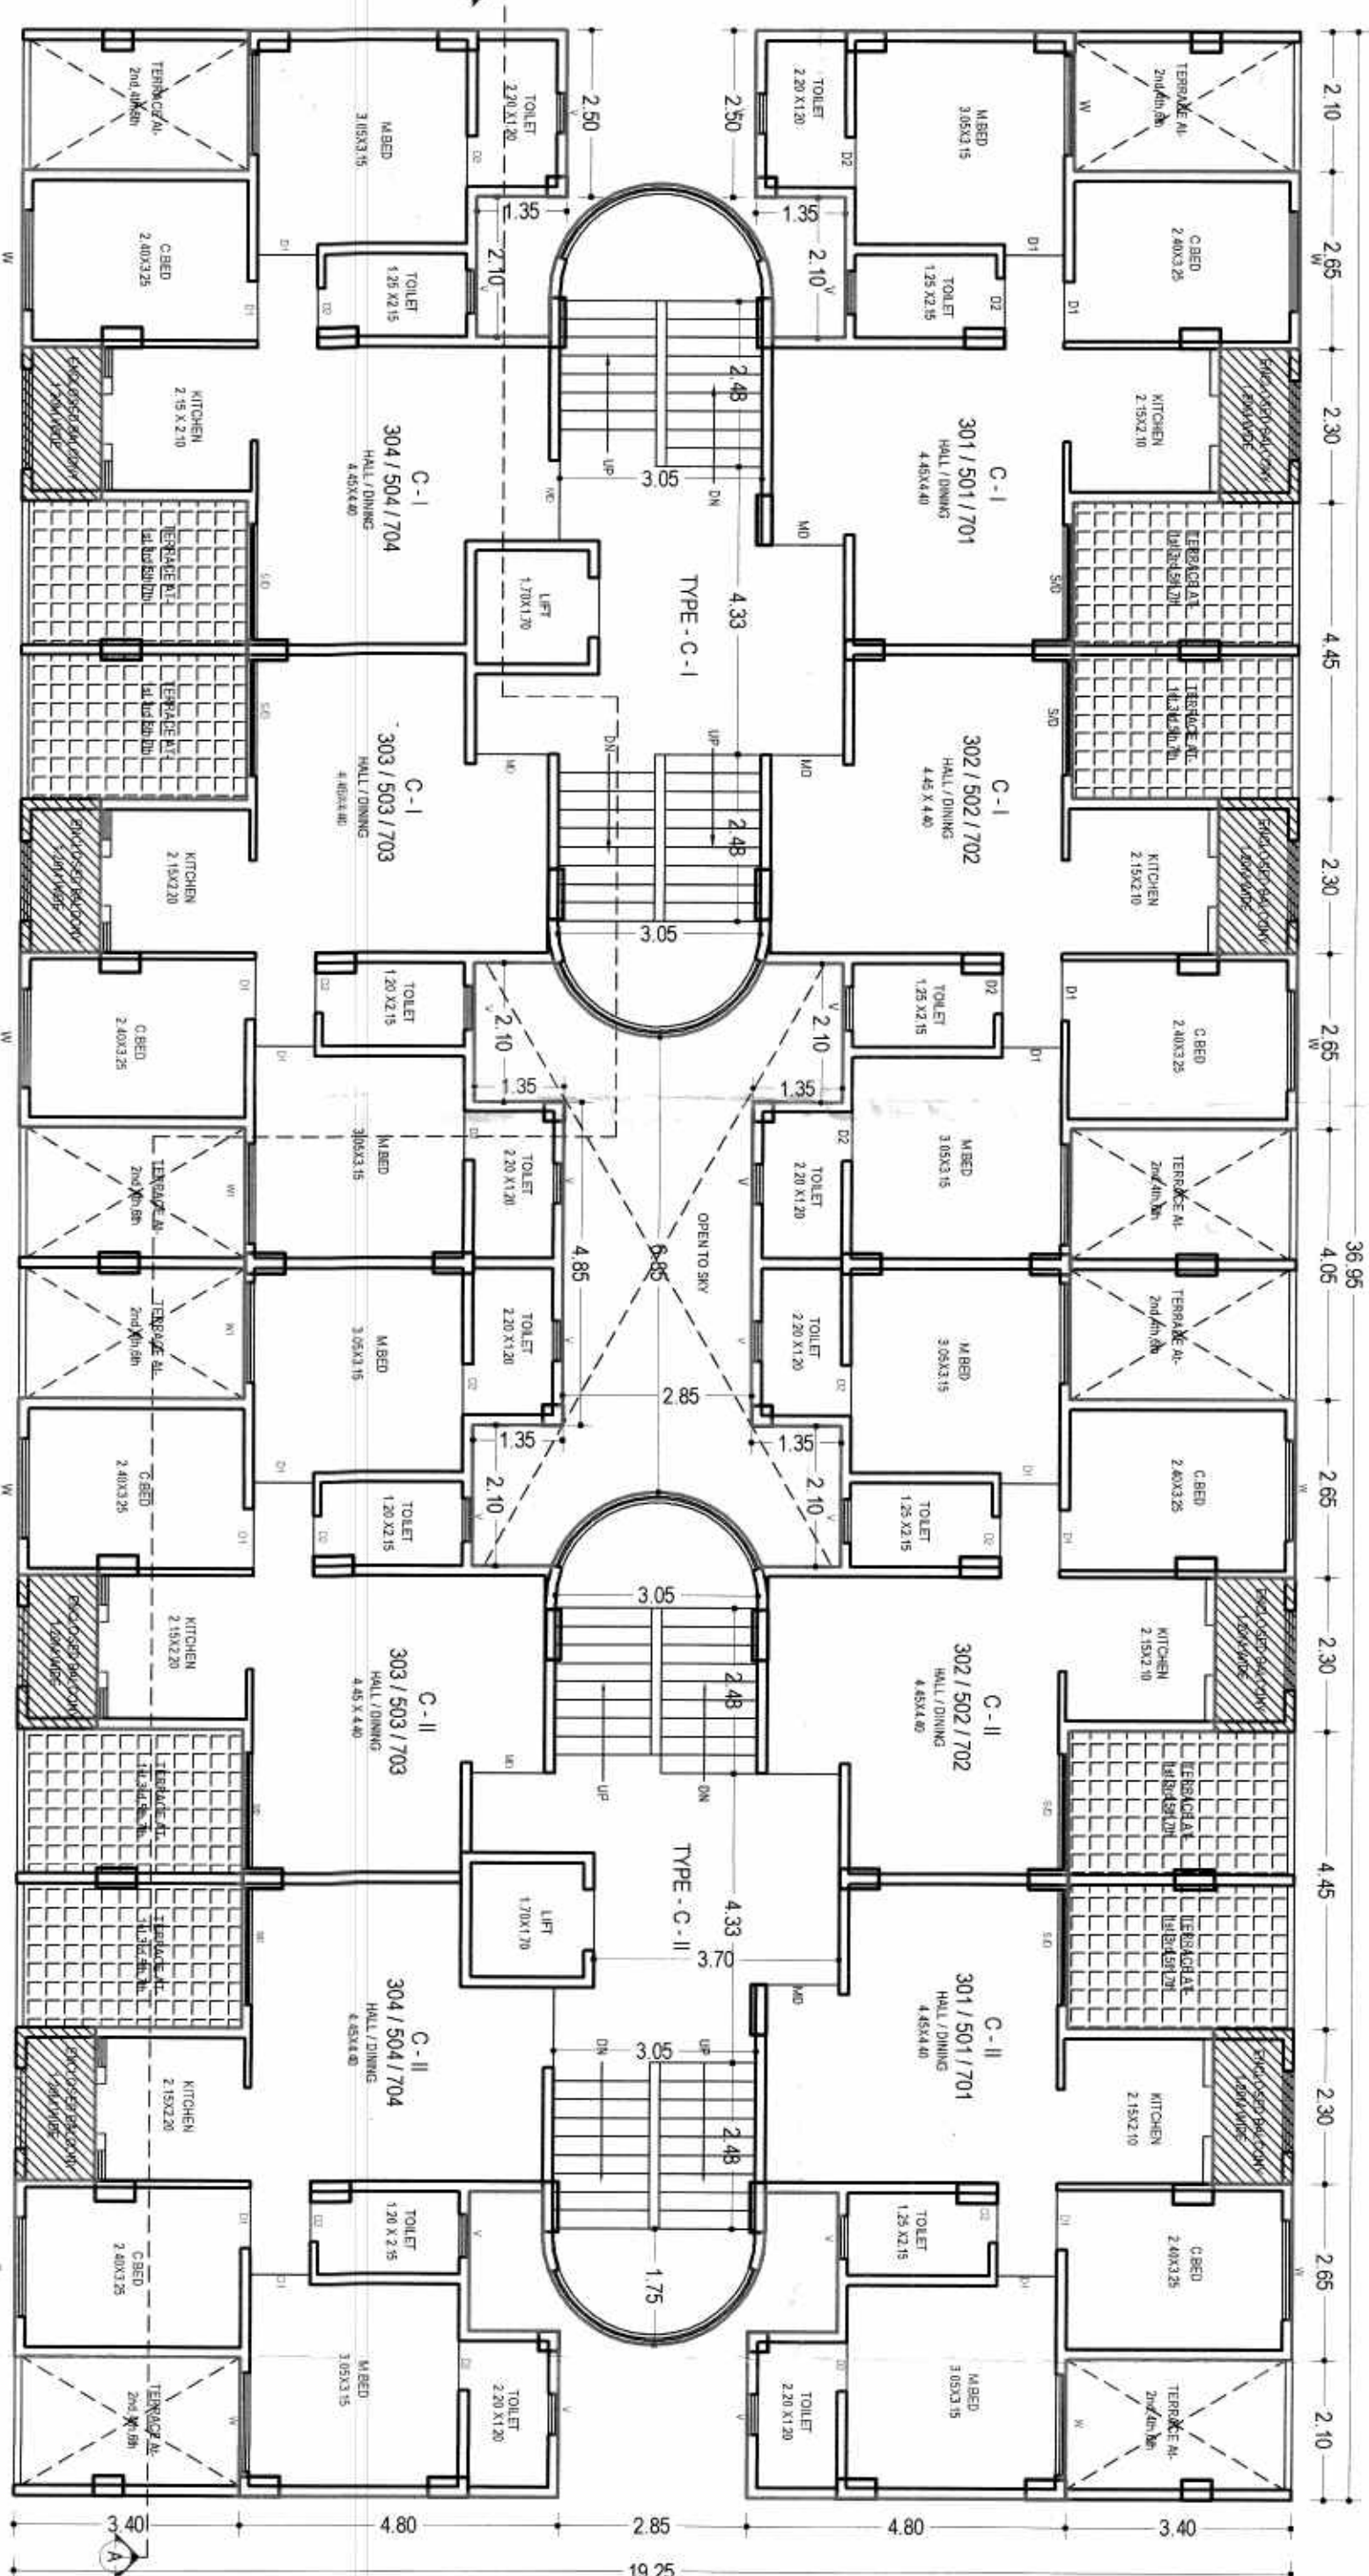


THIRD, FIFTH & SEVENTH FLOOR PLAN
TYPE-C-I & C-II,

TYPE-C-1 & C-II,

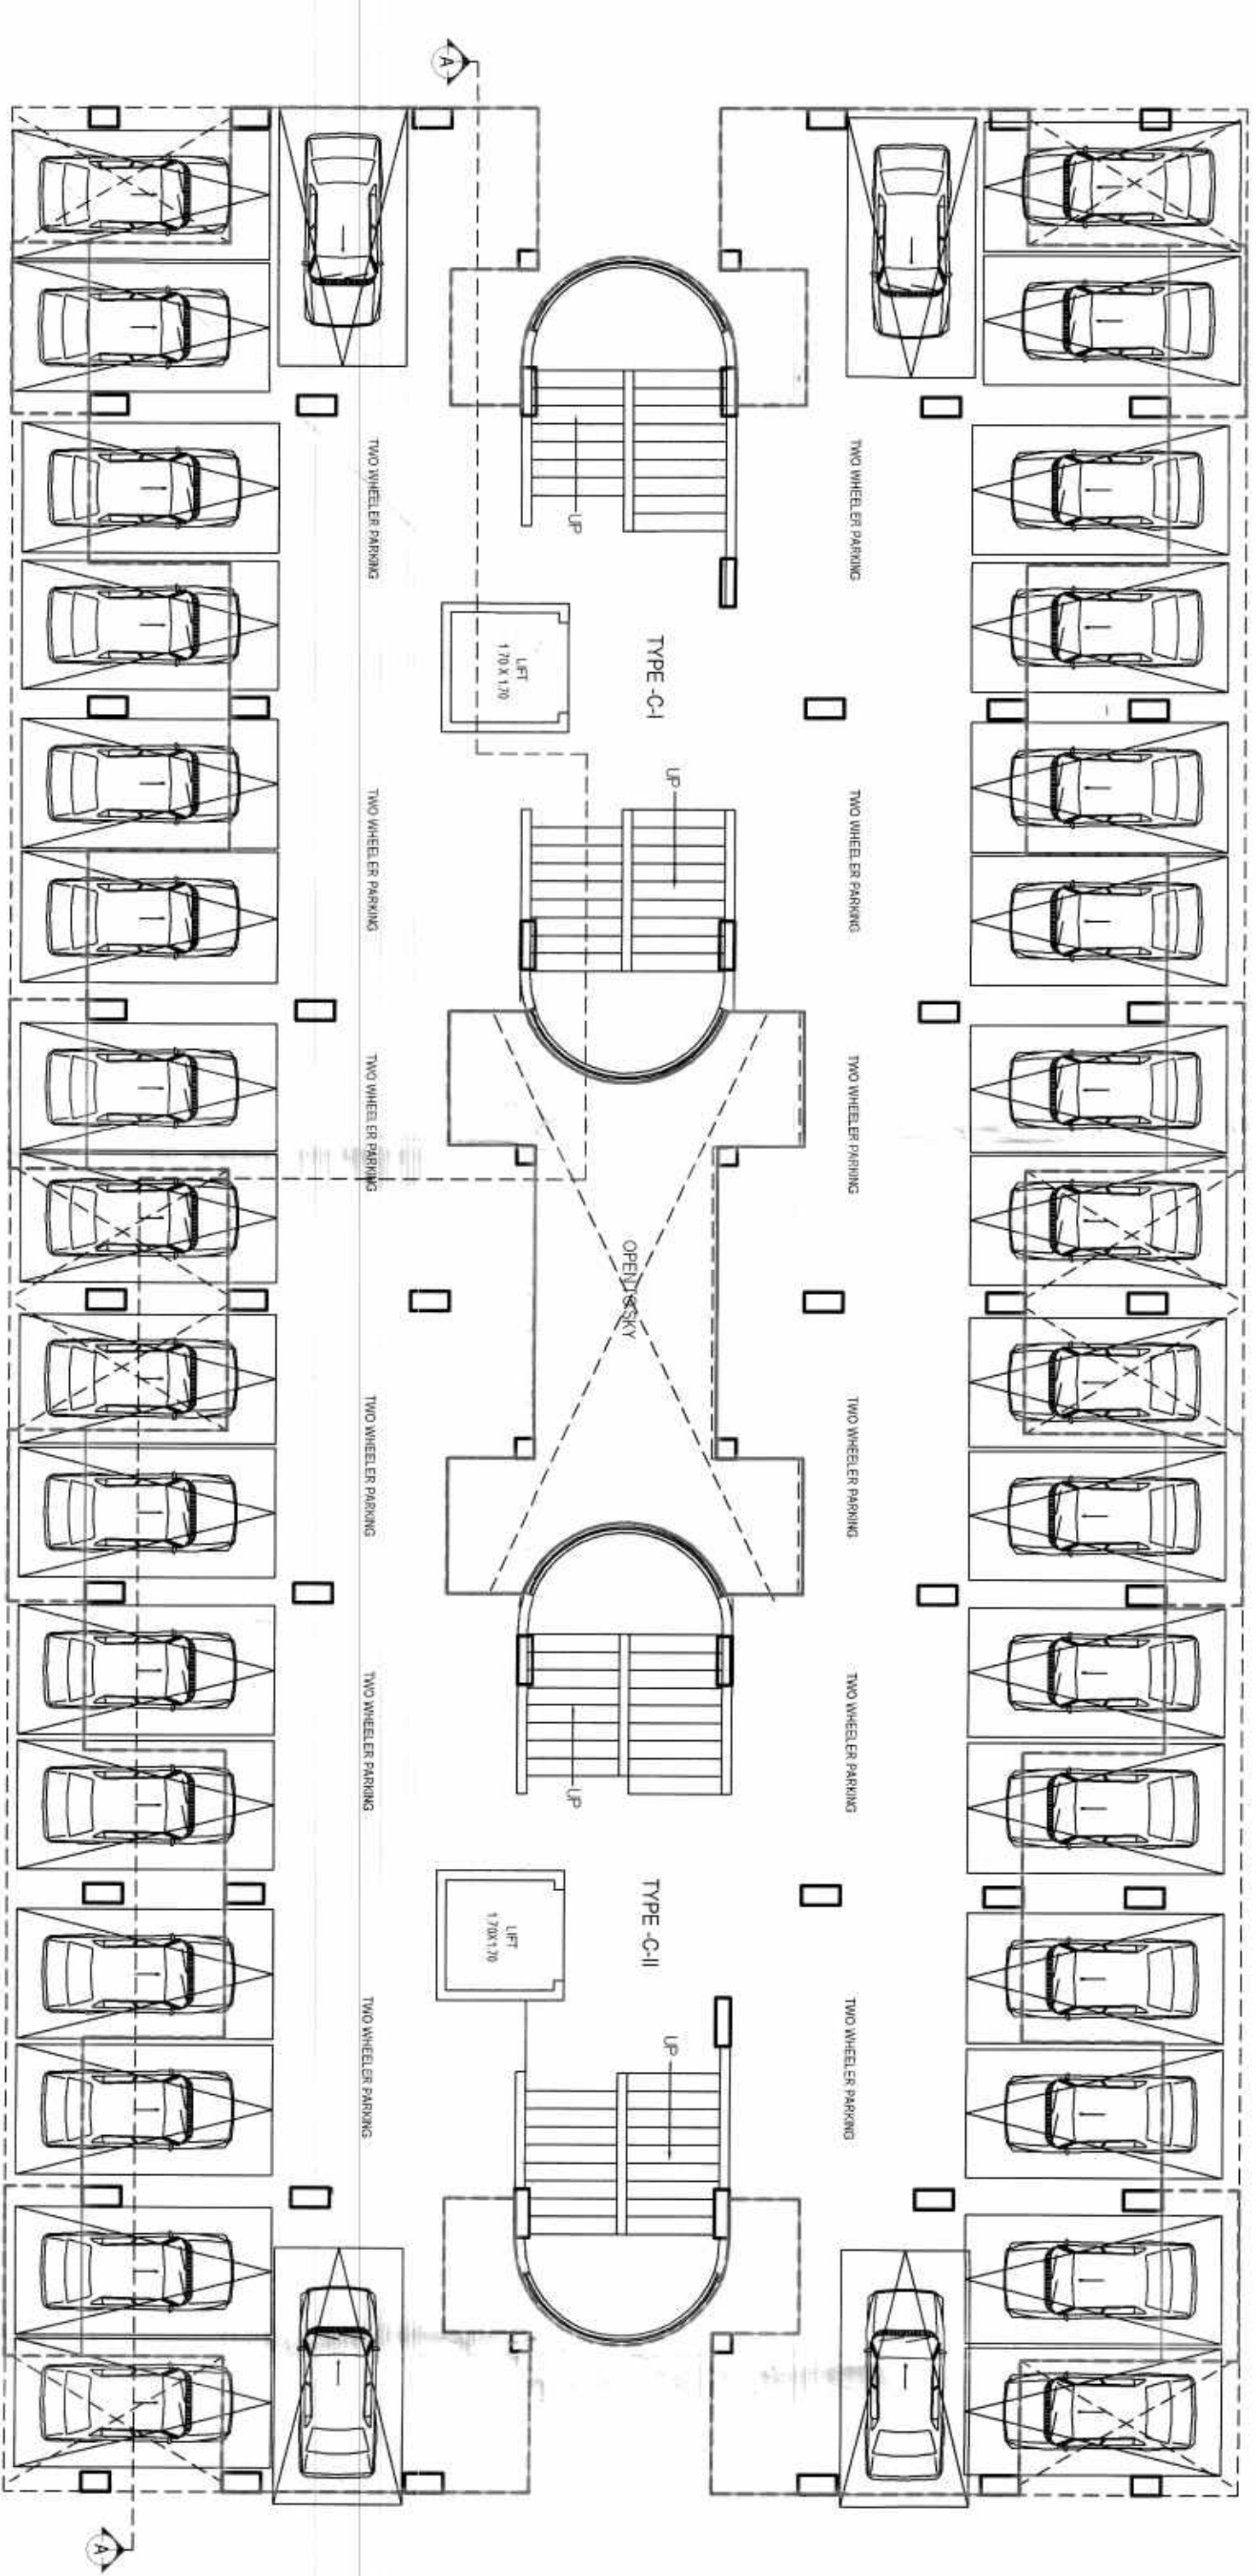

GROUND (PARKING) FLOOR PLAN
TYPE-C-I & C-II,


TYPE-C-1 & C-11

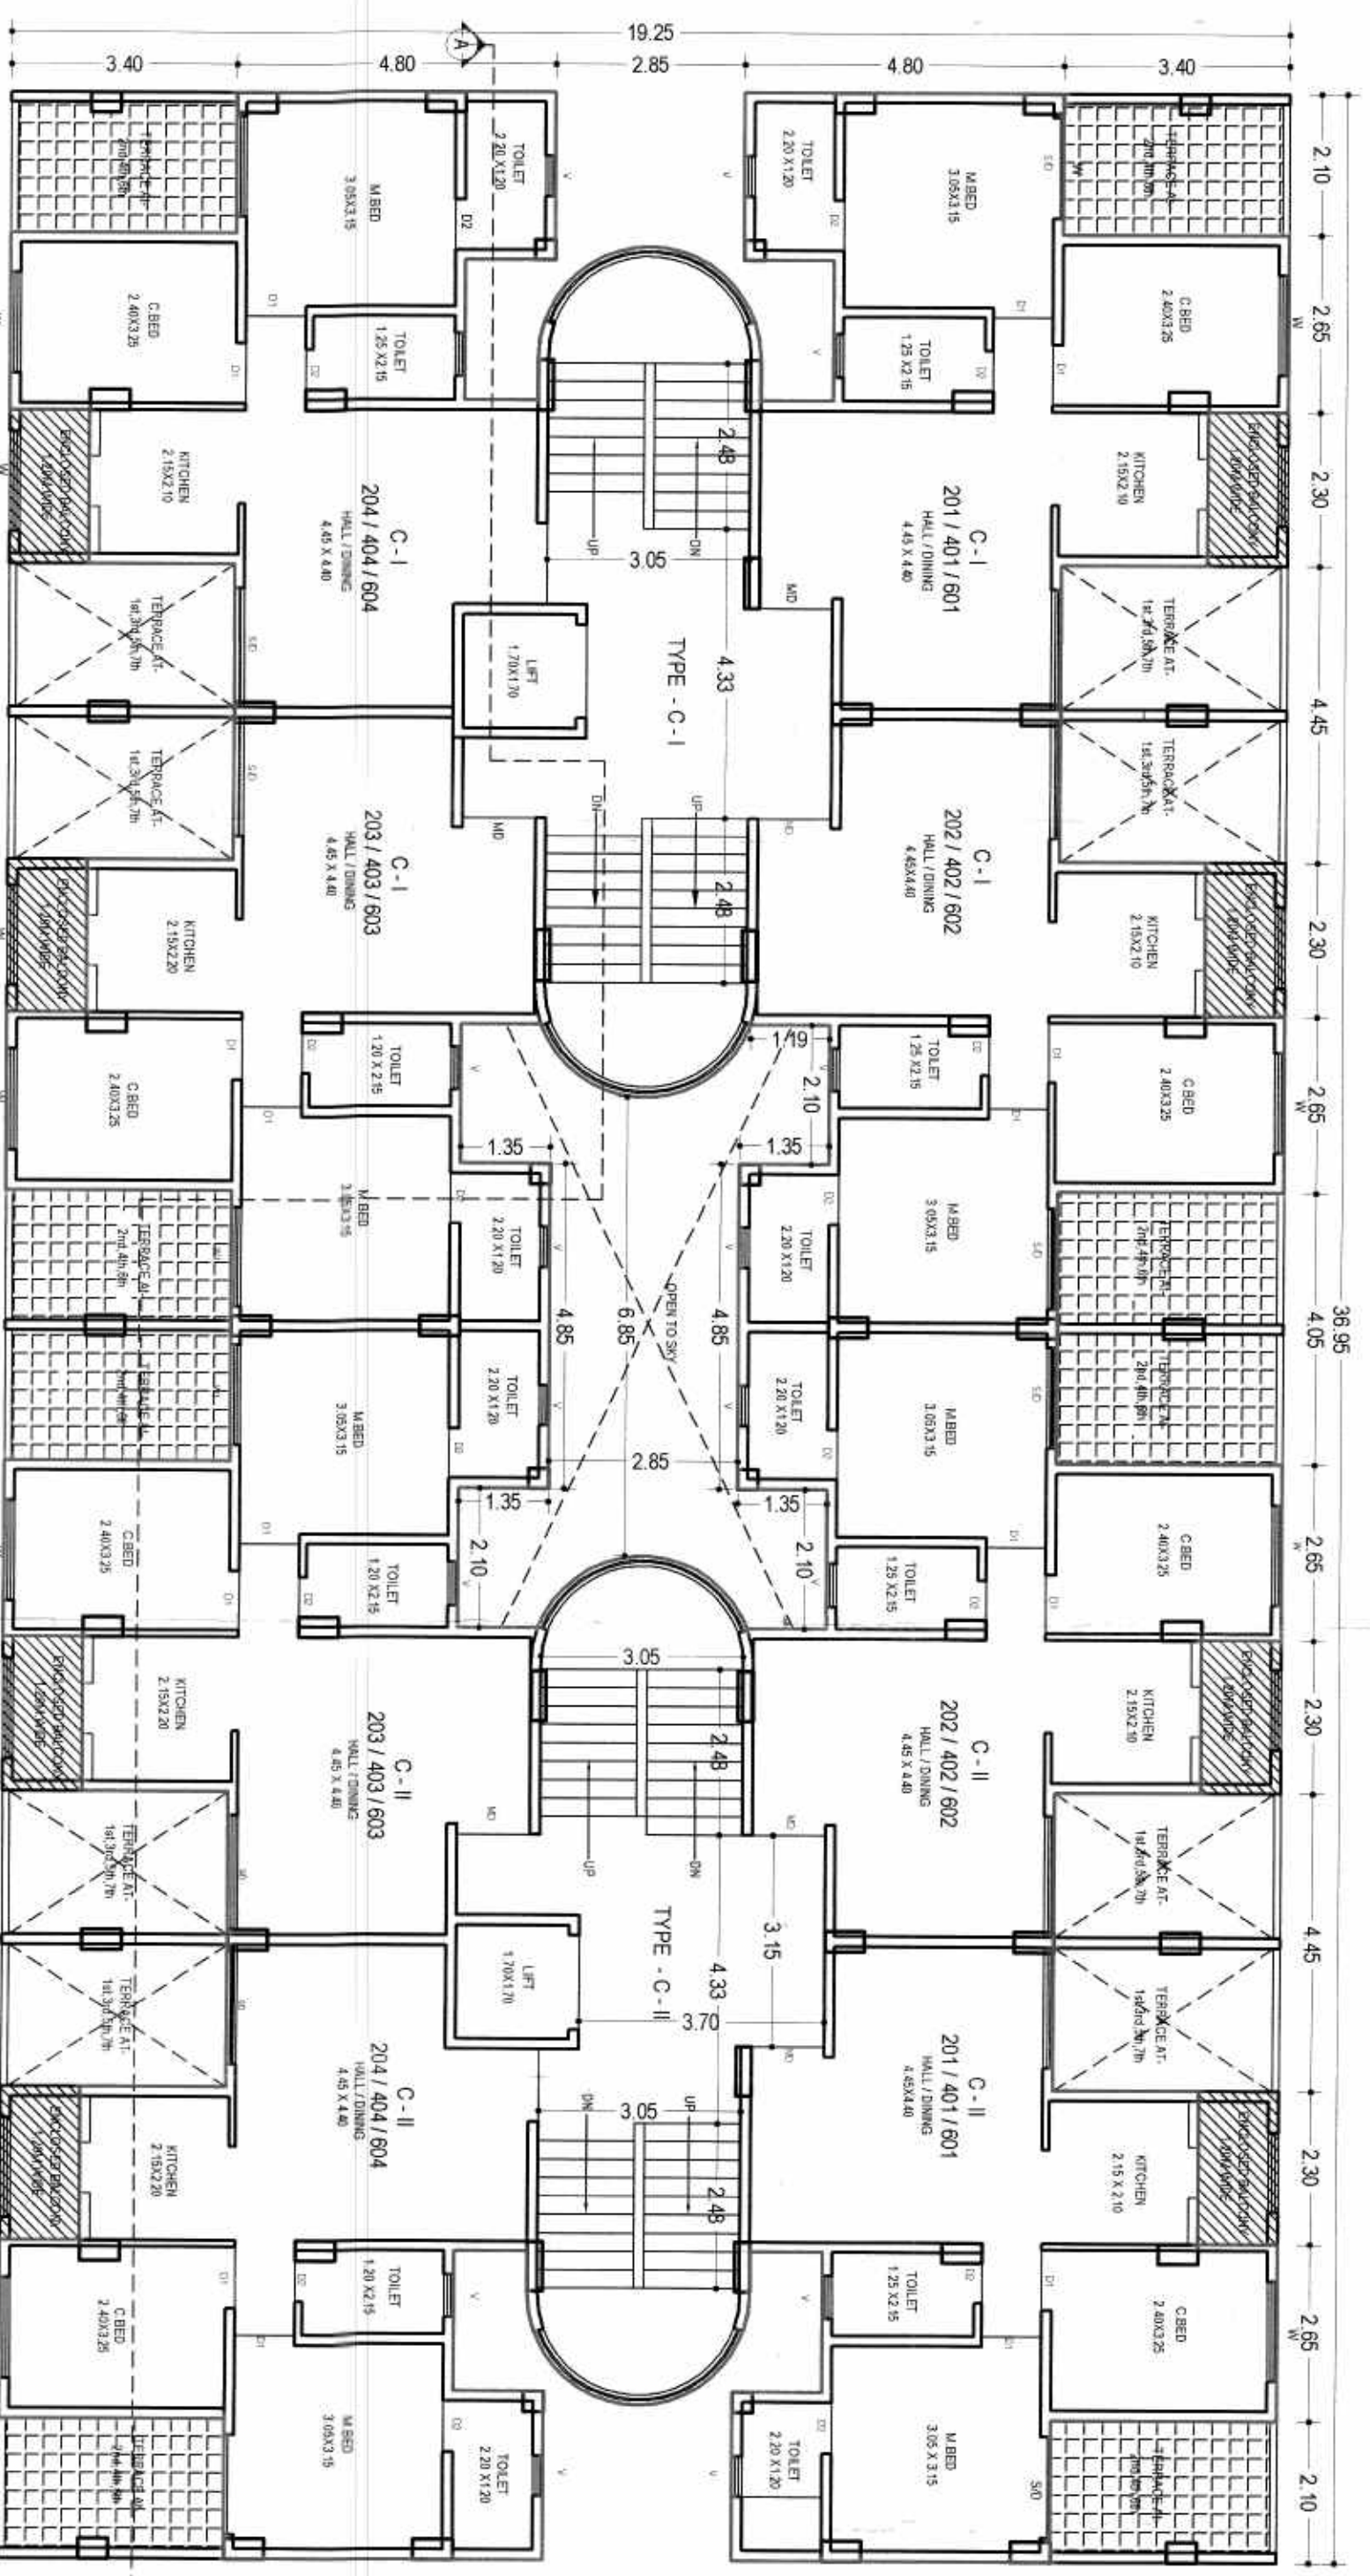

SECOND, FOURTH & SIXTH FLOOR PLAN


TYPE - C - I & C - II,

TYPE - C - I & C - II

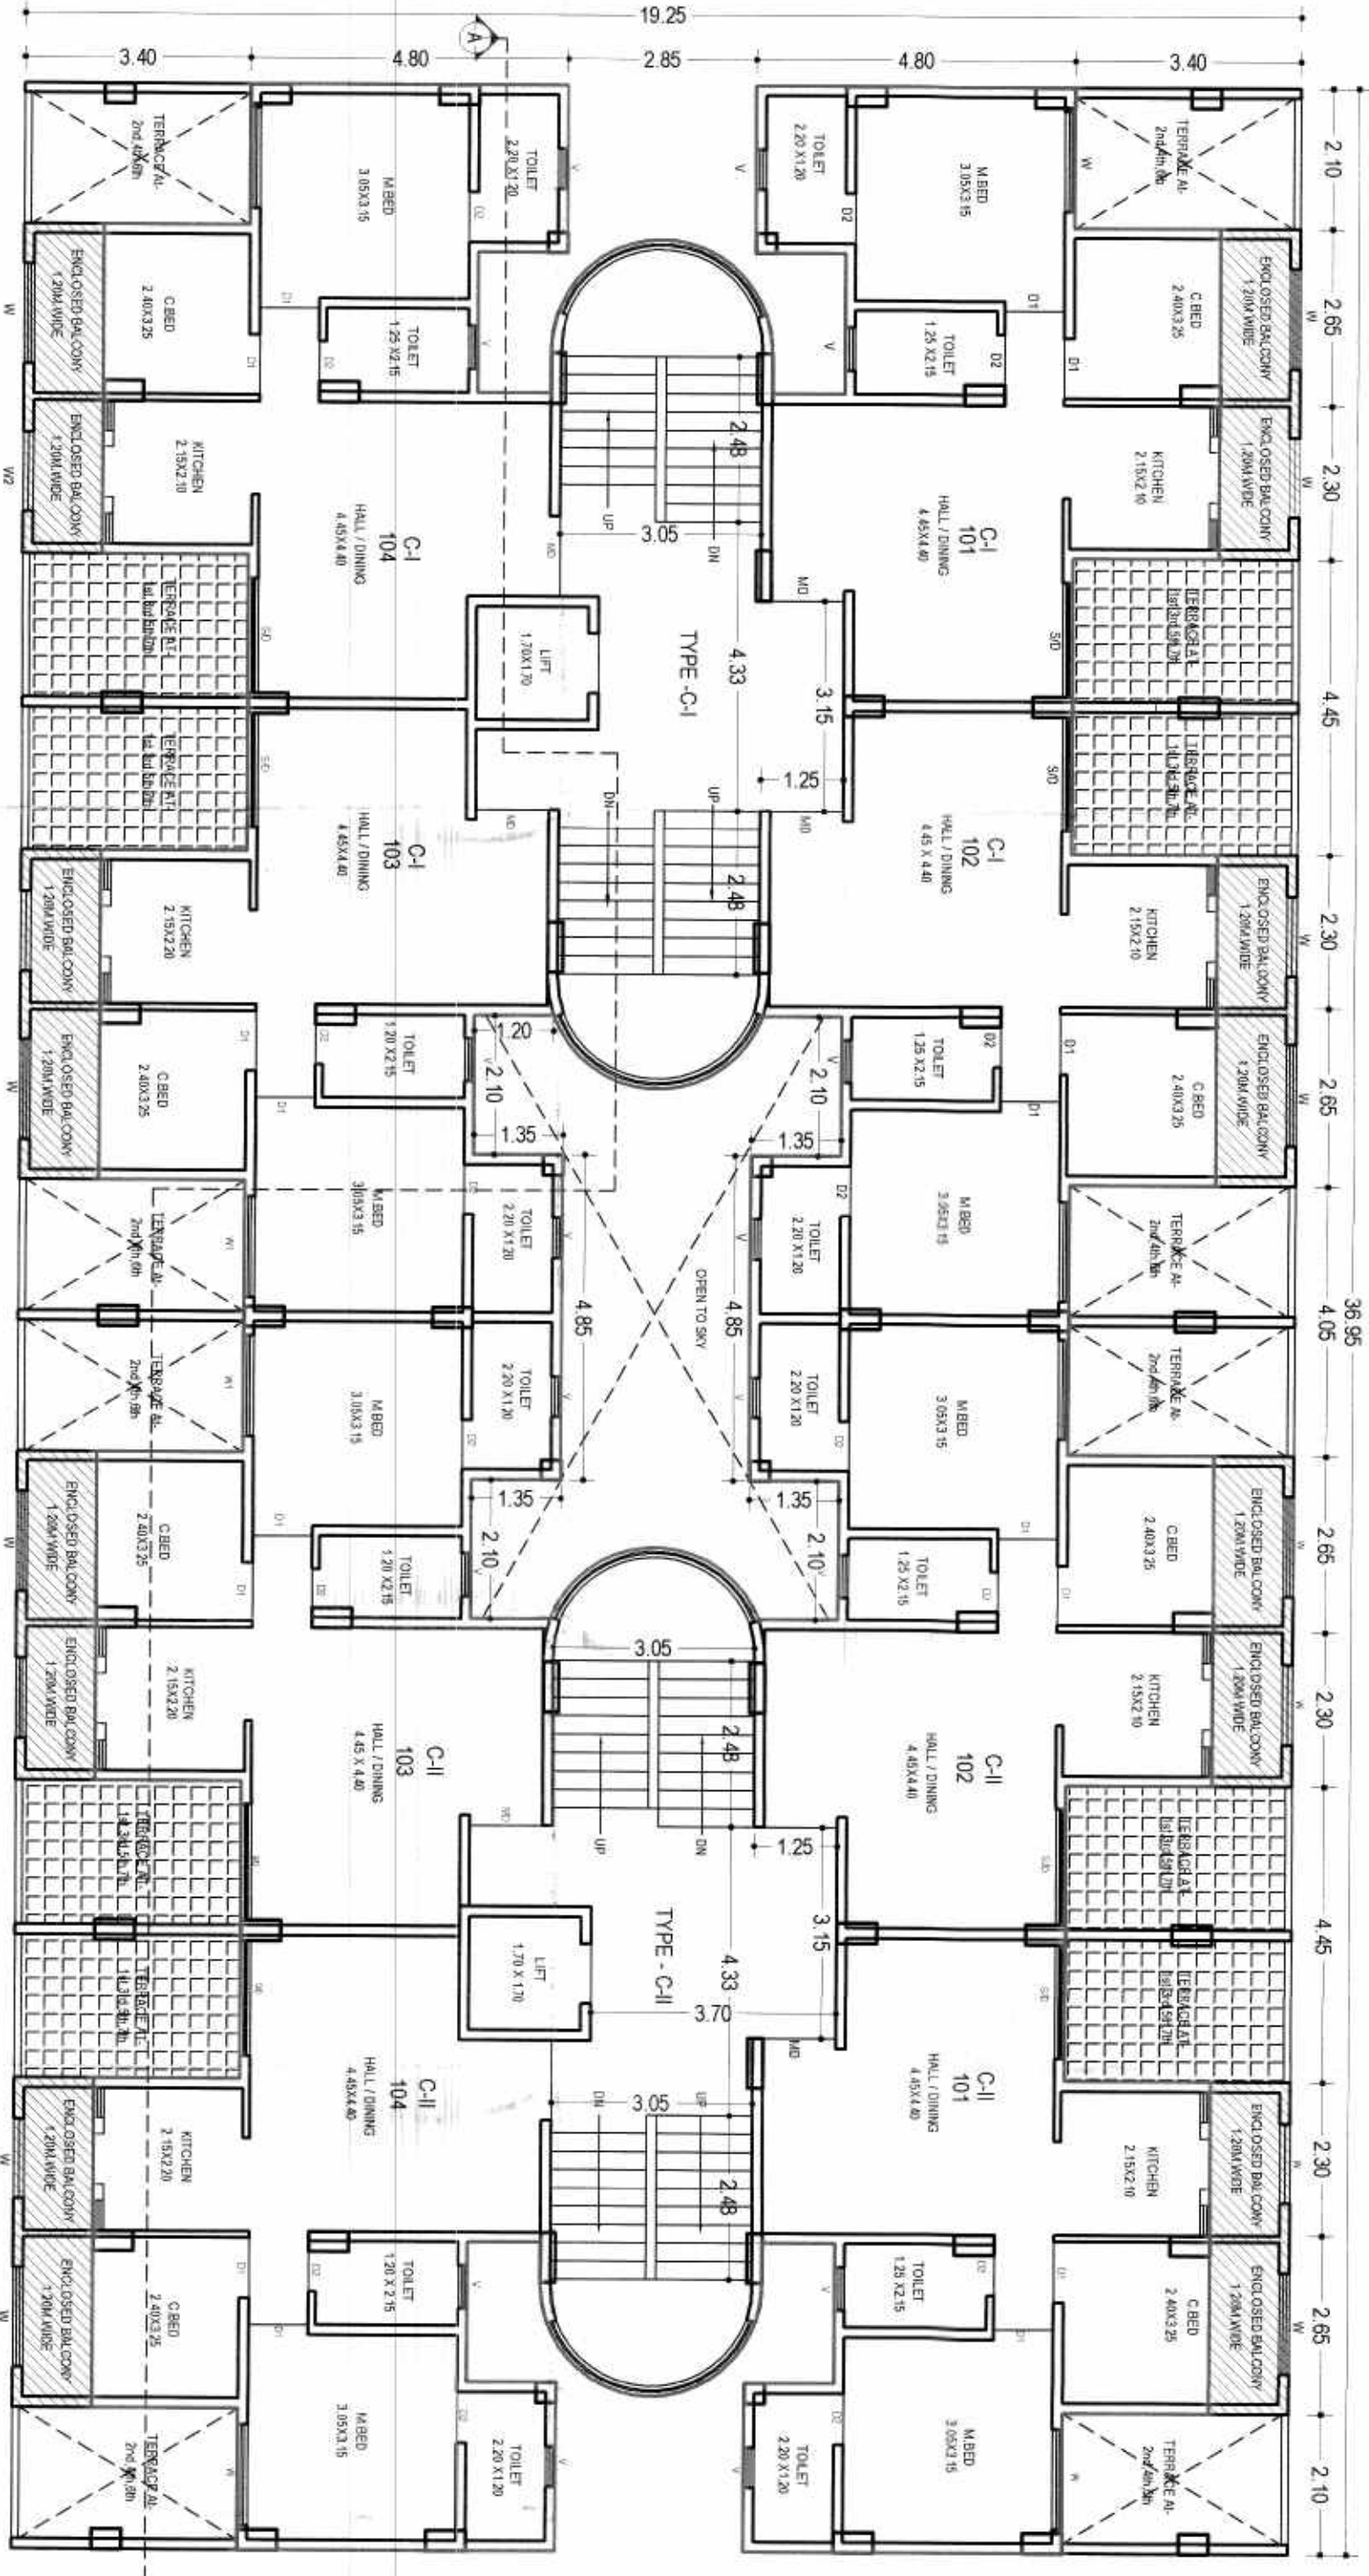

FIRST FLOOR PLAN
TYPE-C-I & C-II,

TYPE-C-I & C-II

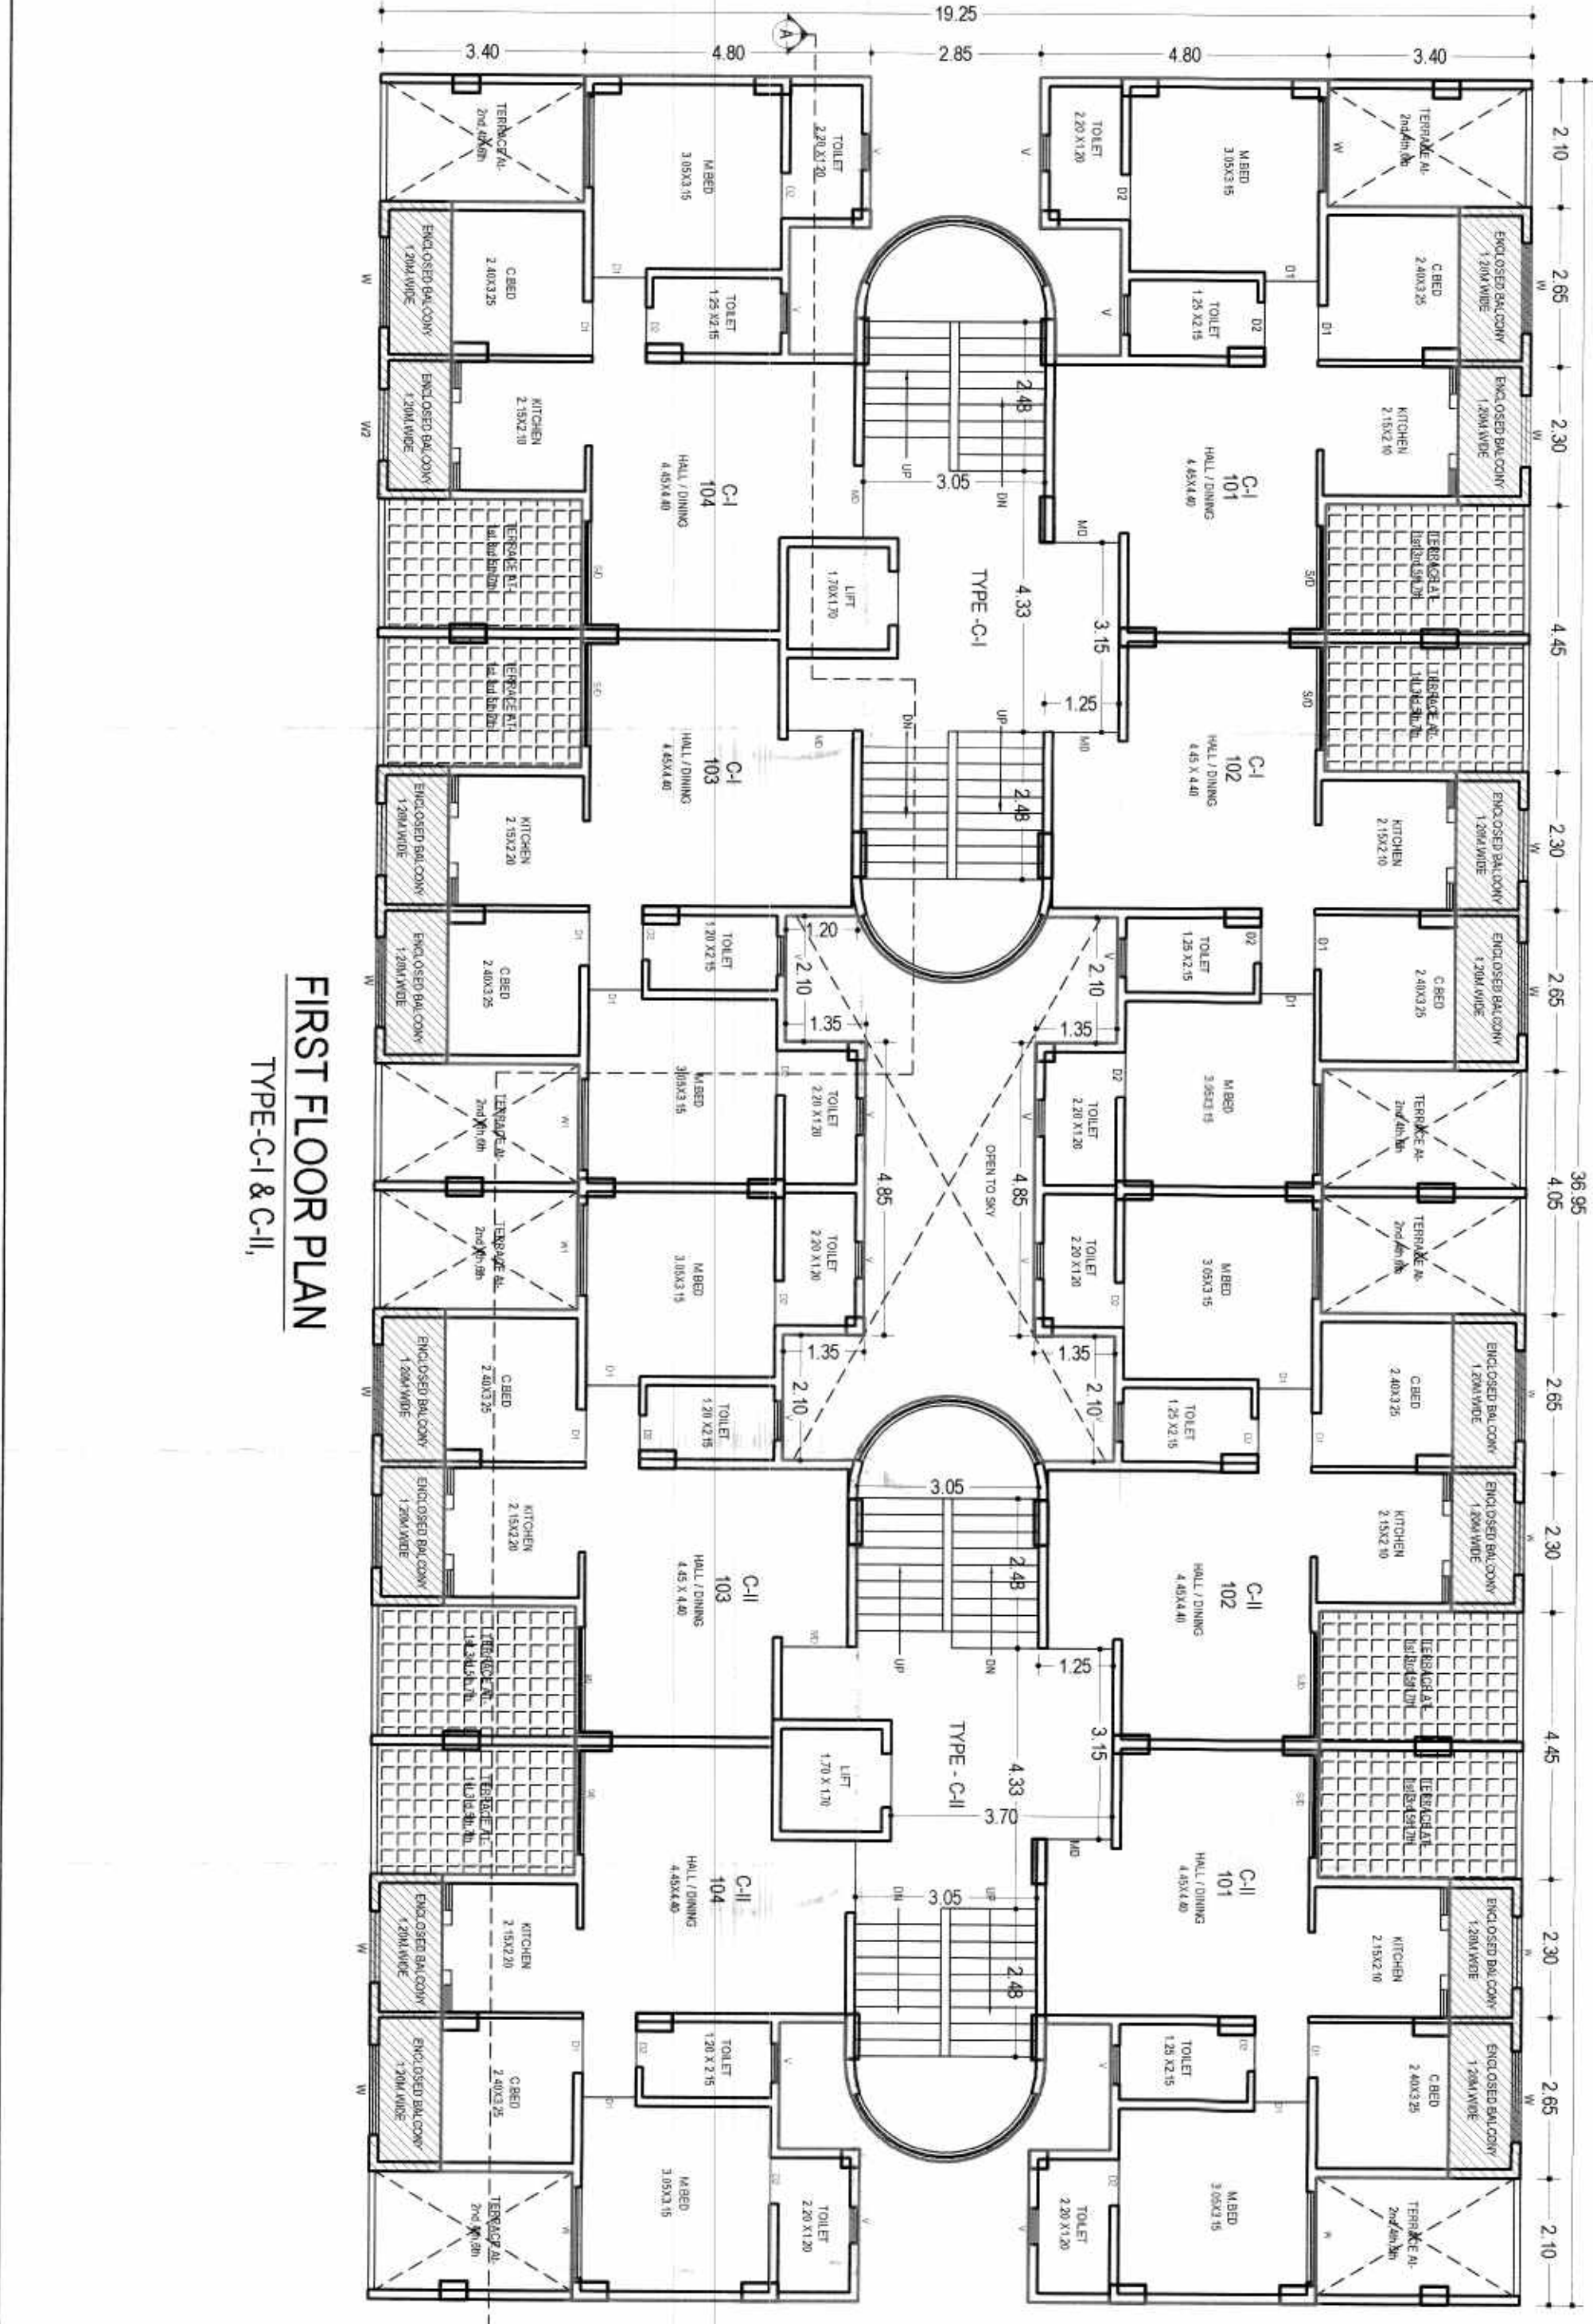

FIRST FLOOR PLAN

TYPE-C-I & C-II