

[illegible]


Approved as amended
in _____ Colour
Subject to the conditions mentioned in
this office Building permit No. 284
Date: 06/08/2015
DY ENGINEER
Township
Municipal Corporation
O.C. Signed by A.D.T.P.

[illegible]


O. C. Signed by A.D.T.P.

Region	LENGTH	WIDTH	AREA
Albion	43.02	22.90	985.90
D-1	3.20	0.72	2.30
D-2	--	--	24.12
D-3	6.55	2.88	18.67
D-4	--	--	7.39
D-5	--	--	68.27
D-6	--	--	134.69
D-7	--	--	144.32
D-8	1.65	1.65	2.72
LIFT	1.65	1.65	2.72
vr1	3.00	3.00	9.00
vr2	3.00	3.00	9.00
SECOND FLOOR PLAN

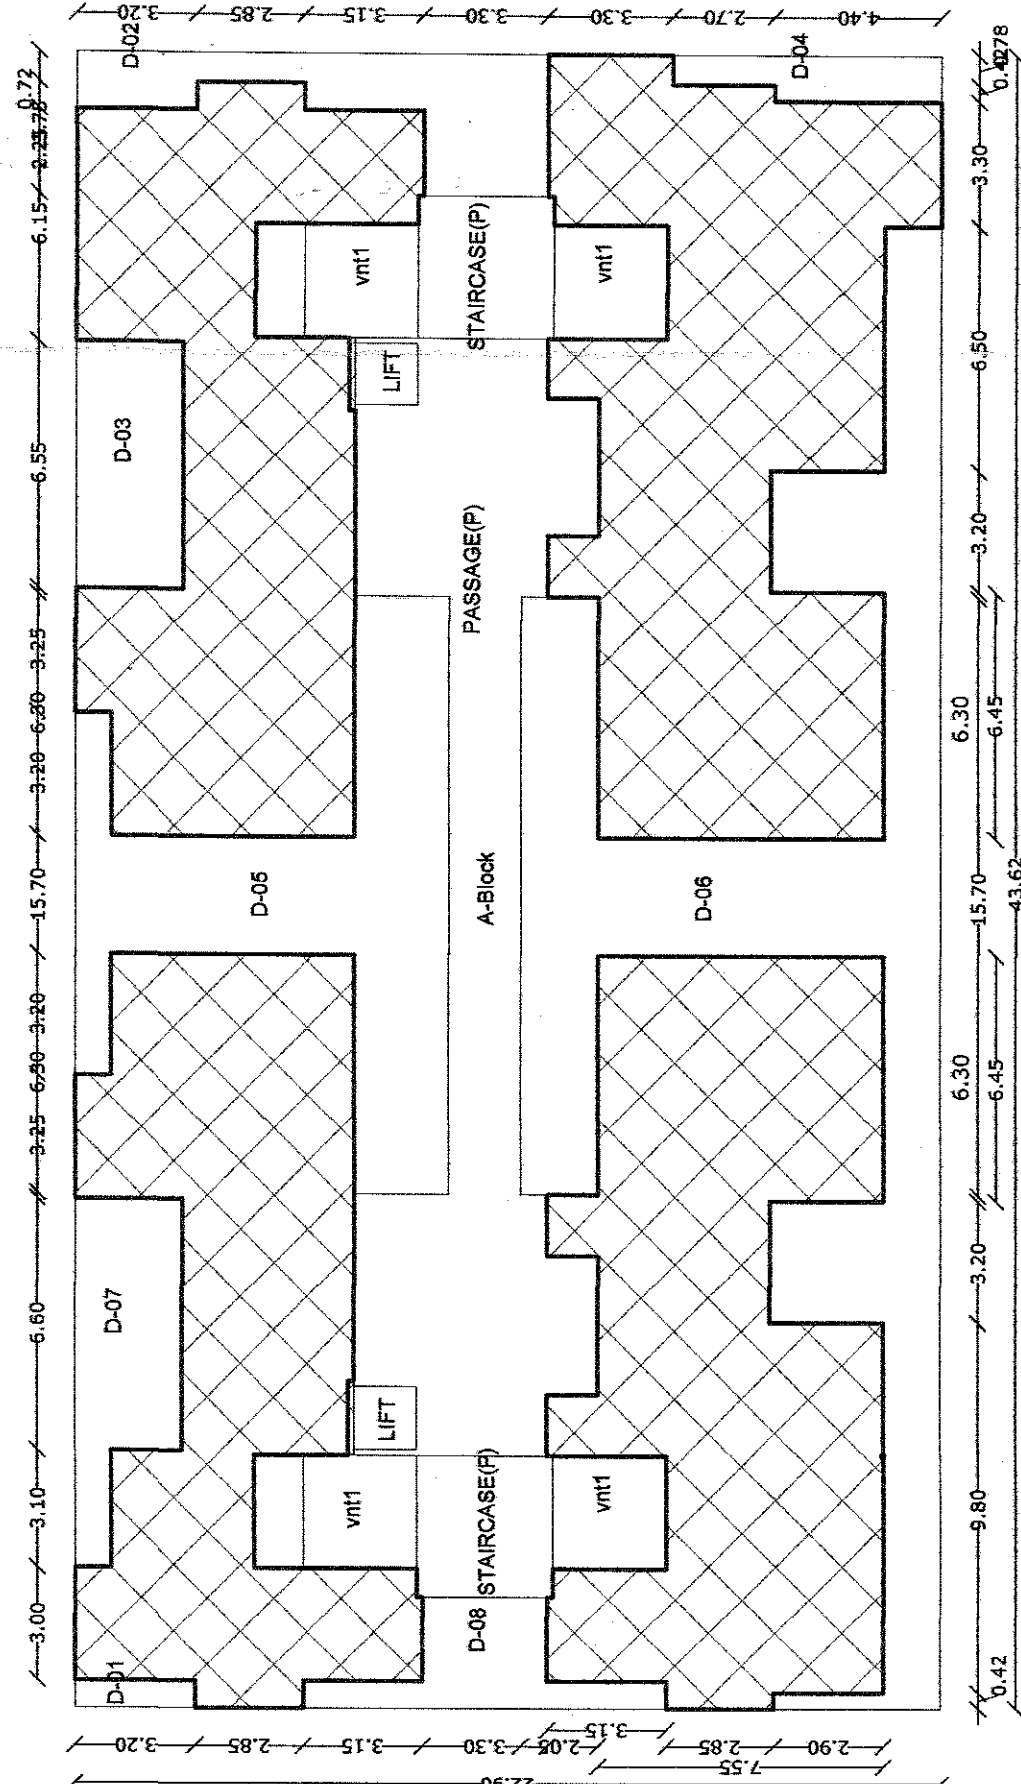


SECOND FLOOR PLAN

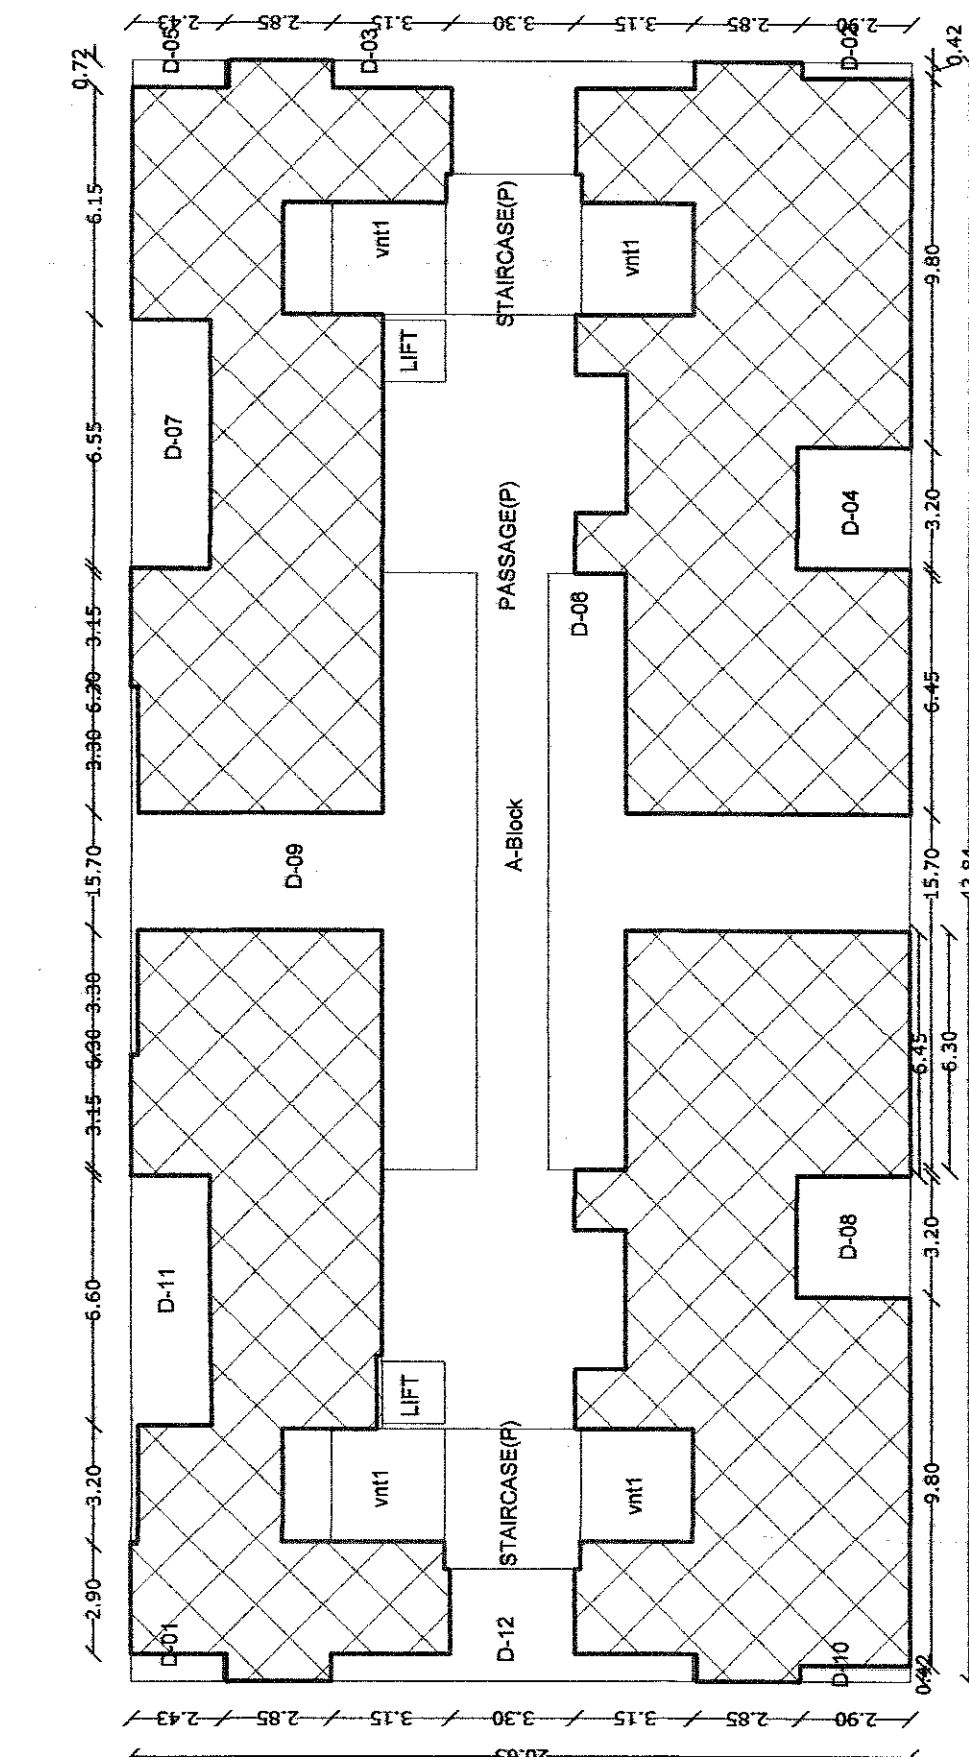

THIRD FLOOR PLAN

	Polygon	LENGTH	WIDTH	AREA
A-block	D-18	42.84	20.43	863.79
B-block	D-21	24.51	6.72	1.65
C-block	D-23	2.62	3.59	0.42
D-block	D-34	-->	-->	14.34
E-block	D-35	3.20	3.00	9.60
F-block	D-35	2.43	0.72	1.75
G-block	D-35	-->	-->	55.59
H-block	D-37	6.35	2.08	13.62
I-block	D-38	3.20	3.00	9.60
J-block	D-38	2.60	0.42	1.10
K-block	D-38	2.60	0.42	1.10
L-block	D-38	-->	-->	14.30
M-block	D-38	-->	-->	14.34
N-block	D-38	1.65	1.95	2.72
O-block	D-38	1.65	1.95	2.72
P-block	D-38	1.65	1.95	2.72
Q-block	D-38	3.00	3.00	9.00
R-block	D-38	3.00	3.00	9.00
S-block	D-38	3.00	3.00	9.00
THIRD FLOOR PLAN

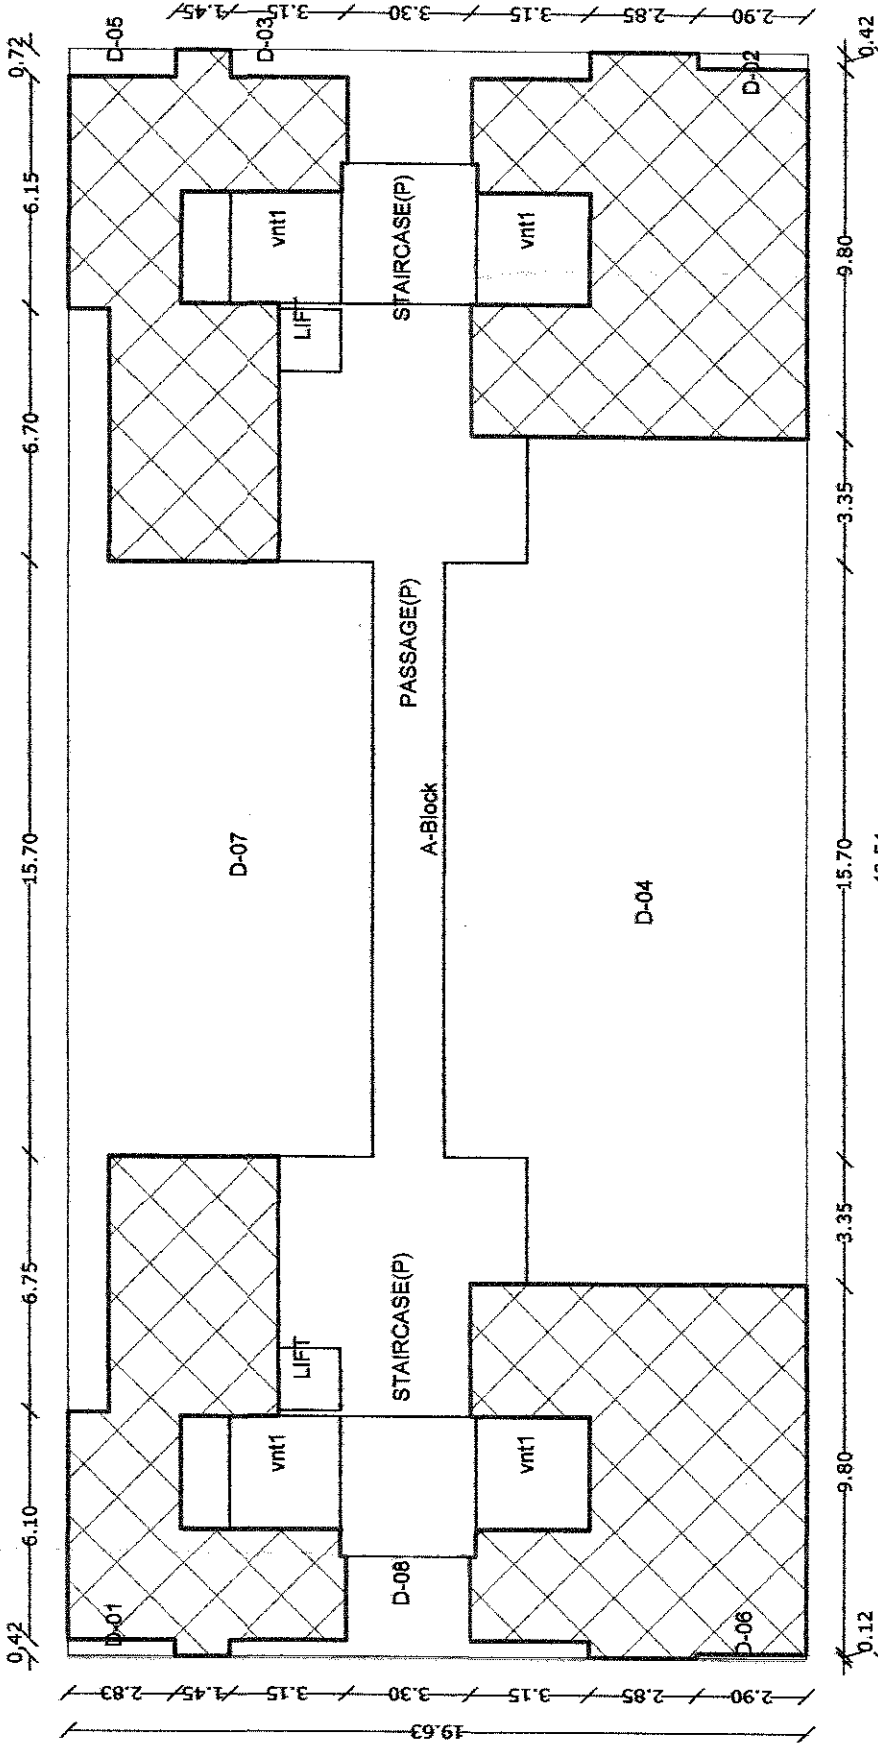

FOURTH FLOOR PLAN

Polygon	LENGTH	WIDTH	Area
A-BLOCK	46.54	0.92	295.06
D-01	2.63	1.19	1.19
D-02	2.59	0.92	1.42
D-03	2.59	0.92	1.42
D-04	-->	-->	305.80
D-05	2.63	0.72	2.04
D-06	2.63	0.72	1.35
D-07	-->	-->	142.17
D-08	-->	-->	11.46
LIFT	1.65	1.65	2.72
LIFT	1.65	1.65	2.72
vnt1	3.00	3.00	9.00
vnt1	3.00	3.00	9.00
vnt1	3.00	3.00	9.00
vnt1	3.00	3.00	9.00
PASSAGE(P)	3.00	3.00	9.00
STAIRCASE(P)	-->	-->	104.30
STAIRCASE(P)	3.75	3.60	13.50
STAIRCASE(P)	3.75	3.60	13.50
BALCONY	3.30	3.90	3.90
BALCONY	3.30	3.90	3.90
BALCONY	3.30	3.90	3.90
TOTAL	-->	-->	281.46

FOR: MANISH KALE & ASSOCIATES

 Manish Vasant Kale
 Architect & Approved Valuer
 Reg. No. CA/93/15610

ARCHITECTS

MANISH KALE & ASSOCIATES
ARCHITECTS, DESIGNERS & APPROVED VALUERS .


MANISH VASANT KALE
(B.Arch., A.I.I.A., F.I.I.V.)
ARCHITECTS, DESIGNERS & APPROVED VALUERS.

5 - 6 - 37 "ANAND" BUILDING , OPP. SANT EKNATH RANGMANDIR,
NEW OSMANPURA, AURANGABAD. Phone No. : - 0240 - 2348634.
Tele. Fax No. : - 0240 - 2325367. E mail - kale.manish@gmail.com.

SCALE	DATE	DRG. NO.	JOB NO.	DEALT BY
1:100	24-03-15	2/7		AR. AMARPREET
SUBMISSION DRAWING				STILT FLOOR PLAN

SUBMISSION DRAWING

STILT FLOOR FLOOR

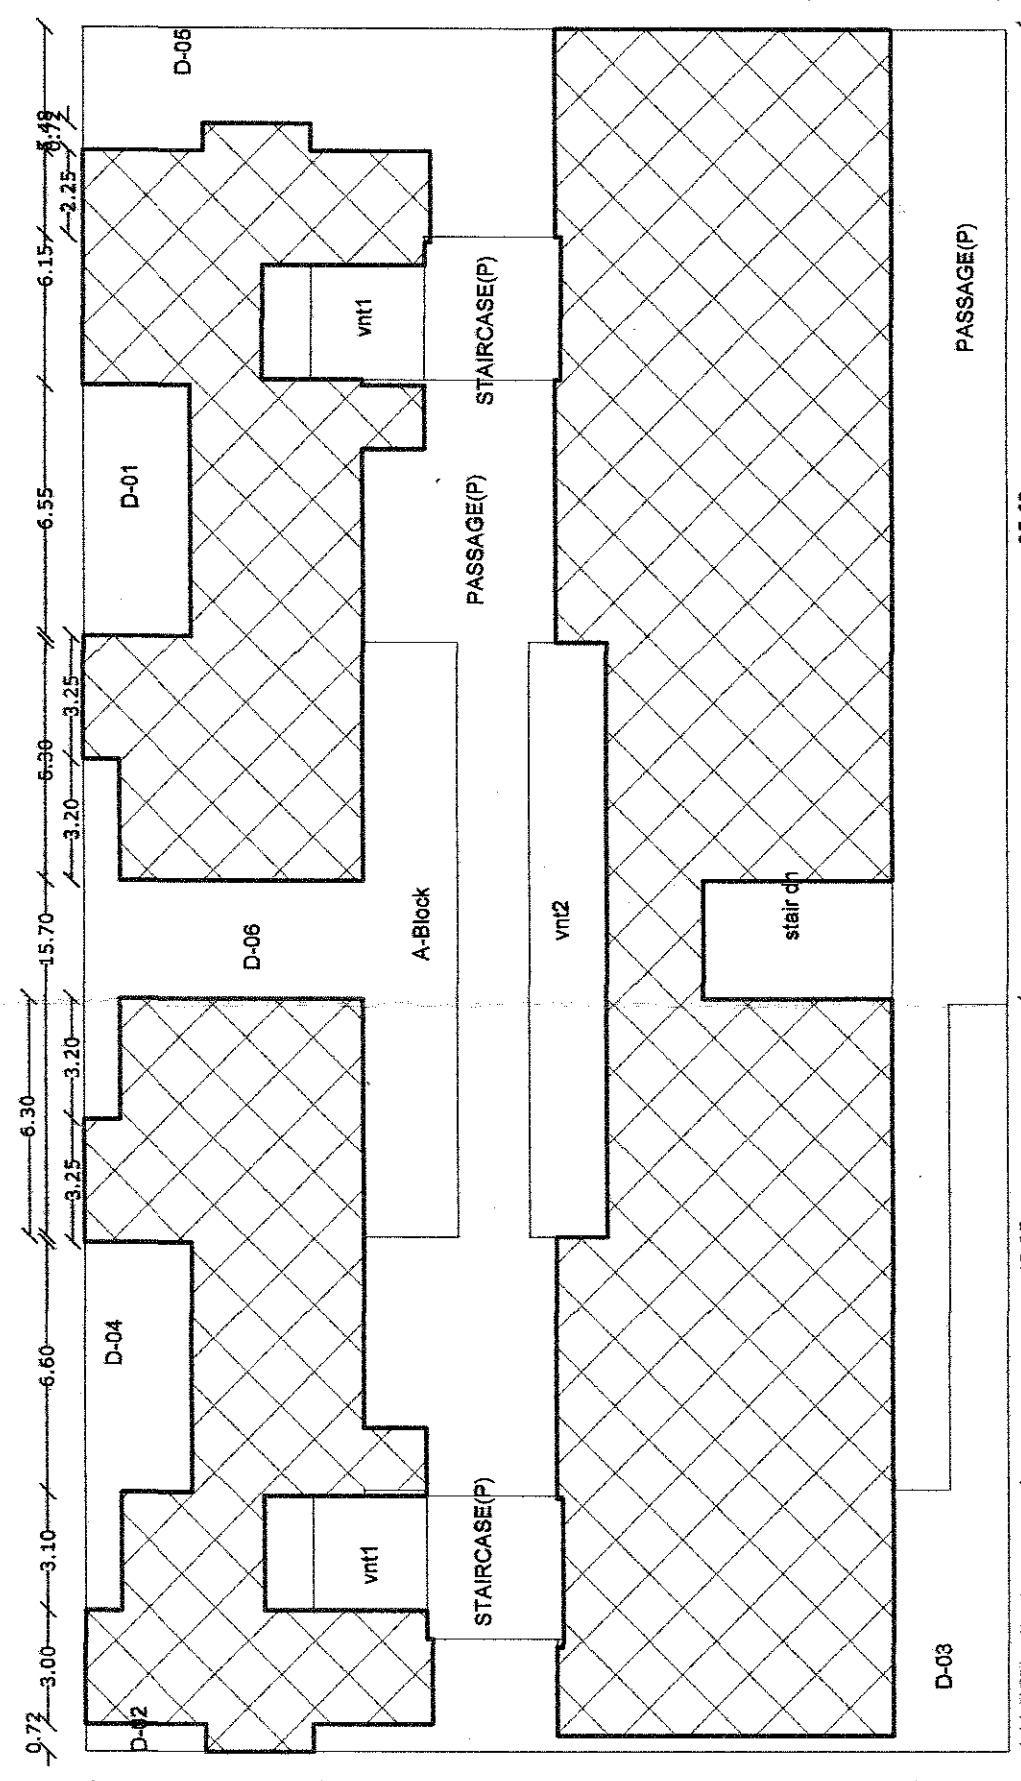

STILT FLOOR PLAN

Polymer	LENGTH	WIDTH	Area
A-Block	42.84	12.50	\$535.40
D-01	--	--	12.07
D-02	3.20	2.72	2.30
D-03	--	--	12.07
D-04	15.70	10.79	10.99
D-05	3.00	0.95	2.85
D-06	3.20	0.72	2.30
D-07	--	--	68.27
D-08	3.20	2.85	9.12
D-09	3.20	2.85	9.12
LIFT	1.65	1.65	2.72
VR1	1.65	1.65	2.72
VR2	3.00	3.00	9.00
PASSAGE	--	--	94.25
STAIRCASE28	7.25	3.45	12.94
STAIRCASE30	7.25	3.45	12.94
STAIRCASE32	7.25	3.45	12.94
Total	--	--	262.83

FIRST FLOOR PLAN

Polygon	LENGTH	Width	Area
A-black	45.35	24.43	1108.81
D-01	6.55	2.85	18.67
D-02	3.20	0.72	2.30
D-03	--	--	--
D-04	--	--	56.68
D-05	--	--	21.75
D-06	--	--	45.75
vmt1	3.00	3.00	9.00
vmt2	3.00	3.00	9.00
PASSAGE1	15.70	2.95	32.19
passage on path	--	--	--
passage on path	5.00	3.10	15.50
STAIRCASE 1	3.00	3.00	9.00
STAIRCASE 2	3.00	3.60	13.50
BALCONY	3.00	3.30	9.90
BALCONY	3.00	1.30	3.90
Total	--	--	693.20

