

This Building Plans are Scrutinized and
Sanctioned by Auto DCR System Report
Generated on 27/04/15
Representative Auto DCR System

॥ बांधकाम परवानगीनुसार बांधकाम पुढील पातळीवर उभारण्यापेक्षा (Plinth Level) चे बांधकाम पूर्ण झाल्यावर बांधकाम शाखा / प्रत्यक्षादीक्षक अधिकाऱ्यांक / सुपरवायझर, वारी नॉर्कल ज्योत्याचे पूर्णत्वाचे प्रमाणपत्र हा बांधकामाकडून प्राप्त करून देऊन नंतरचा बांधकाम सुरू ठेवू देण्यास अमपण या पुढे केलेले बांधकाम अनाधिकृत समजुन कार्रवाई करण्यात येईल याची नोंद घ्या.

भारत बांधकाम साहित्य,
व माती म.न.पा.चा
कन्यावर ठेव ने

STAMP OF APPROVAL 04/07

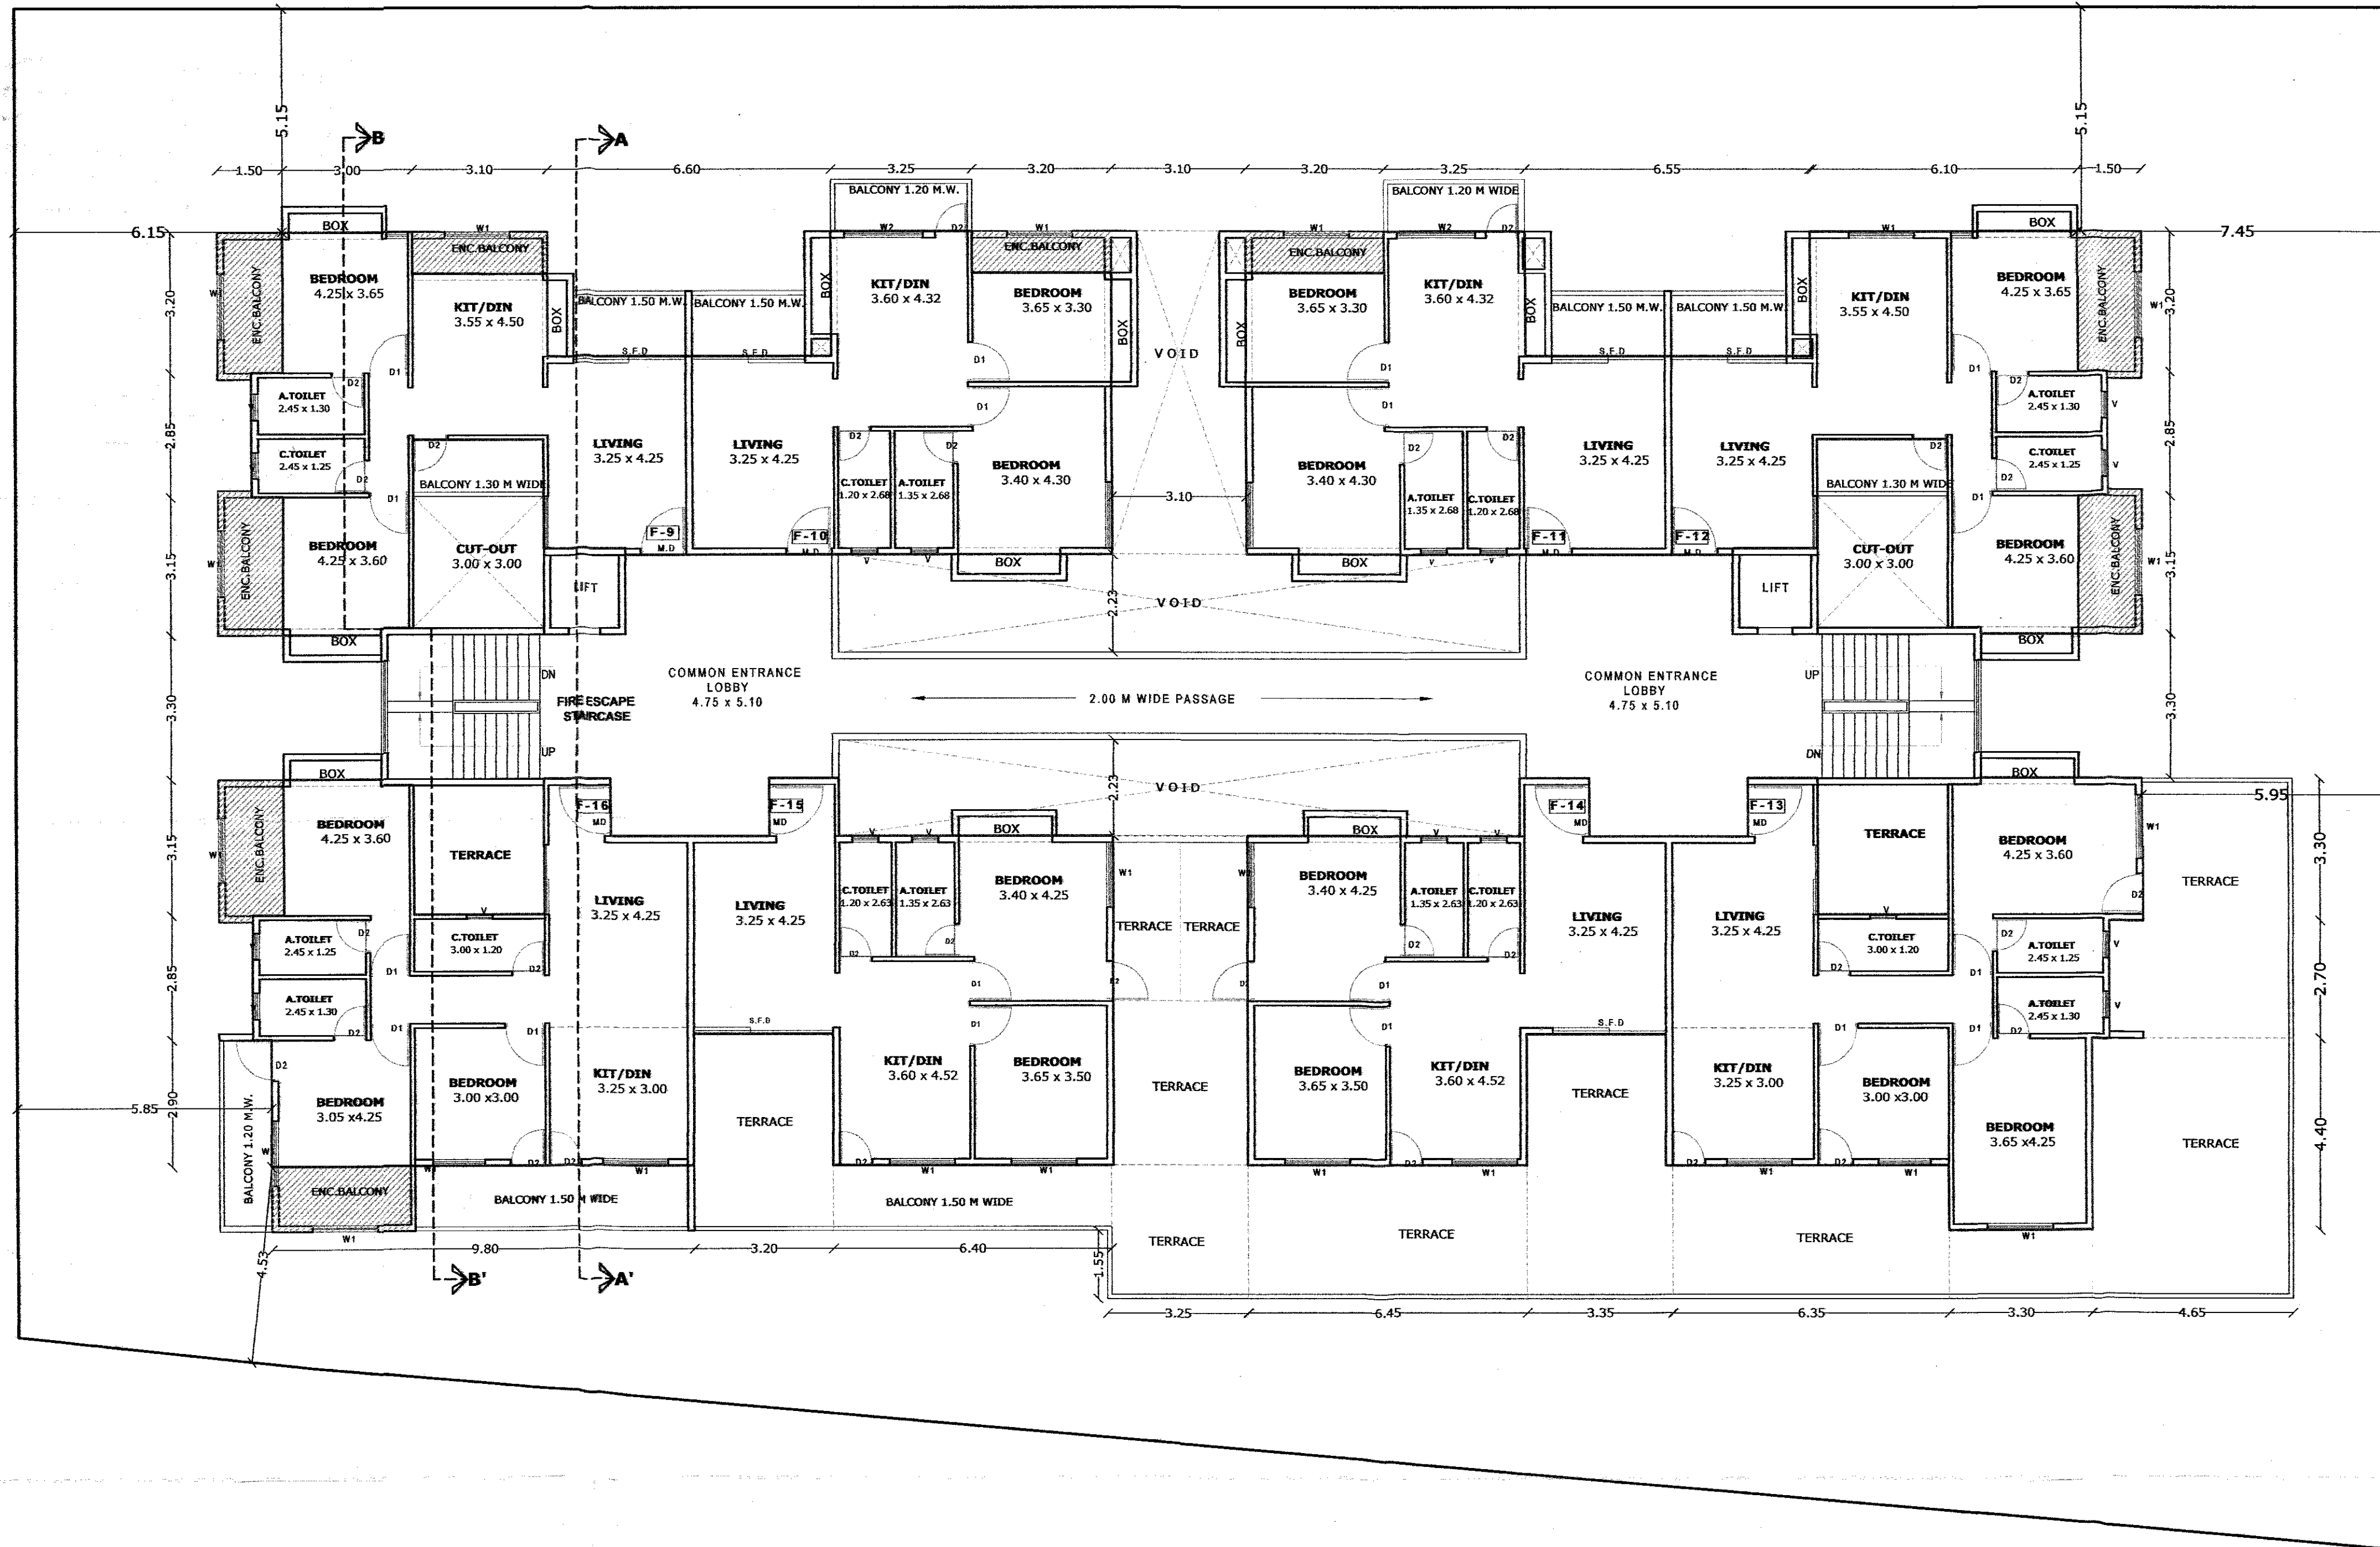
(Handwritten)

I hereby certify as amended
in _____ Color
Subject to the conditions mentioned in _____
this office Building permit No. _____

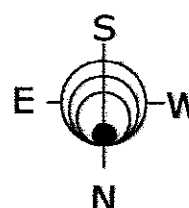
 
Date: *06-18-2015*

DY. ENGINEER
Town Planning
Municipal Corporation.
AURANGABAD

[Signature]
O.C. Signed by A.D.T.P.



SECOND FLOOR PLAN

REFERENCE		NORTH		
PLOT BOUNDRY	— 			
PROPOSED WORK	— 			
TITLE _.				
PROPOSED PLAN OF COMMERCIAL / RESIDENTIAL BUILDING ON PLOT NO.- 01, BEARING C.T.S. NO.- 15735 (PART), SITUATED AT ULKANAGARI, AURANGABAD.				
FOR :- SHRI. YOGESH VITTHALDAS ZHAVERI THROUGH ITS GPA HOLDER SHRI. VIKAS LAXMAN CHAUDHARY.				
ARCHITECT'S SIGN		OWNER'S SIGN		
For MANISH KALE & ASSOCIATES  Manish Vasant Kale Architect & Approved Valuer Reg. No. CA/93/15610				
ARCHITECTS				
MANISH KALE & ASSOCIATES ARCHITECTS, DESIGNERS & APPROVED VALUERS . MANISH VASANT KALE (B.Arch., A.I.I.A., F.I.I.V.) 5 - 6 - 37 "ANAND" BUILDING , OPP. SANT EKNATH RANGMANDIR, NEW OSMANPURA, AURANGABAD. Phone No. : - 0240 - 2348634. Tele. Fax No. : - 0240 - 2325367. E mail - kale.manish@gmail.com.				
SCALE	DATE	DRG. NO.	JOB NO.	DEALT BY
1:100	24-04-15	4/7		AR. AMARPREET
SUBMISSION DRAWING		SECOND FLOOR PLAN		