

This Building Plans are Scrutinized and
Sanctioned by Auto DCR System Report
Generated on 27/10/15
28/07/15
Representative Auto DCR System


05/07

॥१॥
 ॥२॥
Approved as amended
in _____ Colors
Subject to the conditions mentioned in
this office Building permit No. 284
Dated: 06/8/2015

1 NO
DY. ENGINEER
Town Planning
Municipal Corporation
AURANGABAD.

Q. C. Signed by A.D.T.P.

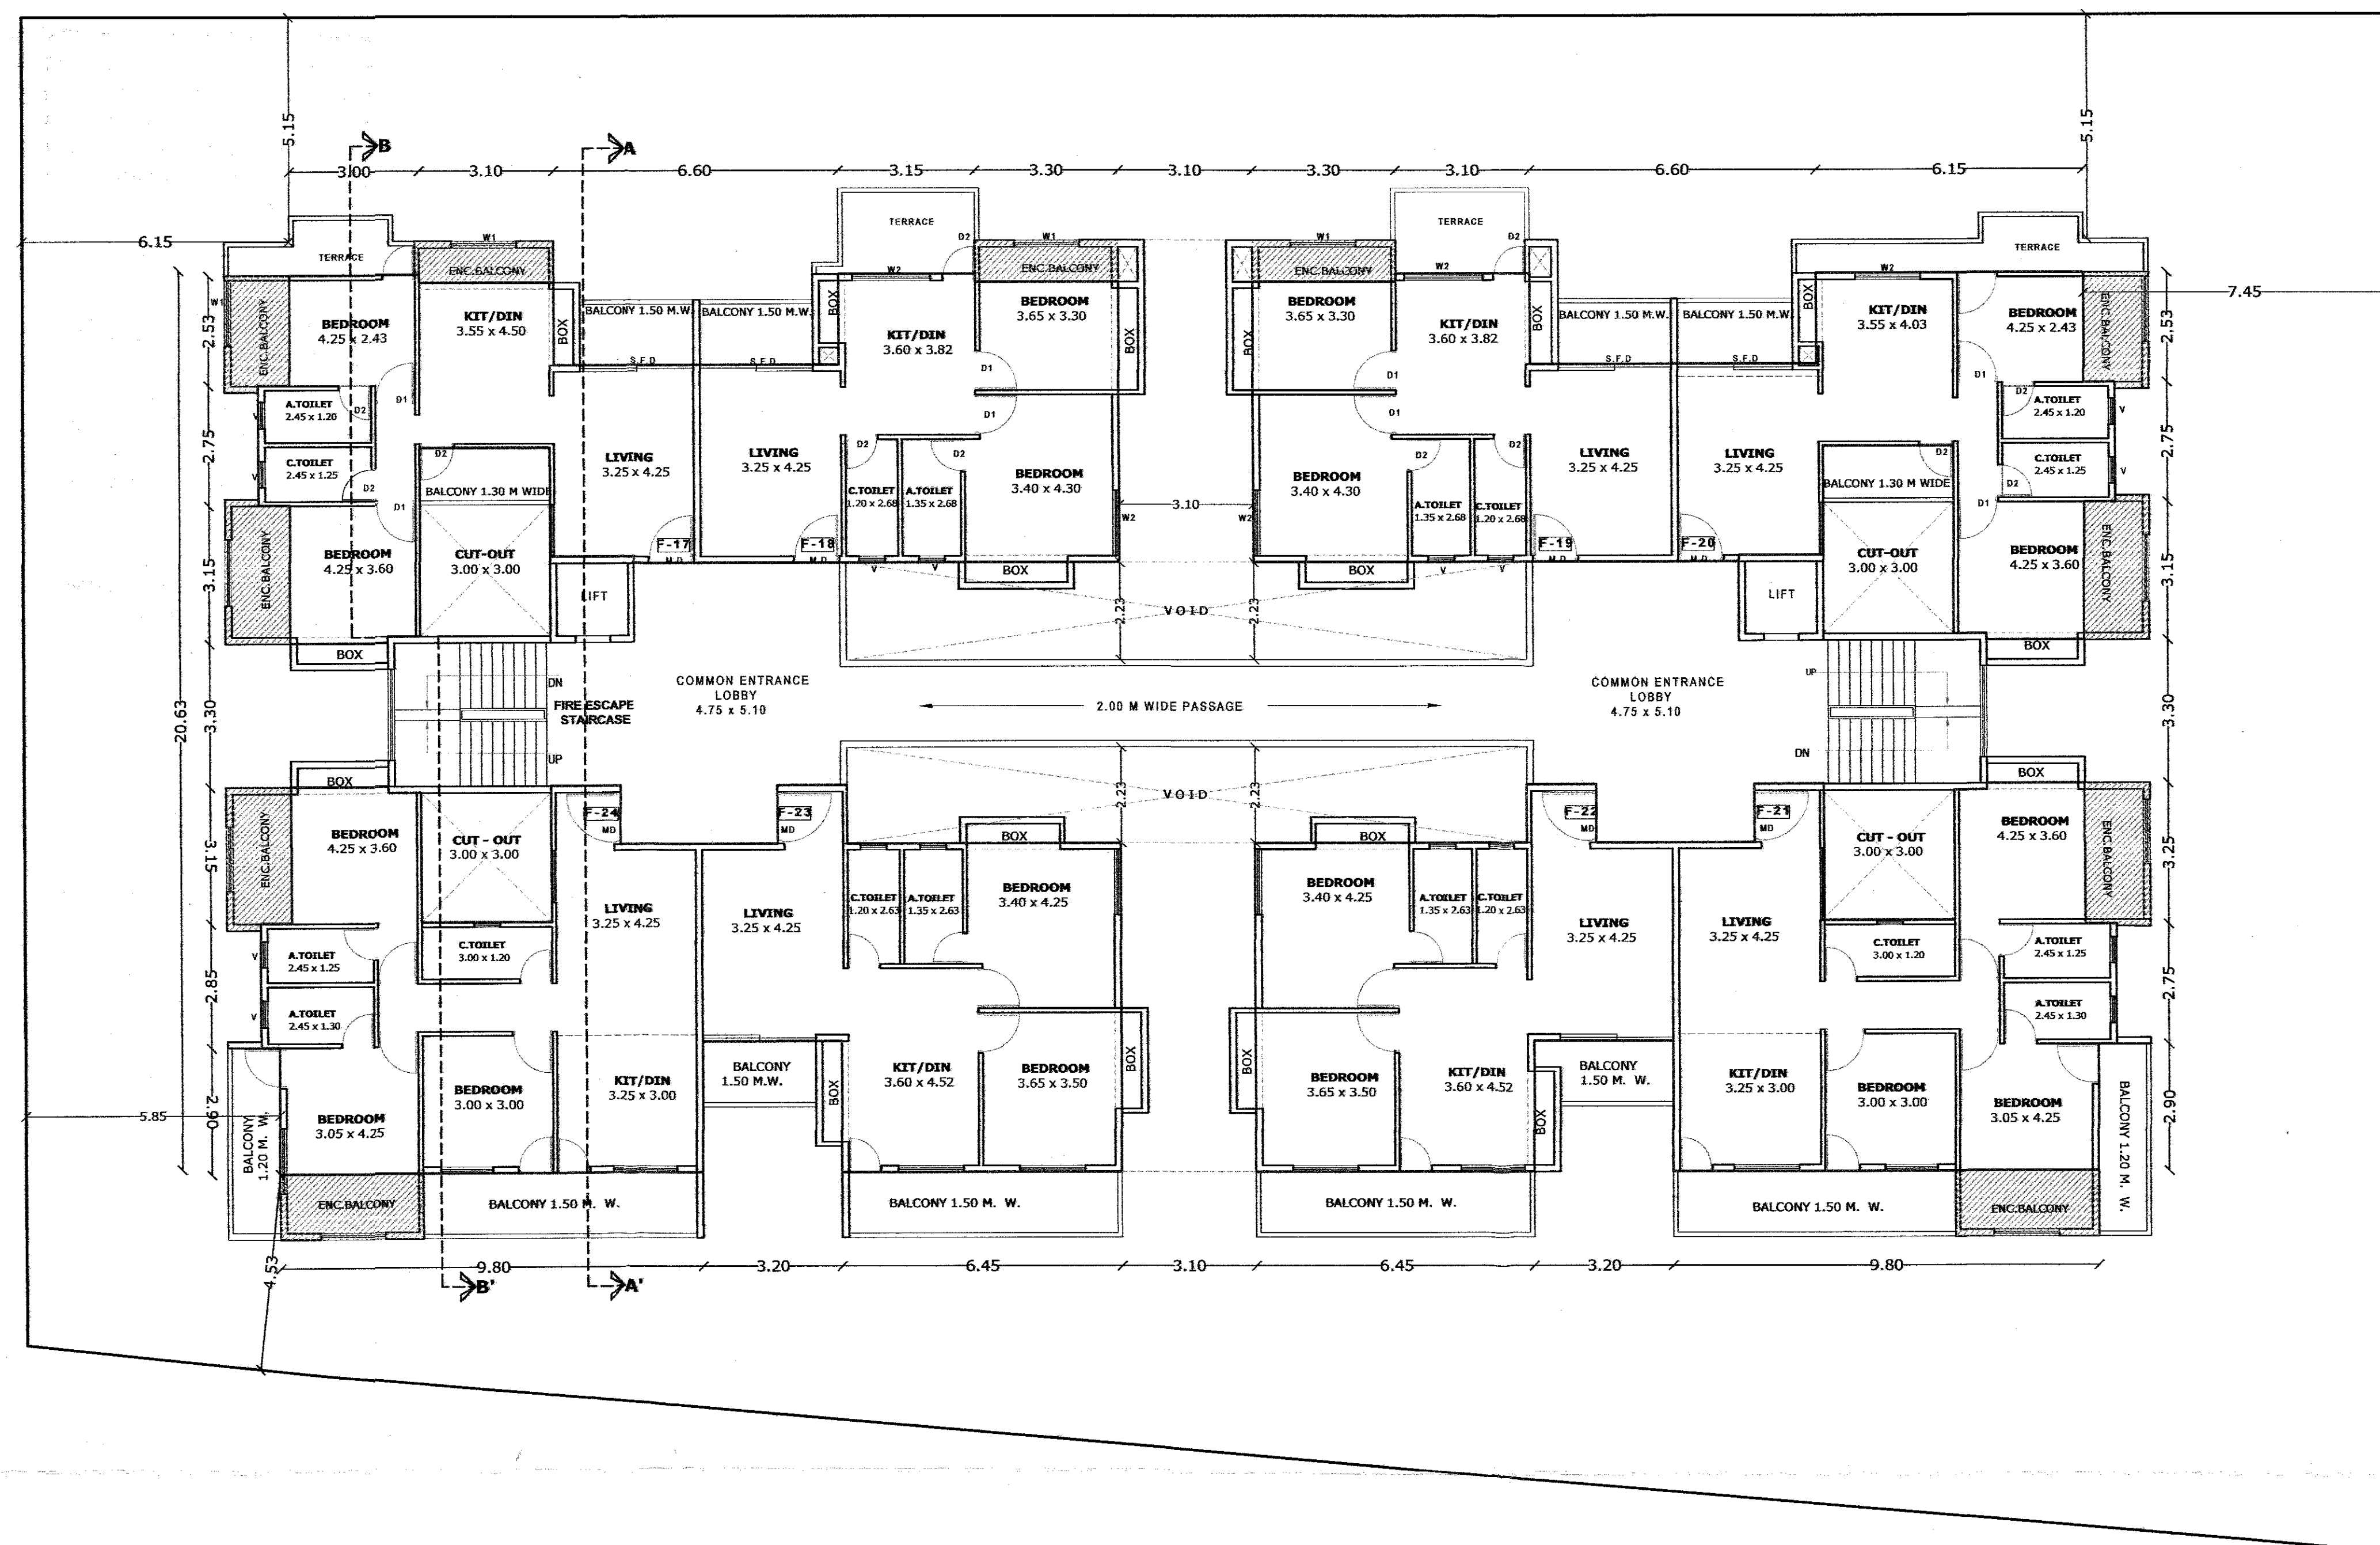

THIRD FLOOR PLAN

 REFERENCE	NORTH
PLOT BOUNDRY —  PROPOSED WORK — 	

TITLE ..
PROPOSED PLAN OF COMMERCIAL / RESIDENTIAL BUILDING ON PLOT NO.- 01, BEARING C.T.S. NO.- 15735 (PART), SITUATED AT ULKANAGARI, AURANGABAD.

FOR :- SHRI. YOGESH VITTHALDAS ZHAVERI
THROUGH ITS GPA HOLDER
SHRI. VIKAS LAXMAN CHAUDHARY.

ARCHITECT'S SIGN	OWNER'S SIGN
For MANISH KALE & ASSOCIATES  Manish Vasanti Kale Architect & Approved Valuer Reg. No. Ca/93/15610	

ARCHITECTS

MANISH KALE & ASSOCIATES

ARCHITECTS, DESIGNERS & APPROVED VALUERS .
MANISH VASANT KALE
(B.Arch., A.I.A., F.I.I.V.)

5 - 6 - 37 "ANAND" BUILDING, OPP. SANT EKNATH RANGMANDIR,
NEW OSMANPURA, AURANGABAD. Phone No. : - 0240 - 2348634.
Tele. Fax No. : - 0240 - 2325367. E mail - kale.manish@gmail.com

SCALE	DATE	DRG. NO.	JOB NO.	DEALT BY
1:100	24- 04 - 15	5 / 7		AR. AMARPRI

SUBMISSION DRAWING

THIRD FLOOR PLAN